

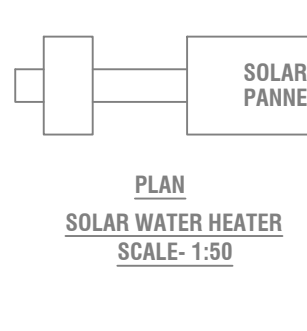
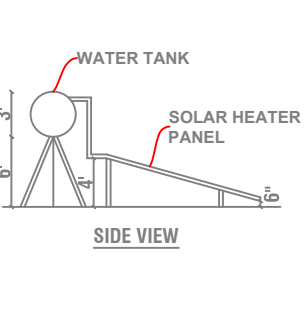
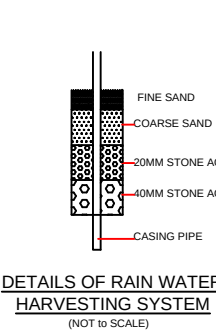
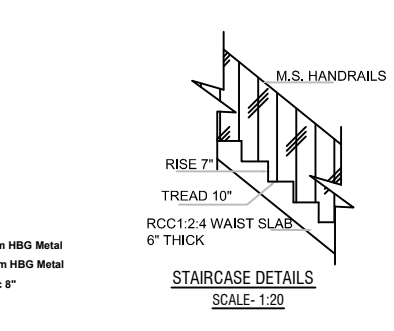
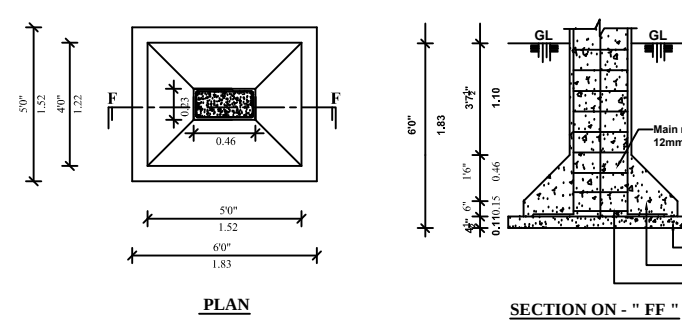
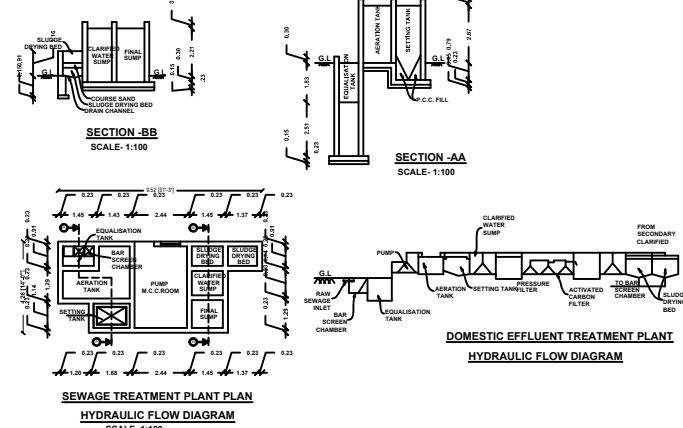
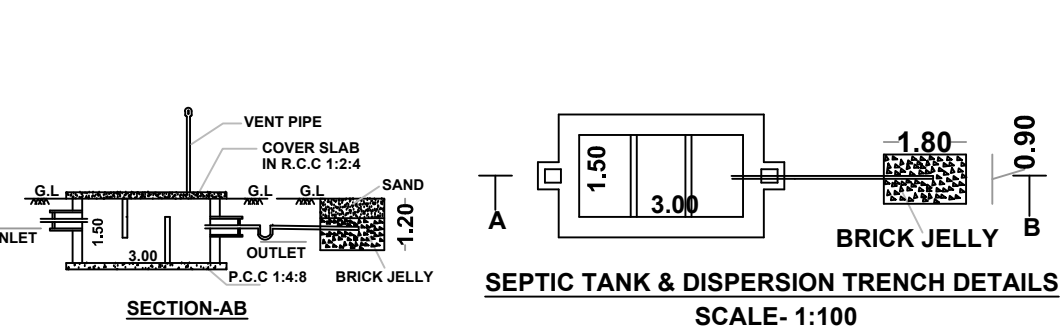
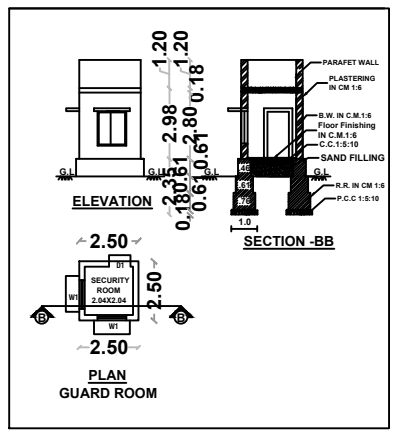
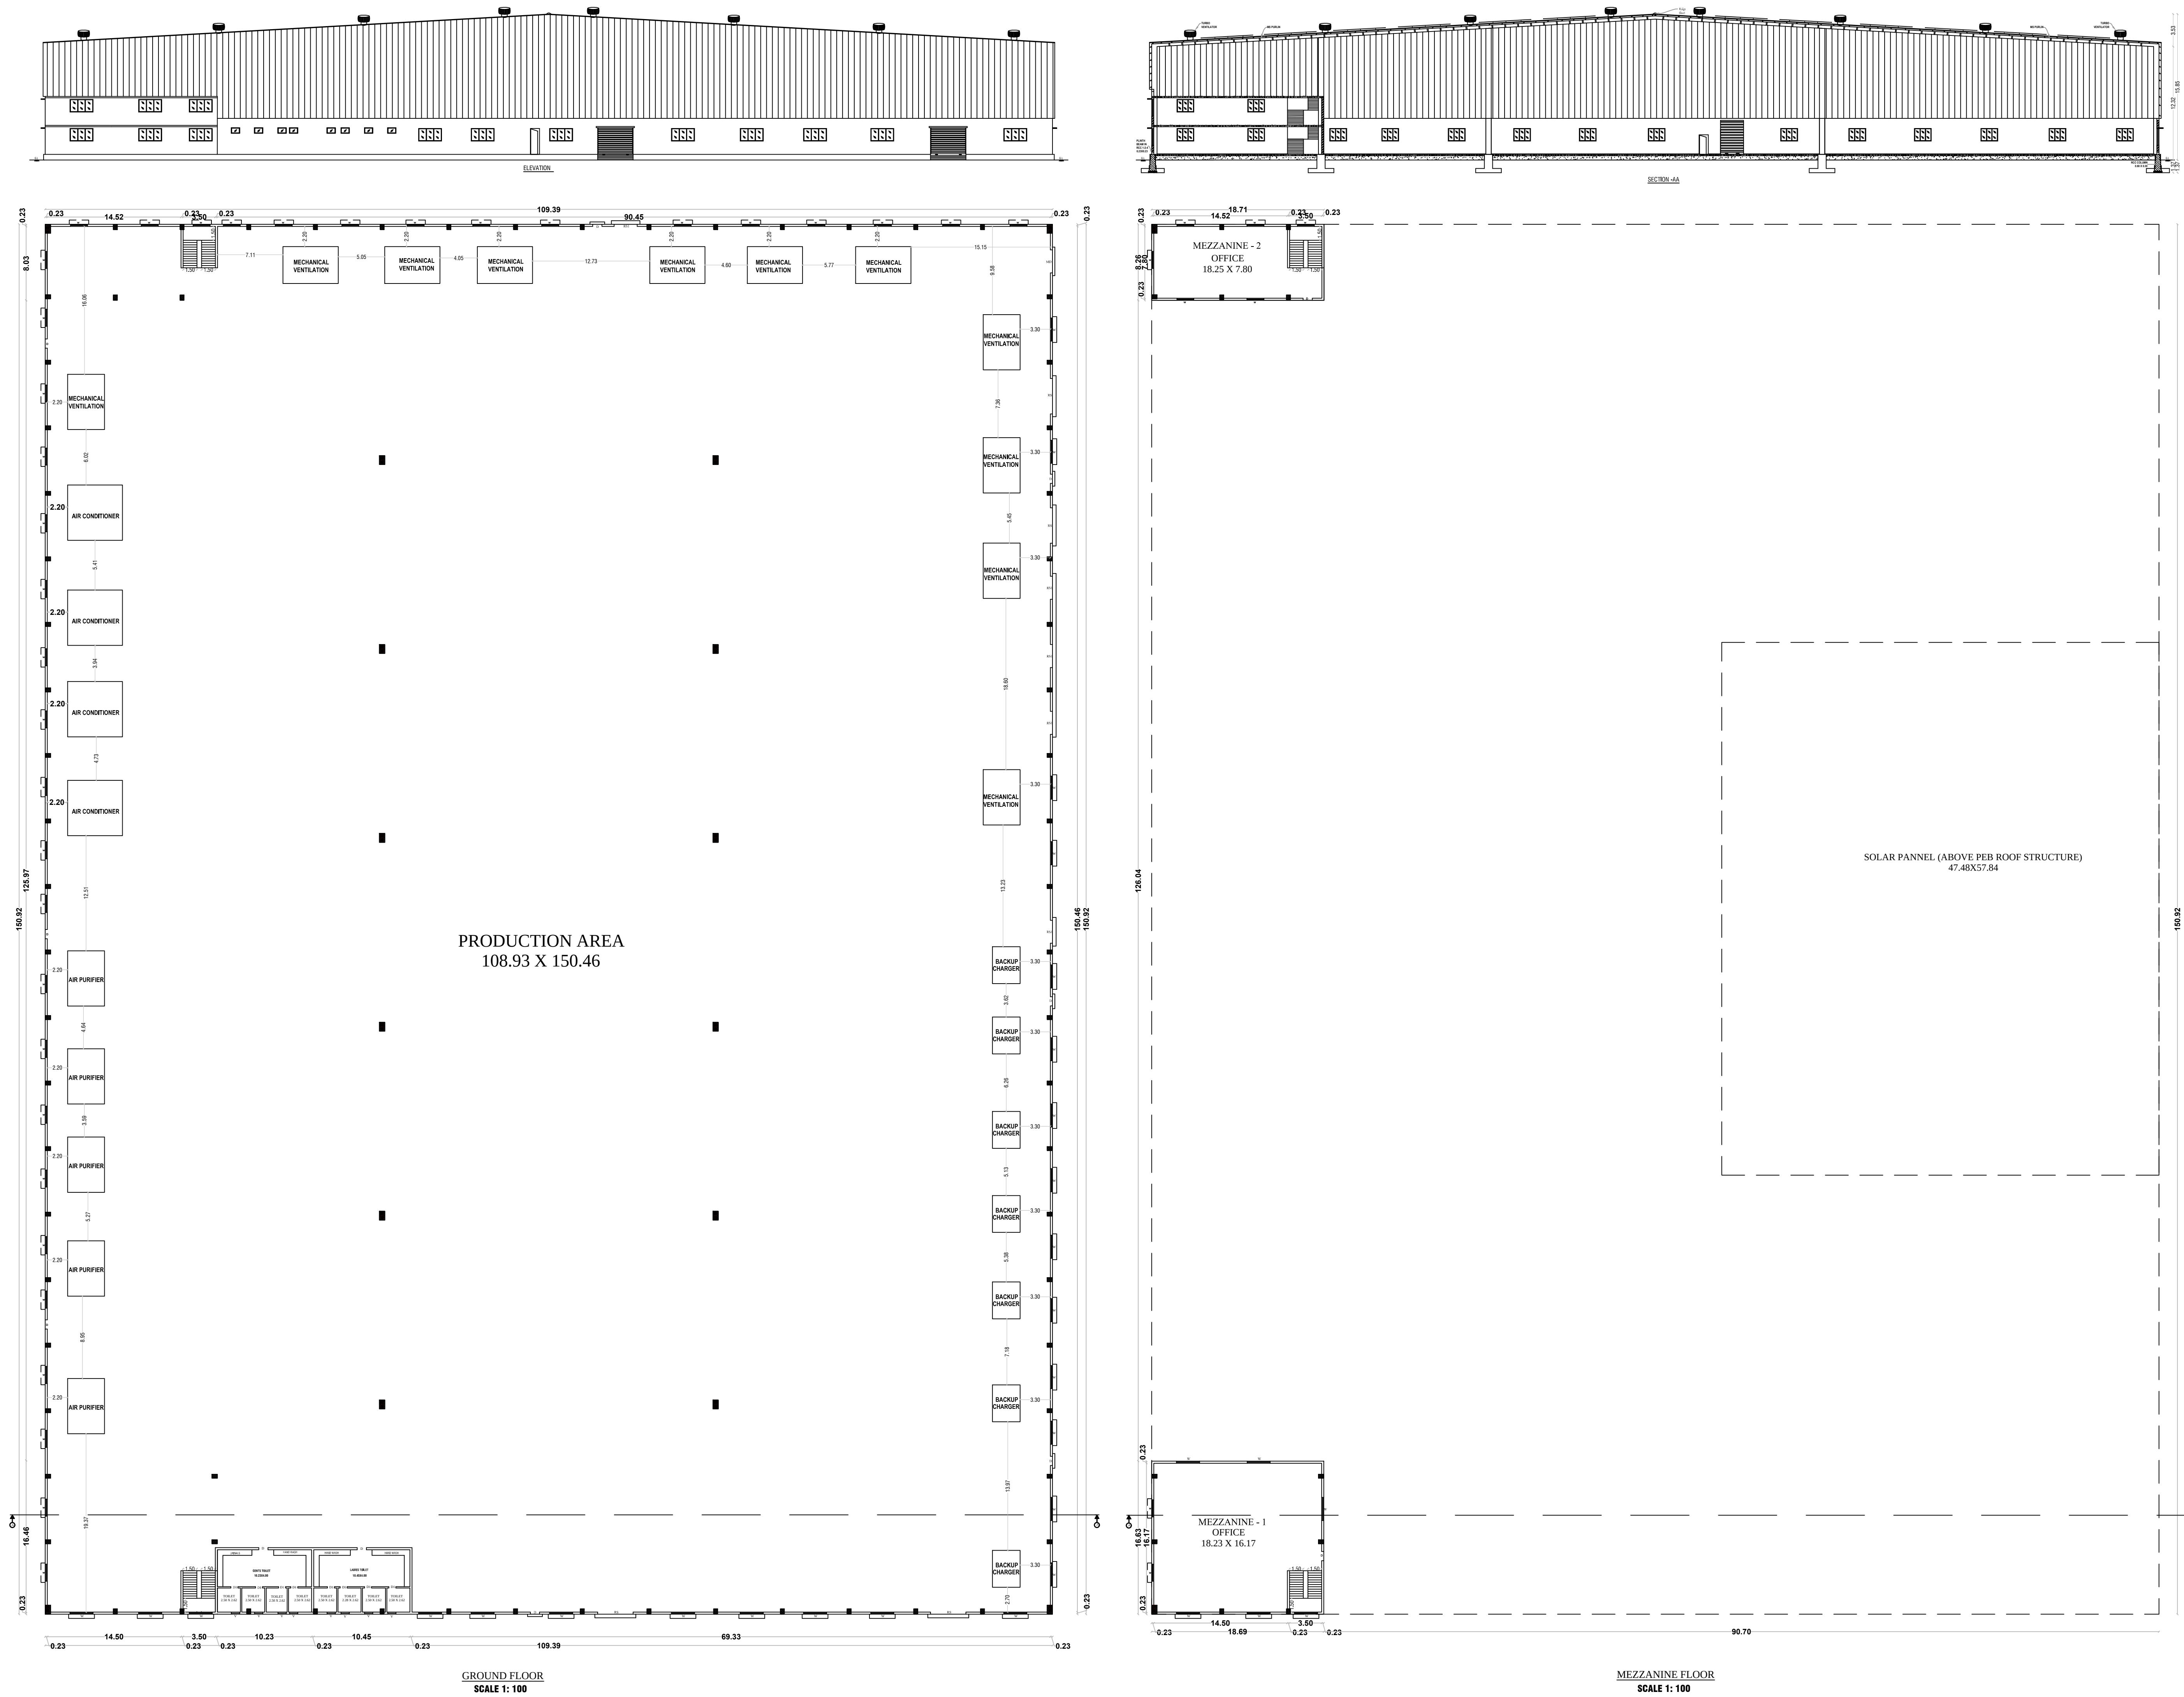
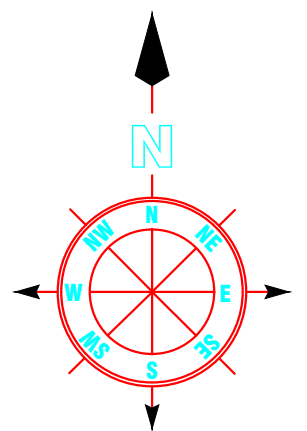


DETIAL PLAN SHOWING THE PROPOSED CONSTRUCTION OF GROUND FLOOR & MEZZANINE FLOOR INDUSTRIAL BUILDING FOR "M/S AVIGNA PRIVATE LIMITED"-(LIGHT ENGINEERING INDUSTRY EXCLUDING FABRICATION & FORGING) IN S.F.No: 610/1A, 610/1B & 610/1C AT NAGONDAPALLI VILLAGE & PANCHAYAT, HOSUR PANCHAYAT UNION, HOSUR TALUK, KRISHNAGIRI DISTRICT.

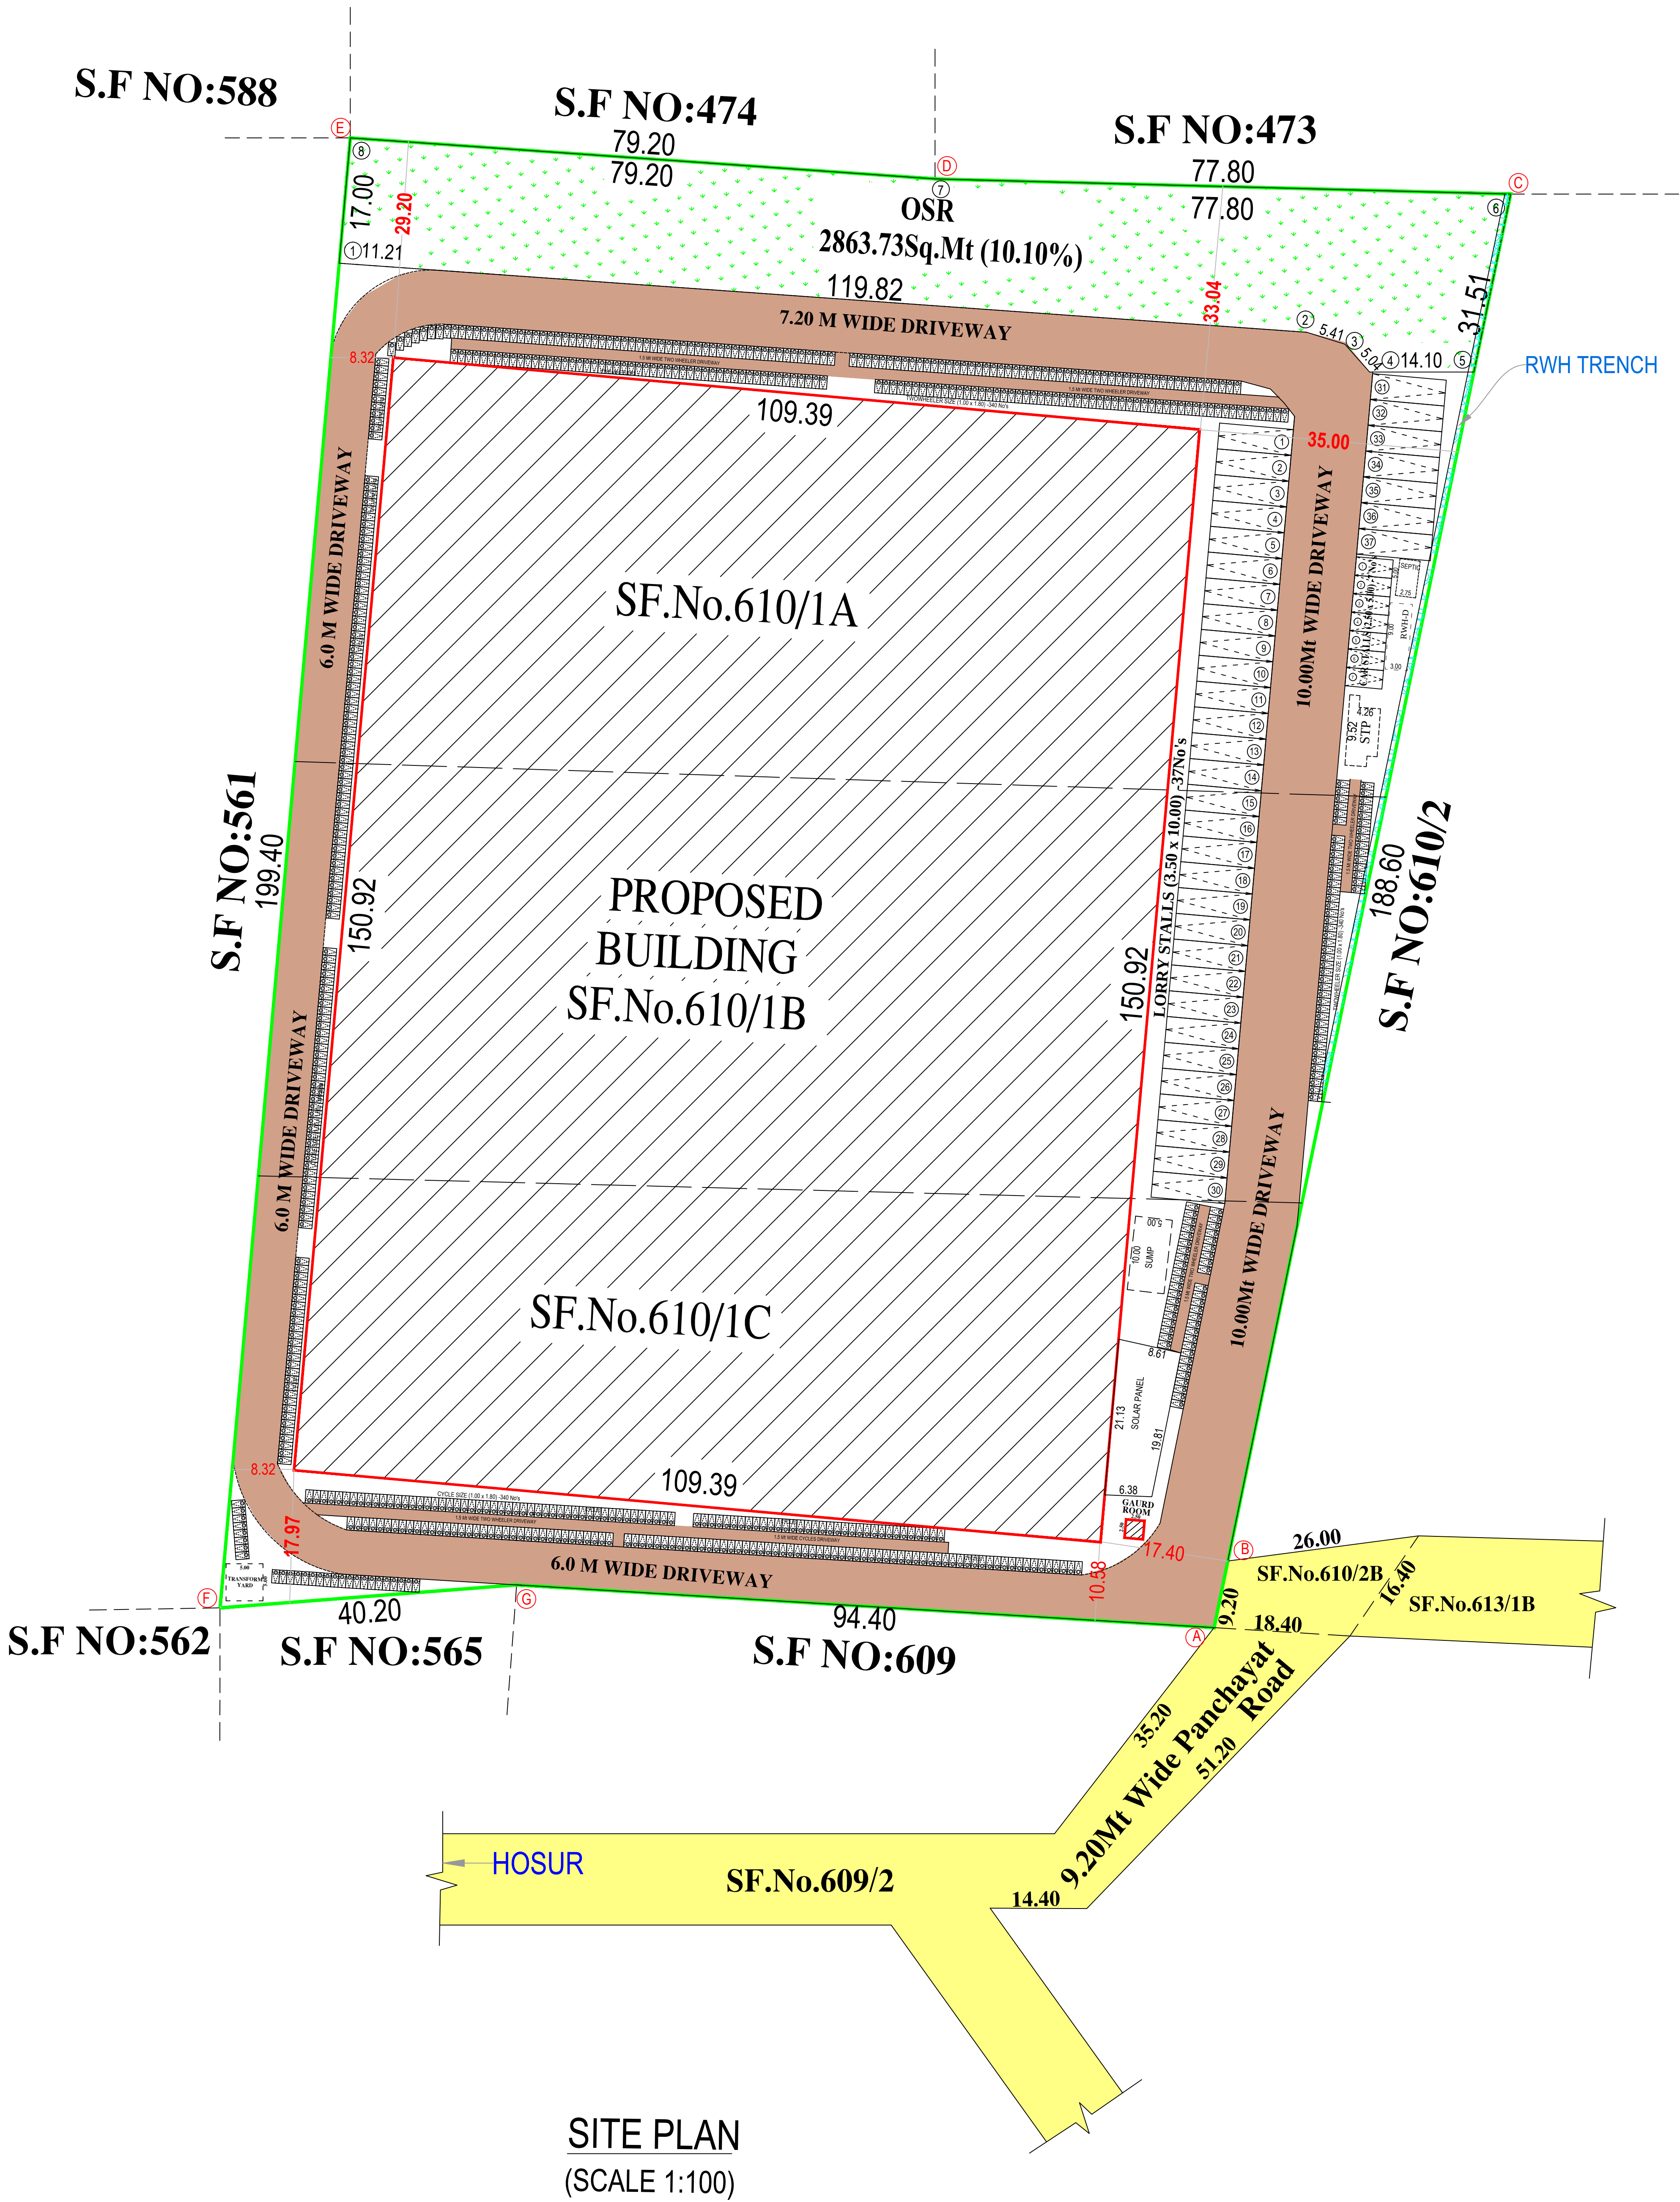


OFFICE USE									

SITE PLAN SHOWING THE PROPOSED CONSTRUCTION OF GROUND FLOOR & MEZZANINE FLOOR INDUSTRIAL BUILDING FOR "M/S AVIGNA PRIVATE LIMITED"-(LIGHT ENGINEERING INDUSTRY EXCLUDING FABRICATION & FORGING) IN S.F.No: 610/1A, 610/1B & 610/1C AT NAGONDAPALLI VILLAGE & PANCHAYAT, HOSUR PANCHAYAT UNION, HOSUR TALUK, KRISHNAGIRI DISTRICT.

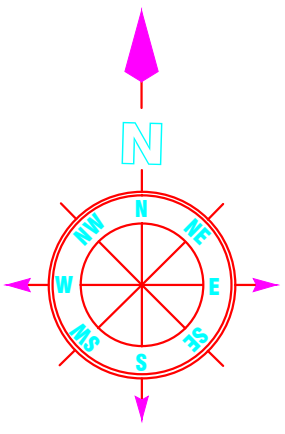

OFFICE USE

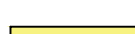PARKING AS PER SWP SYSTEM			COLOR INDEX			
TYPE OF PARKING	REQUIRED	PROVIDED	SITE BOUNDARY			
LORRYS	34	37		PROPOSED BLDG.		
CARS	5	7			EXISTING ROAD	
TWO WHEELERS	331	340				
CYCLES	331	340				
AREA DETAILS						
TOTAL AREA OF THE SITE		IN SQMT				
PLR/FMB AREA		28329.00				
DOCUMENT AREA		28329.00				
SUPER IMPOSED PLOT AREA		28300.18				
PARTICULARS	FSI (sqmt)	NON FSI(sqmt)	TOTAL (sqmt)			
AREA OF THE PRO. BLDG -GF	16509.69	-	16509.69			
AREA OF THE PRO. BLDG (MF-1)	310.81	-	310.81			
AREA OF THE PRO. BLDG (MF-2)	154.50	-	154.50			
AREA OF THE PRO. SECURITY CABIN	-	6.25	6.25			
TOTAL AREA	16975.00	-	16981.25			
PLOT COVERAGE - (P.C.) %	58.28					
FLOOR SPACE INDEX - (FSI)	0.60					
APPLICANT						
 M/S AVIGNA PRIVATE LIMITED						
REG.STRUCTURAL ENGINEER		REGISTER ENGINEER				
 Er.M.MANIKANDAN,M.E., Govt. Registered Engineer Grade-I Registration No:RSE-1: 07/2020		 Er N. PRAVEEN KUMAR, ME., CREATIVE CONSTRUCTION Structural Engineer / Chartered Engineer Govt.HNTDA Reg.Engineer-II(11/2020) Govt.HNTDA Reg.Structural Engineer-II(05/2019) Govt.HNTDA Reg.Construction Engineer-(25/2020)				