

PP

APPROVAL RECORD

Planning Permission

Krishnagiri

Krishnagiri district, Tamil Nadu

APPROVAL TYPE











Building Plan

ISSUING AUTHORITY

DTCP

The approval as the planning authority issued it, reproduced in full behind this page.

An approval speaks to what was sanctioned, not to what was built. Completion is a separate record.

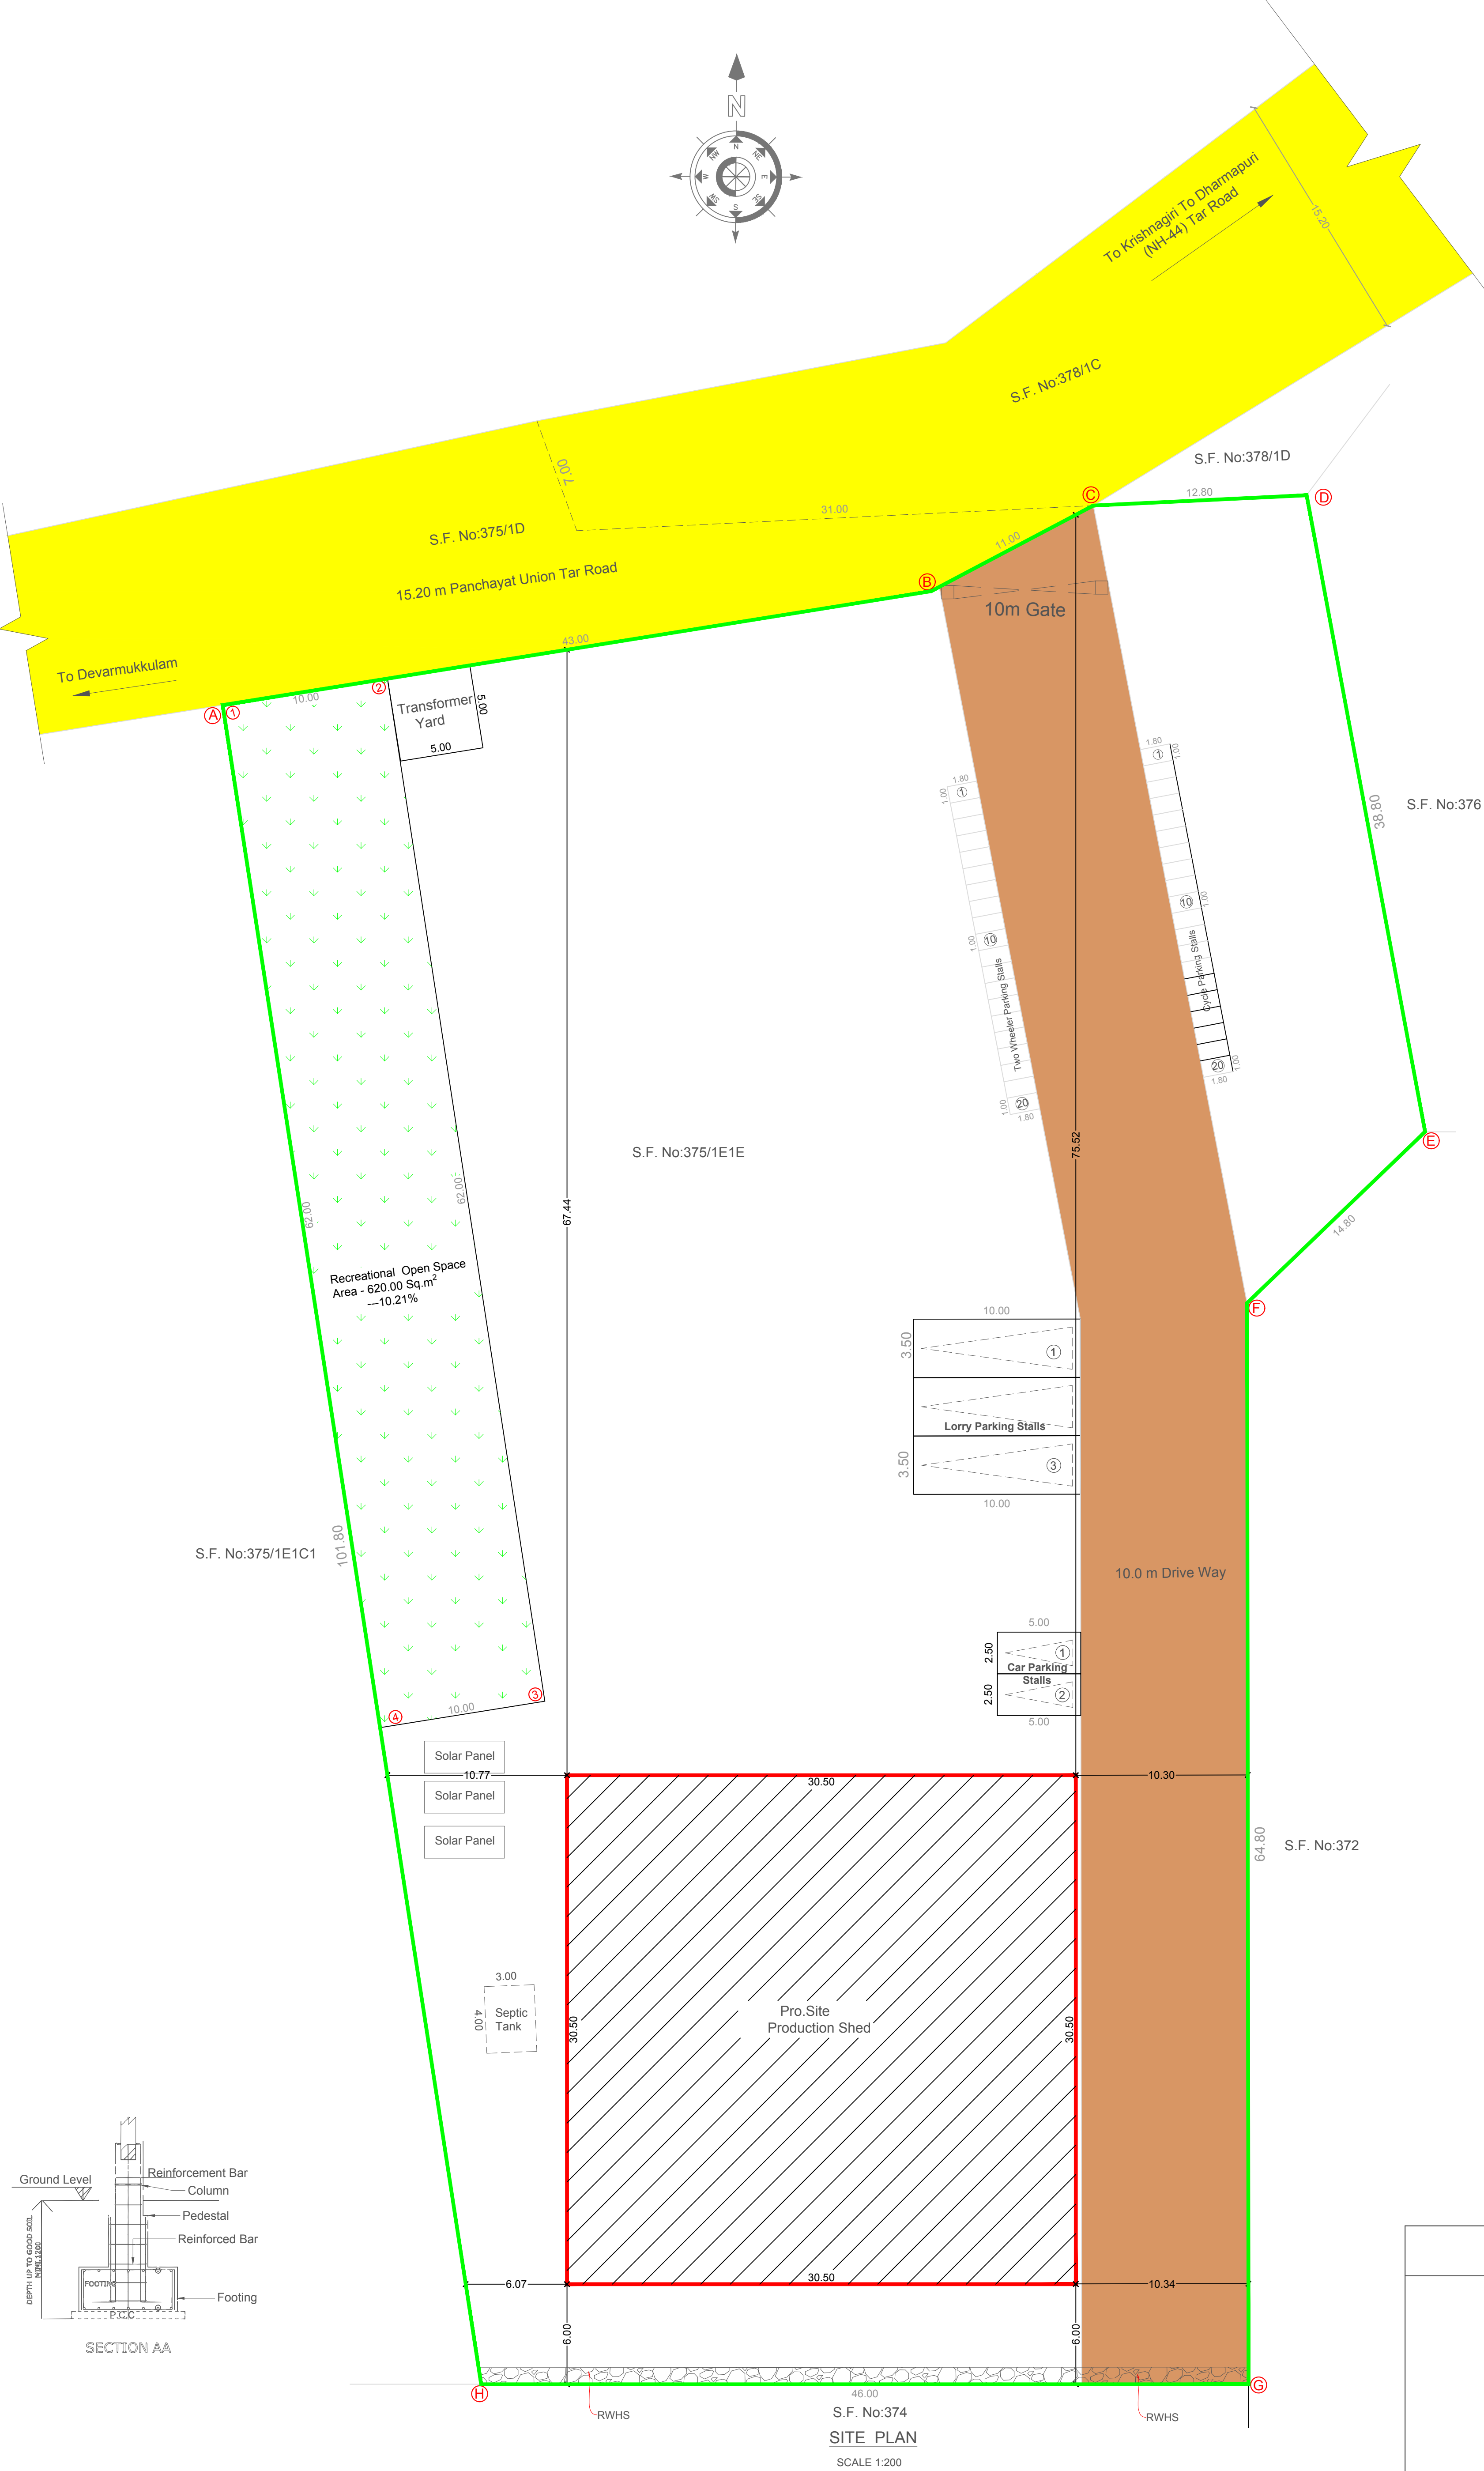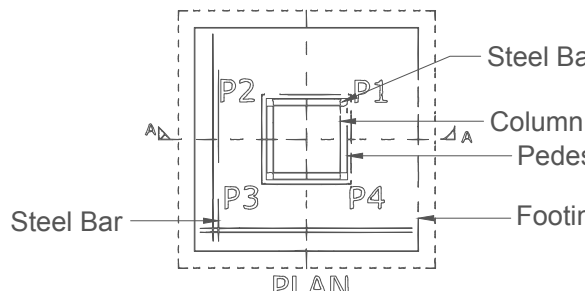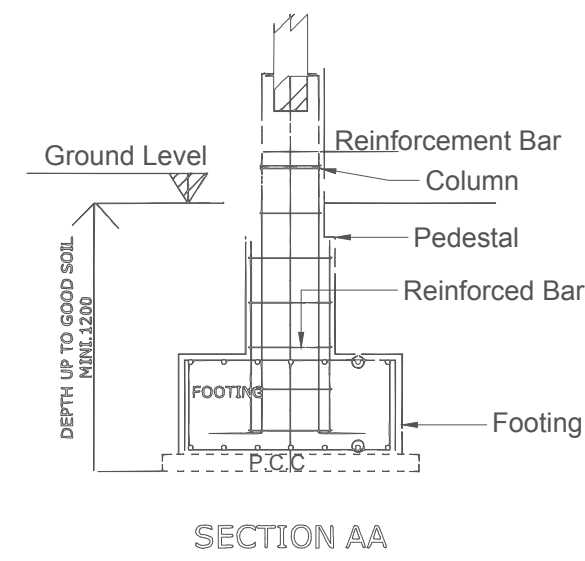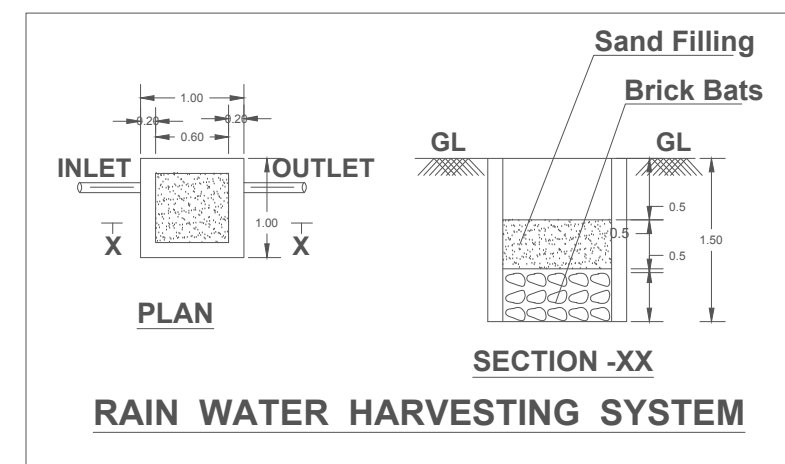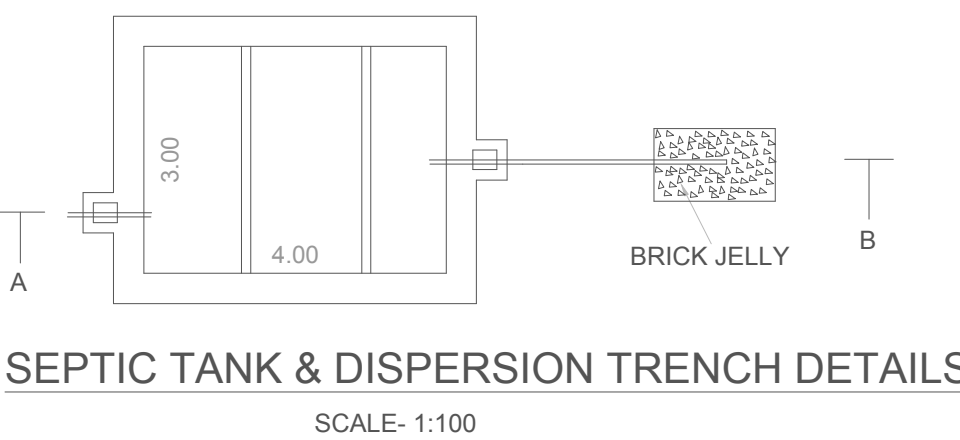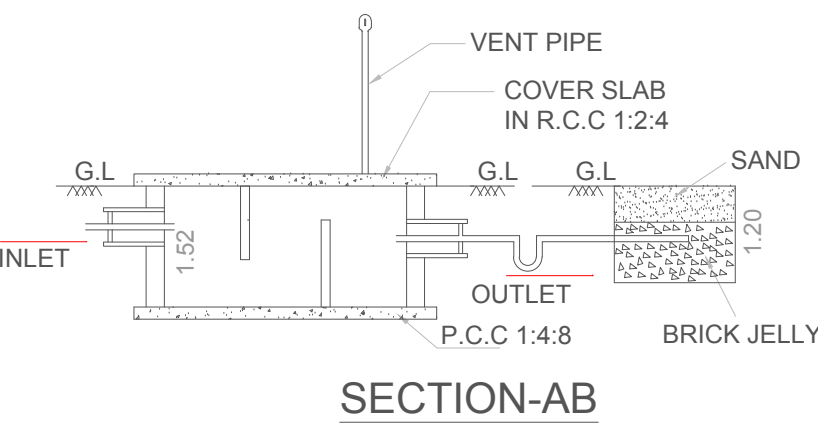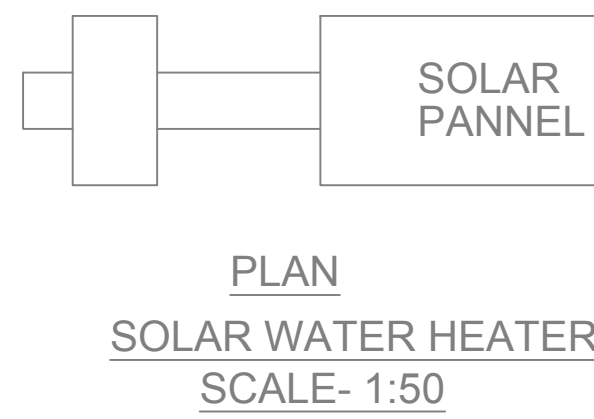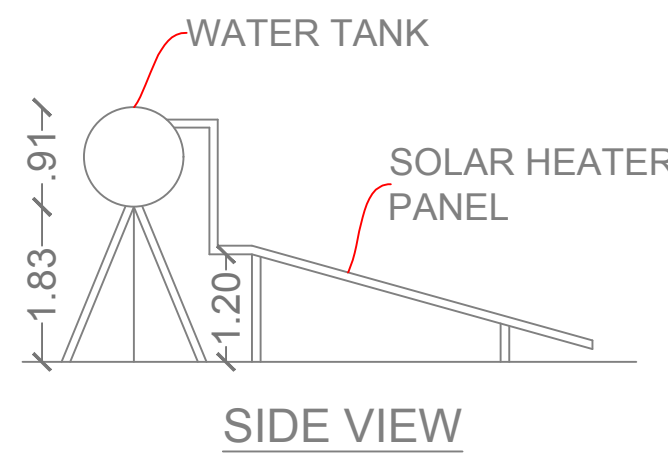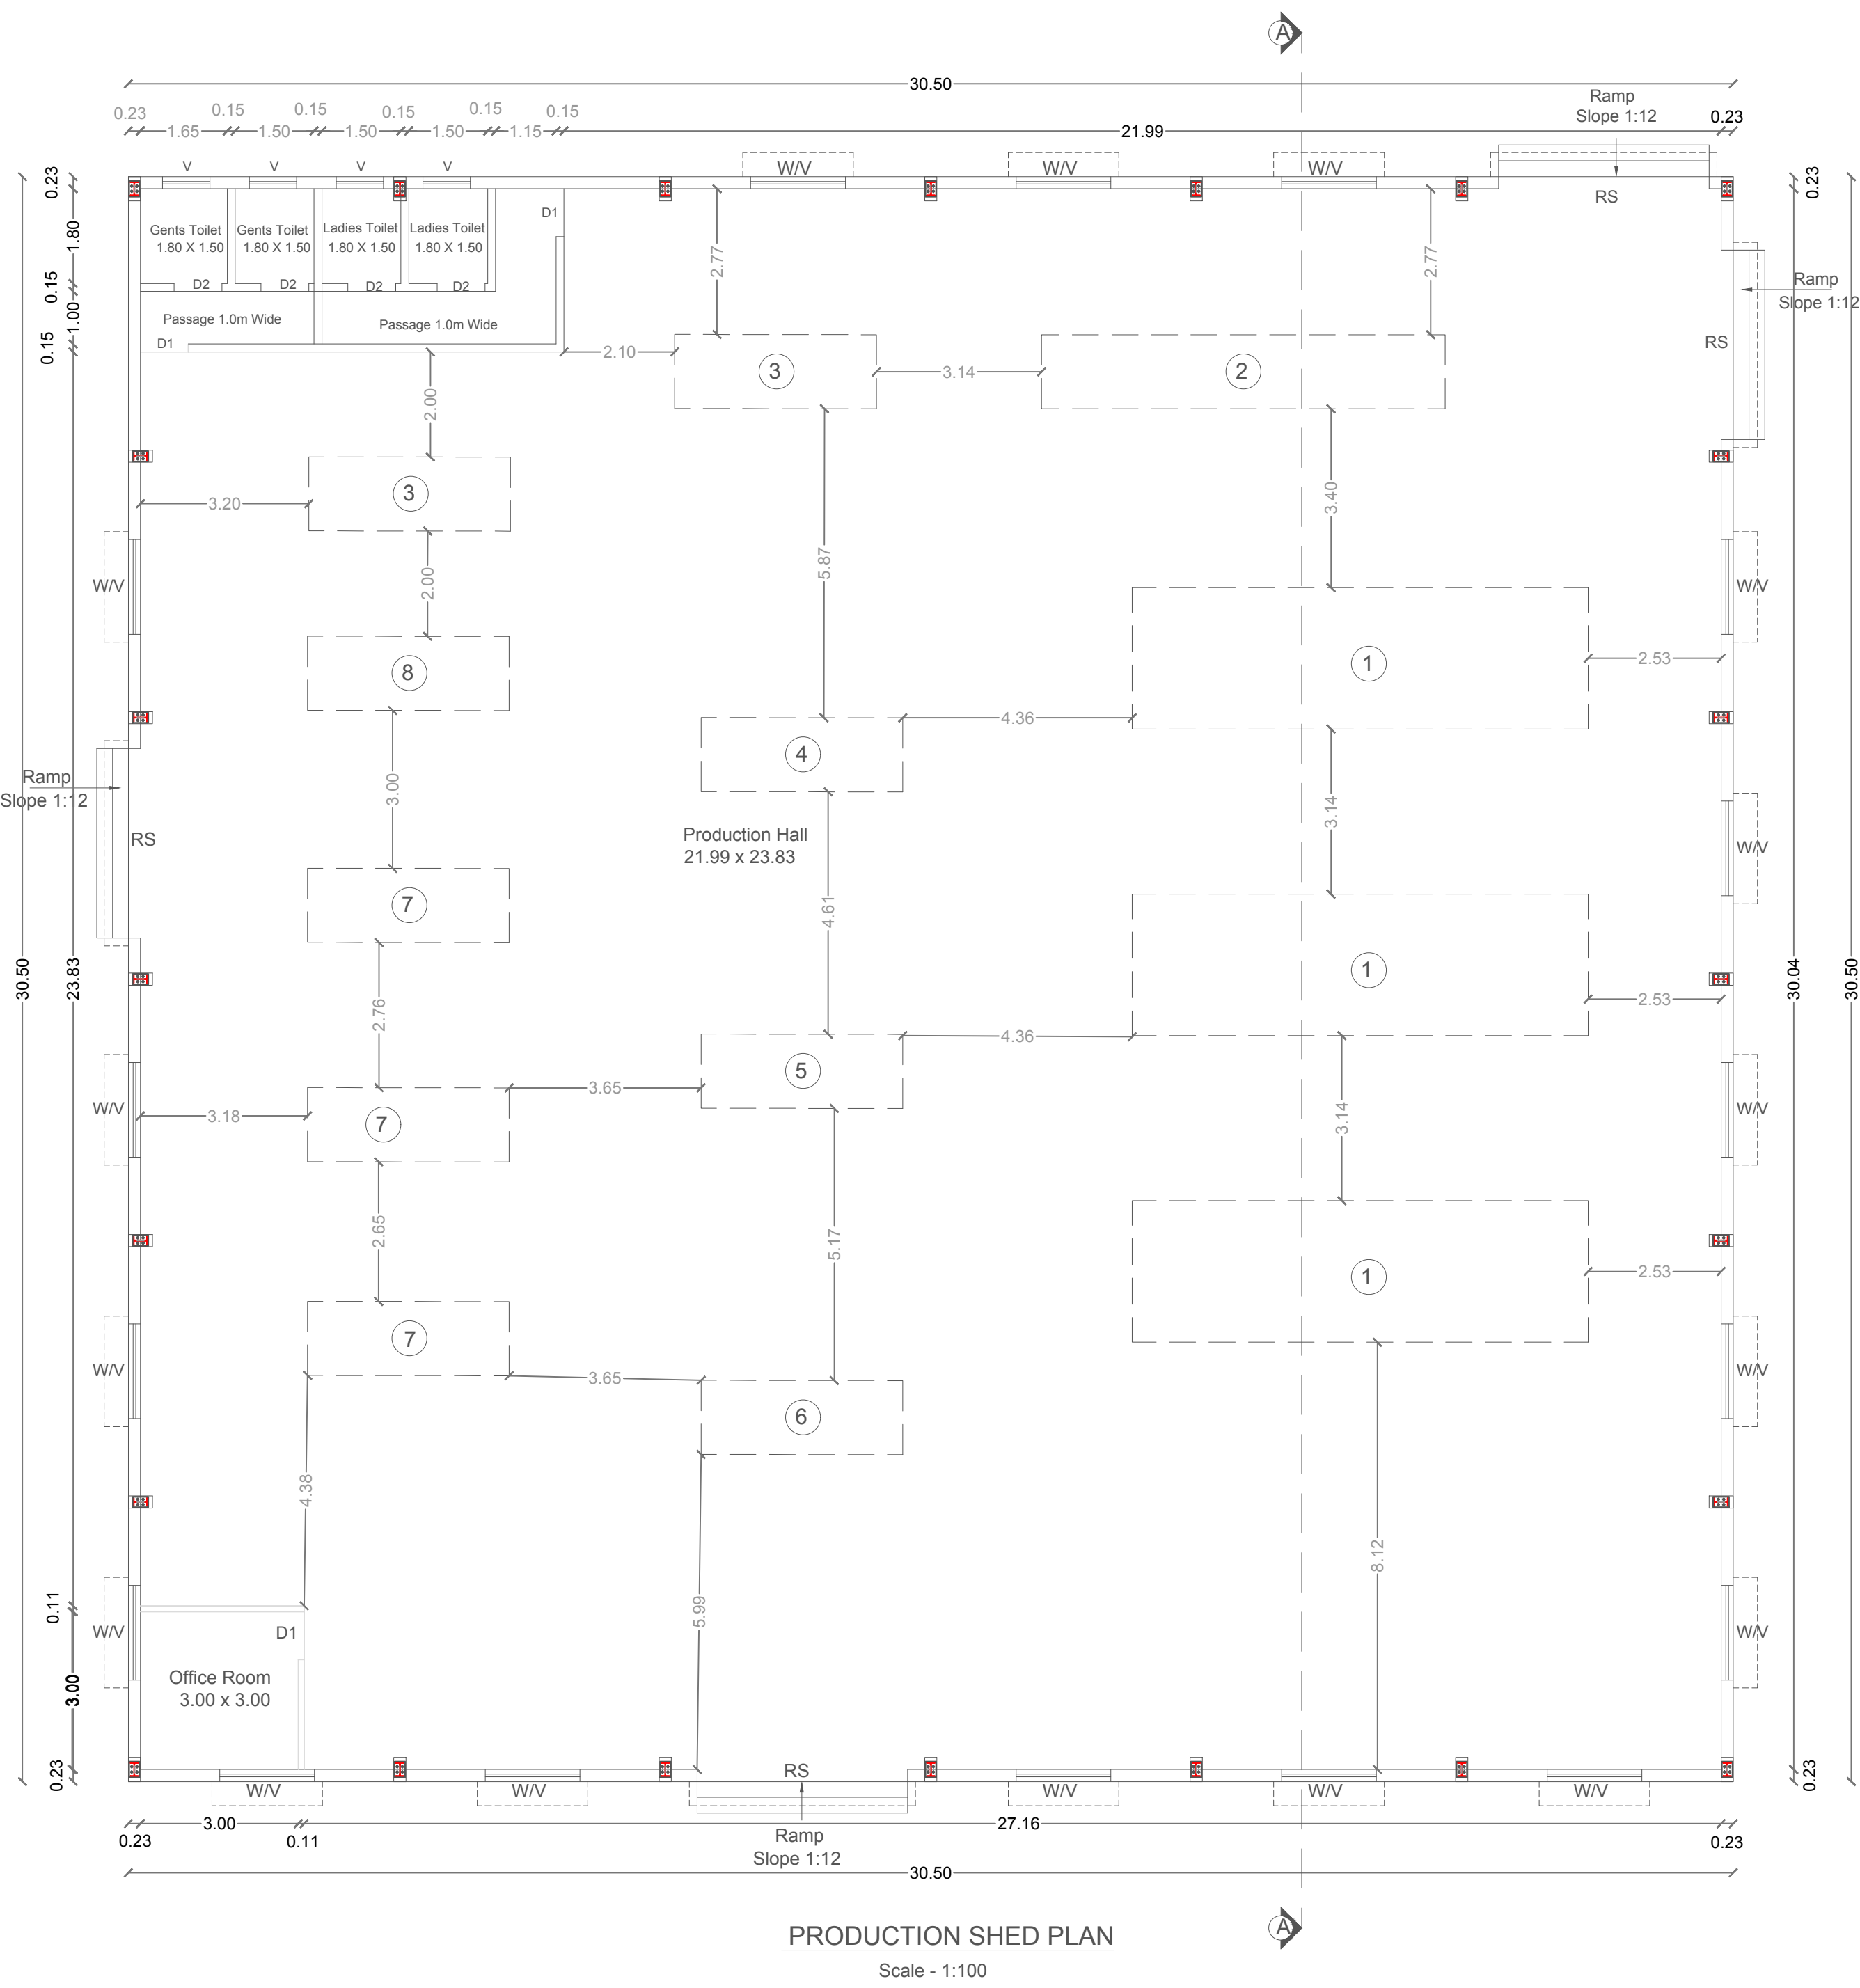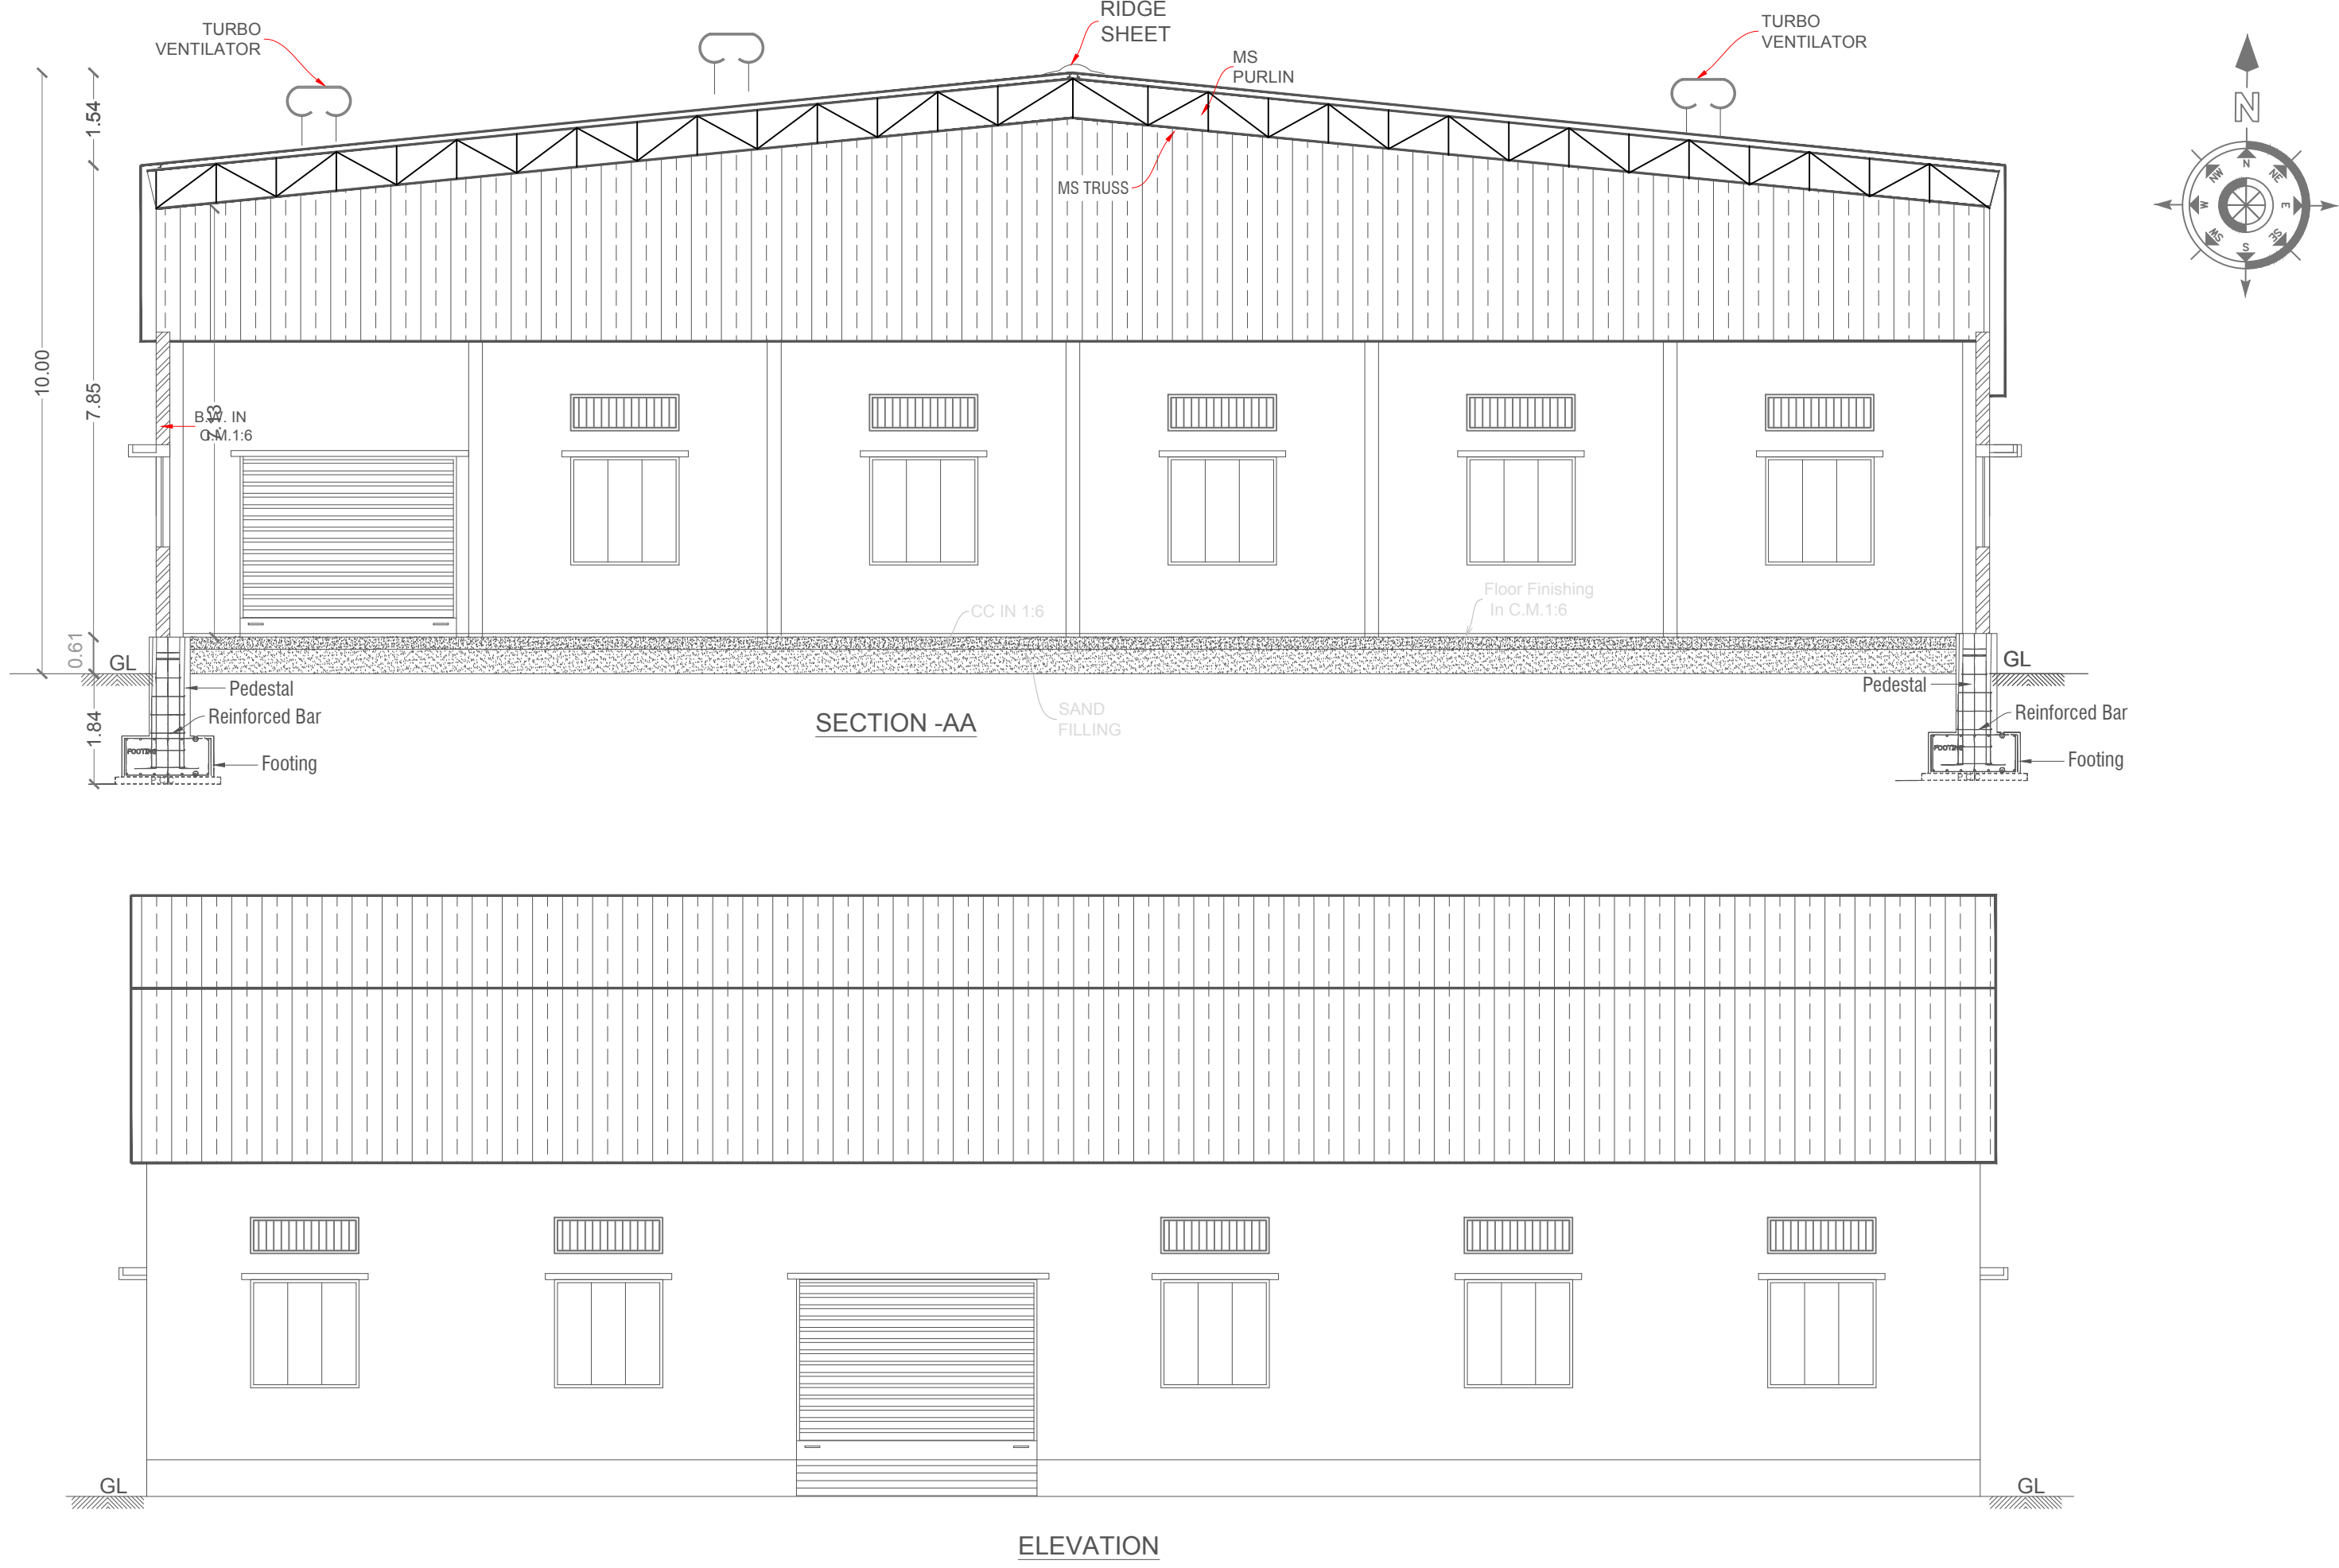

COLOR INDEX		Schedule of Joineries		
Site Boundry		RS	Rolling Shuter	4.00 X 3.00
Proposed Building		D1	Door	1.00 X 2.10
Existing Road		D2	Door	0.76 X 2.10
Driveway		W	Window	1.80 X 1.80
OSR		V	Ventilation	0.90 X 0.60

PLAN SHOWING THE PROPOSED FACTORY BUILDINGS FOR
"M/s.LINGA BHAIRAVI PACKAGING" (CARDBOARD BOX AND PAPER
PRODUCTS (PAPER AND PULP MANUFACTURE EXCLUDED)) IN
S.F.No:375/1E1E OF KARADIHALLI VILLAGE & PANCHAYAT,
KAVERIPATTANAM PANCHAYAT UNION, KRISHNAGIRI TALUK & DISTRICT.

OFFICE USE:

SITE APPROVAL

ROC No:SWP/BPA/008805/2023, DATE:04/05/2023

SITE BOUNDARY EAR MARKED AS "A" TO "H" AND

NUMBERED AS L.P/D.D.T.C.P (K.D) No:69/2023

SITE APPROVAL ISSUED.

TECHNICAL APPROVAL

ROC No:SWP/BPA/008805/2023, DATE:04/05/2023

BUILDING PLAN NUMBERED AS B.P/D.D.T.C.P (K.D)No:43/2023

TECHNICAL APPROVAL ISSUED.

Power Details

S.No.	Machineries Name	H.P.	Nos.	TOTAL H.P.
1	Corrugation Machine	13.67	3	41.00
2	Cutting Machine	3.00	1	3.00
3	Pasting Machine	1.50	2	3.00
4	Thin Blade	3.00	1	3.00
5	Printer Slotter	7.50	1	7.50
6	Slotting Machine	3.00	1	3.00
7	Pinning Machine	0.50	3	1.50
8	Bundle Machine	1.00	1	1.00
9	Lighting Road	-	-	1.00
Total Power In H.P.				64.00
No. of Workers				15 Nos.

All Dimensions Are in Meter

Area Details

Particulars	Area in Sq.m	
Total Area of the Site	6071.00	
Document Area	6071.00	
Super Imposed Plot Area	6070.57	
Particulars	Built up Area in m ²	FSI Area in m ²
Area of the Pro. Construction - Production Shed	891.58	891.58
Total Construction Area	891.58	891.58
FLOOR SPACE INDEX (FSI)	-	0.146
PLOT COVERAGE (PC)	-	14.68%

Parking Requirements

Description	Stall Size	Provided
Two Wheeler Parking	1.00 x 1.80	20
Cycle Parking Stalls	1.00 x 1.80	20
Lorry Parking Stalls	3.50 x 10.00	3
Car Parking Stalls	2.50 x 5.00	2

Applicant

Engineer

R. Raja Ganapathy

Er. J. PARVATHI, Ethel. N. (Structural)
Structural Engineer Grade - I (HNTDA)
(SE-GR-4, 02/2019, Valid up to 03/04/2024)
Mobile: 9655223333 / 9790080750

Er. R. KEERTHANAB.E.,
Registered Engineer, RE-GR-II-16/20 (DTC.P)
Registered Structural Engineer, SE-GR-II-22/20 (DTC.P)
50/4, ANR Complex, Taluk Office Road, Hosur
Cell:9994920701, 9894154304

Eight ways to know a piece of land before you pay for it.

This report covers one part of the picture. These cover the rest, drawn from the same government records, for any property in Tamil Nadu.

LandLens One

Ask anything about a property and get an answer grounded in live government records, with the sources shown.

[/landlens/one](#)



Verify My Land

Every record check run on one property and returned as a single report.

[/landlens/verify-my-land](#)



Legal Opinion

An advocate's written opinion on the title, built on the records we pull for it.

[/landlens](#)



One Map

Every layer on one map: the parcel, its boundary, zoning, water bodies and what sits around it.

[/landlens/one/map](#)



PriceMap

What land actually changed hands for around this plot, taken from the registered deeds.

[/landlens/pricemap](#)



Build Scope

What you are allowed to build here: floor space, height, coverage and setbacks.

[/landlens/build-scope](#)



Property Tracker

Watch a property and hear about it when something new is registered against it.

[/landlens/property-tracker](#)



Deal Room

Run the transaction in one place: documents, stamping, signatures and the parties.

[/landlens/deal-room](#)



Twenty-four checks you can run yourself, at no cost.

Records and verification

The registers themselves, read for you.

Encumbrance Certificate

Patta and Chitta

Field Measurement Sketch

EC Analyzer

Bank charge check

Court case search

Seller background check

Approval check by survey

Value and duty

What it is worth and what it costs to register.

Guideline value by street

Guideline value by survey

Stamp duty and registration fees

Capital gains

Floor space index

Area unit converter

Zoning and land use

What the plan says can happen on this land.

Land use zone finder

CMDA land use check

Coastal regulation zone

Master plan check

Water bodies finder

Airport height clearance

Registers and directories

Who holds it, and which office keeps the record.

Find your registering office

Temple property check

Waqf property check

RERA register



Every free tool
/tools



Services we run
for you
/services



The LandLens
suite
/landlens/one



Every claim in this document traces back to a government record.

Legal opinions, due diligence and title verification

Building plan, layout and sub-division approvals

Completion and occupancy certificates, regularisation

Escrow, negotiation and NRI property management

Land survey, soil testing, architecture and construction

Verified RealEstate
3/350/2 Mettukuppam,
OMR Thoraipakkam,
Chennai 600 097, India
hello@verified.realestate
+91 9996 12 9996

Prepared from the registers named on the page each finding sits on. Where a register could not be read, this document says so in its place rather than leaving the gap to be read as a clean result.

