



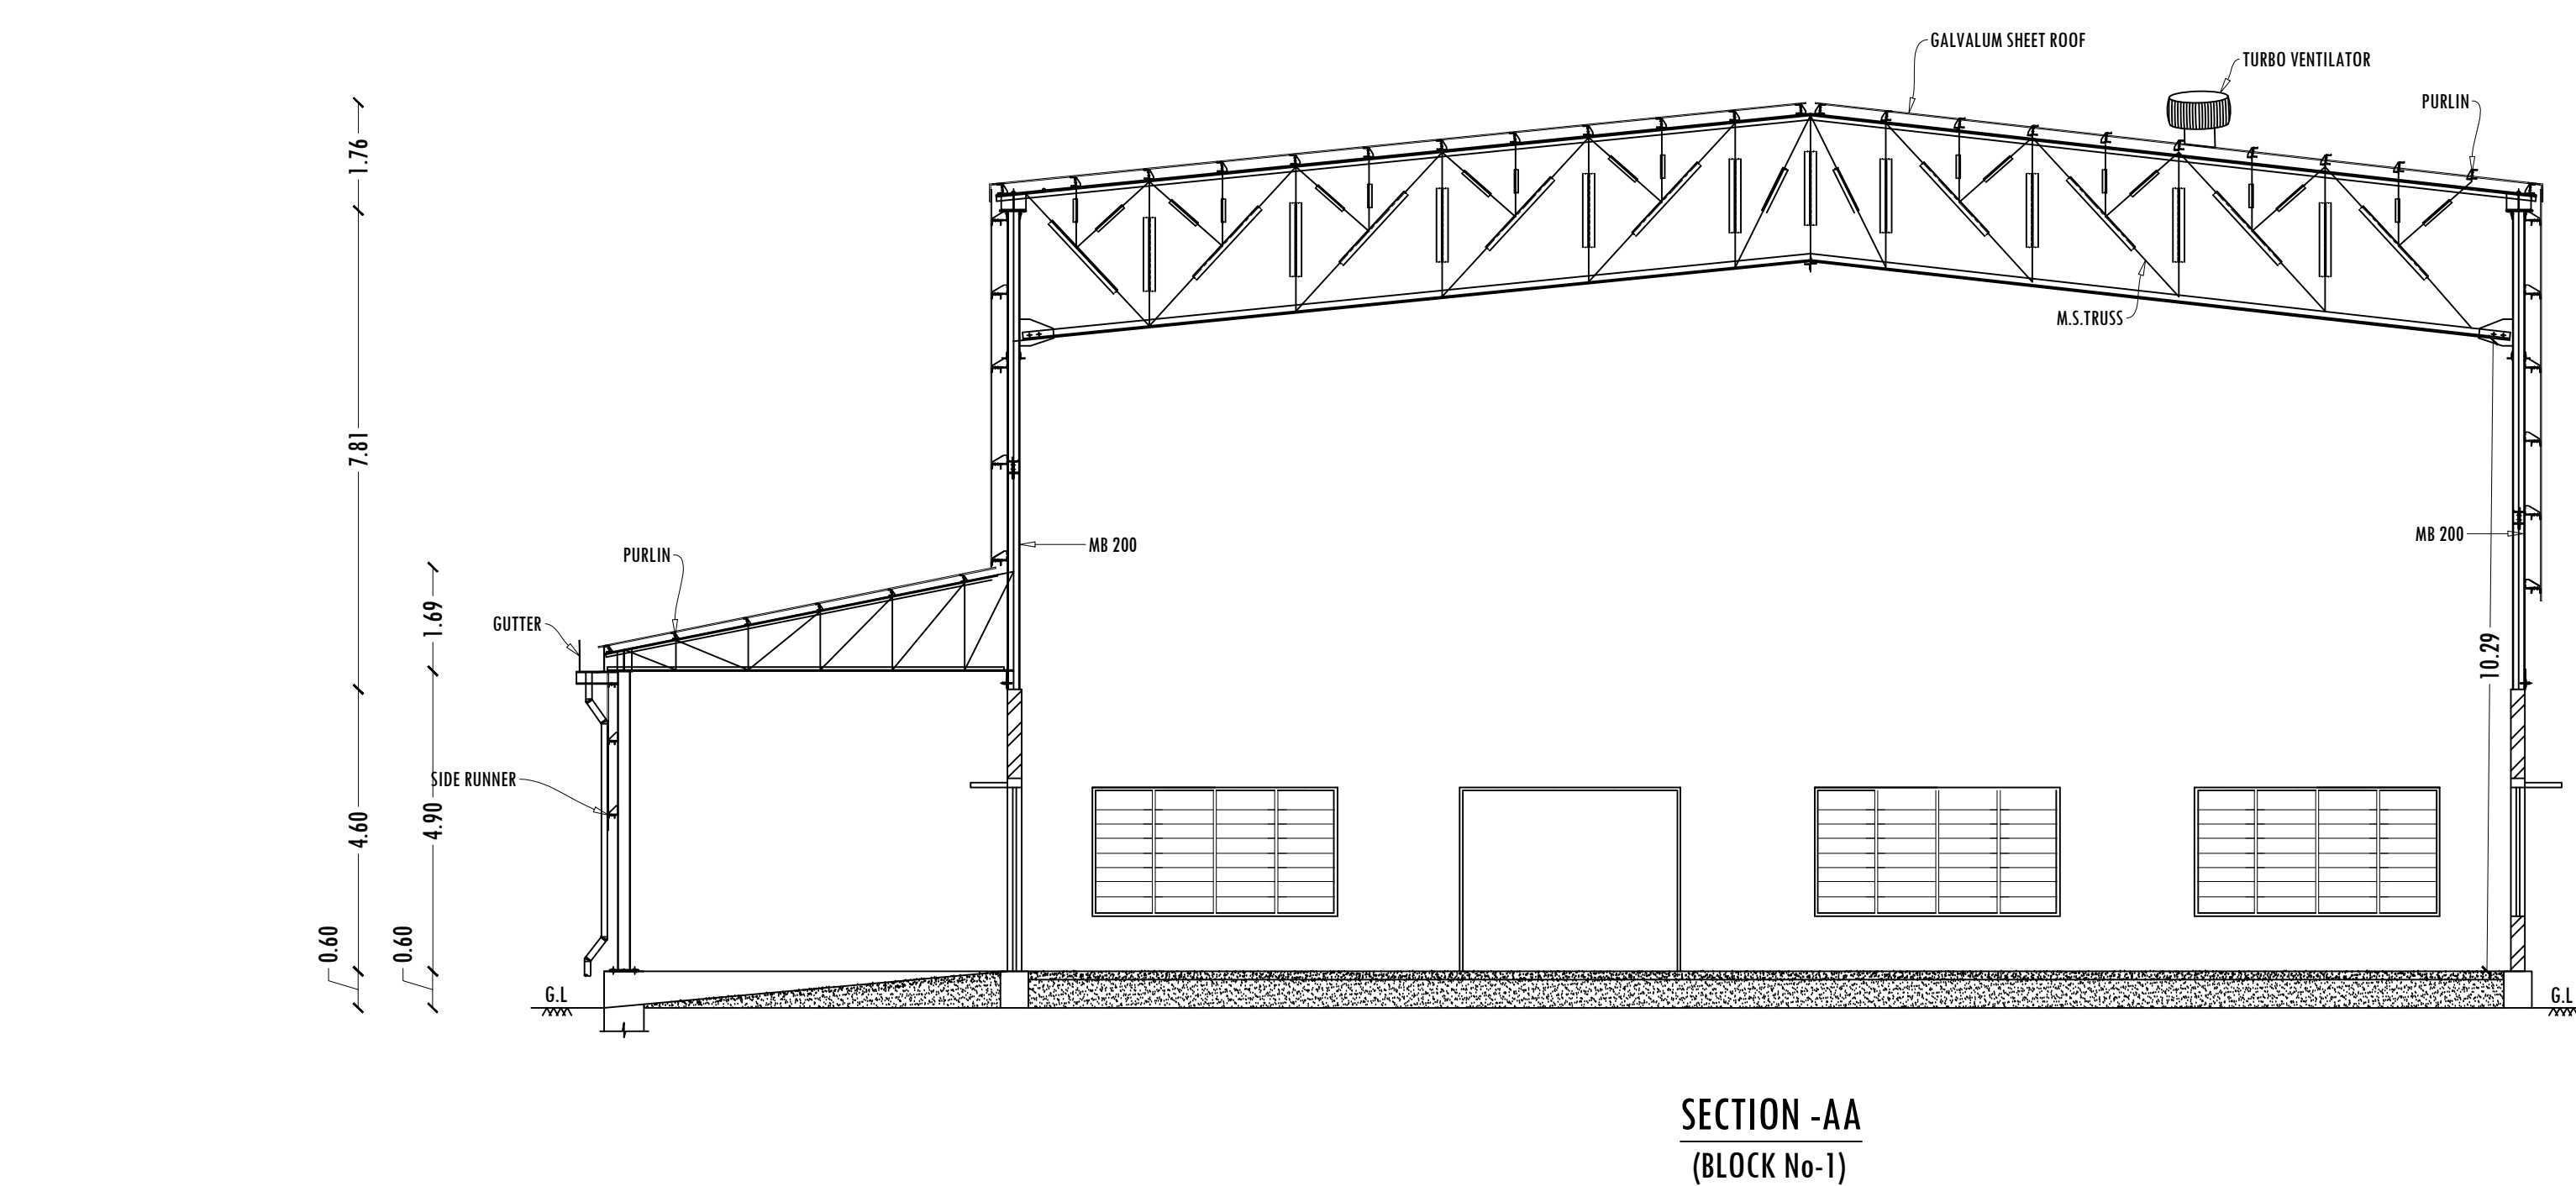


**ELEVATION**  
**(BLOCK No-1)**

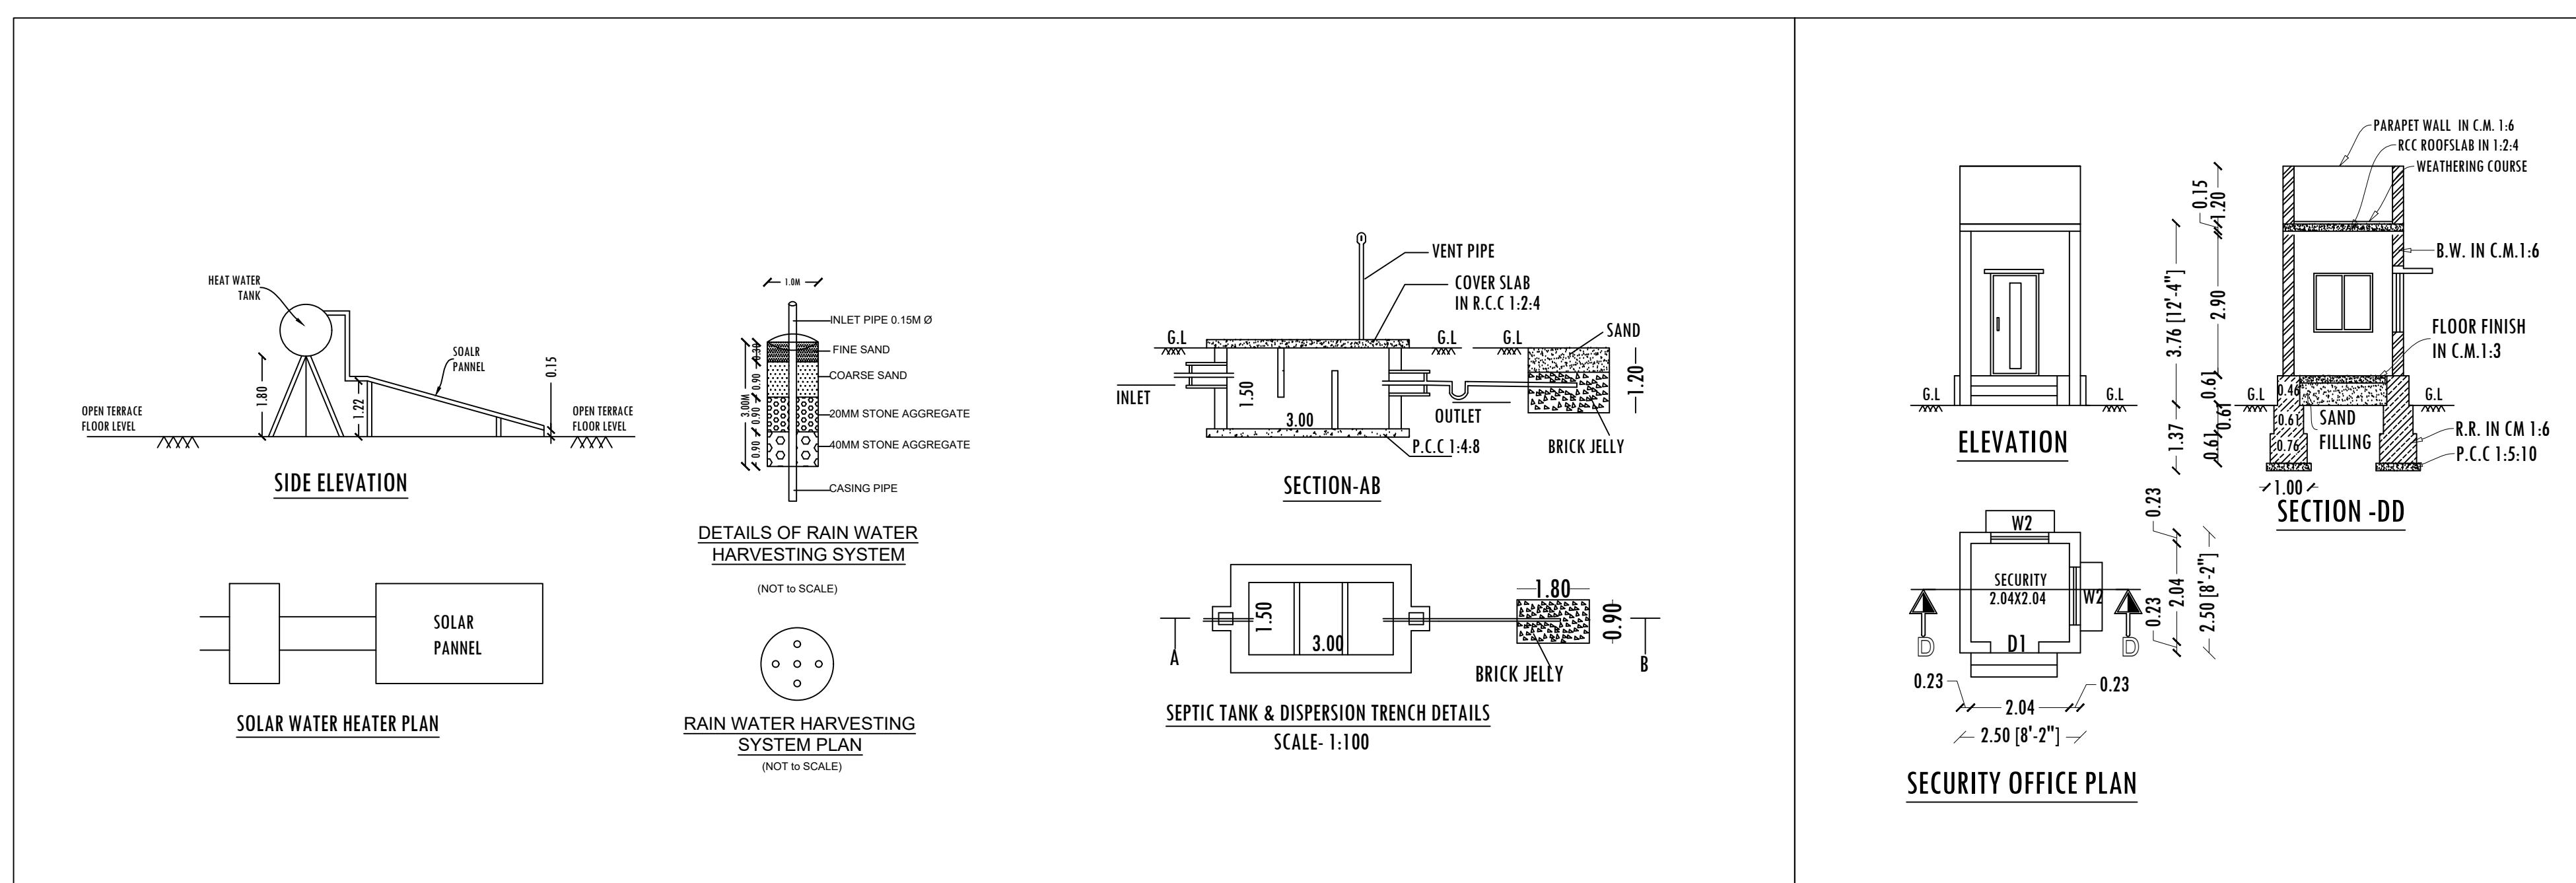


(MANUFACTURING OF STEEL STORAGE YARD) IN S.F. No: 274 & 292/2B AT ULIVEERNAPELLI TO KAPPAKAL ROAD OF  
KALUKONDAPALLI VILLAGE & PANCHAYAT, THALLY PANCHAYAT UNION, DENKANIKOTTAI TALUK, KRISHNAGIRI DISTRICT.


SCALE -1: 100

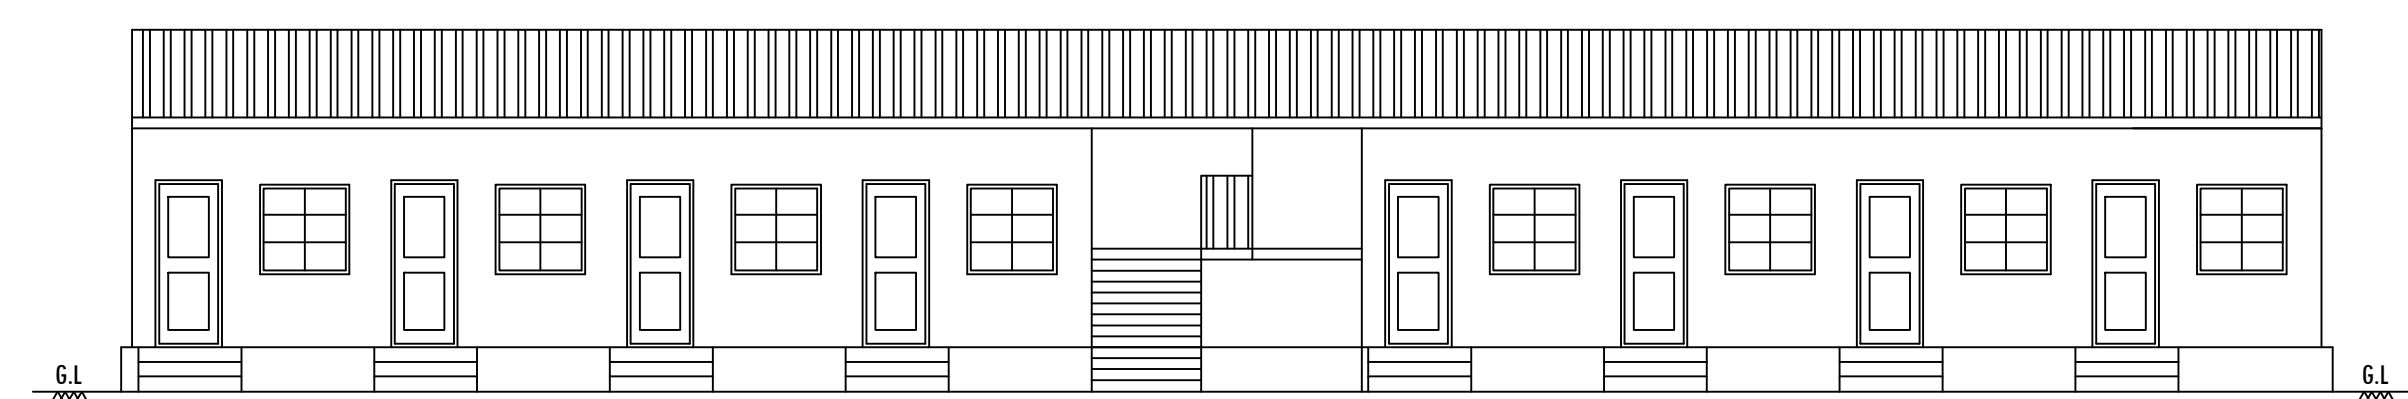


ELEVATION  
(BLOCK No-2)

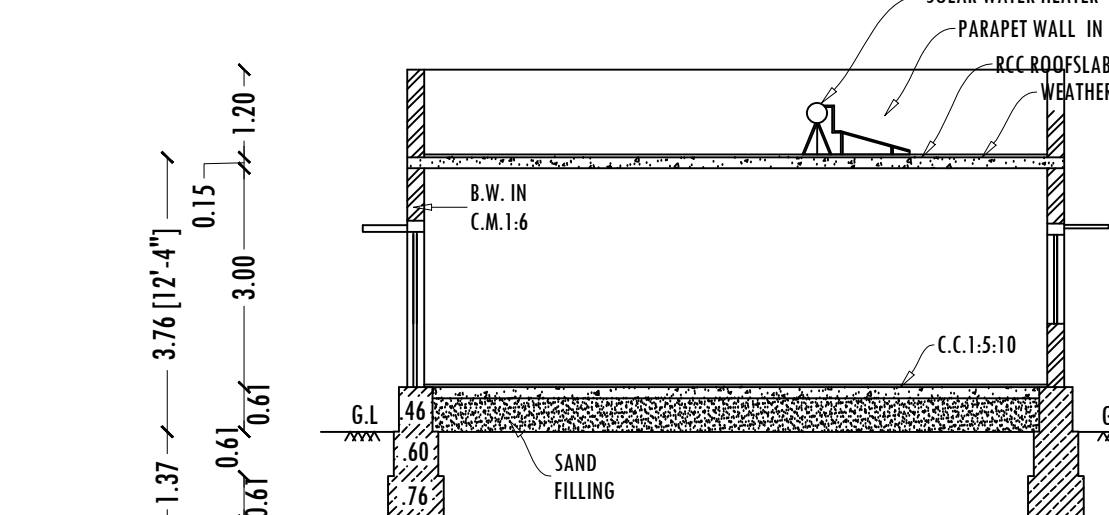



**SECTION-B**  
**(BLOCK No-2)**

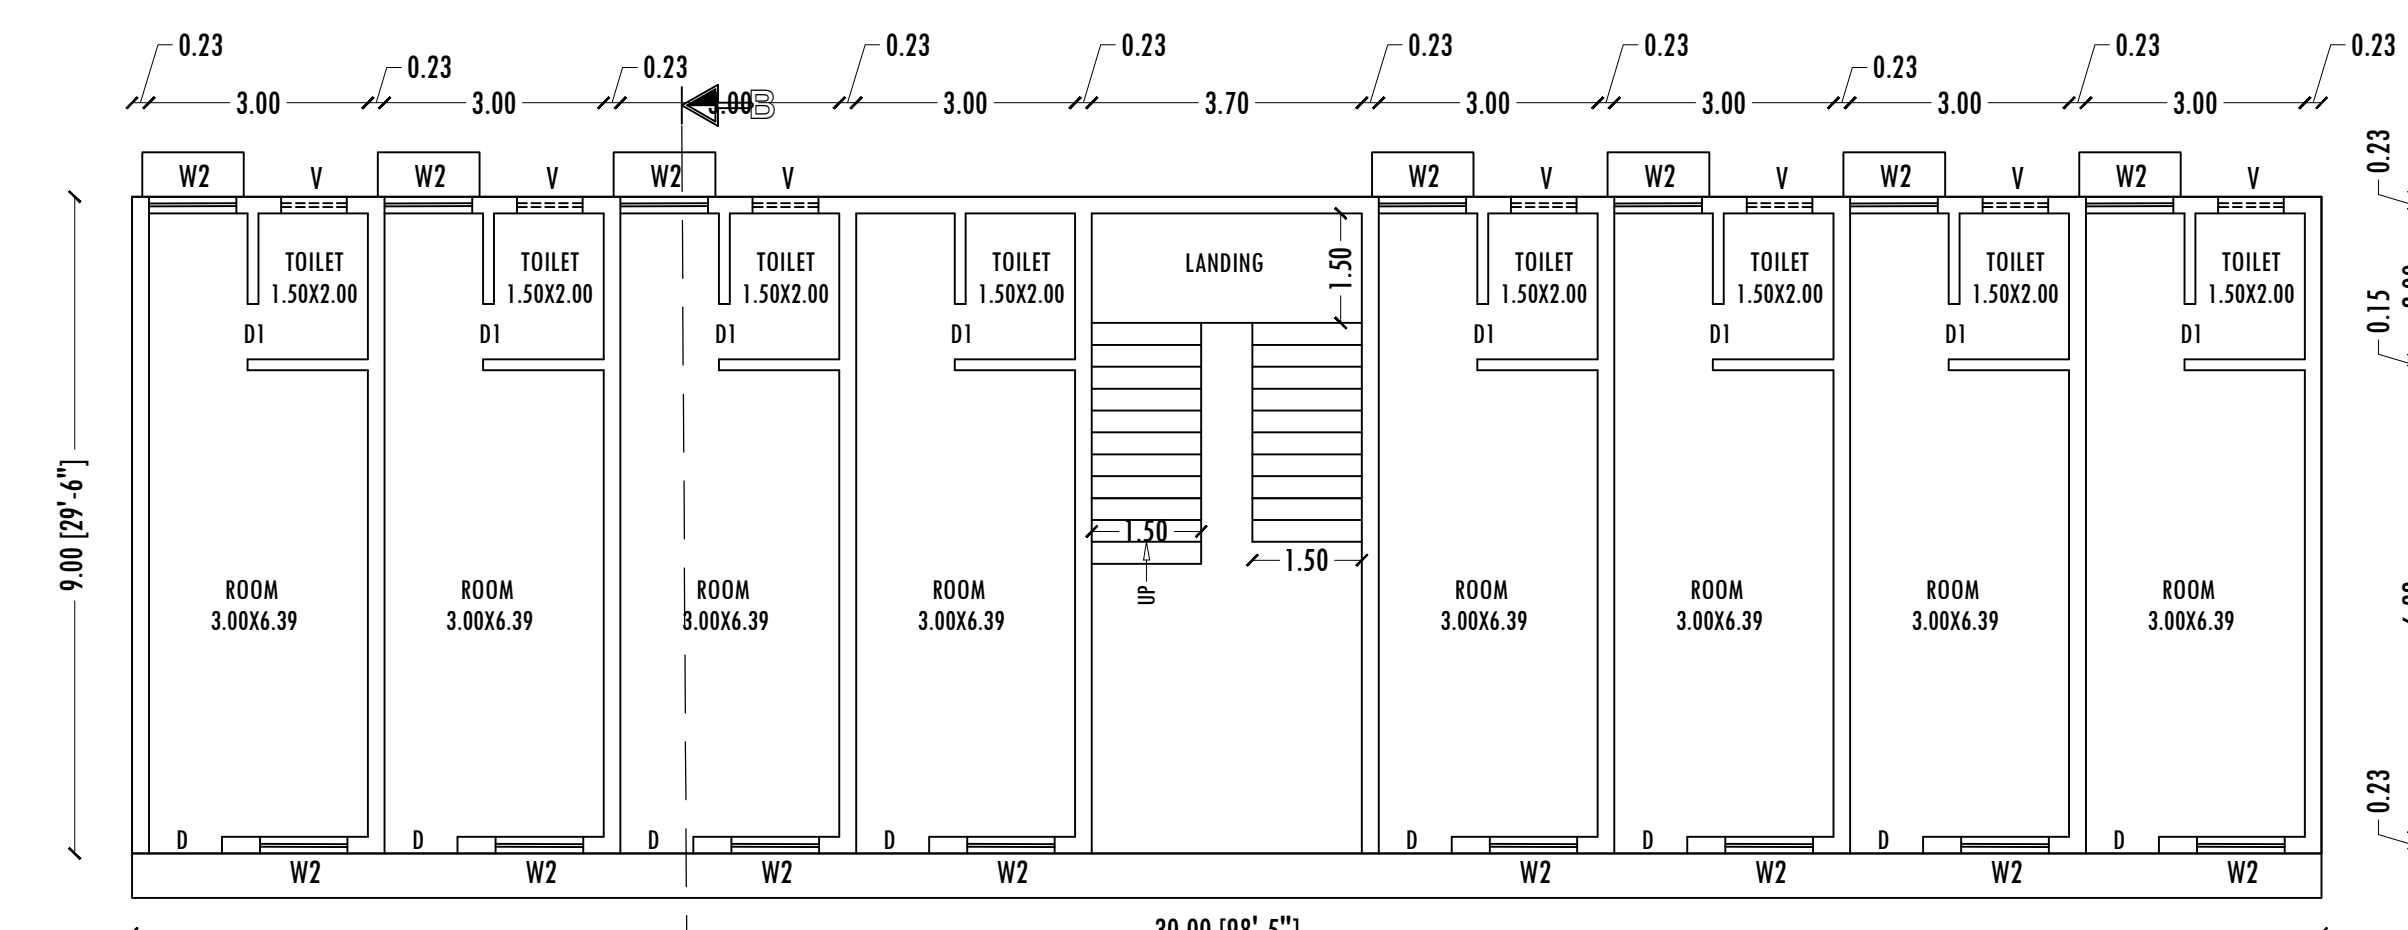


**LABOUR REST ROOM**  
(BLOCK No-2)

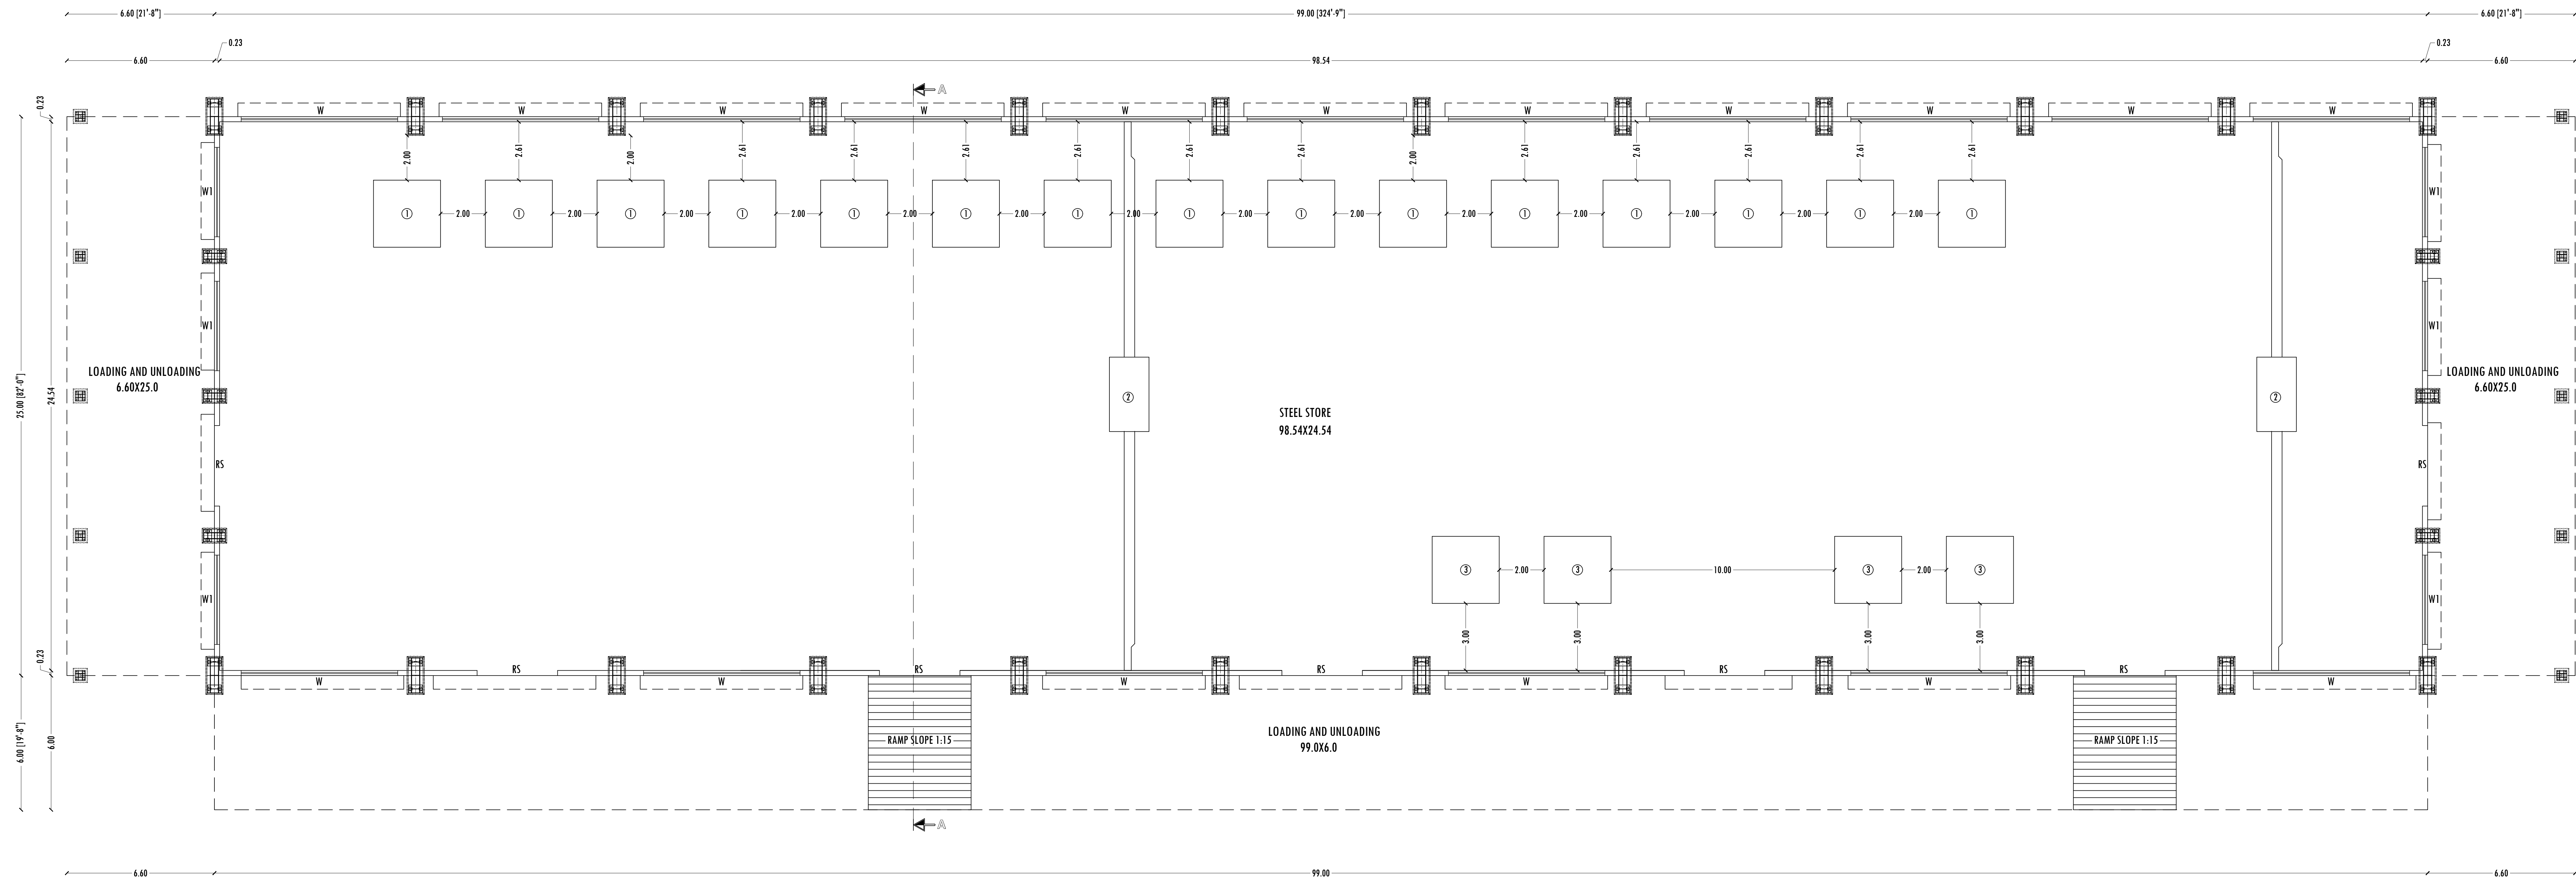

**FACTORY STORAGE YARD PLAN**  
(BLOCK No-1)

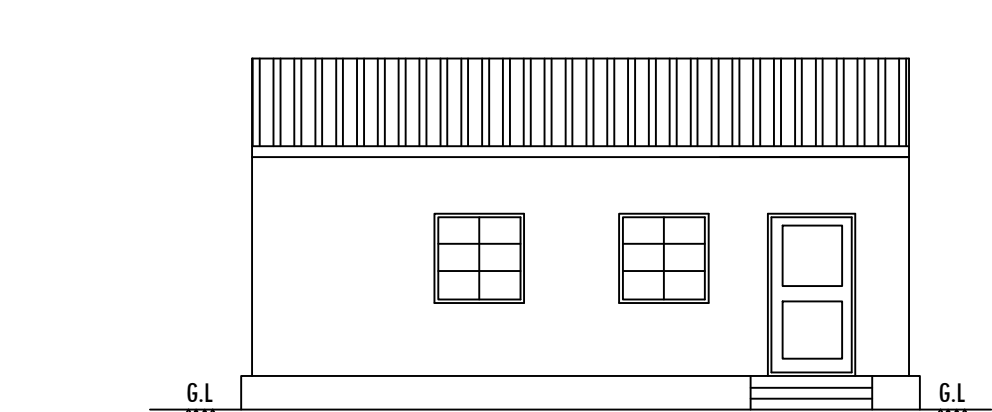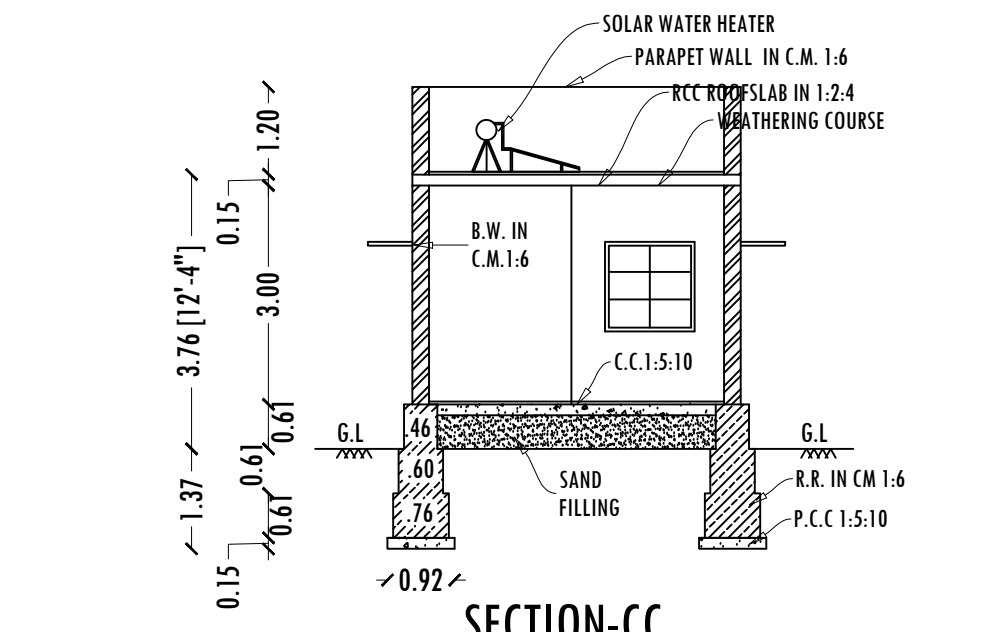ELEVATION  
(BLOCK No-3)

(BLOCK No-3)

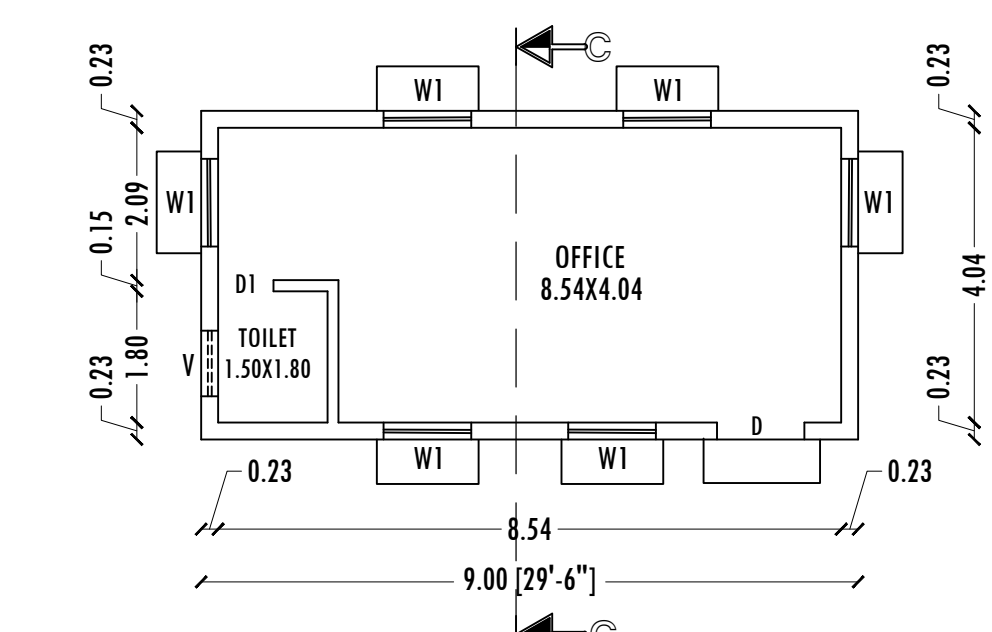

**OFFICE PLAN**  
**(BLOCK No-3)**

| DRAWING TITLE                                                                             | DRAWING SCALE |
|-------------------------------------------------------------------------------------------|---------------|
| MAIN BUILDING, LABOUR QUARTERS,<br>OFFICE & SECURITY OFFICE<br>PLAN - SECTION - ELEVATION | SCALE: 1:100  |

| MACHINERY DETAILS |                 |     |         |            |
|-------------------|-----------------|-----|---------|------------|
| S.No              | MACHINE NAME    | Nos | HP/EACH | TOTAL H.P. |
| 1                 | BAILING MACHINE | 15  | 40      | 600.00     |
| 2                 | EOT CRANE       | 2   | 40      | 80.00      |
| 3                 | CUTTING MACHINE | 4   | 20      | 80.00      |
| TOTAL HP          |                 |     |         | 760.00 HP  |
| No. OF WORKERS    |                 |     |         | 120 Nos.   |

| REFERENCE |                 |             |
|-----------|-----------------|-------------|
| REF. ID   | DESCRIPTIONS    | SIZES       |
| R5        | ROLLING SHUTTER | 3.60 X 2.00 |
| MD        | DOOR            | 1.20 X 2.13 |
| D         | DOOR            | 1.00 X 2.13 |
| D1        | DOOR            | 0.90 X 2.13 |
| D2        | DOOR            | 0.76 X 2.13 |
| W         | WINDOW          | 7.00 X 2.10 |
| W1        | WINDOW          | 4.00 X 2.10 |
| W2        | WINDOW          | 1.20 X 1.20 |
| V         | VENTILATOR      | 0.91 X 0.61 |

| BUILDING AREA DETAILS |                                   |             |                 |                             |
|-----------------------|-----------------------------------|-------------|-----------------|-----------------------------|
| BLOCK No.             | PARTICULARS                       | FSI (SQ.M.) | NON-FSI (SQ.M.) | TOTAL BUILT-UP AREA (SQ.M.) |
| 1                     | AREA OF PROPOSED STORAGE YARD     | 3399.00     | -               | 3399.00                     |
| 2                     | AREA OF PROPOSED LABOUR REST ROOM | 270.00      | -               | 270.00                      |
| 3                     | AREA OF PROPOSED OFFICE E         | 40.50       | -               | 40.50                       |
|                       | AREA OF PROPOSED SECURITY OFFICE  | -           | 6.25            | 6.25                        |
|                       | TOTAL BUILTUP AREA                | 3709.50     | 6.25            | 3715.75                     |

|           |                                                         |
|-----------|---------------------------------------------------------|
| APPLICANT | REGISTERED ENGINEER /<br>REGISTERED STRUCTURAL ENGINEER |
|-----------|---------------------------------------------------------|

| OFFICE USE   |   |
|---|---|
| SITE APPROVAL   | TECHNICAL APPROVAL   |
| <p>ROC No: <u>SWP/RPA/010542/2023, DATE: 29.07.2023</u></p> <p>SITE BOUNDARY EAR MARKED AS 'A' TO K' AND<br/>NUMBER AS L/P/ H.N.T.D.A (K/D) No: <u>114/2023</u></p> <p>SITE APPROVAL ISSUED</p> | <p>ROC No: <u>SWP/RPA/010542/2023, DATE: 29.07.2023</u></p> <p>BUILDING PLAN NUMBER AS R/P/ H.N.T.D.A (K/D) No: <u>76/2023</u></p> <p>TECHNICAL APPROVAL ISSUED</p> <p>PLANNING PERMISSION PERIOD: <u>29.07.2023 TO 28.07.2025</u></p> |

For MEERKASH UDYOG (PUNJ) PVT. LTD.,

*[Signature]*

Authorized Signatory

**FORUS8 PROPERTIES**  
Ez. A. ANAND NARASIMH, M.Tech (Structures)  
Consulting Civil Engineer & Contractor  
B-68, Road, Engineer Colony - 1, P.O. HEVTA, N.Y. 02209, Ind.  
E-88, Shastri Nagar Colony - 1, P.O. HEVTA, N.Y. 02212, Ind.  
P.O. 144, TREVIS, Goa, India, Phone Number: 820 30 91  
Cell: (0982) 22411, Mob: (9847) 93366.

