

PP

APPROVAL RECORD

Planning Permission

Krishnagiri

Krishnagiri district, Tamil Nadu

APPROVAL TYPE

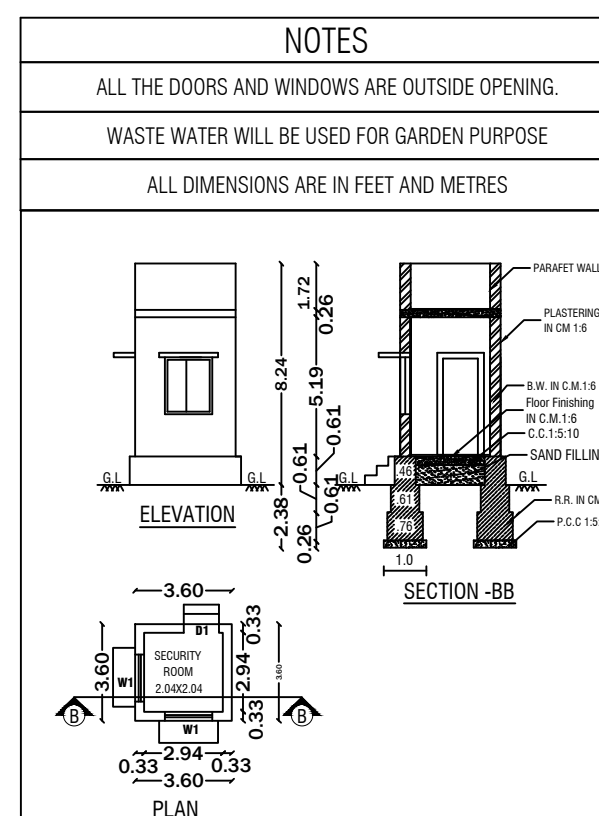
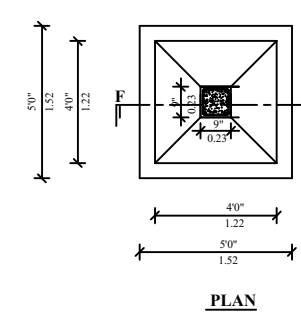
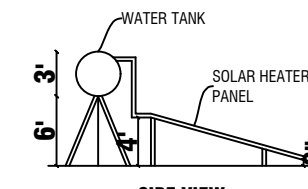
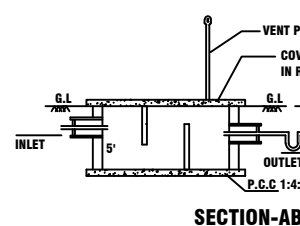
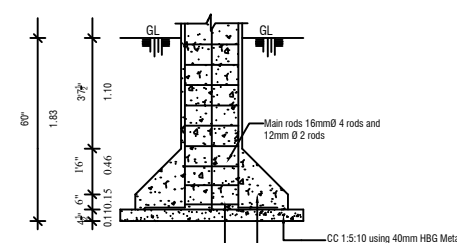
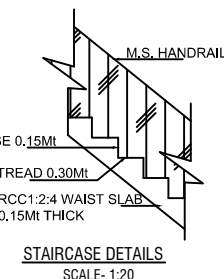
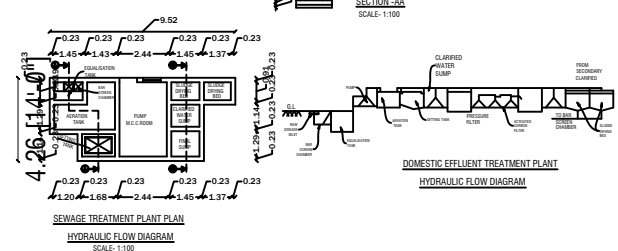
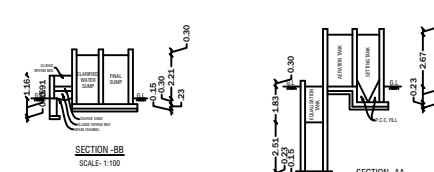
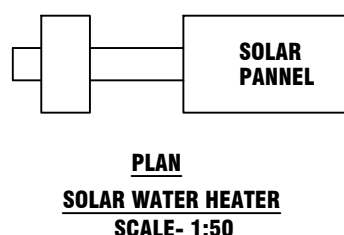
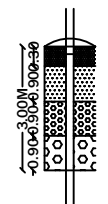
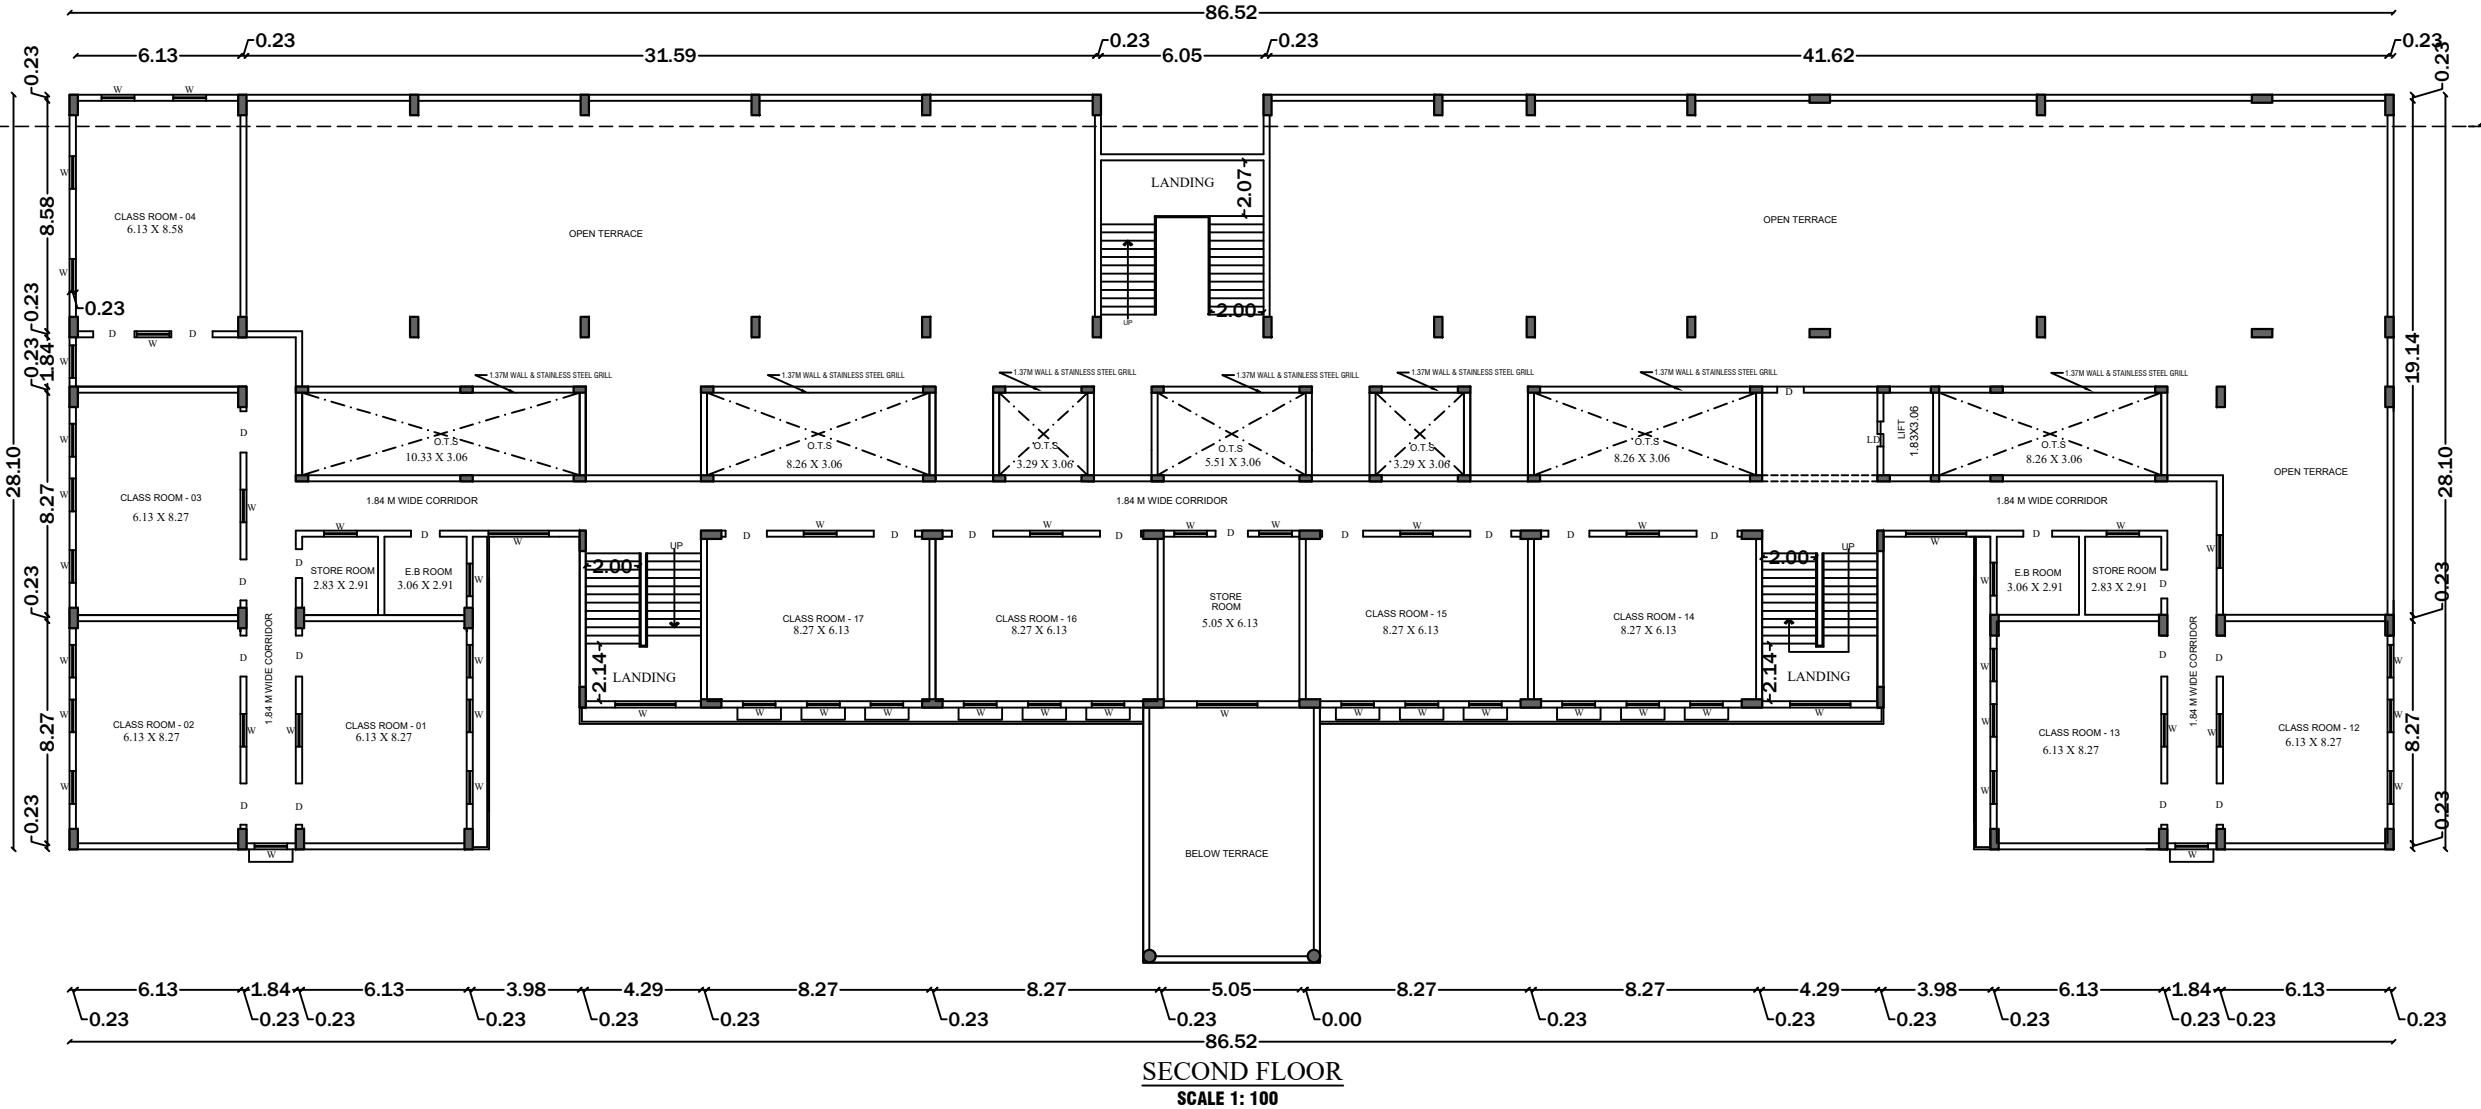
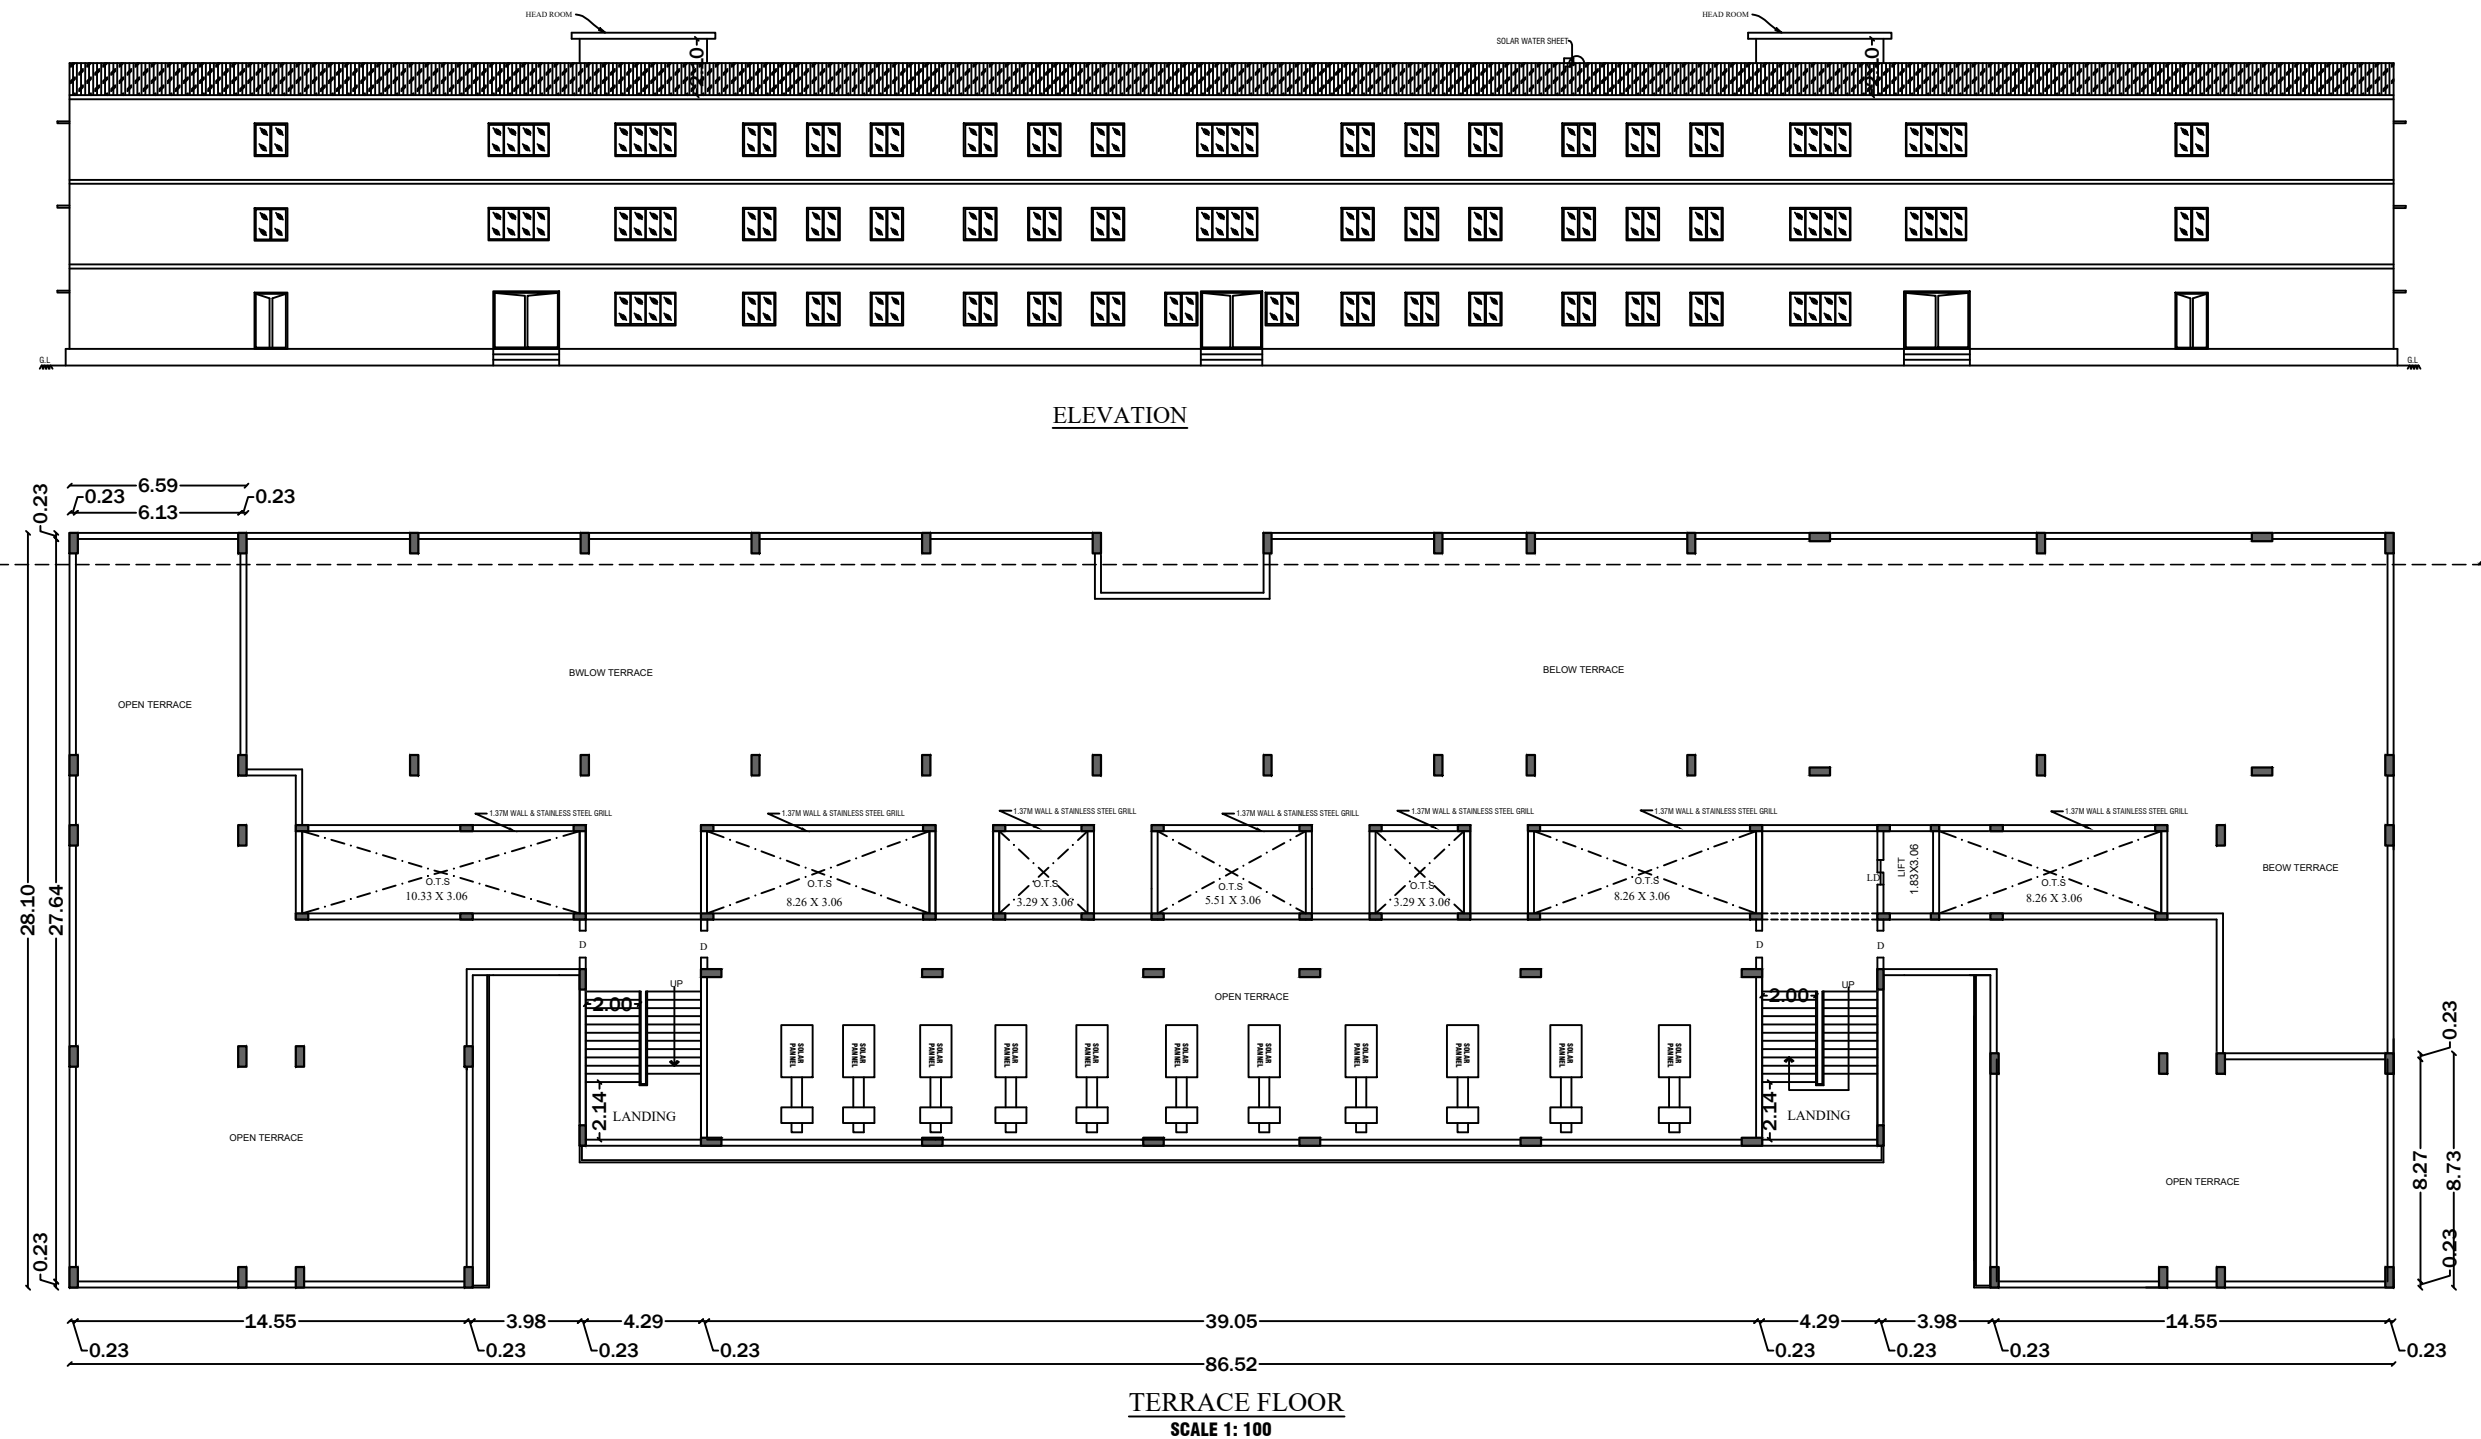
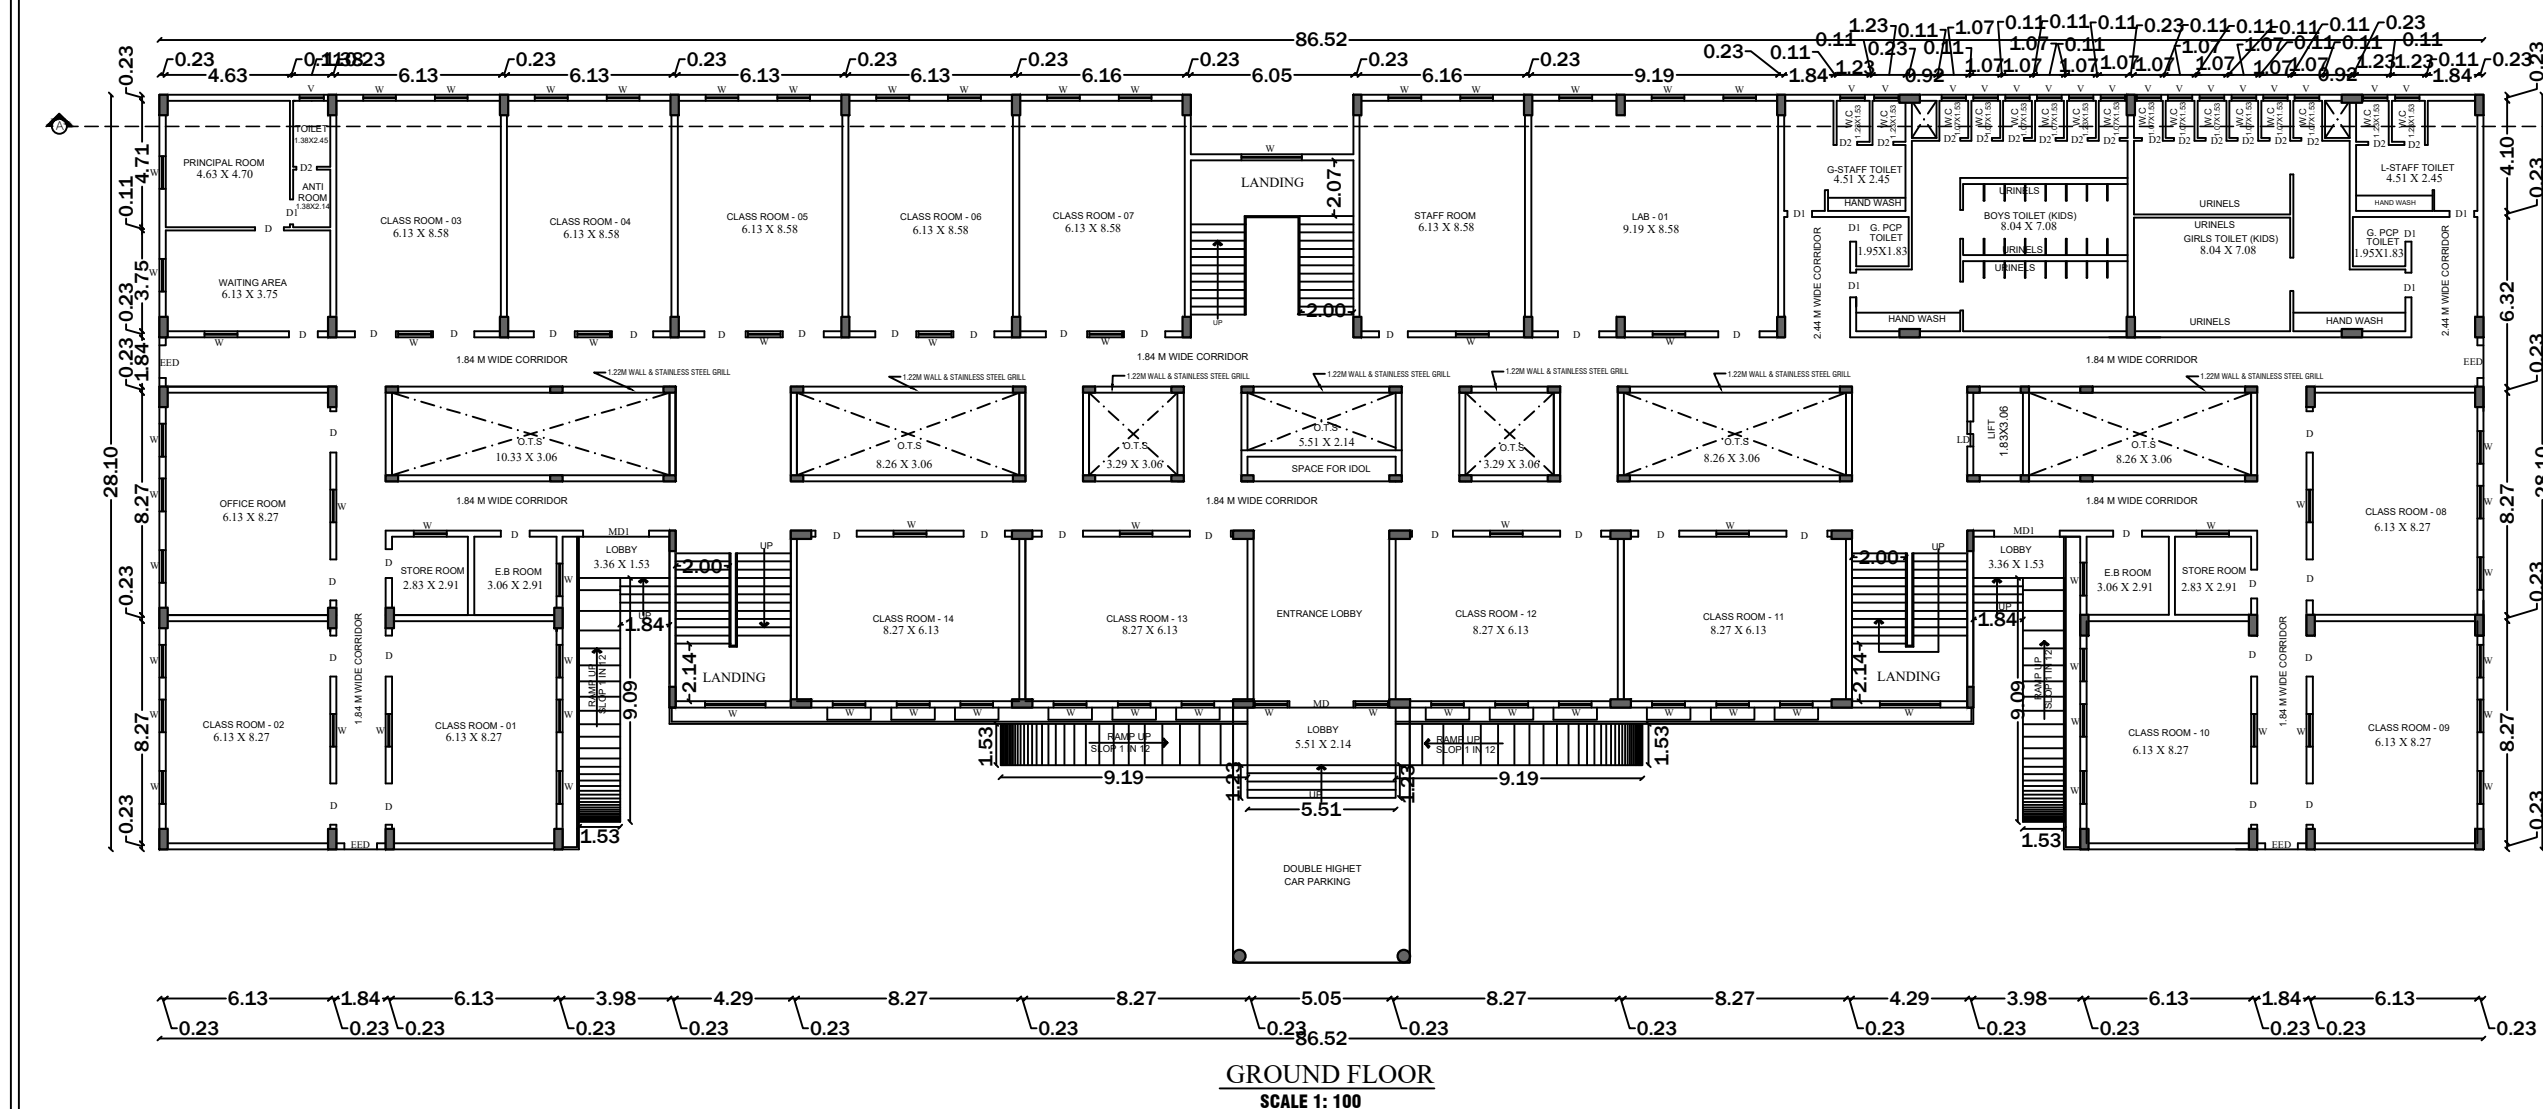
Building Plan

ISSUING AUTHORITY

DTCP

The approval as the planning authority issued it, reproduced in full behind this page.

An approval speaks to what was sanctioned, not to what was built. Completion is a separate record.

KRISHNAGIRI MUNICIPALITY & TALUK, KRISHNAGIRI DISTRICT.

			PARKING AS PER SWP SYSTEM		
			TYPE OF PARKING	REQUIRED	PROVIDED
SCHEDULE OF JOINERIES			CARS	35	35
DD	DOUBLE DOOR	3.00 X 2.10	PHY. CHALLENGE D CARS	04	05
LD	LIFT DOOR	1.52 X 2.10			
D	DOOR	1.22 X 2.10			
D1	DOOR	1.80 X 2.10			
D2	DOOR	0.75 X 2.10			
EED	EMERGENCY EXIT DOOR	1.80 X 2.10	TWO WHEELERS	70	70
W	WINDOW	2.50 X 1.80	CYCLE	343	350
V	VENTILATION	0.90 X 0.60			

TOTAL AREA OF THE SITE		IN SQMT	
PLR/FMB AREA		8029.00	
DOCUMENT AREA		8029.00	
SUPER IMPOSED PLOT AREA		8029.00	
PARTICULARS	FSI (sqmt)	NON FSI(sqmt)	TOTAL (sqmt)
AREA OF THE PRO. BLDG -GF	1929.16	139.63	2068.79
AREA OF THE PRO. BLDG -FF	1924.10	144.69	2068.79
AREA OF THE PRO. BLDG -SF	969.46	144.69	1114.15
AREA OF GUARD ROOM	-	6.25	6.25
LIFT AREA	-	5.63	5.63
HEAD ROOM AREA	-	9.81	9.81
TOTAL AREA	4822.72	450.70	5273.42
PLOT COVERAGE - (P.C.) %	25.77		
FLOOR SPACE INDEX - (FSI)	0.66		

P. PRASHANTH KUMAR

Dr.B.K.SIVAKUMAR,
REG.STRUCTURAL
ENGINEER

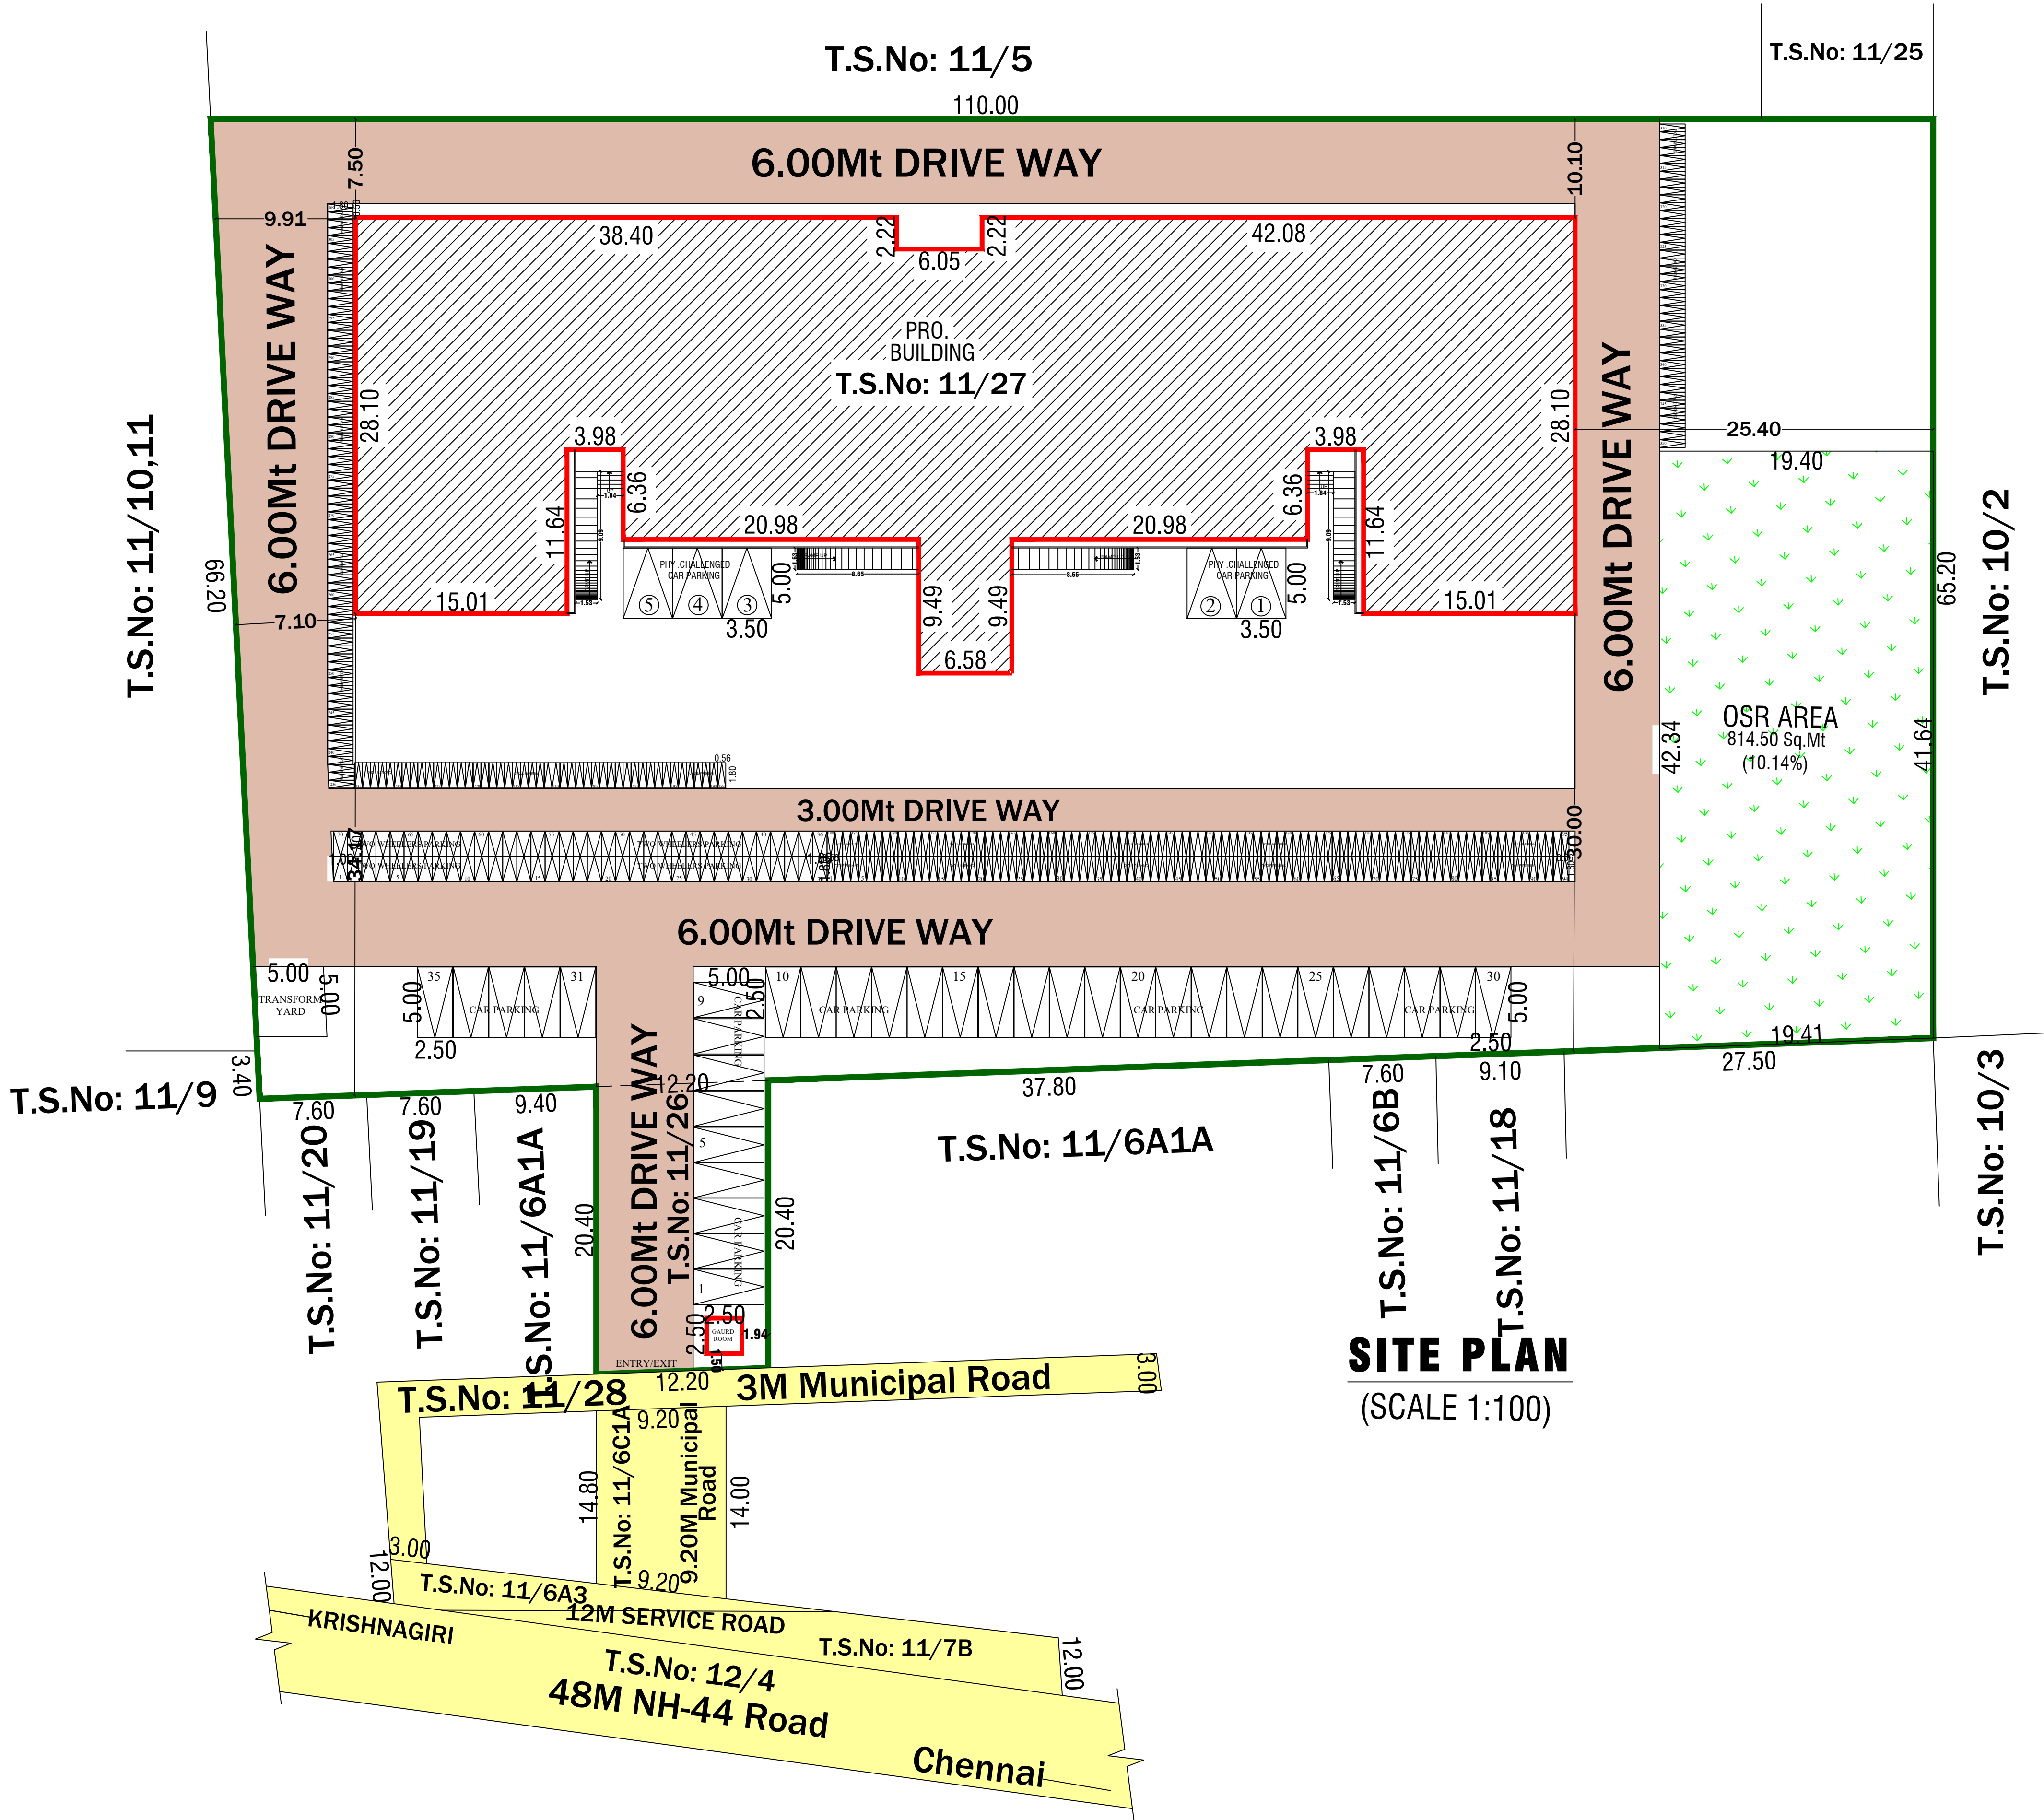

Mr. ELUDIRAJESH BABU

Mr.ELURI RAJESH BABU,
REGISTER
ENGINEER

Er N. PRAVEEN KUMAR, ME., (STRUCTURAL)
CREATIVE CONSTRUCTION
Structural Engineer / Chartered Engineer
Govt.HNTDA Reg.Engineer-II(11/2020)
Govt.HNTDA Reg.Structural Engineer-I(14/2023)
Govt.HNTDA Reg.Construction Engineer-(25/2020)

Er N. PRAVEEN KUMAR, ME.,(STRUCTURAL)
CREATIVE CONSTRUCTION
 Structural Engineer / Chartered Engineer
 Govt.HNTDA Reg.Engineer-II(11/2020)
 Govt.HNTDA Reg.Structural Engineer-I(14/2023)
 Govt.HNTDA Reg.Construction Engineer-(25/2020)

PLAN SHOWING THE PROPOSED CONSTRUCTION OF GROUND, FIRST & SECOND FLOOR (SRI CHAITANYA TECHNO SCHOOL) BUILDING IN S.F. NO.827/2 & 828 IN THIS NEW TOWN WARD: D, BLOCK: 23, T.S.No:11/26 & 11/27 AT BOGANAPALLI VILLAGE, KRISHNAGIRI MUNICIPALITY & TALUK, KRISHNAGIRI DISTRICT.



W S N E	PARKING AS PER SWP SYSTEM		
	TYPE OF PARKING	REQUIRED	PROVIDED
SCHEDULE OF JOINERIES			
DD	DOUBLE DOOR	3.00 X 2.10	
LD	LIFT DOOR	1.52 X 2.10	
D	DOOR	1.22 X 2.10	
D1	DOOR	1.80 X 2.10	
D2	DOOR	0.75 X 2.10	
W	WINDOW	2.50 X 1.80	
V	VENTILATION	0.90 X 0.60	
CARS		35	35
PHY. CHALLENGED CARS		05	05
TWO WHEELERS		70	70
CYCLE		343	350

OSR-DETAILS:
OSR REQUIRED=8029*10%
=802.9 SQ.MT
OSR PROVIDED=814.50 SQ.MT -10.14%

AREA DETAILS			
TOTAL AREA OF THE SITE	IN SQMT		
PLR/FMB AREA	8029.00		
DOCUMENT AREA	8029.00		
SUPER IMPOSED PLOT AREA	8029.00		
PARTICULARS	FSI (sqmt)	NON FSI(sqmt)	TOTAL (sqmt)
AREA OF THE PRO. BLDG -GF	1929.16	139.63	2068.79
AREA OF THE PRO. BLDG -SF	1924.10	144.69	2068.79
AREA OF THE PRO. BLDG -TF	969.46	144.69	1114.15
AREA OF GUARD ROOM		6.25	6.25
LIFT AREA		5.63	5.63
HEAD ROOM AREA		9.81	9.81
TOTAL AREA	4822.72	450.70	5273.42
PLOT COVERAGE - (P.C.) %	25.77		
FLOOR SPACE INDEX - (FSI)	0.66		

APPLICANT	
Dr.B.K.SIVAKUMAR, REG.STRUCTURAL ENGINEER Mr.ELURI RAJESH BABU, REGISTER ENGINEER	
Er N. PRAVEEN KUMAR, ME,(STRUCTURAL) CREATIVE CONSTRUCTION Structural Engineer / Chartered Engineer Govt.HNTDA Reg.Engineer-II(11/2020) Govt.HNTDA Reg.Structural Engineer-II(14/2023) Govt.HNTDA Reg.Construction Engineer-(25/2020) Er N. PRAVEEN KUMAR, ME,(STRUCTURAL) CREATIVE CONSTRUCTION Structural Engineer / Chartered Engineer Govt.HNTDA Reg.Engineer-II(11/2020) Govt.HNTDA Reg.Structural Engineer-II(14/2023) Govt.HNTDA Reg.Construction Engineer-(25/2020)	

Eight ways to know a piece of land before you pay for it.

This report covers one part of the picture. These cover the rest, drawn from the same government records, for any property in Tamil Nadu.

LandLens One

Ask anything about a property and get an answer grounded in live government records, with the sources shown.

[/landlens/one](#)



Verify My Land

Every record check run on one property and returned as a single report.

[/landlens/verify-my-land](#)



Legal Opinion

An advocate's written opinion on the title, built on the records we pull for it.

[/landlens](#)



One Map

Every layer on one map: the parcel, its boundary, zoning, water bodies and what sits around it.

[/landlens/one/map](#)



PriceMap

What land actually changed hands for around this plot, taken from the registered deeds.

[/landlens/pricemap](#)



Build Scope

What you are allowed to build here: floor space, height, coverage and setbacks.

[/landlens/build-scope](#)



Property Tracker

Watch a property and hear about it when something new is registered against it.

[/landlens/property-tracker](#)



Deal Room

Run the transaction in one place: documents, stamping, signatures and the parties.

[/landlens/deal-room](#)



Twenty-four checks you can run yourself, at no cost.

Records and verification

The registers themselves, read for you.

Encumbrance Certificate

Patta and Chitta

Field Measurement Sketch

EC Analyzer

Bank charge check

Court case search

Seller background check

Approval check by survey

Zoning and land use

What the plan says can happen on this land.

Land use zone finder

CMDA land use check

Coastal regulation zone

Master plan check

Water bodies finder

Airport height clearance

Value and duty

What it is worth and what it costs to register.

Guideline value by street

Guideline value by survey

Stamp duty and registration fees

Capital gains

Floor space index

Area unit converter

Registers and directories

Who holds it, and which office keeps the record.

Find your registering office

Temple property check

Waqf property check

RERA register



Every free tool
/tools



Services we run
for you
/services



The LandLens
suite
/landlens/one



Every claim in this document traces back to a government record.

Legal opinions, due diligence and title verification

Building plan, layout and sub-division approvals

Completion and occupancy certificates, regularisation

Escrow, negotiation and NRI property management

Land survey, soil testing, architecture and construction

Verified RealEstate
3/350/2 Mettukuppam,
OMR Thoraipakkam,
Chennai 600 097, India
hello@verified.realestate
+91 9996 12 9996

Prepared from the registers named on the page each finding sits on. Where a register could not be read, this document says so in its place rather than leaving the gap to be read as a clean result.

