
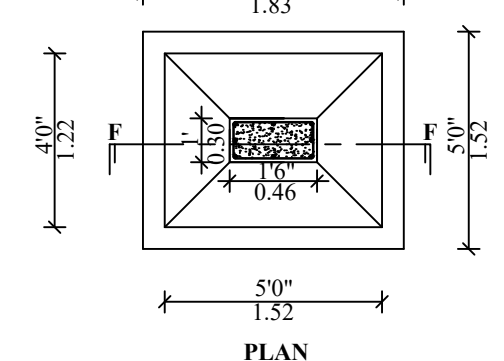
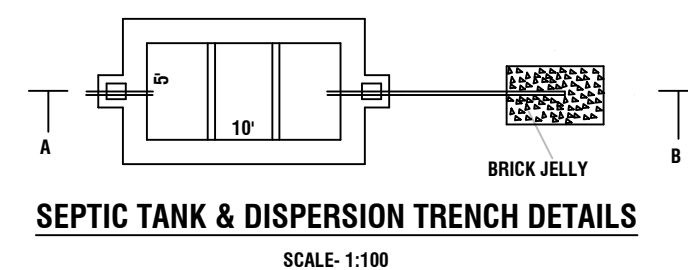
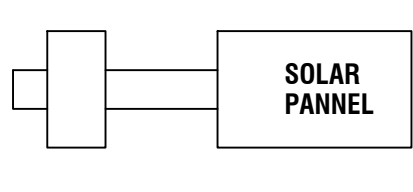
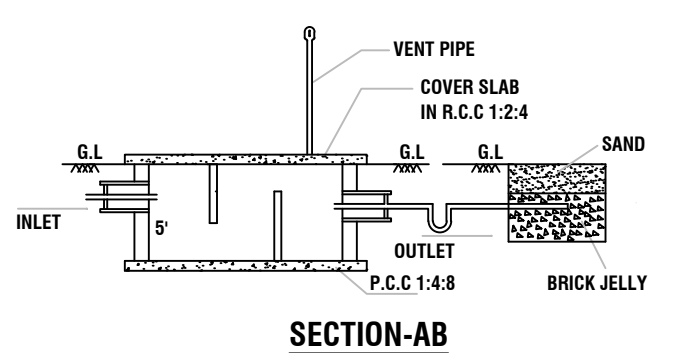
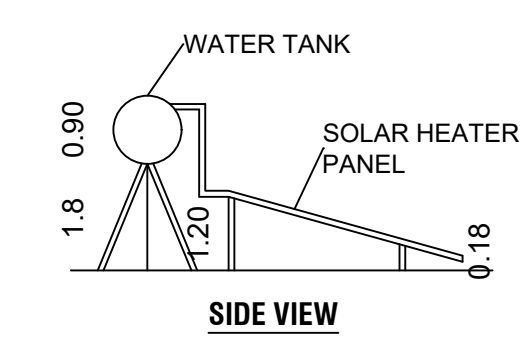
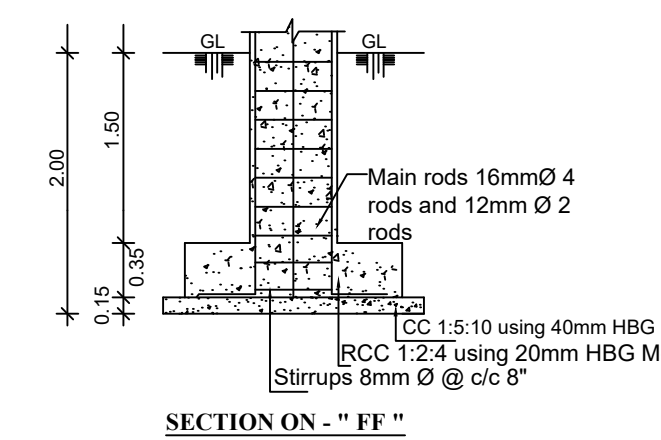
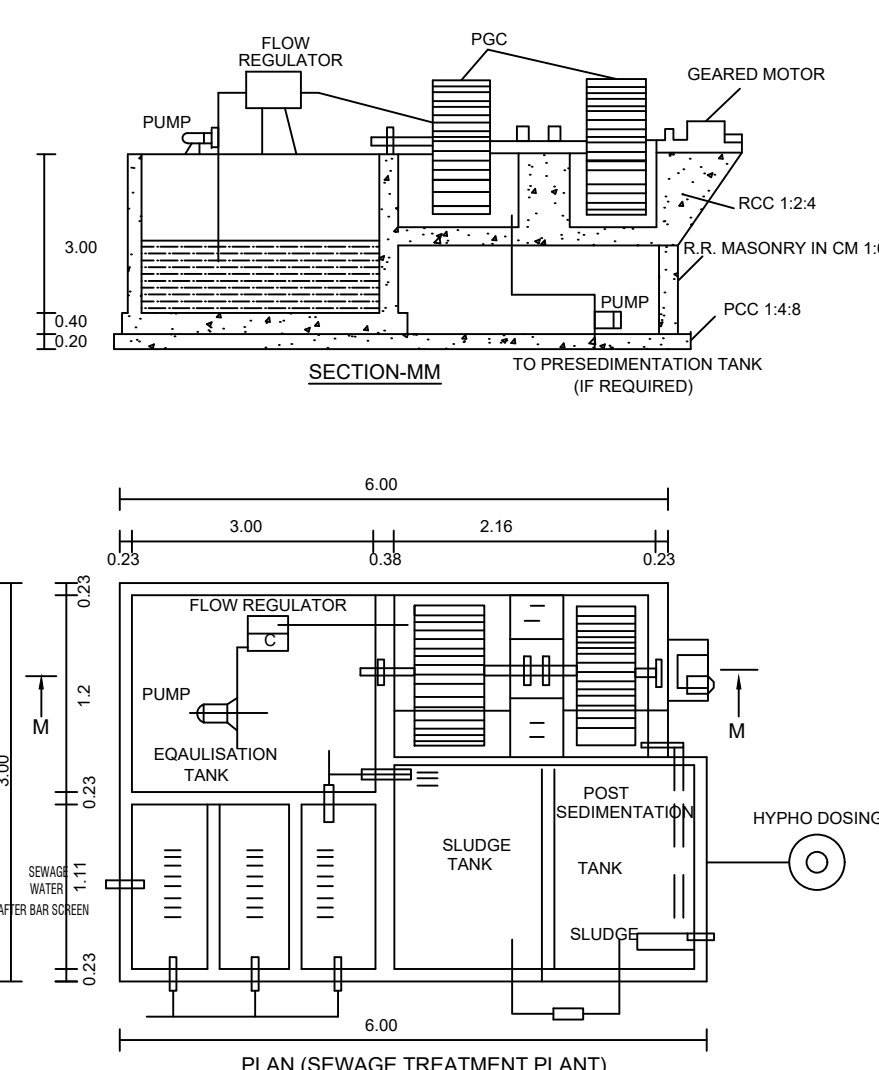
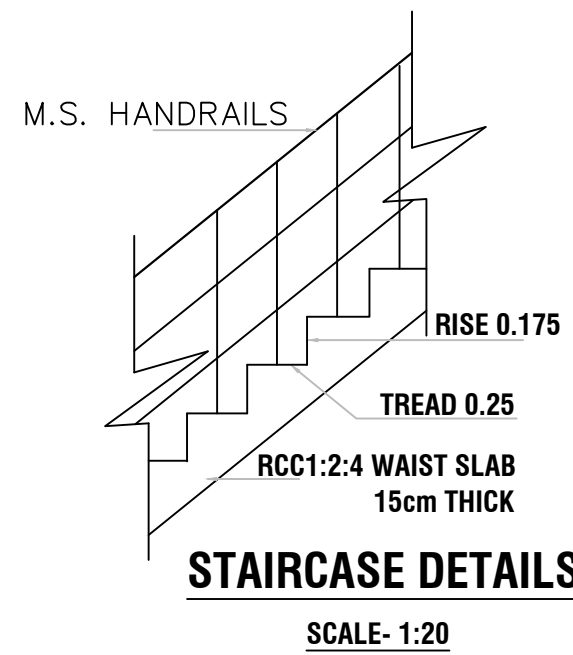
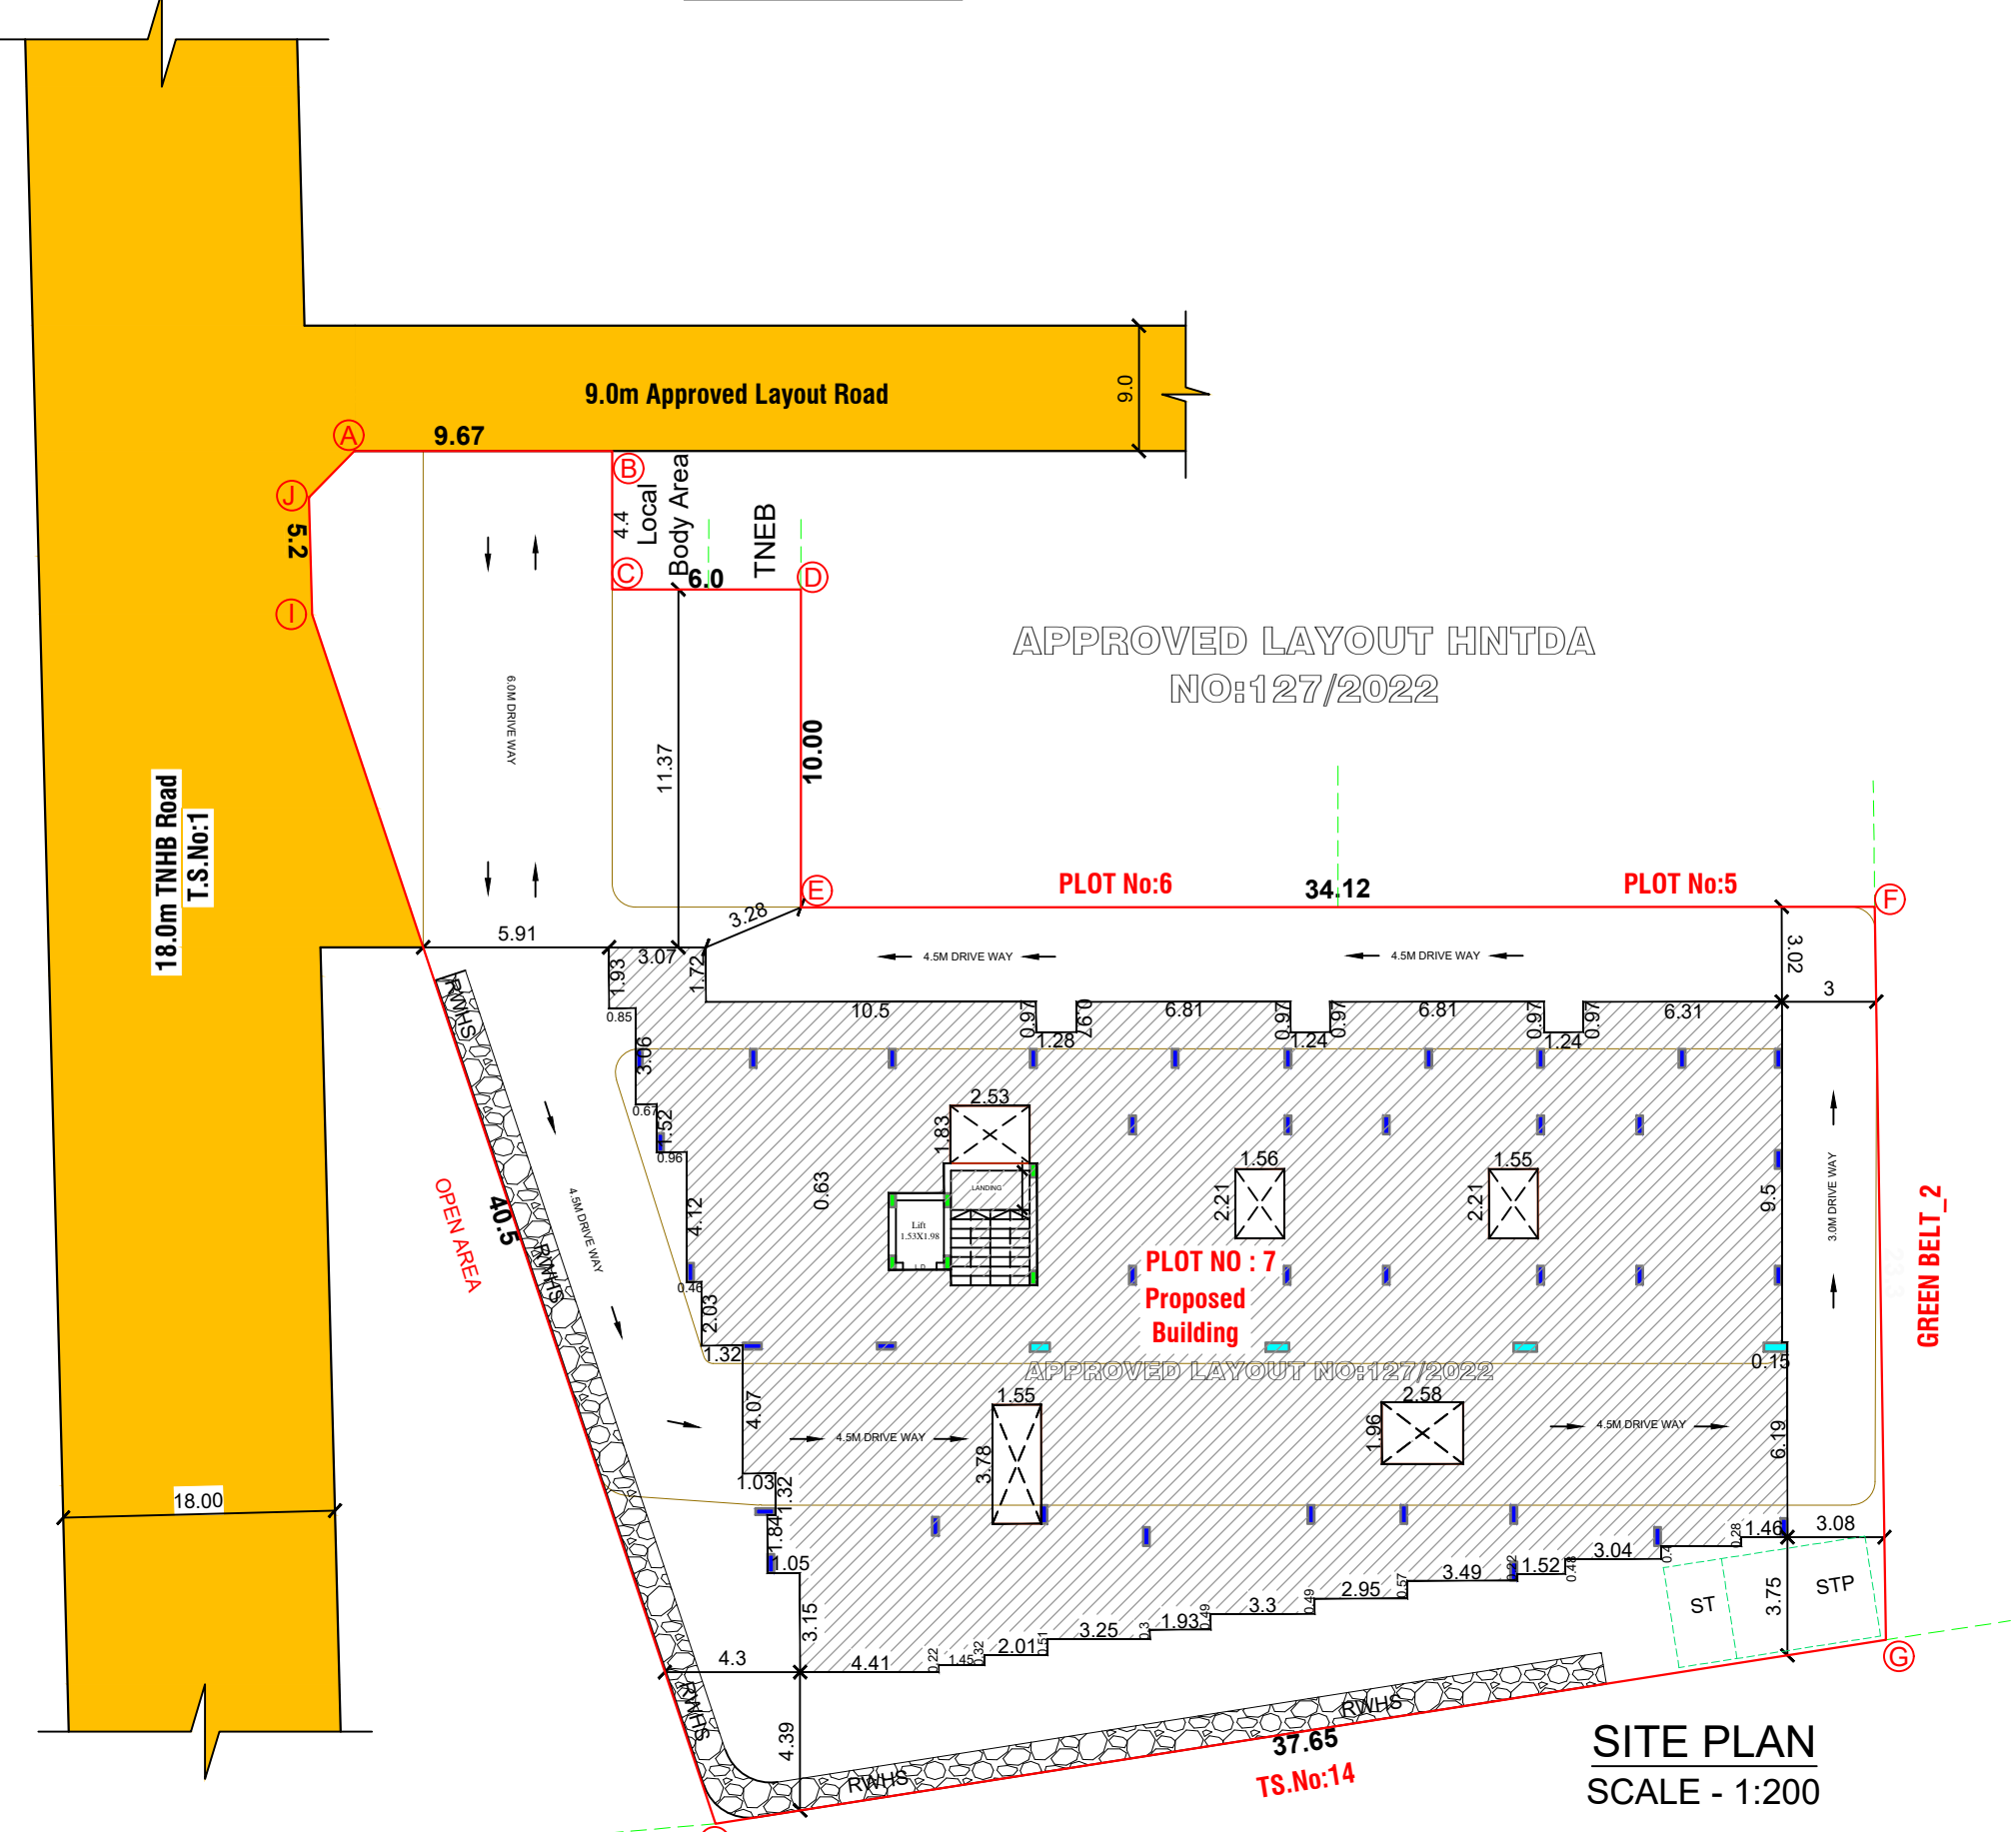
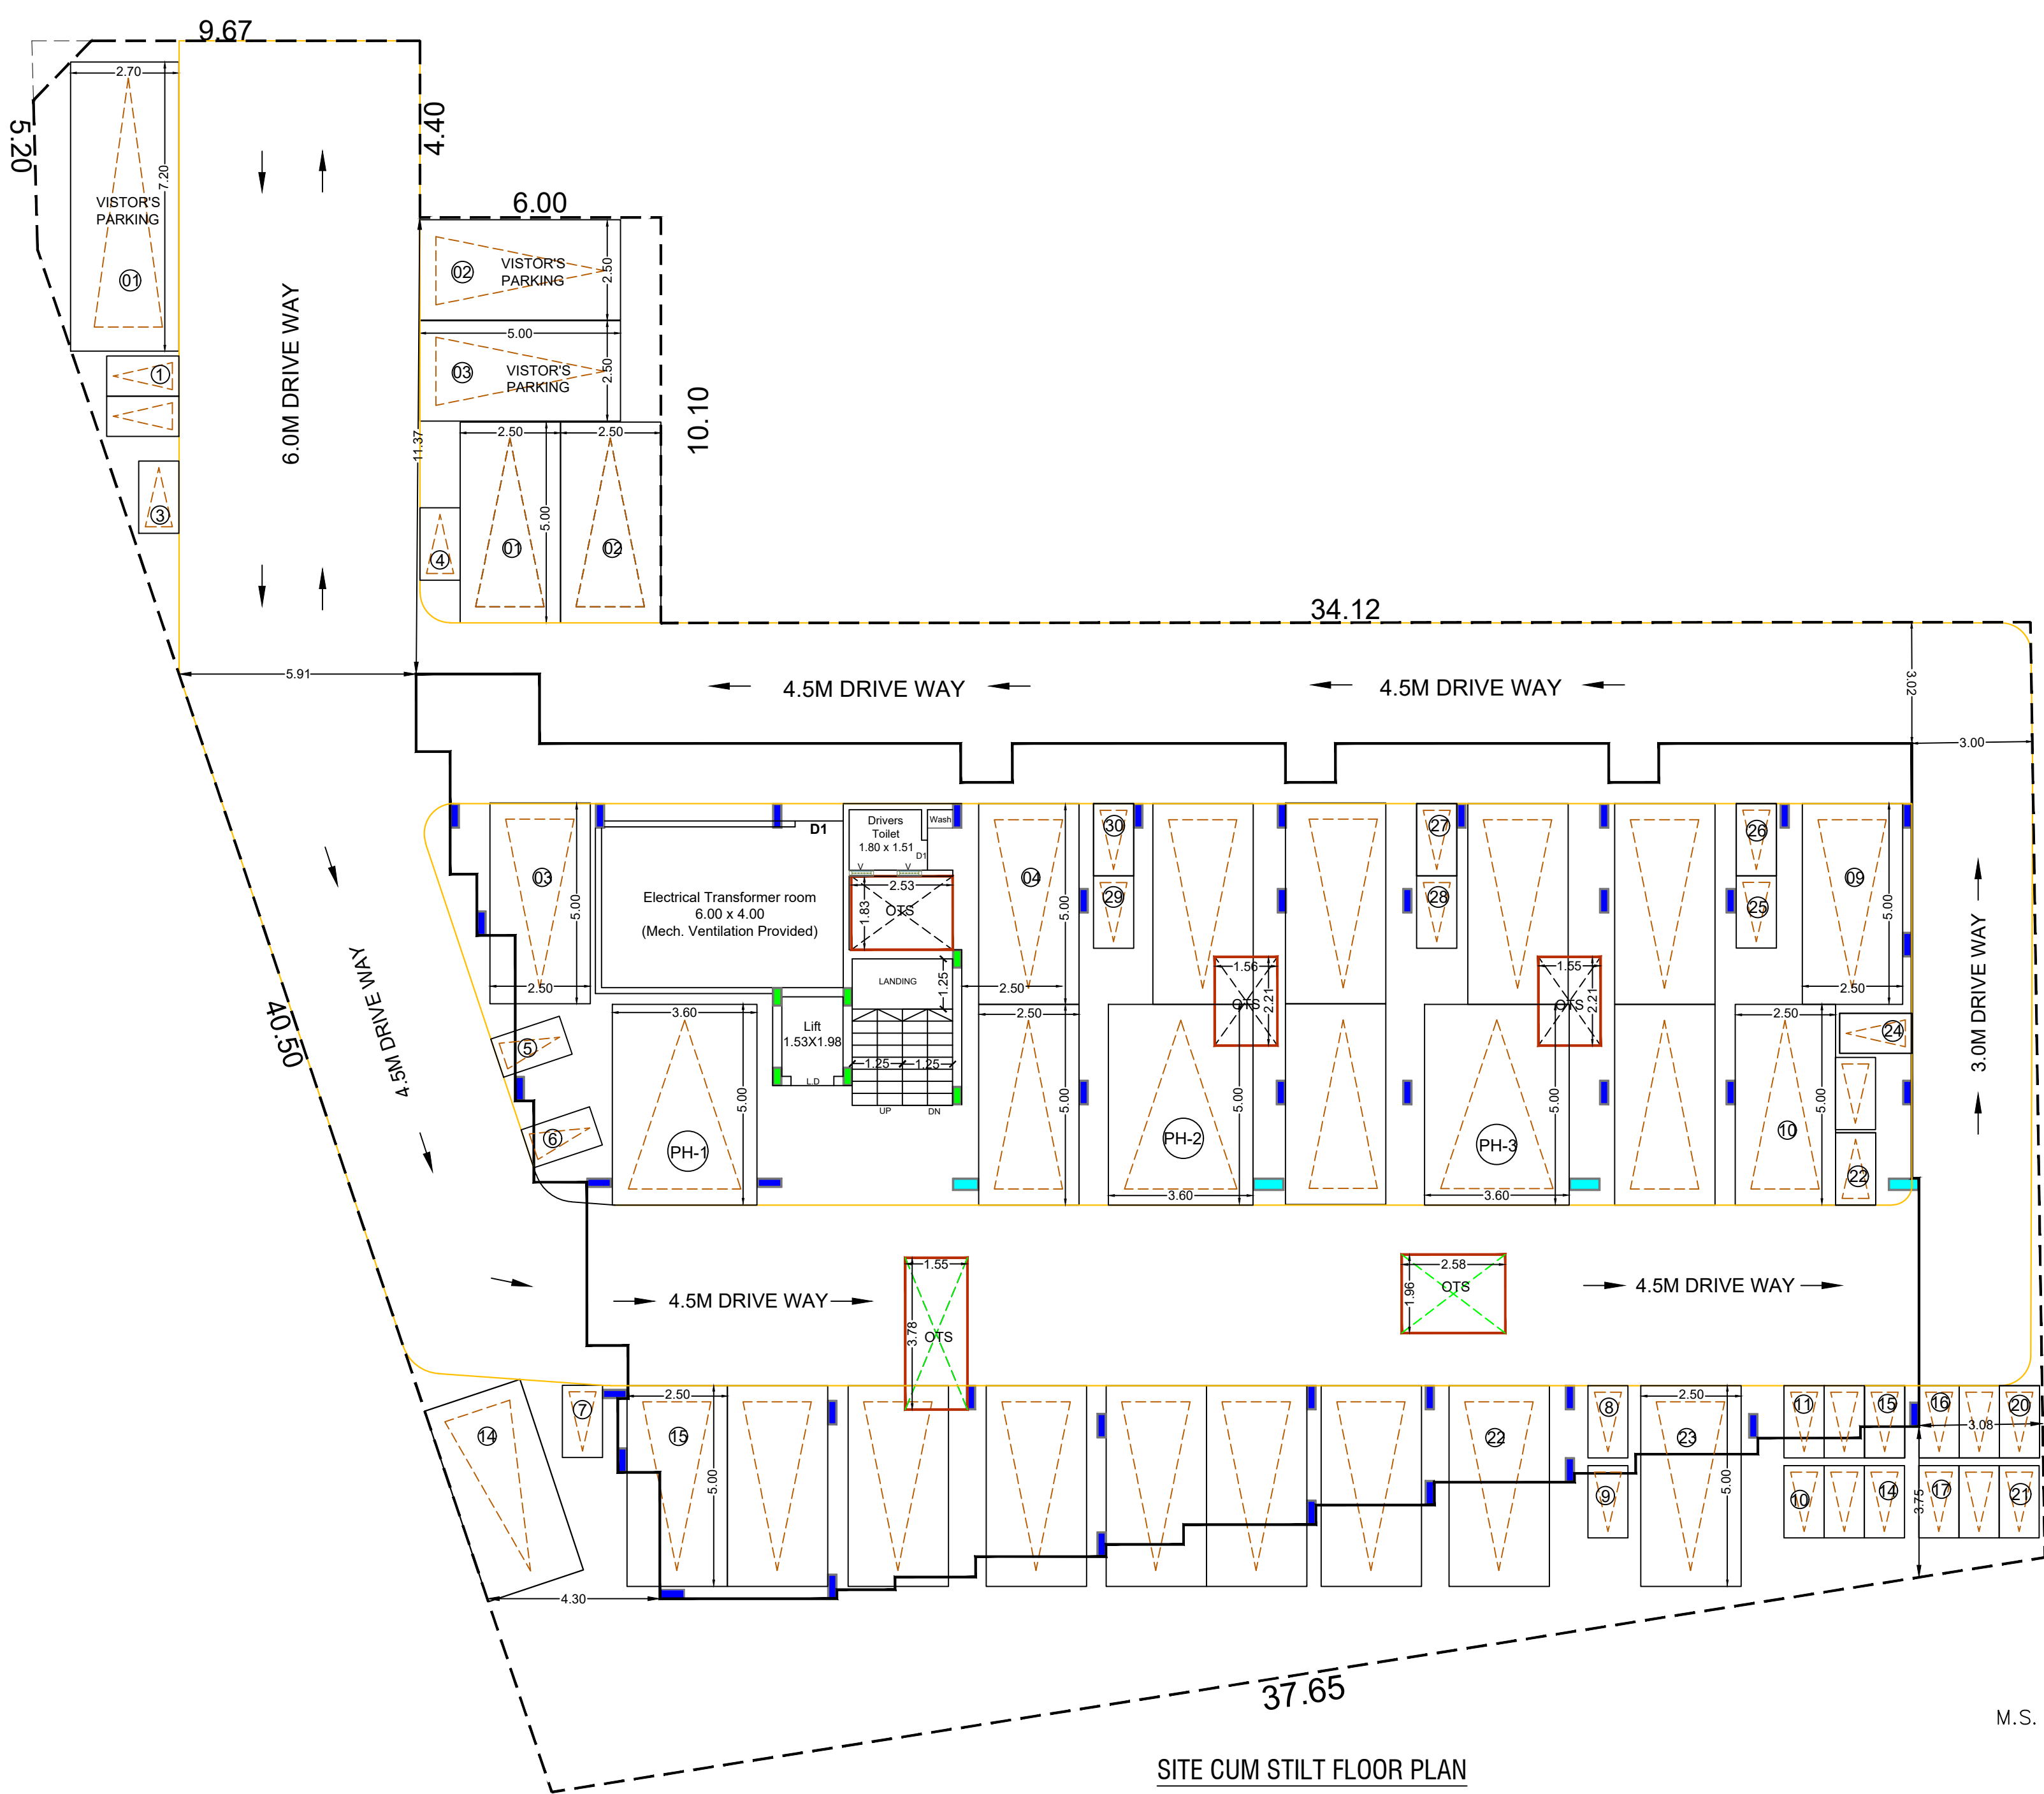


PLAN SHOWING THE PROPOSED STILT, FIRST, SECOND, THIRD, FOURTH & FIFTH FLOOR
RESIDENTIAL APARTMENT BUILDING IN
PLOT NO:7, (APPROVED LAYOUT NO:127/2022)
S.F.No:521/1PT, T.S.NO:4/5, 4/2B, 4/2C; WARD -A,
BLOCK-25 AT HOSUR VILLAGE, HOSUR CITY
MUNICIPAL CORPORATION & TALUK,
KRISHNAGIRI DISTRICT.
SCALE - 1:100

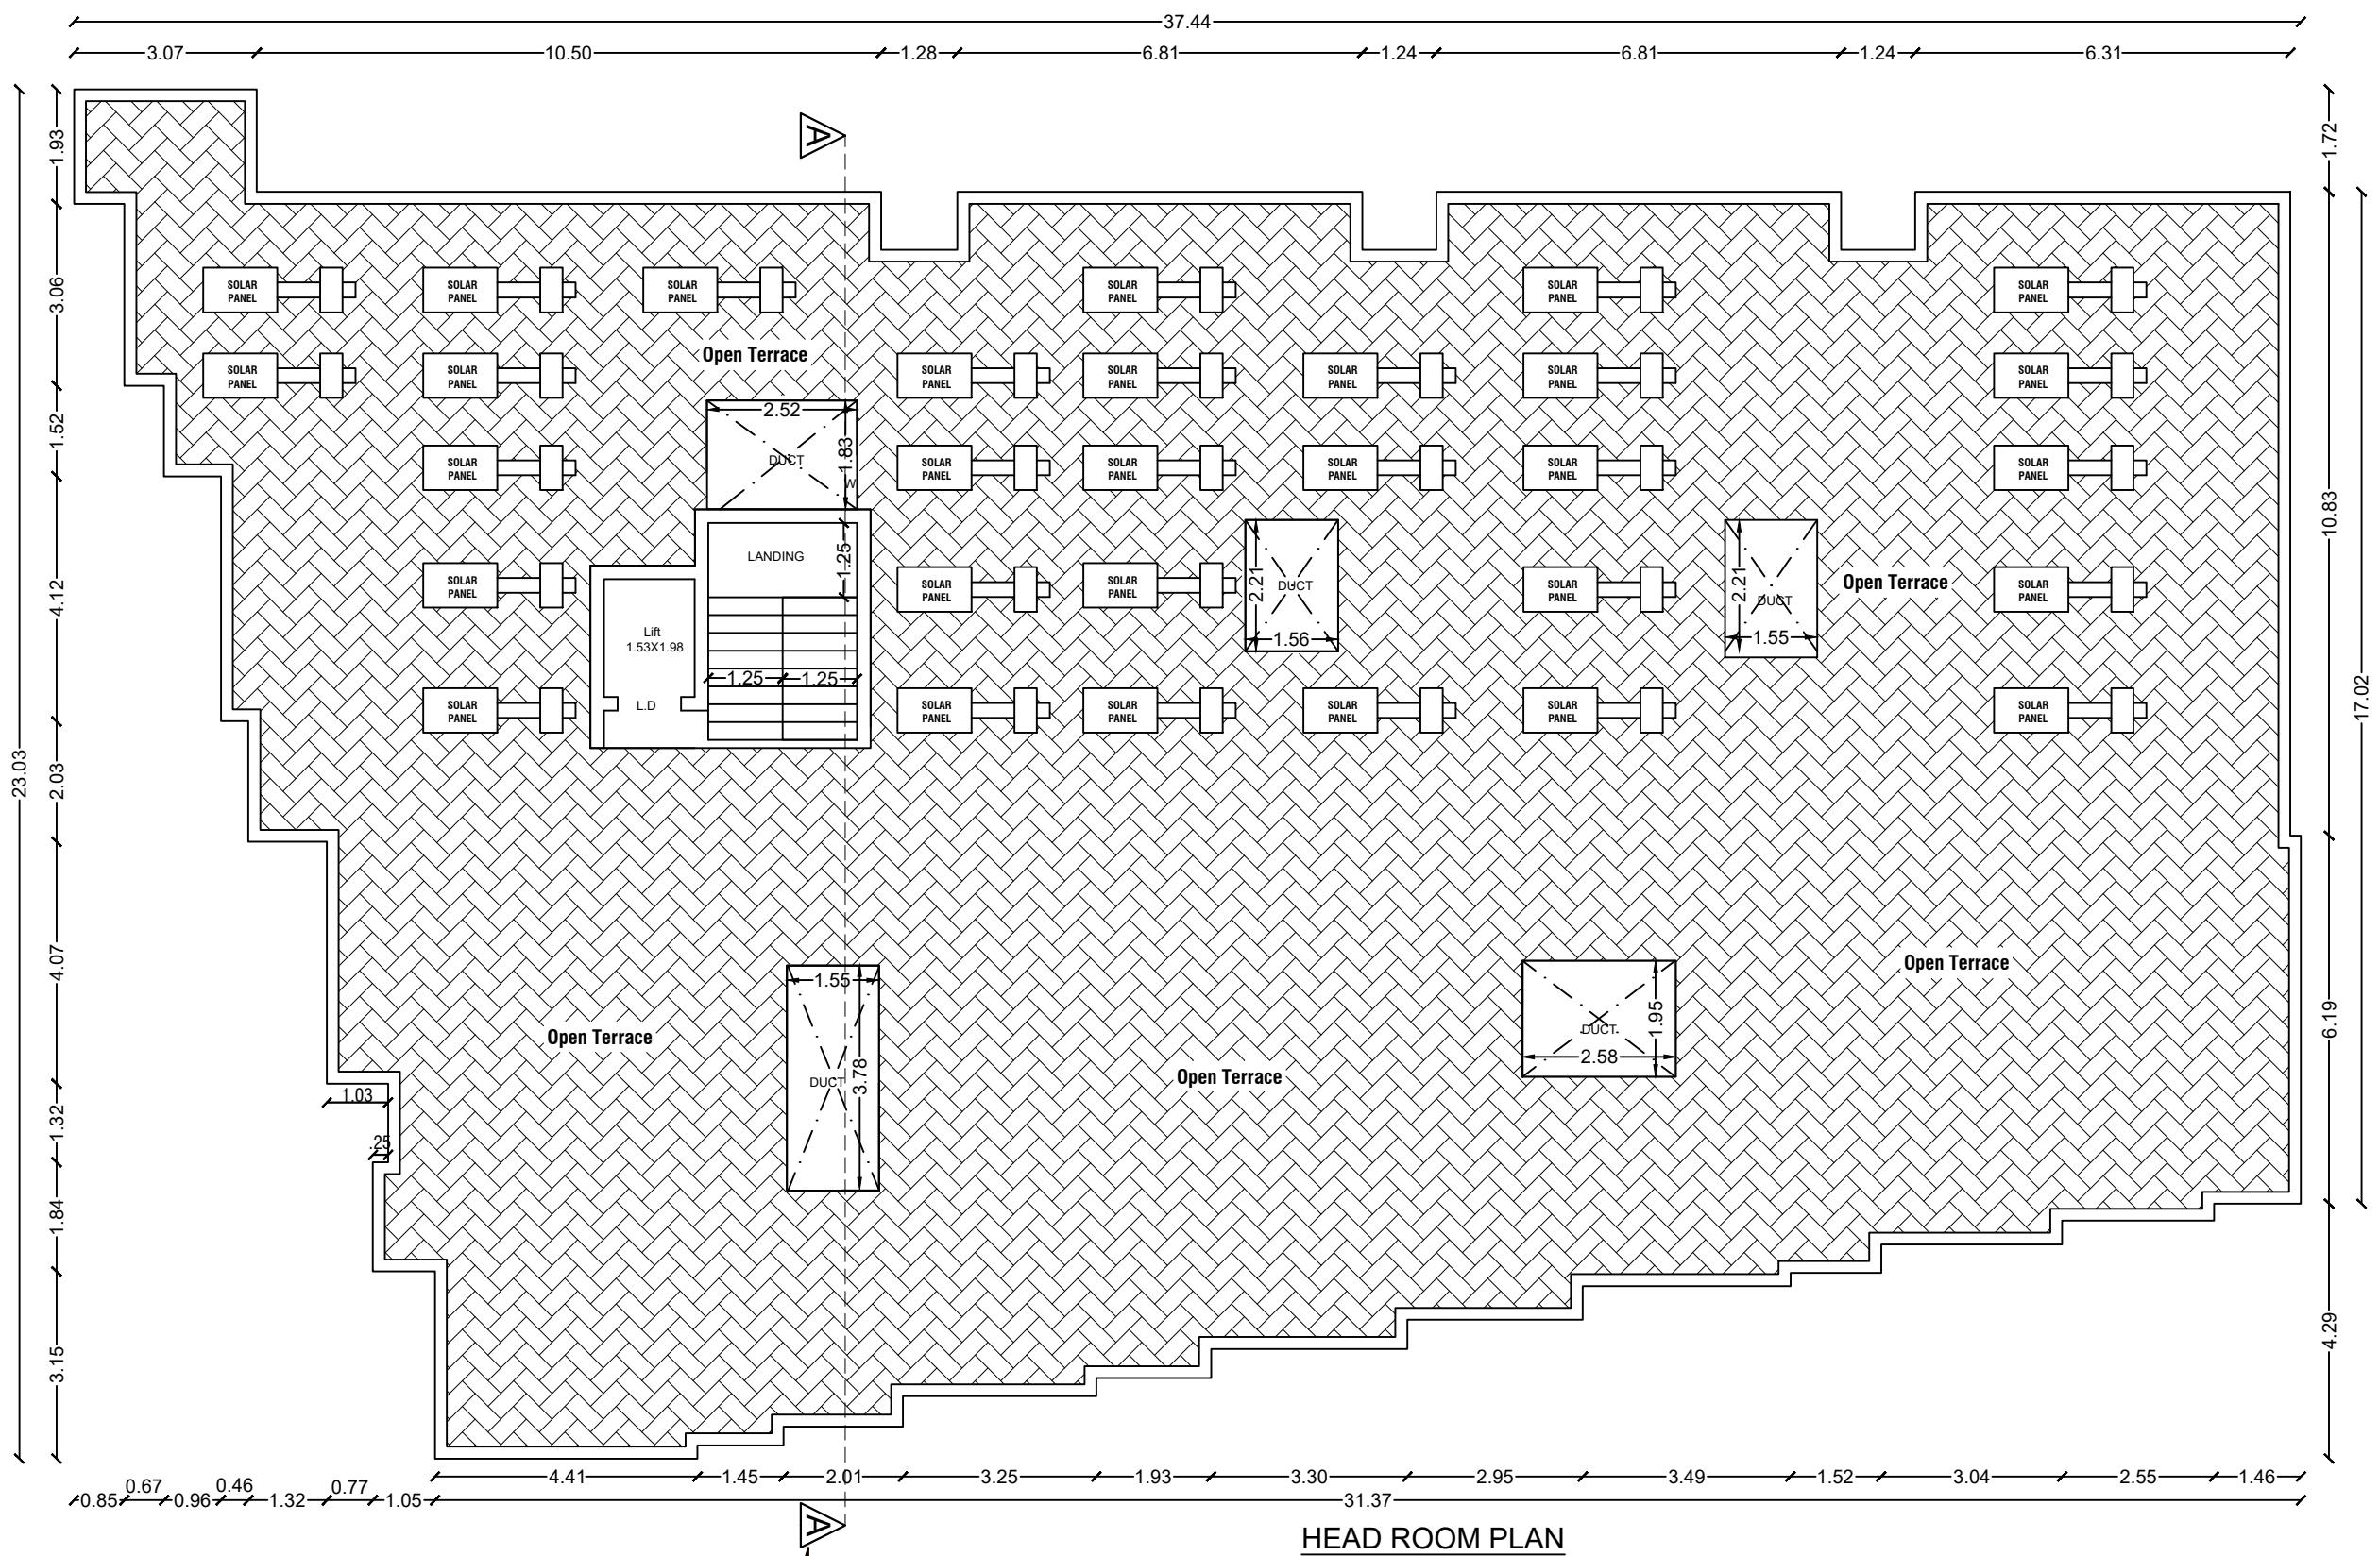

TECHNICAL APPROVAL

ROC No:SWP/ BPA/ 012556/2023, DATE:03/08/2023,
BUILDING PLANNING PERMISSION NUMBERED AS
B.P/ H.N.T.D.A (K.D) No:98/2023, DATE:25/10/2023
PERIOD: FROM 25/10/2023 TO 24/10/2031,
TECHNICAL APPROVAL ISSUED

Schedule of Joineries

MD	Main Door	1.05 X 2.10
D	Door	0.91 X 2.10
D1	Door	0.75 X 2.10
LD	Lift Door	1.20 X 2.10
SD	Sliding Door	1.80 X 2.10
W	Window	1.83 X 1.60
W1	Window	1.22 X 1.60
W2	Window	0.91 X 1.60
V	Ventilator	0.90 X 0.60
V1	Ventilator	0.60 X 0.60

DWELLING UNITS AREA DETAILS in sq.mt.

BLOCK -1	Typical Floor	Unit Number	Unit Area
	1, 2, 3, 4, 5	1	63.09
	1, 2, 3, 4, 5	2	69.28
	1, 2, 3, 4, 5	3	70.02
	1, 2, 3, 4, 5	4	103.98
	1, 2, 3, 4, 5	5	74.73
	1, 2, 3, 4, 5	6	103.99
	1, 2, 3, 4, 5	7	73.90

Area Details

Particulars		Sq.mt.	
Area of the Site		1295.60	
Area of the Site (Super Imposed area & Sale Deed)		1295.60	
Build up Area Details (Block-1)	Built Up Area in sq.mt.	Non FSI / Deduction Area in sq.mt.	FSI Area in sq.mt.
Area of the Stilt	660.98	660.98	-
Area of the First Floor	660.98	45.59	615.39
Area of the Second Floor	660.98	45.59	615.39
Area of the Third Floor	660.98	45.59	615.39
Area of the Fourth Floor	660.98	45.59	615.39
Area of the Fifth Floor	660.98	45.59	615.39
Area of the Head Room (Terrace Floor)	17.25	17.25	-
Total	3983.13	906.18	3076.95

Floor Space Index (FSI) : 2.375

Car Parking (2.5 X 5.0) : 23 Nos.

Visitors Car Parking (2.5 X 5.0) : 03 Nos.

PH Car Parking (3.6 X 5.0) : 03 Nos.

Two Wheller Parking (1.0 X 1.8) : 30 Nos.

Applicant

[Signature]

Engineer

Er. J. PARVESH, B.Tech, M.Tech (Structural)
Structural Engineer Grade - II (HNTDA)
(SE-GR-I, 02/2019, Valid up to 09.04.2024)
Mobile: 9655223333 / 9790030750

Er. J. PARVESH, B.Tech, M.Tech (Structural)
Registered Engineer Grade - II (HNTDA)
(RE-GR-II, 02/2019, Valid up to 01.04.2024)
Mobile: 9655223333 / 9790030750

Ex. N. Sridhar, DCE., B.E., (Civil)
Registered Construction Engineer Grade (CE)
Reg. No: 06/2019-CE, Valid up to 24-04-2024
Mobi: 9952426500