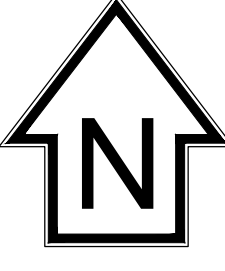


PLAN SHOWING THE PROPOSED CONSTRUCTION OF INDIAN BANK'S
RURAL SELF EMPLOYMENT TRAINING INSTITUTE AT IN SF NO 757/2 ,
BILLANAKUPPAM VILLAGE , KRISHNAGIRI, TAMILNADU- 635 115.

AREA DETAILS

PARTICULARS	AREA IN SQMT	
SITE AREA AS PER DOCUMENT	4047.00	
SITE AREA AS PER FMB	4047.00	
AS ON SITE AREA	4008.68	

DESCRRIPTION	FSI AREA (AREA IN SQMT)	NON FSI AREA (AREA IN SQMT)	TOTAL BUILTUP AREA (AREA IN SQMT)
GROUND FLOOR	575.00	-	575.00
FIRST FLOOR	494.00	-	494.00
HEADROOM	-	28.80	28.80
GURAD ROOM	-	6.25	6.25
TOTAL	1069.00	35.05	1104.05

FSI CALCULATION

$$\text{FSI} = \frac{1069.00}{4047.00} = 0.26$$

$$\text{PLOT COVERAGE} = 14.20 \%$$

SCHEDULE OF JOINERY

S.NO.	SYMBOL	DESCRIPTION	SIZE
1	MD	MAIN DOOR (GLASS)	1.50 X 2.10
2	DD	FLUSH DOOR	1.50 X 2.10
3	D1	FLUSH DOOR	1.05 X 2.10
4	D2	FLUSH DOOR	0.90 X 2.10
5	D3	FLUSH DOOR	0.75 X 2.10
6	D4	PVC DOOR	0.75 X 2.10
7	SD	SLIDING DOOR	1.00 X 2.10
8	W	WINDOW	1.50 X 1.35
9	W1	WINDOW	1.90 X 1.35
10	KW	KITCHEN WINDOW	1.50 X 1.05
11	V	VENTILATOR	0.90 X 0.60
12	V1	VENTILATOR	0.60 X 0.60
13	GG	GRILL GATE	0.90 X 2.10
14	RS	ROLLING SHUTTER	1.50 X 2.10
15	STD	STEEL DOOR	1.05 X 2.10
16	GG1	GRILL GATE	0.95 X 2.10

For INDSETI-Krishnagiri

Director.


APPLICANT


E.C. ARUN, M.Tech,
Structural Engineer Grade -I (SE)
DTCPS: CGLDIS7565G-2024/04/0091
F-10/ACECHA, 810 Sanghu Street,
Nagalkeni, Chromepet, Chennai-600044.


REGISTERED STRUCTURAL ENGINEER


M.S. NANDAKUMAR, B.Arch,
COE Reg. No. 18240000000000000000
Diploma Reg. No. 18240000000000000000
No. 36, Sankar Street, Anna Nagar,
Chennai-600044. Phone: 9443583109

REGISTERED ARCHITECT

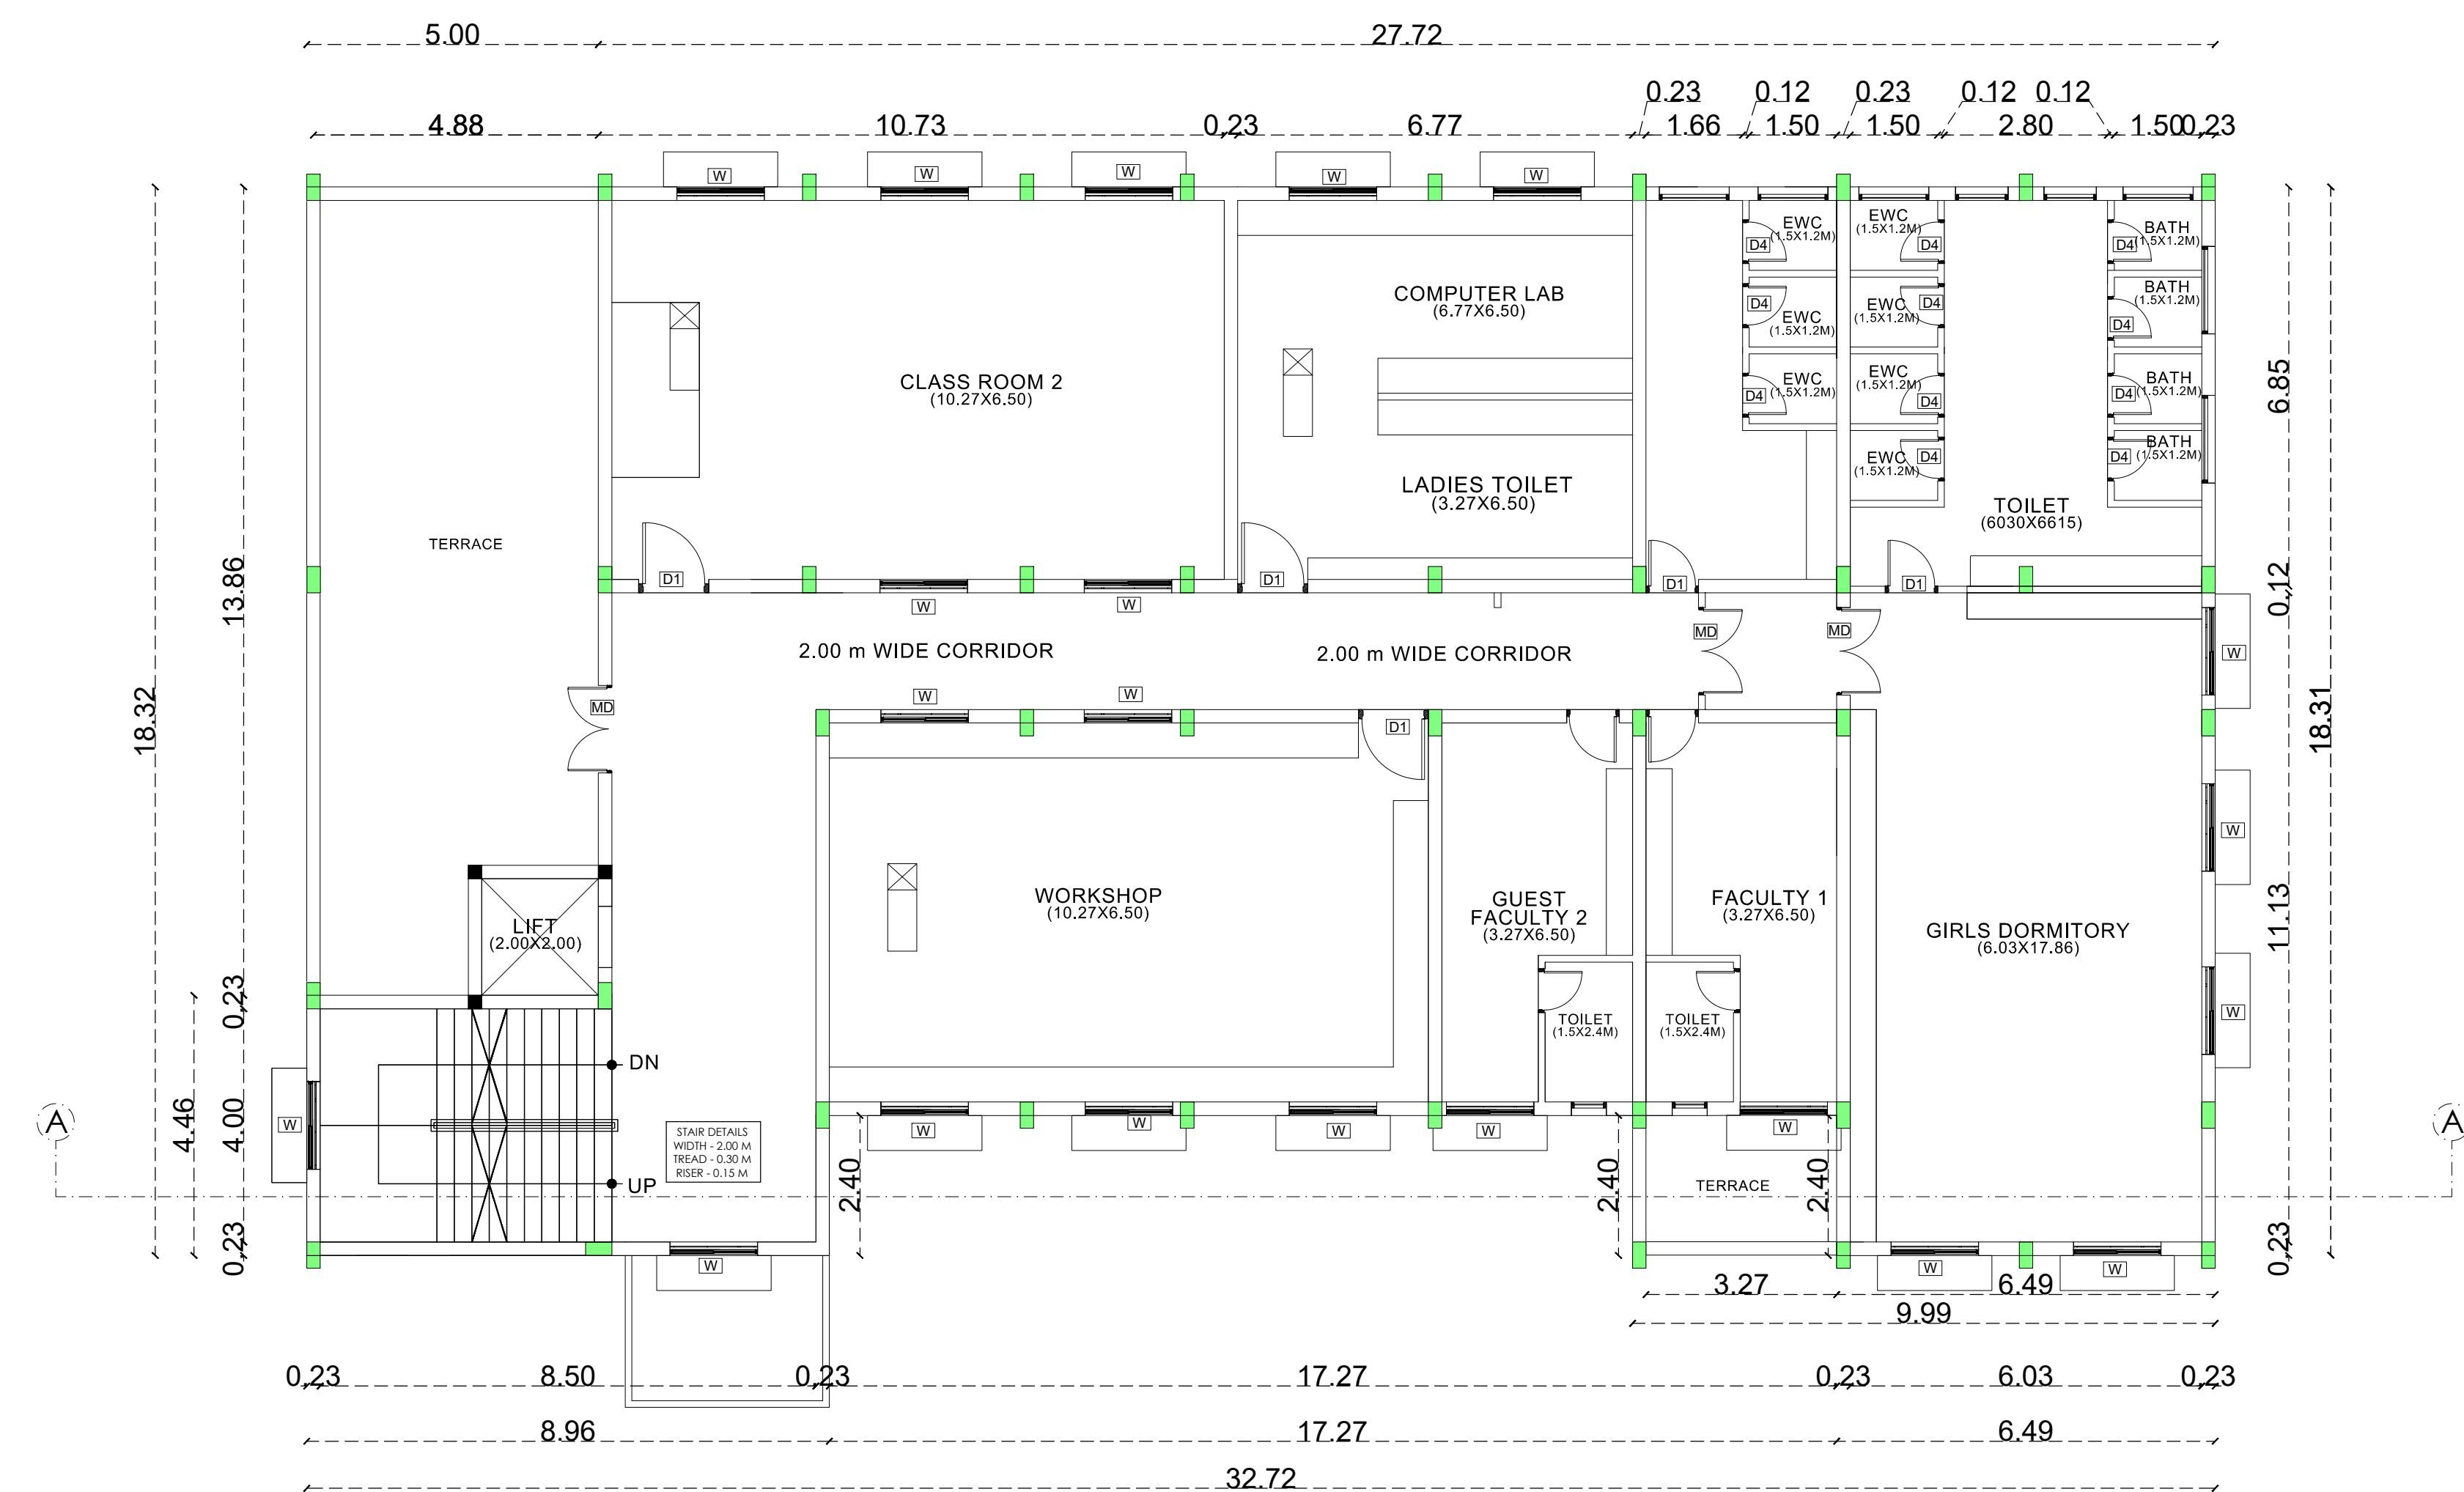

FIRST FLOOR PLAN

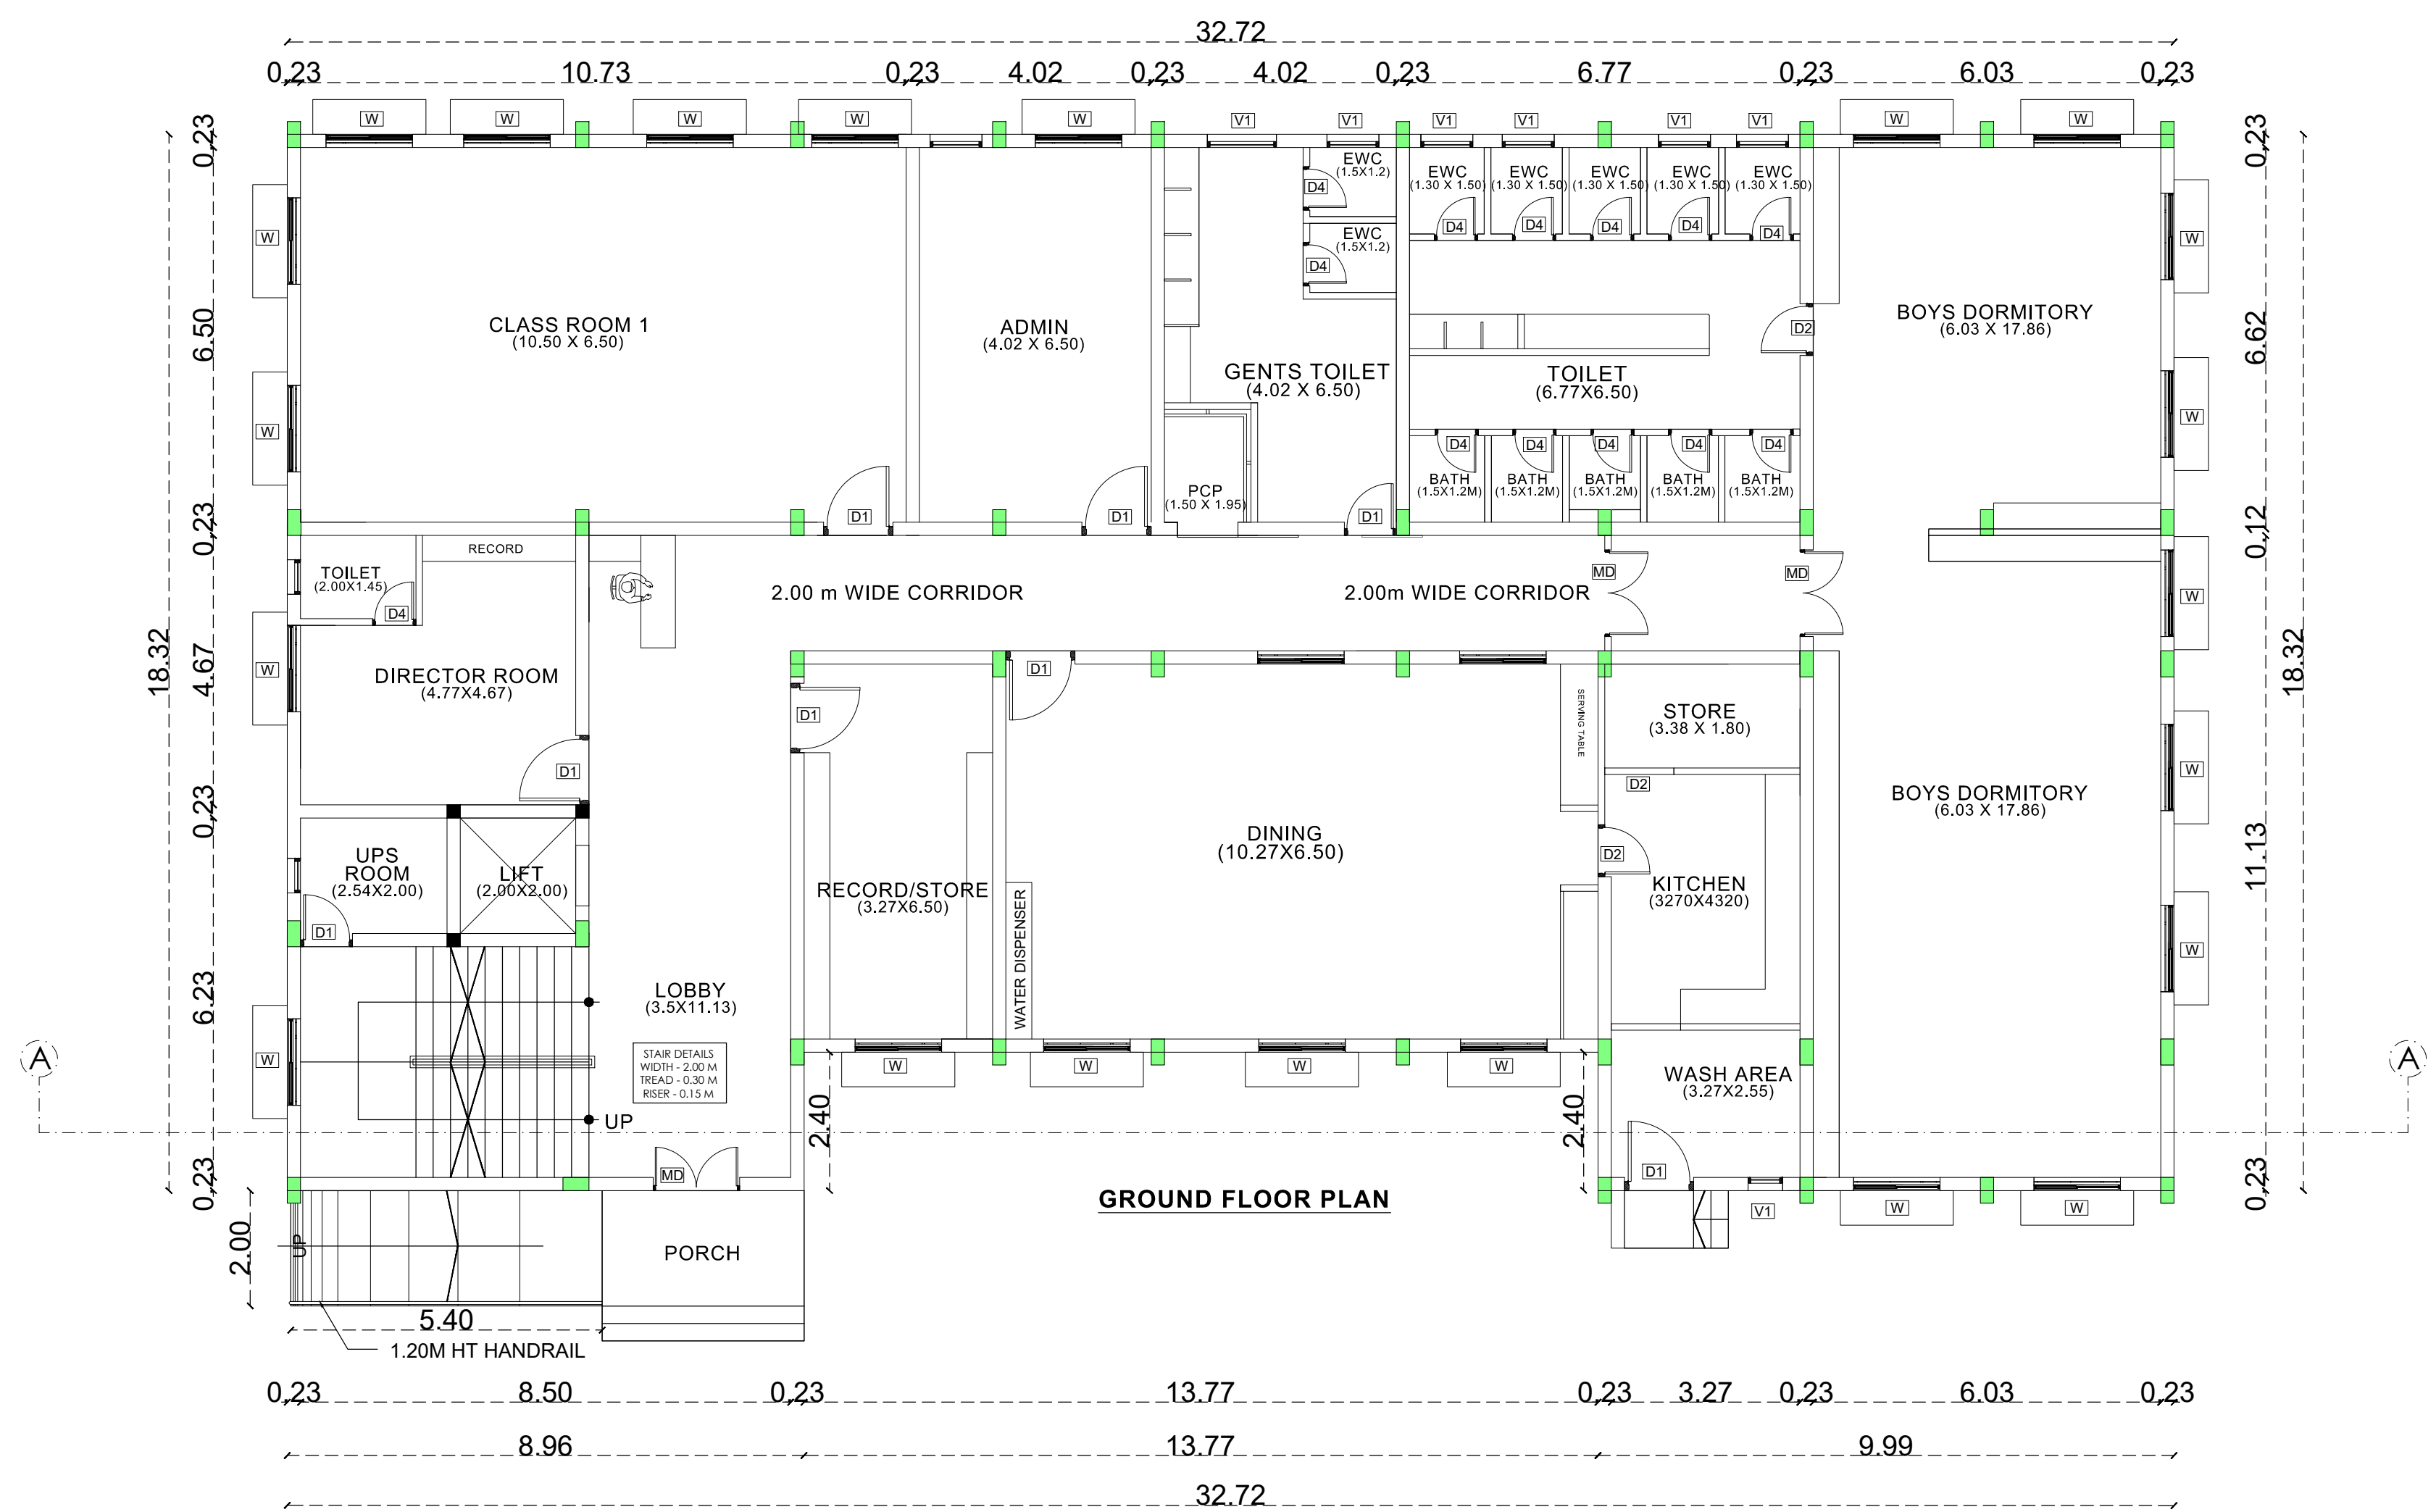


GROUND FLOOR



ELEVATION



SECTION AA

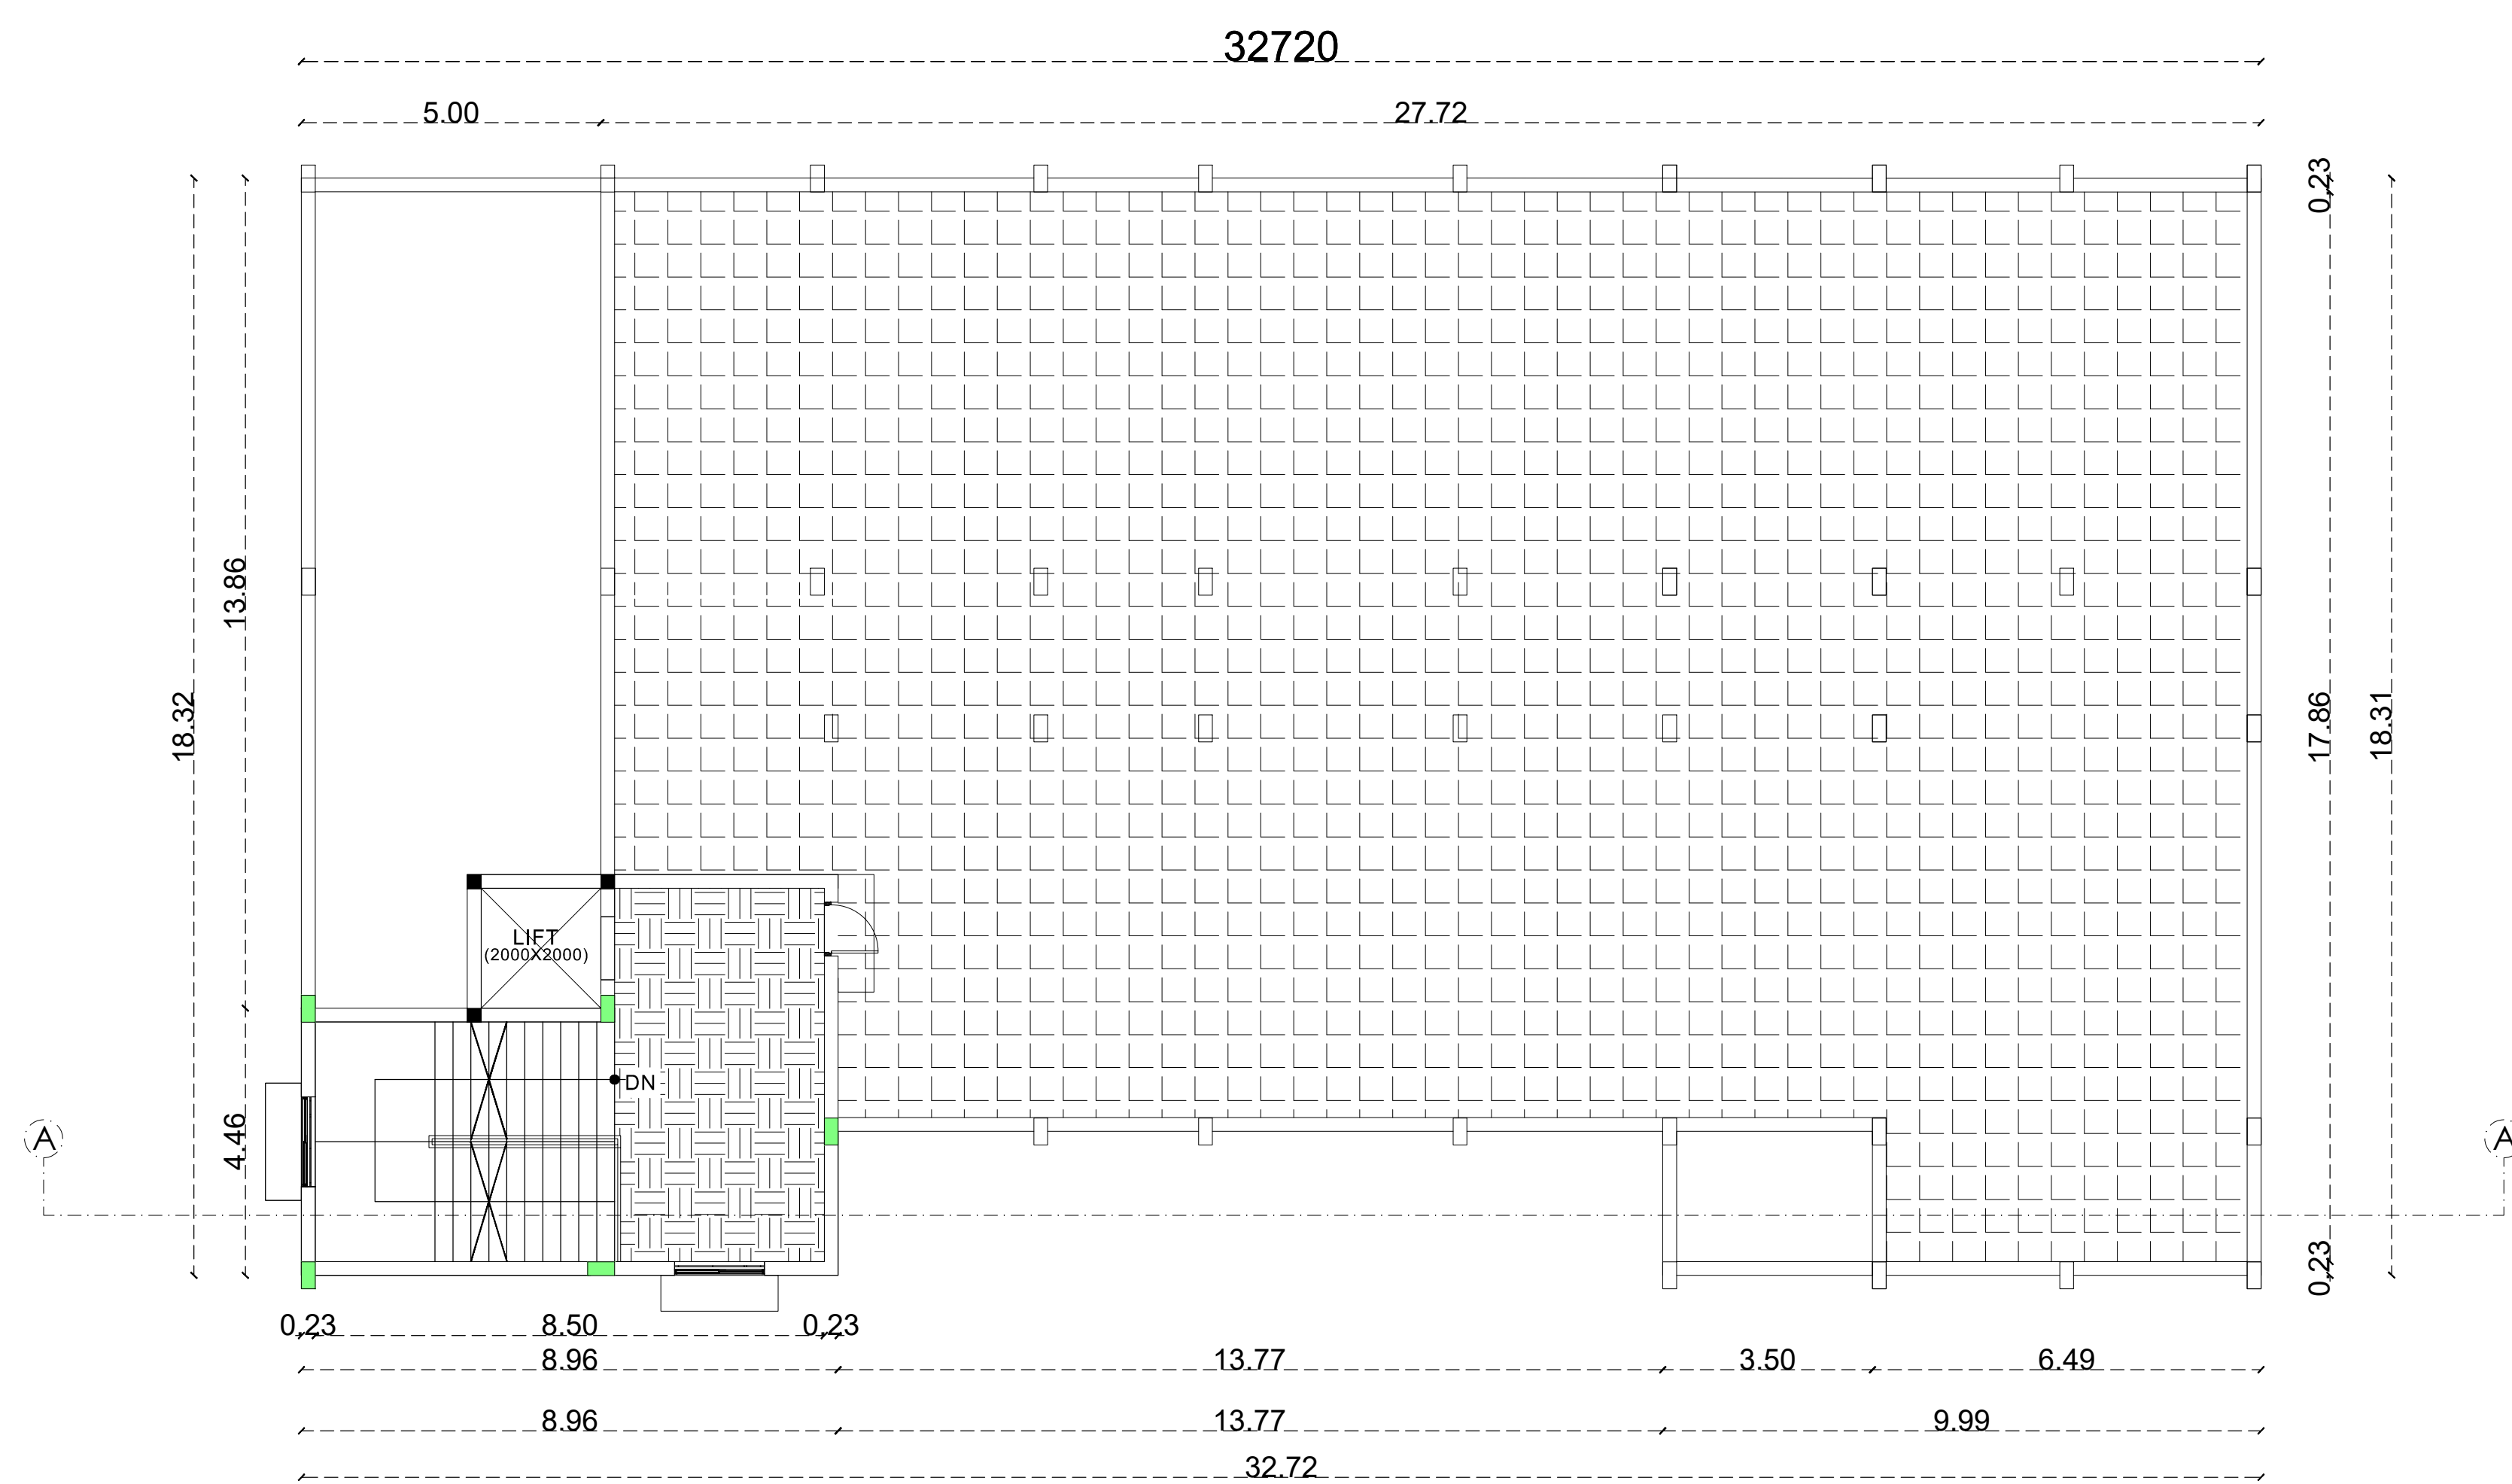

TERRACE FLOOR PLAN

