PP APPROVAL RECORD

Planning Permission

Survey 70 and 1 more

Sevaganapalli


Krishnagiri district, Tamil Nadu

APPROVAL TYPE
Building Plan


ISSUING AUTHORITY
DTCP

The approval as the planning authority issued it, reproduced in full behind this page.


An approval speaks to what was sanctioned, not to what was built. Completion is a separate record.

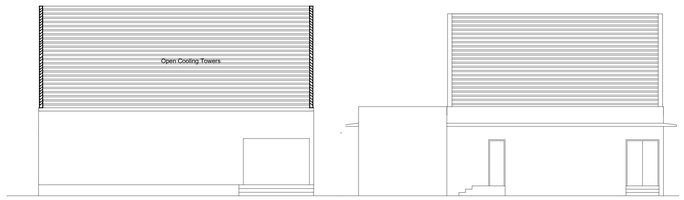


ELEVATION
BLOCK: 251 - STP, STAFF AMENITIES & Panel Room

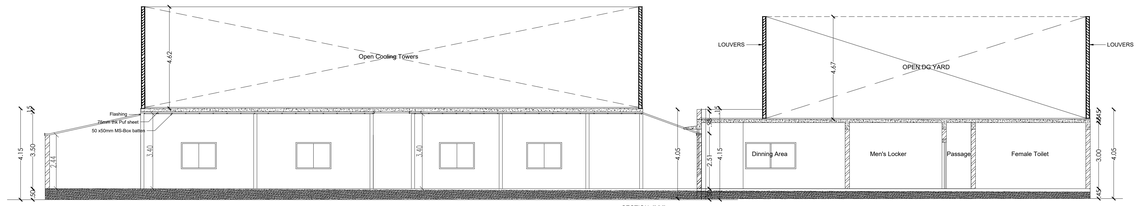


SECTION -'XX'
BLOCK: 251 - STP, STAFF AMENITIES & Panel Room

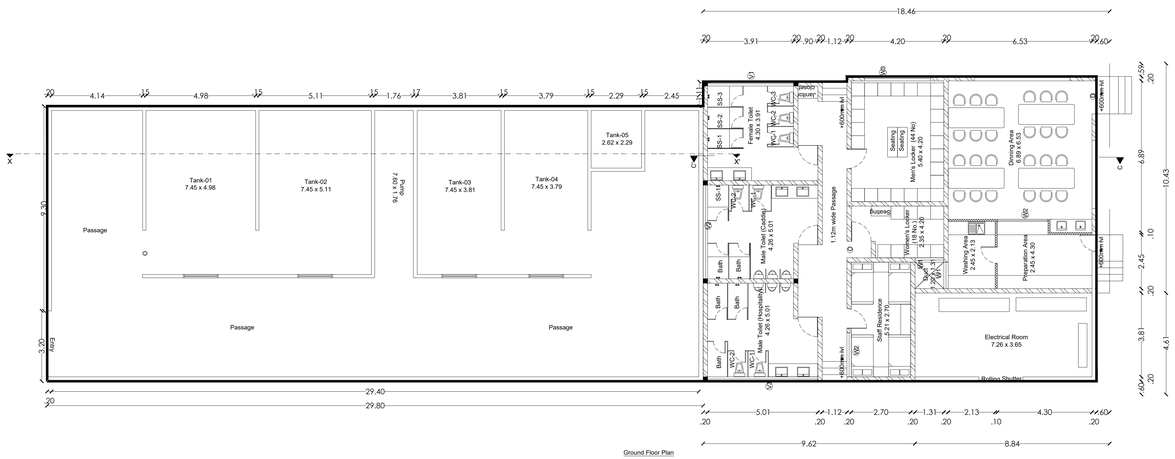


Ground Floor Plan
BLOCK: 251 - STP, STAFF AMENITIES & Panel Room

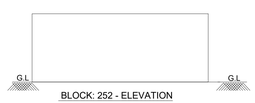


BLOCK: 252 - ELEVATION

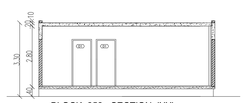


BLOCK: 252 - SECTION- 'XX'

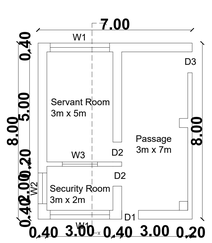

Ground Floor Plan
BLOCK: 252 - SECURITY ROOM

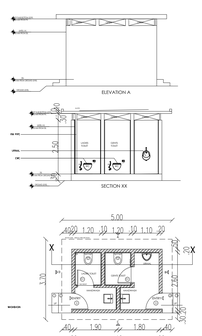


Ground Floor Plan
TOILET BLOCK
TYPICAL BLOCKS: 256,257,258,259

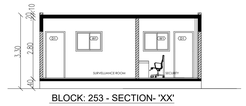

BLOCK: 253 - SECTION- 'XX'




BLOCK: 253 - ELEVATION

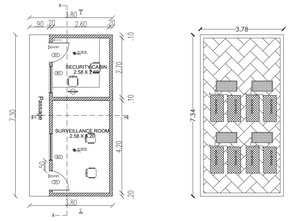


Ground Floor Plan

Terrace Floor Plan


BLOCK: 253 - SECURITY & SURVELLIENCE

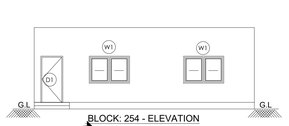


BLOCK: 254 - ELEVATION

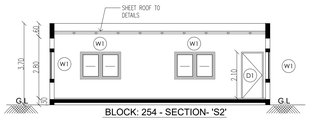


BLOCK: 254 - SECTION- 'S2'

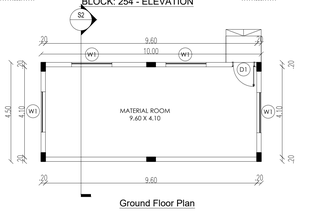


Ground Floor Plan
BLOCK: 254 - MATERIAL ROOM

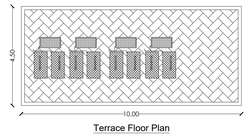


Terrace Floor Plan

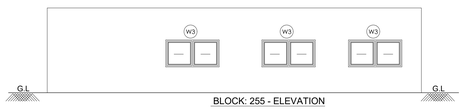

BLOCK: 255 - ELEVATION

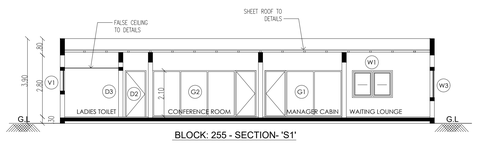

BLOCK: 255 - SECTION- 'S1'

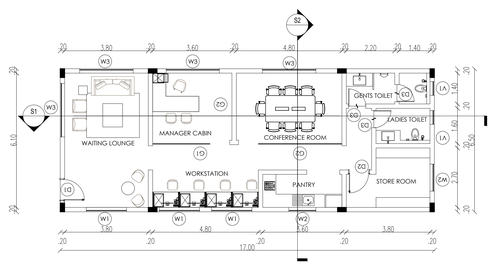

Ground Floor Plan
BLOCK: 255 - FACULITY ROOM

ORIENTATION

Sheet No :49/49

PLAN SHOWING THE EXISTING RESIDENTIAL GROUP DEVELOPMENT WITH PROPOSED HOTEL COMMERCIAL BUILDINGS IN S.F.NOS:70/1A(Pt), 70/1B, 70/2(P), 71(P), 72(P), 73/1(P), 73/2(P), 74/1, 74/3, 74/4, 74/5, 74/6(P), 75/2(P), 75/3(P), 81/2(P), 81/3(P), 82(P), 83/1(P), 83/2(P), 83/3A(P),83/3B, 87(P), 88/2, 89/1B2(P), 89/1B3, 89/1C, 89/2, 90/1A(P), 90/2A(P), 90/2B(P), 90/2C, 90/3, 91/1, 91/2 OF KUSTANAPALLI VILLAGE , ECHANGOOR PANCHAYAT AND IN S.F.Nos:173/1(P), 173/2(P), 174/1A2(P), 181/1C(P), 181/1D, 182/1, 182/3B(P), 183(P), 184/2(P), 185(P), 235/2(P), 236/3D(P), 250/1(P), 250/2(P), 252/1, 252/3, 252/4, 252/5(P), 252/6(P), 253/1(P), 253/2(P), 253/3(P), 254/1(P), 254/2(P), 257 / 2(P), 257/3A, 257/3B, 257/3C OF SEVAGANAPALLI VILLAGE & PANCHAYAT, HOSUR PANCHAYAT UNION, HOSUR TALUK, KRISHNAGIRI DISTRICT.

Schedule of Joineries

ED1	Door	1.65 X 2.40
D1	Door	1.05 X 2.40
D2	Door	0.90 X 2.40
W1	Window	1.40 X 1.50
W2	Window	1.40 X 2.10
D3	Door	2.80 X 2.10
W4	Window	2.10 X 2.10
FW1	Window	2.80 X 2.40
FW2	Window	2.50 X 2.40
V1	Ventilator	0.70 X 0.90
GD	Glass Door	2.55 X 2.40

Area Details (Proposed)


Particulars	Built Up Area
Area of the BLOCK :251- GF	618.36
Area of the BLOCK :252- GF	56.00
Area of the BLOCK :253- GF	27.74
Area of the BLOCK :254- GF	45.0
Area of the BLOCK :255- GF	110.50
Area of the BLOCK :256- GF	18.32
Area of the BLOCK :257- GF	18.32
Area of the BLOCK :258- GF	18.32
Area of the BLOCK :259- GF	18.32

APPLICANT

ENGINEER


Er.A.V.SELVAM B.E.,Hosur, Mobile 9952276180
Krishnagiri Dist Town & Country Planning Office, Hosur

KDTCP-Professional Registration		Reg. No	Validity
Regd. Engineer	Grade-II	(RE II)	321/2024	22.05.2025
Regd. Sr. Engineer	Grade-III	(RE III)	251/2022	23.03.2027
Regd. Construction Engineer		(CE)	19/2279	24.04.2029
Regd. Quality Auditor		(QA)	99/2024	17.06.2029
Regd. Developer		(KD)	18/2024	22.05.2029

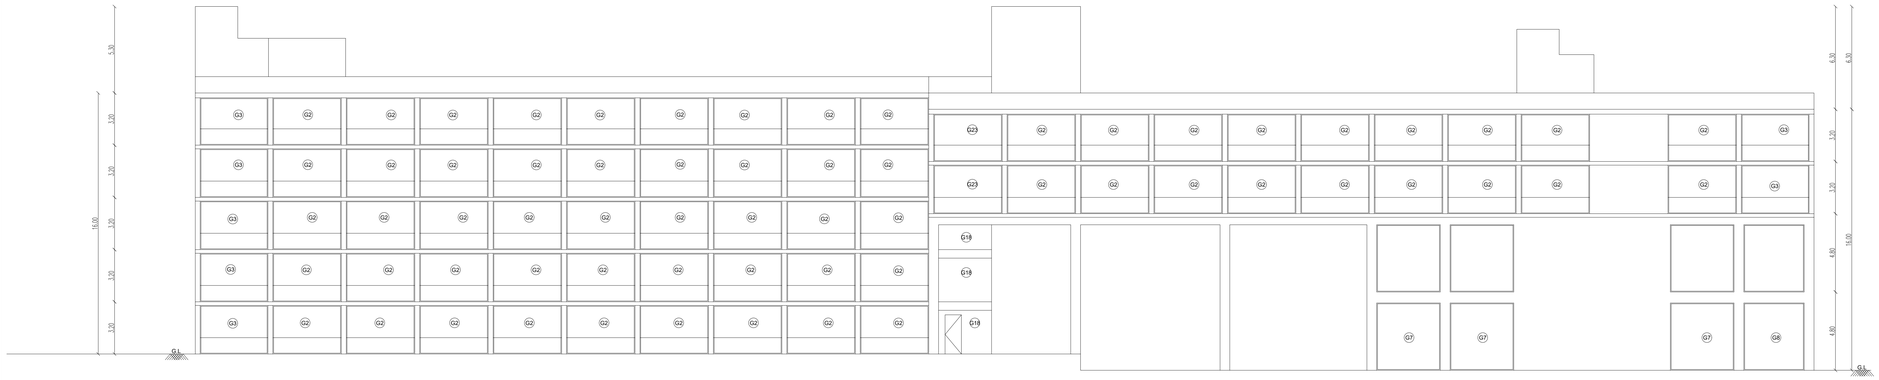

BLOCK 250 ELEVATION

ROOMS BLOCK -1

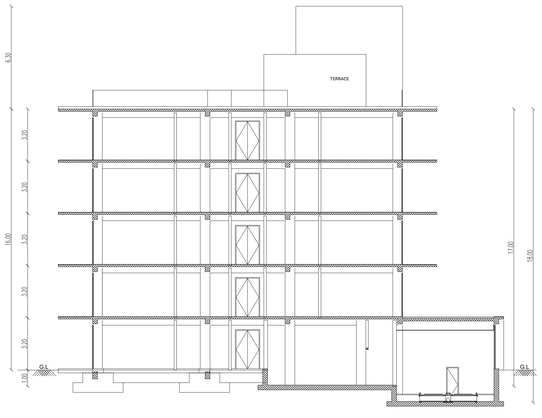

BLOCK 250 SECTION-G

ROOMS BLOCK -1

Sheet No :48/49	ORIENTATION

PLAN SHOWING THE EXISTING RESIDENTIAL GROUP DEVELOPMENT WITH PROPOSED HOTEL COMMERCIAL BUILDINGS IN S.F.NOS:70/1A(Pt), 70/1B, 70/2(P), 71(P), 72(P), 73/1(P), 73/2(P), 74/1, 74/3, 74/4, 74/5, 74/6(P), 75/2(P), 75/3(P), 81/2(P), 81/3(P), 82(P), 83/1(P), 83/2(P), 83/3A(P),83/3B, 87(P), 88/2, 89/1B2(P), 89/1B3, 89/1C, 89/2, 90/1A(P), 90/2A(P), 90/2B(P), 90/2C, 90/3, 91/1, 91/2 OF KUSTANAPALLI VILLAGE , ECHANGOOR PANCHAYAT AND IN S.F.Nos:173/1(P), 173/2(P), 174/1A2(P), 181/1C(P), 181/1D, 182/1, 182/3B(P), 183(P), 184/2(P), 185(P), 235/2(P), 236/3D(P), 250/1(P), 250/2(P), 252/1, 252/3, 252/4, 252/5(P), 252/6(P), 253/1(P), 253/2(P), 253/3(P), 254/1(P), 254/2(P), 257 / 2(P), 257/3A, 257/3B, 257/3C OF SEVAGANAPALLI VILLAGE & PANCHAYAT, HOSUR PANCHAYAT UNION, HOSUR TALUK, KRISHNAGIRI DISTRICT.

ROOMS BLOCK -1
Area Details (Proposed)

Block Numbers	BUILT UP AREA
Area of the BLOCK 250: GROUND FLOOR	2115.43
Area of the BLOCK 250: FIRST FLOOR	1837.23
Area of the BLOCK 250: SECOND FLOOR	1304.44
Area of the BLOCK 250: THIRD FLOOR	1865.15
Area of the BLOCK 250: FOURTH FLOOR	1865.15
Area of the BLOCK 250: HEAD ROOM	82.56

APPLICANT

ENGINEER


B.E.,Hosur, Mobile 9952425526
Krishnagiri Dist.Town & Country Planning Office, Hosur

KDTCP-Professional Registration	Reg.No	Validity
Regd. Engineer Grade: II (RE II)	32/2024	22.05.2029
Regd. Str. Engineer Grade: II (SE II)	25/2022	23.03.2027
Regd. Construction Engineer (CE)	19/2019	24.04.2029
Regd. Quality Auditor (QA)	09/2024	17.06.2029
Regd. Developer (RD)	18/2024	22.05.2029

PLAN SHOWING THE EXISTING RESIDENTIAL GROUP DEVELOPMENT WITH PROPOSED HOTEL COMMERCIAL BUILDINGS IN S.F.NOS:70/1A(Pt), 70/1B, 70/2(P), 71(P), 72(P), 73/1(P), 73/2(P), 74/1, 74/3, 74/4, 74/5, 74/6(P), 75/2(P), 75/3(P), 81/2(P), 81/3(P), 82(P), 83/1(P), 83/2(P), 83/3A(P),83/3B, 87(P), 88/2, 89/1B2(P), 89/1B3, 89/1C, 89/2, 90/1A(P), 90/2A(P), 90/2B(P), 90/2C, 90/3, 91/1, 91/2 OF KUSTANAPALLI VILLAGE , ECHANGOOR PANCHAYAT AND IN S.F.Nos:173/1(P), 173/2(P), 174/1A2(P), 181/1C(P), 181/1D, 182/1, 182/3B(P), 183(P), 184/2(P), 185(P), 235/2(P), 236/3D(P), 250/1(P), 250/2(P), 252/1, 252/3, 252/4, 252/5(P), 252/6(P), 253/1(P), 253/2(P), 253/3(P), 254/1(P), 254/2(P), 257 / 2(P), 257/3A, 257/3B, 257/3C OF SEVAGANAPALLI VILLAGE & PANCHAYAT, HOSUR PANCHAYAT UNION, HOSUR TALUK, KRISHNAGIRI DISTRICT.

Note :
All the Diemesnsion will be meter only
Car Parking Measurements in 5 m x 2.5m
Toilet Inner walls will be 2.4m Height
Guest Room Toilet Mecanical Ventilation will be provided

ROOMS BLOCK -1 Area Details (Proposed)	
Block Numbers	BUILT UP AREA
Area of the BLOCK 250: GROUND FLOOR	2115.43
Area of the BLOCK 250: FIRST FLOOR	1837.23
Area of the BLOCK 250: SECOND FLOOR	1304.44
Area of the BLOCK 250: THIRD FLOOR	1865.15
Area of the BLOCK 250: FOURTH FLOOR	1865.15
Area of the BLOCK 250: HEAD ROOM	82.56

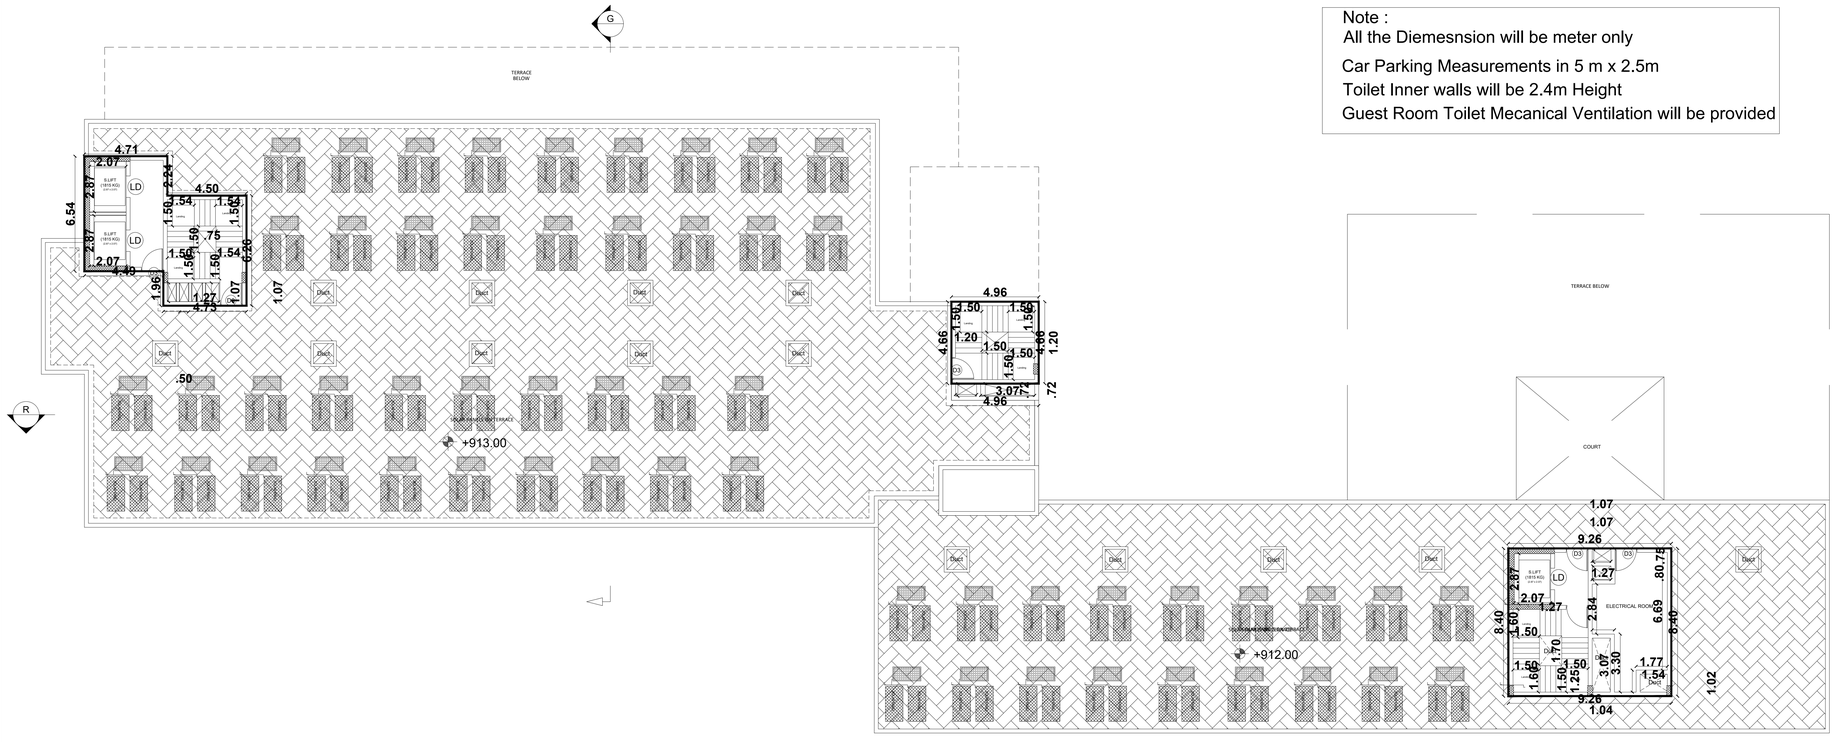

BLOCK 250 TERRACE FLOOR PLAN

ROOMS BLOCK -1

APPLICANT

ENGINEER


Krishnagiri Dist. Town & Country Planning Office, Hosur

KOTCP-Professional Registration	Reg No	Validity
Regd. Engineer Grade: II (RE II)	32/2024	22.05.2029
Regd. Str. Engineer Grade: II (SE II)	25/2022	23.03.2027
Regd. Construction Engineer (CE)	19/2019	24.04.2029
Regd. Quality Auditor (QA)	09/2024	17.05.2029
Regd. Developer (RD)	18/2024	22.05.2029

Sheet No :47/49

ORIENTATION

PLAN SHOWING THE EXISTING RESIDENTIAL GROUP DEVELOPMENT WITH PROPOSED HOTEL COMMERCIAL BUILDINGS IN S.F.NOS:70/1A(Pt), 70/1B, 70/2(P), 71(P), 72(P), 73/1(P), 73/2(P), 74/1, 74/3, 74/4, 74/5, 74/6(P), 75/2(P), 75/3(P), 81/2(P), 81/3(P), 82(P), 83/1(P), 83/2(P), 83/3A(P),83/3B, 87(P), 88/2, 89/1B2(P), 89/1B3, 89/1C, 89/2, 90/1A(P), 90/2A(P), 90/2B(P), 90/2C, 90/3, 91/1, 91/2 OF KUSTANAPALLI VILLAGE , ECHANGOOR PANCHAYAT AND IN S.F.Nos:173/1(P), 173/2(P), 174/1A2(P), 181/1C(P), 181/1D, 182/1, 182/3B(P), 183(P), 184/2(P), 185(P), 235/2(P), 236/3D(P), 250/1(P), 250/2(P), 252/1, 252/3, 252/4, 252/5(P), 252/6(P), 253/1(P), 253/2(P), 253/3(P), 254/1(P), 254/2(P), 257 / 2(P), 257/3A, 257/3B, 257/3C OF SEVAGANAPALLI VILLAGE & PANCHAYAT, HOSUR PANCHAYAT UNION, HOSUR TALUK, KRISHNAGIRI DISTRICT.

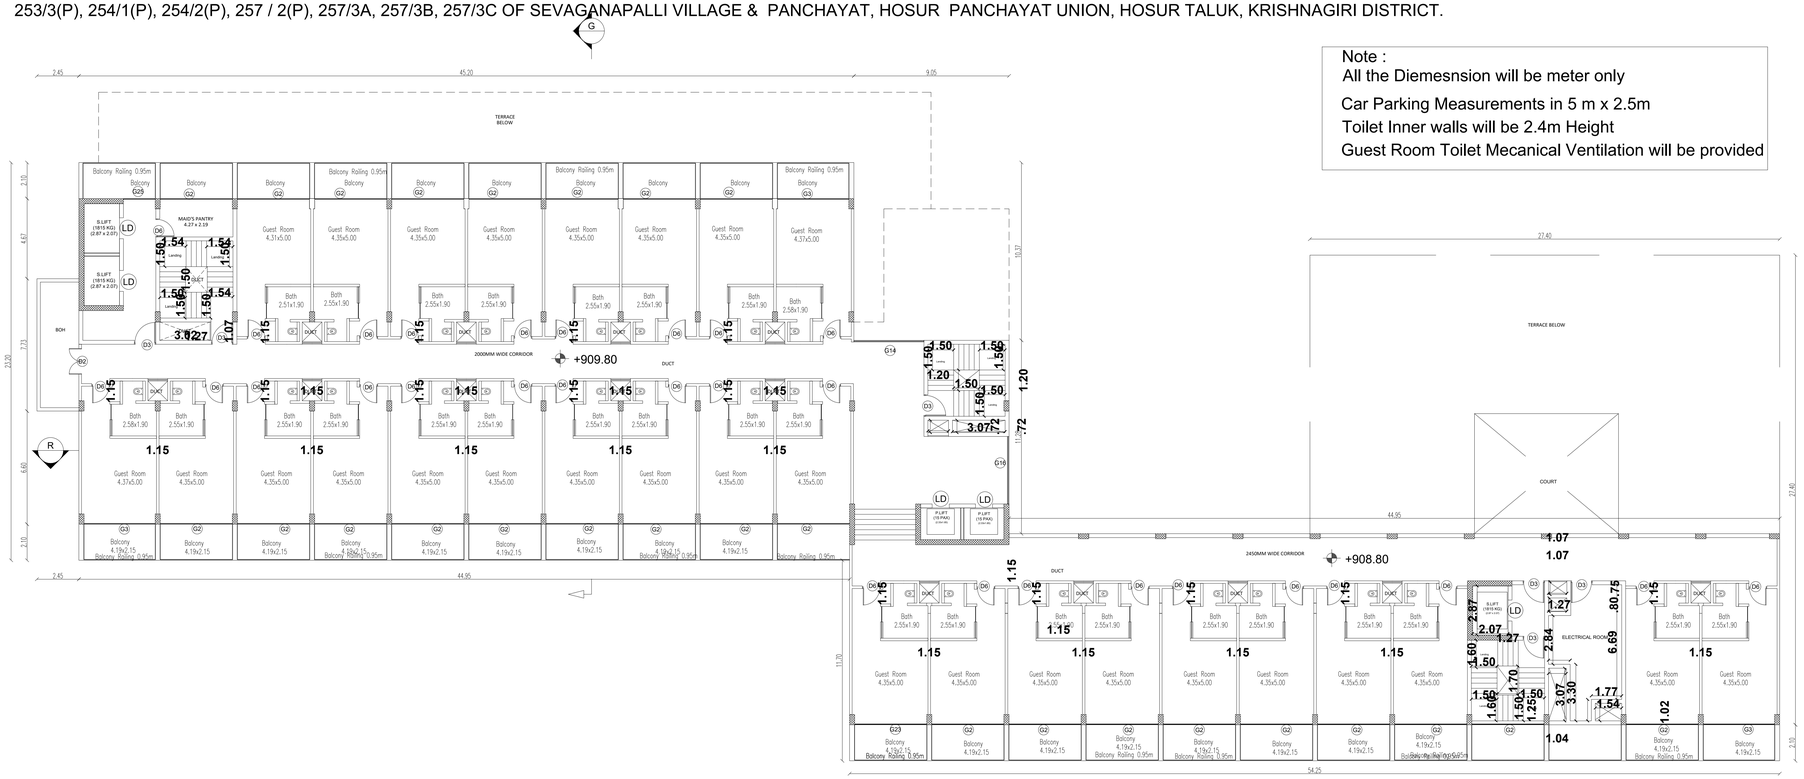

Note :
All the Diemesnsion will be meter only
Car Parking Measurements in 5 m x 2.5m
Toilet Inner walls will be 2.4m Height
Guest Room Toilet Mecanical Ventilation will be provided

ROOMS BLOCK -1
Area Details (Proposed)

Block Numbers	BUILT UP AREA
Area of the BLOCK 250: GROUND FLOOR	2115.43
Area of the BLOCK 250: FIRST FLOOR	1837.23
Area of the BLOCK 250: SECOND FLOOR	1304.44
Area of the BLOCK 250: THIRD FLOOR	1865.15
Area of the BLOCK 250: FOURTH FLOOR	1865.15
Area of the BLOCK 250: HEAD ROOM	82.56

APPLICANT

ENGINEER

S.M.T. [illegible] B.E.,Motur, Mobile 9952425500
Krishnagiri Dist Town & Country Planning Office, Hosur


KDTCP-Professional Registration		Reg No	Validity
Regd. Engineer Grade: II	(RE II)	32/2024	22.05.2029
Regd. Str. Engineer Grade: II	(SE II)	25/2022	23.03.3027
Regd. Construction Engineer	(CE)	19/2019	24.04.2029
Regd. Quality Auditor	(QA)	09/2024	17.06.2029
Regd. Developer	(RD)	18/2024	22.05.2029

BLOCK 250 : FOURTH FLOOR PLAN
ROOMS BLOCK -1

Sheet No :46/49

ORIENTATION

PLAN SHOWING THE EXISTING RESIDENTIAL GROUP DEVELOPMENT WITH PROPOSED HOTEL COMMERCIAL BUILDINGS IN S.F.NOS:70/1A(Pt), 70/1B, 70/2(P), 71(P), 72(P), 73/1(P), 73/2(P), 74/1, 74/3, 74/4, 74/5, 74/6(P), 75/2(P), 75/3(P), 81/2(P), 81/3(P), 82(P), 83/1(P), 83/2(P), 83/3A(P),83/3B, 87(P), 88/2, 89/1B2(P), 89/1B3, 89/1C, 89/2, 90/1A(P), 90/2A(P), 90/2B(P), 90/2C, 90/3, 91/1, 91/2 OF KUSTANAPALLI VILLAGE , ECHANGOOR PANCHAYAT AND IN S.F.Nos:173/1(P), 173/2(P), 174/1A2(P), 181/1C(P), 181/1D, 182/1, 182/3B(P), 183(P), 184/2(P), 185(P), 235/2(P), 236/3D(P), 250/1(P), 250/2(P), 252/1, 252/3, 252/4, 252/5(P), 252/6(P), 253/1(P), 253/2(P), 253/3(P), 254/1(P), 254/2(P), 257 / 2(P), 257/3A, 257/3B, 257/3C OF SEVAGANAPALLI VILLAGE & PANCHAYAT, HOSUR PANCHAYAT UNION, HOSUR TALUK, KRISHNAGIRI DISTRICT.

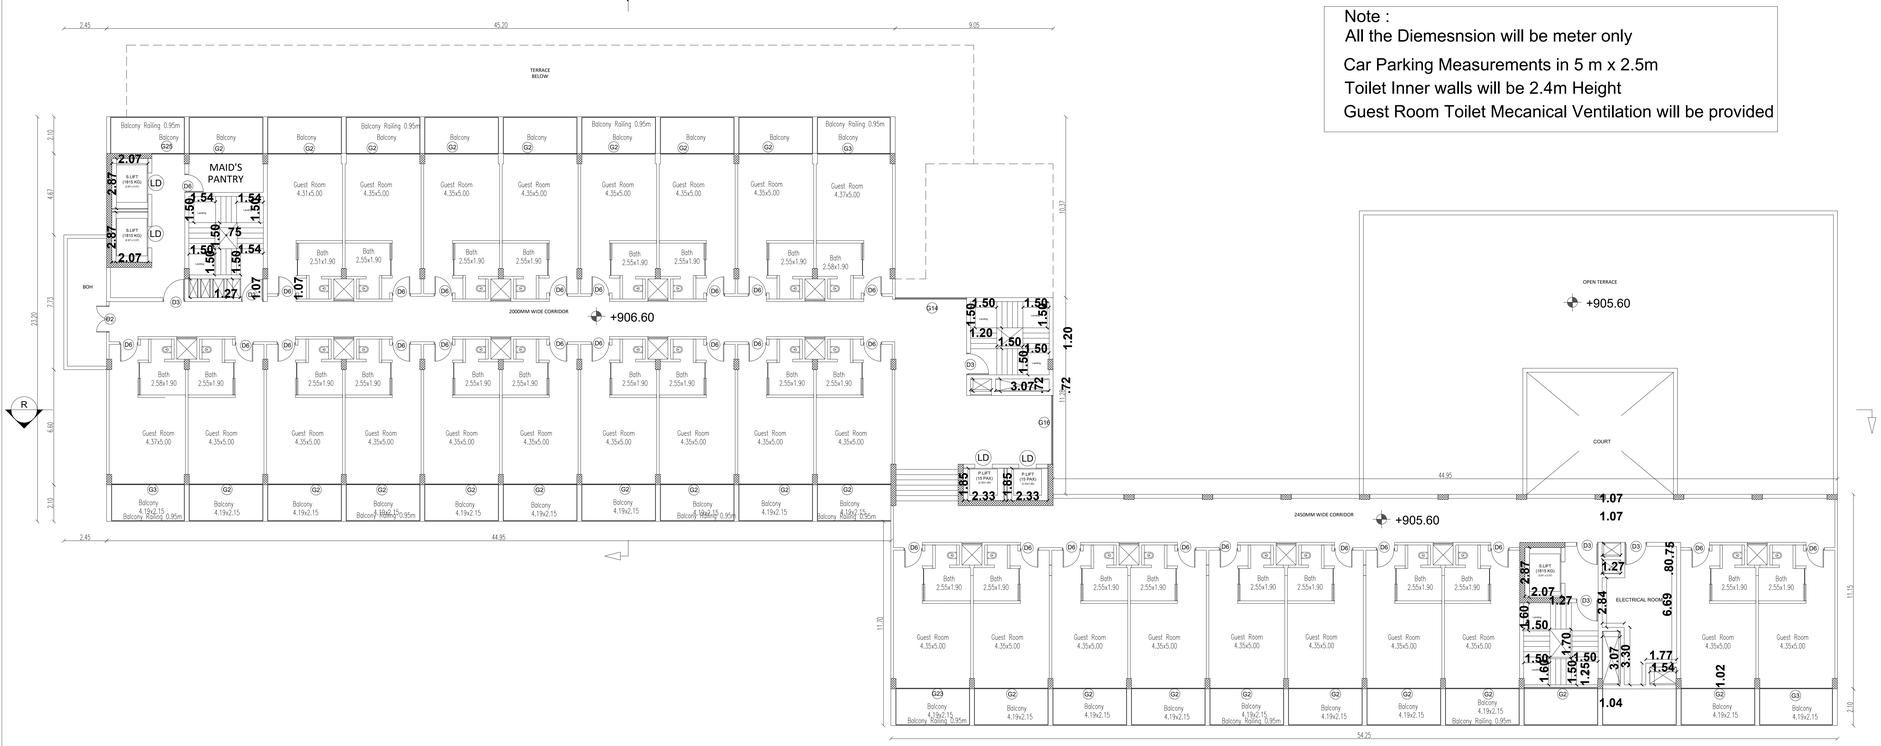

Note :
All the Diemesnsion will be meter only
Car Parking Measurements in 5 m x 2.5m
Toilet Inner walls will be 2.4m Height
Guest Room Toilet Mecanical Ventilation will be provided

ROOMS BLOCK -1
Area Details (Proposed)

Block Numbers	BUILT UP AREA
Area of the BLOCK 250: GROUND FLOOR	2115.43
Area of the BLOCK 250: FIRST FLOOR	1837.23
Area of the BLOCK 250: SECOND FLOOR	1304.44
Area of the BLOCK 250: THIRD FLOOR	1865.15
Area of the BLOCK 250: FOURTH FLOOR	1865.15
Area of the BLOCK 250: HEAD ROOM	82.56

APPLICANT

ENGINEER

Executive Engineer, B.E. Hosur, Mobile 9952426630
Krishnagiri Dist Town & Country Planning Office, Hosur


KDTCP: Professional Registration	Reg. No.	Validity
Regd. Engineer Grade: II (RE II)	32/2024	22.05.2025
Regd. Str. Engineer Grade: II (SE II)	25/2022	23.03.2027
Regd. Construction Engineer (CE)	19/2019	24.04.2025
Regd. Quality Auditor (QA)	09/2024	17.05.2029
Regd. Developer (RD)	18/2024	22.05.2029

BLOCK 250 THIRD FLOOR PLAN
ROOMS BLOCK -1

Sheet No :45/49

ORIENTATION

PLAN SHOWING THE EXISTING RESIDENTIAL GROUP DEVELOPMENT WITH PROPOSED HOTEL COMMERCIAL BUILDINGS IN S.F.NOS:70/1A(Pt), 70/1B, 70/2(P), 71(P), 72(P), 73/1(P), 73/2(P), 74/1, 74/3, 74/4, 74/5, 74/6(P), 75/2(P), 75/3(P), 81/2(P), 81/3(P), 82(P), 83/1(P), 83/2(P), 83/3A(P),83/3B, 87(P), 88/2, 89/1B2(P), 89/1B3, 89/1C, 89/2, 90/1A(P), 90/2A(P), 90/2B(P), 90/2C, 90/3, 91/1, 91/2 OF KUSTANAPALLI VILLAGE , ECHANGOOR PANCHAYAT AND IN S.F.Nos:173/1(P), 173/2(P), 174/1A2(P), 181/1C(P), 181/1D, 182/1, 182/3B(P), 183(P), 184/2(P), 185(P), 235/2(P), 236/3D(P), 250/1(P), 250/2(P), 252/1, 252/3, 252/4, 252/5(P), 252/6(P), 253/1(P), 253/2(P), 253/3(P), 254/1(P), 254/2(P), 257 / 2(P), 257/3A, 257/3B, 257/3C OF SEVAGANAPALLI VILLAGE & PANCHAYAT, HOSUR PANCHAYAT UNION, HOSUR TALUK, KRISHNAGIRI DISTRICT.

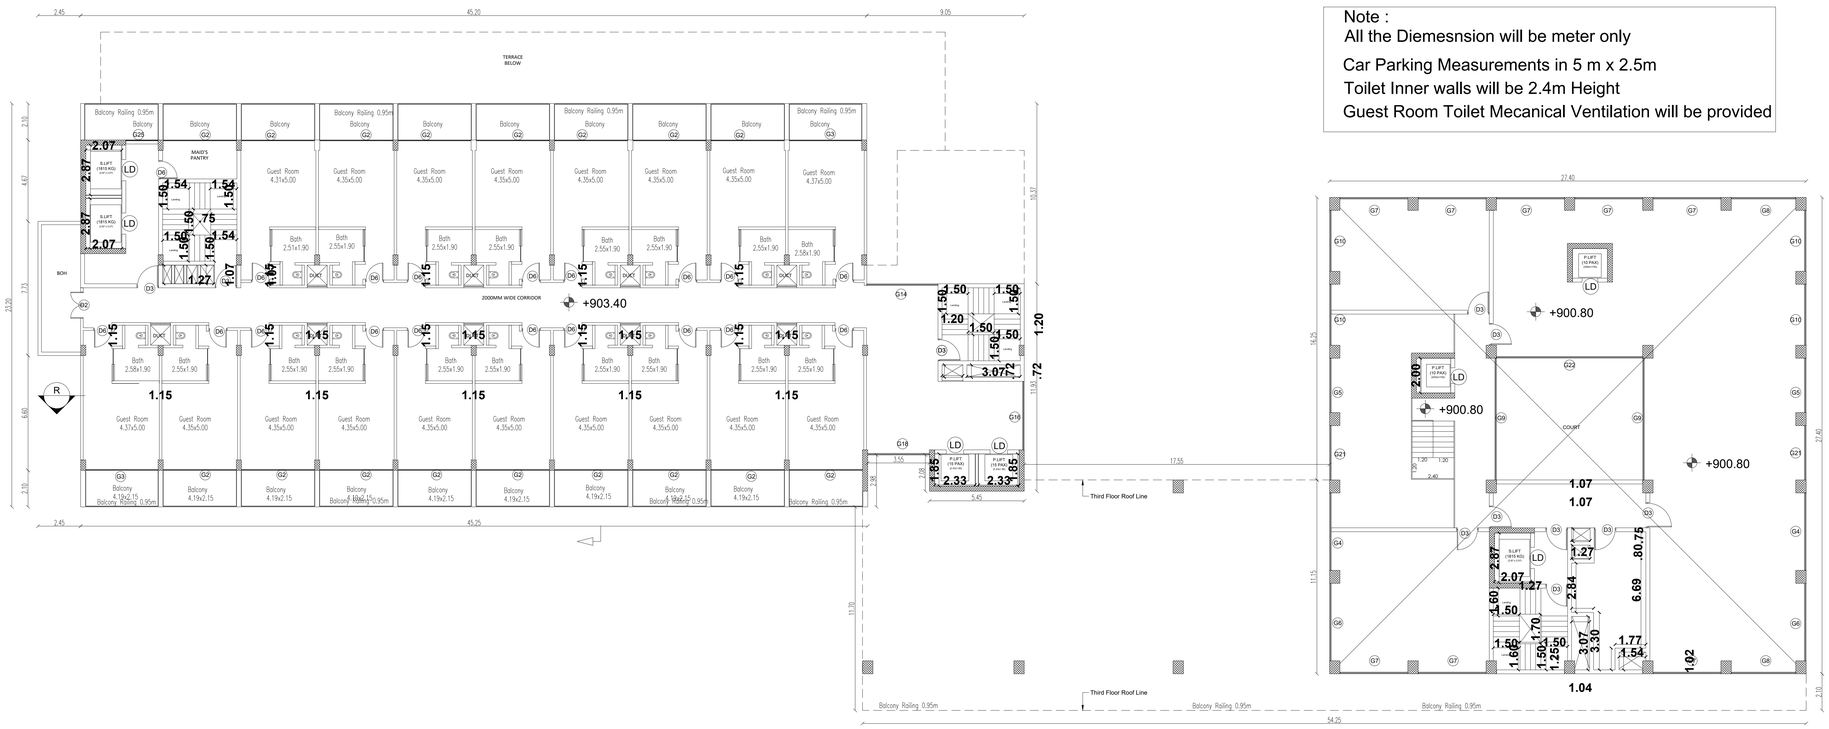

Note :
All the Diemesnsion will be meter only
Car Parking Measurements in 5 m x 2.5m
Toilet Inner walls will be 2.4m Height
Guest Room Toilet Mecanical Ventilation will be provided

ROOMS BLOCK -1
Area Details (Proposed)

Block Numbers	BUILT UP AREA
Area of the BLOCK 250: GROUND FLOOR	2115.43
Area of the BLOCK 250: FIRST FLOOR	1837.23
Area of the BLOCK 250: SECOND FLOOR	1304.44
Area of the BLOCK 250: THIRD FLOOR	1865.15
Area of the BLOCK 250: FOURTH FLOOR	1865.15
Area of the BLOCK 250: HEAD ROOM	82.56

APPLICANT

ENGINEER

S.E.,Hosur, Mobile:9952476630
Krishnagiri Dist Town & Country Planning Office, Hosur


KDTCP-Professional Registration	Reg.No.	Validity
Regd. Engineer Grade: II (RE II)	32/2024	22.05.2029
Regd. Str. Engineer Grade: II (SE II)	257/2022	23.03.2027
Regd. Construction Engineer (CE)	197/2019	24.04.2029
Regd. Quality Auditor (QA)	097/2024	17.06.2029
Regd. Developer (RD)	18/2024	22.05.2029

BLOCK 250 SECOND FLOOR PLAN
ROOMS BLOCK -1

Sheet No :44/49

ORIENTATION

PLAN SHOWING THE EXISTING RESIDENTIAL GROUP DEVELOPMENT WITH PROPOSED HOTEL COMMERCIAL BUILDINGS IN S.F.NOS:70/1A(Pt), 70/1B, 70/2(P), 71(P), 72(P), 73/1(P), 73/2(P), 74/1, 74/3, 74/4, 74/5, 74/6(P), 75/2(P), 75/3(P), 81/2(P), 81/3(P), 82(P), 83/1(P), 83/2(P), 83/3A(P),83/3B, 87(P), 88/2, 89/1B2(P), 89/1B3, 89/1C, 89/2, 90/1A(P), 90/2A(P), 90/2B(P), 90/2C, 90/3, 91/1, 91/2 OF KUSTANAPALLI VILLAGE , ECHANGOOR PANCHAYAT AND IN S.F.Nos:173/1(P), 173/2(P), 174/1A2(P), 181/1C(P), 181/1D, 182/1, 182/3B(P), 183(P), 184/2(P), 185(P), 235/2(P), 236/3D(P), 250/1(P), 250/2(P), 252/1, 252/3, 252/4, 252/5(P), 252/6(P), 253/1(P), 253/2(P), 253/3(P), 254/1(P), 254/2(P), 257 / 2(P), 257/3A, 257/3B, 257/3C OF SEVAGANAPALLI VILLAGE & PANCHAYAT, HOSUR PANCHAYAT UNION, HOSUR TALUK, KRISHNAGIRI DISTRICT.

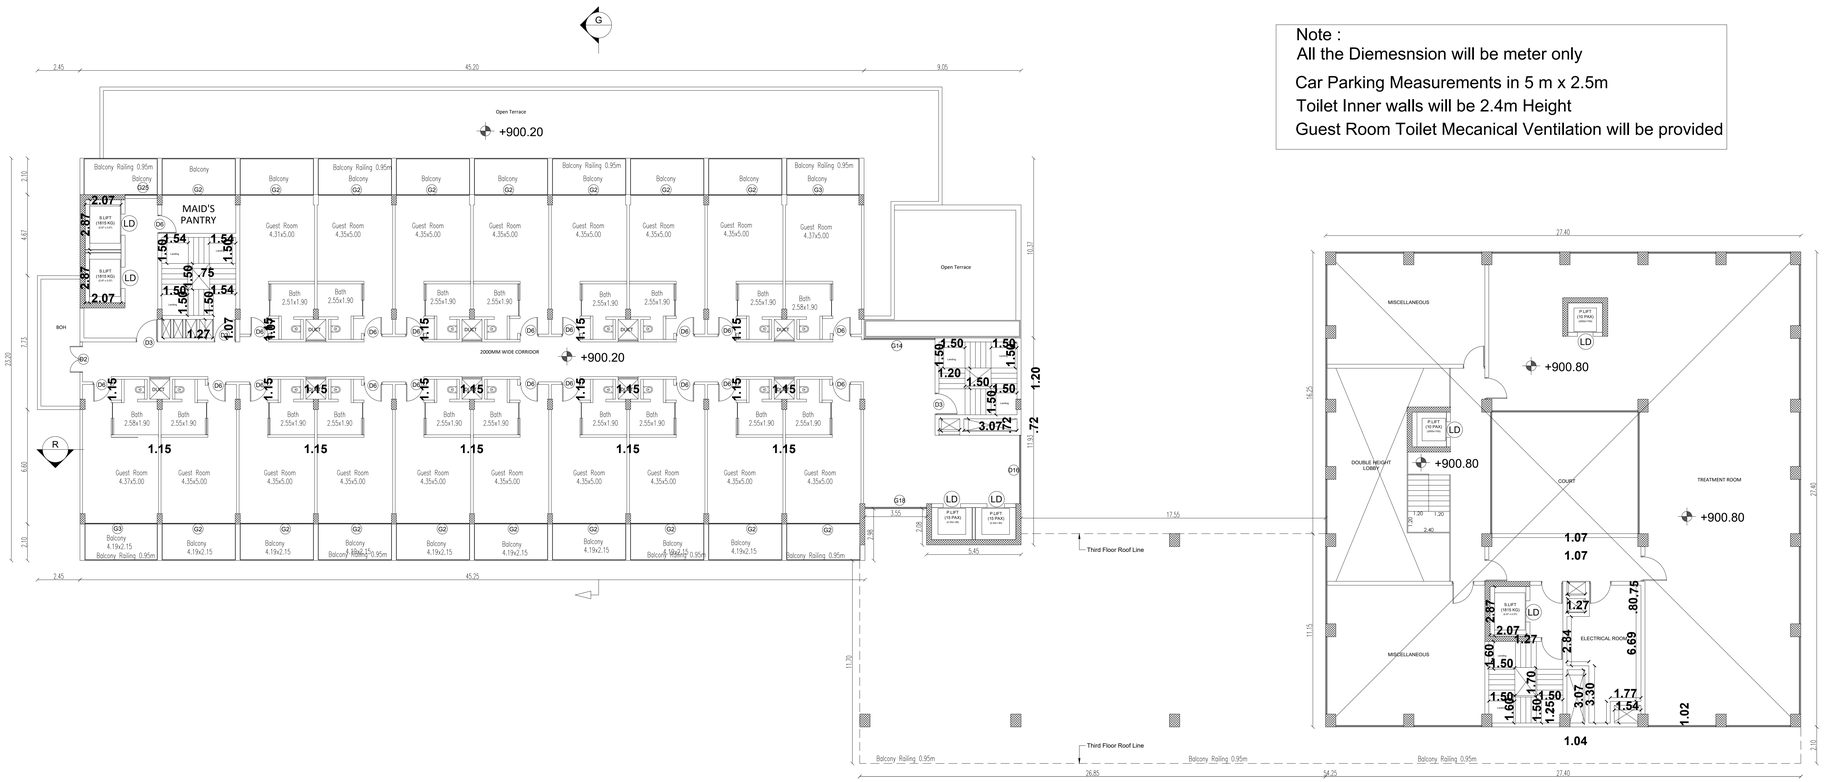

Note :
All the Diemesnsion will be meter only
Car Parking Measurements in 5 m x 2.5m
Toilet Inner walls will be 2.4m Height
Guest Room Toilet Mecanical Ventilation will be provided

ROOMS BLOCK -1
Area Details (Proposed)

Block Numbers	BUILT UP AREA
Area of the BLOCK 250: GROUND FLOOR	2115.43
Area of the BLOCK 250: FIRST FLOOR	1837.23
Area of the BLOCK 250: SECOND FLOOR	1304.44
Area of the BLOCK 250: THIRD FLOOR	1865.15
Area of the BLOCK 250: FOURTH FLOOR	1865.15
Area of the BLOCK 250: HEAD ROOM	82.56

APPLICANT

ENGINEER

K.V.A.V.S.V.[illegible] B.E.,Hosur, Mobile 9952425930
Krishnagiri Dist.Town & Country Planning Office, Hosur.

KDTCP: Professional Registration	Reg No.	Validity
Regd. Engineer Grade: II (RE:II)	32/2024	22.05.2029
Regd. Str. Engineer Grade: II (SE:II)	25/2022	23.03.2027
Regd. Construction Engineer (CE)	19/2019	24.04.2029
Regd. Quality Auditor (QA)	09/2024	17.06.2029
Regd. Developer (RD)	18/2024	22.05.2029

BLOCK 250 FIRST FLOOR PLAN
ROOMS BLOCK -1

Sheet No :43/49


ORIENTATION


PLAN SHOWING THE EXISTING RESIDENTIAL GROUP DEVELOPMENT WITH PROPOSED HOTEL COMMERCIAL BUILDINGS IN S.F.NOS:70/1A(Pt), 70/1B, 70/2(P), 71(P), 72(P), 73/1(P), 73/2(P), 74/1, 74/3, 74/4, 74/5, 74/6(P), 75/2(P), 75/3(P), 81/2(P), 81/3(P), 82(P), 83/1(P), 83/2(P), 83/3A(P),83/3B, 87(P), 88/2, 89/1B2(P), 89/1B3, 89/1C, 89/2, 90/1A(P), 90/2A(P), 90/2B(P), 90/2C, 90/3, 91/1, 91/2 OF KUSTANAPALLI VILLAGE , ECHANGOOR PANCHAYAT AND IN S.F.Nos:173/1(P), 173/2(P), 174/1A2(P), 181/1C(P), 181/1D, 182/1, 182/3B(P), 183(P), 184/2(P), 185(P), 235/2(P), 236/3D(P), 250/1(P), 250/2(P), 252/1, 252/3, 252/4, 252/5(P), 252/6(P), 253/1(P), 253/2(P), 253/3(P), 254/1(P), 254/2(P), 257 / 2(P), 257/3A, 257/3B, 257/3C OF SEVAGANAPALLI VILLAGE & PANCHAYAT, HOSUR PANCHAYAT UNION, HOSUR TALUK, KRISHNAGIRI DISTRICT.

Note :
All the Diemesnsion will be meter only
Car Parking Measurements in 5 m x 2.5m
Toilet Inner walls will be 2.4m Height
Guest Room Toilet Mecanical Ventilation will be provided

ROOMS BLOCK -1
Area Details (Proposed)

Block Numbers	BUILT UP AREA
Area of the BLOCK 250: GROUND FLOOR	2115.43
Area of the BLOCK 250: FIRST FLOOR	1837.23
Area of the BLOCK 250: SECOND FLOOR	1304.44
Area of the BLOCK 250: THIRD FLOOR	1865.15
Area of the BLOCK 250: FOURTH FLOOR	1865.15
Area of the BLOCK 250: HEAD ROOM	82.56

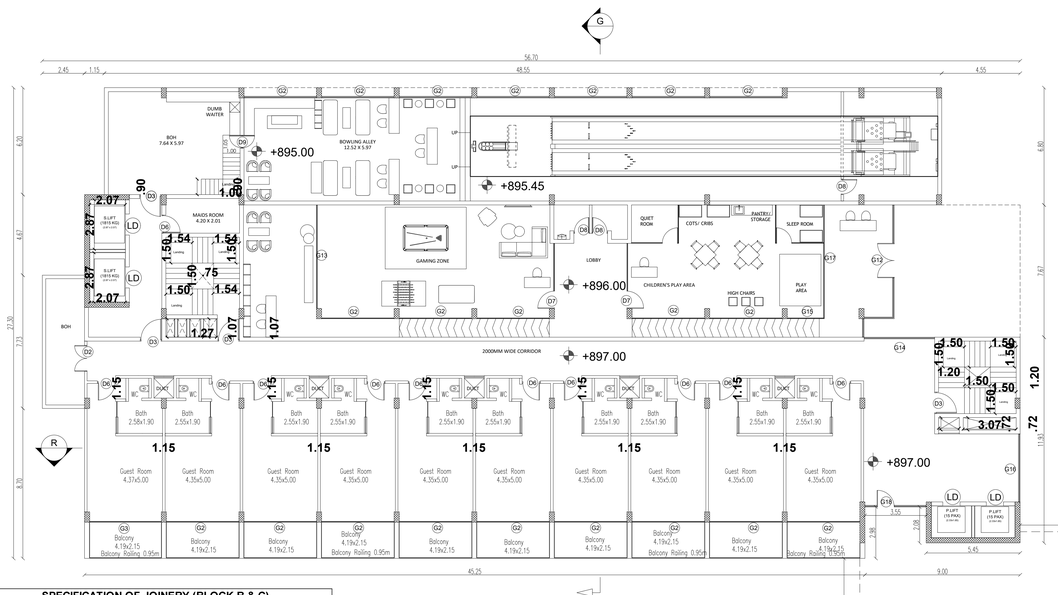

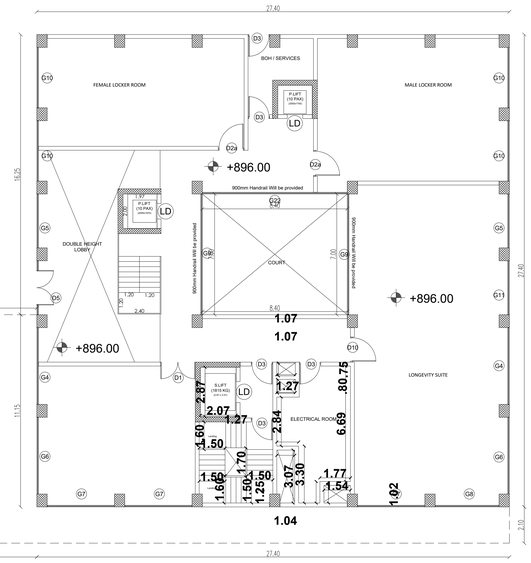

SPECIFICATION OF JOINERY (BLOCK B & C)

OPENING	WIDTH	SILL	LINTEL	HEIGHT	NUMBER	REMARK
D1	1500	0	2100	2100	1	DOOR
D1a	1500	0	2100	2100	3	DOOR
D2	1250	0	2100	2100	9	DOOR
D3	1050	0	2100	2100	11	DOOR
D4	750	0	2100	2100	1	DOOR
D5	900	0	2100	2100	3	DOOR
D6	2000	0	2100	2100	1	DOOR
G1	4200	0	2675	2675	16	GLAZING
G2	4150	0	2675	2675	1	GLAZING
G3	6500 + 1650	0	2975	2975	1	GLAZING
G4	1270	0	2675	2675	1	GLAZING
G5	4090	0	2975	2975	1	GLAZING
G6	3940	0	2675	2675	1	GLAZING
G7	3550	0	2675	2675	1	GLAZING
G8	3500	0	4125	4125	4	GLAZING
G9	3125	0	4125	4125	3	GLAZING
G9a	3125	0	4125	4125	1	GLAZING
G10	4450	0	4125	4125	4	GLAZING
G11	3900	0	4125	4125	3	GLAZING
G12	3700	0	4125	4125	1	GLAZING
G13	7000	0	4125	4125	2	GLAZING
G14	8500	0	4125	4125	1	GLAZING

BLOCK 250 GROUND FLOOR PLAN
ROOMS BLOCK -1

APPLICANT

ENGINEER

Er.A.Vijay Kumar B.E.,Hosur, Mobile 9952429530
Krishnagiri Dist Town & Country Planning Office, Hosur

KDTCP-Professional Registration	Reg No	Validity
Regd., Engineer Grade: II (RE II)	327/2024	22.05.2029
Regd. Str. Engineer Grade: II (SE II)	257/2023	23.03.2027
Regd. Construction Engineer (CE)	19/2019	24.04.2029
Regd. Quality Auditor (QA)	09/2024	17.06.2029
Regd. Developer (RD)	18/2024	22.05.2029


Sheet No :42/49

ORIENTATION


Note :
All the Diemesnsion will be meter only
Car Parking Measurements in 5 m x 2.5m
Toilet Inner walls will be 2.4m Height
Guest Room Toilet Mecanical Ventilation will be provided

Sheet No :41/49


ORIENTATION

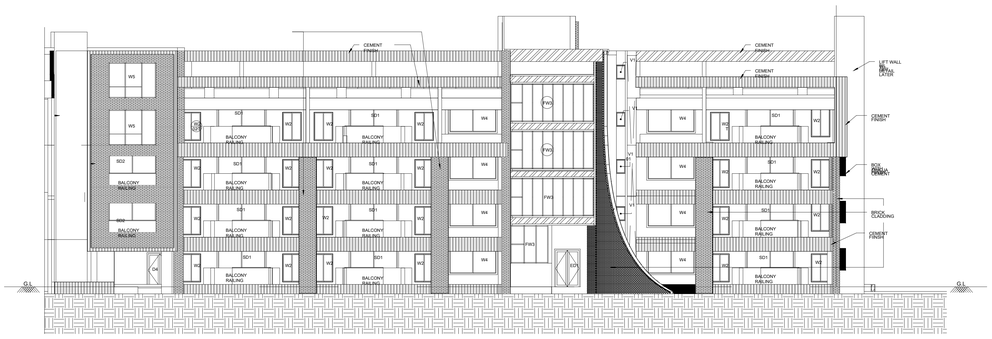


BLOCK:249
ELEVATION

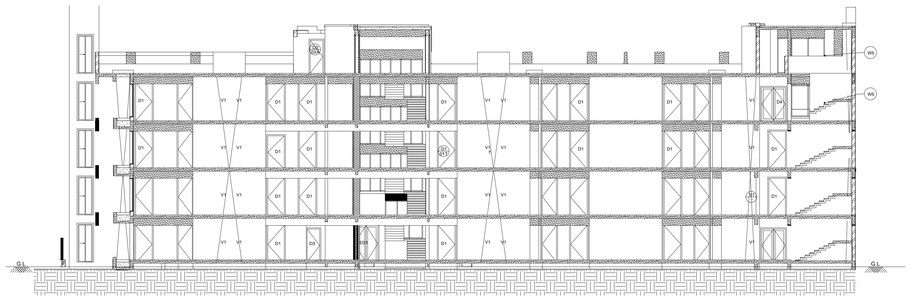


BLOCK:249
SECTION
ROOMS BLOCK -2

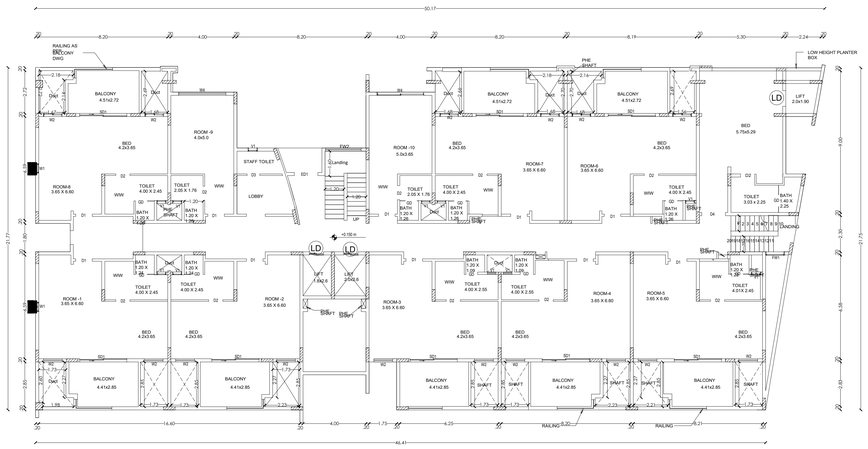

BLOCK:249
TYPICAL FLOOR :1,2,3
ROOMS BLOCK -2

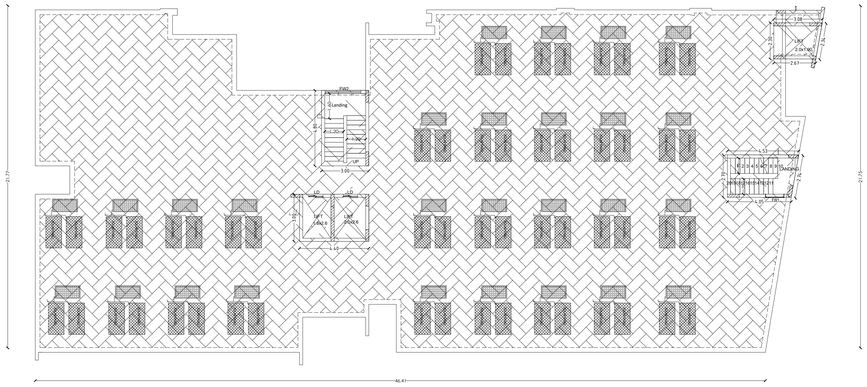

BLOCK 249 TERRACE FLOOR PLAN
ROOMS BLOCK -2

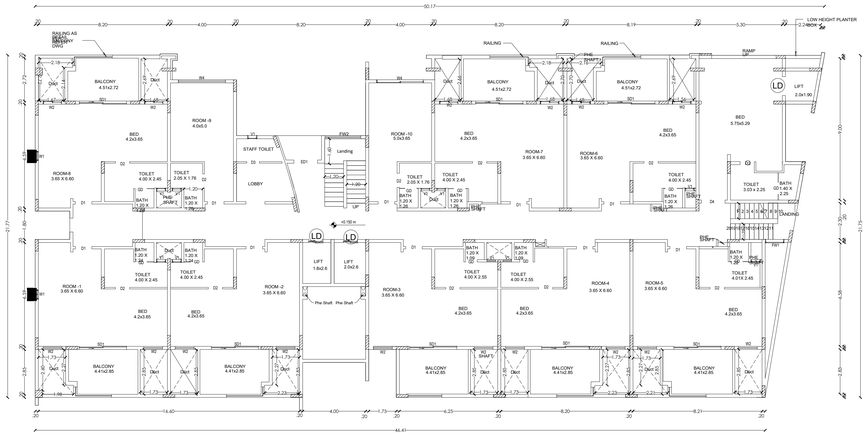

BLOCK:249
GROUND FLOOR PLAN

ROOMS BLOCK -2

PLAN SHOWING THE EXISTING RESIDENTIAL GROUP DEVELOPMENT WITH PROPOSED HOTEL COMMERCIAL BUILDINGS IN S.F.NOS:70/1A(Pt), 70/1B, 70/2(P) 71(P), 72(P), 73/1(P), 73/2(P), 74/1, 74/3, 74/4, 74/5, 74/6(P), 75/2(P), 75/3(P), 81/2(P), 81/3(P), 82(P), 83/1(P), 83/2(P), 83/3A(P),83/3B, 87(P), 88/2, 89/1B2(P), 89/1B3, 89/1C, 89/2, 90/1A(P), 90/2A(P), 90/2B(P), 90/2C, 90/3, 91/1, 91/2 OF KUSTANAPALLI VILLAGE , ECHANGOOR PANCHAYAT AND IN S.F.Nos:173/1(P), 173/2(P), 174/1A2(P), 181/1C(P), 181/1D, 182/1, 182/3B(P), 183(P), 184/2(P), 185(P), 235/2(P), 236/3D(P), 250/1(P), 250/2(P), 252/1, 252/3, 252/4, 252/5(P), 252/6(P), 253/1(P), 253/2(P), 253/3(P), 254/1(P), 254/2(P), 257 / 2(P), 257/3A, 257/3B, 257/3C OF SEVAGANAPALLI VILLAGE & PANCHAYAT, HOSUR PANCHAYAT UNION, HOSUR TALUK, KRISHNAGIRI DISTRICT.

Schedule of Joineries

ED1	Door	1.65 X 2.40
D1	Door	1.05 X 2.40
D2	Door	0.90 X 2.40
W1	Window	1.40 X 1.50
W2	Window	1.40 X 2.10
D3	Door	2.80 X 2.10
W4	Window	2.10 X 2.10
FW1	Window	2.80 X 2.40
FW2	Window	2.50 X 2.40
V1	Ventilator	0.70 X 0.90
GD	Glass Door	2.55 X 2.40

Area Details (Proposed) Rooms Block -2


Block Numbers	BUILT UP AREA
Area of the BLOCK 249: GROUND FLOOR	890.35
Area of the BLOCK 249: FIRST FLOOR	890.35
Area of the BLOCK 249: SECOND FLOOR	890.35
Area of the BLOCK 249: THIRD FLOOR	890.35
Area of the BLOCK 249: HEAD ROOM	33.12

APPLICANT


ENGINEER

S.E.Hosur, Mobile-9952245630
Krishnagiri Dist Town & Country Planning Office, Hosur


KOTCP-Professional Registration	Reg No	Validity
Regd. Engineer Grade: II (RE:II)	32/2024	22.03.2027
Regd. Str. Engineer Grade: II (RE:II)	25/2023	23.03.2027
Regd. Construction Engineer (CE)	19/2019	24.04.2025
Regd. Quality Auditor (QA)	09/2024	17.06.2029
Regd. Developer (RD)	18/2024	22.05.2029

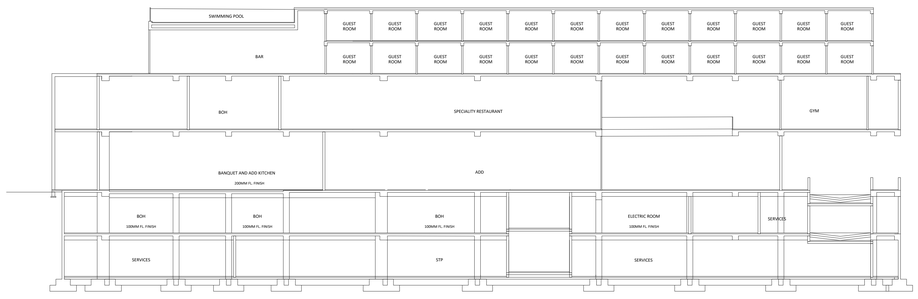


BLOCK 248 SECTION A2

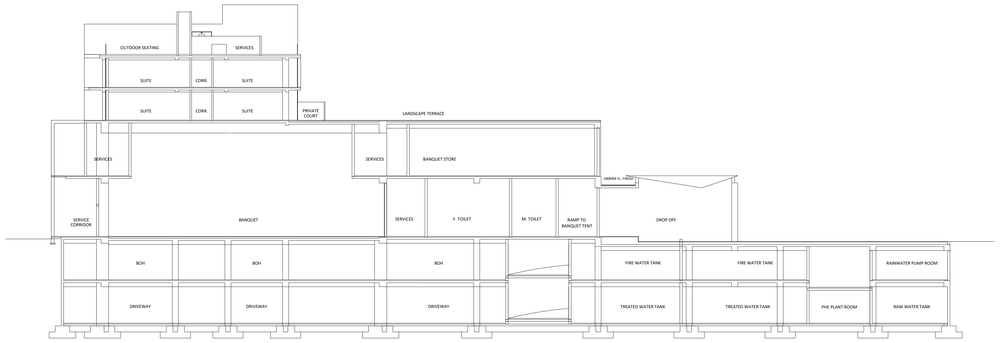


BLOCK 248 SECTION A1

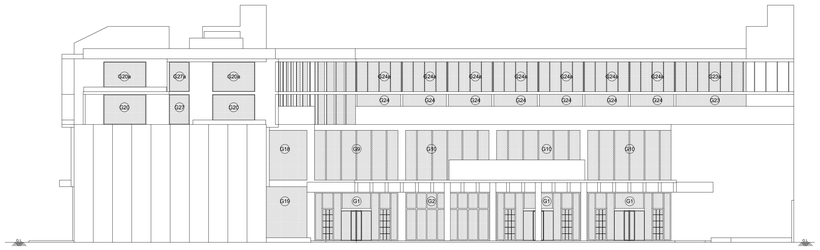


BLOCK 248 ELEVATION 1

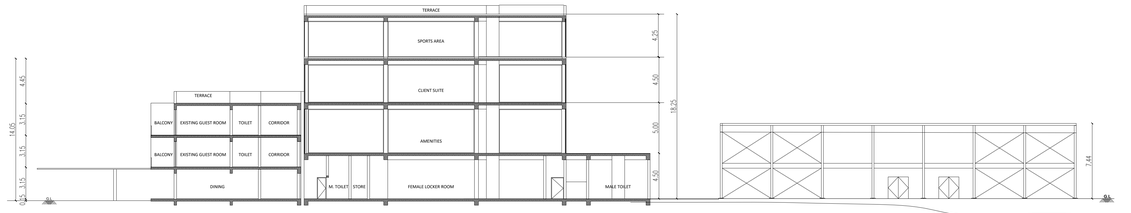

BLOCK 248 ELEVATION 2

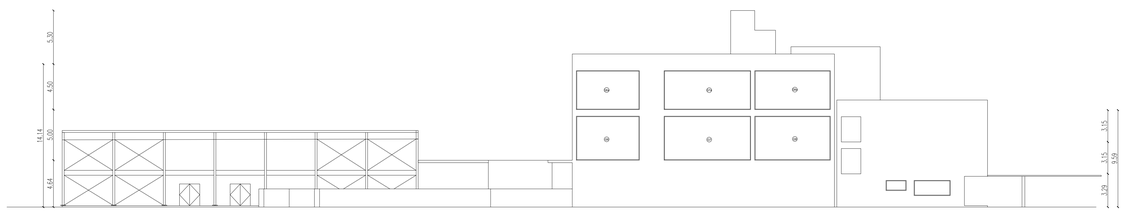

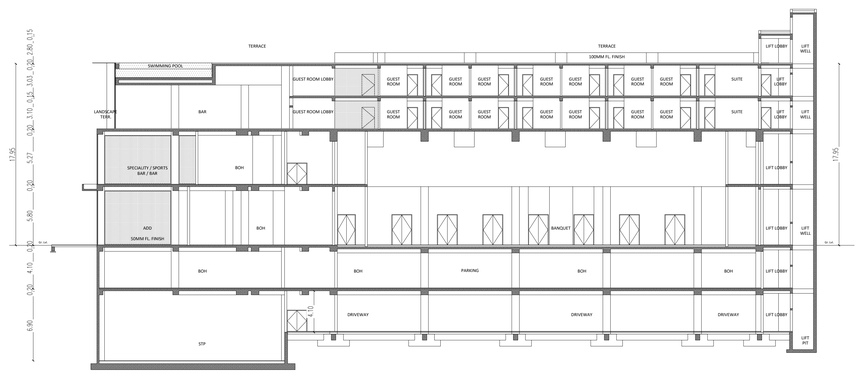

BLOCK 248 SECTION C'

Sheet No :40/49	ORIENTATION

PLAN SHOWING THE EXISTING RESIDENTIAL GROUP DEVELOPMENT WITH PROPOSED HOTEL COMMERCIAL BUILDINGS IN S.F.NOS:70/1A(Pt), 70/1B, 70/2(P), 71(P), 72(P), 73/1(P), 73/2(P), 74/1, 74/3, 74/4, 74/5, 74/6(P), 75/2(P), 75/3(P), 81/2(P), 81/3(P), 82(P), 83/1(P), 83/2(P), 83/3A(P),83/3B, 87(P), 88/2, 89/1B2(P), 89/1B3, 89/1C, 89/2, 90/1A(P), 90/2A(P), 90/2B(P), 90/2C, 90/3, 91/1, 91/2 OF KUSTANAPALLI VILLAGE , ECHANGOOR PANCHAYAT AND IN S.F.Nos:173/1(P), 173/2(P), 174/1A2(P), 181/1C(P), 181/1D, 182/1, 182/3B(P), 183(P), 184/2(P), 185(P), 235/2(P), 236/3D(P), 250/1(P), 250/2(P), 252/1, 252/3, 252/4, 252/5(P), 252/6(P), 253/1(P), 253/2(P), 253/3(P), 254/1(P), 254/2(P), 257 / 2(P), 257/3A, 257/3B, 257/3C OF SEVAGANAPALLI VILLAGE & PANCHAYAT, HOSUR PANCHAYAT UNION, HOSUR TALUK, KRISHNAGIRI DISTRICT.

Schedule of Joineries

ED1	Door	1.65 X 2.40
D1	Door	1.05 X 2.40
D2	Door	0.90 X 2.40
W1	Window	1.40 X 1.50
W2	Window	1.40 X 2.10
D3	Door	2.80 X 2.10
W4	Window	2.10 X 2.10
FW1	Window	2.80 X 2.40
FW2	Window	2.50 X 2.40
V1	Ventilator	0.70 X 0.90
GD	Glass Door	2.55 X 2.40

Area Details (Proposed)


BLOCK NUMBERS	BUILT UP AREA
Area of the BLOCK 248: -2 BASMENT	6040.60
Area of the BLOCK 248: -1 BASMENT	6040.60
Area of the BLOCK 248: GROUND FLOOR	7008.50
Area of the BLOCK 248: FIRST FLOOR	4203.32
Area of the BLOCK 248: SECOND FLOOR	3989.35
Area of the BLOCK 248: THIRD FLOOR	3411.02
Area of the BLOCK 248: HEAD ROOM	159.53

APPLICANT

ENGINEER

A. V. VIJAY M.E. Hosur. Regn.No:KRISTA510
Krishnagiri - 635 109 Town & Country Planning Office, Hosur
ADP/GP-Professional Registration | Reg.No. | Valid till
Supvr, Engineer/Grade-II (AE-I) | 3972074 | 22.05.2025
Supvr, Sr. Assistant Grade-II (AE-II) | 3972074 | 22.05.2025
Supvr, Construction Engineer (CE) | 3972074 | 22.05.2025
Regd. Building Architect (RBA) | 3972074 | 22.05.2025
Regd. Structural Engineer (RSE) | 3972074 | 22.05.2025

Note :
All the Diemesnsion will be meter only
Car Parking Measurements in 5 m x 2.5m
Toilet Inner walls will be 2.4m Height
Guest Room Toilet Mecanical Ventilation will be provided

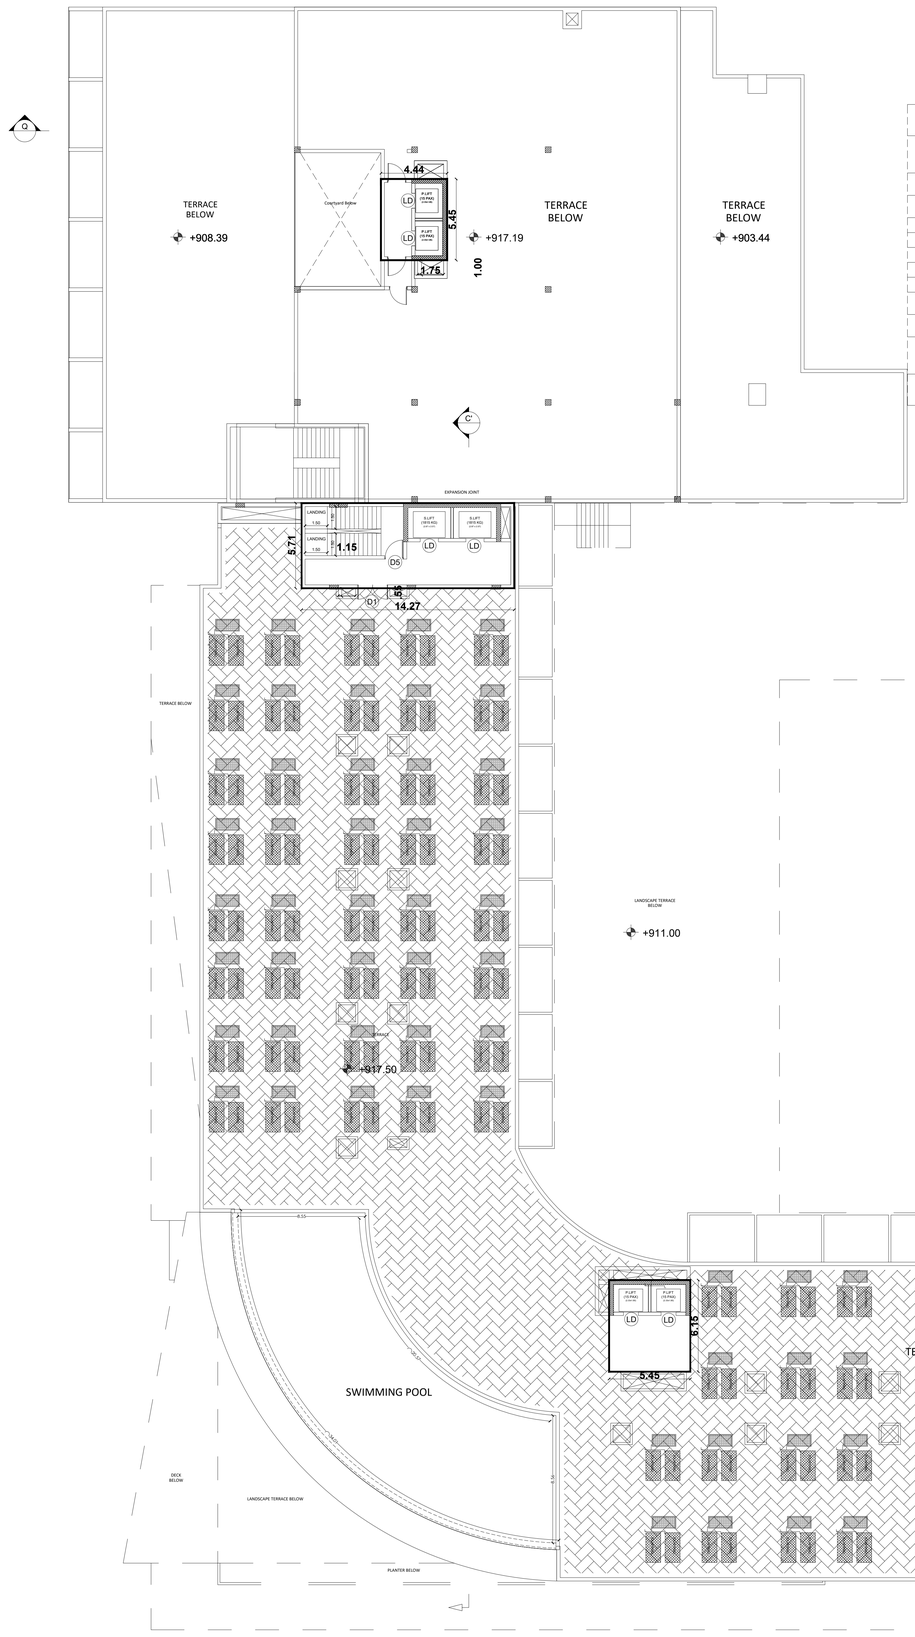

BLOCK 248 TERRACE FLOOR PLAN

SPECIFICATION

FOUNDATION	R.C.COLUMN FOOTINGS WITH SUITABLE REINFORCEMENT
SUPER STRUCTURE:	R.C.C. COLUMN, R.C.C. SLABS AND BEAMS WITH BRICK WALLS.
FLOORINGS:	GRANO AND GRANAMITE AS SPECIFIED
FINISHES:	INTERIORS PAINTED WITH PLASTIC EMULSION AND EXTERIORS FINISHED WITH EXPOSED AGGREGATE FINISH
ROOF:	1:2:4 R.C.C. SLAB.

ALL DIMENSIONS ARE IN METERS

SPECIFICATION OF JOINERY (MAIN BLOCK)

OPENING	WIDTH	SILL	LINTEL	HEIGHT	NUMBER	REMARK
D1	2000	0	3000	3000	1	DOOR
D5	1250	0	2100	2100	3	DOOR
D6	1000	0	2100	2100	1	DOOR

Sheet No :39/49

ORIENTATION

PLAN SHOWING THE EXISTING RESIDENTIAL GROUP DEVELOPMENT WITH PROPOSED HOTEL COMMERCIAL BUILDINGS IN S.F.NOS:70/1A(Pt), 70/1B, 70/2(P), 71(P), 72(P), 73/1(P), 73/2(P), 74/1, 74/3, 74/4, 74/5, 74/6(P), 75/2(P), 75/3(P), 81/2(P), 81/3(P), 82(P), 83/1(P), 83/2(P), 83/3A(P),83/3B, 87(P), 88/2, 89/1B2(P), 89/1B3, 89/1C, 89/2, 90/1A(P), 90/2A(P), 90/2B(P), 90/2C, 90/3, 91/1, 91/2 OF KUSTANAPALLI VILLAGE , ECHANGOOR PANCHAYAT AND IN S.F.Nos:173/1(P), 173/2(P), 174/1A2(P), 181/1C(P), 181/1D, 182/1, 182/3B(P), 183(P), 184/2(P), 185(P), 235/2(P), 236/3D(P), 250/1(P), 250/2(P), 252/1, 252/3, 252/4, 252/5(P), 252/6(P), 253/1(P), 253/2(P), 253/3(P), 254/1(P), 254/2(P), 257 / 2(P), 257/3A, 257/3B, 257/3C OF SEVAGANAPALLI VILLAGE & PANCHAYAT, HOSUR PANCHAYAT UNION, HOSUR TALUK, KRISHNAGIRI DISTRICT.

Area Details (Proposed)


Block Numbers	BUILT UP AREA
Area of the BLOCK 248: -2 BASMENT	6040.60
Area of the BLOCK 248: -1 BASMENT	6040.60
Area of the BLOCK 248: GROUND FLOOR	7008.50
Area of the BLOCK 248: FIRST FLOOR	4203.32
Area of the BLOCK 248: SECOND FLOOR	3989.35
Area of the BLOCK 248: THIRD FLOOR	3411.02
Area of the BLOCK 248: HEAD ROOM	159.53

APPLICANT

ENGINEER

Krishnagiri Dist. Town & Country Planning Office, Hosur.

KQTCP-Professional Registration	Reg.No.	Validity
Regd. Engineer (Grade: II	(RE II)	32/2024	22.05.2029
Regd. Sr. Engineer (Grade: II (SG II)		25/2022	23.03.2027
Regd. Construction Engineer	(CE)	19/2019	24.04.2030
Regd. Quality Auditor	(QA)	09/2024	17.06.2029
Regd. Developer	(RD)	18/2024	22.05.2029

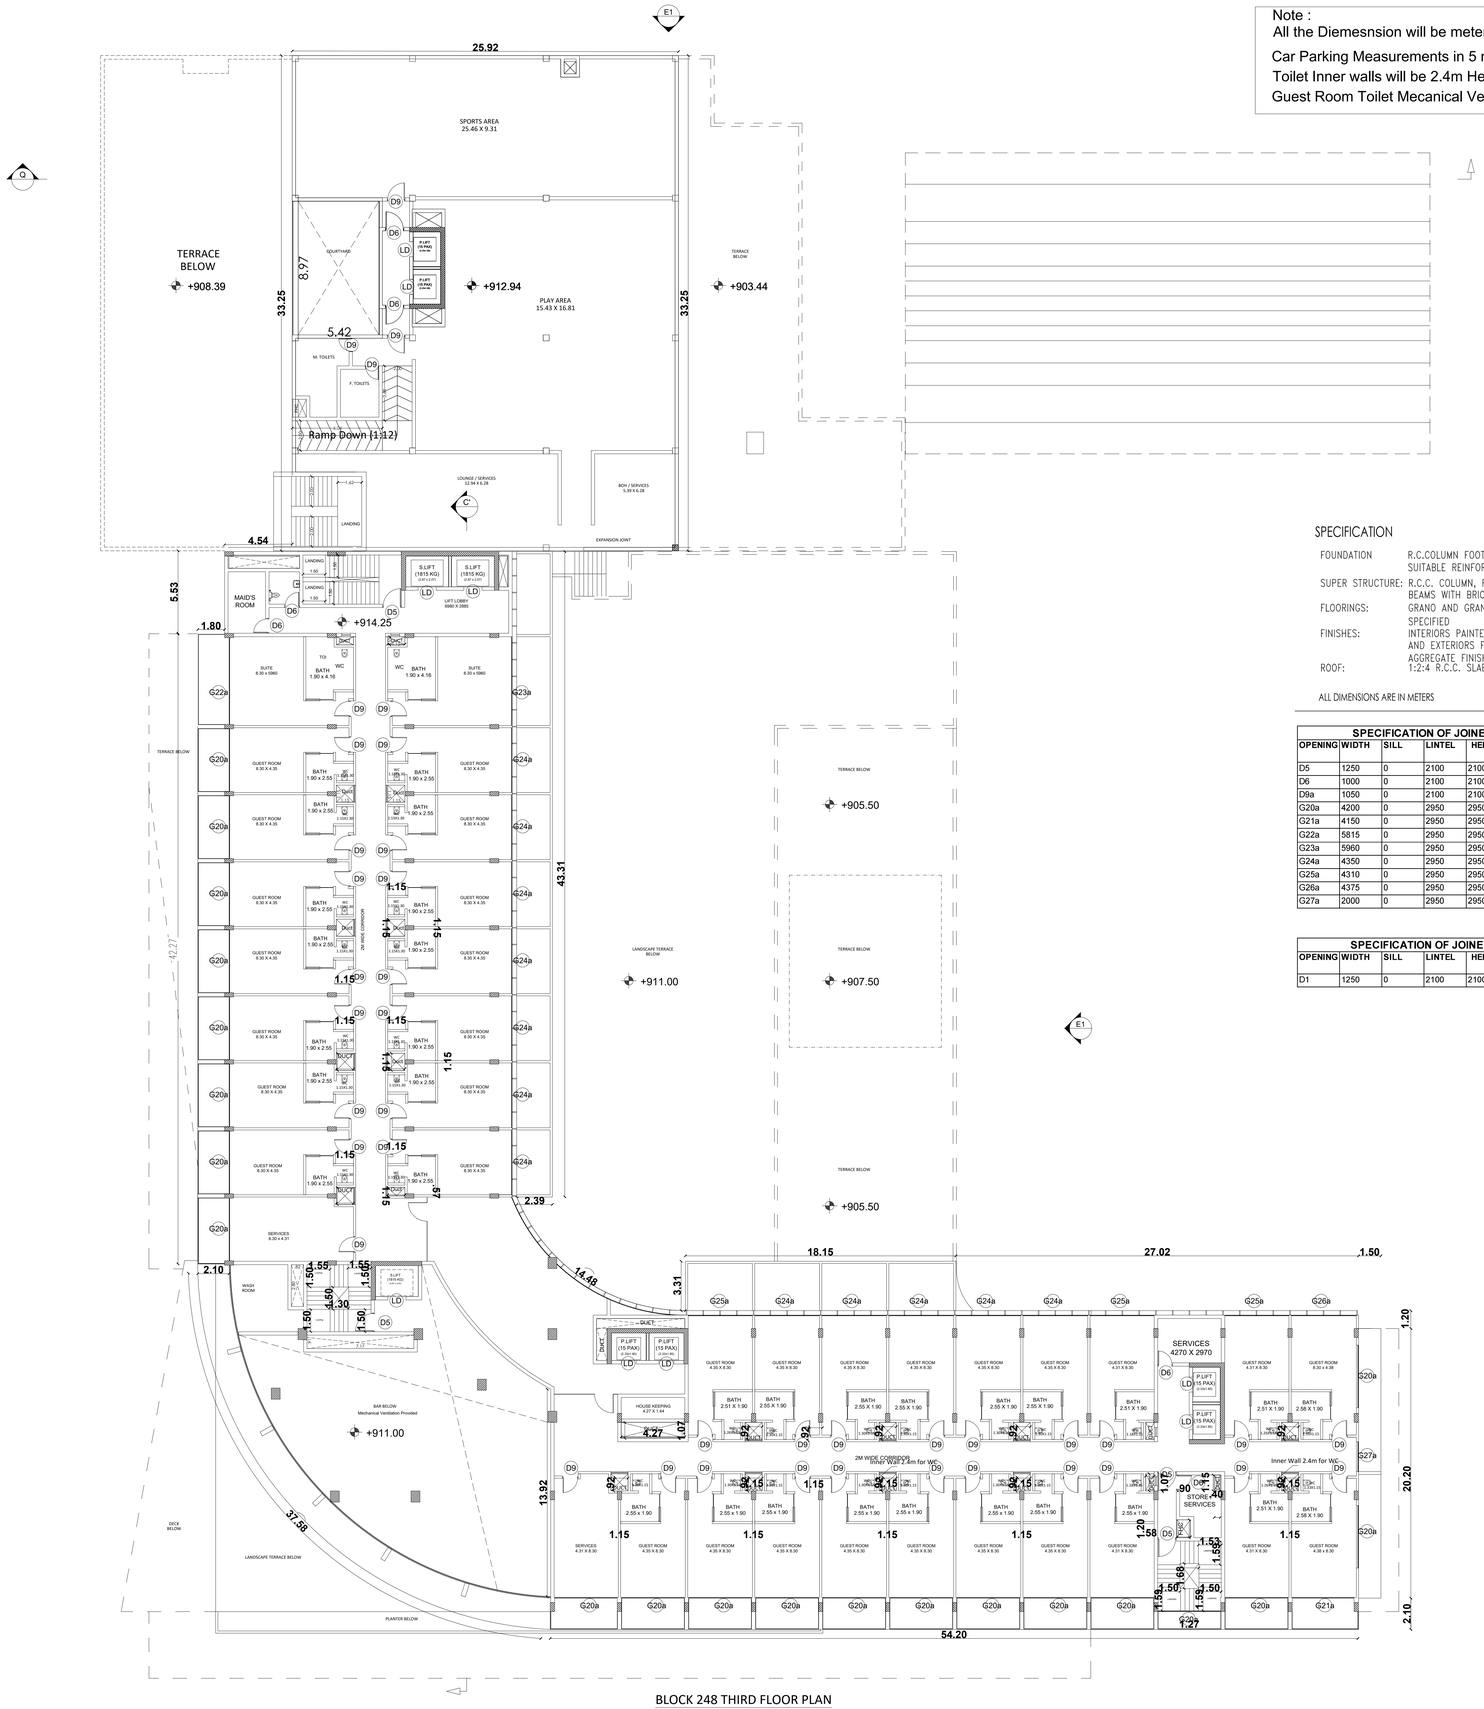

BLOCK 248 THIRD FLOOR PLAN

Note :
All the Diemesnsion will be meter only
Car Parking Measurements in 5 m x 2.5m
Toilet Inner walls will be 2.4m Height
Guest Room Toilet Mecanical Ventilation will be provided

SPECIFICATION

FOUNDATION	R.C.COLUMN FOOTINGS WITH SUITABLE REINFORCEMENT
SUPER STRUCTURE:	R.C.C. COLUMN, R.C.C. SLABS AND BEAMS WITH BRICK WALLS.
FLOORINGS:	GRANO AND GRANAMITE AS SPECIFIED
FINISHES:	INTERIORS PAINTED WITH PLASTIC EMULSION AND EXTERIORS FINISHED WITH EXPOSED AGGREGATE FINISH
ROOF:	1:2:4 R.C.C. SLAB.

ALL DIMENSIONS ARE IN METERS

SPECIFICATION OF JOINERY (MAIN BLOCK)

OPENING	WIDTH	SILL	LINTEL	HEIGHT	NUMBER	REMARK
D5	1250	0	2100	2100	4	DOOR
D6	1000	0	2100	2100	4	DOOR
D9a	1050	0	2100	2100	38	DOOR
G20a	4200	0	2950	2950	21	GLAZING
G21a	4150	0	2950	2950	1	GLAZING
G22a	5815	0	2950	2950	1	GLAZING
G23a	5960	0	2950	2950	1	GLAZING
G24a	4350	0	2950	2950	12	GLAZING
G25a	4310	0	2950	2950	3	GLAZING
G26a	4375	0	2950	2950	1	GLAZING
G27a	2000	0	2950	2950	1	GLAZING

SPECIFICATION OF JOINERY (CLUB HOUSE)

OPENING	WIDTH	SILL	LINTEL	HEIGHT	NUMBER	REMARK
D1	1250	0	2100	2100	2	DOOR

Sheet No :38/49

ORIENTATION

PLAN SHOWING THE EXISTING RESIDENTIAL GROUP DEVELOPMENT WITH PROPOSED HOTEL COMMERCIAL BUILDINGS IN S.F.NOS:70/1A(Pt), 70/1B, 70/2(P), 71(P), 72(P), 73/1(P), 73/2(P), 74/1, 74/3, 74/4, 74/5, 74/6(P), 75/2(P), 75/3(P), 81/2(P), 81/3(P), 82(P), 83/1(P), 83/2(P), 83/3A(P),83/3B, 87(P), 88/2, 89/1B2(P), 89/1B3, 89/1C, 89/2, 90/1A(P), 90/2A(P), 90/2B(P), 90/2C, 90/3, 91/1, 91/2 OF KUSTANAPALLI VILLAGE , ECHANGOOR PANCHAYAT AND IN S.F.Nos:173/1(P), 173/2(P), 174/1A2(P), 181/1C(P), 181/1D, 182/1, 182/3B(P), 183(P), 184/2(P), 185(P), 235/2(P), 236/3D(P), 250/1(P), 250/2(P), 252/1, 252/3, 252/4, 252/5(P), 252/6(P), 253/1(P), 253/2(P), 253/3(P), 254/1(P), 254/2(P), 257 / 2(P), 257/3A, 257/3B, 257/3C OF SEVAGANAPALLI VILLAGE & PANCHAYAT, HOSUR PANCHAYAT UNION, HOSUR TALUK, KRISHNAGIRI DISTRICT.

Area Details (Proposed)

Block Numbers	BUILT UP AREA
Area of the BLOCK 248: -2 BASMENT	6040.60
Area of the BLOCK 248: -1 BASMENT	6040.60
Area of the BLOCK 248: GROUND FLOOR	7008.50
Area of the BLOCK 248: FIRST FLOOR	4203.32
Area of the BLOCK 248: SECOND FLOOR	3989.35
Area of the BLOCK 248: THIRD FLOOR	3411.02
Area of the BLOCK 248: HEAD ROOM	159.53

APPLICANT

ENGINEER

Krishnagiri Dist Town & Country Planning Office, Hosur


KGTCP-Professional Registration	Reg No.	Validity	
Regd. Engineer Grade-II	(RE II)	321/2024	22.05.2029
Regd. Str. Engineer Grade-II (Str II)	251/2022	23.03.2027	
Regd. Construction Engineer (CE)	197/2019	24.04.2029	
Regd. Quality Auditor	(QA)	097/2024	17.05.2029
Regd. Developer	(RD)	181/2024	22.05.2029

SPECIFICATION

FOUNDATION	R.C.COLUMN FOOTINGS WITH SUITABLE REINFORCEMENT
SUPER STRUCTURE:	R.C.C. COLUMN, R.C.C. SLABS AND BEAMS WITH BRICK WALLS.
FLOORINGS:	GRANO AND GRANAMITE AS SPECIFIED
FINISHES:	INTERIORS PAINTED WITH PLASTIC EMULSION AND EXTERIORS FINISHED WITH EXPOSED AGGREGATE FINISH
ROOF:	1:2:4 R.C.C. SLAB.

Note :
All the Diemesnsion will be meter only
Car Parking Measurements in 5 m x 2.5m
Toilet Inner walls will be 2.4m Height
Guest Room Toilet Mecanical Ventilation will be provided

ALL DIMENSIONS ARE IN METERS

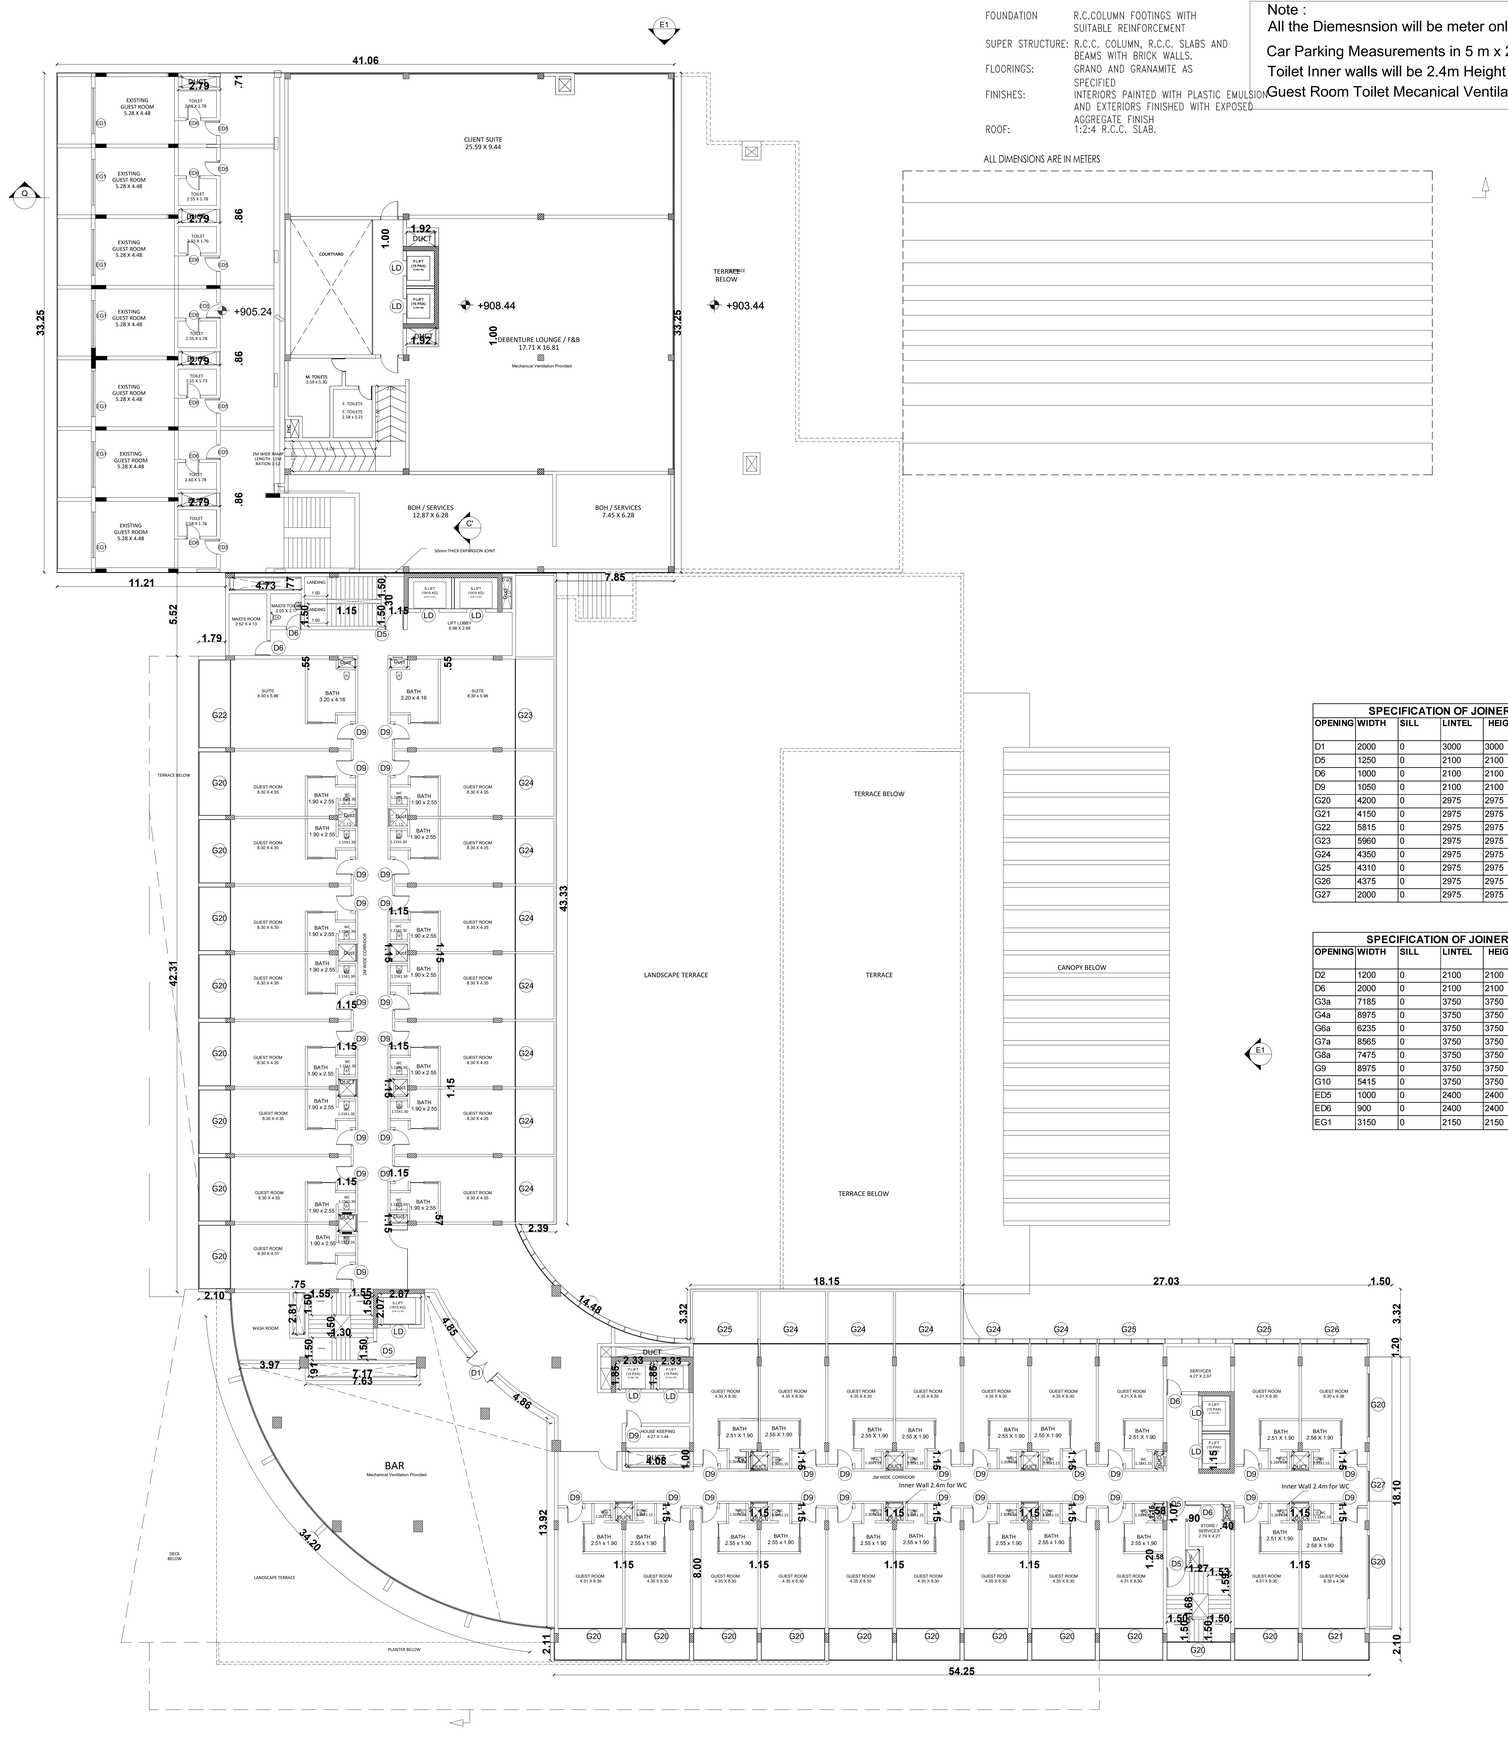

SPECIFICATION OF JOINERY (MAIN BLOCK)

OPENING	WIDTH	SILL	LINTEL	HEIGHT	NUMBER	REMARK
D1	2000	0	3000	3000	1	DOOR
D5	1250	0	2100	2100	4	DOOR
D6	1000	0	2100	2100	4	DOOR
D9	1050	0	2100	2100	37	DOOR
G20	4200	0	2975	2975	21	GLAZING
G21	4150	0	2975	2975	1	GLAZING
G22	5815	0	2975	2975	1	GLAZING
G23	5960	0	2975	2975	1	GLAZING
G24	4350	0	2975	2975	12	GLAZING
G25	4310	0	2975	2975	3	GLAZING
G26	4375	0	2975	2975	1	GLAZING
G27	2000	0	2975	2975	1	GLAZING

SPECIFICATION OF JOINERY (CLUB HOUSE)

OPENING	WIDTH	SILL	LINTEL	HEIGHT	NUMBER	REMARK
D2	1200	0	2100	2100	2	DOOR
D6	2000	0	2100	2100	1	DOOR
G3a	7185	0	3750	3750	1	GLAZING
G4a	8975	0	3750	3750	2	GLAZING
G6a	6235	0	3750	3750	1	GLAZING
G7a	8565	0	3750	3750	1	GLAZING
G8a	7475	0	3750	3750	1	GLAZING
G9	8975	0	3750	3750	1	GLAZING
G10	5415	0	3750	3750	2	GLAZING
ED5	1000	0	2400	2400	7	EXISTING DOOR
ED6	900	0	2400	2400	7	EXISTING DOOR
EG1	3150	0	2150	2150	7	EXISTING GLAZING

BLOCK 248 SECOND FLOOR PLAN

Sheet No :37/49

ORIENTATION

PLAN SHOWING THE EXISTING RESIDENTIAL GROUP DEVELOPMENT WITH PROPOSED HOTEL COMMERCIAL BUILDINGS IN S.F.NOS:70/1A(Pt), 70/1B, 70/2(P), 71(P), 72(P), 73/1(P), 73/2(P), 74/1, 74/3, 74/4, 74/5, 74/6(P), 75/2(P), 75/3(P), 81/2(P), 81/3(P), 82(P), 83/1(P), 83/2(P), 83/3A(P),83/3B, 87(P), 88/2, 89/1B2(P), 89/1B3, 89/1C, 89/2, 90/1A(P), 90/2A(P), 90/2B(P), 90/2C, 90/3, 91/1, 91/2 OF KUSTANAPALLI VILLAGE , ECHANGOOR PANCHAYAT AND IN S.F.Nos:173/1(P), 173/2(P), 174/1A2(P), 181/1C(P), 181/1D, 182/1, 182/3B(P), 183(P), 184/2(P), 185(P), 235/2(P), 236/3D(P), 250/1(P), 250/2(P), 252/1, 252/3, 252/4, 252/5(P), 252/6(P), 253/1(P), 253/2(P), 253/3(P), 254/1(P), 254/2(P), 257 / 2(P), 257/3A, 257/3B, 257/3C OF SEVAGANAPALLI VILLAGE & PANCHAYAT, HOSUR PANCHAYAT UNION, HOSUR TALUK, KRISHNAGIRI DISTRICT.

Area Details (Proposed)

Block Numbers	BUILT UP AREA
Area of the BLOCK 248: -2 BASMENT	6040.60
Area of the BLOCK 248: -1 BASMENT	6040.60
Area of the BLOCK 248: GROUND FLOOR	7008.50
Area of the BLOCK 248: FIRST FLOOR	4203.32
Area of the BLOCK 248: SECOND FLOOR	3989.35
Area of the BLOCK 248: THIRD FLOOR	3411.02
Area of the BLOCK 248: HEAD ROOM	159.53

APPLICANT

ENGINEER

A.L.M. Mr. / Mrs. / Miss B.E.,Hosur, Mobile:9952476100
Krishnagiri Dist Town & Country Planning Office, Hosur

KOTCP-Professional Registration	Reg.No	Validity
Regd. Engineer(Grade-II)	(RE-II)	32/2024	22.05.2029
Regd. Sr. Engineer Grade-II	(SE-II)	25/2023	23.03.2027
Regd. Construction Engineer	(CE)	19/2019	24.04.2029
Regd. Quality Auditor	(QA)	99/2024	17.05.2029
Regd. Developer	(RD)	18/2024	22.05.2029

Note :
All the Diemesnsion will be meter only
Car Parking Measurements in 5 m x 2.5m
Toilet Inner walls will be 2.4m Height
Guest Room Toilet Mecanical Ventilation will be provided

Sheet No :36/49

ORIENTATION

PLAN SHOWING THE EXISTING RESIDENTIAL GROUP DEVELOPMENT WITH PROPOSED HOTEL COMMERCIAL BUILDINGS IN S.F.NOS:70/1A(Pt), 70/1B, 70/2(P), 71(P), 72(P), 73/1(P), 73/2(P), 74/1, 74/3, 74/4, 74/5, 74/6(P), 75/2(P), 75/3(P), 81/2(P), 81/3(P), 82(P), 83/1(P), 83/2(P), 83/3A(P),83/3B, 87(P), 88/2, 89/1B2(P), 89/1B3, 89/1C, 89/2, 90/1A(P), 90/2A(P), 90/2B(P), 90/2C, 90/3, 91/1, 91/2 OF KUSTANAPALLI VILLAGE , ECHANGOOR PANCHAYAT AND IN S.F.Nos:173/1(P), 173/2(P), 174/1A2(P), 181/1C(P), 181/1D, 182/1, 182/3B(P), 183(P), 184/2(P), 185(P), 235/2(P), 236/3D(P), 250/1(P), 250/2(P), 252/1, 252/3, 252/4, 252/5(P), 252/6(P), 253/1(P), 253/2(P), 253/3(P), 254/1(P), 254/2(P), 257 / 2(P), 257/3A, 257/3B, 257/3C OF SEVAGANAPALLI VILLAGE & PANCHAYAT, HOSUR PANCHAYAT UNION, HOSUR TALUK, KRISHNAGIRI DISTRICT.

SPECIFICATION

FOUNDATION	R.C.COLUMN FOOTINGS WITH SUITABLE REINFORCEMENT
SUPER STRUCTURE:	R.C.C. COLUMN, R.C.C. SLABS AND BEAMS WITH BRICK WALLS.
FLOORINGS:	GRANO AND GRANAMITE AS SPECIFIED
FINISHES:	INTERIORS PAINTED WITH PLASTIC EMULSION AND EXTERIORS FINISHED WITH EXPOSED AGGREGATE FINISH
ROOF:	1:2:4 R.C.C. SLAB.

ALL DIMENSIONS ARE IN METERS

SPECIFICATION OF JOINERY (MAIN BLOCK)

OPENING	WIDTH	SILL	LINTEL	HEIGHT	NUMBER	REMARK
D1	2000	0	3000	3000	16	DOOR
D2	1800	0	2400	2400	6	DOOR
D3	1200	0	2100	2100	1	DOOR
D4	1500	0	2100	2100	3	DOOR
D5	1250	0	2100	2100	7	DOOR
D6	1000	0	2100	2100	3	DOOR
D7	900	0	2100	2100	4	DOOR
D8	1700	0	2100	2100	1	DOOR
D10	750	0	2100	2100	21	DOOR
D11	750	0	2100	2100	2	DOOR
SD1	1000	0	2100	2100	2	SLIDING DOOR
G1	8250	0	4800	4800	3	GLAZING
G2	8250	0	4800	4800	1	GLAZING
G3	3900	0	5350	5350	1	GLAZING
G4	8400	0	5350	5350	5	GLAZING
G5	3900	0	5300	5350	2	GLAZING
G6	8200	0	5350	5350	1	GLAZING
G7	6600	0	5350	5350	2	GLAZING
G8	3900	0	5350	5350	1	GLAZING
G15a	4600	0	5350	5350	1	GLAZING
G19	10980	0	5350	5350	1	CURVED GLAZING

SPECIFICATION OF JOINERY (CLUB HOUSE)

OPENING	WIDTH	SILL	LINTEL	HEIGHT	NUMBER	REMARK
D1	1250	0	2100	2100	4	DOOR
D2	1200	0	2100	2100	3	DOOR
D2a	1200	0	1800	1800	1	DOOR
D3	1000	0	2100	2100	3	DOOR
D4	900	0	2100	2100	2	DOOR
D5	750	0	2100	2100	1	DOOR
D6	5000	0	1800	1800	1	DOOR
D7	750	0	2100	2100	41	DOOR
SD	1050	0	2100	2100	1	SLIDING DOOR
G1	3390	0	3850	3850	1	GLAZING
G2	3115	0	3850	3850	1	GLAZING
ED1	1050	0	2100	2100	1	EXISTING DOOR
ED2	850	0	2100	2100	1	EXISTING DOOR
ED3	1750	0	2100	2100	1	EXISTING DOOR
ED4	1250	0	2100	2100	1	EXISTING DOOR
EW1	800	1000	2100	1100	1	EXISTING
EW2	3110	1000	2100	1100	1	EXISTING
EW3	3580	1000	2500	1500	1	EXISTING
EW4	2000	1500	2500	1000	1	EXISTING
EW5	1770	1500	2500	1000	1	EXISTING

Area Details (Proposed)

Block Numbers	BUILT UP AREA
Area of the BLOCK 248: -2 BASMENT	6040.60
Area of the BLOCK 248: -1 BASMENT	6040.60
Area of the BLOCK 248: GROUND FLOOR	7008.50
Area of the BLOCK 248: FIRST FLOOR	4203.32
Area of the BLOCK 248: SECOND FLOOR	3989.35
Area of the BLOCK 248: THIRD FLOOR	3411.02
Area of the BLOCK 248: HEAD ROOM	159.53

APPLICANT

ENGINEER

K.A.N. Kumar, B.E.,Hosur, Mobile 9952425400
Krishnagiri, DTP, Town & Country Planning Office, Hosur.

ADTCP-Professional Registration	Reg.No.	Validity
Regd. Engineer Grade-II	(RE-II)	12/2024	22.05.2027
Regd. Sr. Engineer Grade-II	(SE-II)	25/2022	21.03.2027
Regd. Construction Engineer	(CE)	19/2019	24.04.2029
Regd. Quality Auditor	(QA)	39/2024	17.06.2029
Regd. Elevateer	(RO)	19/2024	22.05.2029

BLOCK 248 FIRST FLOOR PLAN

Note :
All the Diemesnsion will be meter only
Car Parking Measurements in 5 m x 2.5m
Toilet Inner walls will be 2.4m Height
Guest Room Toilet Mecanical Ventilation will be provided

Sheet No :35/49

ORIENTATION

PLAN SHOWING THE EXISTING RESIDENTIAL GROUP DEVELOPMENT WITH PROPOSED HOTEL COMMERCIAL BUILDINGS IN S.F.NOS:70/1A(Pt), 70/1B, 70/2(P), 71(P), 72(P), 73/1(P), 73/2(P), 74/1, 74/3, 74/4, 74/5, 74/6(P), 75/2(P), 75/3(P), 81/2(P), 81/3(P), 82(P), 83/1(P), 83/2(P), 83/3A(P),83/3B, 87(P), 88/2, 89/1B2(P), 89/1B3, 89/1C, 89/2, 90/1A(P), 90/2A(P), 90/2B(P), 90/2C, 90/3, 91/1, 91/2 OF KUSTANAPALLI VILLAGE , ECHANGOOR PANCHAYAT AND IN S.F.Nos:173/1(P), 173/2(P), 174/1A2(P), 181/1C(P), 181/1D, 182/1, 182/3B(P), 183(P), 184/2(P), 185(P), 235/2(P), 236/3D(P), 250/1(P), 250/2(P), 252/1, 252/3, 252/4, 252/5(P), 252/6(P), 253/1(P), 253/2(P), 253/3(P), 254/1(P), 254/2(P), 257 / 2(P), 257/3A, 257/3B, 257/3C OF SEVAGANAPALLI VILLAGE & PANCHAYAT, HOSUR PANCHAYAT UNION, HOSUR TALUK, KRISHNAGIRI DISTRICT.

SPECIFICATION

FOUNDATION	R.C.COLUMN FOOTINGS WITH SUITABLE REINFORCEMENT
SUPER STRUCTURE:	R.C.C. COLUMN, R.C.C. SLABS AND BEAMS WITH BRICK WALLS.
FLOORINGS:	GRANO AND GRANAMITE AS SPECIFIED
FINISHES:	INTERIORS PAINTED WITH PLASTIC EMULSION AND EXTERIORS FINISHED WITH EXPOSED AGGREGATE FINISH
ROOF:	1:2:4 R.C.C. SLAB.

ALL DIMENSIONS ARE IN METERS

SPECIFICATION OF JOINERY (MAIN BLOCK)

OPENING	WIDTH	SILL	LINTEL	HEIGHT	NUMBER	REMARK
D1	2000	0	3000	3000	16	DOOR
D2	1800	0	2400	2400	6	DOOR
D3	1200	0	2100	2100	1	DOOR
D4	1500	0	2100	2100	3	DOOR
D5	1250	0	2100	2100	7	DOOR
D6	1000	0	2100	2100	3	DOOR
D7	900	0	2100	2100	6	DOOR
D8	1700	0	2100	2100	1	DOOR
D10	750	0	2100	2100	21	DOOR
D11	750	0	2100	2100	2	DOOR
SD1	1000	0	2100	2100	2	SLIDING DOOR
G1	8250	0	4800	4800	3	GLAZING
G2	8250	0	4800	4800	1	GLAZING
G3	3900	0	5350	5350	1	GLAZING
G4	8400	0	5350	5350	5	GLAZING
G5	3900	0	5350	5350	2	GLAZING
G6	8200	0	5350	5350	1	GLAZING
G7	6600	0	5350	5350	2	GLAZING
G8	3900	0	5350	5350	1	GLAZING
G15a	4600	0	5350	5350	1	GLAZING
G19	10960	0	5350	5350	1	CURVED GLAZING

SPECIFICATION OF JOINERY (CLUB HOUSE)

OPENING	WIDTH	SILL	LINTEL	HEIGHT	NUMBER	REMARK
D1	1250	0	2100	2100	4	DOOR
D2	1200	0	2100	2100	3	DOOR
D2a	1200	0	1800	1800	1	DOOR
D3	1000	0	2100	2100	3	DOOR
D4	900	0	2100	2100	2	DOOR
D5	750	0	2100	2100	1	DOOR
D6	5000	0	1800	1800	1	DOOR
D7	750	0	2100	2100	41	DOOR
SD	1050	0	2100	2100	1	SLIDING DOOR
G1	3390	0	3850	3850	1	GLAZING
G2	3115	0	3850	3850	1	GLAZING
ED1	1050	0	2100	2100	1	EXISTING DOOR
ED2	850	0	2100	2100	1	EXISTING DOOR
ED3	1750	0	2100	2100	1	EXISTING DOOR
ED4	1250	0	2100	2100	1	EXISTING DOOR
EW1	800	1000	2100	1100	1	EXISTING
EW2	3110	1000	2100	1100	1	EXISTING
EW3	3580	1000	2500	1500	1	EXISTING
EW4	2000	1500	2500	1000	1	EXISTING
EW5	1770	1500	2500	1000	1	EXISTING

Area Details (Proposed)

Block Numbers	BUILT UP AREA
Area of the BLOCK 248: -2 BASMENT	6040.60
Area of the BLOCK 248: -1 BASMENT	6040.60
Area of the BLOCK 248: GROUND FLOOR	7008.50
Area of the BLOCK 248: FIRST FLOOR	4203.32
Area of the BLOCK 248: SECOND FLOOR	3989.35
Area of the BLOCK 248: THIRD FLOOR	3411.02
Area of the BLOCK 248: HEAD ROOM	159.53

APPLICANT

ENGINEER

Er.A.Senthilkumar, B.E.,Hosur, Mobile:9952476600

Krishnagiri Dist Town & Country Planning Office, Hosur		
KDTCP-Professional Registration	Reg No	Validity
Regd. Engineer(Grade-I)	(RE-I)	32/2024	22.05.2025
Regd. Sr. Engineer Grade-II (SE-II)	251/2022	23.03.2027
Regd. Construction Engineer (CE)	19/2019	24.04.2029
Regd. Quality Auditor (QA)	097/2024	17.06.2029
Regd. Developer (RD)	18/2024	22.05.2029

BLOCK 248 GROUND FLOOR PLAN

Note :
All the Diemesnsion will be meter only
Car Parking Measurements in 5 m x 2.5m
Toilet Inner walls will be 2.4m Height
Guest Room Toilet Mecanical Ventilation will be provided

Above Ground Level

Above Ground Level


SPECIFICATION

FOUNDATION	R.C.COLUMN FOOTINGS WITH SUITABLE REINFORCEMENT
SUPER STRUCTURE:	R.C.C. COLUMN, R.C.C. SLABS AND BEAMS WITH BRICK WALLS.
FLOORINGS:	GRANO AND GRANAMITE AS SPECIFIED
FINISHES:	INTERIORS PAINTED WITH PLASTIC EMULSION AND EXTERIORS FINISHED WITH EXPOSED AGGREGATE FINISH
ROOF:	1:2:4 R.C.C. SLAB.

ALL DIMENSIONS ARE IN METERS

SPECIFICATION OF JOINERY (MAIN BLOCK)

OPENING	WIDTH	SILL	LINTEL	HEIGHT	NUMBER	REMARK
D1	2000	0	3000	3000	5	DOOR
D3	1200	0	2100	2100	1	DOOR
D5	1250	0	2100	2100	2	DOOR
D9	1050	0	2100	2100	2	DOOR
D10	900	0	2100	2100	1	DOOR

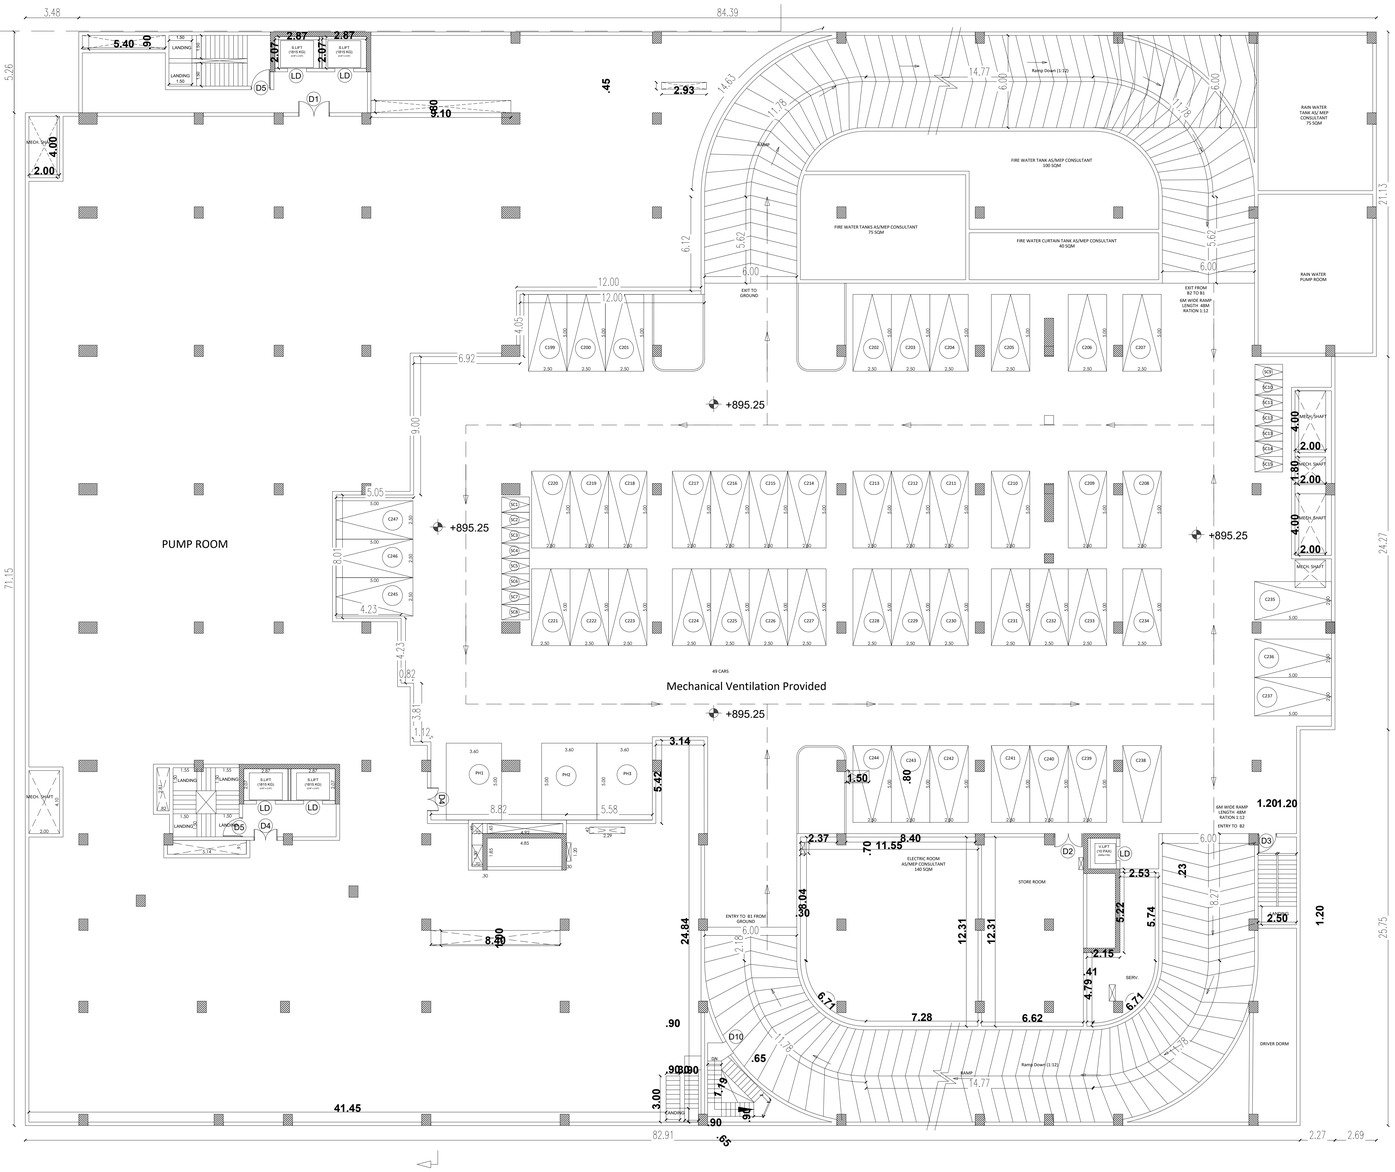

BLOCK 248 1st BASEMENT(-1)
FLOOR PLAN

Sheet No :34/49

ORIENTATION

PLAN SHOWING THE EXISTING RESIDENTIAL GROUP DEVELOPMENT WITH PROPOSED HOTEL COMMERCIAL BUILDINGS IN S.F.NOS:70/1A(Pt), 70/1B, 70/2(P), 71(P), 72(P), 73/1(P), 73/2(P), 74/1, 74/3, 74/4, 74/5, 74/6(P), 75/2(P), 75/3(P), 81/2(P), 81/3(P), 82(P), 83/1(P), 83/2(P), 83/3A(P),83/3B, 87(P), 88/2, 89/1B2(P), 89/1B3, 89/1C, 89/2, 90/1A(P), 90/2A(P), 90/2B(P), 90/2C, 90/3, 91/1, 91/2 OF KUSTANAPALLI VILLAGE , ECHANGOOR PANCHAYAT AND IN S.F.Nos:173/1(P), 173/2(P), 174/1A2(P), 181/1C(P), 181/1D, 182/1, 182/3B(P), 183(P), 184/2(P), 185(P), 235/2(P), 236/3D(P), 250/1(P), 250/2(P), 252/1, 252/3, 252/4, 252/5(P), 252/6(P), 253/1(P), 253/2(P), 253/3(P), 254/1(P), 254/2(P), 257 / 2(P), 257/3A, 257/3B, 257/3C OF SEVAGANAPALLI VILLAGE & PANCHAYAT, HOSUR PANCHAYAT UNION, HOSUR TALUK, KRISHNAGIRI DISTRICT.

Area Details (Proposed)

Block Numbers	BUILT UP AREA
Area of the BLOCK 248: -2 BASMENT	6040.60
Area of the BLOCK 248: -1 BASMENT	6040.60
Area of the BLOCK 248: GROUND FLOOR	7008.50
Area of the BLOCK 248: FIRST FLOOR	4203.32
Area of the BLOCK 248: SECOND FLOOR	3989.35
Area of the BLOCK 248: THIRD FLOOR	3411.02
Area of the BLOCK 248: HEAD ROOM	159.53


APPLICANT

ENGINEER

R.V.N.V.V.S.Murthy, S.E.,Hosur, Mobile:9952274585

Krishnagiri Dist Town & Country Planning Office, Hosur

KDTCP-Professional Registration	Reg.No	Validity
Regd. Engineer Grade-II (RE II)	32/2024	22.05.2030
Regd. Sr. Engineer Grade-II (SE II)	25/2022	23.03.2027
Regd. Construction Engineer (CE)	10/2019	24.04.2029
Regd. Quality Auditor (QA)	09/2024	17.06.2029
Regd. Developer (RD)	18/2024	22.05.2029

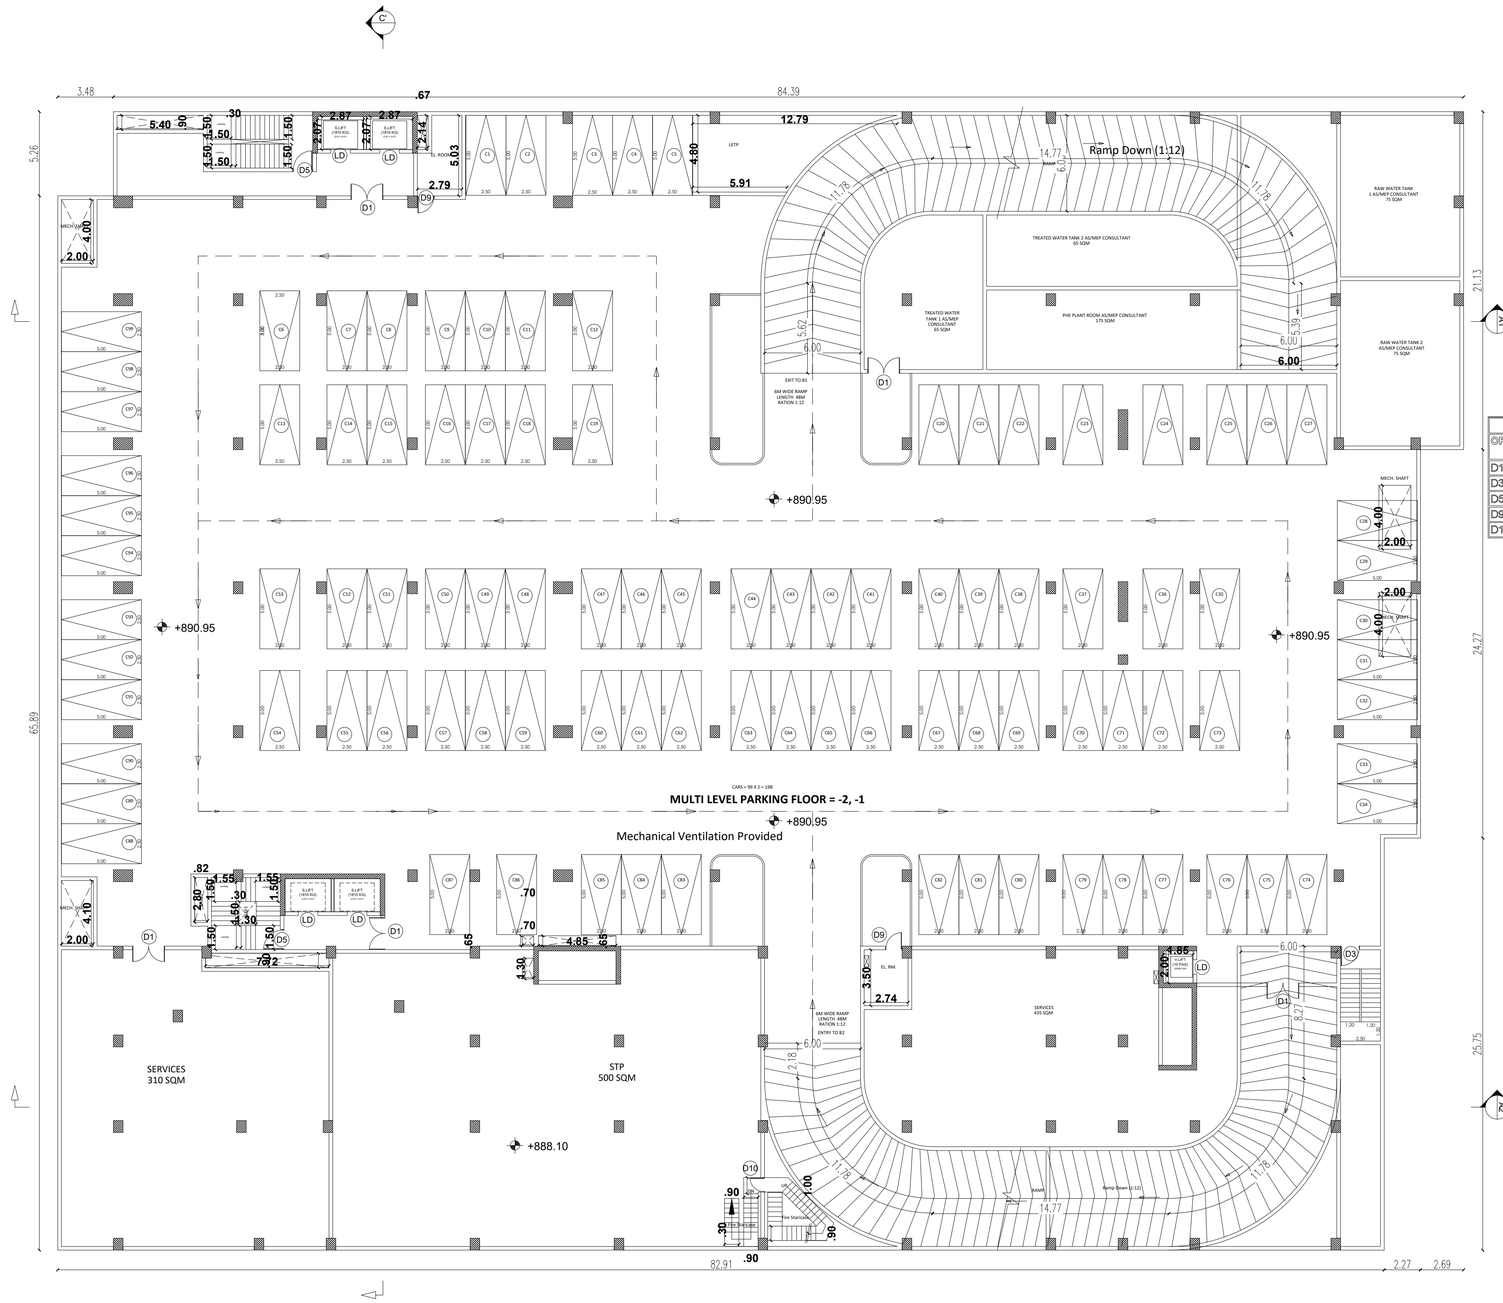

BLOCK 248 2nd BASEMENT(-2)
FLOOR PLAN

Note :
All the Diemesnsion will be meter only
Car Parking Measurements in 5 m x 2.5m
Toilet Inner walls will be 2.4m Height
Guest Room Toilet Mecanical Ventilation will be provided

SPECIFICATION

FOUNDATION	R.C.COLUMN FOOTINGS WITH SUITABLE REINFORCEMENT
SUPER STRUCTURE:	R.C.C. COLUMN, R.C.C. SLABS AND BEAMS WITH BRICK WALLS.
FLOORINGS:	GRANO AND GRANAMITE AS SPECIFIED
FINISHES:	INTERIORS PAINTED WITH PLASTIC EMULSION AND EXTERIORS FINISHED WITH EXPOSED AGGREGATE FINISH
ROOF:	1:2:4 R.C.C. SLAB.

ALL DIMENSIONS ARE IN METERS

SPECIFICATION OF JOINERY (MAIN BLOCK)

OPENING	WIDTH	SILL	LINTEL	HEIGHT	NUMBER	REMARK
D1	2000	0	3000	3000	5	DOOR
D3	1200	0	2100	2100	1	DOOR
D5	1250	0	2100	2100	2	DOOR
D9	1050	0	2100	2100	2	DOOR
D10	900	0	2100	2100	1	DOOR

Sheet No :33/49

ORIENTATION

PLAN SHOWING THE EXISTING RESIDENTIAL GROUP DEVELOPMENT WITH PROPOSED HOTEL COMMERCIAL BUILDINGS IN S.F.NOS:70/1A(Pt), 70/1B, 70/2(P), 71(P), 72(P), 73/1(P), 73/2(P), 74/1, 74/3, 74/4, 74/5, 74/6(P), 75/2(P), 75/3(P), 81/2(P), 81/3(P), 82(P), 83/1(P), 83/2(P), 83/3A(P),83/3B, 87(P), 88/2, 89/1B2(P), 89/1B3, 89/1C, 89/2, 90/1A(P), 90/2A(P), 90/2B(P), 90/2C, 90/3, 91/1, 91/2 OF KUSTANAPALLI VILLAGE , ECHANGOOR PANCHAYAT AND IN S.F.Nos:173/1(P), 173/2(P), 174/1A2(P), 181/1C(P), 181/1D, 182/1, 182/3B(P), 183(P), 184/2(P), 185(P), 235/2(P), 236/3D(P), 250/1(P), 250/2(P), 252/1, 252/3, 252/4, 252/5(P), 252/6(P), 253/1(P), 253/2(P), 253/3(P), 254/1(P), 254/2(P), 257 / 2(P), 257/3A, 257/3B, 257/3C OF SEVAGANAPALLI VILLAGE & PANCHAYAT, HOSUR PANCHAYAT UNION, HOSUR TALUK, KRISHNAGIRI DISTRICT.

Area Details (Proposed)


Block Numbers	BUILT UP AREA
Area of the BLOCK 248: -2 BASMENT	6040.60
Area of the BLOCK 248: -1 BASMENT	6040.60
Area of the BLOCK 248: GROUND FLOOR	7008.50
Area of the BLOCK 248: FIRST FLOOR	4203.32
Area of the BLOCK 248: SECOND FLOOR	3989.35
Area of the BLOCK 248: THIRD FLOOR	3411.02
Area of the BLOCK 248: HEAD ROOM	159.53

APPLICANT


ENGINEER

Krishnagiri D.E. Hosur, Mobile 9952276120
Krishnagiri Dist Town & Country Planning Office, Hosur


KDTCP-Professional Registration	Reg.No	Validity
Regd. Engineer Grade: II (RE II)	32/2024	22.05.2029
Regd. Str. Engineer Grade: II (SE II)	25/2022	23.03.2027
Regd. Construction Engineer (CE)	19/2019	24.04.2029
Regd. Quality Auditor (QA)	09/2024	17.06.2029
Regd. Developer (RD)	18/2024	22.05.2029

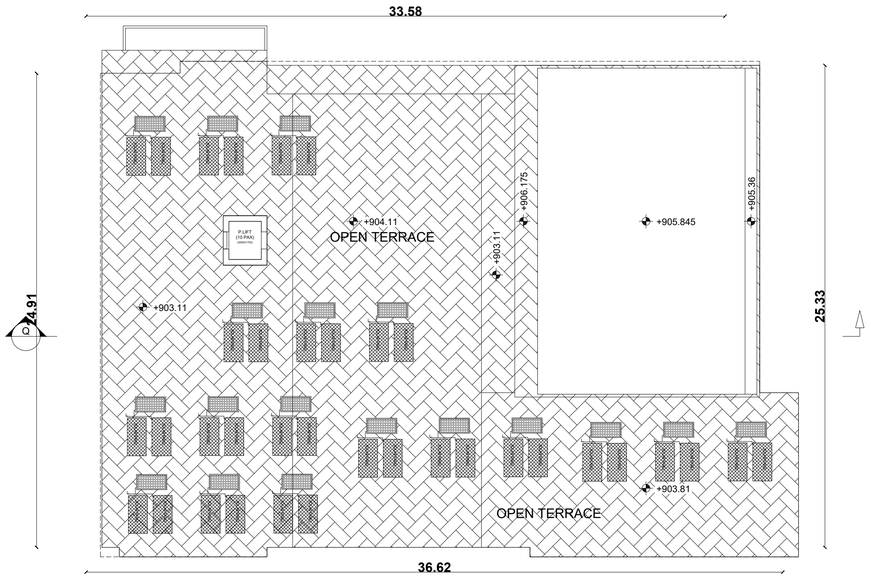


Block 247 - Terrace Floor Plan

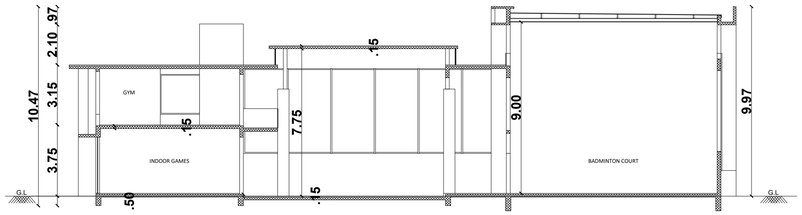


SECTION - A - A

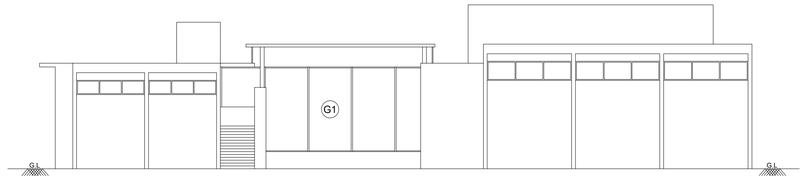

SOUTH ELEVATION
INDOOR GAMES

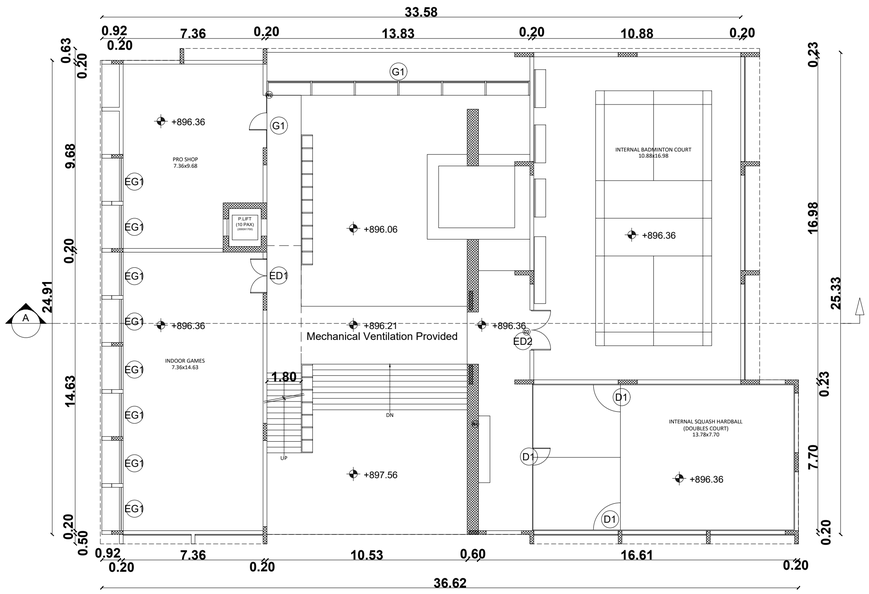

Block 247 - Ground Floor Plan

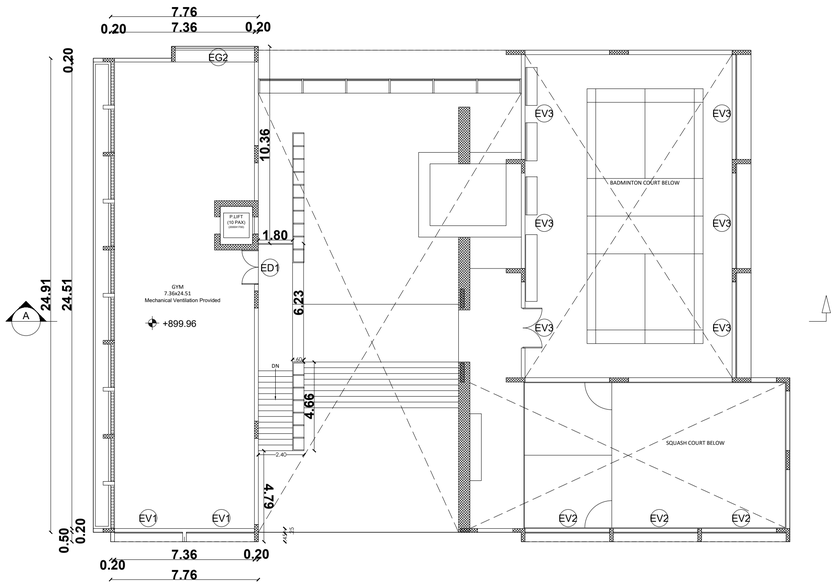

Block 247 - First Floor Plan

BLOCK -247
INDOOR GAMES

Sheet No :32/49

ORIENTATION

PLAN SHOWING THE EXISTING RESIDENTIAL GROUP DEVELOPMENT WITH PROPOSED HOTEL COMMERCIAL BUILDINGS IN S.F.NOS:70/1A(Pt), 70/1B, 70/2(P), 71(P), 72(P), 73/1(P), 73/2(P), 74/1, 74/3, 74/4, 74/5, 74/6(P), 75/2(P), 75/3(P), 81/2(P), 81/3(P), 82(P), 83/1(P), 83/2(P), 83/3A(P),83/3B, 87(P), 88/2, 89/1B2(P), 89/1B3, 89/1C, 89/2, 90/1A(P), 90/2A(P), 90/2B(P), 90/2C, 90/3, 91/1, 91/2 OF KUSTANAPALLI VILLAGE , ECHANGOOR PANCHAYAT AND IN S.F.Nos:173/1(P), 173/2(P), 174/1A2(P), 181/1C(P), 181/1D, 182/1, 182/3B(P), 183(P), 184/2(P), 185(P), 235/2(P), 236/3D(P), 250/1(P), 250/2(P), 252/1, 252/3, 252/4, 252/5(P), 252/6(P), 253/1(P), 253/2(P), 253/3(P), 254/1(P), 254/2(P), 257 / 2(P), 257/3A, 257/3B, 257/3C OF SEVAGANAPALLI VILLAGE & PANCHAYAT, HOSUR PANCHAYAT UNION, HOSUR TALUK, KRISHNAGIRI DISTRICT.

Schedule of Joineries

ED1	Door	1.65 X 2.40
D1	Door	1.05 X 2.40
D2	Door	0.90 X 2.40
W1	Window	1.40 X 1.50
W2	Window	1.40 X 2.10
D3	Door	2.80 X 2.10
W4	Window	2.10 X 2.10
FW1	Window	2.80 X 2.40
FW2	Window	2.50 X 2.40
V1	Ventilator	0.70 X 0.90
GD	Glass Door	2.55 X 2.40

Area Details


Block Numbers	GF	FF
BLOCK 247 (Indoor Games)	910.73	245.33

APPLICANT


ENGINEER

B.E.,Hosur, Mobile:9952426590
Krishnagiri Dist. Town & Country Planning Office, Hosur

KDTCP-Professional Registration	Reg.No.	Validity
Regd. Engineer Grade: II (RE II)	12/2024	27.05.2029
Regd. Str. Engineer Grade: II (SE II)	25/2022	23.03.2027
Regd. Construction Engineer (CE)	19/2019	24.04.2029
Regd. Quality Auditor (QA)	09/2024	17.09.2029
Regd. Developer (RD)	18/2024	22.05.2029

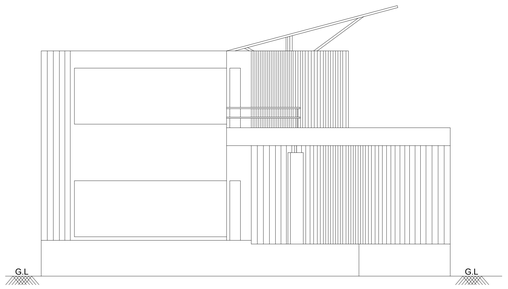

SOUTH SIDE ELEVATION

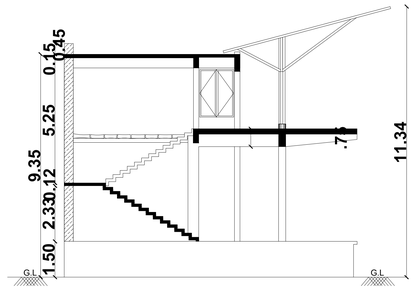


SECTION - A-A'


DRIVING RANGE

Schedule of Openings			
Type	Width	Sill	Lintel
D1	1500	0.0	2500
D2	1000	0.0	2500
D3	1120	0.0	2500
D4	900	0.0	2100
D5	1080	0.0	2100
D6	900	0.0	2100
W1	6050	1750	2500
W2	3680	150	BOB
W3	1000	450	2500, BOB
W4	1500	450	2500
W5	790	1750	BOB
W6	790	600	BOB
CW1	4008+ 7435	150	BOB
CW2	4008+ 7435	150	BOB


PLAN SHOWING THE EXISTING RESIDENTIAL GROUP DEVELOPMENT WITH PROPOSED HOTEL COMMERCIAL BUILDINGS IN S.F.NOS:70/1A(Pt), 70/1B, 70/2(P), 71(P), 72(P), 73/1(P), 73/2(P), 74/1, 74/3, 74/4, 74/5, 74/6(P), 75/2(P), 75/3(P), 81/2(P), 81/3(P), 82(P), 83/1(P), 83/2(P), 83/3A(P),83/3B, 87(P), 88/2, 89/1B2(P), 89/1B3, 89/1C, 89/2, 90/1A(P), 90/2A(P), 90/2B(P), 90/2C, 90/3, 91/1, 91/2 OF KUSTANAPALLI VILLAGE , ECHANGOOR PANCHAYAT AND IN S.F.Nos:173/1(P), 173/2(P), 174/1A2(P), 181/1C(P), 181/1D, 182/1, 182/3B(P), 183(P), 184/2(P), 185(P), 235/2(P), 236/3D(P), 250/1(P), 250/2(P), 252/1, 252/3, 252/4, 252/5(P), 252/6(P), 253/1(P), 253/2(P), 253/3(P), 254/1(P), 254/2(P), 257 / 2(P), 257/3A, 257/3B, 257/3C OF SEVAGANAPALLI VILLAGE & PANCHAYAT, HOSUR PANCHAYAT UNION, HOSUR TALUK, KRISHNAGIRI DISTRICT.

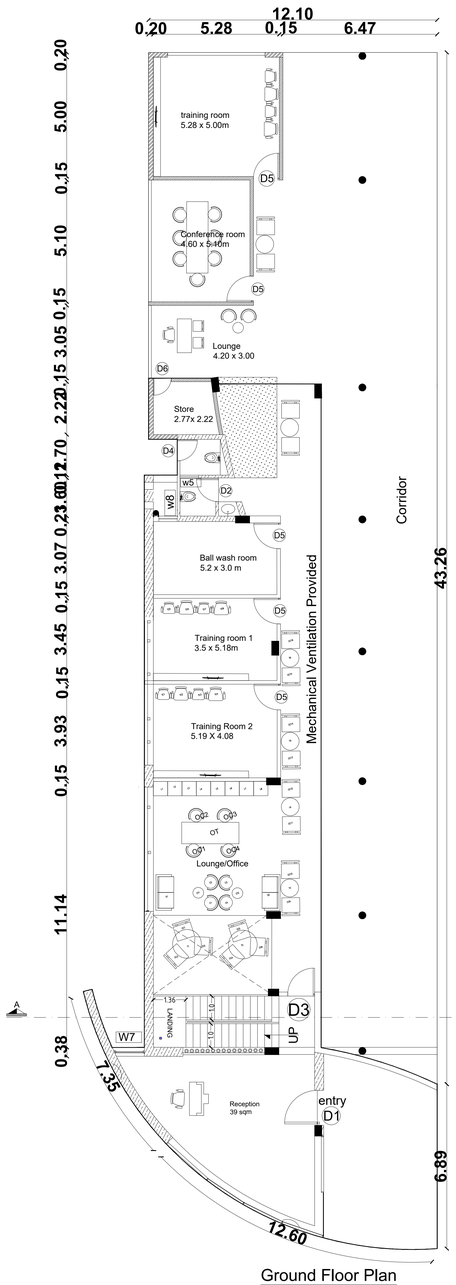

Ground Floor Plan

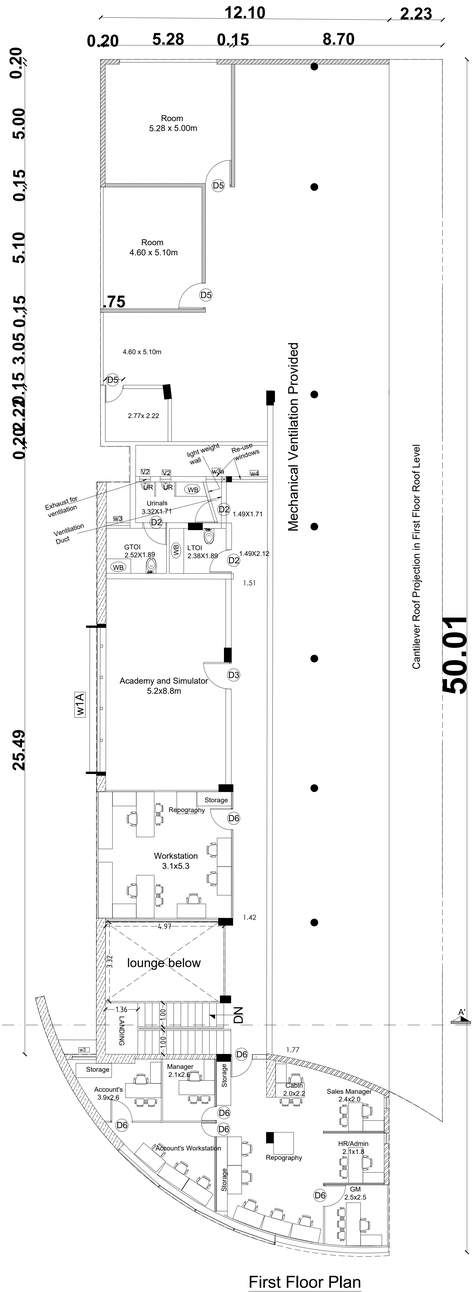

First Floor Plan

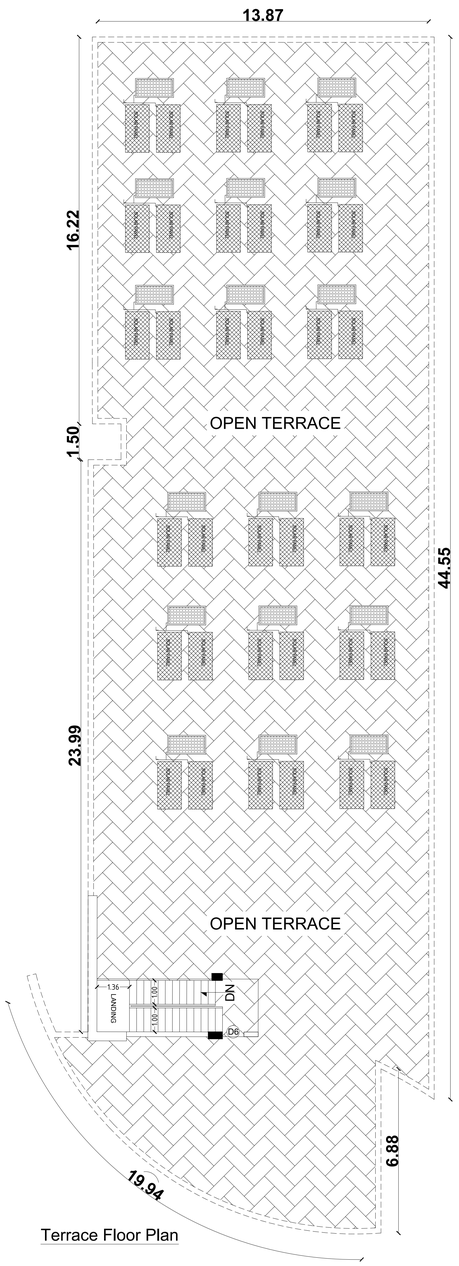

Terrace Floor Plan

BLOCK -246
DRIVING RANGE

Area Details		
Block Numbers	GF	FF
BLOCK 246 (Driving Range)	596.27	677.76


APPLICANT

ENGINEER


Krishnagiri. Dist Town & Country Planning Office, Hosur.			
KOTCP-Profess	ional Registration	Reg No	Validity
Regd. Engineer	Grade II	(RE II)	337/2024	22.05.2021
Regd. Sr. Engineer	Grade III	(SE III)	257/2029	23.03.2021
Regd. Construction Engineer	(CE)	197/2019	24.04.2021
Regd. Quality Auditor	(QA)	99/2020	17.06.2025
Regd. Developer	(RD)	19/2024	22.03.2025

Sheet No :31/49


ORIENTATION

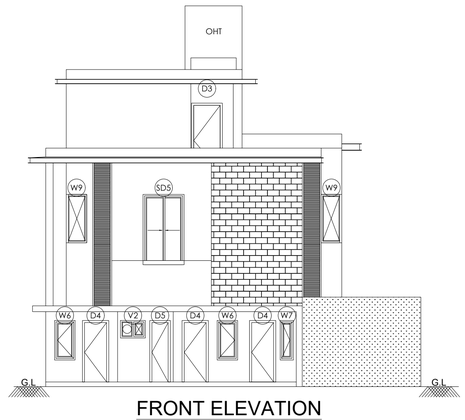


FRONT ELEVATION

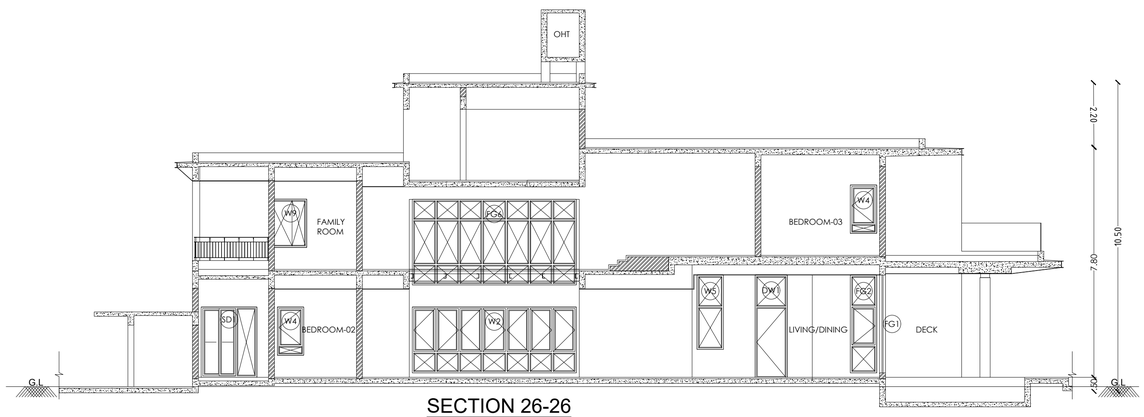


SECTION 26-26

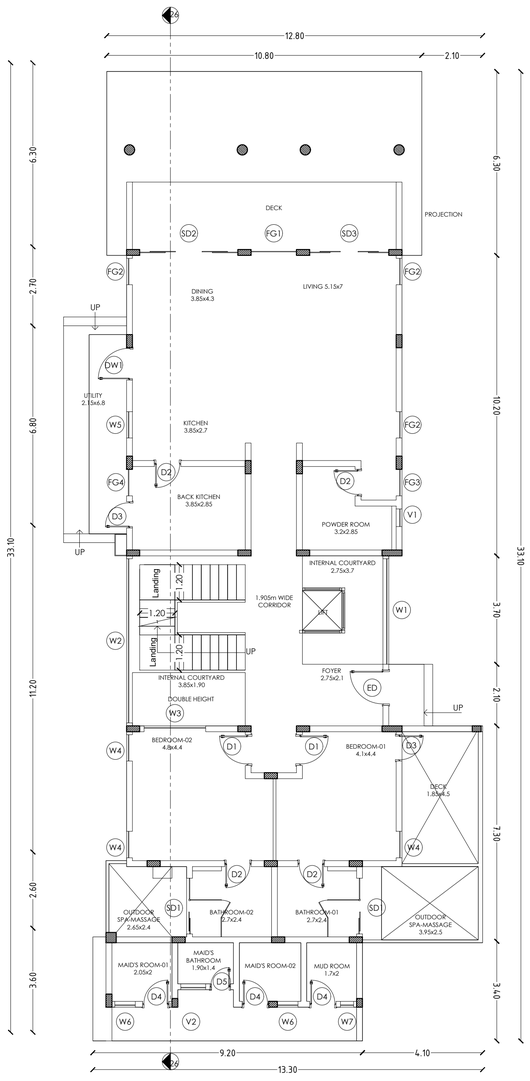

GROUND FLOOR PLAN

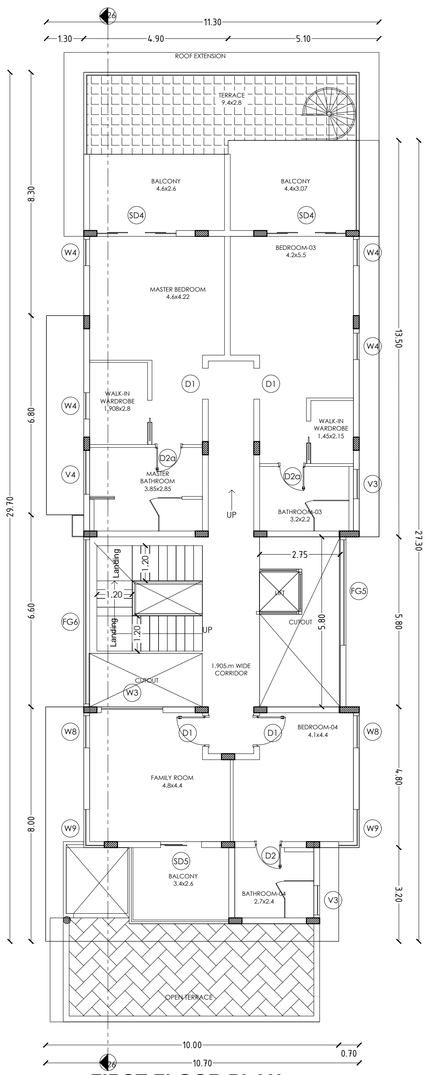

FIRST FLOOR PLAN

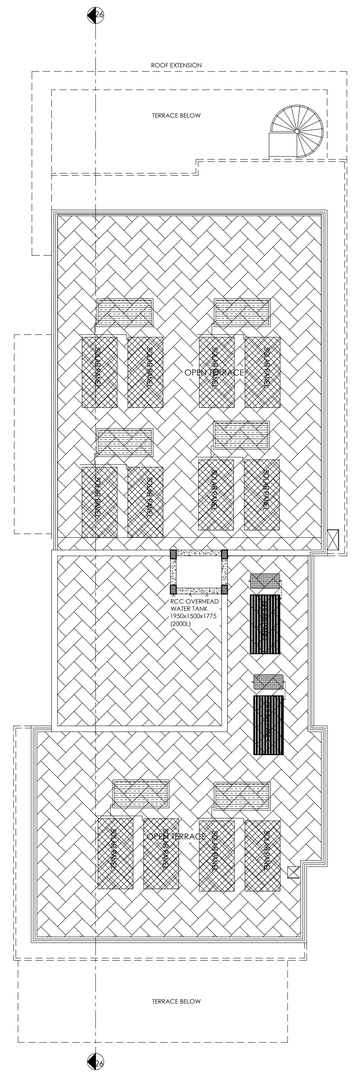

TERRACE PLAN

PLAN SHOWING THE EXISTING RESIDENTIAL GROUP DEVELOPMENT WITH PROPOSED HOTEL COMMERCIAL BUILDINGS IN S.F.NOS:70/1A(Pt), 70/1B, 70/2(P), 71(P), 72(P), 73/1(P), 73/2(P), 74/1, 74/3, 74/4, 74/5, 74/6(P), 75/2(P), 75/3(P), 81/2(P), 81/3(P), 82(P), 83/1(P), 83/2(P), 83/3A(P),83/3B, 87(P), 88/2, 89/1B2(P), 89/1B3, 89/1C, 89/2, 90/1A(P), 90/2A(P), 90/2B(P), 90/2C, 90/3, 91/1, 91/2 OF KUSTANAPALLI VILLAGE , ECHANGOOR PANCHAYAT AND IN S.F.Nos:173/1(P), 173/2(P), 174/1A2(P), 181/1C(P), 181/1D, 182/1, 182/3B(P), 183(P), 184/2(P), 185(P), 235/2(P), 236/3D(P), 250/1(P), 250/2(P), 252/1, 252/3, 252/4, 252/5(P), 252/6(P), 253/1(P), 253/2(P), 253/3(P), 254/1(P), 254/2(P), 257 / 2(P), 257/3A, 257/3B, 257/3C OF SEVAGANAPALLI VILLAGE & PANCHAYAT, HOSUR PANCHAYAT UNION, HOSUR TALUK, KRISHNAGIRI DISTRICT.

Schedule of Joineries

ED	Door	1.65 X 2.40
D1	Door	1.05 X 2.40
D2	Door	0.90 X 2.40
D3	Door	0.80 X 2.40
W1	Window	1.40 X 1.50
CU1	Sliding Window	1.40 X 2.10
CU2	Sliding Window	2.80 X 2.10
CW1	Corner Window	2.10 X 2.10
SD1	Sliding Door	2.80 X 2.40
SD2	Sliding Door	2.50 X 2.40
KW1	Window	0.70 X 0.90
KW2	Window	1.40 X 1.50
TW1	Ventilator	0.90 X 0.90
GD	Glass Door	2.55 X 2.40
GW	Glass Window	1.75 X 2.40

Area Details (Proposed)-Type T1, (No. of Units-01)

Block Numbers	GF	FF
BLOCK 71	323.36	306.02

APPLICANT

ENGINEER

Ex.A.Class Civil Contractor S.E. Hosur, Mobile-9952276106
Krishnagiri Dist Town & Country Planning Office, Hosur
AUTOCAD-Professional Registration | Reg No. | Validity
Regd. Engineer/Grade-II | ERS III | 327/2024 | 27.05.2029
Regd. Sr. Engineer Grade II (ERS II) | 257/2023 | 23.03.2028
Regd. Construction Engineer (CE) | 157/2019 | 24.04.2024
Regd. Quality Auditor (QA) | 159/2024 | 17.04.2029
Regd. Developer (CD) | 181/2024 | 22.05.2029

Sheet No :30/49


TYPE:T1

ORIENTATION


PLAN SHOWING THE EXISTING RESIDENTIAL GROUP DEVELOPMENT WITH PROPOSED HOTEL COMMERCIAL BUILDINGS IN S.F.NOS:70/1A(Pt), 70/1B, 70/2(P), 71(P), 72(P), 73/1(P), 73/2(P), 74/1, 74/3, 74/4, 74/5, 74/6(P), 75/2(P), 75/3(P), 81/2(P), 81/3(P), 82(P), 83/1(P), 83/2(P), 83/3A(P),83/3B, 87(P), 88/2, 89/1B2(P), 89/1B3, 89/1C, 89/2, 90/1A(P), 90/2A(P), 90/2B(P), 90/2C, 90/3, 91/1, 91/2 OF KUSTANAPALLI VILLAGE , ECHANGOOR PANCHAYAT AND IN S.F.Nos:173/1(P), 173/2(P), 174/1A2(P), 181/1C(P), 181/1D, 182/1, 182/3B(P), 183(P), 184/2(P), 185(P), 235/2(P), 236/3D(P), 250/1(P), 250/2(P), 252/1, 252/3, 252/4, 252/5(P), 252/6(P), 253/1(P), 253/2(P), 253/3(P), 254/1(P), 254/2(P), 257 / 2(P), 257/3A, 257/3B, 257/3C OF SEVAGANAPALLI VILLAGE & PANCHAYAT, HOSUR PANCHAYAT UNION, HOSUR TALUK, KRISHNAGIRI DISTRICT.




FRONT ELEVATION

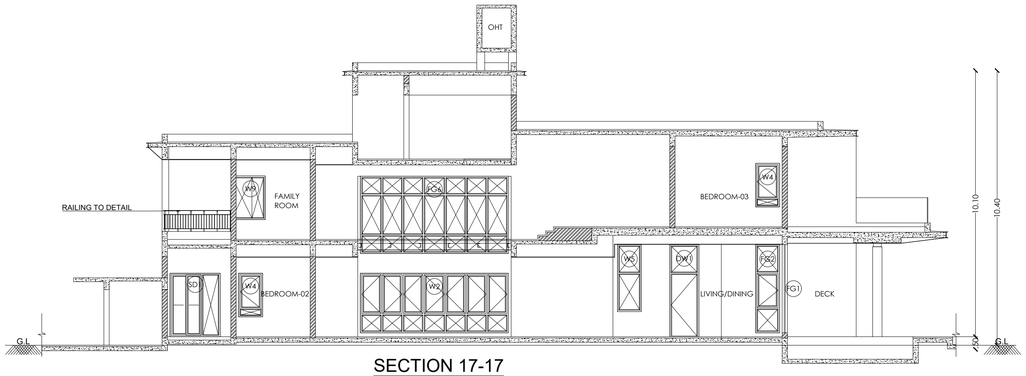


SECTION 17-17

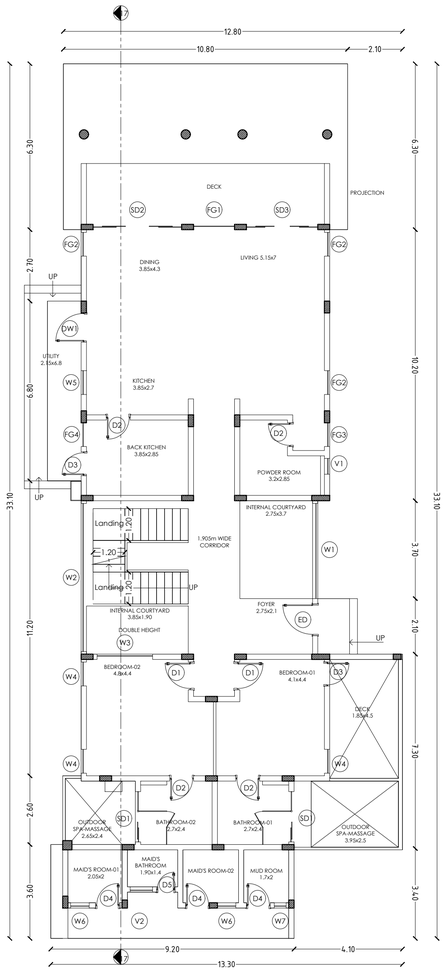

GROUND FLOOR PLAN

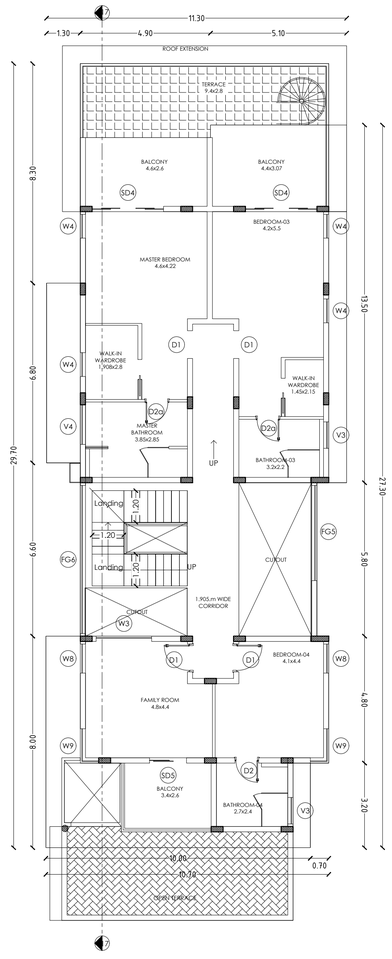

FIRST FLOOR PLAN

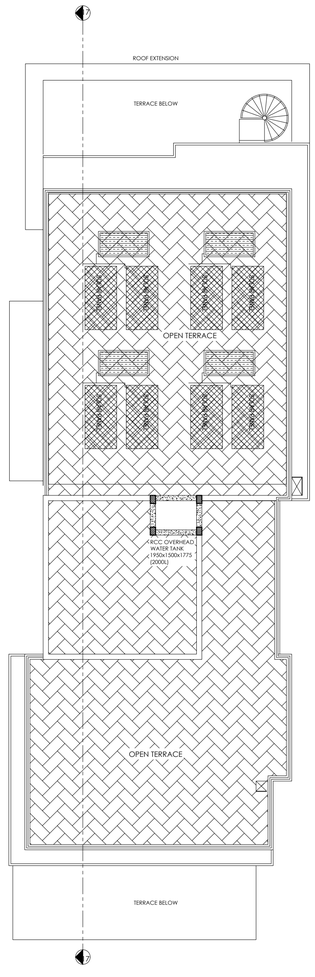

TERRACE PLAN

Schedule of Joineries		
ED	Door	1.65 X 2.40
D1	Door	1.05 X 2.40
D2	Door	0.90 X 2.40
D3	Door	0.80 X 2.40
W1	Window	1.40 X 1.50
CU1	Sliding Window	1.40 X 2.10
CU2	Sliding Window	2.80 X 2.10
CW1	Corner Window	2.10 X 2.10
SD1	Sliding Door	2.80 X 2.40
SD2	Sliding Door	2.50 X 2.40
KW1	Window	0.70 X 0.90
KW2	Window	1.40 X 1.50
TW1	Ventilator	0.90 X 0.90
GD	Glass Door	2.55 X 2.40
GW	Glass Window	1.75 X 2.40

Area Details (Proposed)-Type T, (No. of Units-37)		
Block Numbers	GF	FF
BLOCK 31	323.36	247.48
BLOCK 33	323.36	247.48
BLOCK 59	323.36	247.48
BLOCK 62	323.36	247.48
BLOCK 63	323.36	247.48
BLOCK 65	323.36	247.48
BLOCK 66	323.36	247.48
BLOCK 67	323.36	247.48
BLOCK 68	323.36	247.48
BLOCK 69	323.36	247.48
BLOCK 72	323.36	247.48
BLOCK 73	323.36	247.48
BLOCK 74	323.36	247.48
BLOCK 75	323.36	247.48
BLOCK 76	323.36	247.48
BLOCK 77	323.36	247.48
BLOCK 78	323.36	247.48
BLOCK 81	323.36	247.48
BLOCK 103	323.36	247.48
BLOCK 104	323.36	247.48
BLOCK 105	323.36	247.48
BLOCK 106	323.36	247.48
BLOCK 107	323.36	247.48
BLOCK 108	323.36	247.48
BLOCK 123	323.36	247.48
BLOCK 125	323.36	247.48
BLOCK 126	323.36	247.48
BLOCK 127	323.36	247.48
BLOCK 129	323.36	247.48
BLOCK 134	323.36	247.48
BLOCK 135	323.36	247.48
BLOCK 136	323.36	247.48
BLOCK 137	323.36	247.48
BLOCK 138	323.36	247.48
BLOCK 139	323.36	247.48
BLOCK 140	323.36	247.48
BLOCK 141	323.36	247.48

APPLICANT


ENGINEER

K.A.N. [illegible] B.E. Mirnar, Mobile-9952424430
Kishangiri Dist Town & Country Planning Office, Hosur
NZILP Professional Registration | Reg No | Valid Upto
Engg. Engineer Private III | (RE III) | 22/1/2024 | 21.05.2029
Engg. Sr. Engineer Grade II (RE II) | 25/2023 | 23.03.2027
Engg. Construction Engineer (CE) | 10/2019 | 13.04.2023
Engg. Quality Auditor (QA) | 007/2019 | 17.06.2029
Engg. Developer (DE) | 19/2019 | 12.03.2029


Sheet No :29/49

TYPE:T


ORIENTATION

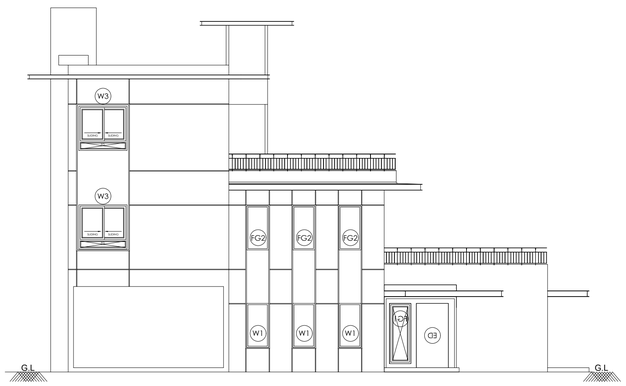


FRONT ELEVATION

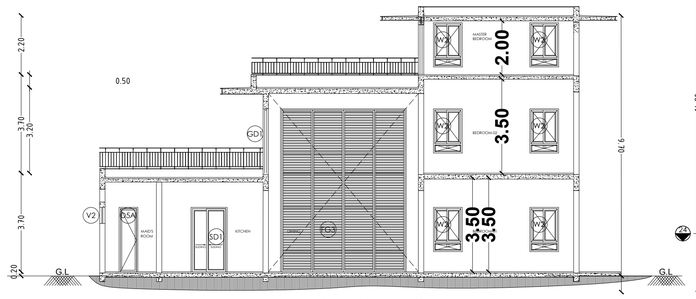


SECTION 25-25

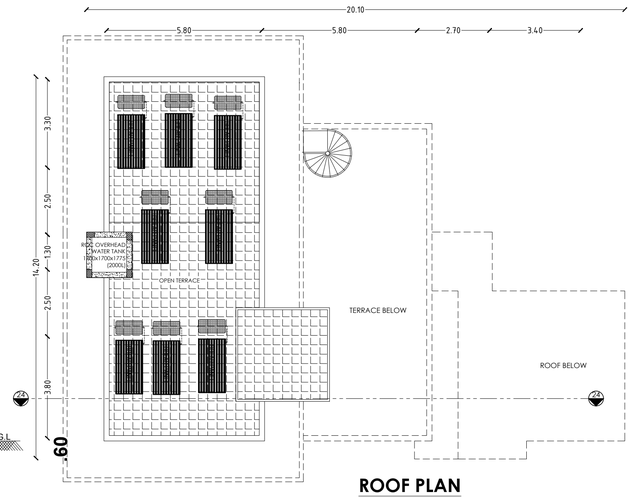


ROOF PLAN

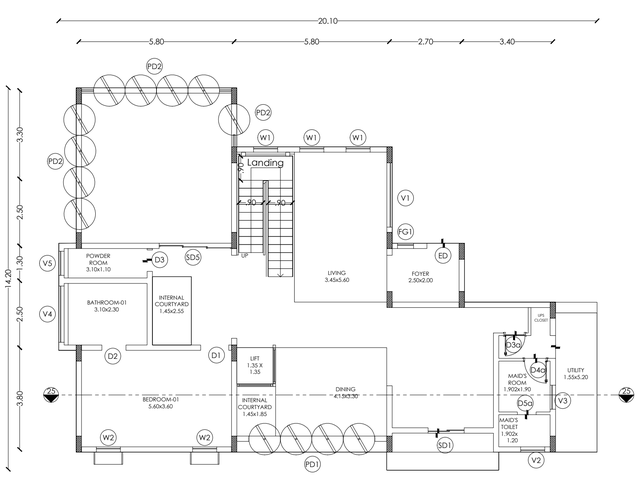

GROUND FLOOR PLAN

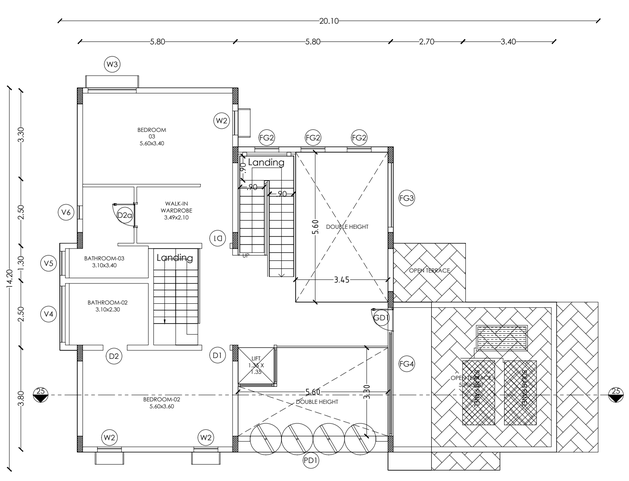

FIRST FLOOR PLAN

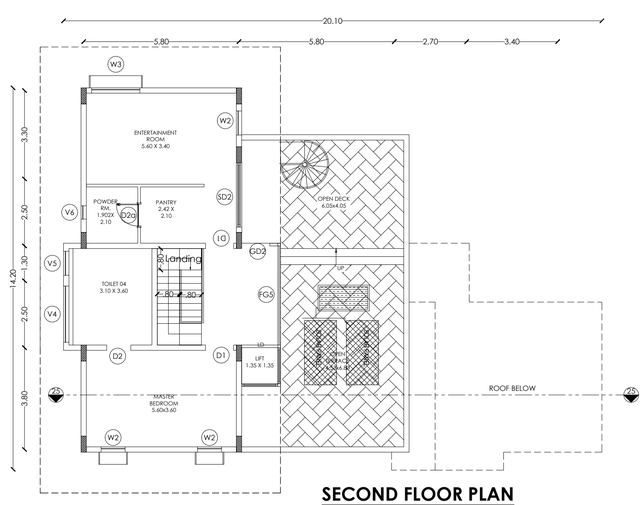

SECOND FLOOR PLAN

PLAN SHOWING THE EXISTING RESIDENTIAL GROUP DEVELOPMENT WITH PROPOSED HOTEL COMMERCIAL BUILDINGS IN S.F.NOS:70/1A(Pt), 70/1B, 70/2(P), 71(P), 72(P), 73/1(P), 73/2(P), 74/1, 74/3, 74/4, 74/5, 74/6(P), 75/2(P), 75/3(P), 81/2(P), 81/3(P), 82(P), 83/1(P), 83/2(P), 83/3A(P),83/3B, 87(P), 88/2, 89/1B2(P), 89/1B3, 89/1C, 89/2, 90/1A(P), 90/2A(P), 90/2B(P), 90/2C, 90/3, 91/1, 91/2 OF KUSTANAPALLI VILLAGE , ECHANGOOR PANCHAYAT AND IN S.F.Nos:173/1(P), 173/2(P), 174/1A2(P), 181/1C(P), 181/1D, 182/1, 182/3B(P), 183(P), 184/2(P), 185(P), 235/2(P), 236/3D(P), 250/1(P), 250/2(P), 252/1, 252/3, 252/4, 252/5(P), 252/6(P), 253/1(P), 253/2(P), 253/3(P), 254/1(P), 254/2(P), 257 / 2(P), 257/3A, 257/3B, 257/3C OF SEVAGANAPALLI VILLAGE & PANCHAYAT, HOSUR PANCHAYAT UNION, HOSUR TALUK, KRISHNAGIRI DISTRICT.

Schedule of Joineries

ED	Door	1.65 X 2.40
D1	Door	1.05 X 2.40
D2	Door	0.90 X 2.40
D3	Door	0.80 X 2.40
W1	Window	1.40 X 1.50
CU1	Sliding Window	1.40 X 2.10
CU2	Sliding Window	2.80 X 2.10
CW1	Corner Window	2.10 X 2.10
SD1	Sliding Door	2.80 X 2.40
SD2	Sliding Door	2.50 X 2.40
KW1	Window	0.70 X 0.90
KW2	Window	1.40 X 1.50
TW1	Ventilator	0.90 X 0.90
GD	Glass Door	2.55 X 2.40
GW	Glass Window	1.75 X 2.40

Area Details (Proposed)-Type S4,(No. of Units-01)


Block Numbers	GF	FF	SF
BLOCK 243	201.91	123.74	149.42

APPLICANT


ENGINEER

Sheet No :28/49
TYPE:S4


ORIENTATION

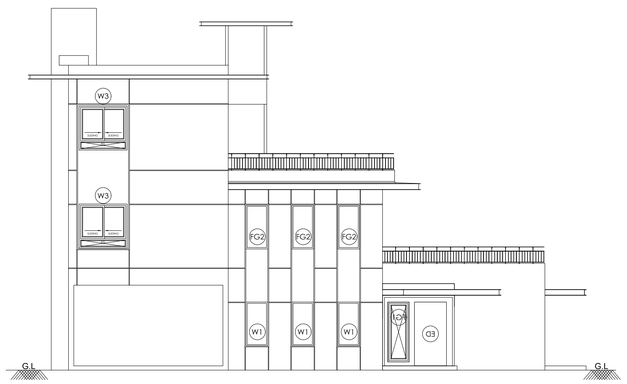


FRONT ELEVATION

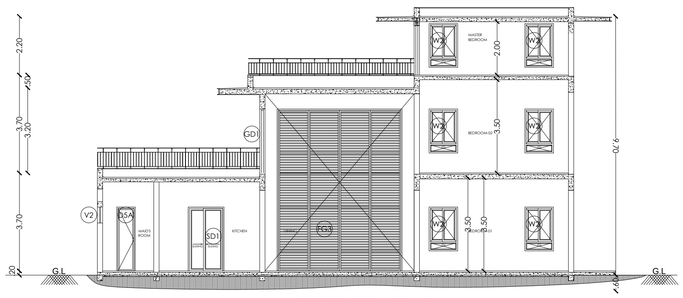


SECTION 24-24

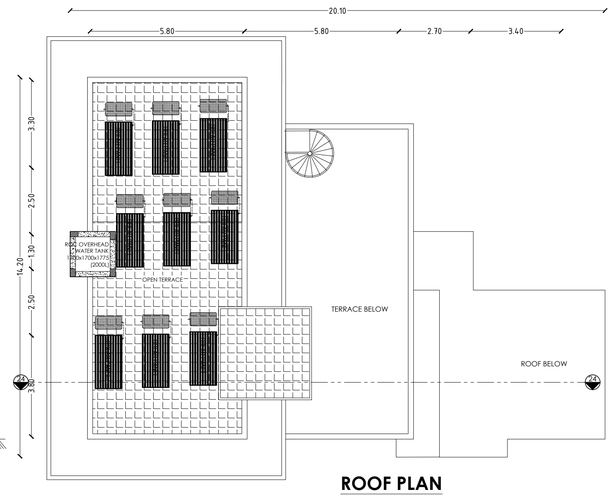


ROOF PLAN

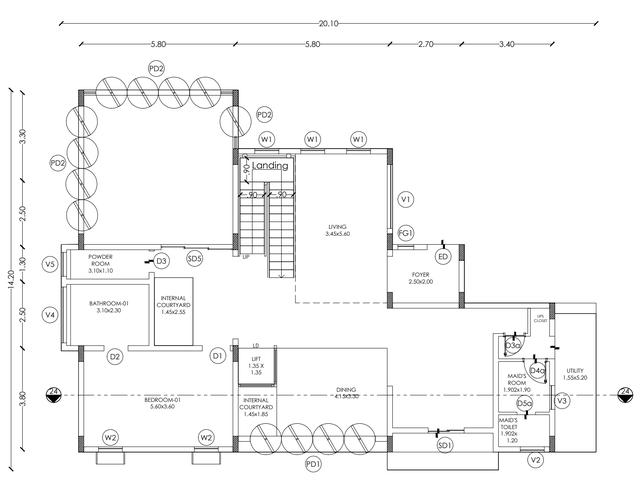

GROUND FLOOR PLAN

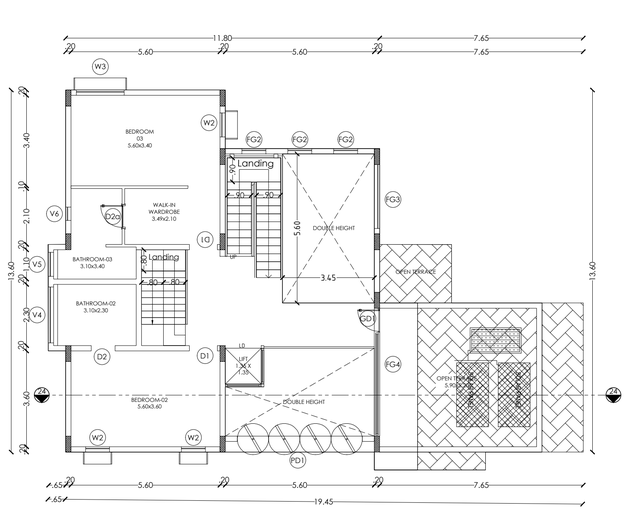

FIRST FLOOR PLAN

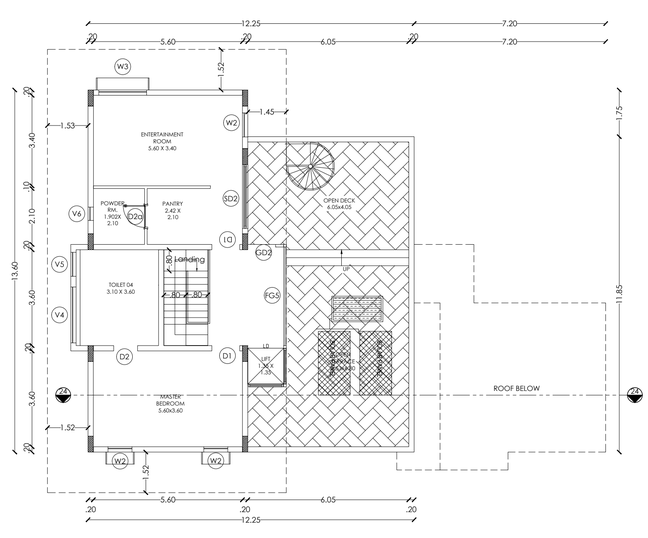

SECOND FLOOR PLAN

PLAN SHOWING THE EXISTING RESIDENTIAL GROUP DEVELOPMENT WITH PROPOSED HOTEL COMMERCIAL BUILDINGS IN S.F.NOS:70/1A(Pt), 70/1B, 70/2(P), 71(P), 72(P), 73/1(P), 73/2(P), 74/1, 74/3, 74/4, 74/5, 74/6(P), 75/2(P), 75/3(P), 81/2(P), 81/3(P), 82(P), 83/1(P), 83/2(P), 83/3A(P),83/3B, 87(P), 88/2, 89/1B2(P), 89/1B3, 89/1C, 89/2, 90/1A(P), 90/2A(P), 90/2B(P), 90/2C, 90/3, 91/1, 91/2 OF KUSTANAPALLI VILLAGE , ECHANGOOR PANCHAYAT AND IN S.F.Nos:173/1(P), 173/2(P), 174/1A2(P), 181/1C(P), 181/1D, 182/1, 182/3B(P), 183(P), 184/2(P), 185(P), 235/2(P), 236/3D(P), 250/1(P), 250/2(P), 252/1, 252/3, 252/4, 252/5(P), 252/6(P), 253/1(P), 253/2(P), 253/3(P), 254/1(P), 254/2(P), 257 / 2(P), 257/3A, 257/3B, 257/3C OF SEVAGANAPALLI VILLAGE & PANCHAYAT, HOSUR PANCHAYAT UNION, HOSUR TALUK, KRISHNAGIRI DISTRICT.

Schedule of Joineries

ED	Door	1.65 X 2.40
D1	Door	1.05 X 2.40
D2	Door	0.90 X 2.40
D3	Door	0.80 X 2.40
W1	Window	1.40 X 1.50
CU1	Sliding Window	1.40 X 2.10
CU2	Sliding Window	2.80 X 2.10
CW1	Corner Window	2.10 X 2.10
SD1	Sliding Door	2.80 X 2.40
SD2	Sliding Door	2.50 X 2.40
KW1	Window	0.70 X 0.90
KW2	Window	1.40 X 1.50
TW1	Ventilator	0.90 X 0.90
GD	Glass Door	2.55 X 2.40
GW	Glass Window	1.75 X 2.40

Area Details (Proposed)-Type S3,(No. of Units-01)


Block Numbers	GF	FF	SF
BLOCK 241	201.91	123.74	149.42

APPLICANT


ENGINEER

Sheet No :27/49
TYPE:S3


ORIENTATION

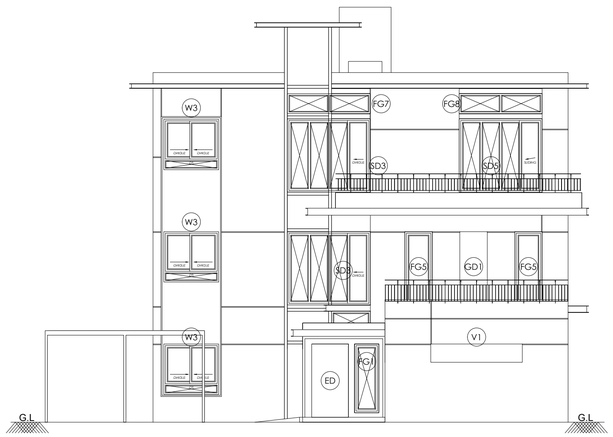


FRONT ELEVATION

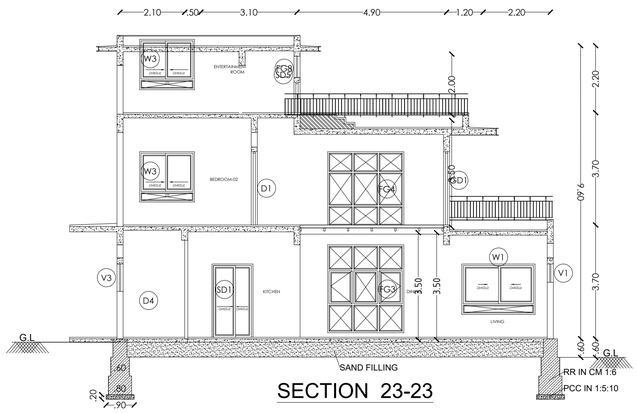


SECTION 23-23

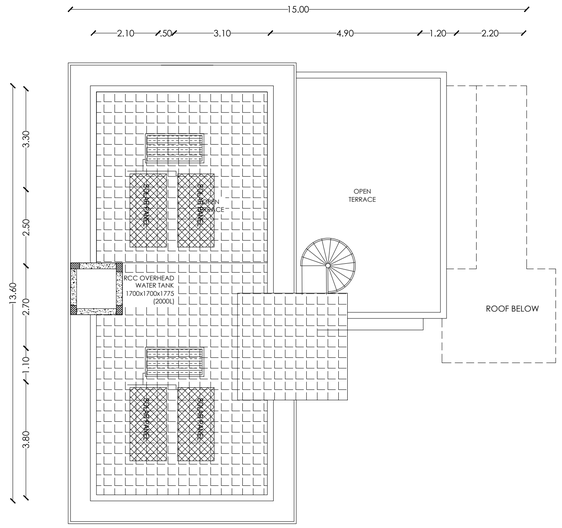


ROOF PLAN

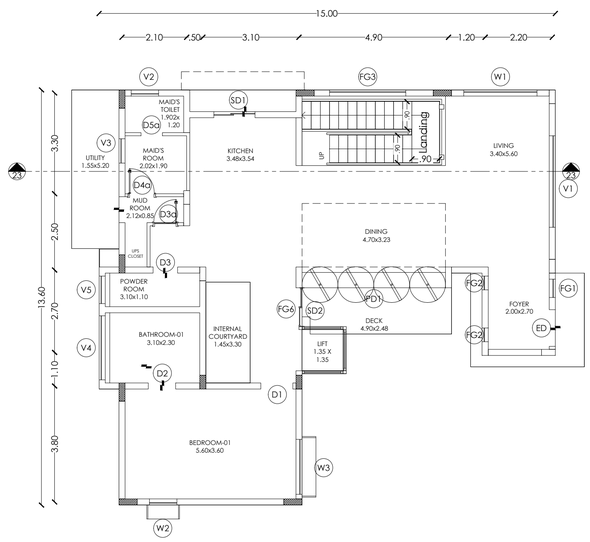

GROUND FLOOR PLAN

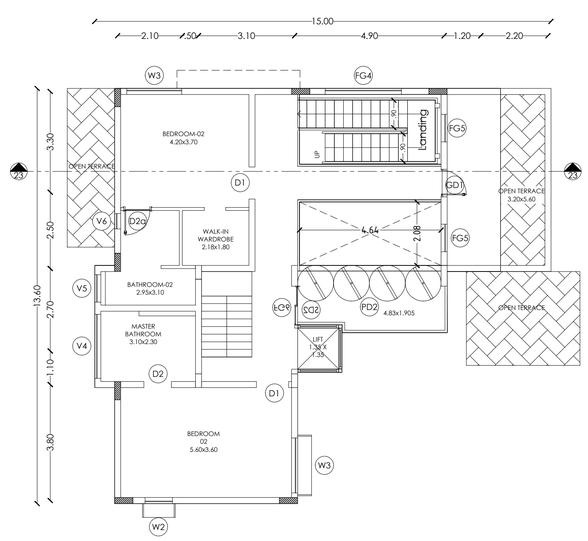

FIRST FLOOR PLAN

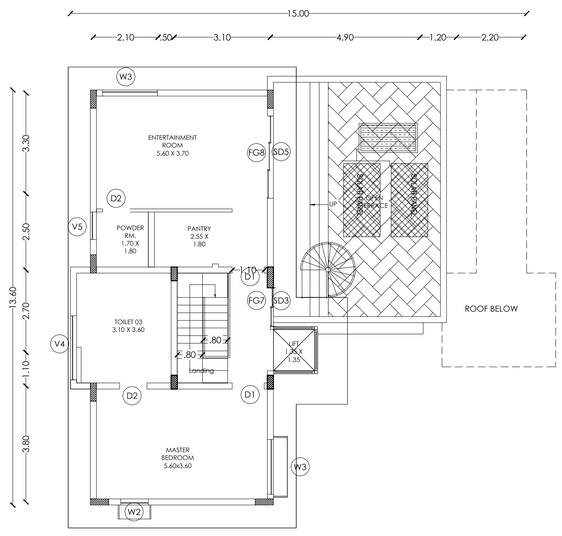

SECOND FLOOR PLAN

PLAN SHOWING THE EXISTING RESIDENTIAL GROUP DEVELOPMENT WITH PROPOSED HOTEL COMMERCIAL BUILDINGS IN S.F.NOS:70/1A(Pt), 70/1B, 70/2(P), 71(P), 72(P), 73/1(P), 73/2(P), 74/1, 74/3, 74/4, 74/5, 74/6(P), 75/2(P), 75/3(P), 81/2(P), 81/3(P), 82(P), 83/1(P), 83/2(P), 83/3A(P),83/3B, 87(P), 88/2, 89/1B2(P), 89/1B3, 89/1C, 89/2, 90/1A(P), 90/2A(P), 90/2B(P), 90/2C, 90/3, 91/1, 91/2 OF KUSTANAPALLI VILLAGE , ECHANGOOR PANCHAYAT AND IN S.F.Nos:173/1(P), 173/2(P), 174/1A2(P), 181/1C(P), 181/1D, 182/1, 182/3B(P), 183(P), 184/2(P), 185(P), 235/2(P), 236/3D(P), 250/1(P), 250/2(P), 252/1, 252/3, 252/4, 252/5(P), 252/6(P), 253/1(P), 253/2(P), 253/3(P), 254/1(P), 254/2(P), 257 / 2(P), 257/3A, 257/3B, 257/3C OF SEVAGANAPALLI VILLAGE & PANCHAYAT, HOSUR PANCHAYAT UNION, HOSUR TALUK, KRISHNAGIRI DISTRICT.

Schedule of Joineries

ED	Door	1.65 X 2.40
D1	Door	1.05 X 2.40
D2	Door	0.90 X 2.40
D3	Door	0.80 X 2.40
W1	Window	1.40 X 1.50
CU1	Sliding Window	1.40 X 2.10
CU2	Sliding Window	2.80 X 2.10
CW1	Corner Window	2.10 X 2.10
SD1	Sliding Door	2.80 X 2.40
SD2	Sliding Door	2.50 X 2.40
KW1	Window	0.70 X 0.90
KW2	Window	1.40 X 1.50
TW1	Ventilator	0.90 X 0.90
GD	Glass Door	2.55 X 2.40
GW	Glass Window	1.75 X 2.40

Area Details (Proposed)-Type S2, (No. of Units-04)

Block Numbers	GF	FF	SF
BLOCK 224	165.59	126.14	118.73
BLOCK 225	165.59	126.14	118.73
BLOCK 226	165.59	126.14	118.73
BLOCK 242	165.59	126.14	118.73

APPLICANT

ENGINEER

Krishnagiri, Office of the Dy. Director of Town & Country Planning, Hosur, Mobile: 9952425165
KCITCP-Professional Registration | Reg No. | Validity
Supdg. Engineer Grade-II | (RRE III) | 32/2004 | 22.05.2029
Regd. Sp. Engineer Grade III (RE III) | 257/2022 | 23.03.2027
Supdg. Construction Engineer (CE) | 10/2019 | 24.04.2029
Regd. Quality Auditor (QA) | 09/2024 | 17.06.2029
Regd. Developer (CO) | 18/2024 | 22.05.2029

Sheet No :26/49
TYPE:S2


ORIENTATION




PLAN SHOWING THE EXISTING RESIDENTIAL GROUP DEVELOPMENT WITH PROPOSED HOTEL COMMERCIAL BUILDINGS IN S.F.NOS:70/1A(Pt), 70/1B, 70/2(P), 71(P), 72(P), 73/1(P), 73/2(P), 74/1, 74/3, 74/4, 74/5, 74/6(P), 75/2(P), 75/3(P), 81/2(P), 81/3(P), 82(P), 83/1(P), 83/2(P), 83/3A(P),83/3B, 87(P), 88/2, 89/1B2(P), 89/1B3, 89/1C, 89/2, 90/1A(P), 90/2A(P), 90/2B(P), 90/2C, 90/3, 91/1, 91/2 OF KUSTANAPALLI VILLAGE , ECHANGOOR PANCHAYAT AND IN S.F.Nos:173/1(P), 173/2(P), 174/1A2(P), 181/1C(P), 181/1D, 182/1, 182/3B(P), 183(P), 184/2(P), 185(P), 235/2(P), 236/3D(P), 250/1(P), 250/2(P), 252/1, 252/3, 252/4, 252/5(P), 252/6(P), 253/1(P), 253/2(P), 253/3(P), 254/1(P), 254/2(P), 257 / 2(P), 257/3A, 257/3B, 257/3C OF SEVAGANAPALLI VILLAGE & PANCHAYAT, HOSUR PANCHAYAT UNION, HOSUR TALUK, KRISHNAGIRI DISTRICT.



FRONT ELEVATION

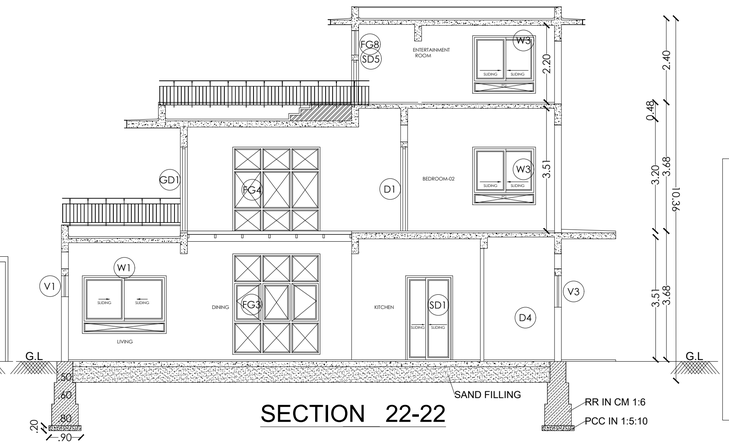

SECTION 22-22

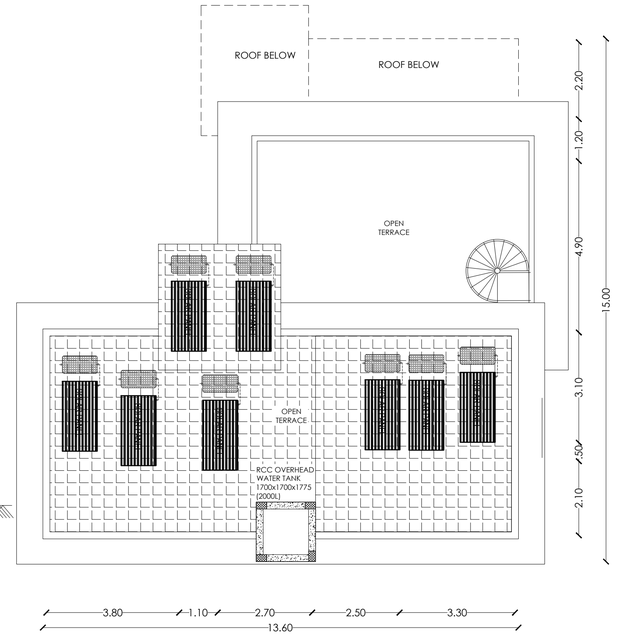

ROOF PLAN


Schedule of Joineries		
ED	Door	1.65 X 2.40
D1	Door	1.05 X 2.40
D2	Door	0.90 X 2.40
D3	Door	0.80 X 2.40
W1	Window	1.40 X 1.50
CU1	Sliding Window	1.40 X 2.10
CU2	Sliding Window	2.80 X 2.10
CW1	Corner Window	2.10 X 2.10
SD1	Sliding Door	2.80 X 2.40
SD2	Sliding Door	2.50 X 2.40
KW1	Window	0.70 X 0.90
KW2	Window	1.40 X 1.50
TW1	Ventilator	0.90 X 0.90
GD	Glass Door	2.55 X 2.40
GW	Glass Window	1.75 X 2.40


Area Details (Proposed)-Type S1, (No. of Units-07)

Block Numbers	GF	FF	SF
BLOCK 227	168.89	153.55	118.73
BLOCK 228	168.89	153.55	118.73
BLOCK 229	168.89	153.55	118.73
BLOCK 230	168.89	153.55	118.73
BLOCK 231	168.89	153.55	118.73
BLOCK 232	168.89	153.55	118.73
BLOCK 240	168.89	153.55	118.73


APPLICANT

ENGINEER

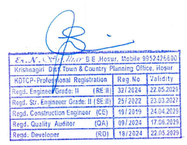


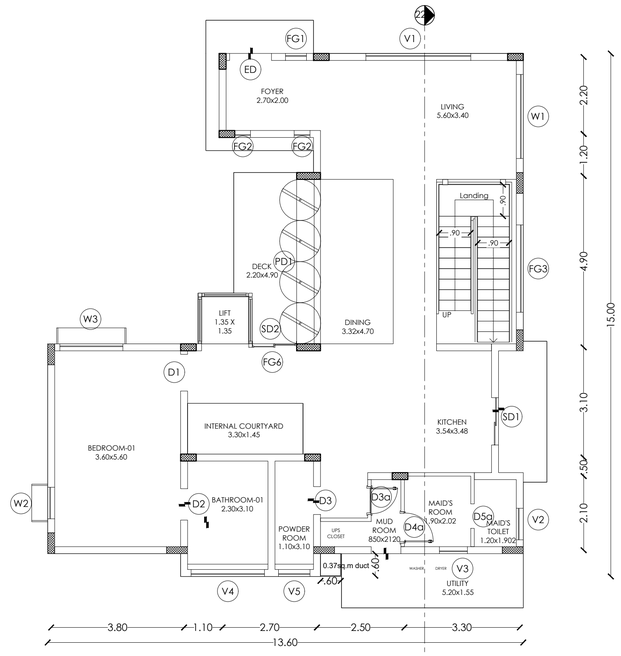

GROUND FLOOR PLAN

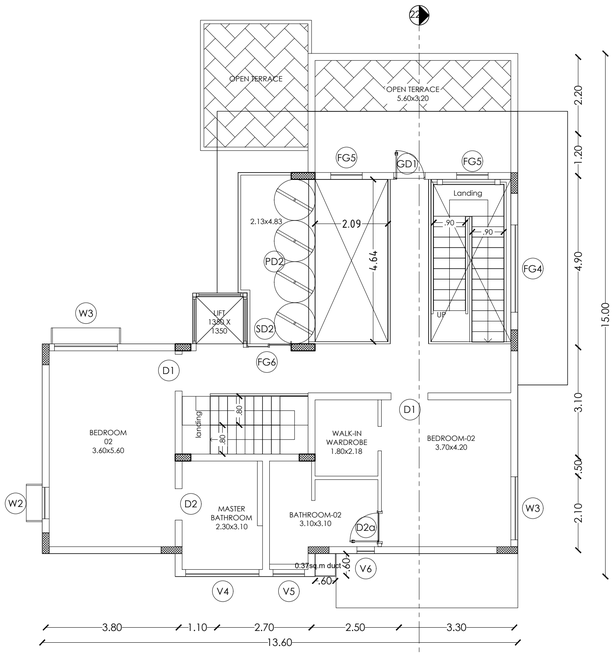

FIRST FLOOR PLAN

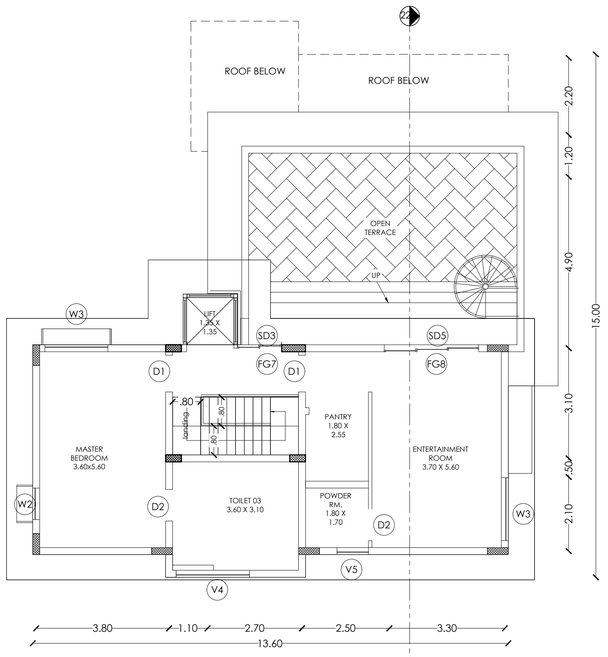

SECOND FLOOR PLAN


Sheet No :25/49
TYPE:S1

ORIENTATION


PLAN SHOWING THE EXISTING RESIDENTIAL GROUP DEVELOPMENT WITH PROPOSED HOTEL COMMERCIAL BUILDINGS IN S.F.NOS:70/1A(Pt), 70/1B, 70/2(P), 71(P), 72(P), 73/1(P), 73/2(P), 74/1, 74/3, 74/4, 74/5, 74/6(P), 75/2(P), 75/3(P), 81/2(P), 81/3(P), 82(P), 83/1(P), 83/2(P), 83/3A(P),83/3B, 87(P), 88/2, 89/1B2(P), 89/1B3, 89/1C, 89/2, 90/1A(P), 90/2A(P), 90/2B(P), 90/2C, 90/3, 91/1, 91/2 OF KUSTANAPALLI VILLAGE , ECHANGOOR PANCHAYAT AND IN S.F.Nos:173/1(P), 173/2(P), 174/1A2(P), 181/1C(P), 181/1D, 182/1, 182/3B(P), 183(P), 184/2(P), 185(P), 235/2(P), 236/3D(P), 250/1(P), 250/2(P), 252/1, 252/3, 252/4, 252/5(P), 252/6(P), 253/1(P), 253/2(P), 253/3(P), 254/1(P), 254/2(P), 257 / 2(P), 257/3A, 257/3B, 257/3C OF SEVAGANAPALLI VILLAGE & PANCHAYAT, HOSUR PANCHAYAT UNION, HOSUR TALUK, KRISHNAGIRI DISTRICT.




FRONT ELEVATION

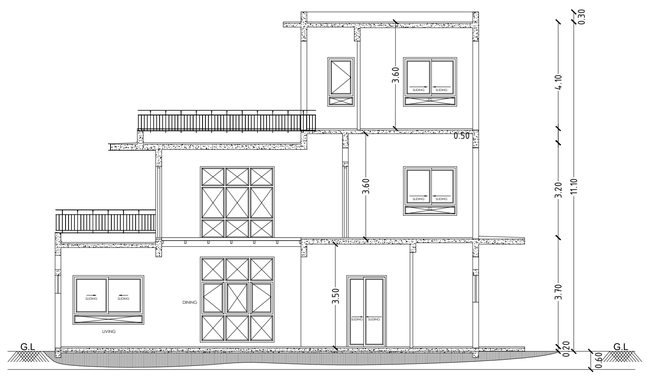


SECTION 27-27

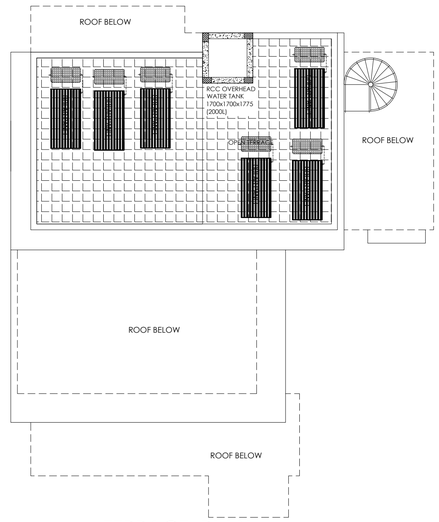


TERRACE PLAN

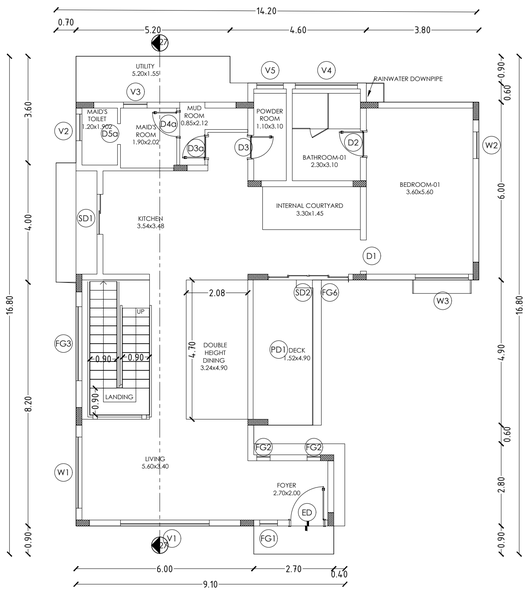

GROUND FLOOR PLAN

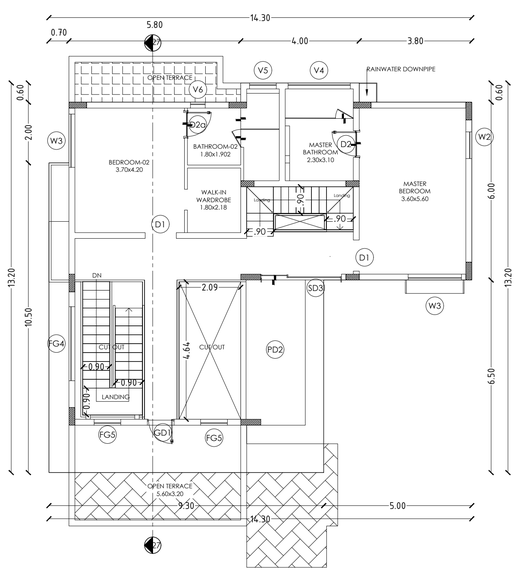

FIRST FLOOR PLAN

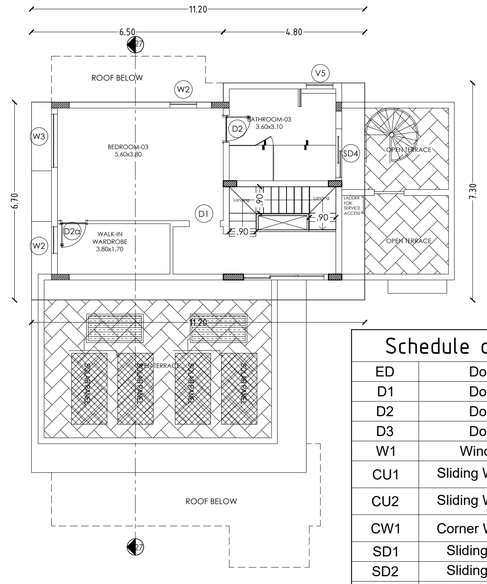

SECOND FLOOR PLAN

Schedule of Joineries

ED	Door	1.65 X 2.40
D1	Door	1.05 X 2.40
D2	Door	0.90 X 2.40
D3	Door	0.80 X 2.40
W1	Window	1.40 X 1.50
CU1	Sliding Window	1.40 X 2.10
CU2	Sliding Window	2.80 X 2.10
CW1	Corner Window	2.10 X 2.10
SD1	Sliding Door	2.80 X 2.40
SD2	Sliding Door	2.50 X 2.40
KW1	Window	0.70 X 0.90
KW2	Window	1.40 X 1.50
TW1	Ventilator	0.90 X 0.90
GD	Glass Door	2.55 X 2.40
GW	Glass Window	1.75 X 2.40

Area Details (Proposed)-Type S,(No. of Units-59)

Block Numbers	GF	FF	SF
BLOCK 1	165.98	136.39	77.12
BLOCK 2	165.98	136.39	77.12
BLOCK 5	165.98	136.39	77.12
BLOCK 12	165.98	136.39	77.12
BLOCK 15	165.98	136.39	77.12
BLOCK 23	165.98	136.39	77.12
BLOCK 32	165.98	136.39	77.12
BLOCK 38	165.98	136.39	77.12
BLOCK 48	165.98	136.39	77.12
BLOCK 49	165.98	136.39	77.12
BLOCK 50	165.98	136.39	77.12
BLOCK 51	165.98	136.39	77.12
BLOCK 53	165.98	136.39	77.12
BLOCK 54	165.98	136.39	77.12
BLOCK 56	165.98	136.39	77.12
BLOCK 86	165.98	136.39	77.12
BLOCK 87	165.98	136.39	77.12
BLOCK 88	165.98	136.39	77.12
BLOCK 89	165.98	136.39	77.12
BLOCK 90	165.98	136.39	77.12
BLOCK 92	165.98	136.39	77.12
BLOCK 93	165.98	136.39	77.12
BLOCK 94	165.98	136.39	77.12
BLOCK 110	165.98	136.39	77.12
BLOCK 116	165.98	136.39	77.12
BLOCK 158	165.98	136.39	77.12
BLOCK 159	165.98	136.39	77.12
BLOCK 161	165.98	136.39	77.12
BLOCK 162	165.98	136.39	77.12
BLOCK 167	165.98	136.39	77.12
BLOCK 168	165.98	136.39	77.12
BLOCK 169	165.98	136.39	77.12
BLOCK 170	165.98	136.39	77.12
BLOCK 171	165.98	136.39	77.12
BLOCK 172	165.98	136.39	77.12
BLOCK 173	165.98	136.39	77.12
BLOCK 175	165.98	136.39	77.12
BLOCK 176	165.98	136.39	77.12
BLOCK 177	165.98	136.39	77.12
BLOCK 178	165.98	136.39	77.12
BLOCK 180	165.98	136.39	77.12
BLOCK 181	165.98	136.39	77.12
BLOCK 182	165.98	136.39	77.12
BLOCK 183	165.98	136.39	77.12
BLOCK 188	165.98	136.39	77.12
BLOCK 189	165.98	136.39	77.12
BLOCK 190	165.98	136.39	77.12
BLOCK 195	165.98	136.39	77.12
BLOCK 196	165.98	136.39	77.12
BLOCK 197	165.98	136.39	77.12
BLOCK 198	165.98	136.39	77.12
BLOCK 202	165.98	136.39	77.12
BLOCK 203	165.98	136.39	77.12
BLOCK 204	165.98	136.39	77.12
BLOCK 205	165.98	136.39	77.12
BLOCK 206	165.98	136.39	77.12
BLOCK 222	165.98	136.39	77.12
BLOCK 223	165.98	136.39	77.12
BLOCK 244	165.98	136.39	77.12

APPLICANT


ENGINEER

Er. M. V. Vijay B.E. Hons., Edible 9952424520
Krishnagiri Dist Town & Country Planning Office, Hosur
KDTCP-Professional Registration | Reg No | Validity
Tnrpt. Engineer(Grade II) | (RE II) | 327/2024 | 22.03.2025
Tnrpt. Sr. Engineer Grade II (RE III) | 23/2020 | 22.03.2027
Tnrpt. Construction Engineer (CE) | 19/2019 | 24.04.2025
Tnrpt. Quality Auditor (QA) | 097/2024 | 17.04.2025
Tnrpt. Developer (DLV) | 10/2024 | 22.05.2029


Sheet No :24/49

TYPE:S

ORIENTATION

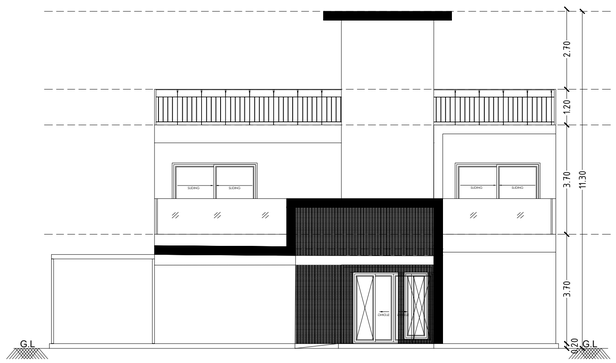


FRONT ELEVATION

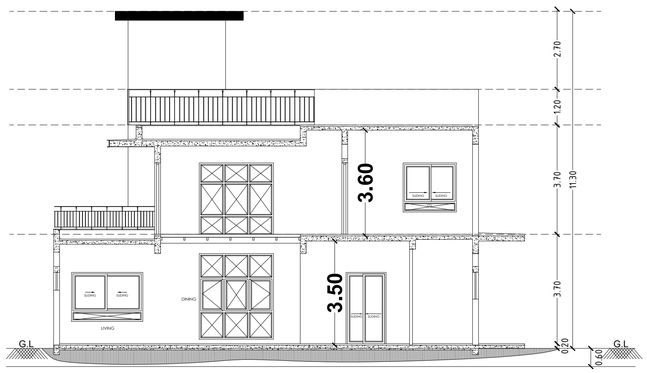


SECTION 29-29


0.04

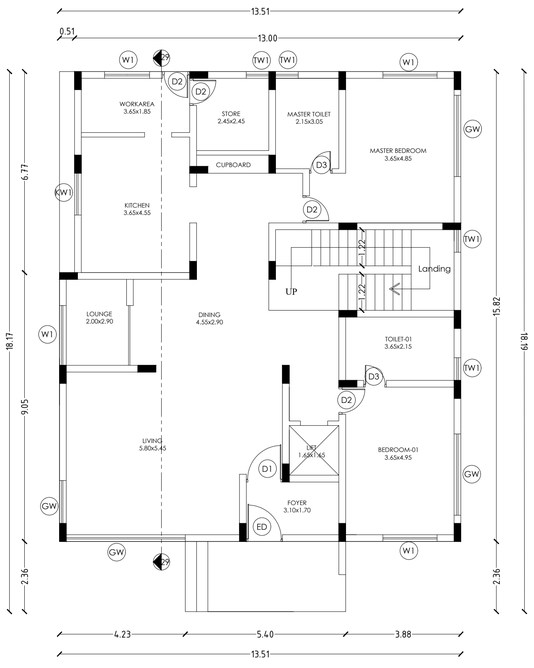

GROUND FLOOR PLAN

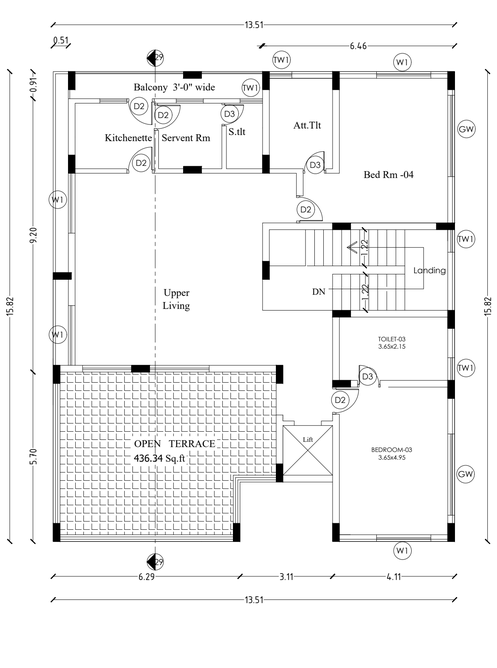

FIRST FLOOR PLAN

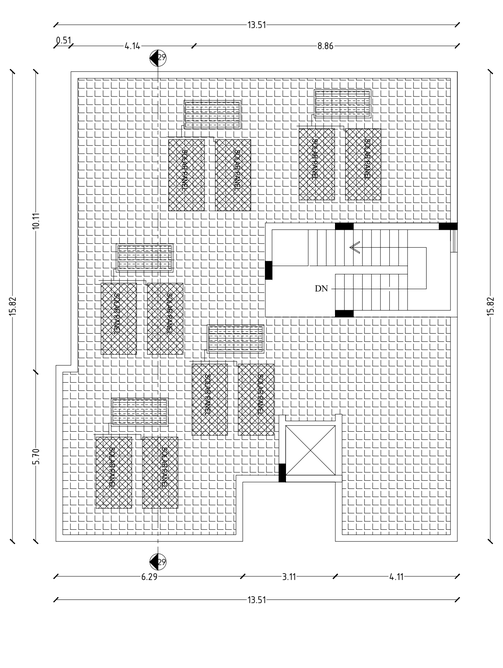

TERRACE PLAN

PLAN SHOWING THE EXISTING RESIDENTIAL GROUP DEVELOPMENT WITH PROPOSED HOTEL COMMERCIAL BUILDINGS IN S.F.NOS:70/1A(Pt), 70/1B, 70/2(P), 71(P), 72(P), 73/1(P), 73/2(P), 74/1, 74/3, 74/4, 74/5, 74/6(P), 75/2(P), 75/3(P), 81/2(P), 81/3(P), 82(P), 83/1(P), 83/2(P), 83/3A(P),83/3B, 87(P), 88/2, 89/1B2(P), 89/1B3, 89/1C, 89/2, 90/1A(P), 90/2A(P), 90/2B(P), 90/2C, 90/3, 91/1, 91/2 OF KUSTANAPALLI VILLAGE , ECHANGOOR PANCHAYAT AND IN S.F.Nos:173/1(P), 173/2(P), 174/1A2(P), 181/1C(P), 181/1D, 182/1, 182/3B(P), 183(P), 184/2(P), 185(P), 235/2(P), 236/3D(P), 250/1(P), 250/2(P), 252/1, 252/3, 252/4, 252/5(P), 252/6(P), 253/1(P), 253/2(P), 253/3(P), 254/1(P), 254/2(P), 257 / 2(P), 257/3A, 257/3B, 257/3C OF SEVAGANAPALLI VILLAGE & PANCHAYAT, HOSUR PANCHAYAT UNION, HOSUR TALUK, KRISHNAGIRI DISTRICT.

Schedule of Joineries

ED	Door	1.65 X 2.40
D1	Door	1.05 X 2.40
D2	Door	0.90 X 2.40
D3	Door	0.80 X 2.40
W1	Window	1.40 X 1.50
CU1	Sliding Window	1.40 X 2.10
CU2	Sliding Window	2.80 X 2.10
CW1	Corner Window	2.10 X 2.10
SD1	Sliding Door	2.80 X 2.40
SD2	Sliding Door	2.50 X 2.40
KW1	Window	0.70 X 0.90
KW2	Window	1.40 X 1.50
TW1	Ventilator	0.90 X 0.90
GD	Glass Door	2.55 X 2.40
GW	Glass Window	1.75 X 2.40

Area Details (Proposed)-Type N7, (No. of Units-01)

Block Numbers	GF	FF
BLOCK 179	210.25	167.08

APPLICANT

ENGINEER

Ex.No.1/Lic.No:S.E./Hosur, Mobile:9952426600
Krishnagiri Dist. Town & Country Planning Office, Hosur

KDTCP-Professional Registration	Reg.No.	Validity
Regd. Engineer Grade: II (RE II)	52/2024	22.05.2029
Regd. Str. Engineer Grade: II (SE II)	257/2022	23.03.2027
Regd. Construction Engineer (CE)	191/2019	24.04.2029
Regd. Quality Auditor (QA)	097/2024	17.06.2029
Regd. Developer (RD)	118/2024	22.05.2029

Sheet No :23/49


TYPE:N7

ORIENTATION


PLAN SHOWING THE EXISTING RESIDENTIAL GROUP DEVELOPMENT WITH PROPOSED HOTEL COMMERCIAL BUILDINGS IN S.F.NOS:70/1A(Pt), 70/1B, 70/2(P), 71(P), 72(P), 73/1(P), 73/2(P), 74/1, 74/3, 74/4, 74/5, 74/6(P), 75/2(P), 75/3(P), 81/2(P), 81/3(P), 82(P), 83/1(P), 83/2(P), 83/3A(P),83/3B, 87(P), 88/2, 89/1B2(P), 89/1B3, 89/1C, 89/2, 90/1A(P), 90/2A(P), 90/2B(P), 90/2C, 90/3, 91/1, 91/2 OF KUSTANAPALLI VILLAGE , ECHANGOOR PANCHAYAT AND IN S.F.Nos:173/1(P), 173/2(P), 174/1A2(P), 181/1C(P), 181/1D, 182/1, 182/3B(P), 183(P), 184/2(P), 185(P), 235/2(P), 236/3D(P), 250/1(P), 250/2(P), 252/1, 252/3, 252/4, 252/5(P), 252/6(P), 253/1(P), 253/2(P), 253/3(P), 254/1(P), 254/2(P), 257 / 2(P), 257/3A, 257/3B, 257/3C OF SEVAGANAPALLI VILLAGE & PANCHAYAT, HOSUR PANCHAYAT UNION, HOSUR TALUK, KRISHNAGIRI DISTRICT.




FRONT ELEVATION

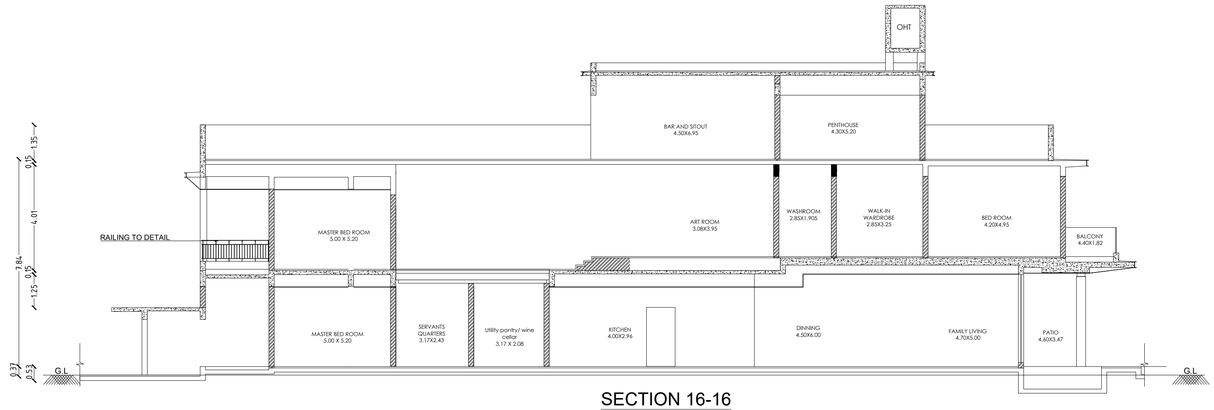


SECTION 16-16

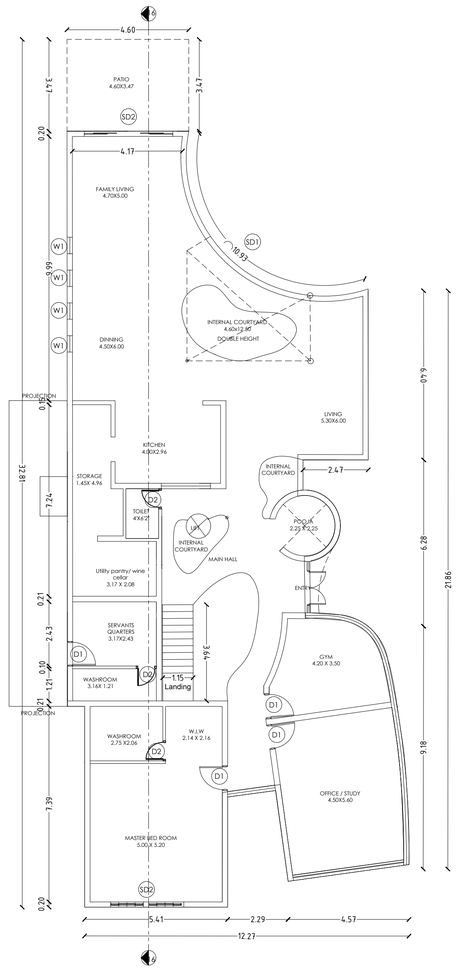

GROUND FLOOR PLAN

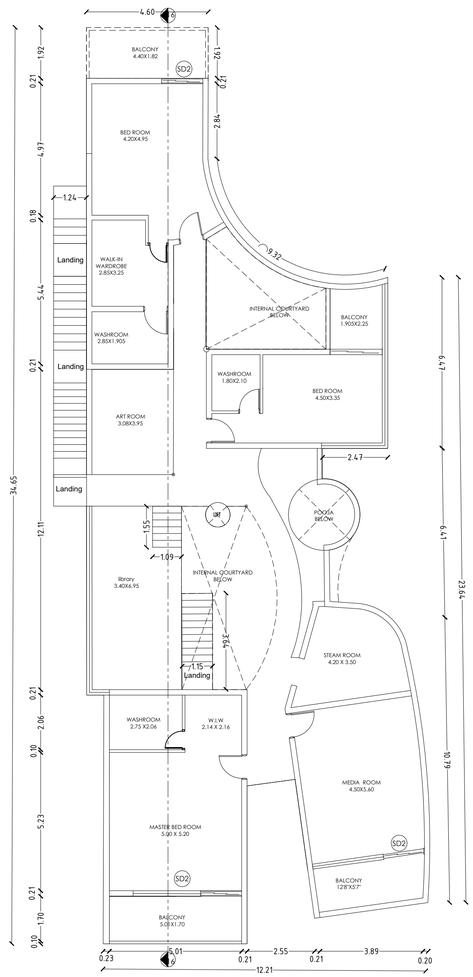

FIRST FLOOR PLAN

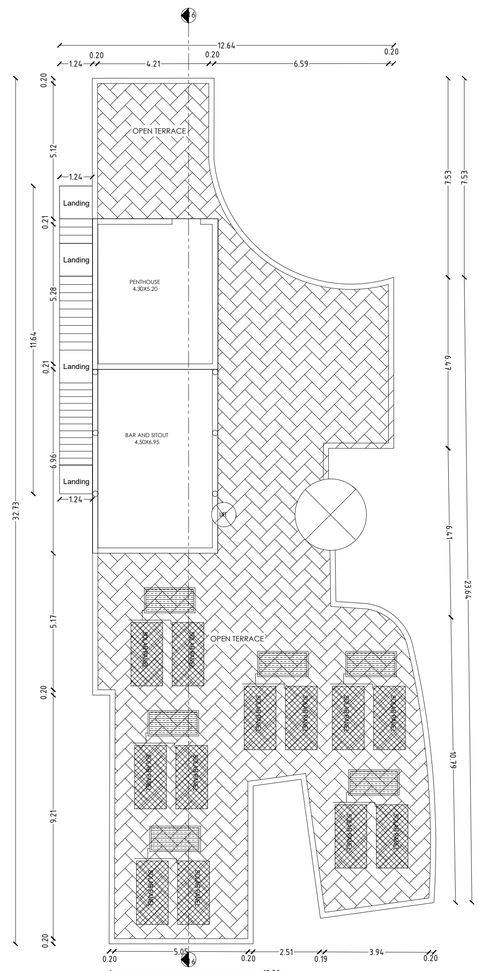

SECOND FLOOR PLAN

Schedule of Joineries

ED	Door	1.65 X 2.40
D1	Door	1.05 X 2.40
D2	Door	0.90 X 2.40
D3	Door	0.80 X 2.40
W1	Window	1.40 X 1.50
CU1	Sliding Window	1.40 X 2.10
CU2	Sliding Window	2.80 X 2.10
CW1	Corner Window	2.10 X 2.10
SD1	Sliding Door	2.80 X 2.40
SD2	Sliding Door	2.50 X 2.40
KW1	Window	0.70 X 0.90
KW2	Window	1.40 X 1.50
TW1	Ventilator	0.90 X 0.90
GD	Glass Door	2.55 X 2.40
GW	Glass Window	1.75 X 2.40

Area Details (Proposed)-Type N6, (No. of Units-01)

Block Numbers	GF	FF	SF
BLOCK 132	320.66	276.25	59.84

APPLICANT

ENGINEER


S.E. Hosur, Mobile 9952474102
Krishnagiri Dist Town & Country Planning Office, Hosur

KDTCP-Professional Registration	Reg.No.	Validity
Regd. Engineer Grade: II (RE II)	32/2024	22.05.2029
Regd. Str. Engineer Grade: II (RE II)	25/2022	23.03.2027
Regd. Construction Engineer (CE)	197/2019	24.04.2024
Regd. Quality Auditor (QA)	09/2024	17.06.2029
Regd. Developer (RD)	18/2024	22.05.2029


Sheet No :22/49

TYPE:N6


ORIENTATION

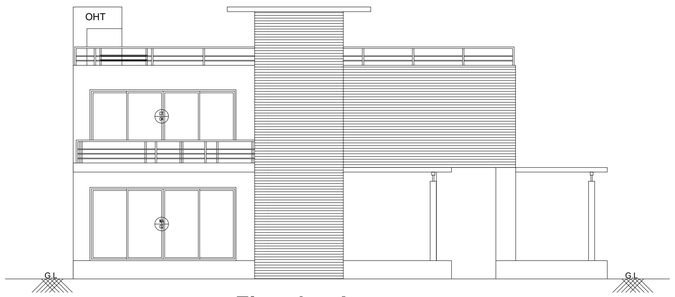


Elevation A

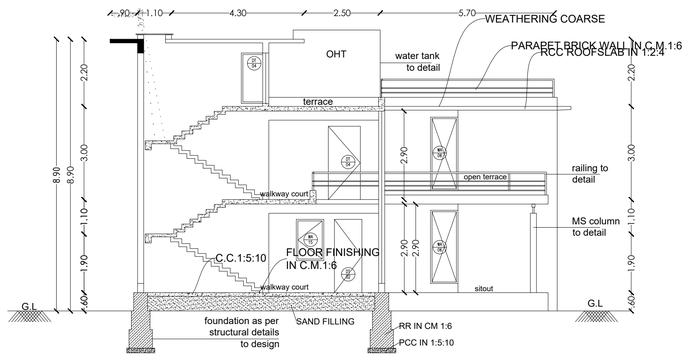


Section 21-21

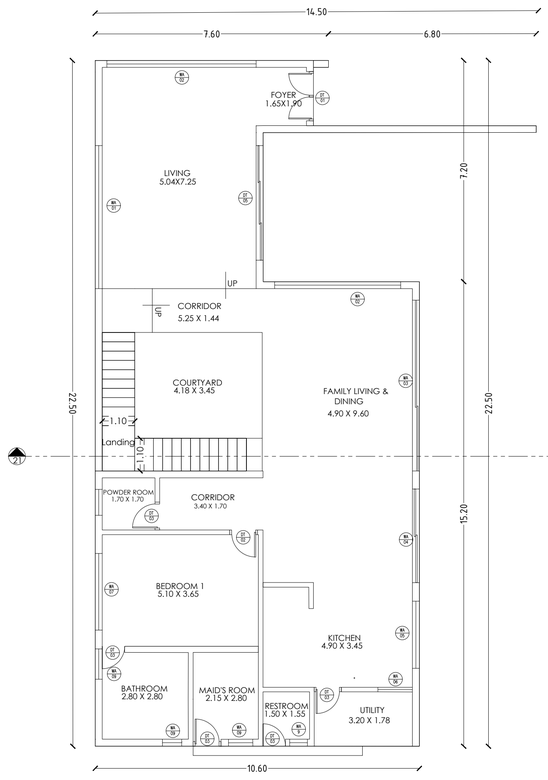

GROUND FLOOR PLAN

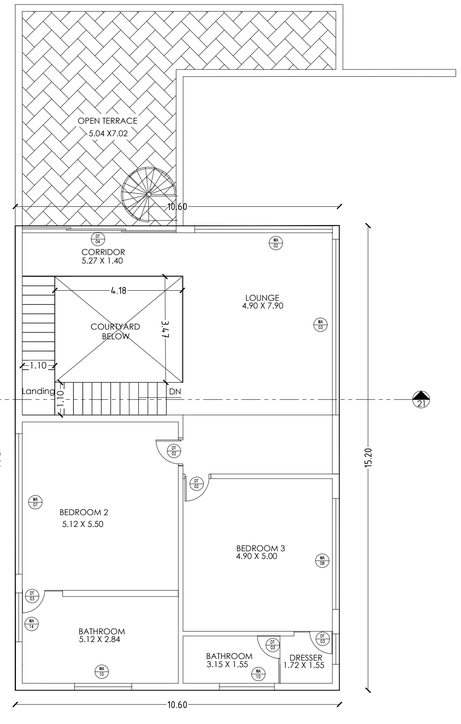

FIRST FLOOR PLAN

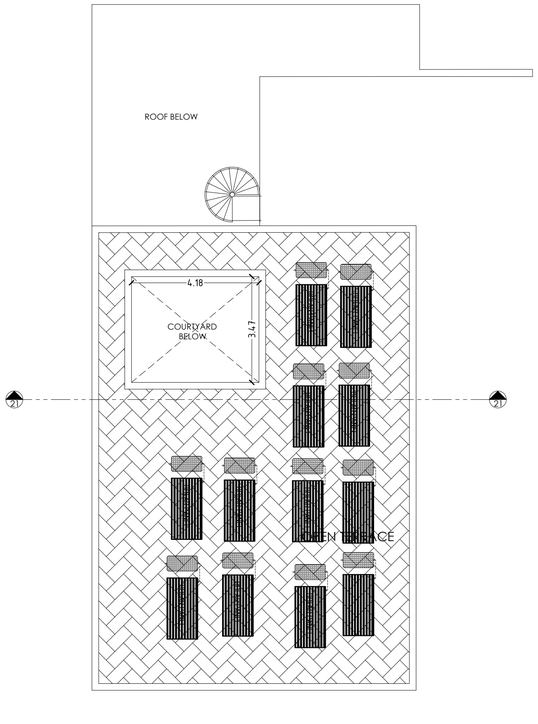

TERRACE FLOOR PLAN

PLAN SHOWING THE EXISTING RESIDENTIAL GROUP DEVELOPMENT WITH PROPOSED HOTEL COMMERCIAL BUILDINGS IN S.F.NOS:70/1A(Pt), 70/1B, 70/2(P), 71(P), 72(P), 73/1(P), 73/2(P), 74/1, 74/3, 74/4, 74/5, 74/6(P), 75/2(P), 75/3(P), 81/2(P), 81/3(P), 82(P), 83/1(P), 83/2(P), 83/3A(P),83/3B, 87(P), 88/2, 89/1B2(P), 89/1B3, 89/1C, 89/2, 90/1A(P), 90/2A(P), 90/2B(P), 90/2C, 90/3, 91/1, 91/2 OF KUSTANAPALLI VILLAGE , ECHANGOOR PANCHAYAT AND IN S.F.Nos:173/1(P), 173/2(P), 174/1A2(P), 181/1C(P), 181/1D, 182/1, 182/3B(P), 183(P), 184/2(P), 185(P), 235/2(P), 236/3D(P), 250/1(P), 250/2(P), 252/1, 252/3, 252/4, 252/5(P), 252/6(P), 253/1(P), 253/2(P), 253/3(P), 254/1(P), 254/2(P), 257 / 2(P), 257/3A, 257/3B, 257/3C OF SEVAGANAPALLI VILLAGE & PANCHAYAT, HOSUR PANCHAYAT UNION, HOSUR TALUK, KRISHNAGIRI DISTRICT.

Schedule of Joineries

ED	Door	1.65 X 2.40
D1	Door	1.05 X 2.40
D2	Door	0.90 X 2.40
D3	Door	0.80 X 2.40
W1	Window	1.40 X 1.50
CU1	Sliding Window	1.40 X 2.10
CU2	Sliding Window	2.80 X 2.10
CW1	Corner Window	2.10 X 2.10
SD1	Sliding Door	2.80 X 2.40
SD2	Sliding Door	2.50 X 2.40
KW1	Window	0.70 X 0.90
KW2	Window	1.40 X 1.50
TW1	Ventilator	0.90 X 0.90
GD	Glass Door	2.55 X 2.40
GW	Glass Window	1.75 X 2.40

Area Details (Proposed)-Type N5, (No. of Units-01)

Block Numbers	GF	FF
BLOCK 111	207.13	147.13

APPLICANT


ENGINEER

K.N.V. [illegible] B.E.,Master Q.S.,Hosur, Mobile:9952242630			
Krishnagiri. Dist Town & Country Planning Office, Hosur			
KDTCP-Professional Registration	Reg.No.	7301/01/	
Regd. Engineer Grade II	(EE II)	12/2024	22.05.2021
Regd. Sr. Engineer Grade II (EE II)		25/2022	23.03.2022
Regd. Construction Engineer	(CE)	19/2019	24.04.2019
Regd. Quality Auditor	(QA)	59/2024	17.06.2024
Regd. Developer	(KDV)	141/2024	22.06.2024


Sheet No :21/49

TYPE:N5


ORIENTATION

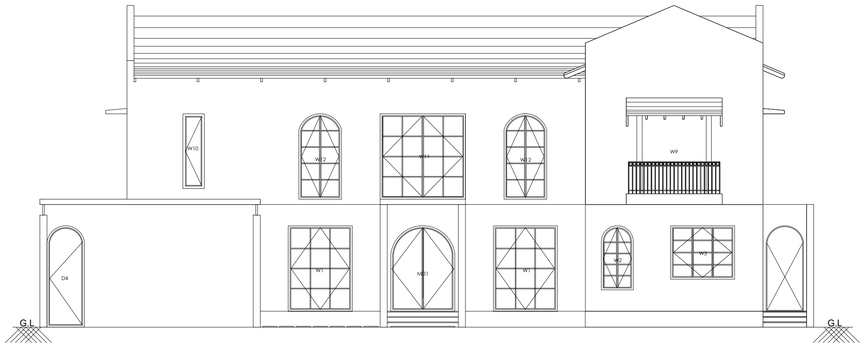


FRONT ELEVATION

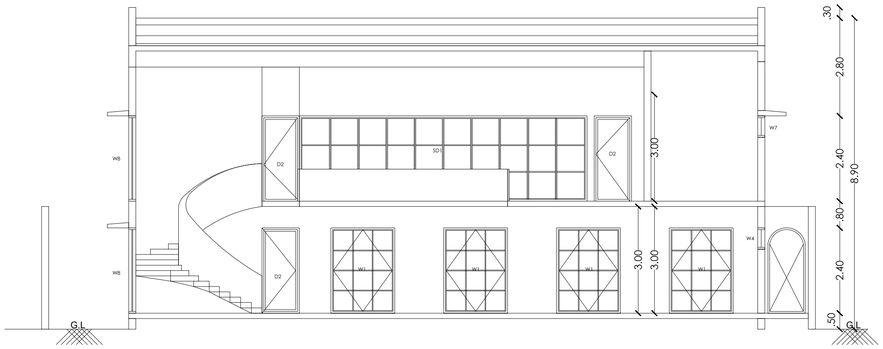

SECTION 20-20

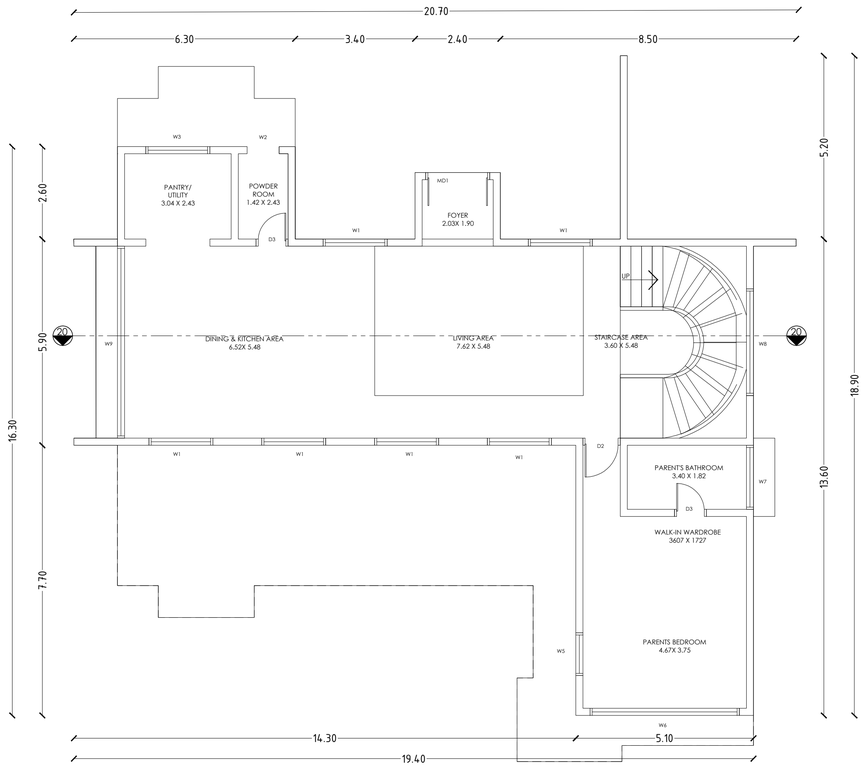

GROUND FLOOR PLAN

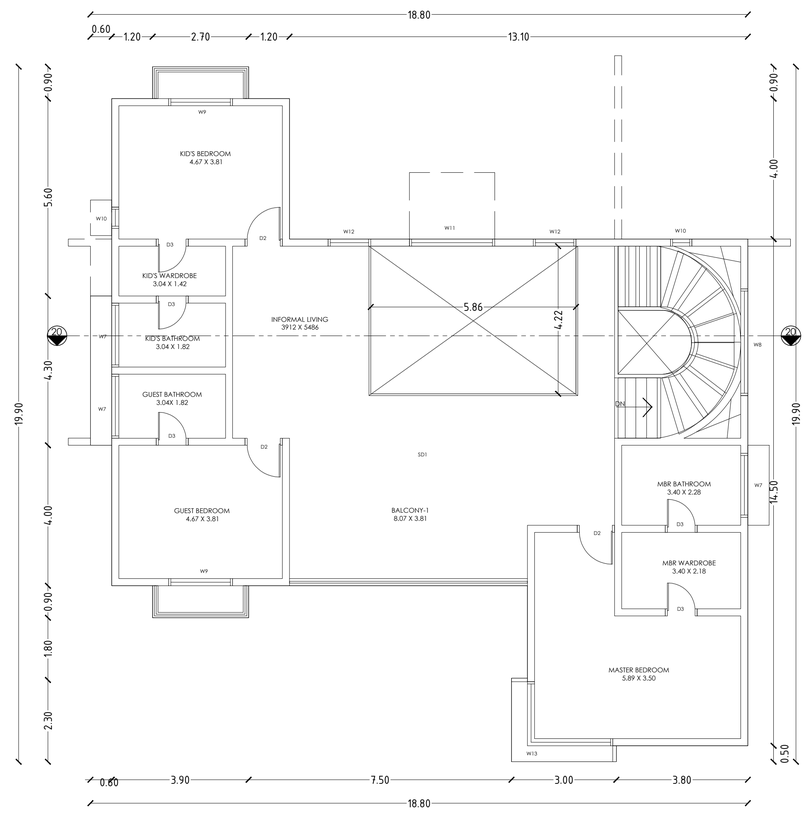

FIRST FLOOR PLAN

PLAN SHOWING THE EXISTING RESIDENTIAL GROUP DEVELOPMENT WITH PROPOSED HOTEL COMMERCIAL BUILDINGS IN S.F.NOS:70/1A(Pt), 70/1B, 70/2(P), 71(P), 72(P), 73/1(P), 73/2(P), 74/1, 74/3, 74/4, 74/5, 74/6(P), 75/2(P), 75/3(P), 81/2(P), 81/3(P), 82(P), 83/1(P), 83/2(P), 83/3A(P),83/3B, 87(P), 88/2, 89/1B2(P), 89/1B3, 89/1C, 89/2, 90/1A(P), 90/2A(P), 90/2B(P), 90/2C, 90/3, 91/1, 91/2 OF KUSTANAPALLI VILLAGE , ECHANGOOR PANCHAYAT AND IN S.F.Nos:173/1(P), 173/2(P), 174/1A2(P), 181/1C(P), 181/1D, 182/1, 182/3B(P), 183(P), 184/2(P), 185(P), 235/2(P), 236/3D(P), 250/1(P), 250/2(P), 252/1, 252/3, 252/4, 252/5(P), 252/6(P), 253/1(P), 253/2(P), 253/3(P), 254/1(P), 254/2(P), 257 / 2(P), 257/3A, 257/3B, 257/3C OF SEVAGANAPALLI VILLAGE & PANCHAYAT, HOSUR PANCHAYAT UNION, HOSUR TALUK, KRISHNAGIRI DISTRICT.

Schedule of Joineries

ED	Door	1.65 X 2.40
D1	Door	1.05 X 2.40
D2	Door	0.90 X 2.40
D3	Door	0.80 X 2.40
W1	Window	1.40 X 1.50
CU1	Sliding Window	1.40 X 2.10
CU2	Sliding Window	2.80 X 2.10
CW1	Corner Window	2.10 X 2.10
SD1	Sliding Door	2.80 X 2.40
SD2	Sliding Door	2.50 X 2.40
KW1	Window	0.70 X 0.90
KW2	Window	1.40 X 1.50
TW1	Ventilator	0.90 X 0.90
GD	Glass Door	2.55 X 2.40
GW	Glass Window	1.75 X 2.40

Area Details (Proposed)-Type N4, (No. of Units-01)

Block Numbers	GF	FF
BLOCK 109	246.32	212.09

APPLICANT


ENGINEER

S E Hosur, Mobile 9952474430
Arishanagiri Dist Town & Country Planning Office, Hosur
TCP-Professional Registration | Reg No | Valid Upto
Regd. Engineer Grade: II (RE-II) | 32/2024 | 22.05.2025
Regd. Str. Engineer Grade: II (SE-II) | 25/2022 | 23.03.2027
Regd. Construction Engineer (CE) | 19/2019 | 24.04.2025
Regd. Quality Auditor (QA) | 09/2024 | 11.06.2029
Regd. Developer (LO) | 18/2024 | 22.05.2099


Sheet No :20/49

TYPE:N4


ORIENTATION

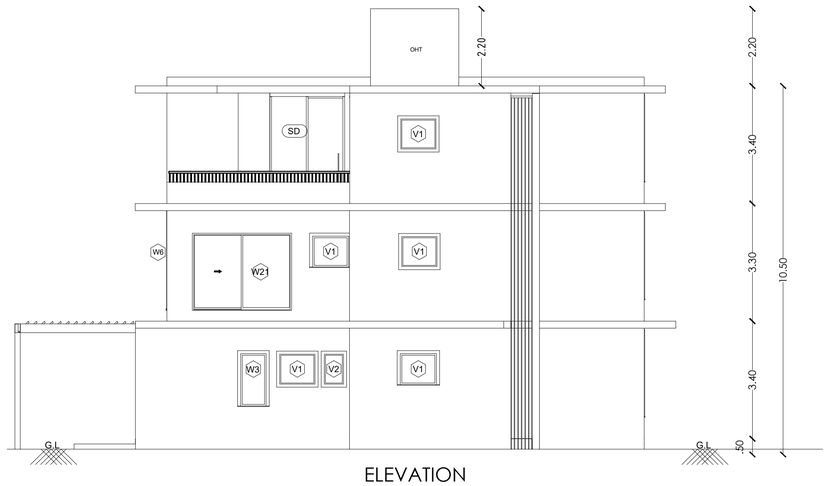


ELEVATION

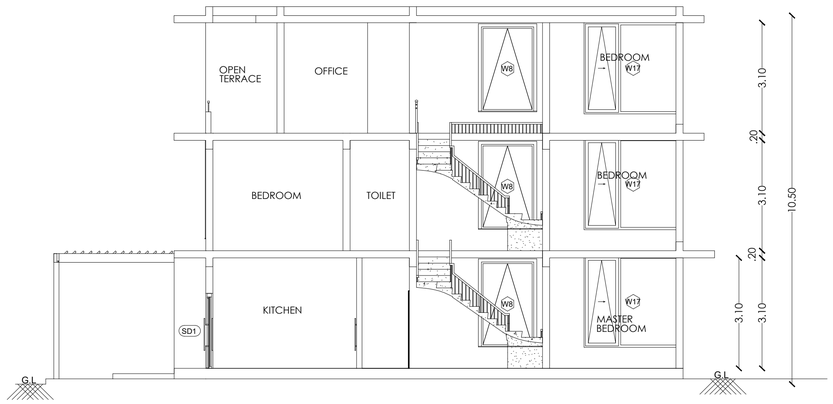


SECTION 19-19

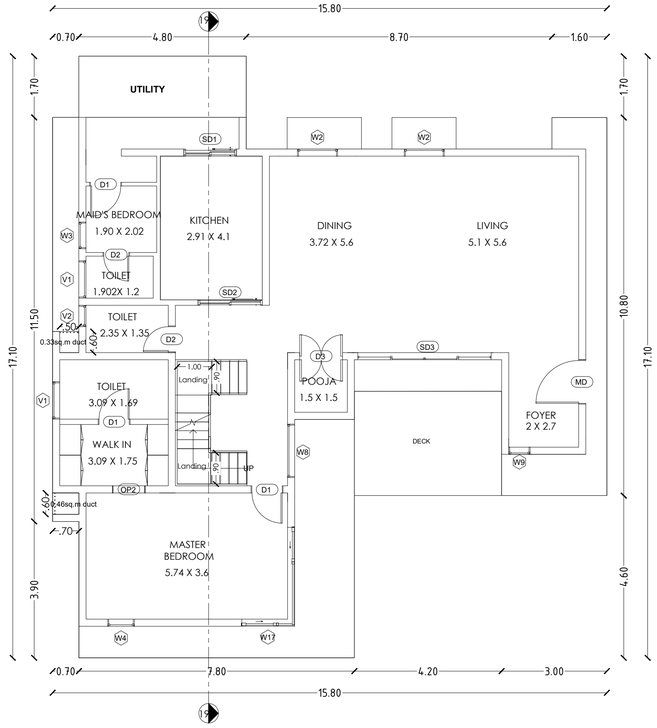

GROUND FLOOR PLAN

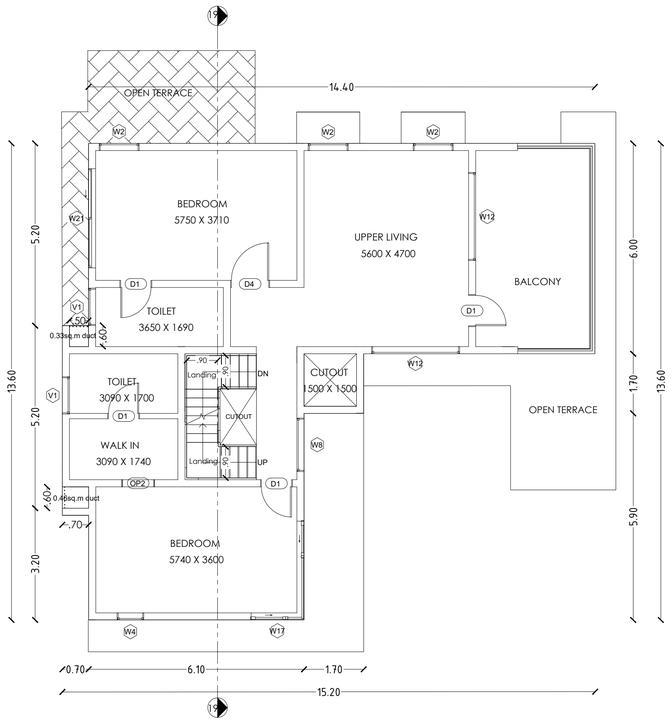

FIRST FLOOR PLAN

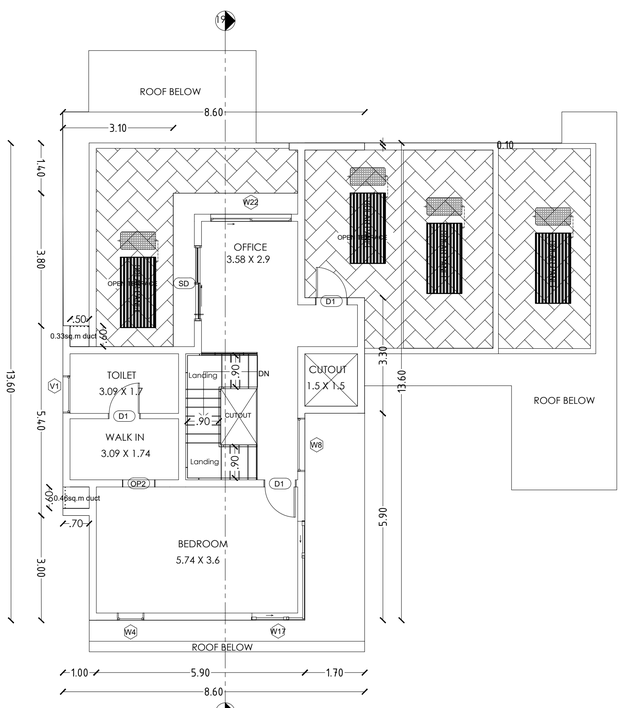

SECOND FLOOR PLAN

PLAN SHOWING THE EXISTING RESIDENTIAL GROUP DEVELOPMENT WITH PROPOSED HOTEL COMMERCIAL BUILDINGS IN S.F.NOS:70/1A(Pt), 70/1B, 70/2(P), 71(P), 72(P), 73/1(P), 73/2(P), 74/1, 74/3, 74/4, 74/5, 74/6(P), 75/2(P), 75/3(P), 81/2(P), 81/3(P), 82(P), 83/1(P), 83/2(P), 83/3A(P),83/3B, 87(P), 88/2, 89/1B2(P), 89/1B3, 89/1C, 89/2, 90/1A(P), 90/2A(P), 90/2B(P), 90/2C, 90/3, 91/1, 91/2 OF KUSTANAPALLI VILLAGE , ECHANGOOR PANCHAYAT AND IN S.F.Nos:173/1(P), 173/2(P), 174/1A2(P), 181/1C(P), 181/1D, 182/1, 182/3B(P), 183(P), 184/2(P), 185(P), 235/2(P), 236/3D(P), 250/1(P), 250/2(P), 252/1, 252/3, 252/4, 252/5(P), 252/6(P), 253/1(P), 253/2(P), 253/3(P), 254/1(P), 254/2(P), 257 / 2(P), 257/3A, 257/3B, 257/3C OF SEVAGANAPALLI VILLAGE & PANCHAYAT, HOSUR PANCHAYAT UNION, HOSUR TALUK, KRISHNAGIRI DISTRICT.

Schedule of Joineries

ED	Door	1.65 X 2.40
D1	Door	1.05 X 2.40
D2	Door	0.90 X 2.40
D3	Door	0.80 X 2.40
W1	Window	1.40 X 1.50
CU1	Sliding Window	1.40 X 2.10
CU2	Sliding Window	2.80 X 2.10
CW1	Corner Window	2.10 X 2.10
SD1	Sliding Door	2.80 X 2.40
SD2	Sliding Door	2.50 X 2.40
KW1	Window	0.70 X 0.90
KW2	Window	1.40 X 1.50
TW1	Ventilator	0.90 X 0.90
GD	Glass Door	2.55 X 2.40
GW	Glass Window	1.75 X 2.40

Area Details (Proposed)-Type N3, (No. of Units-01)

Block Numbers	GF	FF	SF
BLOCK 64	194.20	135.27	69.63

APPLICANT

ENGINEER


Krishnagiri Dist Town & Country Planning Office, Hosur
ADTCP-Professional Registration | Reg.No. | Validity
Regd. Engineer Grade II (RE II) | 32/2024 | 24.05.2025
Regd. Str. Engineer Grade II (SE II) | 25/2022 | 21.03.2027
Regd. Construction Engineer (CE) | 197/2019 | 24.04.2029
Regd. Quality Auditor (QA) | 09/2024 | 17.06.2029
Regd. Developer (RD) | 19/2024 | 12.05.2029

Sheet No :19/49
TYPE:N3


ORIENTATION




Elevation A

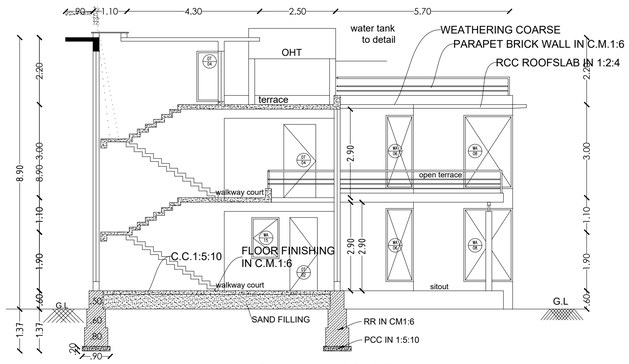


Section 18-18

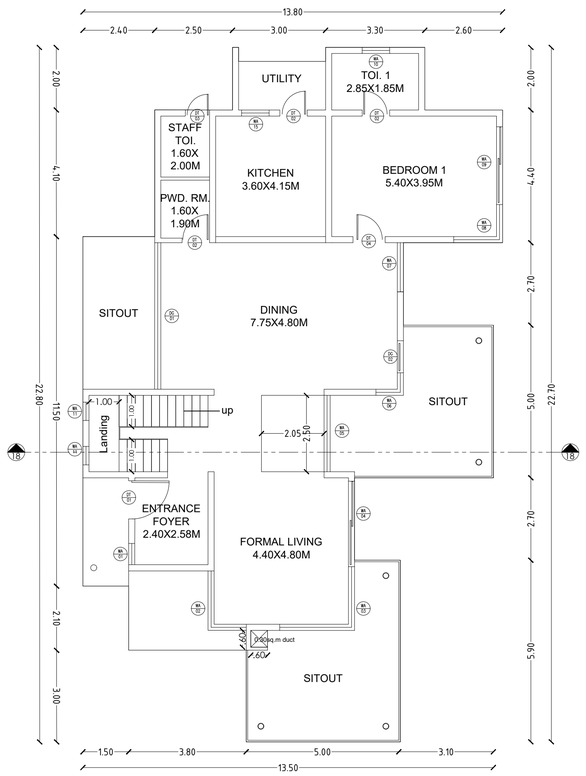

GROUND FLOOR PLAN

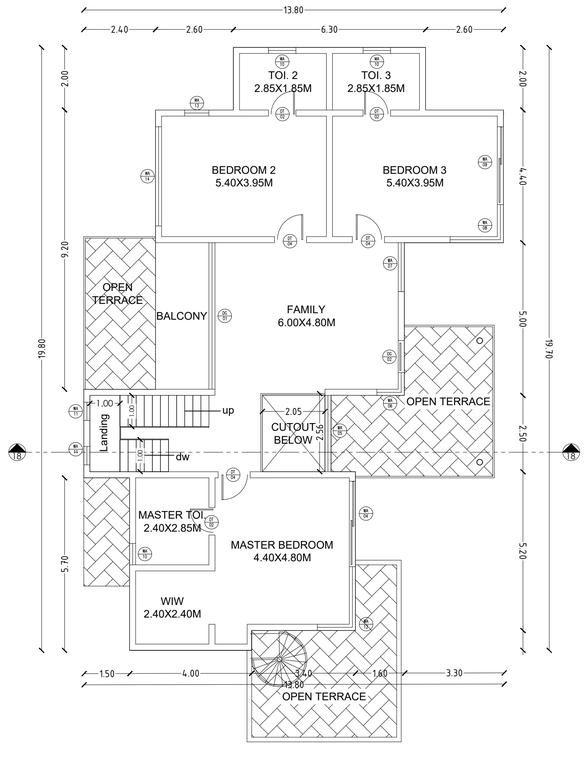

FIRST FLOOR PLAN

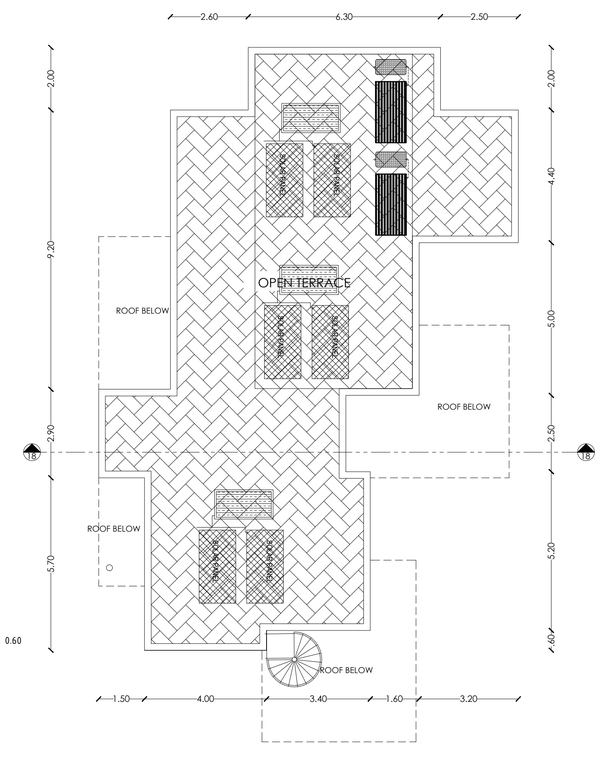

TERRACE FLOOR PLAN

PLAN SHOWING THE EXISTING RESIDENTIAL GROUP DEVELOPMENT WITH PROPOSED HOTEL COMMERCIAL BUILDINGS IN S.F.NOS:70/1A(Pt), 70/1B, 70/2(P), 71(P), 72(P), 73/1(P), 73/2(P), 74/1, 74/3, 74/4, 74/5, 74/6(P), 75/2(P), 75/3(P), 81/2(P), 81/3(P), 82(P), 83/1(P), 83/2(P), 83/3A(P),83/3B, 87(P), 88/2, 89/1B2(P), 89/1B3, 89/1C, 89/2, 90/1A(P), 90/2A(P), 90/2B(P), 90/2C, 90/3, 91/1, 91/2 OF KUSTANAPALLI VILLAGE , ECHANGOOR PANCHAYAT AND IN S.F.Nos:173/1(P), 173/2(P), 174/1A2(P), 181/1C(P), 181/1D, 182/1, 182/3B(P), 183(P), 184/2(P), 185(P), 235/2(P), 236/3D(P), 250/1(P), 250/2(P), 252/1, 252/3, 252/4, 252/5(P), 252/6(P), 253/1(P), 253/2(P), 253/3(P), 254/1(P), 254/2(P), 257 / 2(P), 257/3A, 257/3B, 257/3C OF SEVAGANAPALLI VILLAGE & PANCHAYAT, HOSUR PANCHAYAT UNION, HOSUR TALUK, KRISHNAGIRI DISTRICT.

Schedule of Joineries

ED	Door	1.65 X 2.40
D1	Door	1.05 X 2.40
D2	Door	0.90 X 2.40
D3	Door	0.80 X 2.40
W1	Window	1.40 X 1.50
CU1	Sliding Window	1.40 X 2.10
CU2	Sliding Window	2.80 X 2.10
CW1	Corner Window	2.10 X 2.10
SD1	Sliding Door	2.80 X 2.40
SD2	Sliding Door	2.50 X 2.40
KW1	Window	0.70 X 0.90
KW2	Window	1.40 X 1.50
TW1	Ventilator	0.90 X 0.90
GD	Glass Door	2.55 X 2.40
GW	Glass Window	1.75 X 2.40

Area Details (Proposed)-Type N2, (No. of Units-01)

Block Numbers	GF	FF
BLOCK 163	223.68	160.20


APPLICANT

ENGINEER


Sheet No :18/49

TYPE:N2


ORIENTATION

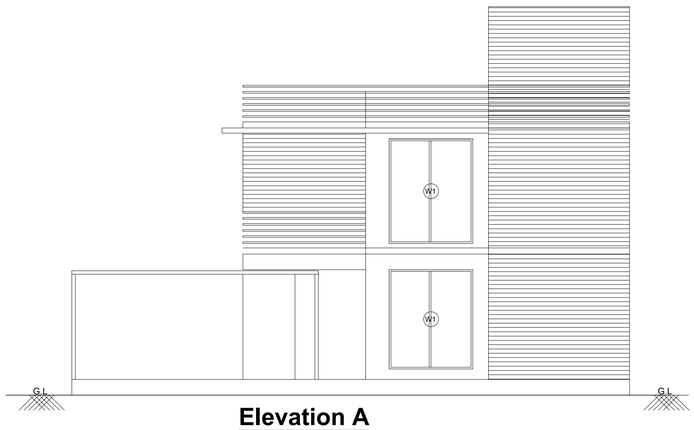


Elevation A

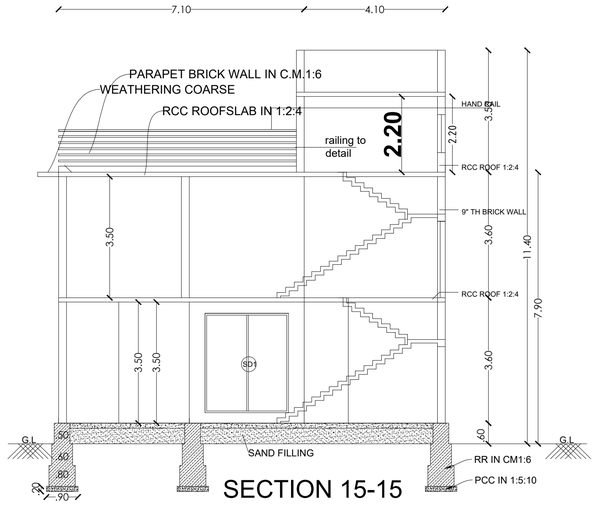


SECTION 15-15

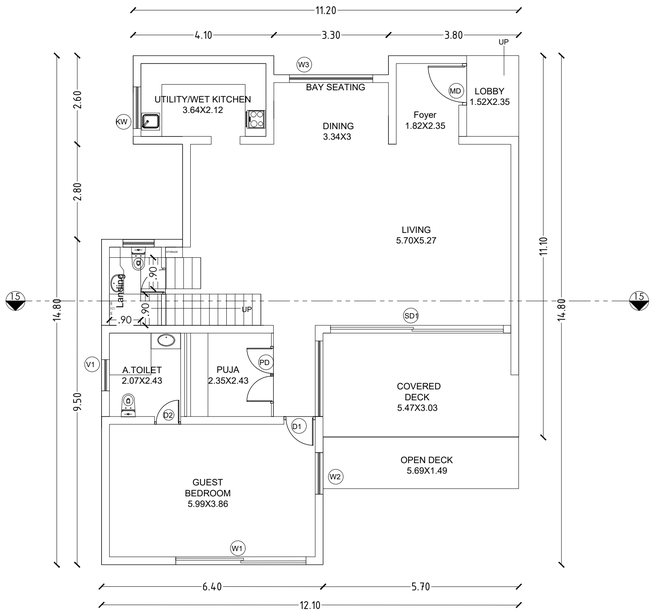

GROUND FLOOR PLAN

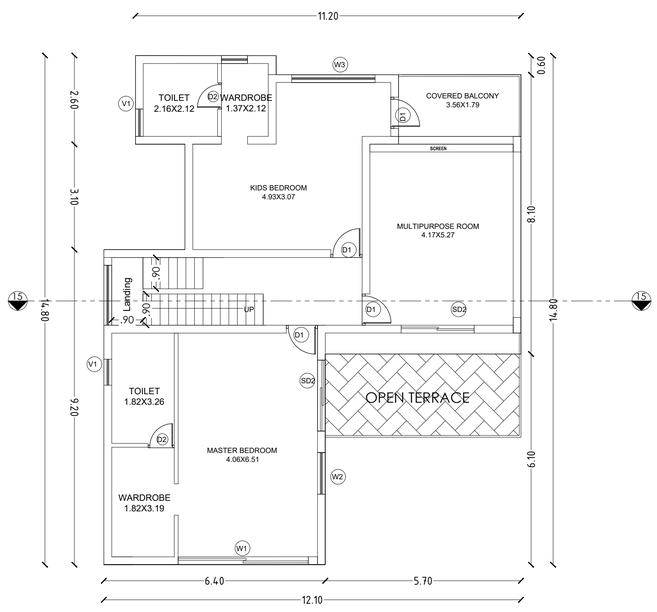

FIRST FLOOR PLAN

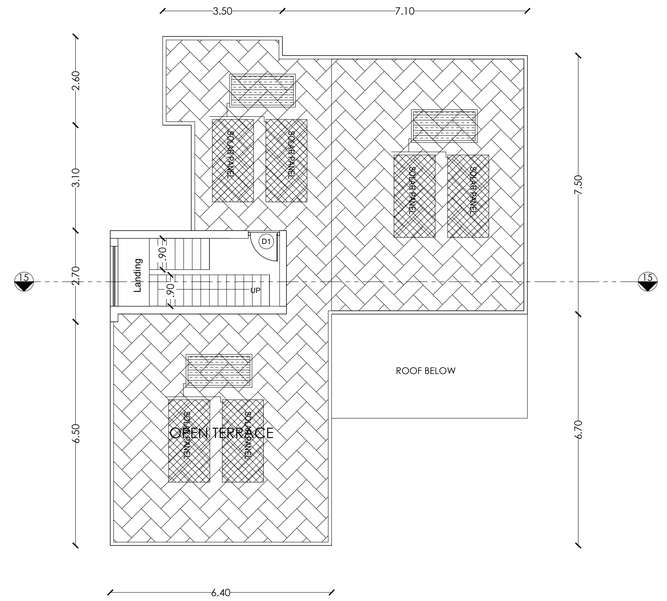

TERRACE FLOOR PLAN

PLAN SHOWING THE EXISTING RESIDENTIAL GROUP DEVELOPMENT WITH PROPOSED HOTEL COMMERCIAL BUILDINGS IN S.F.NOS:70/1A(Pt), 70/1B, 70/2(P), 71(P), 72(P), 73/1(P), 73/2(P), 74/1, 74/3, 74/4, 74/5, 74/6(P), 75/2(P), 75/3(P), 81/2(P), 81/3(P), 82(P), 83/1(P), 83/2(P), 83/3A(P),83/3B, 87(P), 88/2, 89/1B2(P), 89/1B3, 89/1C, 89/2, 90/1A(P), 90/2A(P), 90/2B(P), 90/2C, 90/3, 91/1, 91/2 OF KUSTANAPALLI VILLAGE , ECHANGOOR PANCHAYAT AND IN S.F.Nos:173/1(P), 173/2(P), 174/1A2(P), 181/1C(P), 181/1D, 182/1, 182/3B(P), 183(P), 184/2(P), 185(P), 235/2(P), 236/3D(P), 250/1(P), 250/2(P), 252/1, 252/3, 252/4, 252/5(P), 252/6(P), 253/1(P), 253/2(P), 253/3(P), 254/1(P), 254/2(P), 257 / 2(P), 257/3A, 257/3B, 257/3C OF SEVAGANAPALLI VILLAGE & PANCHAYAT, HOSUR PANCHAYAT UNION, HOSUR TALUK, KRISHNAGIRI DISTRICT.

Schedule of Joineries

ED	Door	1.65 X 2.40
D1	Door	1.05 X 2.40
D2	Door	0.90 X 2.40
D3	Door	0.80 X 2.40
W1	Window	1.40 X 1.50
CU1	Sliding Window	1.40 X 2.10
CU2	Sliding Window	2.80 X 2.10
CW1	Corner Window	2.10 X 2.10
SD1	Sliding Door	2.80 X 2.40
SD2	Sliding Door	2.50 X 2.40
KW1	Window	0.70 X 0.90
KW2	Window	1.40 X 1.50
TW1	Ventilator	0.90 X 0.90
GD	Glass Door	2.55 X 2.40
GW	Glass Window	1.75 X 2.40

Area Details (Proposed)-Type N1, (No. of Units-01)

Block No.	GF	FF	Head Room
BLOCK 4	148.12	131.39	12.51

APPLICANT


ENGINEER

Er.A.N.VIJAY KUMAR B.E.,Hosur. Mobile:9952240630
Krishnagiri Dist.Town & Country Planning Office, Hosur


KDTCP-Professional Registration	Reg.No	Validity
Regd., Engineer(Grade-I)	(RE-I) 327/2024	22.05.2021
Regd. Sr. Engineer Grade-II (SE-II)	257/2022	23.03.2021
Regd. Construction Engineer (CE)	197/2019	24.04.2025
Regd. Quality Auditor	(QA) 097/2024	17.06.2029
Regd. Developer	(RD) 18/2024	22.05.2029

Sheet No :17/49
TYPE:N1


ORIENTATION

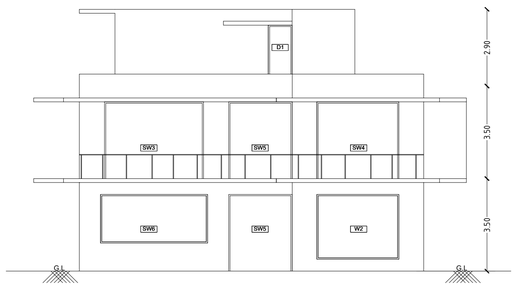


South side elevation

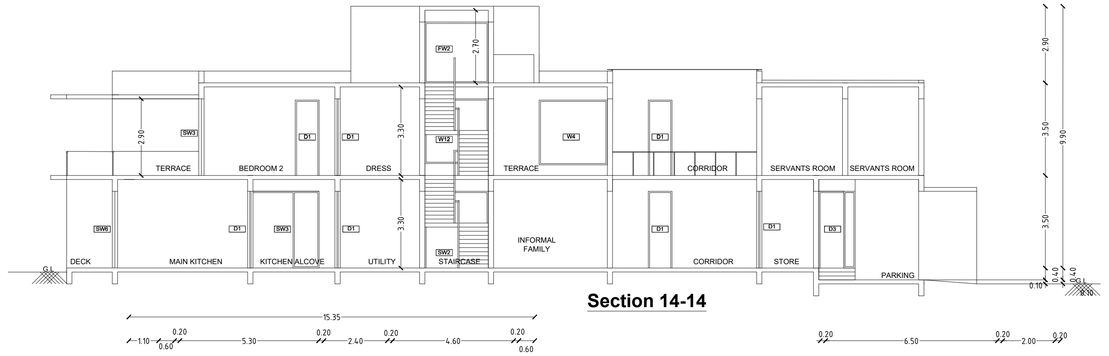


Section 14-14

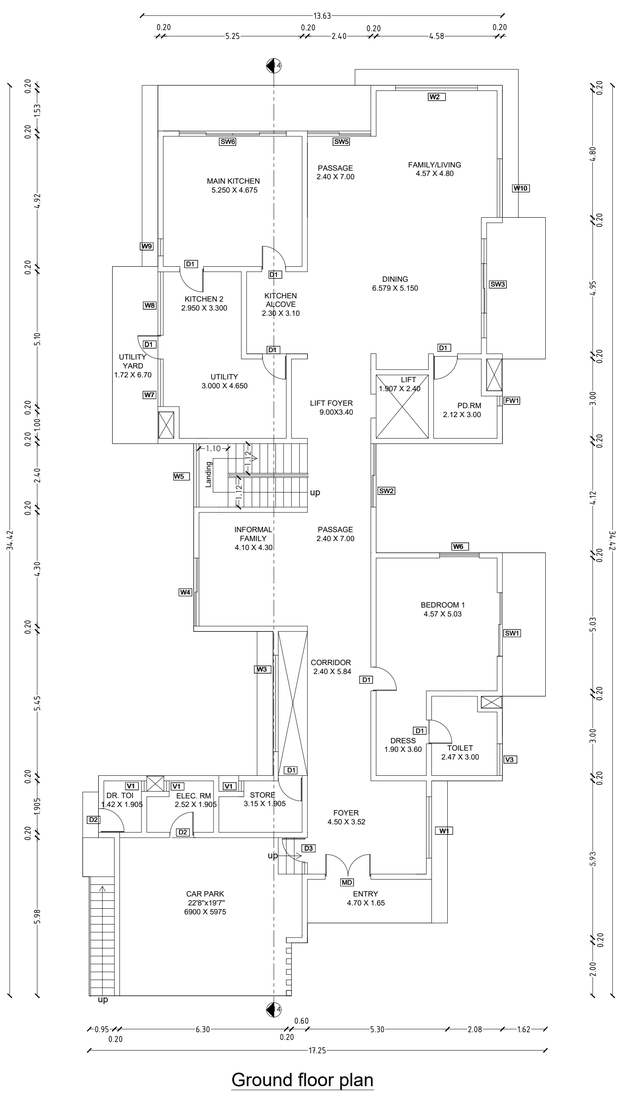

Ground floor plan

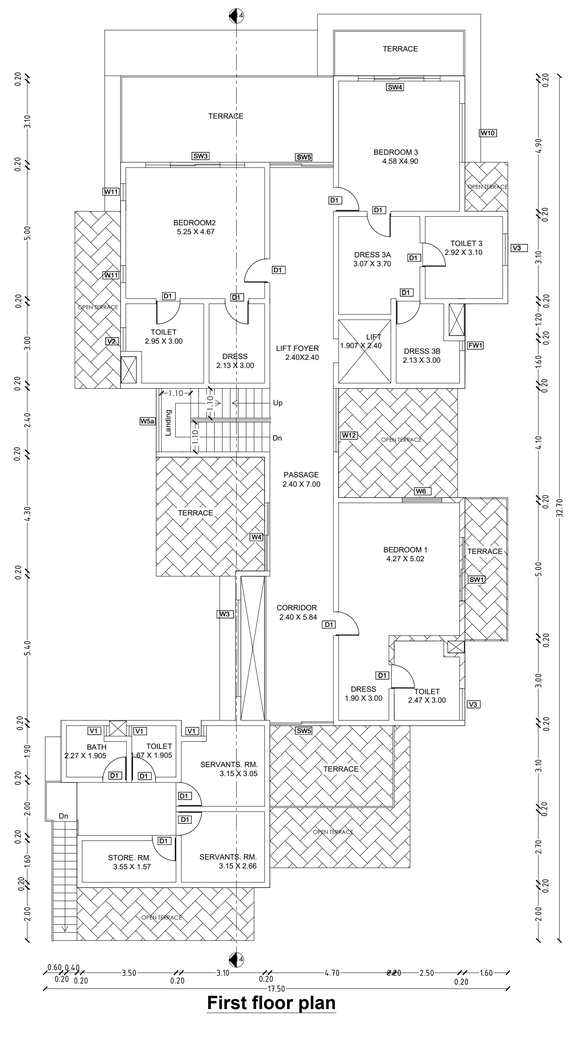

First floor plan

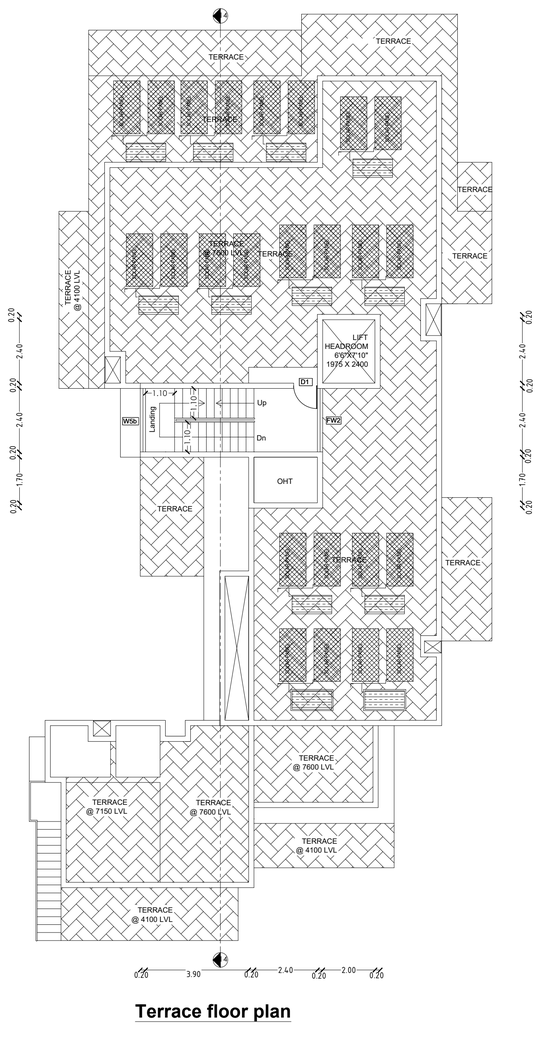

Terrace floor plan

PLAN SHOWING THE EXISTING RESIDENTIAL GROUP DEVELOPMENT WITH PROPOSED HOTEL COMMERCIAL BUILDINGS IN S.F.NOS:70/1A(Pt), 70/1B, 70/2(P), 71(P), 72(P), 73/1(P), 73/2(P), 74/1, 74/3, 74/4, 74/5, 74/6(P), 75/2(P), 75/3(P), 81/2(P), 81/3(P), 82(P), 83/1(P), 83/2(P), 83/3A(P),83/3B, 87(P), 88/2, 89/1B2(P), 89/1B3, 89/1C, 89/2, 90/1A(P), 90/2A(P), 90/2B(P), 90/2C, 90/3, 91/1, 91/2 OF KUSTANAPALLI VILLAGE , ECHANGOOR PANCHAYAT AND IN S.F.Nos:173/1(P), 173/2(P), 174/1A2(P), 181/1C(P), 181/1D, 182/1, 182/3B(P), 183(P), 184/2(P), 185(P), 235/2(P), 236/3D(P), 250/1(P), 250/2(P), 252/1, 252/3, 252/4, 252/5(P), 252/6(P), 253/1(P), 253/2(P), 253/3(P), 254/1(P), 254/2(P), 257 / 2(P), 257/3A, 257/3B, 257/3C OF SEVAGANAPALLI VILLAGE & PANCHAYAT, HOSUR PANCHAYAT UNION, HOSUR TALUK, KRISHNAGIRI DISTRICT.

Schedule of Joineries

ED	Door	1.65 X 2.40
D1	Door	1.05 X 2.40
D2	Door	0.90 X 2.40
D3	Door	0.80 X 2.40
W1	Window	1.40 X 1.50
CU1	Sliding Window	1.40 X 2.10
CU2	Sliding Window	2.80 X 2.10
CW1	Corner Window	2.10 X 2.10
SD1	Sliding Door	2.80 X 2.40
SD2	Sliding Door	2.50 X 2.40
KW1	Window	0.70 X 0.90
KW2	Window	1.40 X 1.50
TW1	Ventilator	0.90 X 0.90
GD	Glass Door	2.55 X 2.40
GW	Glass Window	1.75 X 2.40

Area Details (Proposed)-Type N, (No. of Units-01)

Block Numbers	GF	FF
BLOCK 9	408.21	267.76

APPLICANT


ENGINEER

Krishnagiri	Govt.Class-I Contractor, Mining, Civil & Country Planning Engineer, Hosur. Mobile:9952574102		
GOVT.Of Tamilnadu	Registration	Reg.No	Validity
Govt. Engineer	Grade-II	1955/II	22/2024	22.05.2027
Govt. Sp. Engineer	Grade-II (EE-II)	70/2025	23.10.2047
Govt. Construction	Engineer (CE)	10/2019	23.04.2025
Govt. Quality	Auditor (QA)	107/2024	17.04.2029
Govt.	Developer (RDD)	14/2024	23.10.2029


Sheet No :16/49

TYPE:N


ORIENTATION

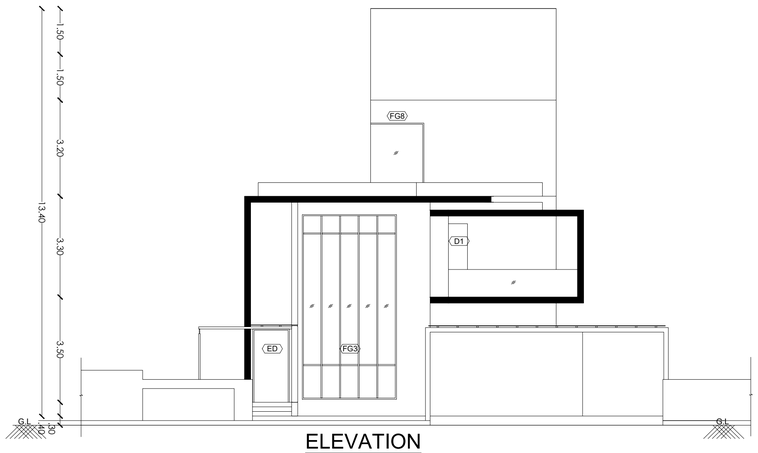


ELEVATION

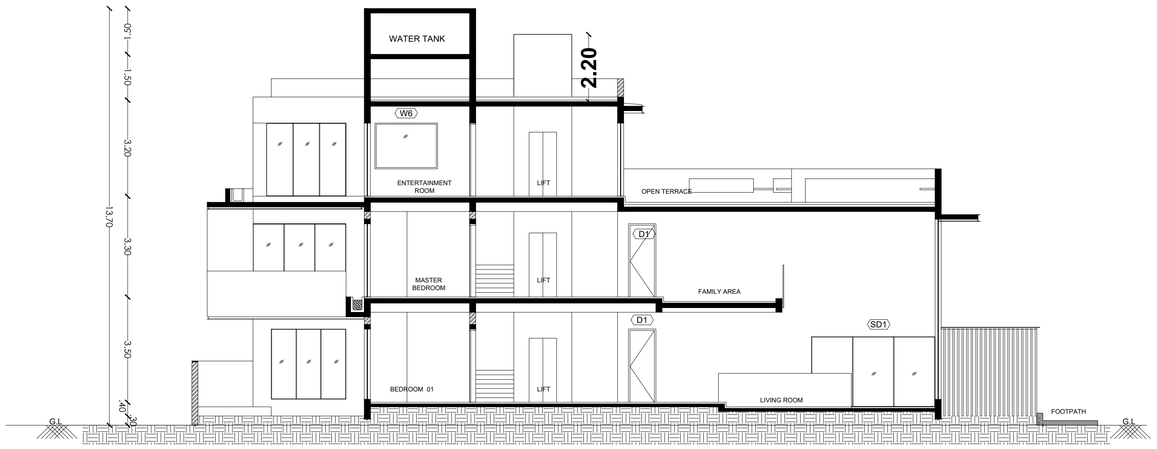


SECTION 14-14

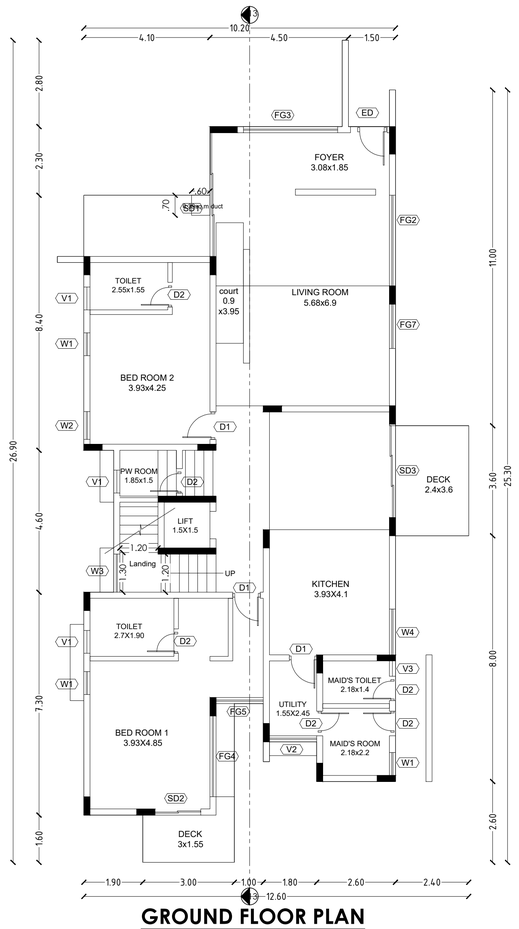


GROUND FLOOR PLAN

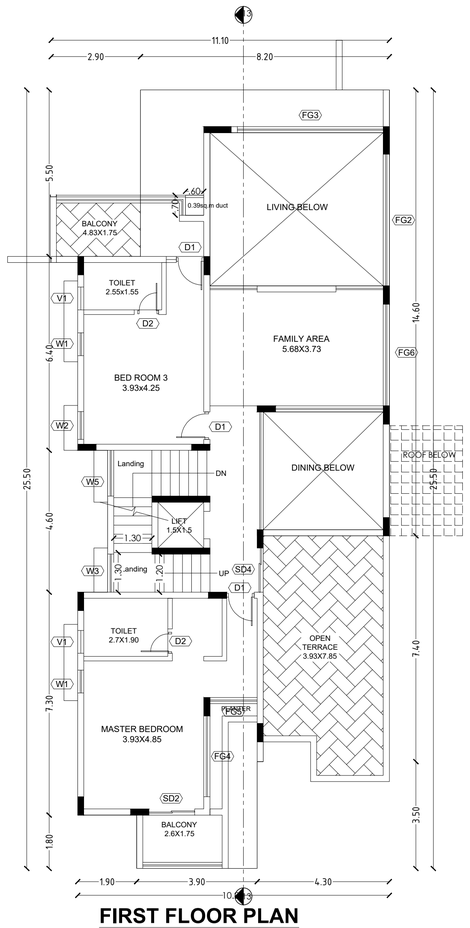

FIRST FLOOR PLAN

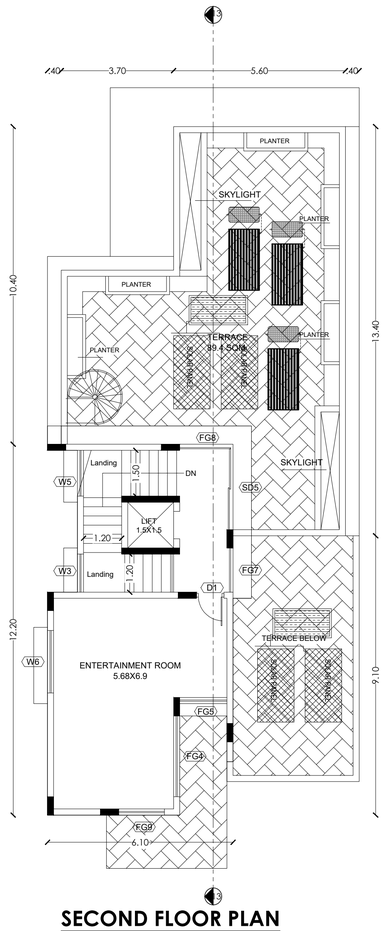

SECOND FLOOR PLAN

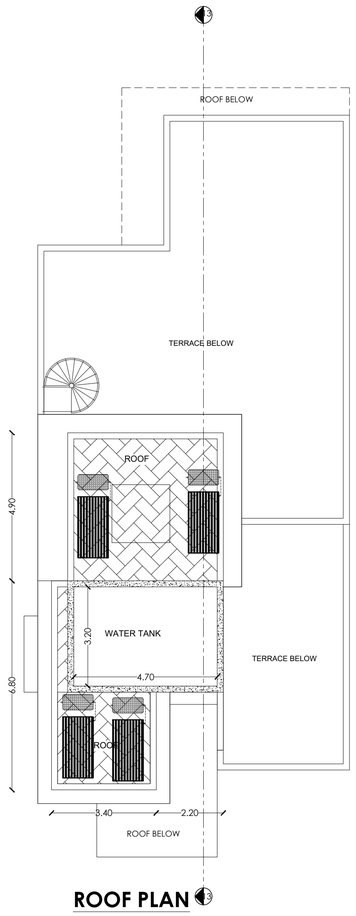

ROOF PLAN

PLAN SHOWING THE EXISTING RESIDENTIAL GROUP DEVELOPMENT WITH PROPOSED HOTEL COMMERCIAL BUILDINGS IN S.F.NOS:70/1A(Pt), 70/1B, 70/2(P), 71(P), 72(P), 73/1(P), 73/2(P), 74/1, 74/3, 74/4, 74/5, 74/6(P), 75/2(P), 75/3(P), 81/2(P), 81/3(P), 82(P), 83/1(P), 83/2(P), 83/3A(P),83/3B, 87(P), 88/2, 89/1B2(P), 89/1B3, 89/1C, 89/2, 90/1A(P), 90/2A(P), 90/2B(P), 90/2C, 90/3, 91/1, 91/2 OF KUSTANAPALLI VILLAGE , ECHANGOOR PANCHAYAT AND IN S.F.Nos:173/1(P), 173/2(P), 174/1A2(P), 181/1C(P), 181/1D, 182/1, 182/3B(P), 183(P), 184/2(P), 185(P), 235/2(P), 236/3D(P), 250/1(P), 250/2(P), 252/1, 252/3, 252/4, 252/5(P), 252/6(P), 253/1(P), 253/2(P), 253/3(P), 254/1(P), 254/2(P), 257 / 2(P), 257/3A, 257/3B, 257/3C OF SEVAGANAPALLI VILLAGE & PANCHAYAT, HOSUR PANCHAYAT UNION, HOSUR TALUK, KRISHNAGIRI DISTRICT.

Schedule of Joineries

ED	Door	1.65 X 2.40
D1	Door	1.05 X 2.40
D2	Door	0.90 X 2.40
D3	Door	0.80 X 2.40
W1	Window	1.40 X 1.50
CU1	Sliding Window	1.40 X 2.10
CU2	Sliding Window	2.80 X 2.10
CW1	Corner Window	2.10 X 2.10
SD1	Sliding Door	2.80 X 2.40
SD2	Sliding Door	2.50 X 2.40
KW1	Window	0.70 X 0.90
KW2	Window	1.40 X 1.50
TW1	Ventilator	0.90 X 0.90
GD	Glass Door	2.55 X 2.40
GW	Glass Window	1.75 X 2.40

Area Details (Proposed)-Type M2, (No. of Units-03)

Block Numbers	GF	FF	SF
BLOCK 234	219.97	151.68	70.97
BLOCK 235	219.97	151.68	70.97
BLOCK 237	219.97	151.68	70.97

APPLICANT

ENGINEER


K.N.A.L.L.V.R.A.J.A, G.E.,Hosur, Mobile:9952424592
Krishnagiri Dist. Town & Country Planning Office, Hosur
KDTCP-Professional Registration | Reg.No | Validity
Regd. Engineer/Grade-II (RE-II) | 32/2024 | 22.05.2027
Regd. Sr. Engineer Grade-II (RE-II) | 25/2029 | 23.03.2027
Regd. Construction Engineer (CE) | 150/2019 | 24.04.2025
Regd. Quality Auditor (QA) | 09/2024 | 17.09.2029
Regd. Developer (DO) | 16/2024 | 22.05.2029

Sheet No :15/49


TYPE:M2

ORIENTATION


PLAN SHOWING THE EXISTING RESIDENTIAL GROUP DEVELOPMENT WITH PROPOSED HOTEL COMMERCIAL BUILDINGS IN S.F.NOS:70/1A(Pt), 70/1B, 70/2(P), 71(P), 72(P), 73/1(P), 73/2(P), 74/1, 74/3, 74/4, 74/5, 74/6(P), 75/2(P), 75/3(P), 81/2(P), 81/3(P), 82(P), 83/1(P), 83/2(P), 83/3A(P),83/3B, 87(P), 88/2, 89/1B2(P), 89/1B3, 89/1C, 89/2, 90/1A(P), 90/2A(P), 90/2B(P), 90/2C, 90/3, 91/1, 91/2 OF KUSTANAPALLI VILLAGE , ECHANGOOR PANCHAYAT AND IN S.F.Nos:173/1(P), 173/2(P), 174/1A2(P), 181/1C(P), 181/1D, 182/1, 182/3B(P), 183(P), 184/2(P), 185(P), 235/2(P), 236/3D(P), 250/1(P), 250/2(P), 252/1, 252/3, 252/4, 252/5(P), 252/6(P), 253/1(P), 253/2(P), 253/3(P), 254/1(P), 254/2(P), 257 / 2(P), 257/3A, 257/3B, 257/3C OF SEVAGANAPALLI VILLAGE & PANCHAYAT, HOSUR PANCHAYAT UNION, HOSUR TALUK, KRISHNAGIRI DISTRICT.

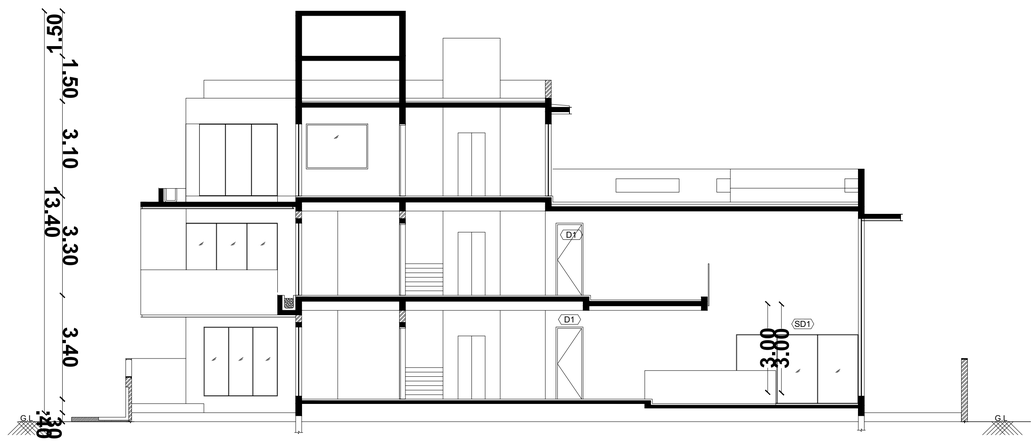


SECTION 13-13

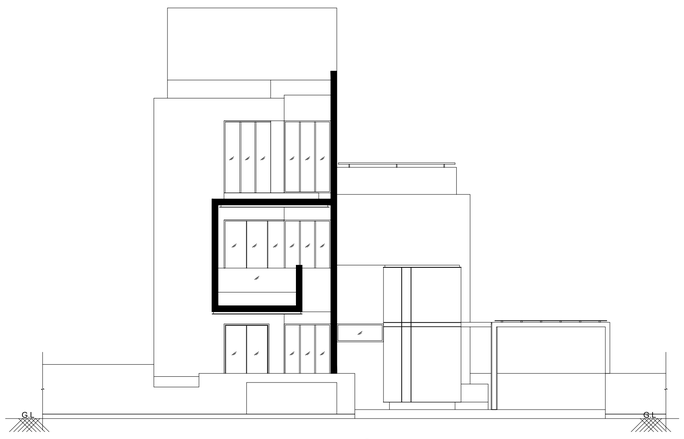


ELEVATION

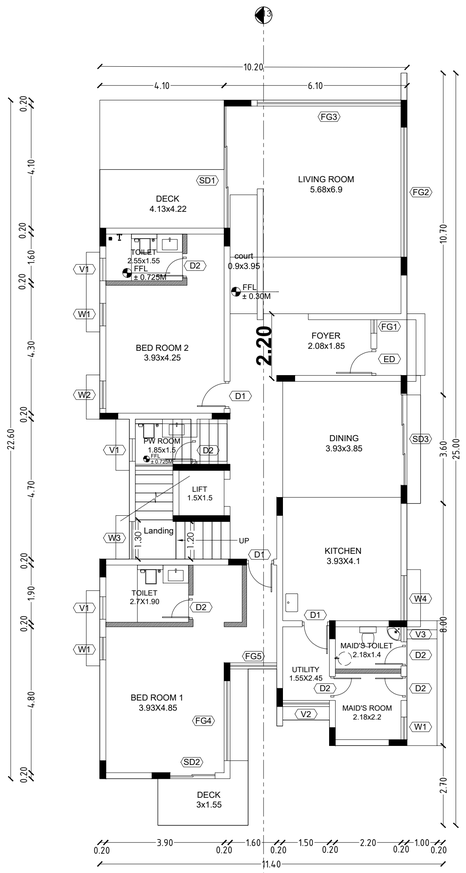


GROUND FLOOR PLAN

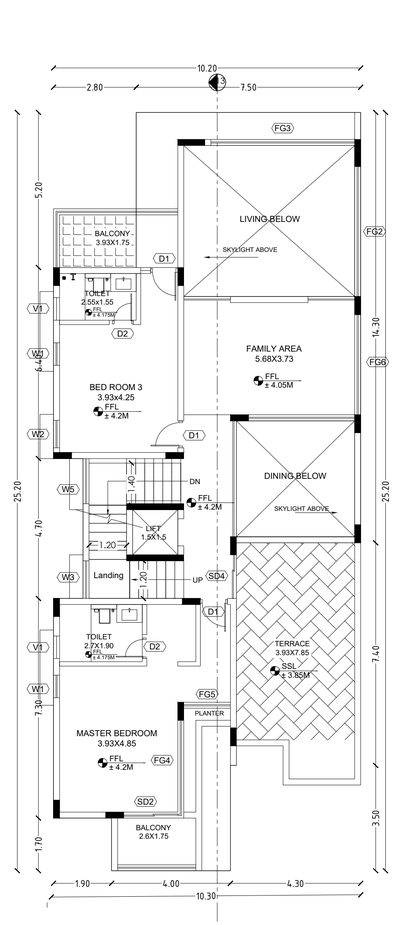

FIRST FLOOR PLAN

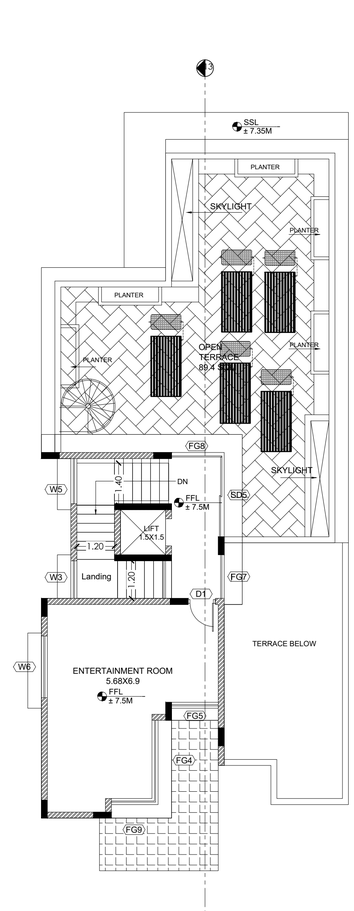

SECOND FLOOR PLAN

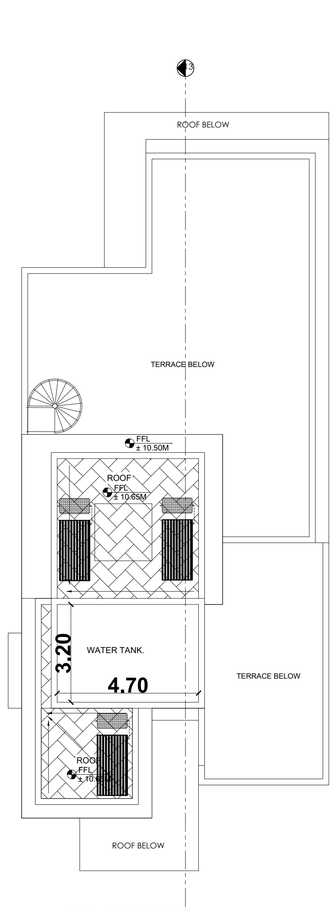

ROOF PLAN

Schedule of Joineries

ED	Door	1.65 X 2.40
D1	Door	1.05 X 2.40
D2	Door	0.90 X 2.40
D3	Door	0.80 X 2.40
W1	Window	1.40 X 1.50
CU1	Sliding Window	1.40 X 2.10
CU2	Sliding Window	2.80 X 2.10
CW1	Corner Window	2.10 X 2.10
SD1	Sliding Door	2.80 X 2.40
SD2	Sliding Door	2.50 X 2.40
KW1	Window	0.70 X 0.90
KW2	Window	1.40 X 1.50
TW1	Ventilator	0.90 X 0.90
GD	Glass Door	2.55 X 2.40
GW	Glass Window	1.75 X 2.40

Area Details (Proposed)-Type M1, (No. of Units-6)

Block Numbers	GF	FF	SF
BLOCK 209	213.00	145.87	70.97
BLOCK 210	213.00	145.87	70.97
BLOCK 233	213.00	145.87	70.97
BLOCK 236	213.00	145.87	70.97
BLOCK 238	213.00	145.87	70.97
BLOCK 239	213.00	145.87	70.97

APPLICANT

ENGINEER

Krishnagiri Dist Town & Country Planning Office, Hosur
(CHCP-Professional Registration | Reg No. | Validity
Supdt. Engineer/Grade II (HE II) | 32/2024 | 22.05.2029
Regd. Str. Engineer Grade II (HE II) | 25/2022 | 22.03.2027
Supdt. Construction Engineer (CE) | 19/2019 | 24.04.2029
Regd. Quality Auditor (QA) | 09/2024 | 17.06.2029
Regd. Developer (RD) | 19/2024 | 22.05.2029

Sheet No :14/49

TYPE:M1

ORIENTATION


PLAN SHOWING THE EXISTING RESIDENTIAL GROUP DEVELOPMENT WITH PROPOSED HOTEL COMMERCIAL BUILDINGS IN S.F.NOS:70/1A(Pt), 70/1B, 70/2(P), 71(P), 72(P), 73/1(P), 73/2(P), 74/1, 74/3, 74/4, 74/5, 74/6(P), 75/2(P), 75/3(P), 81/2(P), 81/3(P), 82(P), 83/1(P), 83/2(P), 83/3A(P),83/3B, 87(P), 88/2, 89/1B2(P), 89/1B3, 89/1C, 89/2, 90/1A(P), 90/2A(P), 90/2B(P), 90/2C, 90/3, 91/1, 91/2 OF KUSTANAPALLI VILLAGE , ECHANGOOR PANCHAYAT AND IN S.F.Nos:173/1(P), 173/2(P), 174/1A2(P), 181/1C(P), 181/1D, 182/1, 182/3B(P), 183(P), 184/2(P), 185(P), 235/2(P), 236/3D(P), 250/1(P), 250/2(P), 252/1, 252/3, 252/4, 252/5(P), 252/6(P), 253/1(P), 253/2(P), 253/3(P), 254/1(P), 254/2(P), 257 / 2(P), 257/3A, 257/3B, 257/3C OF SEVAGANAPALLI VILLAGE & PANCHAYAT, HOSUR PANCHAYAT UNION, HOSUR TALUK, KRISHNAGIRI DISTRICT.

Area Details (Proposed)-Type M, (No. of Units-27)


Block Numbers	GF	FF	SF
BLOCK 3	151.32	88.21	62.97
BLOCK 39	151.32	88.21	62.97
BLOCK 40	151.32	88.21	62.97
BLOCK 45	151.32	88.21	62.97
BLOCK 52	151.32	88.21	62.97
BLOCK 55	151.32	88.21	62.97
BLOCK 85	151.32	88.21	62.97
BLOCK 95	151.32	88.21	62.97
BLOCK 97	151.32	88.21	62.97
BLOCK 98	151.32	88.21	62.97
BLOCK 113	151.32	88.21	62.97
BLOCK 117	151.32	88.21	62.97
BLOCK 118	151.32	88.21	62.97
BLOCK 119	151.32	88.21	62.97
BLOCK 121	151.32	88.21	62.97
BLOCK 122	151.32	88.21	62.97
BLOCK 160	151.32	88.21	62.97
BLOCK 184	151.32	88.21	62.97
BLOCK 185	151.32	88.21	62.97
BLOCK 186	151.32	88.21	62.97
BLOCK 187	151.32	88.21	62.97
BLOCK 191	151.32	88.21	62.97
BLOCK 192	151.32	88.21	62.97
BLOCK 201	151.32	88.21	62.97
BLOCK 207	151.32	88.21	62.97
BLOCK 208	151.32	88.21	62.97
BLOCK 245	151.32	88.21	62.97




ELEVATION

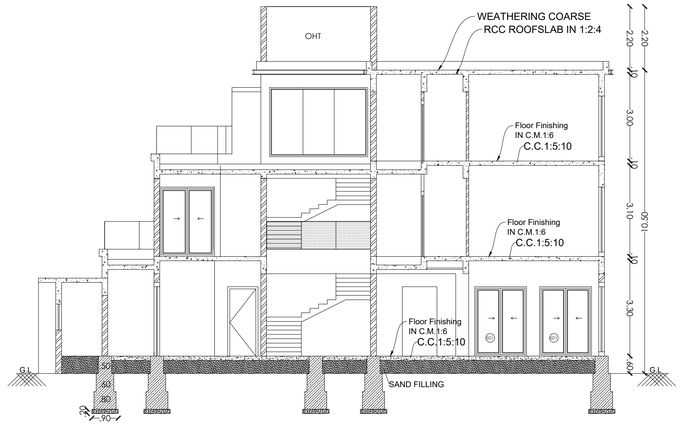


SECTION 12-12

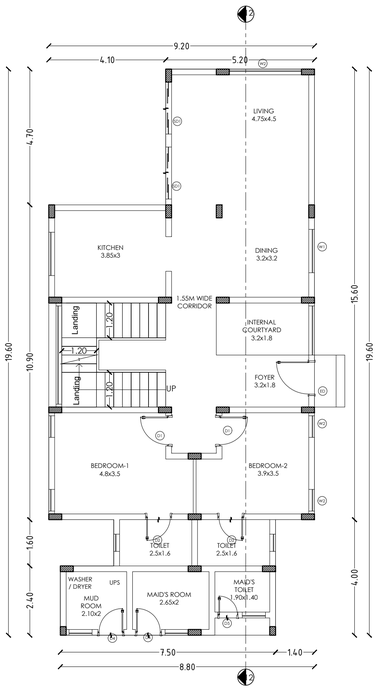


GROUND FLOOR

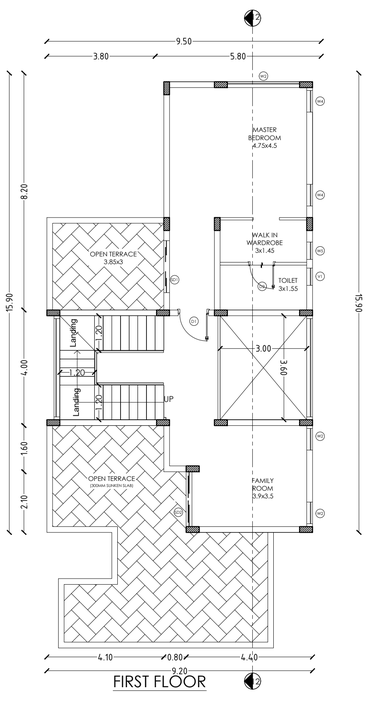

FIRST FLOOR

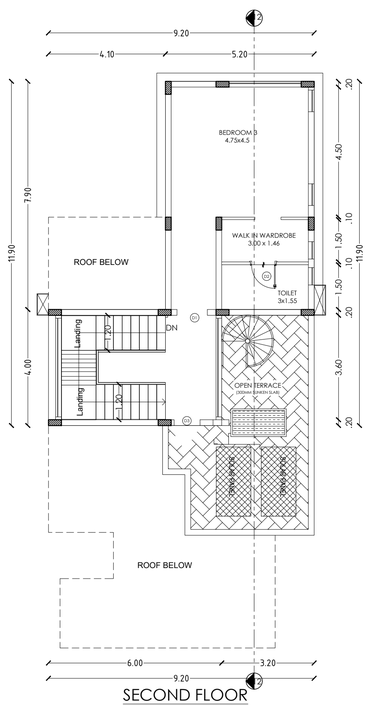

SECOND FLOOR

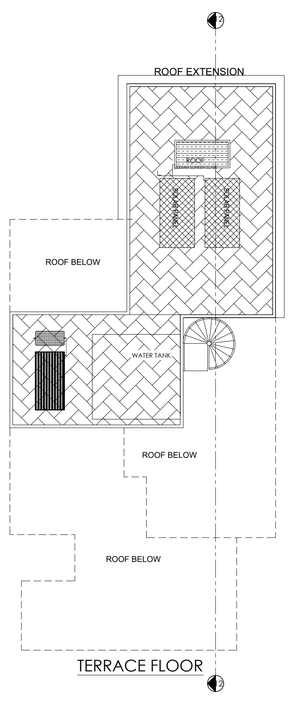

TERRACE FLOOR

Schedule of Joineries

ED	Door	1.65 X 2.40
D1	Door	1.05 X 2.40
D2	Door	0.90 X 2.40
D3	Door	0.80 X 2.40
W1	Window	1.40 X 1.50
CU1	Sliding Window	1.40 X 2.10
CU2	Sliding Window	2.80 X 2.10
CW1	Corner Window	2.10 X 2.10
SD1	Sliding Door	2.80 X 2.40
SD2	Sliding Door	2.50 X 2.40
KW1	Window	0.70 X 0.90
KW2	Window	1.40 X 1.50
TW1	Ventilator	0.90 X 0.90
GD	Glass Door	2.55 X 2.40
GW	Glass Window	1.75 X 2.40

APPLICANT


ENGINEER

Sheet No :13/49


TYPE:M

ORIENTATION


PLAN SHOWING THE EXISTING RESIDENTIAL GROUP DEVELOPMENT WITH PROPOSED HOTEL COMMERCIAL BUILDINGS IN S.F.NOS:70/1A(Pt), 70/1B, 70/2(P), 71(P), 72(P), 73/1(P), 73/2(P), 74/1, 74/3, 74/4, 74/5, 74/6(P), 75/2(P), 75/3(P), 81/2(P), 81/3(P), 82(P), 83/1(P), 83/2(P), 83/3A(P),83/3B, 87(P), 88/2, 89/1B2(P), 89/1B3, 89/1C, 89/2, 90/1A(P), 90/2A(P), 90/2B(P), 90/2C, 90/3, 91/1, 91/2 OF KUSTANAPALLI VILLAGE , ECHANGOOR PANCHAYAT AND IN S.F.Nos:173/1(P), 173/2(P), 174/1A2(P), 181/1C(P), 181/1D, 182/1, 182/3B(P), 183(P), 184/2(P), 185(P), 235/2(P), 236/3D(P), 250/1(P), 250/2(P), 252/1, 252/3, 252/4, 252/5(P), 252/6(P), 253/1(P), 253/2(P), 253/3(P), 254/1(P), 254/2(P), 257 / 2(P), 257/3A, 257/3B, 257/3C OF SEVAGANAPALLI VILLAGE & PANCHAYAT, HOSUR PANCHAYAT UNION, HOSUR TALUK, KRISHNAGIRI DISTRICT.

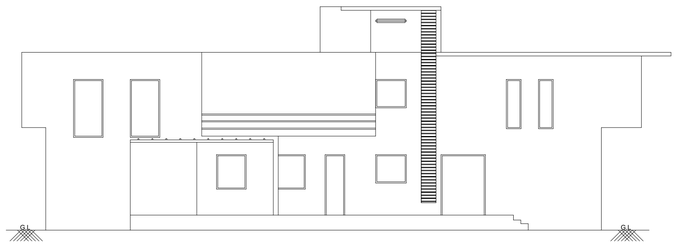


FRONT ELEVATION

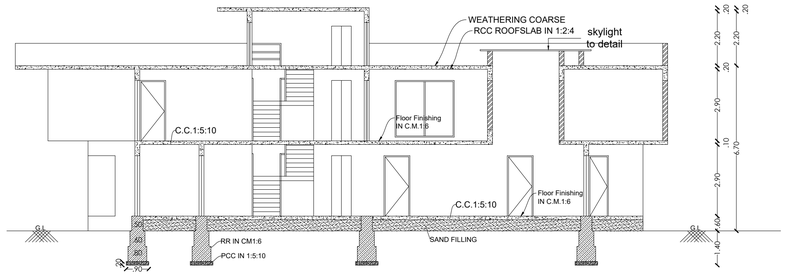


SECTION 11-11

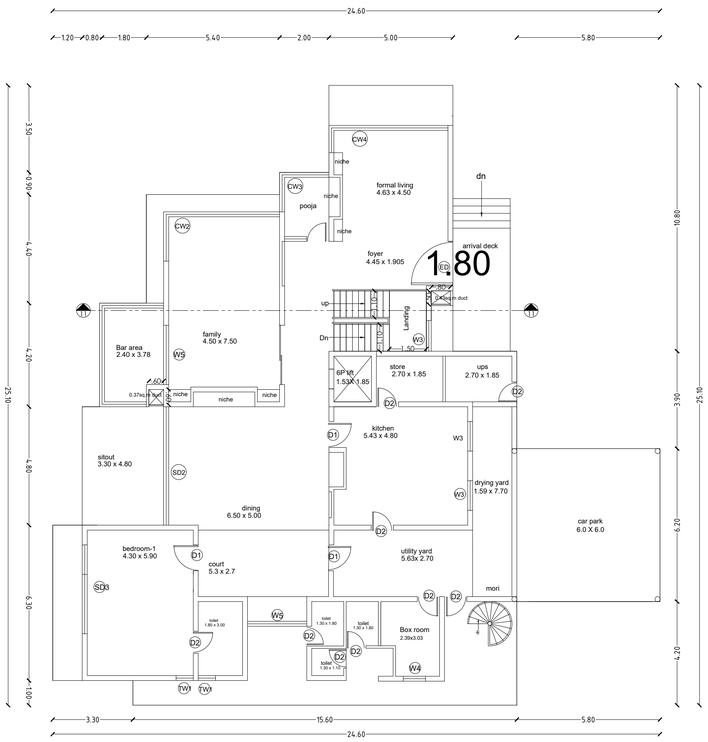

Ground floor plan

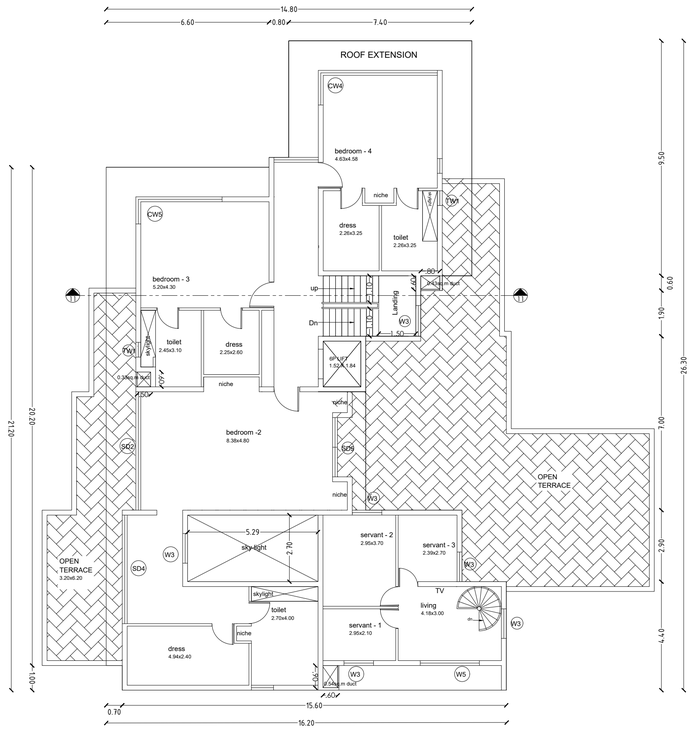

First floor plan

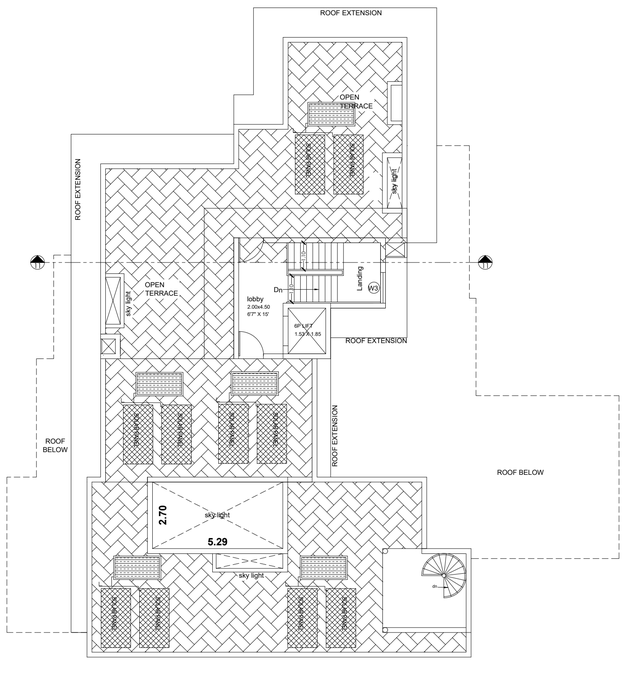

Terrace floor plan

Schedule of Joineries

ED	Door	1.65 X 2.40
D1	Door	1.05 X 2.40
D2	Door	0.90 X 2.40
D3	Door	0.80 X 2.40
W1	Window	1.40 X 1.50
CU1	Sliding Window	1.40 X 2.10
CU2	Sliding Window	2.80 X 2.10
CW1	Corner Window	2.10 X 2.10
SD1	Sliding Door	2.80 X 2.40
SD2	Sliding Door	2.50 X 2.40
KW1	Window	0.70 X 0.90
KW2	Window	1.40 X 1.50
TW1	Ventilator	0.90 X 0.90
GD	Glass Door	2.55 X 2.40
GW	Glass Window	1.75 X 2.40

Area Details (Proposed)-Type K, (No. of Units-01)

Block No.	GF	FF	Head Room
BLOCK 43	398.57	299.54	25.57

APPLICANT

ENGINEER


Sheet No :12/49

TYPE:K


ORIENTATION




EAST ELEVATION

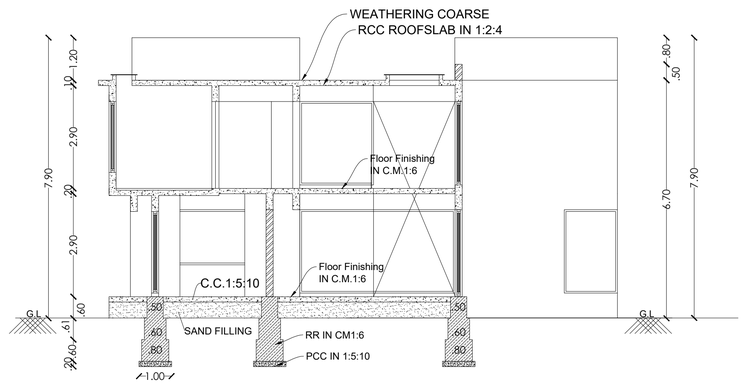


SECTION 10-10

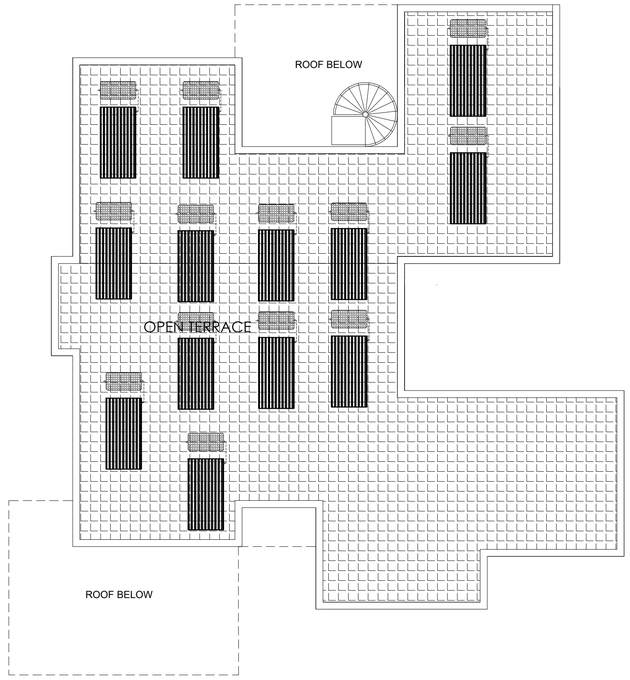

TERRACE FLOOR PLAN

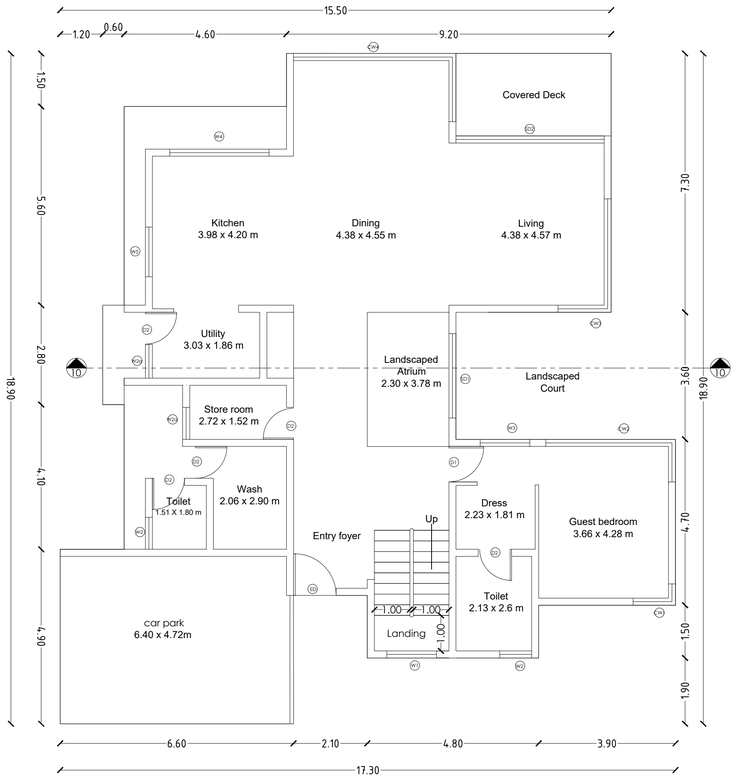

GROUND FLOOR PLAN

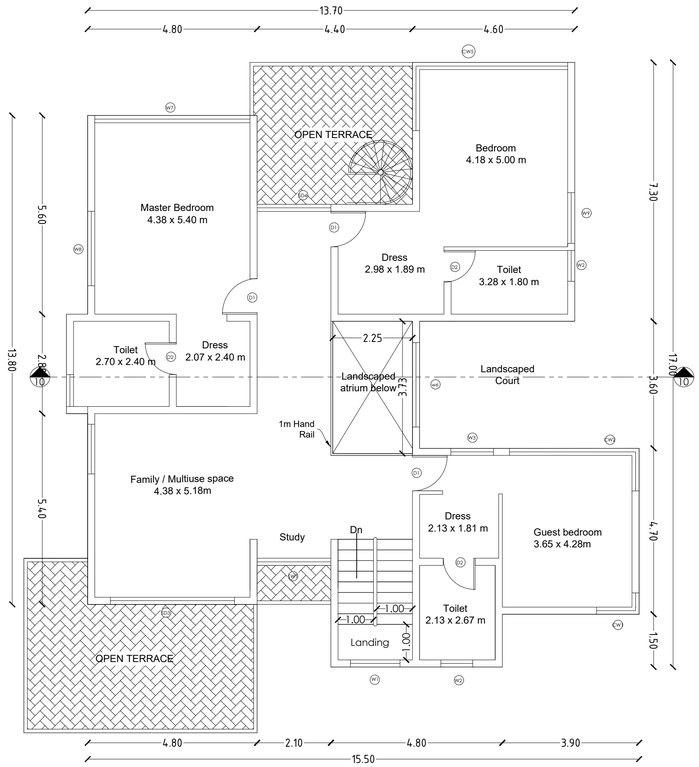

FIRST FLOOR PLAN

PLAN SHOWING THE EXISTING RESIDENTIAL GROUP DEVELOPMENT WITH PROPOSED HOTEL COMMERCIAL BUILDINGS IN S.F.NOS:70/1A(Pt), 70/1B, 70/2(P), 71(P), 72(P), 73/1(P), 73/2(P), 74/1, 74/3, 74/4, 74/5, 74/6(P), 75/2(P), 75/3(P), 81/2(P), 81/3(P), 82(P), 83/1(P), 83/2(P), 83/3A(P),83/3B, 87(P), 88/2, 89/1B2(P), 89/1B3, 89/1C, 89/2, 90/1A(P), 90/2A(P), 90/2B(P), 90/2C, 90/3, 91/1, 91/2 OF KUSTANAPALLI VILLAGE , ECHANGOOR PANCHAYAT AND IN S.F.Nos:173/1(P), 173/2(P), 174/1A2(P), 181/1C(P), 181/1D, 182/1, 182/3B(P), 183(P), 184/2(P), 185(P), 235/2(P), 236/3D(P), 250/1(P), 250/2(P), 252/1, 252/3, 252/4, 252/5(P), 252/6(P), 253/1(P), 253/2(P), 253/3(P), 254/1(P), 254/2(P), 257 / 2(P), 257/3A, 257/3B, 257/3C OF SEVAGANAPALLI VILLAGE & PANCHAYAT, HOSUR PANCHAYAT UNION, HOSUR TALUK, KRISHNAGIRI DISTRICT.

Schedule of Joineries

ED	Door	1.65 X 2.40
D1	Door	1.05 X 2.40
D2	Door	0.90 X 2.40
D3	Door	0.80 X 2.40
W1	Window	1.40 X 1.50
CU1	Sliding Window	1.40 X 2.10
CU2	Sliding Window	2.80 X 2.10
CW1	Corner Window	2.10 X 2.10
SD1	Sliding Door	2.80 X 2.40
SD2	Sliding Door	2.50 X 2.40
KW1	Window	0.70 X 0.90
KW2	Window	1.40 X 1.50
TW1	Ventilator	0.90 X 0.90
GD	Glass Door	2.55 X 2.40
GW	Glass Window	1.75 X 2.40

Area Details (Proposed)-Type J , (No. of Units-01)

Block Numbers	GF	FF
BLOCK 6	232.67	178.04

APPLICANT

ENGINEER


Sheet No :11/49

TYPE : J


ORIENTATION




ELEVATION

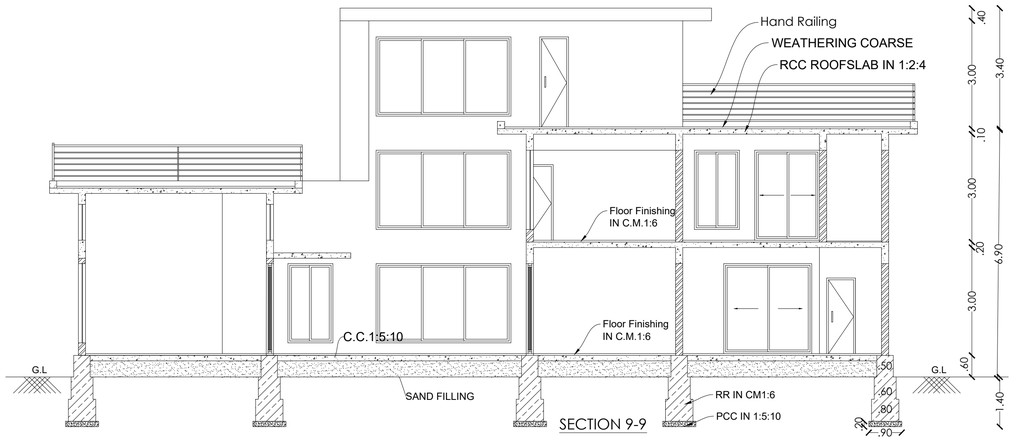


SECTION 9-9

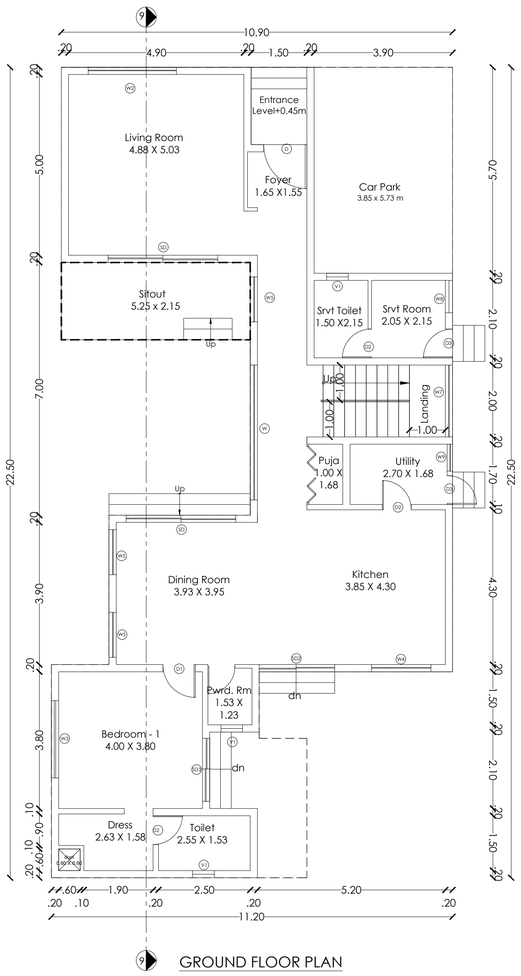

GROUND FLOOR PLAN

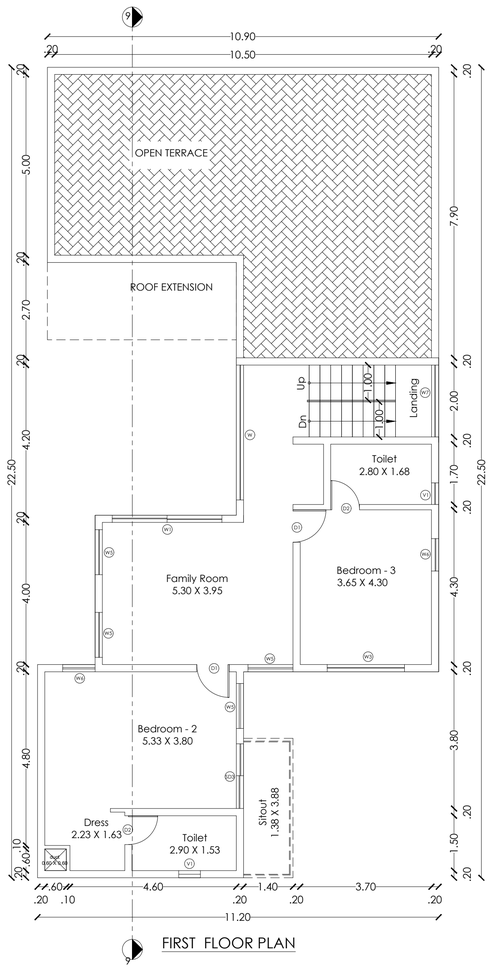

FIRST FLOOR PLAN

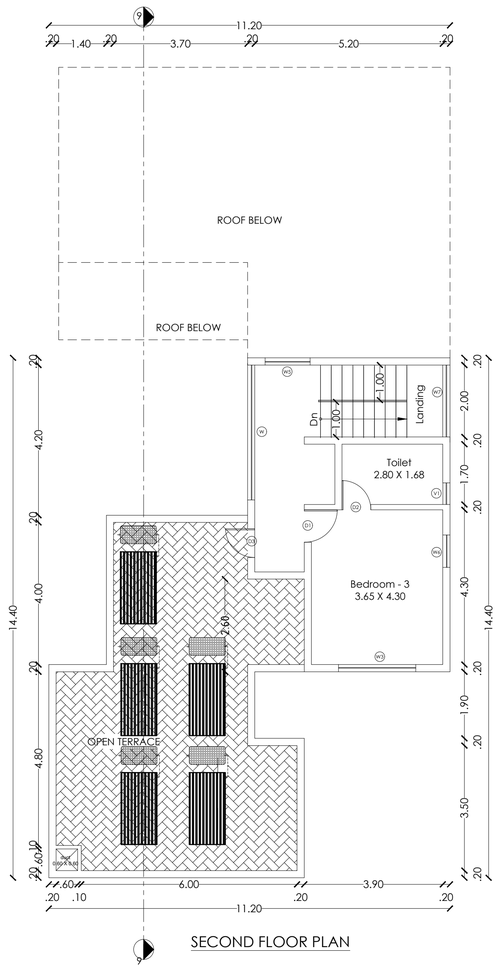

SECOND FLOOR PLAN

PLAN SHOWING THE EXISTING RESIDENTIAL GROUP DEVELOPMENT WITH PROPOSED HOTEL COMMERCIAL BUILDINGS IN S.F.NOS:70/1A(Pt), 70/1B, 70/2(P), 71(P), 72(P), 73/1(P), 73/2(P), 74/1, 74/3, 74/4, 74/5, 74/6(P), 75/2(P), 75/3(P), 81/2(P), 81/3(P), 82(P), 83/1(P), 83/2(P), 83/3A(P),83/3B, 87(P), 88/2, 89/1B2(P), 89/1B3, 89/1C, 89/2, 90/1A(P), 90/2A(P), 90/2B(P), 90/2C, 90/3, 91/1, 91/2 OF KUSTANAPALLI VILLAGE , ECHANGOOR PANCHAYAT AND IN S.F.Nos:173/1(P), 173/2(P), 174/1A2(P), 181/1C(P), 181/1D, 182/1, 182/3B(P), 183(P), 184/2(P), 185(P), 235/2(P), 236/3D(P), 250/1(P), 250/2(P), 252/1, 252/3, 252/4, 252/5(P), 252/6(P), 253/1(P), 253/2(P), 253/3(P), 254/1(P), 254/2(P), 257 / 2(P), 257/3A, 257/3B, 257/3C OF SEVAGANAPALLI VILLAGE & PANCHAYAT, HOSUR PANCHAYAT UNION, HOSUR TALUK, KRISHNAGIRI DISTRICT.

Schedule of Joineries

ED	Door	1.65 X 2.40
D1	Door	1.05 X 2.40
D2	Door	0.90 X 2.40
D3	Door	0.80 X 2.40
W1	Window	1.40 X 1.50
CU1	Sliding Window	1.40 X 2.10
CU2	Sliding Window	2.80 X 2.10
CW1	Corner Window	2.10 X 2.10
SD1	Sliding Door	2.80 X 2.40
SD2	Sliding Door	2.50 X 2.40
KW1	Window	0.70 X 0.90
KW2	Window	1.40 X 1.50
TW1	Ventilator	0.90 X 0.90
GD	Glass Door	2.55 X 2.40
GW	Glass Window	1.75 X 2.40

Area Details (Proposed)-Type I, (No. of Units-07)

Block Numbers	GF	FF	SF
BLOCK 120	189.50	104.22	45.02
BLOCK 211	189.50	104.22	45.02
BLOCK 212	189.50	104.22	45.02
BLOCK 213	189.50	104.22	45.02
BLOCK 214	189.50	104.22	45.02
BLOCK 215	189.50	104.22	45.02
BLOCK 216	189.50	104.22	45.02

APPLICANT

ENGINEER

Krishnagiri Dist Town & Country Planning Office, Hosur

KDTCP-Professional Registration	Reg.No	Validity
Regd. Engineer (Grade: II (EE III))	32/2024	22.05.2029
Regd. Str. Engineer Grade: II (EE III)	29/2022	23.03.2027
Regd. Construction Engineer (CE)	99/2019	24.04.2029
Regd. Quality Auditor (QA)	09/2024	17.05.2029
Regd. Developer (RD)	18/2024	22.05.2029

Sheet No :10/49

TYPE : I

ORIENTATION

PLAN SHOWING THE EXISTING RESIDENTIAL GROUP DEVELOPMENT WITH PROPOSED HOTEL COMMERCIAL BUILDINGS IN S.F.NOS:70/1A(Pt), 70/1B, 70/2(P), 71(P), 72(P), 73/1(P), 73/2(P), 74/1, 74/3, 74/4, 74/5, 74/6(P), 75/2(P), 75/3(P), 81/2(P), 81/3(P), 82(P), 83/1(P), 83/2(P), 83/3A(P),83/3B, 87(P), 88/2, 89/1B2(P), 89/1B3, 89/1C, 89/2, 90/1A(P), 90/2A(P), 90/2B(P), 90/2C, 90/3, 91/1, 91/2 OF KUSTANAPALLI VILLAGE , ECHANGOOR PANCHAYAT AND IN S.F.Nos:173/1(P), 173/2(P), 174/1A2(P), 181/1C(P), 181/1D, 182/1, 182/3B(P), 183(P), 184/2(P), 185(P), 235/2(P), 236/3D(P), 250/1(P), 250/2(P), 252/1, 252/3, 252/4, 252/5(P), 252/6(P), 253/1(P), 253/2(P), 253/3(P), 254/1(P), 254/2(P), 257 / 2(P), 257/3A, 257/3B, 257/3C OF SEVAGANAPALLI VILLAGE & PANCHAYAT, HOSUR PANCHAYAT UNION, HOSUR TALUK, KRISHNAGIRI DISTRICT.

Schedule of Joineries

ED	Door	1.65 X 2.40
D1	Door	1.05 X 2.40
D2	Door	0.90 X 2.40
D3	Door	0.80 X 2.40
W1	Window	1.40 X 1.50
CU1	Sliding Window	1.40 X 2.10
CU2	Sliding Window	2.80 X 2.10
CW1	Corner Window	2.10 X 2.10
SD1	Sliding Door	2.80 X 2.40
SD2	Sliding Door	2.50 X 2.40
KW1	Window	0.70 X 0.90
KW2	Window	1.40 X 1.50
TW1	Ventilator	0.90 X 0.90
GD	Glass Door	2.55 X 2.40
GW	Glass Window	1.75 X 2.40

Area Details (Proposed)-Type H,(No. of Units-02)

Block No.	GF	FF	SF
BLOCK 174	175.73	115.40	51.55
BLOCK 194	175.73	115.40	51.55

APPLICANT

ENGINEER

Er. A. [illegible] Diploma in E.E, Mosur, Mobile 9952274630
Krishnagiri Dist Town & Country Planning Office, Hosur


KDTCP Professional Registration	Reg No	Validity
Regd. Engineer(Grade-I)	(EE-I)	22.05.2024	22.05.2029
Regd. Gr. Engineer Grade-II (EE-II)	25/2022	23.03.2027
Regd. Construction Engineer (CE)	19/2019	24.04.2029
Regd. Quality Auditor (QA)	09/2024	17.06.2029
Regd. Developer (RD)	18/2024	22.03.2029

Sheet No : 9/49
TYPE : H


ORIENTATION




Elevation

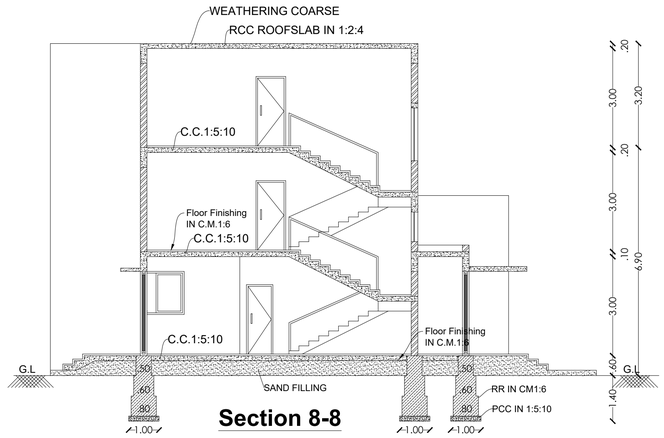


Section 8-8

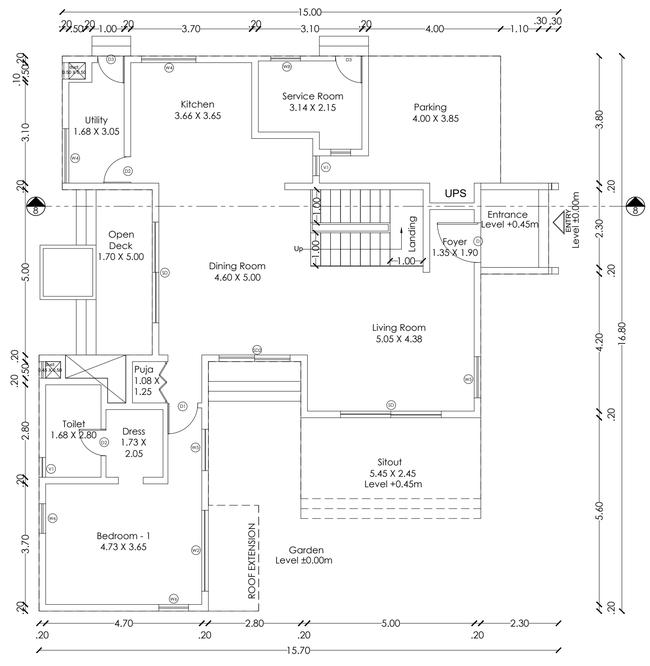


GROUND FLOOR PLAN

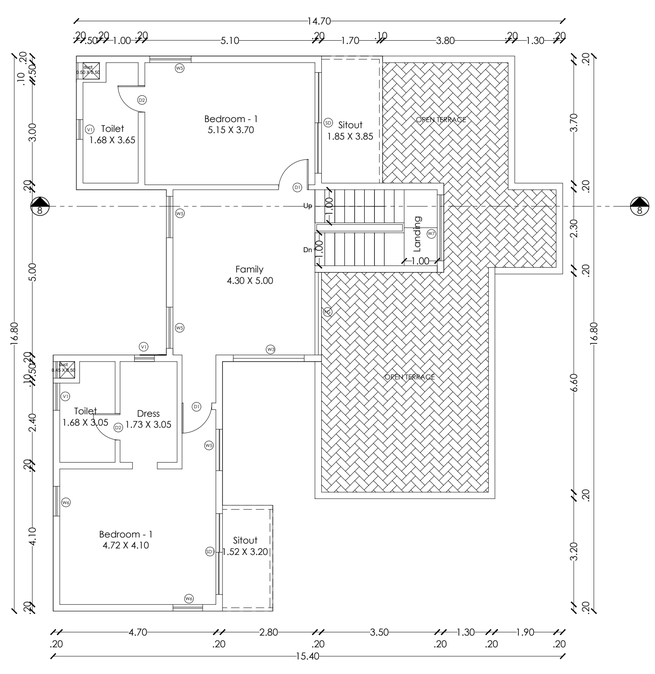


FIRST FLOOR PLAN

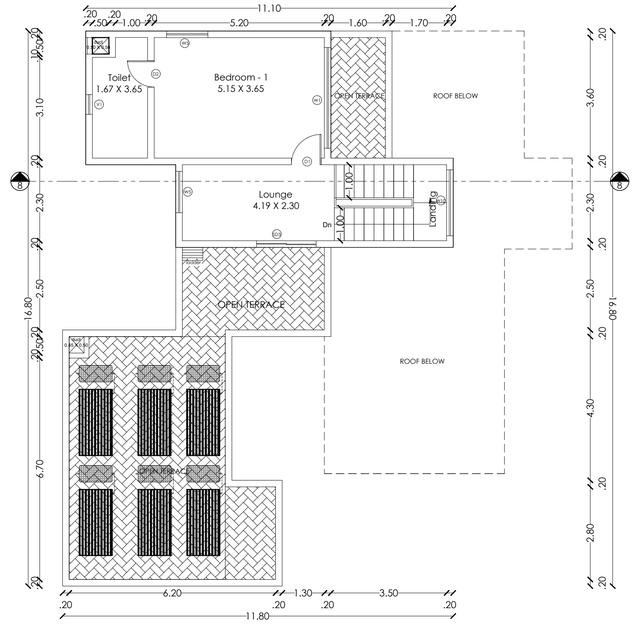


SECOND FLOOR PLAN

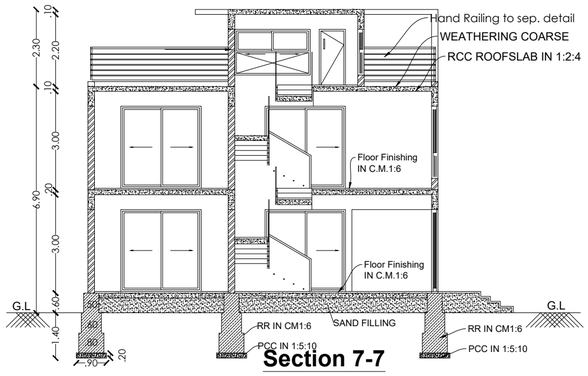


Section 7-7

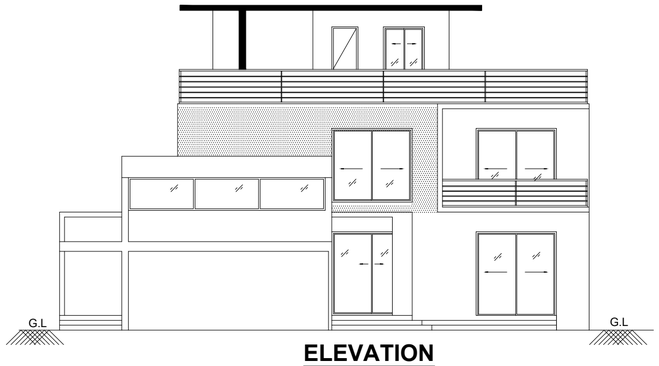


ELEVATION

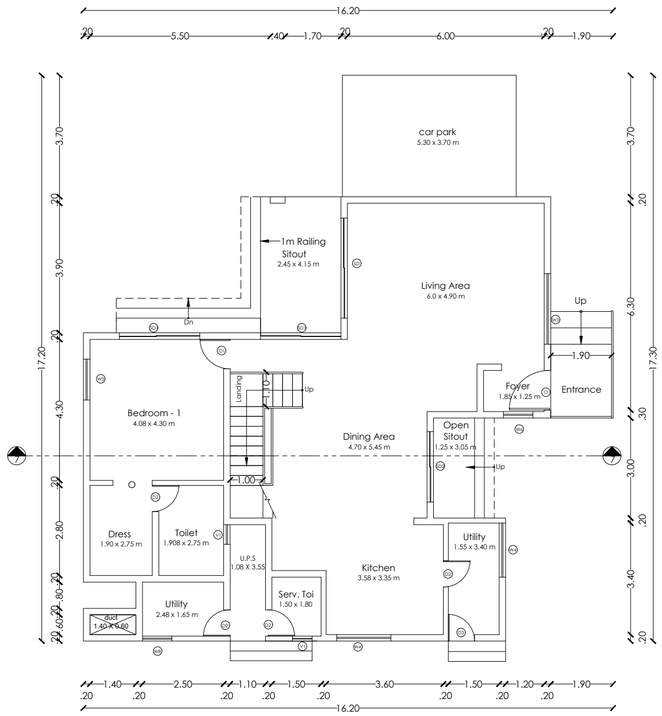

Ground Floor Plan

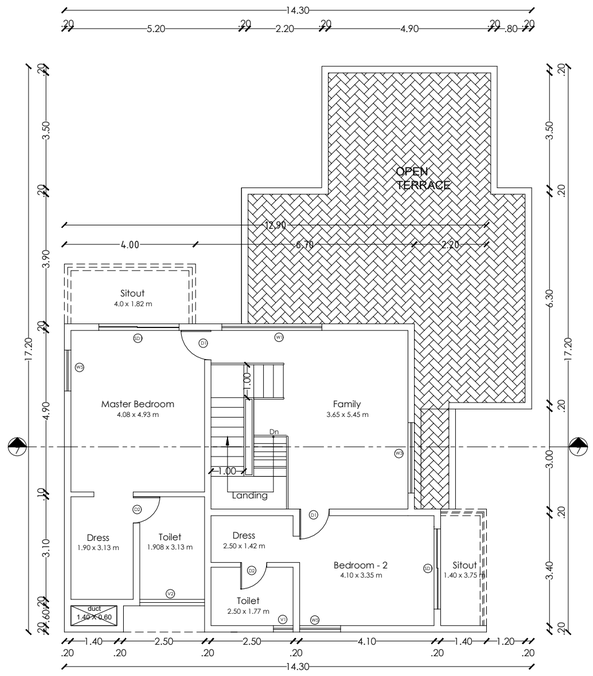

First Floor Plan

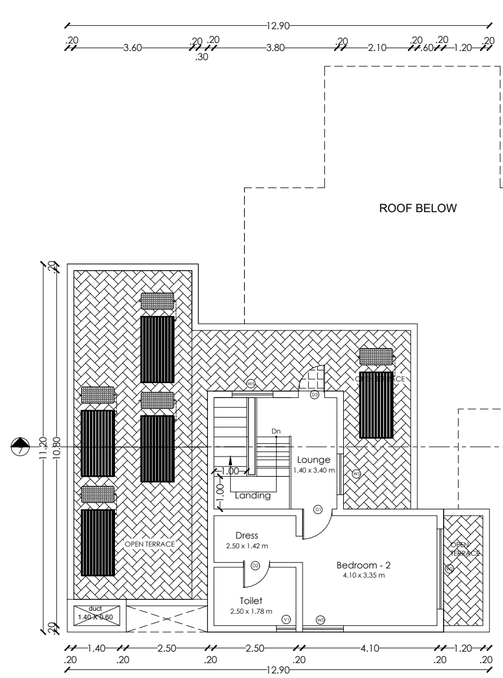

Second Floor Plan

PLAN SHOWING THE EXISTING RESIDENTIAL GROUP DEVELOPMENT WITH PROPOSED HOTEL COMMERCIAL BUILDINGS IN S.F.NOS:70/1A(Pt), 70/1B, 70/2(P), 71(P), 72(P), 73/1(P), 73/2(P), 74/1, 74/3, 74/4, 74/5, 74/6(P), 75/2(P), 75/3(P), 81/2(P), 81/3(P), 82(P), 83/1(P), 83/2(P), 83/3A(P),83/3B, 87(P), 88/2, 89/1B2(P), 89/1B3, 89/1C, 89/2, 90/1A(P), 90/2A(P), 90/2B(P), 90/2C, 90/3, 91/1, 91/2 OF KUSTANAPALLI VILLAGE , ECHANGOOR PANCHAYAT AND IN S.F.Nos:173/1(P), 173/2(P), 174/1A2(P), 181/1C(P), 181/1D, 182/1, 182/3B(P), 183(P), 184/2(P), 185(P), 235/2(P), 236/3D(P), 250/1(P), 250/2(P), 252/1, 252/3, 252/4, 252/5(P), 252/6(P), 253/1(P), 253/2(P), 253/3(P), 254/1(P), 254/2(P), 257 / 2(P), 257/3A, 257/3B, 257/3C OF SEVAGANAPALLI VILLAGE & PANCHAYAT, HOSUR PANCHAYAT UNION, HOSUR TALUK, KRISHNAGIRI DISTRICT.

Schedule of Joineries

ED	Door	1.65 X 2.40
D1	Door	1.05 X 2.40
D2	Door	0.90 X 2.40
D3	Door	0.80 X 2.40
W1	Window	1.40 X 1.50
CU1	Sliding Window	1.40 X 2.10
CU2	Sliding Window	2.80 X 2.10
CW1	Corner Window	2.10 X 2.10
SD1	Sliding Door	2.80 X 2.40
SD2	Sliding Door	2.50 X 2.40
KW1	Window	0.70 X 0.90
KW2	Window	1.40 X 1.50
TW1	Ventilator	0.90 X 0.90
GD	Glass Door	2.55 X 2.40
GW	Glass Window	1.75 X 2.40

Area Details (Proposed)-Type G , (No. of Units-08)

Block Numbers	GF	FF	SF
BLOCK 13	184.50	113.07	41.94
BLOCK 114	184.50	113.07	41.94
BLOCK 115	184.50	113.07	41.94
BLOCK 193	184.50	113.07	41.94
BLOCK 199	184.50	113.07	41.94
BLOCK 200	184.50	113.07	41.94
BLOCK 217	184.50	113.07	41.94
BLOCK 218	184.50	113.07	41.94


APPLICANT

ENGINEER


Er.A.L.Vijay Kumar B.E.,Manar, Mobile:9952474505
Krishnagiri Dist Town & Country Planning Office, Hosur
ADTCP-Professional Registration | Reg.No. | Validity
Regd. Engineer Grade: II (RE:S) | 32/2024 | 22.05.2029
Regd. Sr.Engineer Grade: II (EE:S) | 29/2022 | 23.03.2027
Regd. Construction Engineer (CE:) | 19/2019 | 26.04.2029
Regd. Quality Auditor (QA:) | 101/2024 | 17.06.2029
Regd. Developer (RD:) | 19/2024 | 22.05.2029

Sheet No : 8/49
TYPE : G


ORIENTATION

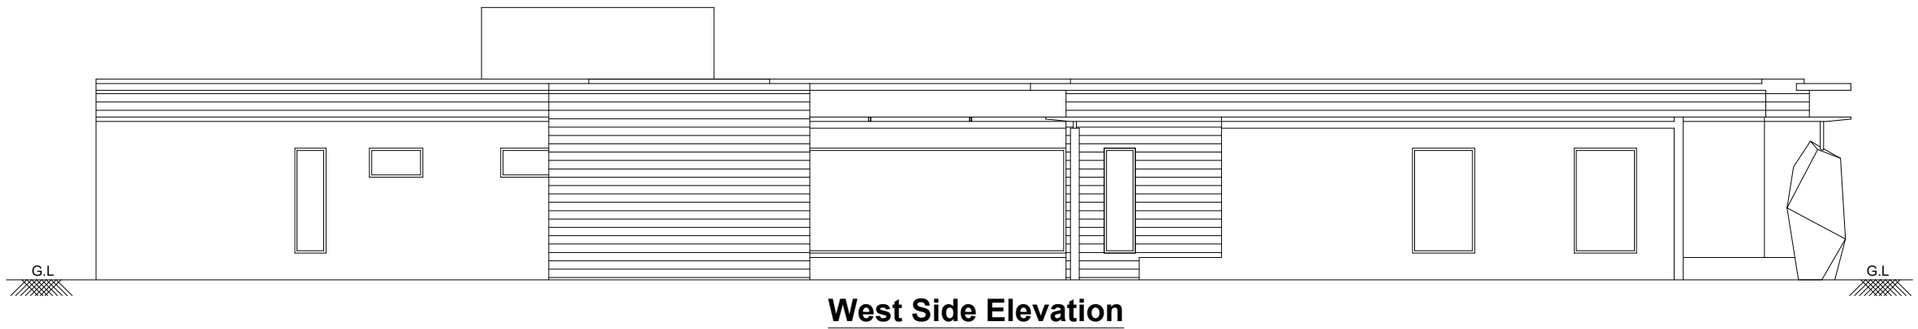


West Side Elevation

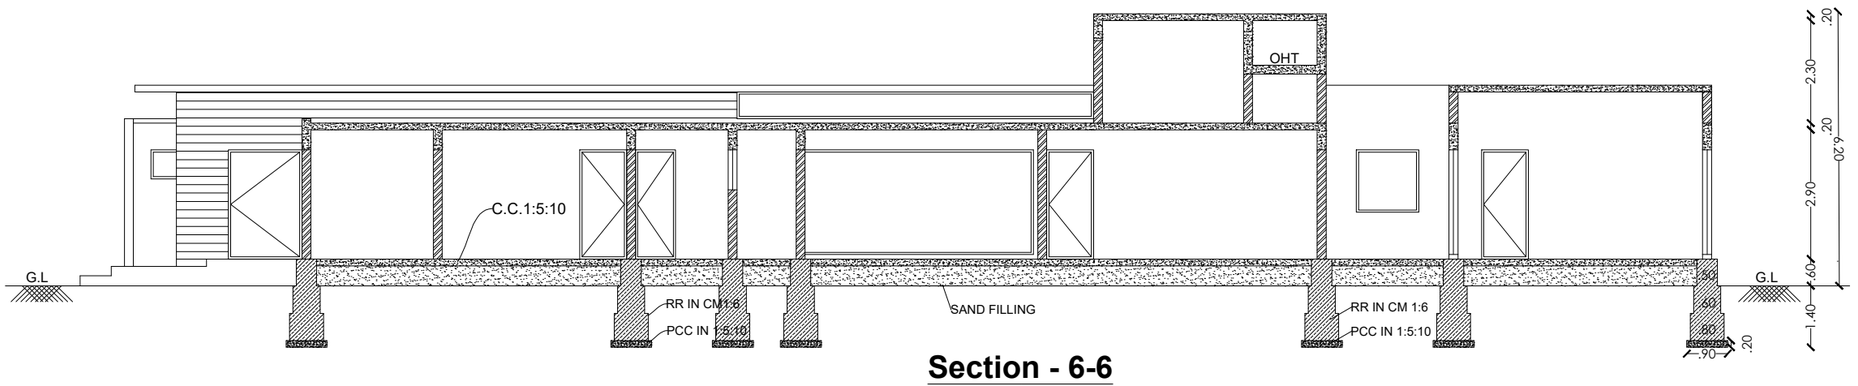

Section - 6-6

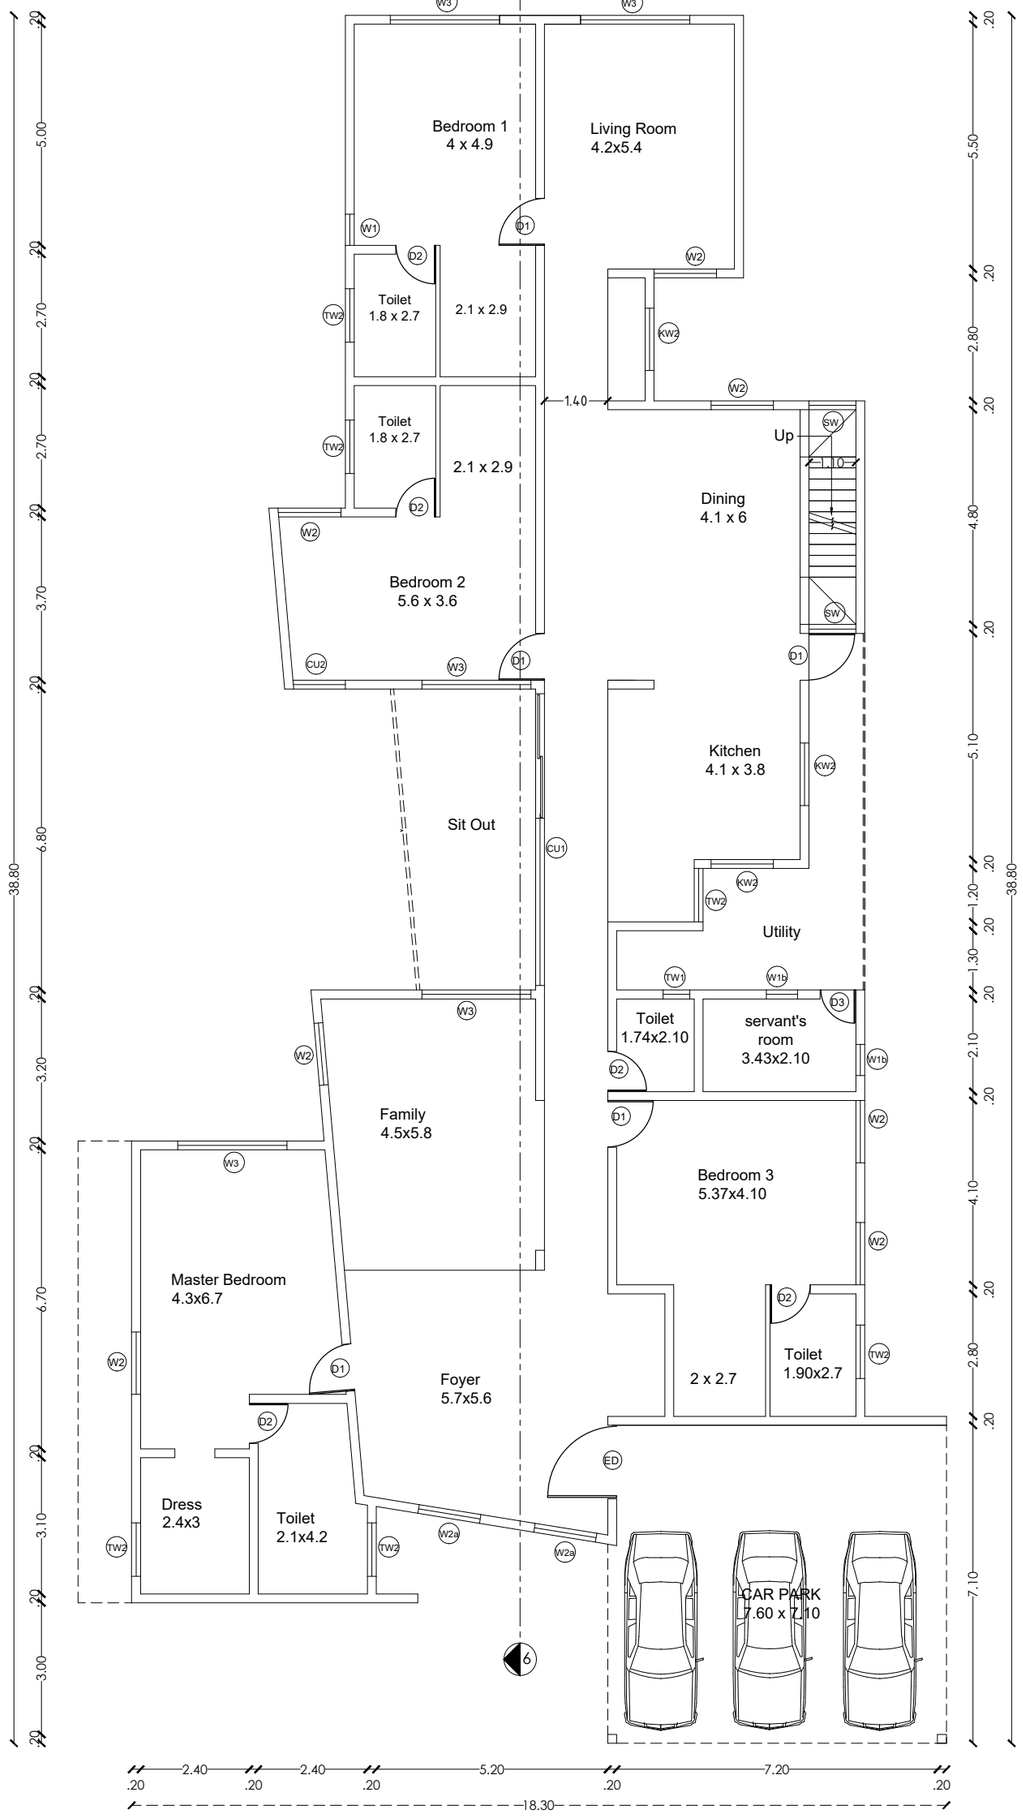

Ground Floor Plan

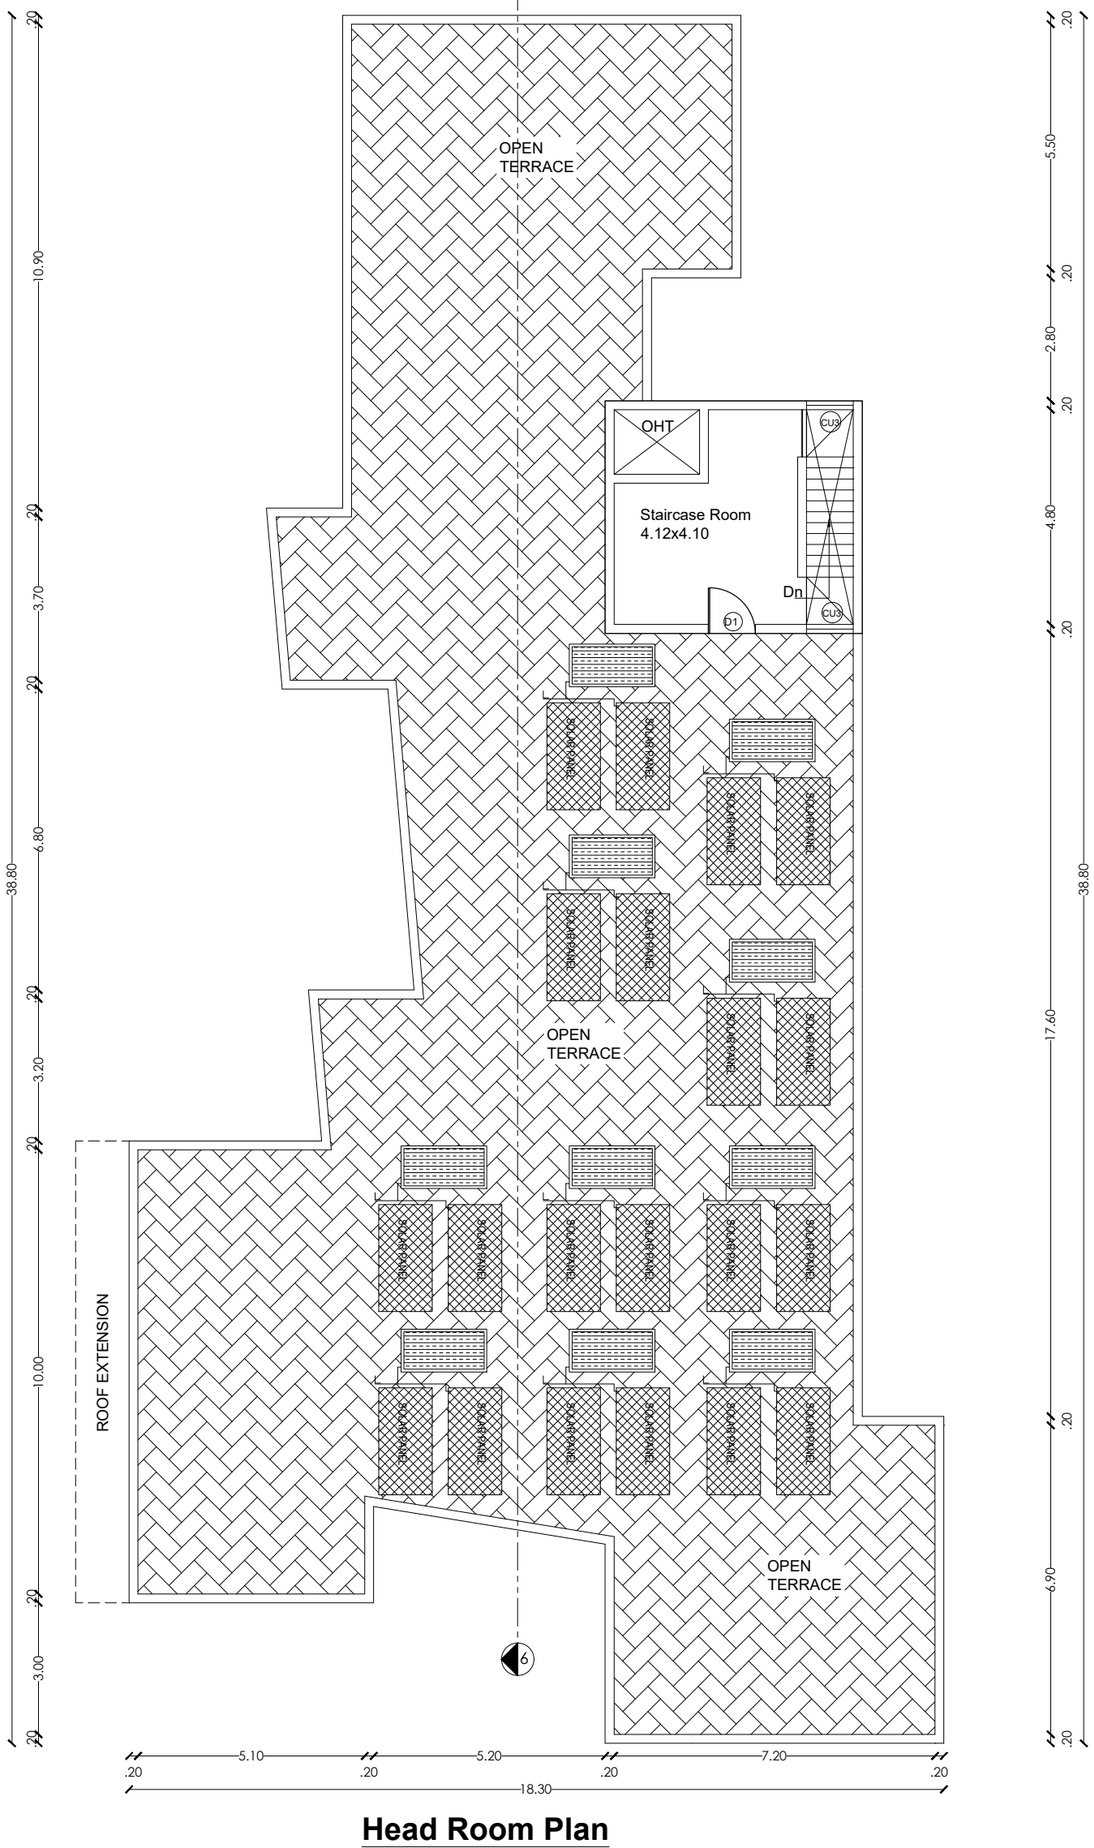

Head Room Plan

PLAN SHOWING THE EXISTING RESIDENTIAL GROUP DEVELOPMENT WITH PROPOSED HOTEL COMMERCIAL BUILDINGS IN S.F.NOS:70/1A(Pt), 70/1B, 70/2(P), 71(P), 72(P), 73/1(P), 73/2(P), 74/1, 74/3, 74/4, 74/5, 74/6(P), 75/2(P), 75/3(P), 81/2(P), 81/3(P), 82(P), 83/1(P), 83/2(P), 83/3A(P),83/3B, 87(P), 88/2, 89/1B2(P), 89/1B3, 89/1C, 89/2, 90/1A(P), 90/2A(P), 90/2B(P), 90/2C, 90/3, 91/1, 91/2 OF KUSTANAPALLI VILLAGE , ECHANGOOR PANCHAYAT AND IN S.F.Nos:173/1(P), 173/2(P), 174/1A2(P), 181/1C(P), 181/1D, 182/1, 182/3B(P), 183(P), 184/2(P), 185(P), 235/2(P), 236/3D(P), 250/1(P), 250/2(P), 252/1, 252/3, 252/4, 252/5(P), 252/6(P), 253/1(P), 253/2(P), 253/3(P), 254/1(P), 254/2(P), 257 / 2(P), 257/3A, 257/3B, 257/3C OF SEVAGANAPALLI VILLAGE & PANCHAYAT, HOSUR PANCHAYAT UNION, HOSUR TALUK, KRISHNAGIRI DISTRICT.

Schedule of Joineries

ED	Door	1.65 X 2.40
D1	Door	1.05 X 2.40
D2	Door	0.90 X 2.40
D3	Door	0.80 X 2.40
W1	Window	1.40 X 1.50
CU1	Sliding Window	1.40 X 2.10
CU2	Sliding Window	2.80 X 2.10
CW1	Corner Window	2.10 X 2.10
SD1	Sliding Door	2.80 X 2.40
SD2	Sliding Door	2.50 X 2.40
KW1	Window	0.70 X 0.90
KW2	Window	1.40 X 1.50
TW1	Ventilator	0.90 X 0.90
GD	Glass Door	2.55 X 2.40
GW	Glass Window	1.75 X 2.40

Area Details (Proposed)-Type F, (No. of Units-05)

Block Numbers	GF	Head Room
BLOCK 28	470.66	30.12
BLOCK 30	470.66	30.12
BLOCK 34	470.66	30.12
BLOCK 128	470.66	30.12
BLOCK 133	470.66	30.12

APPLICANT

ENGINEER


B.E. Hosur, Mobile:9952426590
Krishnagiri Dist Town & Country Planning Office, Hosur

KDTCP-Professional Registration	Reg.No	Validity
Regd. Engineer Grade: II (RE II)	32/2024	22.05.2029
Regd. Str. Engineer Grade: II (SE II)	25/2022	23.03.2027
Regd. Construction Engineer (CE)	197/2019	24.04.2029
Regd. Quality Auditor (QA)	09/2024	17.05.2029
Regd. Developer (RD)	18/2024	22.05.2029

Sheet No : 7/49

TYPE : F

ORIENTATION

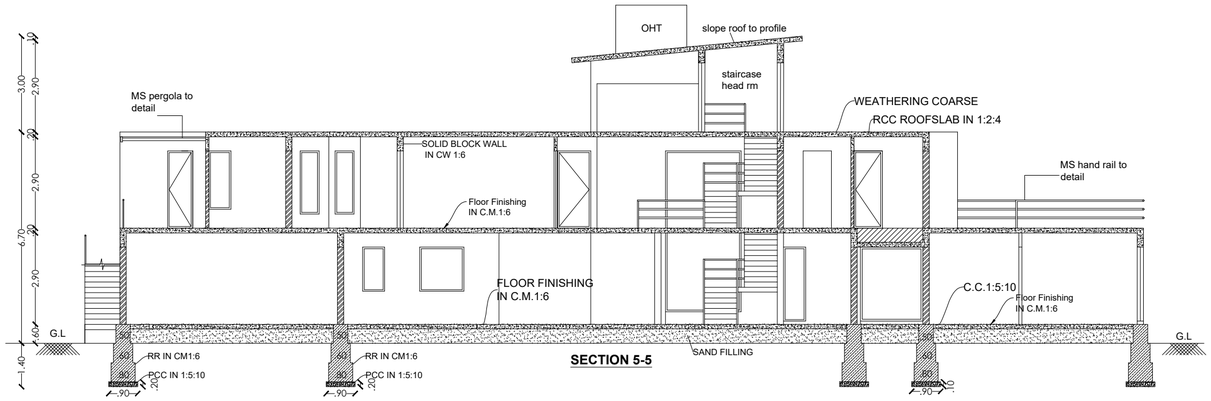

SECTION 5-5



WEST SIDE ELEVATION

PLAN SHOWING THE EXISTING RESIDENTIAL GROUP DEVELOPMENT WITH PROPOSED HOTEL COMMERCIAL BUILDINGS IN S.F.NOS:70/1A(Pt), 70/1B, 70/2(P), 71(P), 72(P), 73/1(P), 73/2(P), 74/1, 74/3, 74/4, 74/5, 74/6(P), 75/2(P), 75/3(P), 81/2(P), 81/3(P), 82(P), 83/1(P), 83/2(P), 83/3A(P),83/3B, 87(P), 88/2, 89/1B2(P), 89/1B3, 89/1C, 89/2, 90/1A(P), 90/2A(P), 90/2B(P), 90/2C, 90/3, 91/1, 91/2 OF KUSTANAPALLI VILLAGE , ECHANGOOR PANCHAYAT AND IN S.F.Nos:173/1(P), 173/2(P), 174/1A2(P), 181/1C(P), 181/1D, 182/1, 182/3B(P), 183(P), 184/2(P), 185(P), 235/2(P), 236/3D(P), 250/1(P), 250/2(P), 252/1, 252/3, 252/4, 252/5(P), 252/6(P), 253/1(P), 253/2(P), 253/3(P), 254/1(P), 254/2(P), 257 / 2(P), 257/3A, 257/3B, 257/3C OF SEVAGANAPALLI VILLAGE & PANCHAYAT, HOSUR PANCHAYAT UNION, HOSUR TALUK, KRISHNAGIRI DISTRICT.

Schedule of Joineries

ED	Door	1.65 X 2.40
D1	Door	1.05 X 2.40
D2	Door	0.90 X 2.40
D3	Door	0.80 X 2.40
W1	Window	1.40 X 1.50
CU1	Sliding Window	1.40 X 2.10
CU2	Sliding Window	2.80 X 2.10
CW1	Corner Window	2.10 X 2.10
SD1	Sliding Door	2.80 X 2.40
SD2	Sliding Door	2.50 X 2.40
KW1	Window	0.70 X 0.90
KW2	Window	1.40 X 1.50
TW1	Ventilator	0.90 X 0.90
GD	Glass Door	2.55 X 2.40
GW	Glass Window	1.75 X 2.40

Area Details (Proposed)-Type E, (No. of Units-05)

Block Numbers	GF	FF	Head Room
BLOCK 19	322.51	194.99	15.19
BLOCK 99	322.51	194.99	15.19
BLOCK 100	322.51	194.99	15.19
BLOCK 102	322.51	194.99	15.19
BLOCK 112	322.51	194.99	15.19


APPLICANT

ENGINEER


Sheet No : 6/49

TYPE :E


ORIENTATION

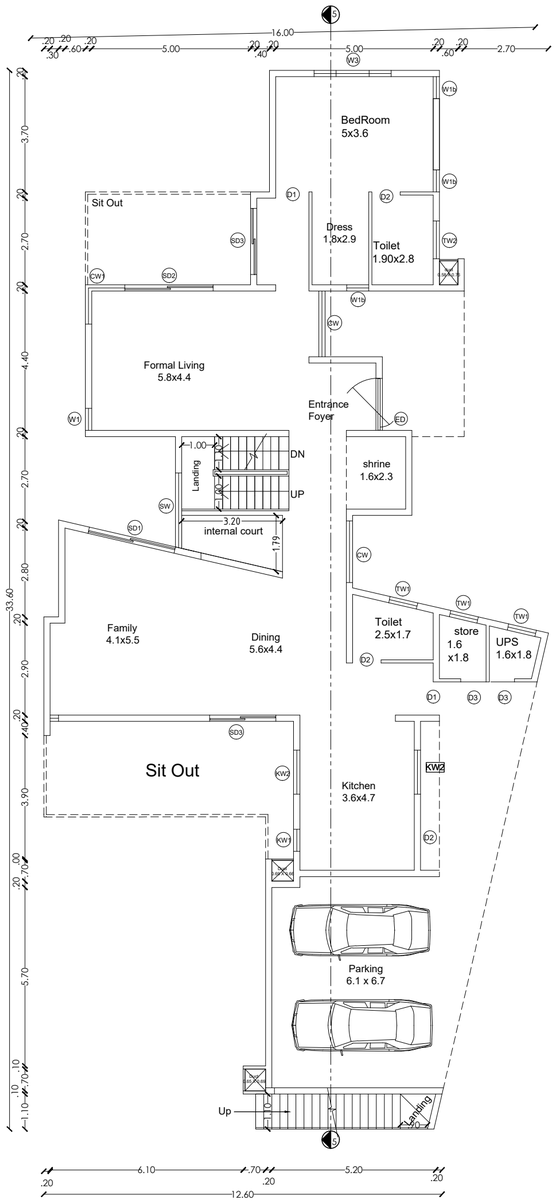


GROUND FLOOR PLAN

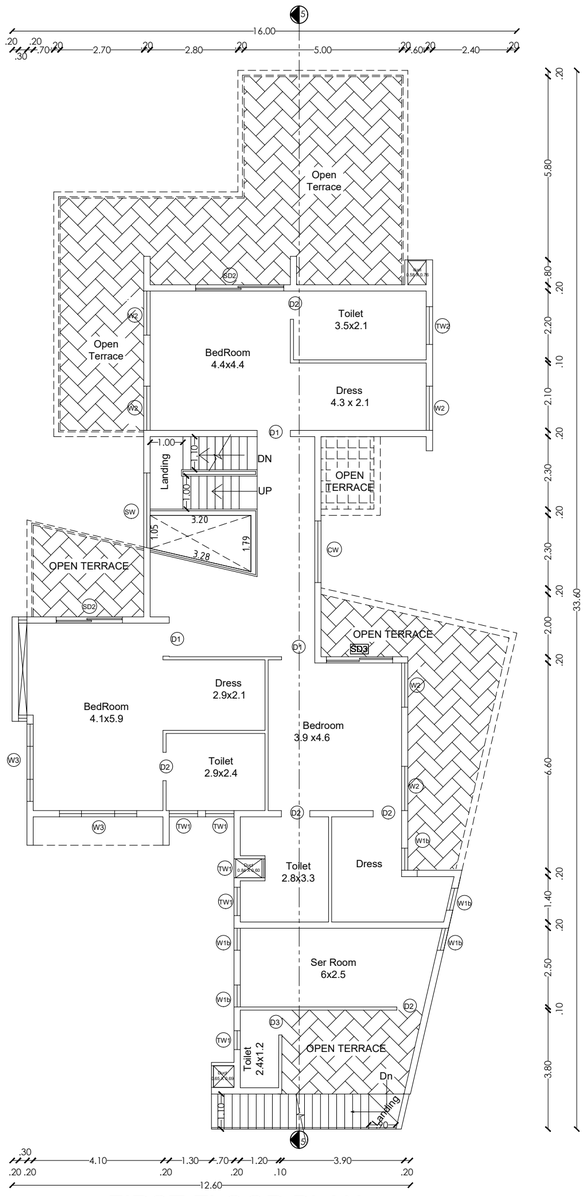


FIRST FLOOR PLAN

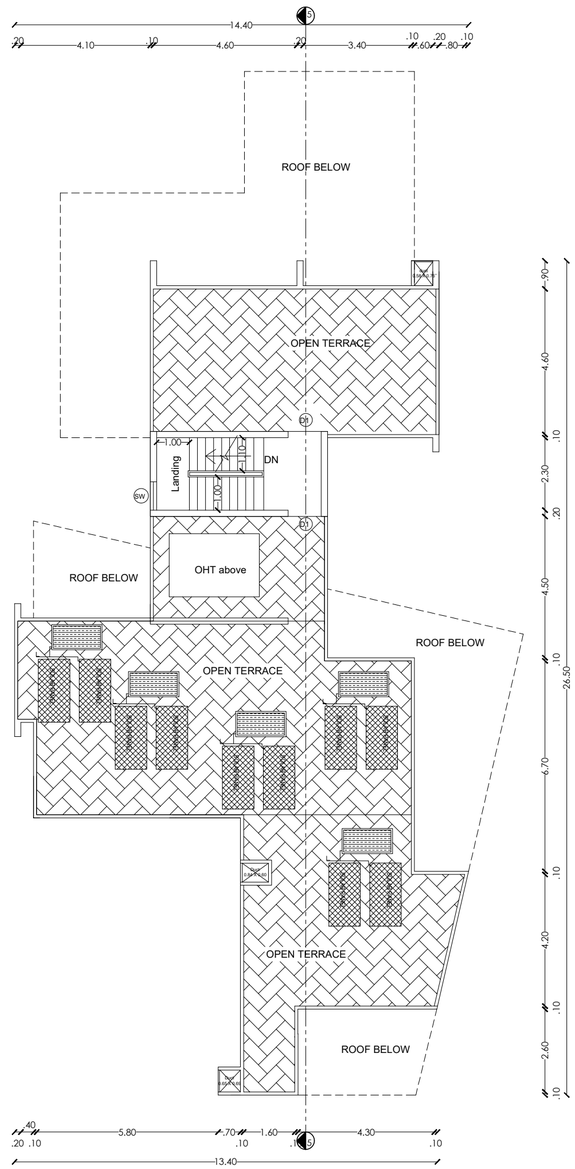

HEAD ROOM PLAN

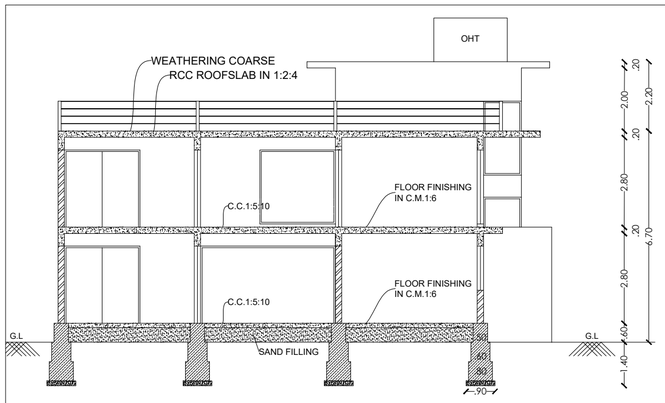

Section 4-4

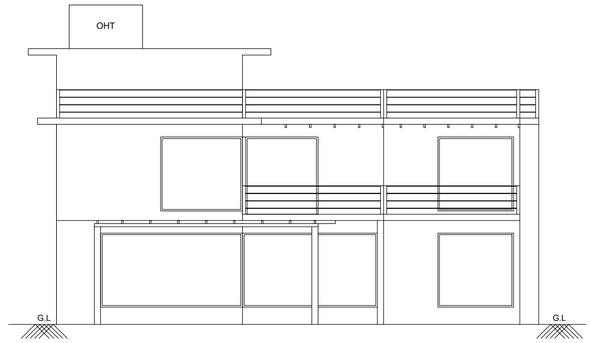

North side elevation

PLAN SHOWING THE EXISTING RESIDENTIAL GROUP DEVELOPMENT WITH PROPOSED HOTEL COMMERCIAL BUILDINGS IN S.F.NOS:70/1A(Pt), 70/1B, 70/2(P), 71(P), 72(P), 73/1(P), 73/2(P), 74/1, 74/3, 74/4, 74/5, 74/6(P), 75/2(P), 75/3(P), 81/2(P), 81/3(P), 82(P), 83/1(P), 83/2(P), 83/3A(P),83/3B, 87(P), 88/2, 89/1B2(P), 89/1B3, 89/1C, 89/2, 90/1A(P), 90/2A(P), 90/2B(P), 90/2C, 90/3, 91/1, 91/2 OF KUSTANAPALLI VILLAGE , ECHANGOOR PANCHAYAT AND IN S.F.Nos:173/1(P), 173/2(P), 174/1A2(P), 181/1C(P), 181/1D, 182/1, 182/3B(P), 183(P), 184/2(P), 185(P), 235/2(P), 236/3D(P), 250/1(P), 250/2(P), 252/1, 252/3, 252/4, 252/5(P), 252/6(P), 253/1(P), 253/2(P), 253/3(P), 254/1(P), 254/2(P), 257 / 2(P), 257/3A, 257/3B, 257/3C OF SEVAGANAPALLI VILLAGE & PANCHAYAT, HOSUR PANCHAYAT UNION, HOSUR TALUK, KRISHNAGIRI DISTRICT.

Schedule of Joineries

ED	Door	1.65 X 2.40
D1	Door	1.05 X 2.40
D2	Door	0.90 X 2.40
D3	Door	0.80 X 2.40
W1	Window	1.40 X 1.50
CU1	Sliding Window	1.40 X 2.10
CU2	Sliding Window	2.80 X 2.10
CW1	Corner Window	2.10 X 2.10
SD1	Sliding Door	2.80 X 2.40
SD2	Sliding Door	2.50 X 2.40
KW1	Window	0.70 X 0.90
KW2	Window	1.40 X 1.50
TW1	Ventilator	0.90 X 0.90
GD	Glass Door	2.55 X 2.40
GW	Glass Window	1.75 X 2.40

Area Details (Proposed)-Type D, (No. of Units-09)


Block Numbers	GF	FF	Head Room
BLOCK 10	297.48	263.92	19.38
BLOCK 16	297.48	263.92	19.38
BLOCK 27	297.48	263.92	19.38
BLOCK 29	297.48	263.92	19.38
BLOCK 35	297.48	263.92	19.38
BLOCK 42	297.48	263.92	19.38
BLOCK 91	297.48	263.92	19.38
BLOCK 96	297.48	263.92	19.38
BLOCK 101	297.48	263.92	19.38

APPLICANT


ENGINEER

Sheet No : 5/49
TYPE :D


ORIENTATION

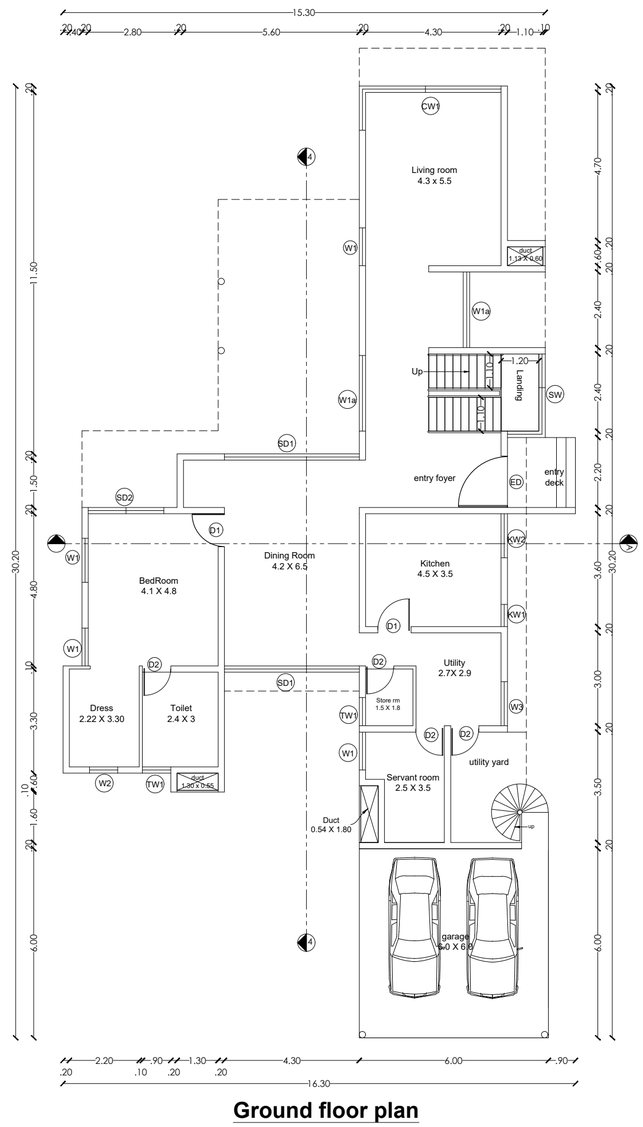

Ground floor plan

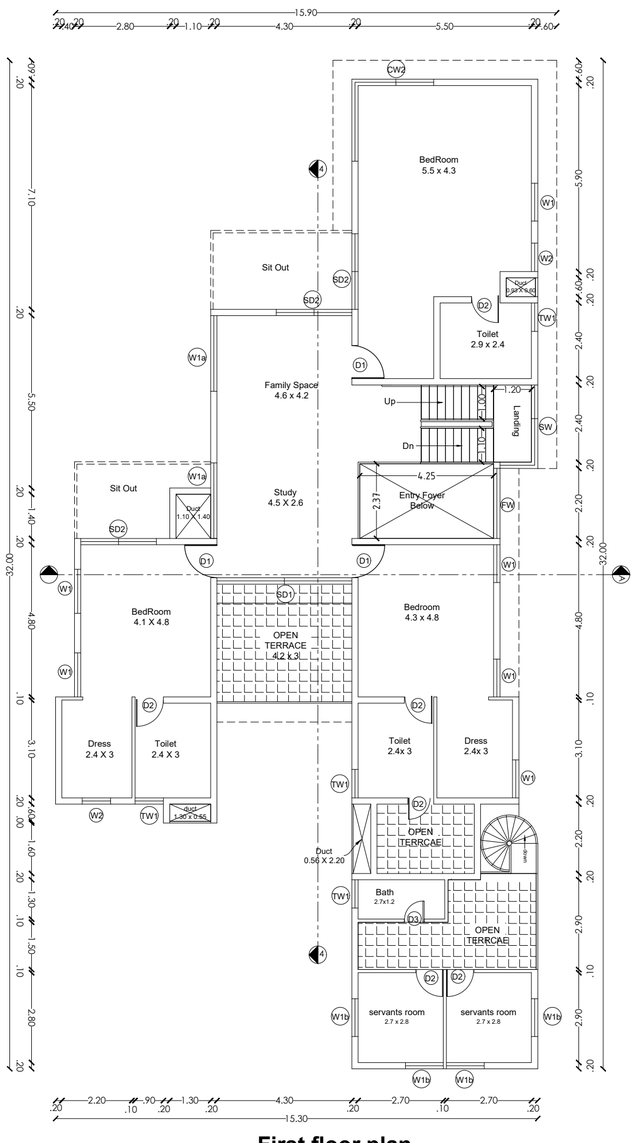


First floor plan

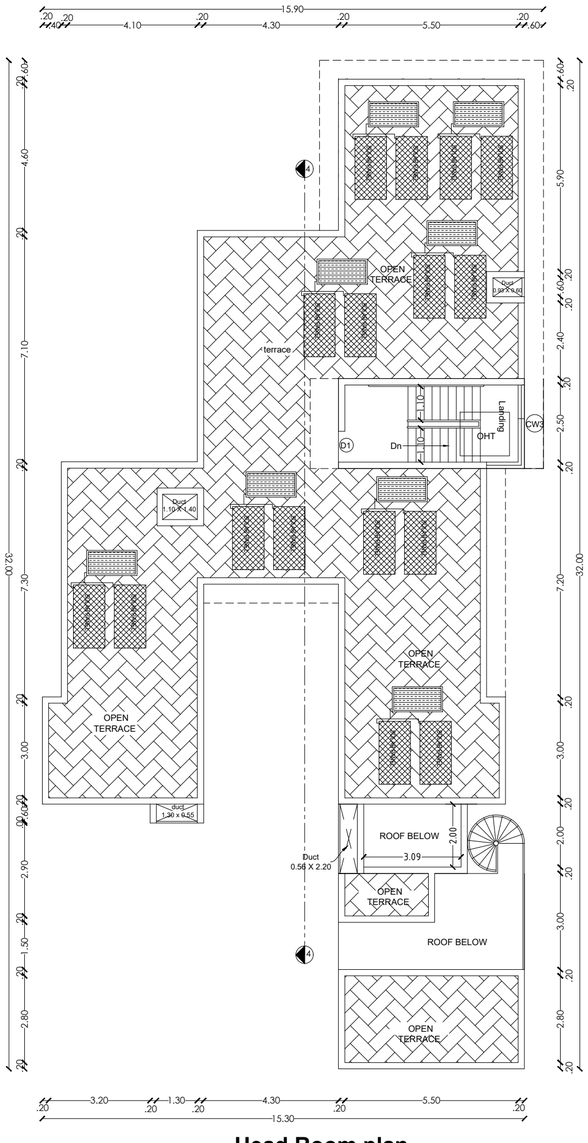


Head Room plan


PLAN SHOWING THE EXISTING RESIDENTIAL GROUP DEVELOPMENT WITH PROPOSED HOTEL COMMERCIAL BUILDINGS IN S.F.NOS:70/1A(Pt), 70/1B, 70/2(P), 71(P), 72(P), 73/1(P), 73/2(P), 74/1, 74/3, 74/4, 74/5, 74/6(P), 75/2(P), 75/3(P), 81/2(P), 81/3(P), 82(P), 83/1(P), 83/2(P), 83/3A(P),83/3B, 87(P), 88/2, 89/1B2(P), 89/1B3, 89/1C, 89/2, 90/1A(P), 90/2A(P), 90/2B(P), 90/2C, 90/3, 91/1, 91/2 OF KUSTANAPALLI VILLAGE , ECHANGOOR PANCHAYAT AND IN S.F.Nos:173/1(P), 173/2(P), 174/1A2(P), 181/1C(P), 181/1D, 182/1, 182/3B(P), 183(P), 184/2(P), 185(P), 235/2(P), 236/3D(P), 250/1(P), 250/2(P), 252/1, 252/3, 252/4, 252/5(P), 252/6(P), 253/1(P), 253/2(P), 253/3(P), 254/1(P), 254/2(P), 257 / 2(P), 257/3A, 257/3B, 257/3C OF SEVAGANAPALLI VILLAGE & PANCHAYAT, HOSUR PANCHAYAT UNION, HOSUR TALUK, KRISHNAGIRI DISTRICT.

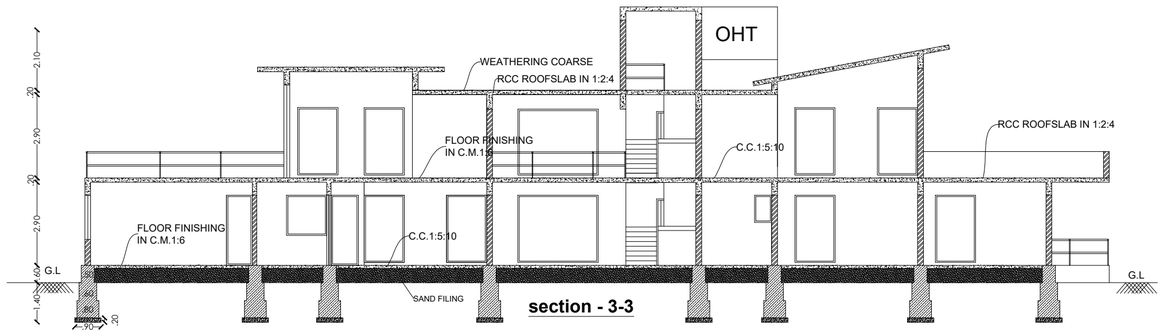


section - 3-3

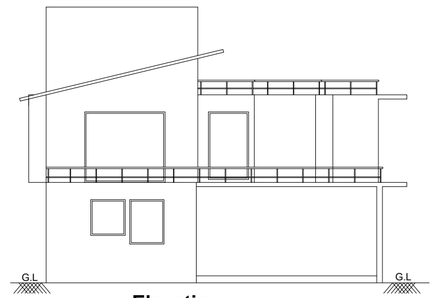


Elevation

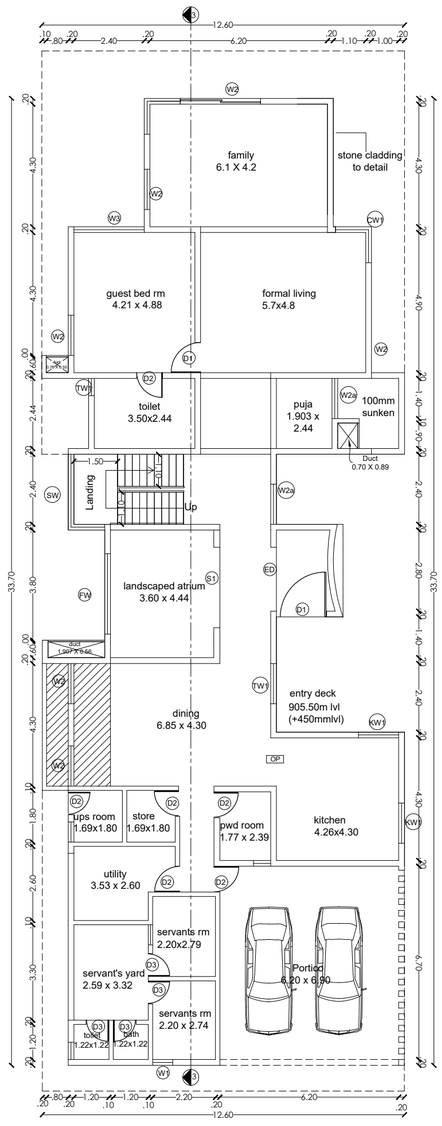

GROUND FLOOR

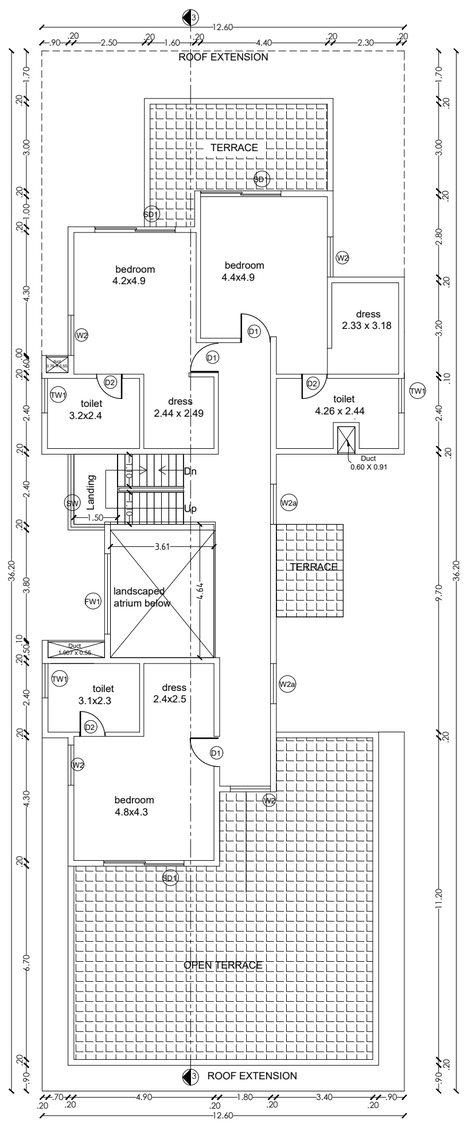

FIRST FLOOR

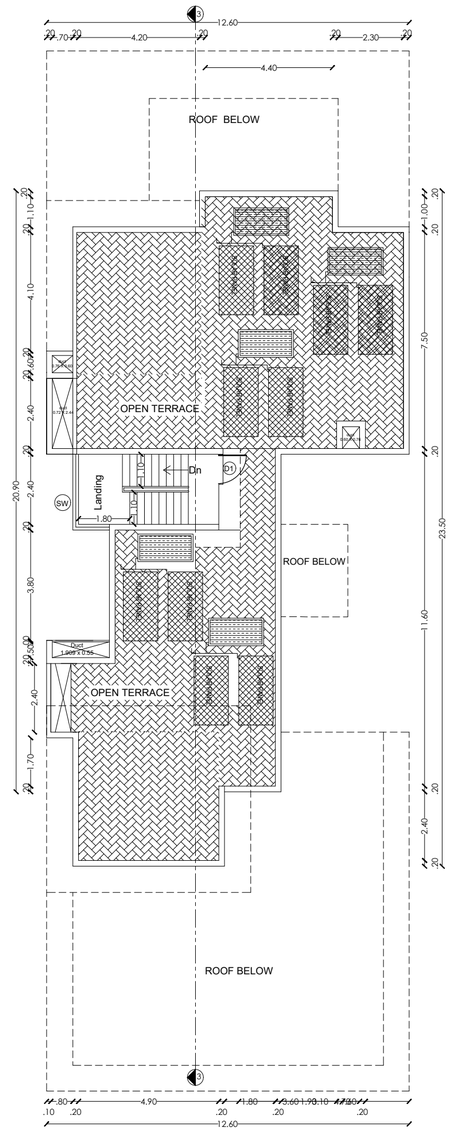

TERRACE FLOOR

Schedule of Joineries

ED	Door	1.65 X 2.40
D1	Door	1.05 X 2.40
D2	Door	0.90 X 2.40
D3	Door	0.80 X 2.40
W1	Window	1.40 X 1.50
CU1	Sliding Window	1.40 X 2.10
CU2	Sliding Window	2.80 X 2.10
CW1	Corner Window	2.10 X 2.10
SD1	Sliding Door	2.80 X 2.40
SD2	Sliding Door	2.50 X 2.40
KW1	Window	0.70 X 0.90
KW2	Window	1.40 X 1.50
TW1	Ventilator	0.90 X 0.90
GD	Glass Door	2.55 X 2.40
GW	Glass Window	1.75 X 2.40

Area Details (Proposed)-Type C, (No. of Units-18)

Block Numbers	GF	FF	Head Room
BLOCK 11	408.33	202.70	14.84
BLOCK 14	408.33	202.70	14.84
BLOCK 24	408.33	202.70	14.84
BLOCK 25	408.33	202.70	14.84
BLOCK 57	408.33	202.70	14.84
BLOCK 58	408.33	202.70	14.84
BLOCK 60	408.33	202.70	14.84
BLOCK 61	408.33	202.70	14.84
BLOCK 70	408.33	202.70	14.84
BLOCK 79	408.33	202.70	14.84
BLOCK 80	408.33	202.70	14.84
BLOCK 82	408.33	202.70	14.84
BLOCK 83	408.33	202.70	14.84
BLOCK 84	408.33	202.70	14.84
BLOCK 124	408.33	202.70	14.84
BLOCK 130	408.33	202.70	14.84
BLOCK 131	408.33	202.70	14.84
BLOCK 164	408.33	202.70	14.84

APPLICANT

ENGINEER

S.A.V.V.S.V.V.S.Kumar B.E Mempr, Mobile 9952376610
Krishnagiri Dist Town & Country Planning Office, Hosur
KDTCP-Professional Registration | Reg.No. TZ(E.R.I)
Regd. Engineer Grade-II | (RE.II) | 327/2026 | 22.05.2020
Regd. Str. Engineer Grade-II (RE.II) | 25/2022 | 23.03.2027
Regd. Construction Engineer (CE) | 10/2019 | 24.04.2021
Regd. Quality Auditor (QA) | 107/2024 | 17.04.2029
Regd. Developer (RD) | 18/2024 | 12.05.2029

Sheet No : 4/49

TYPE :C

ORIENTATION

PLAN SHOWING THE EXISTING RESIDENTIAL GROUP DEVELOPMENT WITH PROPOSED HOTEL COMMERCIAL BUILDINGS IN S.F.NOS:70/1A(Pt), 70/1B, 70/2(P), 71(P), 72(P), 73/1(P), 73/2(P), 74/1, 74/3, 74/4, 74/5, 74/6(P), 75/2(P), 75/3(P), 81/2(P), 81/3(P), 82(P), 83/1(P), 83/2(P), 83/3A(P),83/3B, 87(P), 88/2, 89/1B2(P), 89/1B3, 89/1C, 89/2, 90/1A(P), 90/2A(P), 90/2B(P), 90/2C, 90/3, 91/1, 91/2 OF KUSTANAPALLI VILLAGE , ECHANGOOR PANCHAYAT AND IN S.F.Nos:173/1(P), 173/2(P), 174/1A2(P), 181/1C(P), 181/1D, 182/1, 182/3B(P), 183(P), 184/2(P), 185(P), 235/2(P), 236/3D(P), 250/1(P), 250/2(P), 252/1, 252/3, 252/4, 252/5(P), 252/6(P), 253/1(P), 253/2(P), 253/3(P), 254/1(P), 254/2(P), 257 / 2(P), 257/3A, 257/3B, 257/3C OF SEVAGANAPALLI VILLAGE & PANCHAYAT, HOSUR PANCHAYAT UNION, HOSUR TALUK, KRISHNAGIRI DISTRICT.

Schedule of Joineries

ED	Door	1.65 X 2.40
D1	Door	1.05 X 2.40
D2	Door	0.90 X 2.40
D3	Door	0.80 X 2.40
W1	Window	1.40 X 1.50
CU1	Sliding Window	1.40 X 2.10
CU2	Sliding Window	2.80 X 2.10
CW1	Corner Window	2.10 X 2.10
SD1	Sliding Door	2.80 X 2.40
SD2	Sliding Door	2.50 X 2.40
KW1	Window	0.70 X 0.90
KW2	Window	1.40 X 1.50
TW1	Ventilator	0.90 X 0.90
GD	Glass Door	2.55 X 2.40
GW	Glass Window	1.75 X 2.40

Area Details (Proposed)-Type B, (No. of Units-17)

Block Numbers	GF	FF	Head Room
BLOCK 7	281.62	211.62	14.60
BLOCK 21	281.62	211.62	14.60
BLOCK 22	281.62	211.62	14.60
BLOCK 36	281.62	211.62	14.60
BLOCK 41	281.62	211.62	14.60
BLOCK 44	281.62	211.62	14.60
BLOCK 47	281.62	211.62	14.60
BLOCK 143	281.62	211.62	14.60
BLOCK 144	281.62	211.62	14.60
BLOCK 146	281.62	211.62	14.60
BLOCK 148	281.62	211.62	14.60
BLOCK 150	281.62	211.62	14.60
BLOCK 153	281.62	211.62	14.60
BLOCK 155	281.62	211.62	14.60
BLOCK 157	281.62	211.62	14.60
BLOCK 165	281.62	211.62	14.60
BLOCK 166	281.62	211.62	14.60


APPLICANT

ENGINEER


Sheet No : 3/49
TYPE :B

ORIENTATION


Elevation

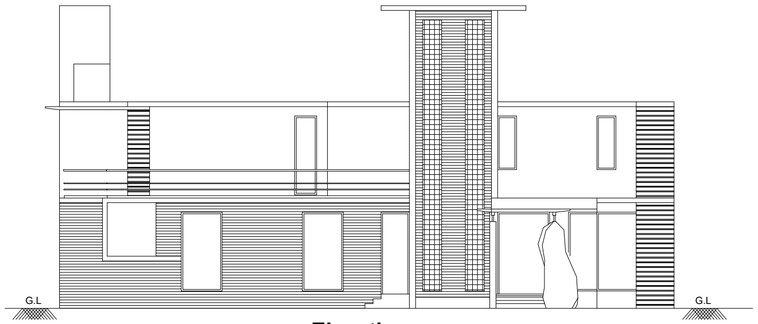


Section 2-2

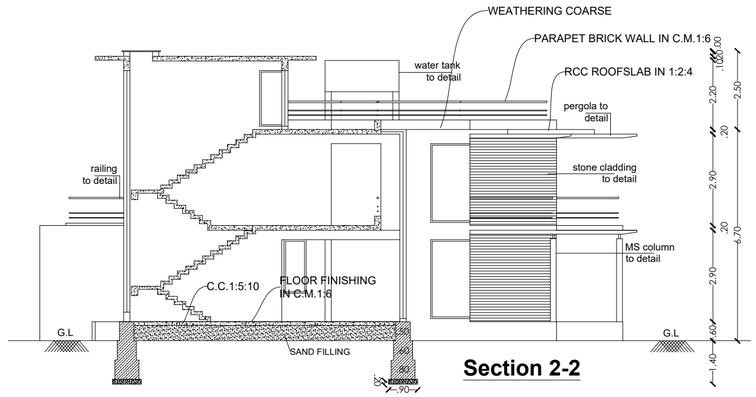


TERRACE FLOOR PLAN

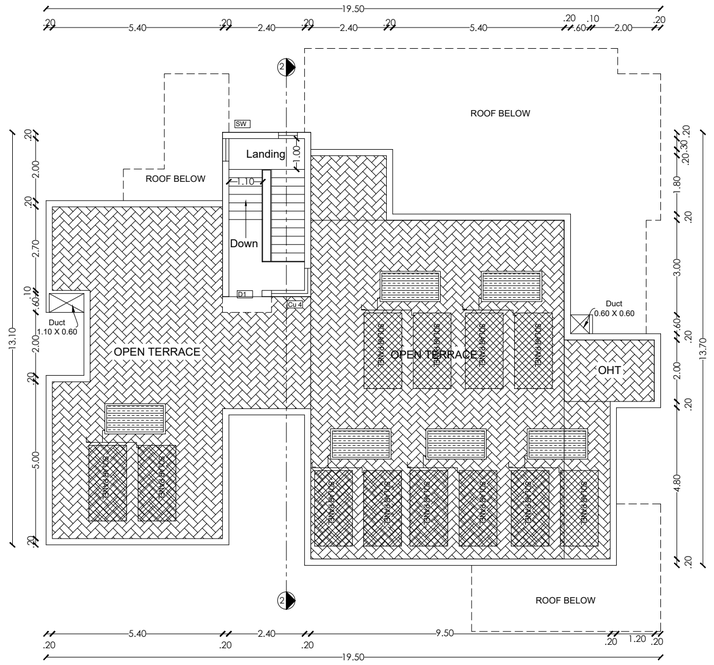

GROUND FLOOR PLAN

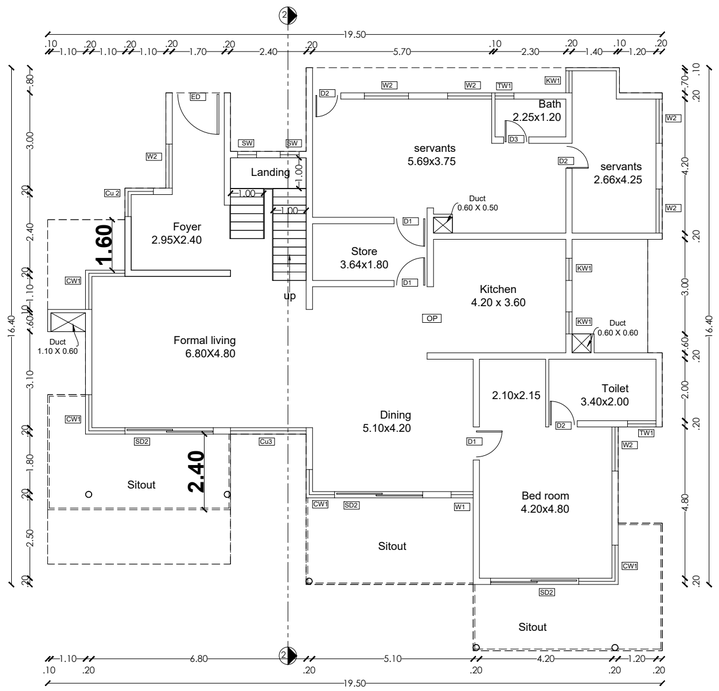


FIRST FLOOR PLAN

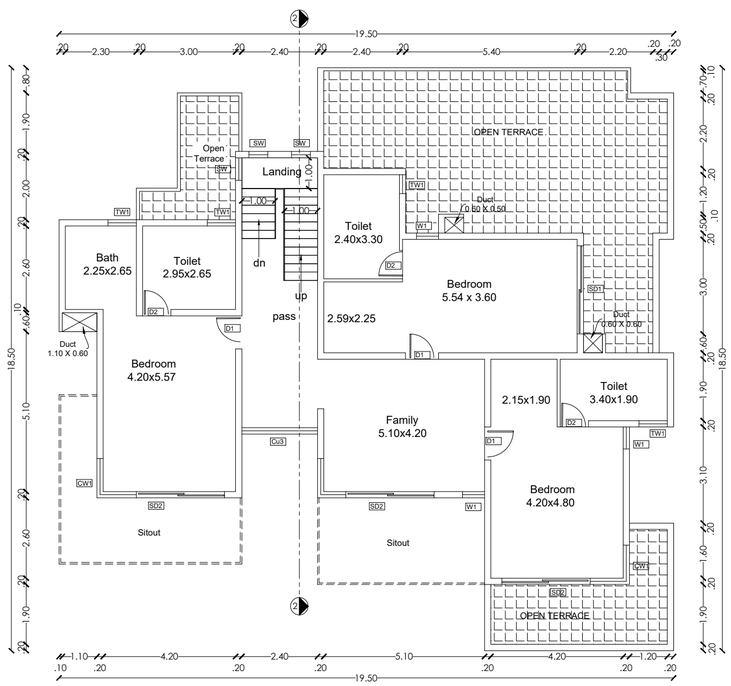





FRONT ELEVATION

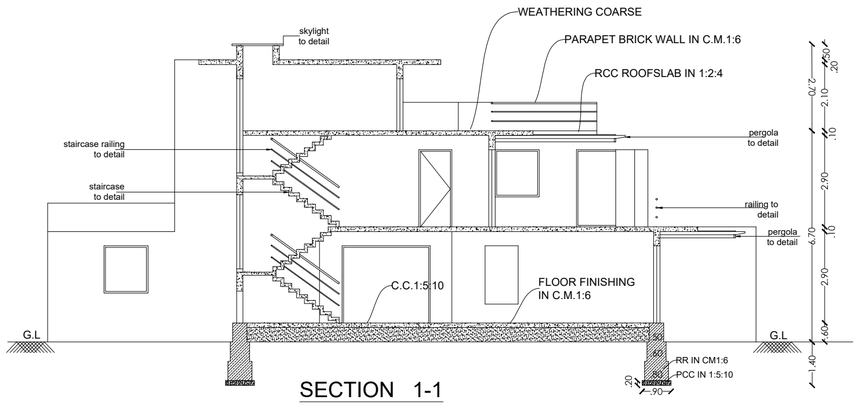


SECTION 1-1

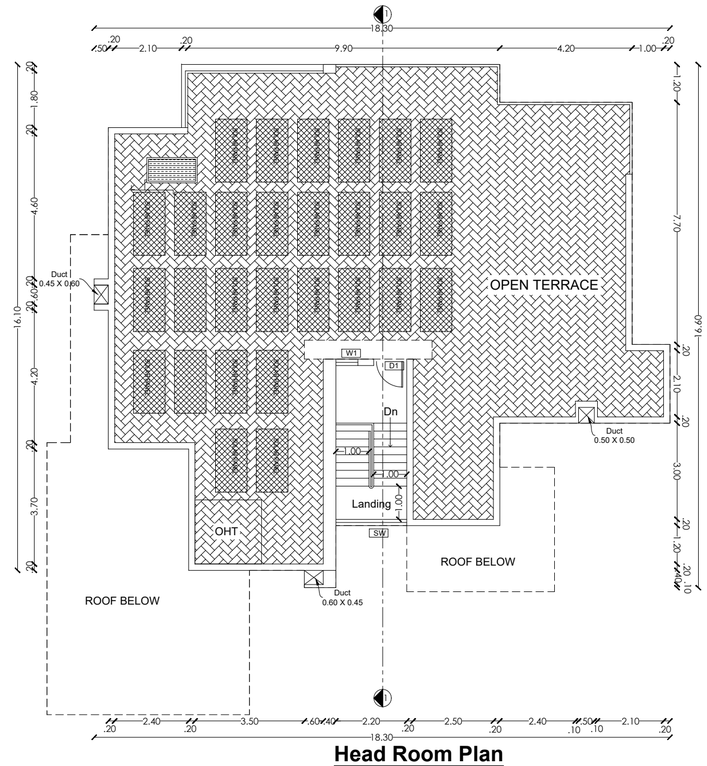

Head Room Plan

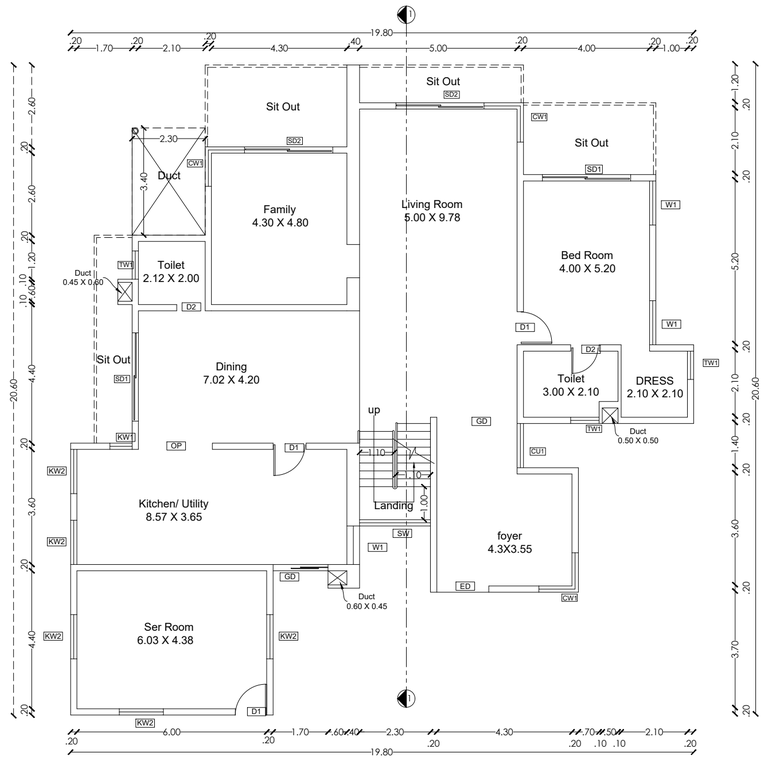

Ground floor plan

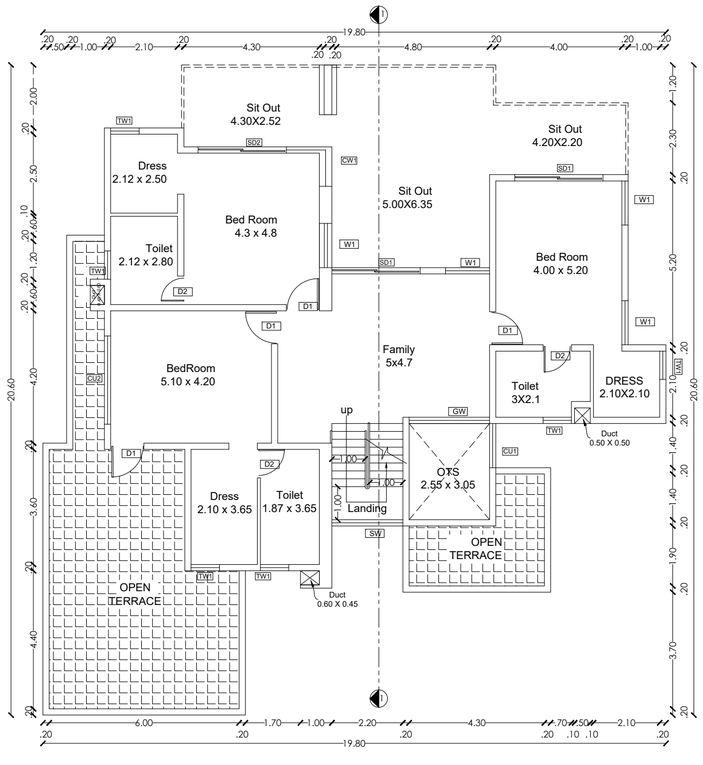

First floor plan

PLAN SHOWING THE EXISTING RESIDENTIAL GROUP DEVELOPMENT WITH PROPOSED HOTEL COMMERCIAL BUILDINGS IN S.F.NOS:70/1A(Pt), 70/1B, 70/2(P), 71(P), 72(P), 73/1(P), 73/2(P), 74/1, 74/3, 74/4, 74/5, 74/6(P), 75/2(P), 75/3(P), 81/2(P), 81/3(P), 82(P), 83/1(P), 83/2(P), 83/3A(P),83/3B, 87(P), 88/2, 89/1B2(P), 89/1B3, 89/1C, 89/2, 90/1A(P), 90/2A(P), 90/2B(P), 90/2C, 90/3, 91/1, 91/2 OF KUSTANAPALLI VILLAGE , ECHANGOOR PANCHAYAT AND IN S.F.Nos:173/1(P), 173/2(P), 174/1A2(P), 181/1C(P), 181/1D, 182/1, 182/3B(P), 183(P), 184/2(P), 185(P), 235/2(P), 236/3D(P), 250/1(P), 250/2(P), 252/1, 252/3, 252/4, 252/5(P), 252/6(P), 253/1(P), 253/2(P), 253/3(P), 254/1(P), 254/2(P), 257 / 2(P), 257/3A, 257/3B, 257/3C OF SEVAGANAPALLI VILLAGE & PANCHAYAT, HOSUR PANCHAYAT UNION, HOSUR TALUK, KRISHNAGIRI DISTRICT.

Schedule of Joineries

ED	Door	1.65 X 2.40
D1	Door	1.05 X 2.40
D2	Door	0.90 X 2.40
D3	Door	0.80 X 2.40
W1	Window	1.40 X 1.50
CU1	Sliding Window	1.40 X 2.10
CU2	Sliding Window	2.80 X 2.10
CW1	Corner Window	2.10 X 2.10
SD1	Sliding Door	2.80 X 2.40
SD2	Sliding Door	2.50 X 2.40
KW1	Window	0.70 X 0.90
KW2	Window	1.40 X 1.50
TW1	Ventilator	0.90 X 0.90
GD	Glass Door	2.55 X 2.40
GW	Glass Window	1.75 X 2.40

Area Details (Proposed)-Type A,(No. of Units-13)

Block Numbers	GF	FF	Head Room
BLOCK 8	291.14	215.51	15.05
BLOCK 17	291.14	215.51	15.05
BLOCK 18	291.14	215.51	15.05
BLOCK 20	291.14	215.51	15.05
BLOCK 37	291.14	215.51	15.05
BLOCK 46	291.14	215.51	15.05
BLOCK 142	291.14	215.51	15.05
BLOCK 145	291.14	215.51	15.05
BLOCK 147	291.14	215.51	15.05
BLOCK 149	291.14	215.51	15.05
BLOCK 152	291.14	215.51	15.05
BLOCK 154	291.14	215.51	15.05
BLOCK 156	291.14	215.51	15.05

APPLICANT

ENGINEER

Ex.No.1,VPS,Hosur S.R.Jhoser, Mobile:9952125430
Krishnagiri Dept Town & Country Planning Office, Hosur
AUTCP-Professional Registration | Reg.No. | Valid Up
Regd. Engineer(Kerala, II) (AM, II) | 321/2004 | 23.05.2020
Regd. Sr. Engineer Grade II (EE, II) | 257/2023 | 22.03.2027
Regd. Construction Engineer (CE) | 157/2019 | 20.04.2021
Regd. Quality Auditor (QA) | 991/2024 | 17.06.2026
Regd. Developer (RD) | 186/2024 | 12.05.2029

Sheet No : 2/49
TYPE : A

ORIENTATION

KUSTANAPALLI VILLAGE		SEVAGANAPALLI VILLAGE	
AREA DETAILS		AREA DETAILS	
S.F. NOS,	AS PER SUBMISSION	S.F. NOS,	AS PER SUBMISSION
70/1A	0.52	173/1	0.05
70/1B	3.08	173/2	1.18
70/2(Part)	0.22	174/1A2	1.75
71	1.07	181/1C	1.31
72	0.25	181/1D	1.46
73/1	0.75	182/1	2.35
73/2	1.49	182/3B	0.92
74/1	1.4	183	4.02
74/3	1.47	184/2	2.01
74/4	0.13	185	3.12
74/5	0.35	235/2	1.46
74/6	0.76	236/3D	1.27
75/2	0.36	250/1	0.03
75/3	0.3	250/2	0.59
81/2	1.25	252/1	0.74
81/3	1.18	252/3	0.98
82	0.48	252/4	1.33
83/1	2.13	252/5	3.03
83/2	1.89	252/6	1.88
83/3A	1.95	253/1	3.13
83/3B	1.93	253/2	0.32
87	1.42	253/3	0.68
88/2	1.67	254/1	0.52
89/1B2	0.34	254/2	0.5
89/1B3	0.37	257/2	2.73
89/1C	0.67	257/3A	1.51
89/2	0.57	257/3B	1.43
90/1	1.64	257/3C	1.69
90/2A	0.97		
90/2B	1.1		
90/2C	0.59		
90/3	0.35		
91/1	1.09		
91/2	1.41		
TOTAL	35.15		41.99
TOTAL LAND		77.14	

ALREADY APPROVED AREA DETAILS

Type	GF	1F	2F	No.of Units as per present master plan revision	Total B.U.A as per present master plan revision
A	283.24	213.63	15.04	511.91	14
B	257.44	196.16	14.6	462.20	20
C	374.91	179.39	14.84	569.14	44
D	221.55	186.2	16.81	424.56	10
E	305.34	185.75	15.18	516.30	10
F	458.04	30.12	0	488.16	16
G	142.33	113.93	41.94	297.92	64
H	135.75	115.37	91.26	302.38	19
I	144.72	104.24	45.02	293.98	42
J	220.05	186.43	0	406.48	1
K	288.16	209.83	44.46	542.47	1
L	749.82	358.78	29.68	1138.28	1
				No of Apartment	30
				No of EWS units	72
				Total Dwelling Units	344

Description	Basement	FF	SF	TF	
Club House	1529.1	3478.55	1927.57	1857.75	181.34
Administrative Building (Now Change as Driving Range)		293.21	162.64		
Apartment Complex		819.44	1124.2	1032.72	457.05
E.W.S Complex		837.67	752.93	832.67	

Revised Total B.U.A in SQM	114772.07
Additional B.U.A in 114772.07 - 87785.32 in Sqm	26986.75
F.S.I (114772.07/312287.95) = 0.37	
Area Details	
Site Area	12,37,87.95 Sqm(77.14 Ac.)
OSR Space Provided 5.98 Acres+1.75 Acres = 7.73 Acres	31,282.2 Sqm (7.73 Ac.)
EWS Area	
Additional B.U.A in SQM	23805.75
EWS Required - 10% of additional B.U.A in SQM	2380.58
EWS area provided in SQM	5181.22
COMMERCIAL AREA CALCULATION	
TOTAL COMMERCIAL AREA ALLOWED (IN SQM)	10632.20
TOTAL COMMERCIAL AREA ACHEIVED (IN SQM)	9450.16

PARKING DETAILS FOR RESIDENTIAL DWELLING UNITS

Sl.No.	Block TYPE	Block No.	Dwelling Unit Area	No.of Dwelling Units	Required Car Parking	Provided Car Parking	Total Car Parking Provided
1	A	8, 17, 18, 20, 37, 46, 142, 145, 147, 148, 152, 154, 156	291.54	13	3	3	39
2	B	7, 21, 22, 36, 41, 44, 47, 143, 144, 146, 149, 150, 153, 155, 157, 165, 166	291.82	17	3	3	51
3	C	11, 14, 24, 25, 57, 58, 65, 81, 75, 79, 80, 82, 83, 84, 124, 130, 131, 164	408.33	18	5	5	90
4	D	10, 16, 27, 28, 39, 42, 61, 96, 101	297.48	9	3	3	27
5	E	19, 99, 100, 102, 112	322.51	5	4	4	20
6	F	26, 30, 34, 129, 133	470.88	5	5	5	25
7	G	13, 114, 115, 193, 199, 200, 217, 218	184.50	8	2	2	16
8	H	174, 194	170.73	2	2	2	4
9	I	120, 211, 212, 213, 214, 215, 216	189.50	7	2	2	14
10	J	6	232.67	1	3	3	3
11	K	43	398.57	1	4	4	4
12	M	3, 35, 40, 45-49, 52, 55, 85, 95, 97, 98, 113, 117, 118, 119, 121, 122, 160, 164, 185, 186, 187, 191, 192, 201, 207, 208, 246,	151.32	27	2	2	54
13	M1	209, 210, 233, 236, 238, 239	213.00	6	3	3	18
14	M2	234, 235, 237	219.97	3	3	3	9
15	N	9	408.21	1	5	5	5
16	N1	4	148.12	1	2	2	2
17	N2	163	223.88	1	3	3	3
18	N3	84	194.20	1	2	2	2
19	N4	109	349.32	1	3	3	3
20	N5	111	207.13	1	3	3	3
21	N6	132	320.66	1	4	4	4
22	N7	179	210.25	1	3	3	3
23	S	1, 2, 5, 12, 15, 23, 32, 38, 48, 49, 50, 51, 53, 54, 56, 86, 87, 88, 89, 90, 91, 92, 93, 94, 103, 104, 105, 106, 107, 108, 109, 110, 123, 125, 126, 127, 128, 134, 135, 136, 137, 138, 139, 140, 141, 159, 161, 162, 167, 168, 169, 170, 171, 172, 173, 175, 176, 177, 178, 180, 181, 182, 183, 188, 189, 190, 195, 196, 197, 198, 202, 203, 204, 205, 206, 222, 223, 244	165.98	59	2	2	118
24	S1	227, 228, 229, 230, 231, 232, 240	188.89	7	2	2	14
25	S2	224, 225, 226, 242	165.39	4	2	2	8
26	S3	241	201.91	1	3	3	3
27	S4	243	201.91	1	3	3	3
28	T	31, 33, 59, 62, 63, 65, 66, 67, 68, 69, 72, 73, 74, 75, 76, 77, 78, 81, 183, 184, 185, 186, 187, 188, 123, 125, 126, 127, 128, 134, 135, 136, 137, 138, 139,140,141	323.36	37	4	4	148
29	T1	71	323.36	1	3	3	3
		Total		**240**			**696**

PARKING DETAILS FOR COMMERCIAL UNSTARRED HOTEL

Block No.	Block Name	Ground floor	First floor	Second floor	Third floor	Fourth floor	FSI Area per Block	Required Car Parking	Provided Car Parking	Required 2-Wheeler Parking	Provided 2-Wheeler Parking
246	DRIVING RANGE	596.27	677.76	-	-	-	1274.03	12.74	13	25.48	27
247	INDOOR GAMES	910.73	245.33	-	-	-	1156.06	11.56	12	23.12	24
248	HOTEL	7058.50	4333.32	3969.35	3411.02	-	18772.19	188.12	188	372.24	397
249	ROOMS BLOCK-2	890.35	890.35	890.35	890.35	-	3561.40	35.61	36	71.23	72
250	ROOMS BLOCK-1	2115.43	1837.23	1304.44	1865.15	1865.15	8987.40	89.87	111	179.75	222
							Total		370		742

CONSOLIDATED PARKING DETAILS

Description	Required Car Parking	Provided Car Parking	Required Parking for Ramp	Provided PH Car Parking	Required 2-Wheeler Parking	Provided 2-Wheeler Parking	Required PH 2W Parking	Provided PH 2W Parking	Required 3-Wheeler Parking	Provided 3-Wheeler Parking	Required PH 3-Wheeler Parking	Provided PH 3-Wheeler Parking
Residential - Dwelling units	696	750	-	-	-	-	-	-	-	-	-	-
Commercial - Unstarred Hotel	370	384	37.00	40	742	750	74.20	75	7.42	75	7.42	75

AREA DETAILS OF REVISION IN EXISTING APPROVAL RESIDENTIAL BUILDINGS

Block Type	Block No.	Basement Floor -2	Basement Floor -1	Ground Floor	First Floor	Second Floor	Third Floor	Fourth Floor	Head Room	FSI Area per Block	Ramp Area per Block	Built per Block	No. of Units	Total FSI Area	Total Non-FSI Area	Total Built Area
A	8, 17, 18, 20, 37, 46, 142, 145, 147, 148, 152, 154, 156	-	-	251.54	215.01	-	-	-	15.05	508.55	15.05	531.70	13	**6906.45**	**195.65**	6702.10
B	7, 21, 22, 36, 41, 44, 47, 143, 144, 146, 149, 150, 153, 155, 157, 165, 166	-	-	251.82	211.63	-	-	-	14.60	463.24	14.60	507.84	17	**8384.68**	**245.26**	8630.26
C	11, 14, 24, 25, 57, 58, 65, 81, 75, 79, 80, 82, 83, 84, 124, 130, 131, 164	-	-	408.33	202.70	-	-	-	14.84	611.03	14.84	625.87	18	**10998.54**	**267.12**	11265.66
D	10, 16, 27, 28, 39, 42, 61, 96, 101	-	-	297.48	263.82	-	-	-	16.58	561.40	16.58	578.78	9	**5602.02**	**174.42**	5227.02
E	19, 99, 100, 102, 112	-	-	322.51	194.99	-	-	-	15.18	517.50	15.18	532.68	5	**2587.50**	**75.90**	2663.40
F	26, 30, 34, 129, 133	-	-	470.88	0.00	-	-	-	15.12	470.88	0.00	486.76	5	**2353.39**	**150.60**	2503.99
G	13, 114, 115, 193, 199, 200, 217, 218	-	-	184.50	113.07	41.94	-	-	-	339.51	339.51	0	8	**2716.08**	-	2716.08
H	174, 194	-	-	170.73	113.45	51.55	-	-	-	335.73	335.73	0	2	**671.46**	-	671.46
I	120, 211, 212, 213, 214, 215, 216	-	-	189.50	104.22	45.02	-	-	-	338.74	338.74	0	7	**2371.18**	-	2371.18
J	6	-	-	232.67	178.84	-	-	-	-	411.51	411.51	0	1	**411.51**	-	411.51
K	43	-	-	398.57	299.94	-	-	-	25.57	698.51	25.57	723.68	1	**698.51**	**25.57**	723.68
	TOTAL AREA - REVISED EXISTING APPROVAL RESIDENTIAL BUILDINGS (A)												86	**42844.91**	**1137.51**	**43982.42**

AREA DETAILS OF PROPOSED RESIDENTIAL BUILDINGS


Block Type	Block No.	Basement Floor -2	Basement Floor -1	Ground Floor	First Floor	Second Floor	Third Floor	Fourth Floor	Head Room	FSI Area per Block	Ramp Area per Block	Built per Block	No. of Units	Total FSI Area	Total Non-FSI Area	Total Built Area
M	3, 35, 40, 45-49, 52, 55, 85, 95, 97, 98, 113, 117, 118, 119, 121, 122, 160, 164, 185, 186, 187, 191, 192, 201, 207, 208, 246,	-	-	151.32	88.31	62.67	-	-	-	302.30	302.30	27	27	**8157.93**	-	8157.93
M1	209, 210, 233, 236, 238, 239	-	-	213.00	143.87	70.97	-	-	-	429.84	429.84	6	6	**2579.04**	-	2579.04
M2	234, 235, 237	-	-	219.97	151.98	70.97	-	-	-	442.92	442.92	3	3	**1327.66**	-	1327.66
N	9	-	-	408.21	267.76	-	-	-	-	675.97	675.97	1	1	**675.97**	-	675.97
N1	4	-	-	148.12	131.39	-	-	-	12.53	279.51	12.53	292.02	1	**279.51**	**12.51**	292.02
N2	163	-	-	223.88	160.26	-	-	-	-	383.99	383.99	1	1	**383.99**	-	383.99
N3	84	-	-	194.20	155.27	69.63	-	-	-	419.10	419.10	2	2	**838.19**	-	838.19
N4	109	-	-	246.32	213.09	-	-	-	-	459.41	459.41	1	1	**459.41**	-	459.41
N5	111	-	-	207.13	147.13	-	-	-	-	354.26	354.26	1	1	**354.26**	-	354.26
N6	132	-	-	320.66	276.29	59.84	-	-	-	656.75	656.75	1	1	**656.75**	-	656.75
N7	179	-	-	210.25	167.68	-	-	-	-	377.93	377.93	1	1	**377.93**	-	377.93
S	1, 2, 5, 12, 15, 23, 32, 38, 48, 49, 50, 51, 53, 54, 56, 86, 87, 88, 89, 90, 91, 92, 93, 94, 103, 104, 105, 106, 107, 108, 109, 110, 123, 125, 126, 127, 128, 134, 135, 136, 137, 138, 139, 140, 141, 159, 161, 162, 167, 168, 169, 170, 171, 172, 173, 175, 176, 177, 178, 180, 181, 182, 183, 188, 189, 190, 195, 196, 197, 198, 202, 203, 204, 205, 206, 222, 223, 244	-	-	165.98	136.39	77.12	-	-	-	379.49	379.49	59	59	**22389.91**	-	22389.91
S1	227, 228, 229, 230, 231, 232, 240	-	-	188.89	167.68	-	-	-	-	356.57	356.57	7	7	**2496.01**	-	2496.01
S2	224, 225, 226, 242	-	-	165.39	124.74	146.42	-	-	-	436.55	436.55	4	4	**1746.20**	-	1746.20
S3	241	-	-	201.91	123.74	146.42	-	-	-	472.07	472.07	1	1	**472.07**	-	472.07
S4	243	-	-	201.91	123.74	146.42	-	-	-	472.07	472.07	1	1	**472.07**	-	472.07
T	31, 33, 59, 62, 63, 65, 66, 67, 68, 69, 72, 73, 74, 75, 76, 77, 78, 81, 183, 184, 185, 186, 187, 188, 123, 125, 126, 127, 128, 134, 135, 136, 137, 138, 139,140,141	-	-	323.36	247.46	-	-	-	-	570.82	570.84	37	37	**21121.58**	-	21121.58
T1	71	-	-	323.36	306.02	-	-	-	-	629.38	629.38	1	1	**629.38**	-	629.38
	TOTAL AREA - PROPOSED RESIDENTIAL BUILDINGS (B)												154	**65480.15**	**12.51**	**65492.66**

AREA DETAILS OF PROPOSED COMMERCIAL BUILDINGS

Block No.	Block Name	Basement Floor -2	Basement Floor -1	Ground Floor	First Floor	Second Floor	Third Floor	Fourth Floor	Head Room	FSI Area per Block	Ramp Area per Block	Built per Block	No. of Units	Total FSI Area	Total Non-FSI Area	Total Built Area
246	DRIVING RANGE	-	-	596.27	677.76	-	-	-	-	1274.03	-	-	-	1274.03	-	1274.03
247	INDOOR GAMES	-	-	910.73	245.33	-	-	-	-	1156.06	-	-	-	1156.06	-	1156.06
248	HOTEL	6045.60	6045.60	7058.50	4333.32	3969.35	3411.02	-	15.53	18772.19	15.53	-	-	**18772.19**	**12545.73**	31317.92
249	ROOMS BLOCK-2	-	-	890.35	890.35	890.35	890.35	-	33.12	3561.40	33.12	-	-	**3561.40**	**33.12**	3594.52
250	ROOMS BLOCK-1	-	-	2115.43	1837.23	1304.44	1865.15	1865.15	82.56	8987.40	82.56	-	-	**8987.40**	**82.56**	9069.96
251	STP & STAFF AMENITIES	-	-	618.38	-	-	-	-	-	618.38	-	-	-	**618.38**	-	618.38
252	SECURITY ROOM	-	-	58.00	-	-	-	-	-	58.00	-	-	-	**58.00**	-	58.00
253	SECURITY & SURVEILLANCE	-	-	27.74	-	-	-	-	-	27.74	-	-	-	**27.74**	-	27.74
254	MATERIAL ROOM	-	-	45.00	-	-	-	-	-	45.00	-	-	-	**45.00**	-	45.00
255	FACILITY ROOM	-	-	110.00	-	-	-	-	-	110.00	-	-	-	**110.00**	-	110.00
256	TOILET BLOCK-1	-	-	18.52	-	-	-	-	-	18.52	-	-	-	**18.52**	-	18.52
257	TOILET BLOCK-2	-	-	18.52	-	-	-	-	-	18.52	-	-	-	**18.52**	-	18.52
258	TOILET BLOCK-3	-	-	18.52	-	-	-	-	-	18.52	-	-	-	**18.52**	-	18.52
259	TOILET BLOCK-4	-	-	18.52	-	-	-	-	-	18.52	-	-	-	**18.52**	-	18.52
	TOTAL AREA - PROPOSED COMMERCIAL BUILDINGS (C)													**34521.96**	**12356.41**	**46878.37**

Floor Space Index (F.S.I)	
142847.02 / 312287.95 = 0.457	

TOTAL AREA - REVISION IN EXISTING APPROVAL RESIDENTIAL BUILDINGS (A)	42844.91
TOTAL AREA - PROPOSED RESIDENTIAL BUILDINGS (B)	65480.15
TOTAL AREA OF RESIDENTIAL BUILDINGS (A+B)	108325.06
TOTAL AREA - PROPOSED COMMERCIAL BUILDINGS (C)	34521.96
TOTAL AREA - FSI AREA	142847.02
BULDING PLAN APPROVAL ALREADY OBTAINED FROM DTCP	114772.07
BULDING PLAN APPROVAL TO BE OBTAINED FROM DTCP	28074.95

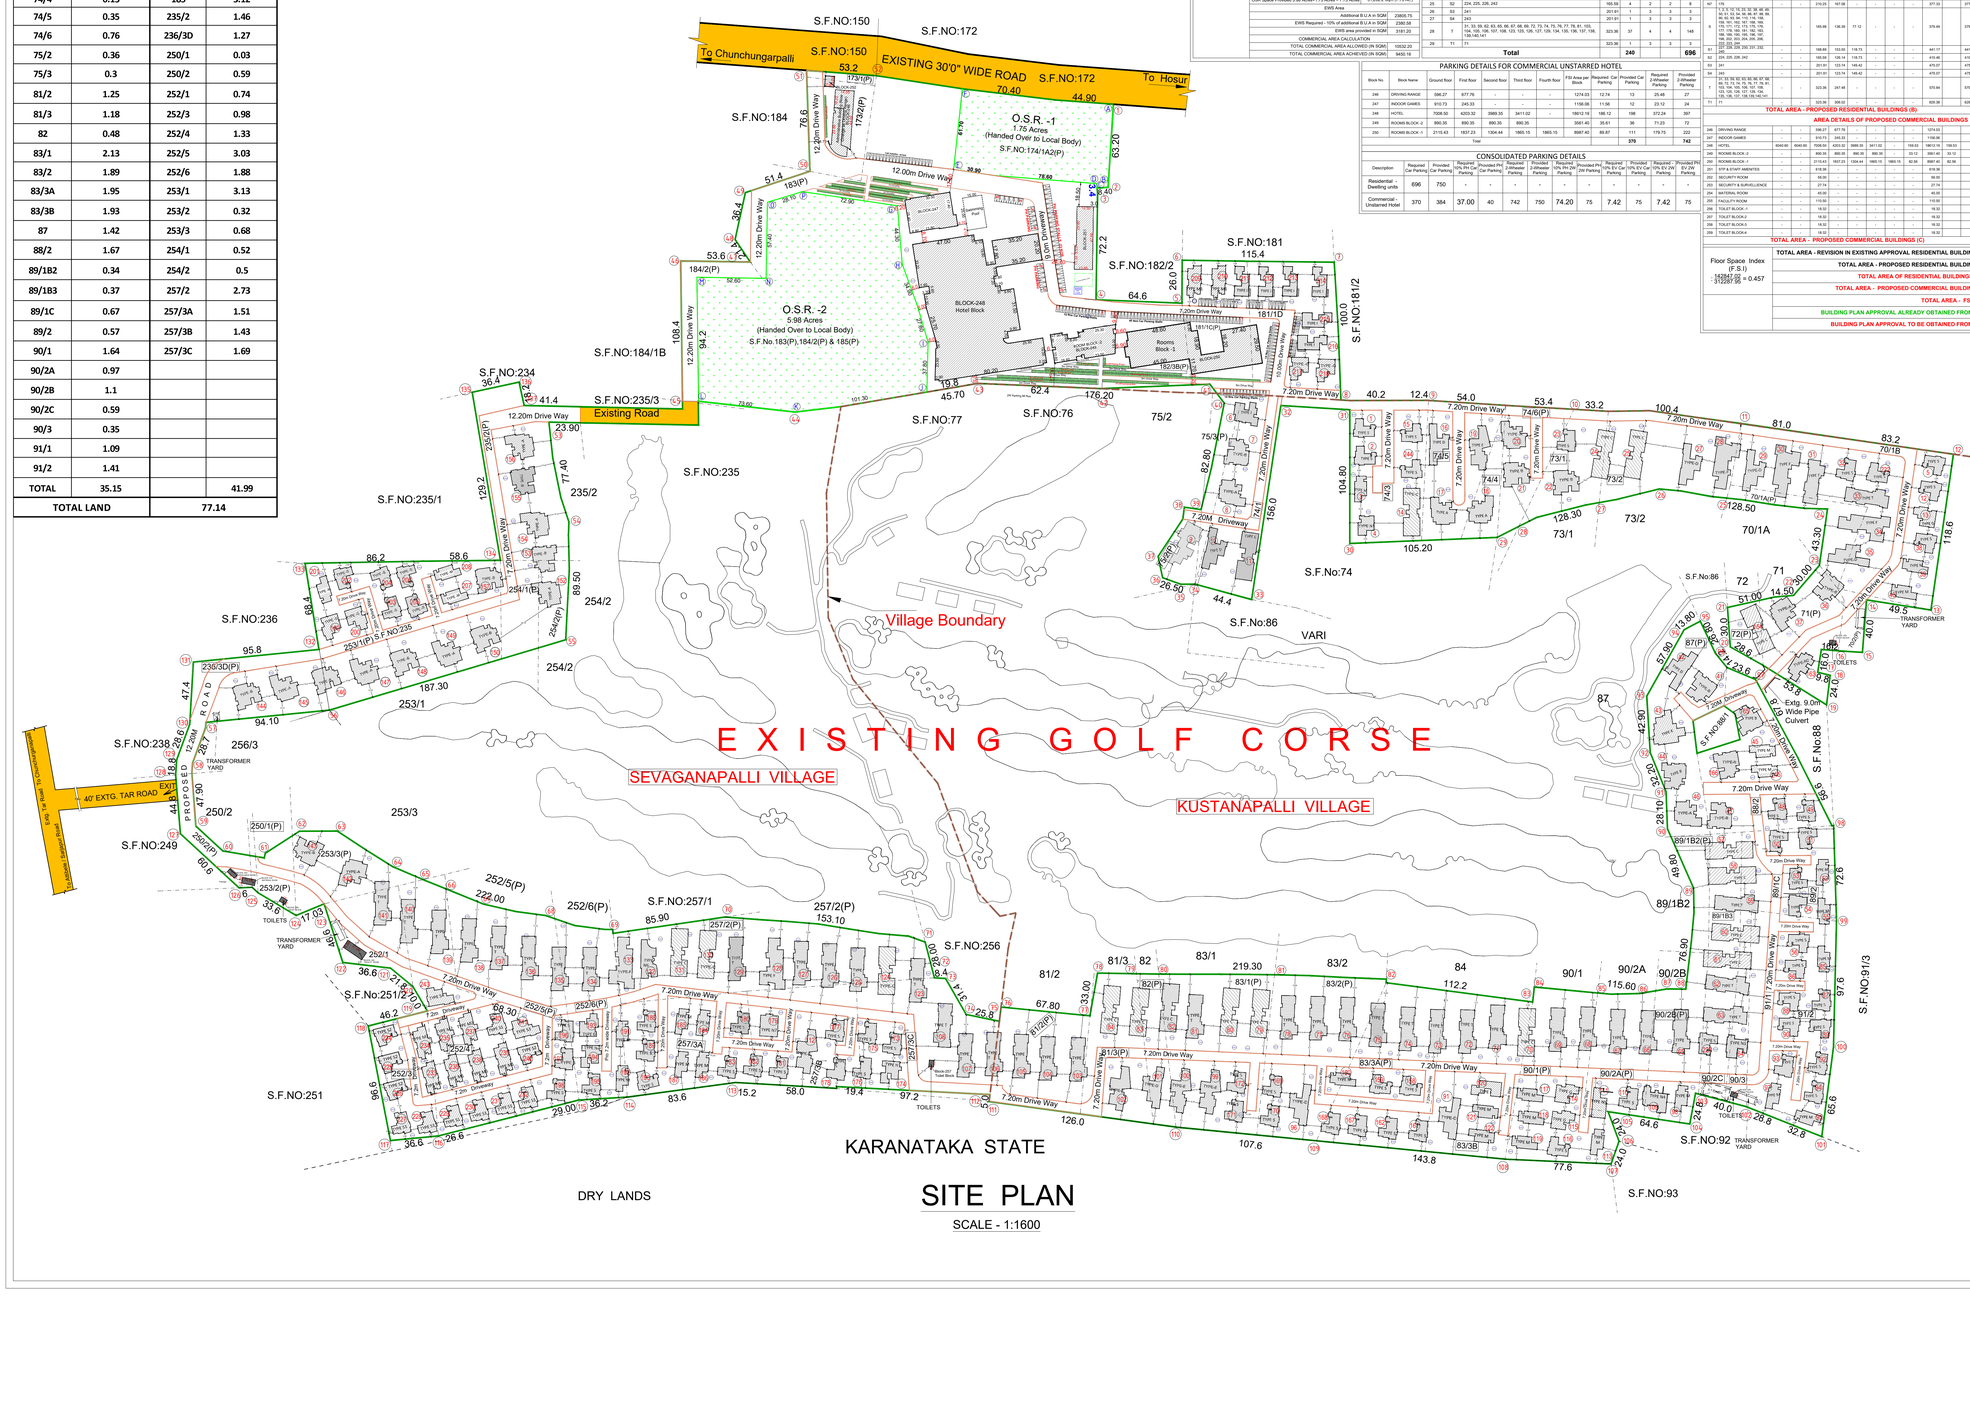

SITE PLAN

SCALE - 1:1600

Sheet No:01/49

SITE PLAN SHOWING THE EXISTING RESIDENTIAL GROUP DEVELOPMENT WITH PROPOSED HOTEL COMMERCIAL BUILDINGS IN S.F.NOS:70/1A(Pt), 70/1B, 70/2(P), 71(P), 72(P), 73/1(P), 73/2(P), 74/1, 74/3, 74/4, 74/5, 74/6(P), 75/2(P), 75/3(P), 81/2(P), 81/3(P), 82(P), 83/1(P), 83/2(P), 83/3A(P), 83/3B, 87(P), 88/2, 89/1B2(P), 89/1B3, 89/1C, 89/2, 90/1A(P), 90/2A(P), 90/2B(P), 90/2C, 90/3, 91/1, 91/2 OF KUSTANAPALLI VILLAGE , ECHANGOOR PANCHAYAT AND IN S.F.Nos:173/1(P), 173/2(P), 174/1A2(P), 181/1C(P), 181/1D, 182/1, 182/3B(P), 183(P), 184/2(P), 185(P), 235/2(P), 236/3D(P), 250/1(P), 250/2(P), 252/1, 252/3, 252/4, 252/5(P), 252/6(P), 253/1(P), 253/2(P), 253/3(P), 254/1(P), 254/2(P), 257 / 2(P), 257/3A, 257/3B, 257/3C OF SEVAGANAPALLI VILLAGE & PANCHAYAT, HOSUR PANCHAYAT UNION, HOSUR TALUK, KRISHNAGIRI DISTRICT. SCALE - 1:1600

Previous Approval Details:

1. FILE NO. 2066/2011/CP, BPA DTCP No: 84/2011
2. FILE NO. 1179/2013/CP, BPA DTCP No: 26/2013
3. FILE NO. 1480/2015/CP, BPA DTCP No: 13A/2016

Area Details

Particulars	Land Area in Sq.mt.
Area of the Site	312287.95
Site as Per Document (77.14 Acres)	312287.95
OSR Area Already Hand overed to Local Body OSR:1 = 1.75 Ac.; OSR:2 = 5.98 Ac. (Total Area- 7.73 Ac.)	31282.20
Total FSI Area	142847.02

NORTH
W E
S

Applicant's Signature

Architect's Signature

Name of Author	B.E. Architect, Diploma in Town & Country Planning, Office, Hobard
A2/TCP-Proposed	Name: Mayashree | Reg.No. | Validity
Dept. Engineer	Circle-'B' | 4'88 B | 30/7/2024 | 22.05.2021
Dept. Sr. Engineer	Grade 'B' (88 B) | 35/7/2023 | 23.03.2021
Dept. Construction Engineer	(CE) | 19/7/2019 | 23.04.2019
Dept. Quality Auditor	(QA) | 191/2024 | 17.04.2025
Dept. Developer	(AD) | 19/2024 | 22.05.2025

THE LANDLENS SUITE

Eight ways to know a piece of land before you pay for it.

This report covers one part of the picture. These cover the rest, drawn from the same government records, for any property in Tamil Nadu.

LandLens One
Ask anything about a property and get an answer grounded in live government records, with the sources shown.
/landlens/one

Verify My Land
Every record check run on one property and returned as a single report.
/landlens/verify-my-land

Legal Opinion
An advocate's written opinion on the title, built on the records we pull for it.
/landlens

One Map
Every layer on one map: the parcel, its boundary, zoning, water bodies and what sits around it.
/landlens/one/map

PriceMap
What land actually changed hands for around this plot, taken from the registered deeds.
/landlens/pricemap

Build Scope
What you are allowed to build here: floor space, height, coverage and setbacks.
/landlens/build-scope

Property Tracker
Watch a property and hear about it when something new is registered against it.
/landlens/property-tracker

Deal Room
Run the transaction in one place: documents, stamping, signatures and the parties.
/landlens/deal-room

FREE TOOLS · NO ACCOUNT NEEDED

Twenty-four checks you can run yourself, at no cost.

Records and verification

The registers themselves, read for you.

- Encumbrance Certificate
- Patta and Chitta
- Field Measurement Sketch
- EC Analyzer
- Bank charge check
- Court case search
- Seller background check
- Approval check by survey

Value and duty

What it is worth and what it costs to register.

- Guideline value by street
- Guideline value by survey
- Stamp duty and registration fees
- Capital gains
- Floor space index
- Area unit converter

Zoning and land use

What the plan says can happen on this land.

- Land use zone finder
- CMDA land use check
- Coastal regulation zone
- Master plan check
- Water bodies finder
- Airport height clearance

Registers and directories

Who holds it, and which office keeps the record.

- Find your registering office
- Temple property check
- Waqf property check
- RERA register

Every free tool
/tools

Services we run for you
/services

The LandLens suite
/landlens/one

Verified RealEstate™

Every claim in this document traces back to a government record.

- Legal opinions, due diligence and title verification
- Building plan, layout and sub-division approvals
- Completion and occupancy certificates, regularisation
- Escrow, negotiation and NRI property management
- Land survey, soil testing, architecture and construction

Verified RealEstate
3/350/2 Mettukuppam,
OMR Thoraipakkam,
Chennai 600 097, India
hello@verified.realestate
+91 9996 12 9996

Prepared from the registers named on the page each finding sits on. Where a register could not be read, this document says so in its place rather than leaving the gap to be read as a clean result.