

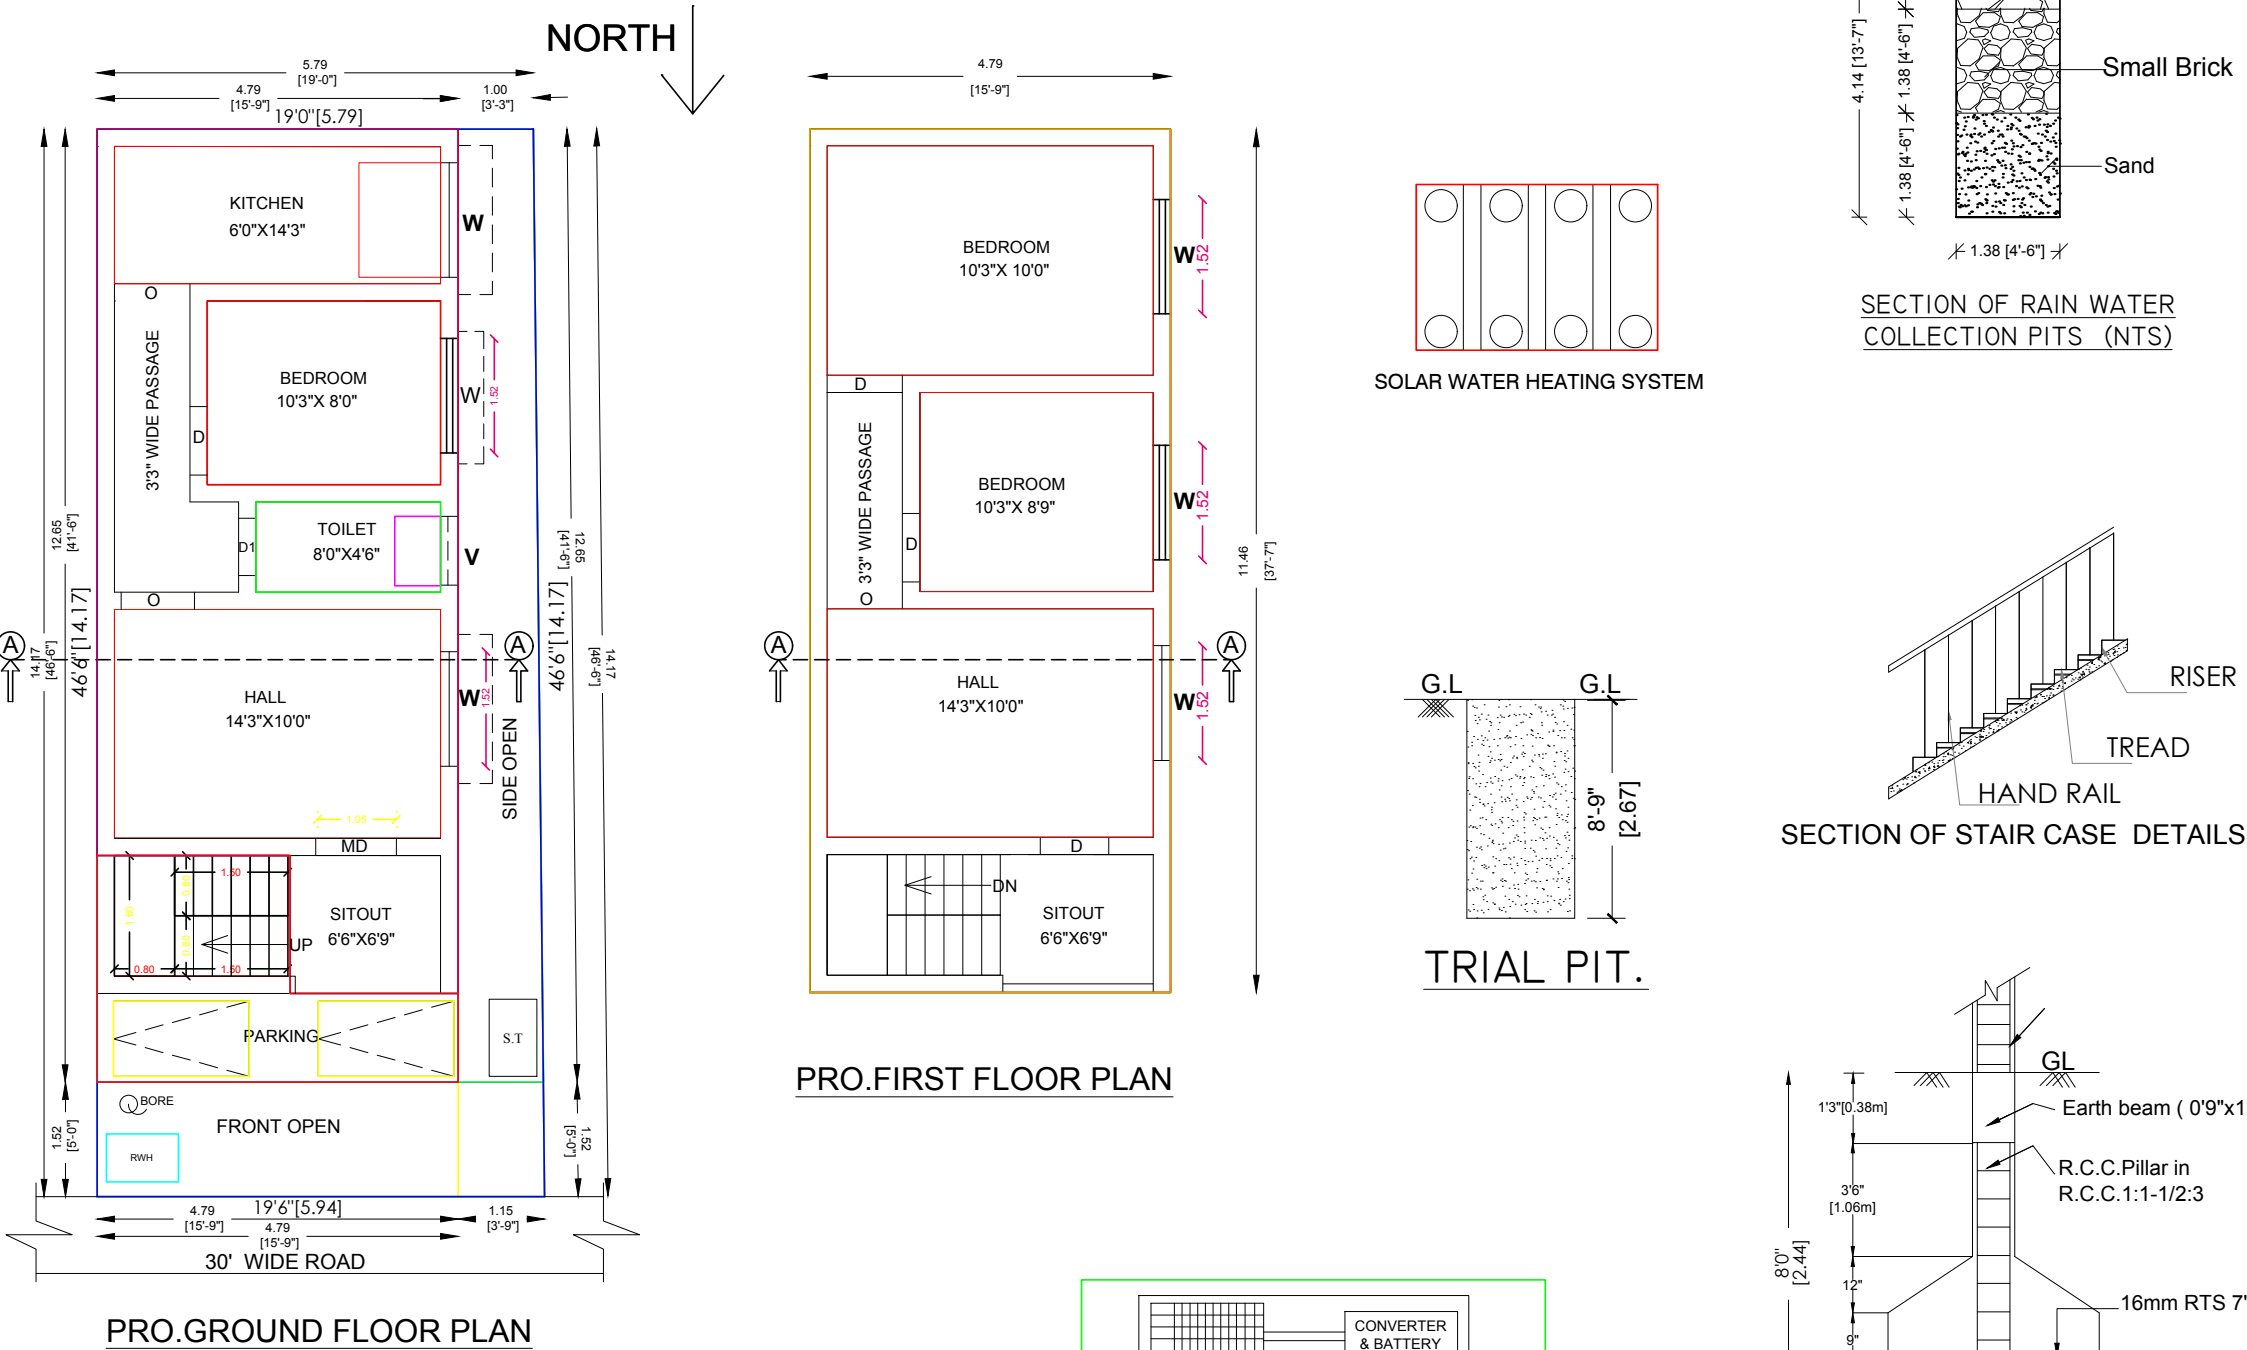


PLAN SHOWING THE PROPOSED CONSTRUCTION OF RESIDENTIAL BUILDING AT R.S.NO : 115/1A1B1 ,PLOT NO:63 WP, PALANISAMY NAGAR, VIRAGANUR VILLAGE & PANCHAYAT, MADURAI SOUTH TALUK, MADURAI DISTRICT.

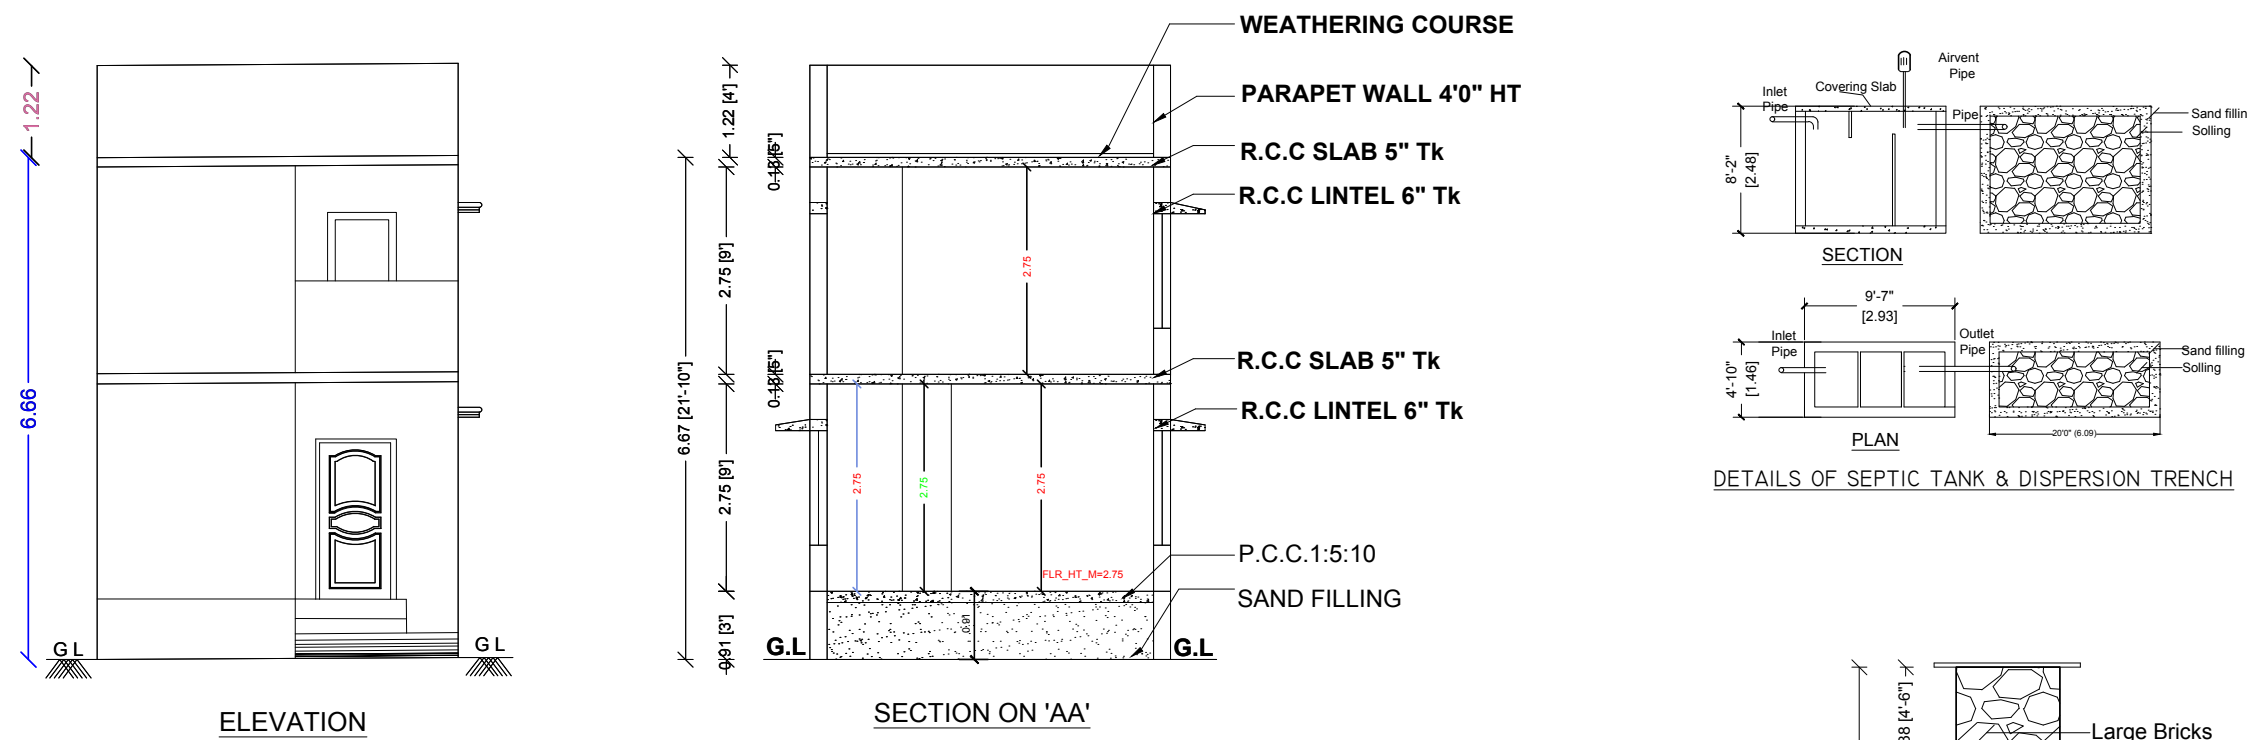

SITE PLAN AT R.S.NO : 115/1A1B1 ,PLOT NO:63 WP, PALANISAMY NAGAR, VIRAGANUR VILLAGE & PANCHAYAT, MADURAI SOUTH TALUK, MADURAI DISTRICT.

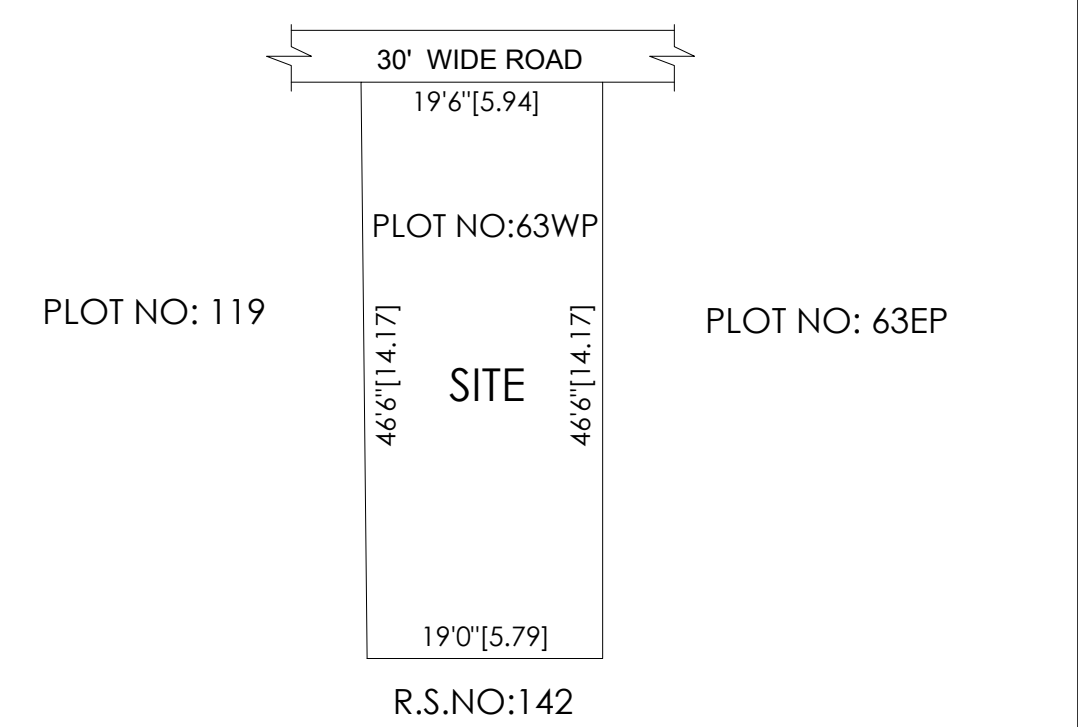

AREA STATEMENT		
DETAILS	IN Sq.ft	IN Sq.m
SITE AREA	895 . 125	83 . 16
GROUND FLOOR AREA	652 . 19	60 . 59
FIRST FLOOR AREA	590 . 94	54 . 90
OPEN SPACE AREA	242 . 93	22 . 57

JOINERY DETAILS			
MD	MAIN DOOR	3' 6" X 7' 0"	(106 X 213)
D	DOOR	3' 0" X 7' 0"	(091 X 213)
D1	DOOR	2' 6" X 7' 0"	(075 X 213)
W	WINDOW	4' 0" X 4' 6"	(122 X 137)
V	VENTILATOR	3' 0" X 2' 0"	(091 X 061)

COLOUR INDEX ○ Site ○Road ○Pro

OFFICE USE

APPLICANT

ENGINEER

Er.M.SYED MOHAMED ABDUL KAREEM
Consulting Civil Engineer & Licensed Builder
Madurai Corporation - LBS No: MCRE 3104
MLPA Registration No: RE056/2019 (GR III)
Plot No: 21, 2nd East Street, K.K.Nagar,
Madurai-625020
Mob: 9842077336, 9080466520