
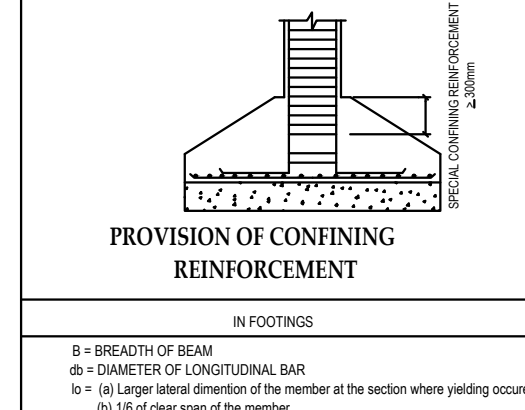
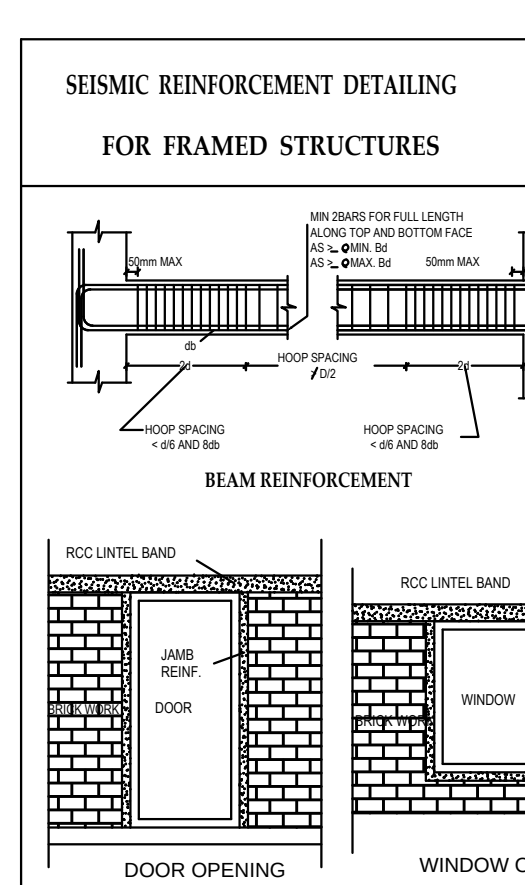
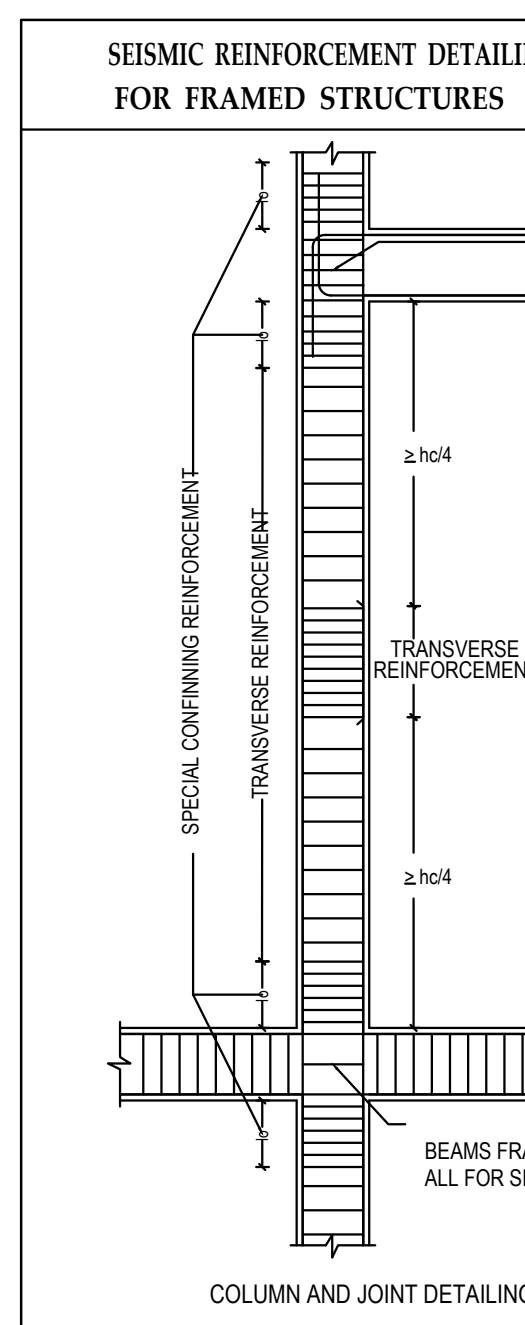
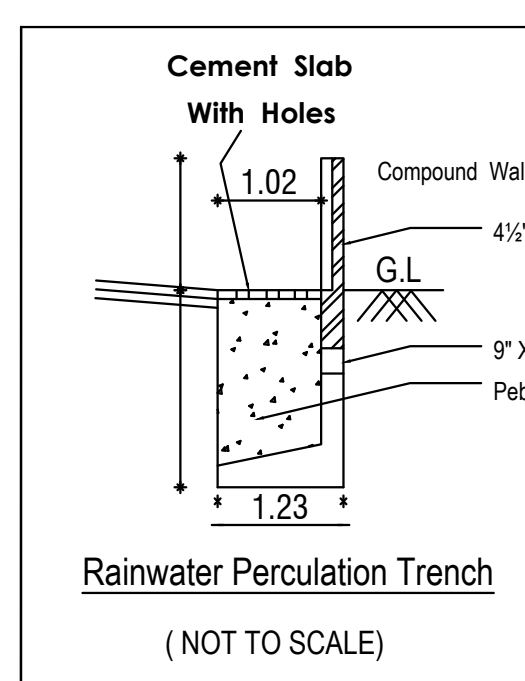
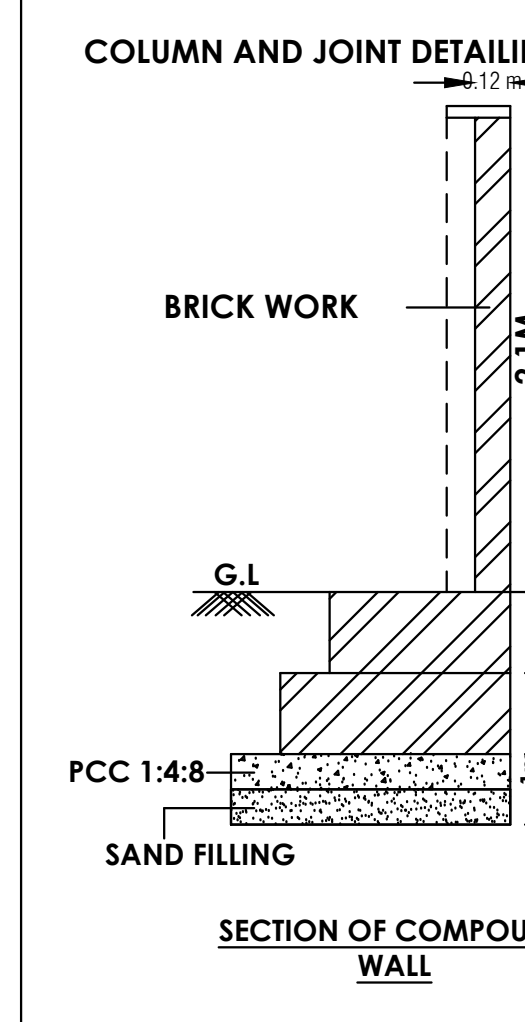
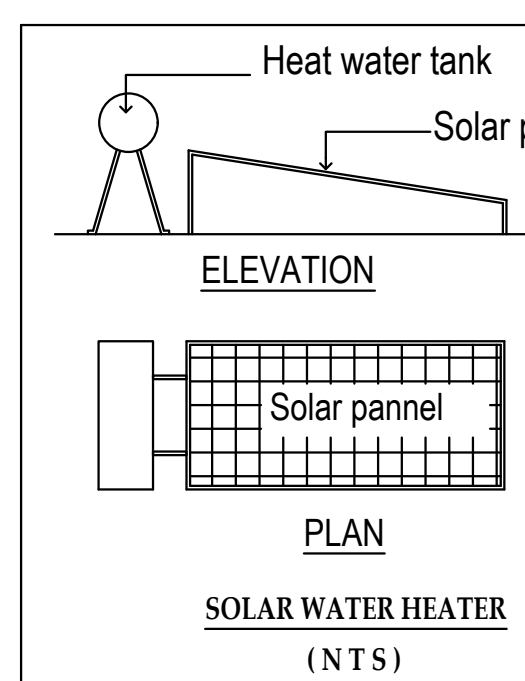
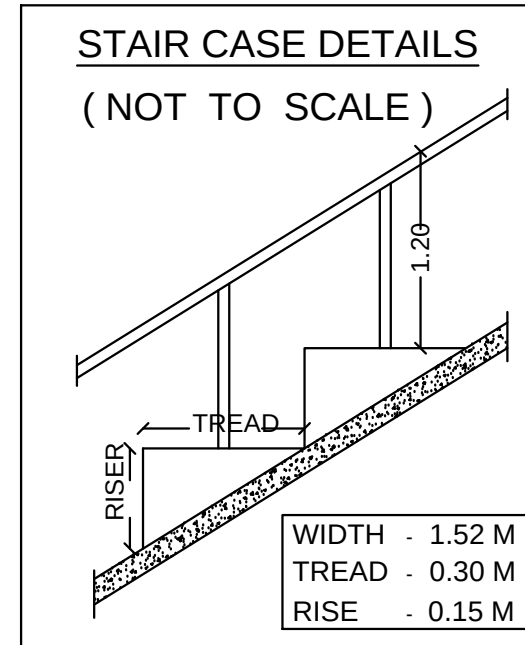
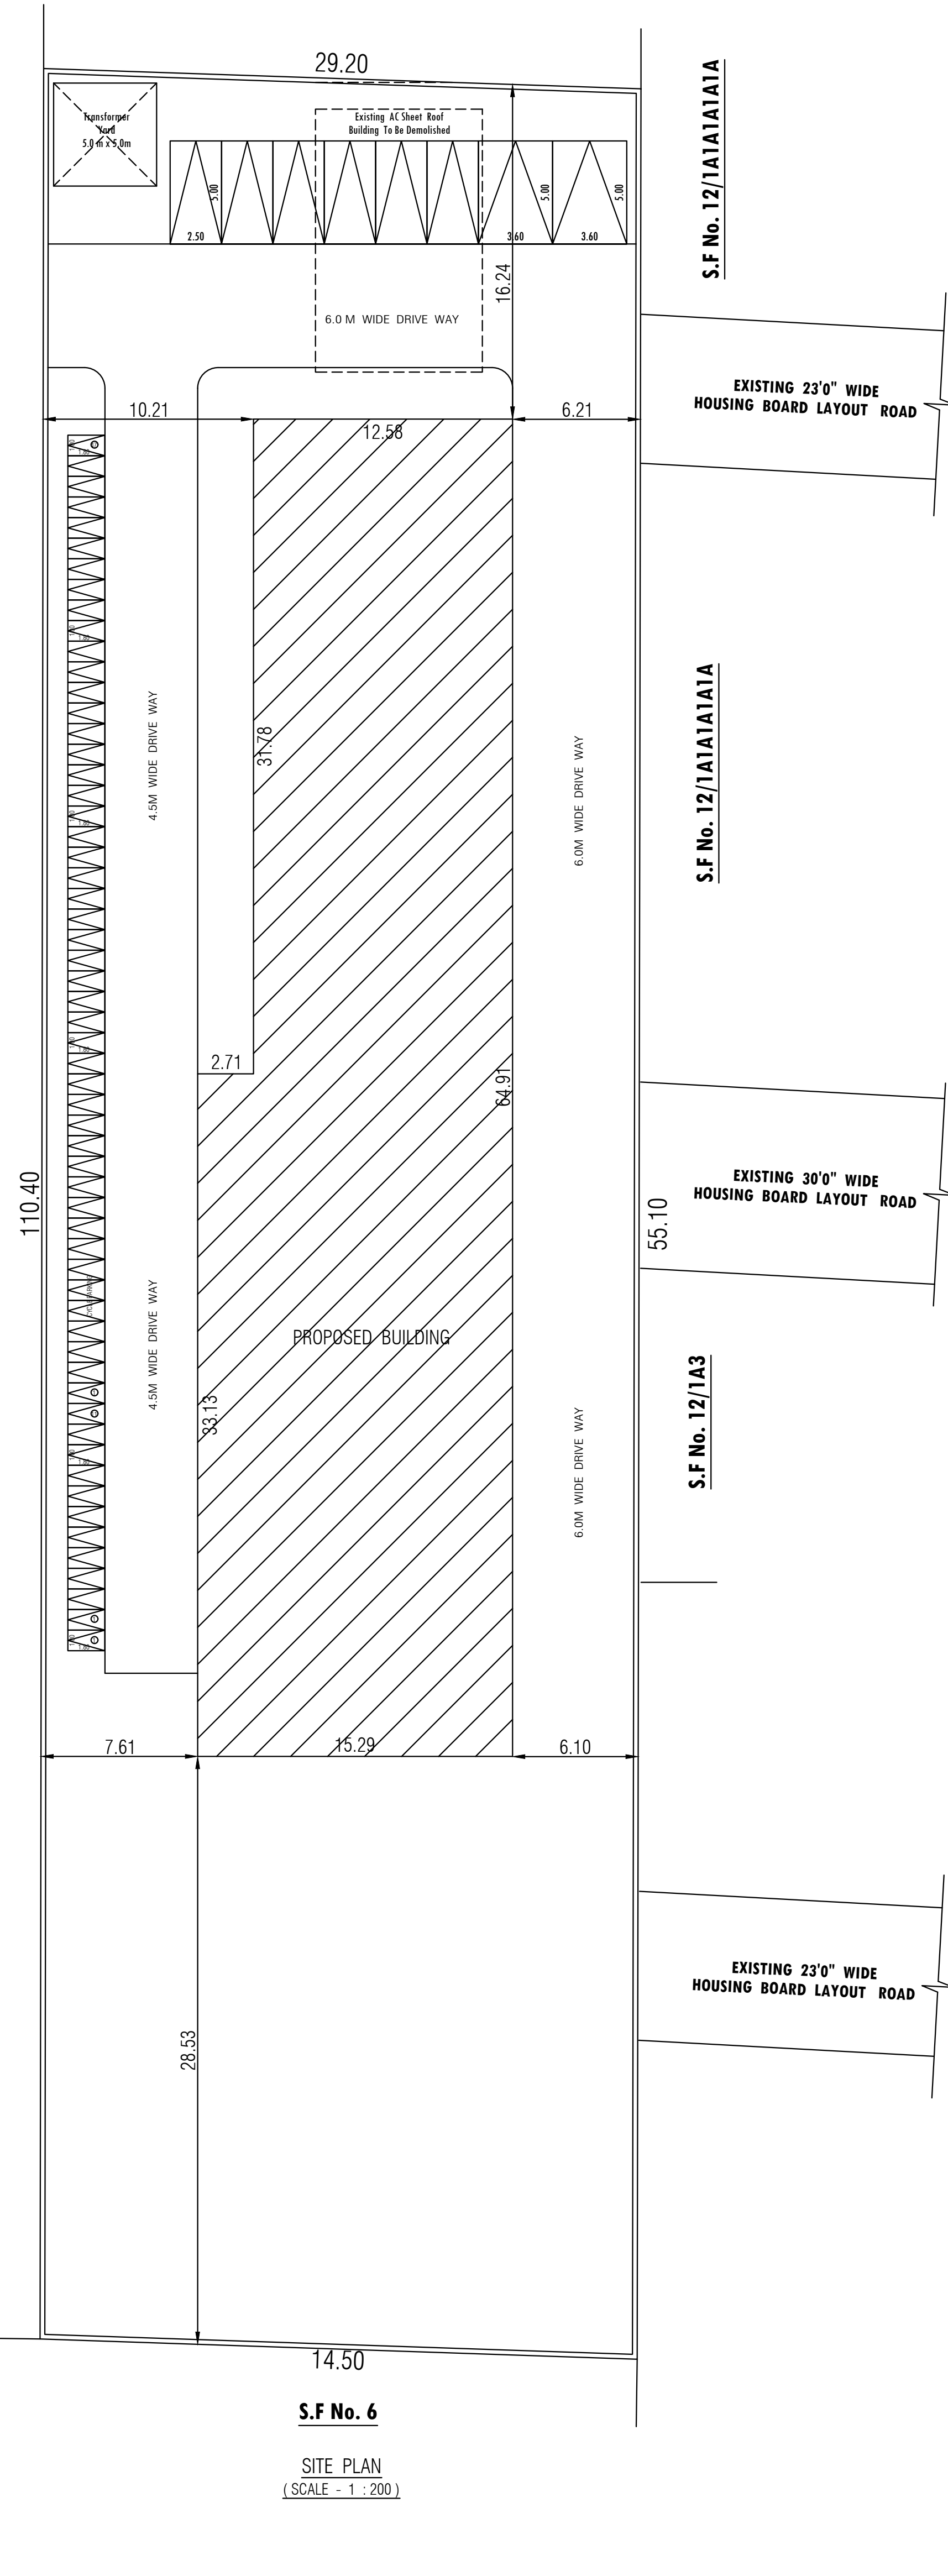
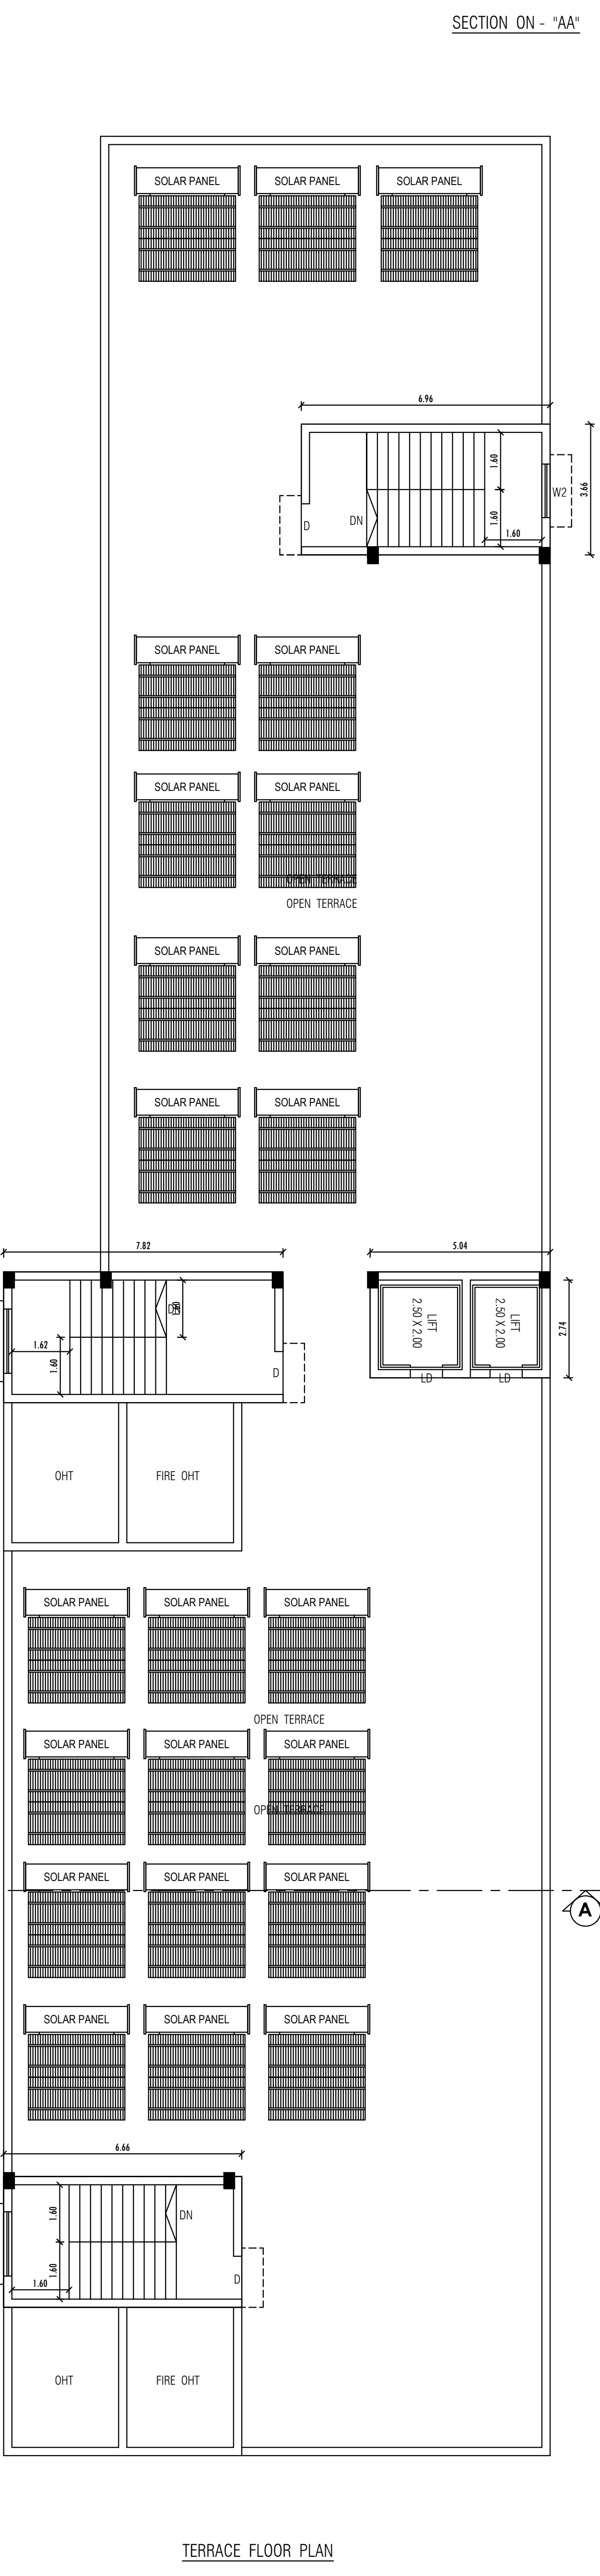
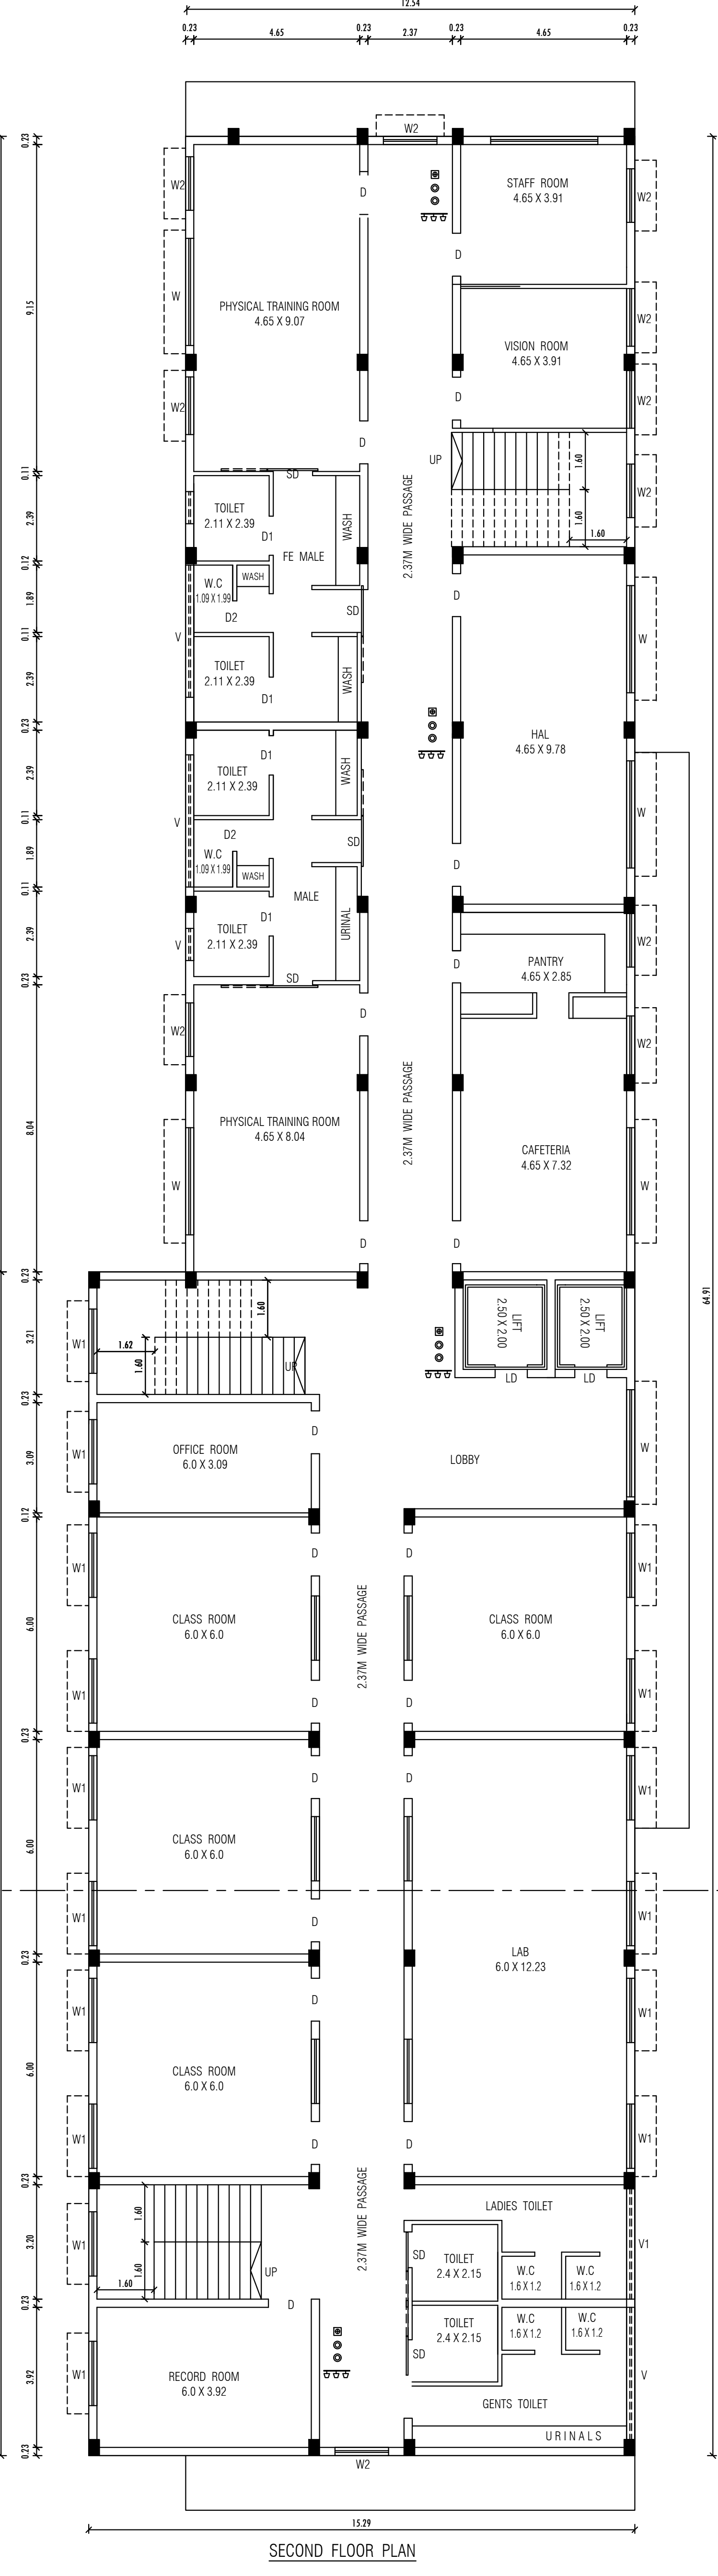
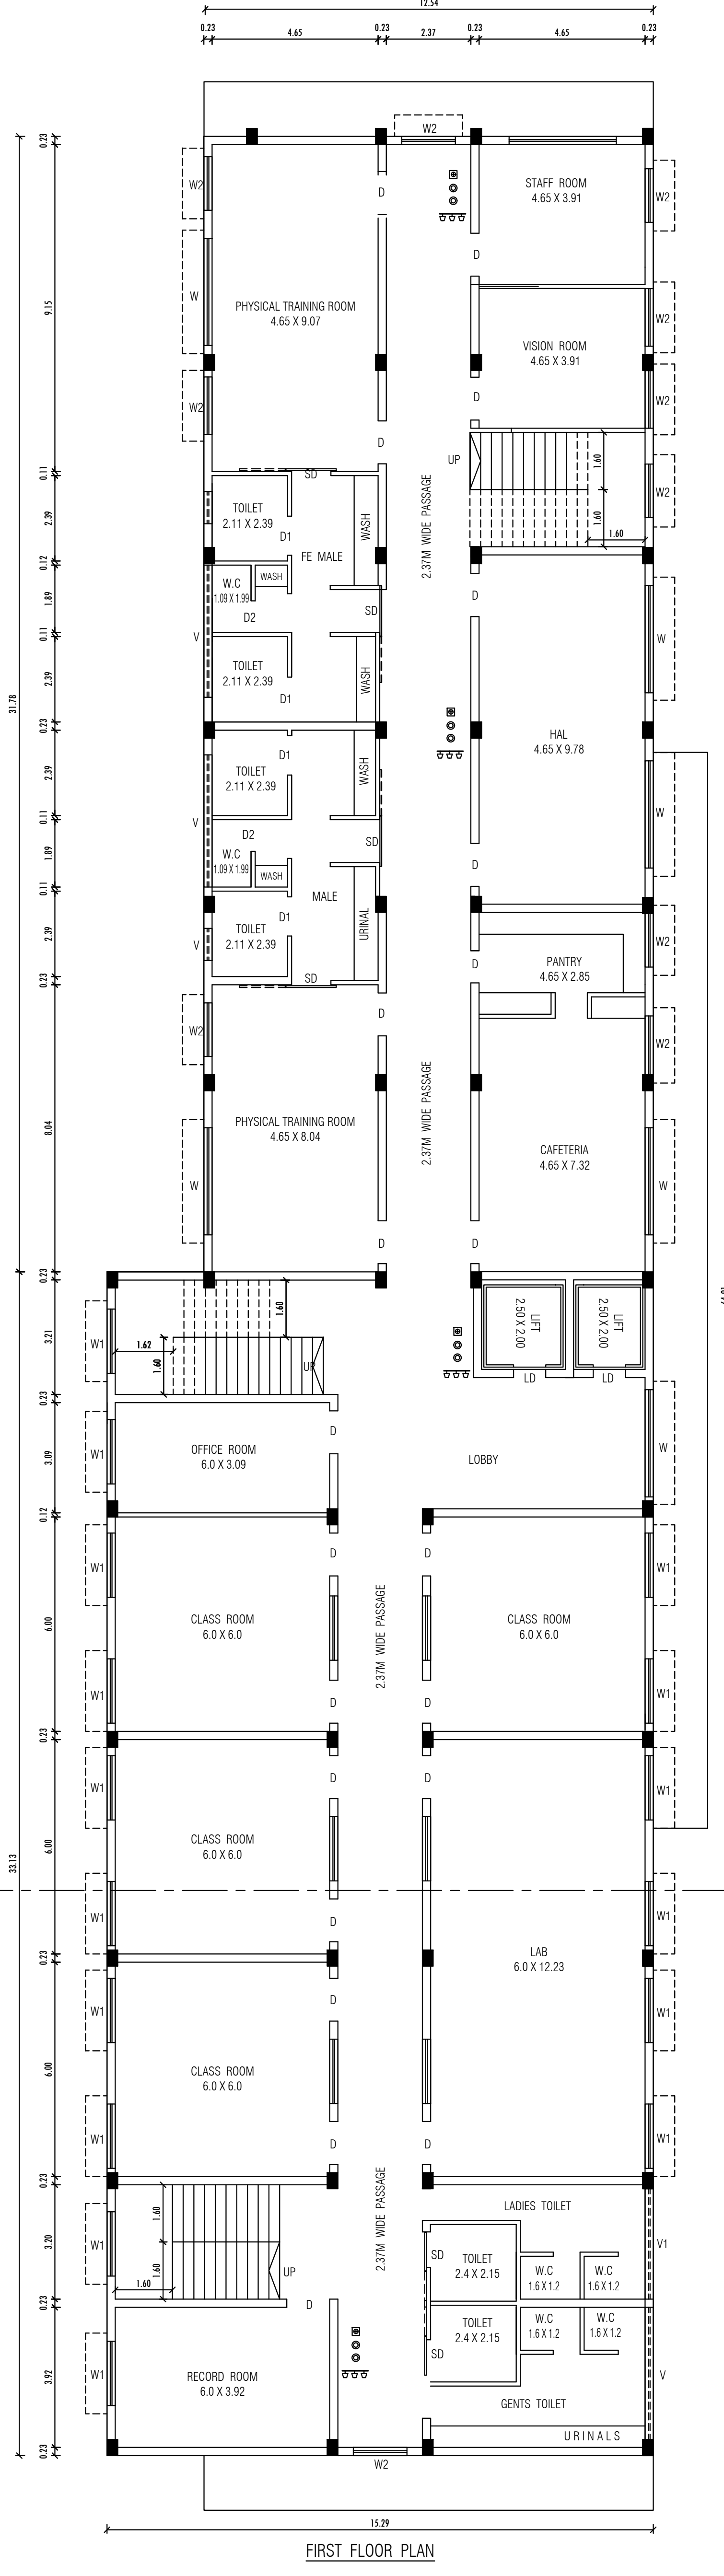
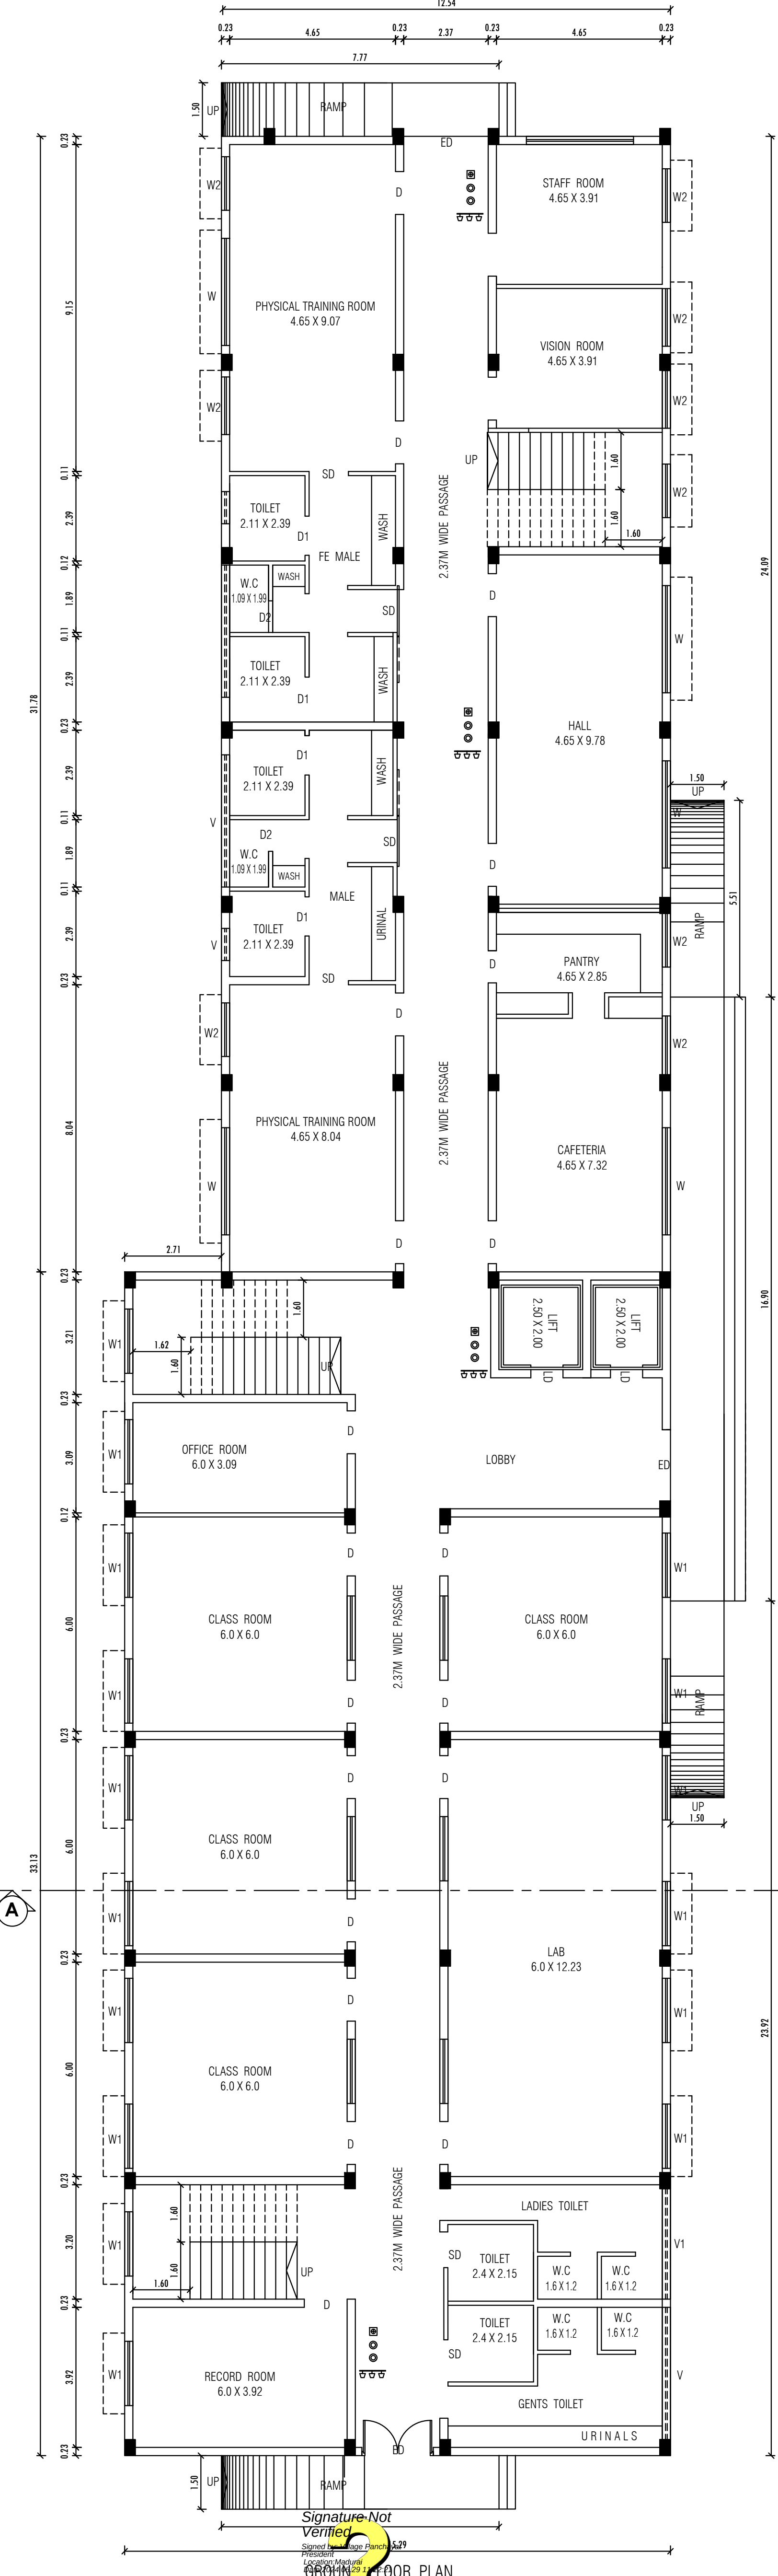
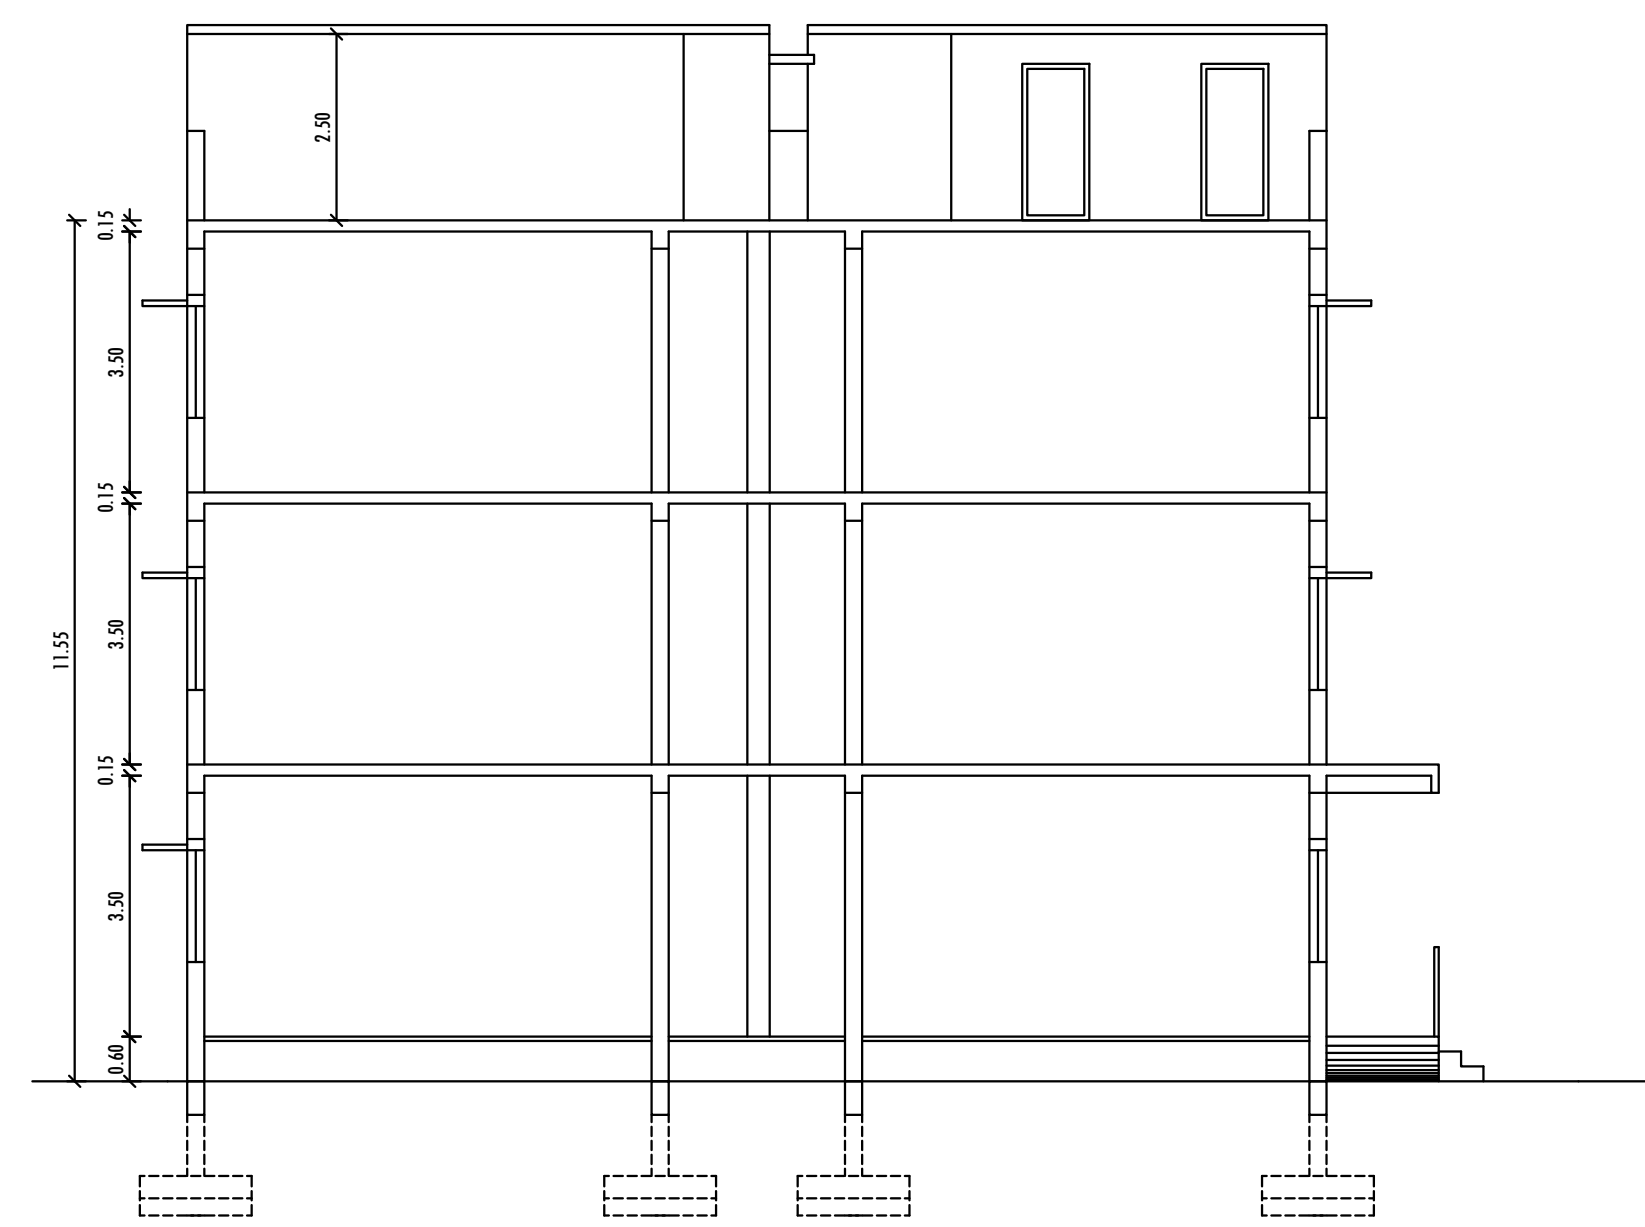


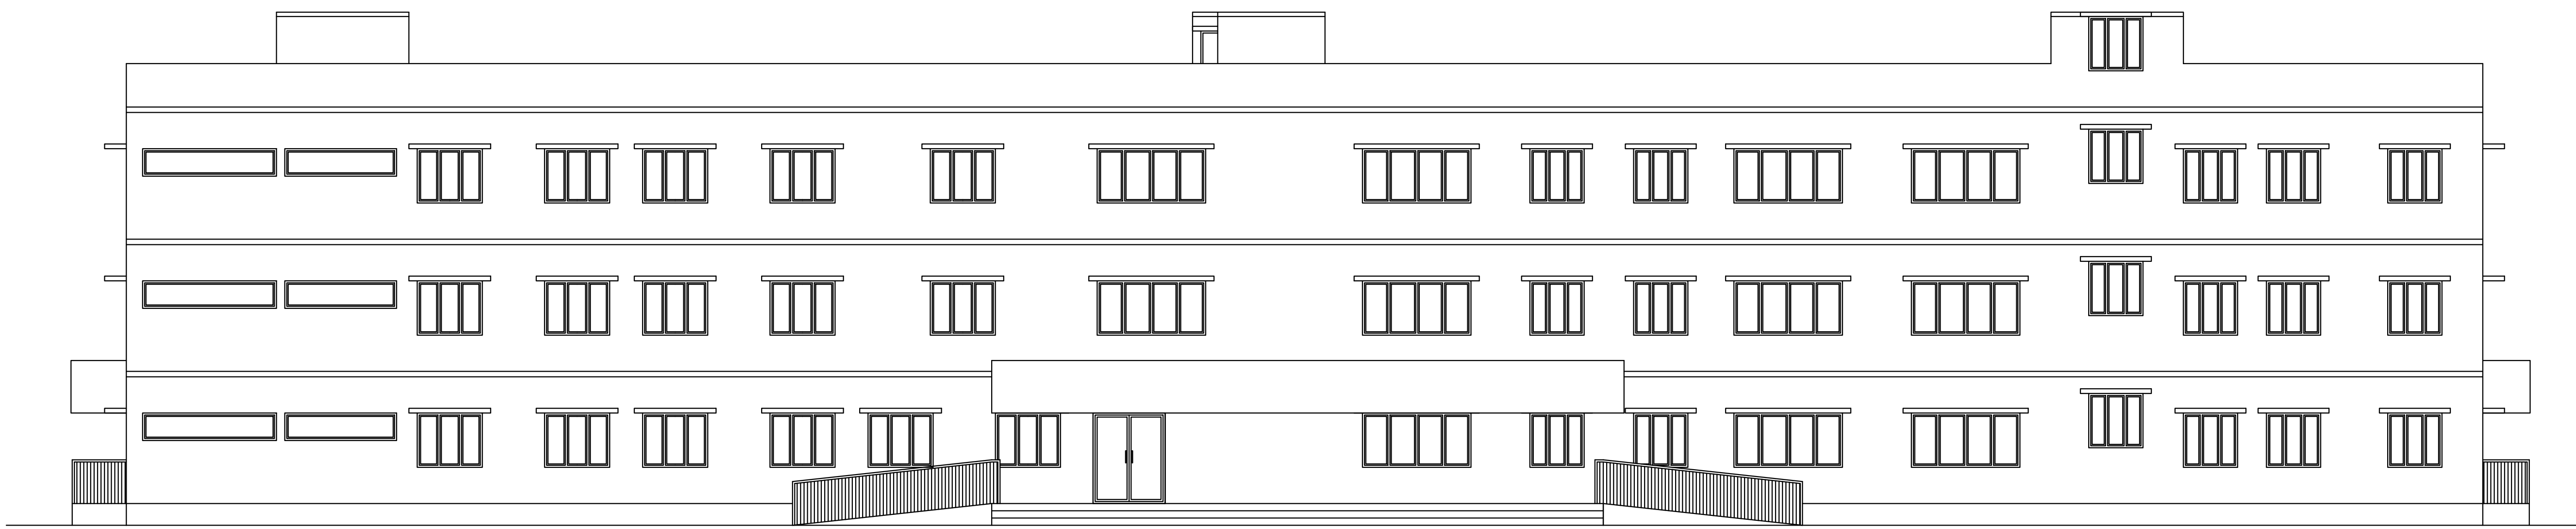

PLAN SHOWING THE PROPOSED SCHOOL BUILDING
IN S.F.NOS. 12/32 AT THOPPUR VILLAGE,
THIRUPARANKUNDRAM TALUK, MADURAI DISTRICT

FA - FIRST AID BOX FE - FIRE EXTINGUISHER EA - EMERGENCY ALARM SB - SAND BUCKET	
SCALE : 1 : 100	
ALL DIMENSION ARE IN "METER"	

SITE AREA DETAILS	
AREA OF THE SITE (AS PER PATTA)	3199.00 SQM
SUPER IMPOSED SITE AREA	3194.72 SQM

BUILDING AREA DETAILS				
FLOOR NAME	TOTAL GROSS AREA IN SQM.	TOTAL BUILD UP AREA IN SQM.	NON FSI AREA IN SQM.	FSI AREA IN SQM.
GROUND FLOOR	906.03	906.03	---	906.03
FIRST FLOOR	906.03	906.03	---	906.03
SECOND FLOOR	906.03	906.03	---	906.03
HEAD ROOM	93.38	93.38	93.38	---
	2811.47	2811.47	93.38	2718.09

FSI AREA-	2718.09	= 0.85
3194.72		
PARKING DETAILS AS PER ONLINE DCR REPORT		
PARKING NAME	REQUIRED	PROVIDED
DISABLED CAR PARKING	1	2
DA TWO WHEELER PARKING	1	2
CAR PARKING	5	8
TWO WHEELER PARKING	9	11
CYCLE PARKING	44	47

SCHEDULE OF JOINERY		IN METER
MD	MAIN DOOR	1.83 x 2.13
MD1	MAIN DOOR	1.50 x 2.13
MD2	MAIN DOOR	1.22 x 2.13
D	DOOR	1.00 x 2.13
D1	DOOR	0.90 x 2.13
D2	DOOR	0.75 x 2.13
W	WINDOW	1.22 x 1.50
W1	WINDOW	1.00 x 1.50
W2	WINDOW	1.83 x 1.50
W2	WINDOW	0.91 x 2.13
KW	KITCHEN WINDOW	1.20 x 1.00
V	VENTILATOR	5.00 x 1.00
V1	VENTILATOR	2.30 x 1.00
V2	VENTILATOR	0.90 x 1.00
V3	VENTILATOR	0.45 x 1.00
LD	LIFT DOOR	1.07 x 2.13

REFERENCE :	
Site Boundary	-
Proposed Building	-
Drive Way	-
Existing Road	-

APPLICANT
S.A. BHARADWAJ (PRACTISING ENGINEER)
No. 1, Thiruvananthapuram, Madurai, Tamil Nadu
Cell: 94422 99999, 94422 99999
E-mail: sa_bharadwaj@yahoo.co.uk
REGISTERED STRUCTURAL ENGINEER