

PP

APPROVAL RECORD

Planning Permission

Karuppayurani
Madurai district, Tamil Nadu



APPROVAL TYPE
Building Plan

ISSUING AUTHORITY
Rural Panchayat


PURPOSE
Residential

The approval as the planning authority issued it, reproduced in full behind this page.

An approval speaks to what was sanctioned, not to what was built. Completion is a separate record.

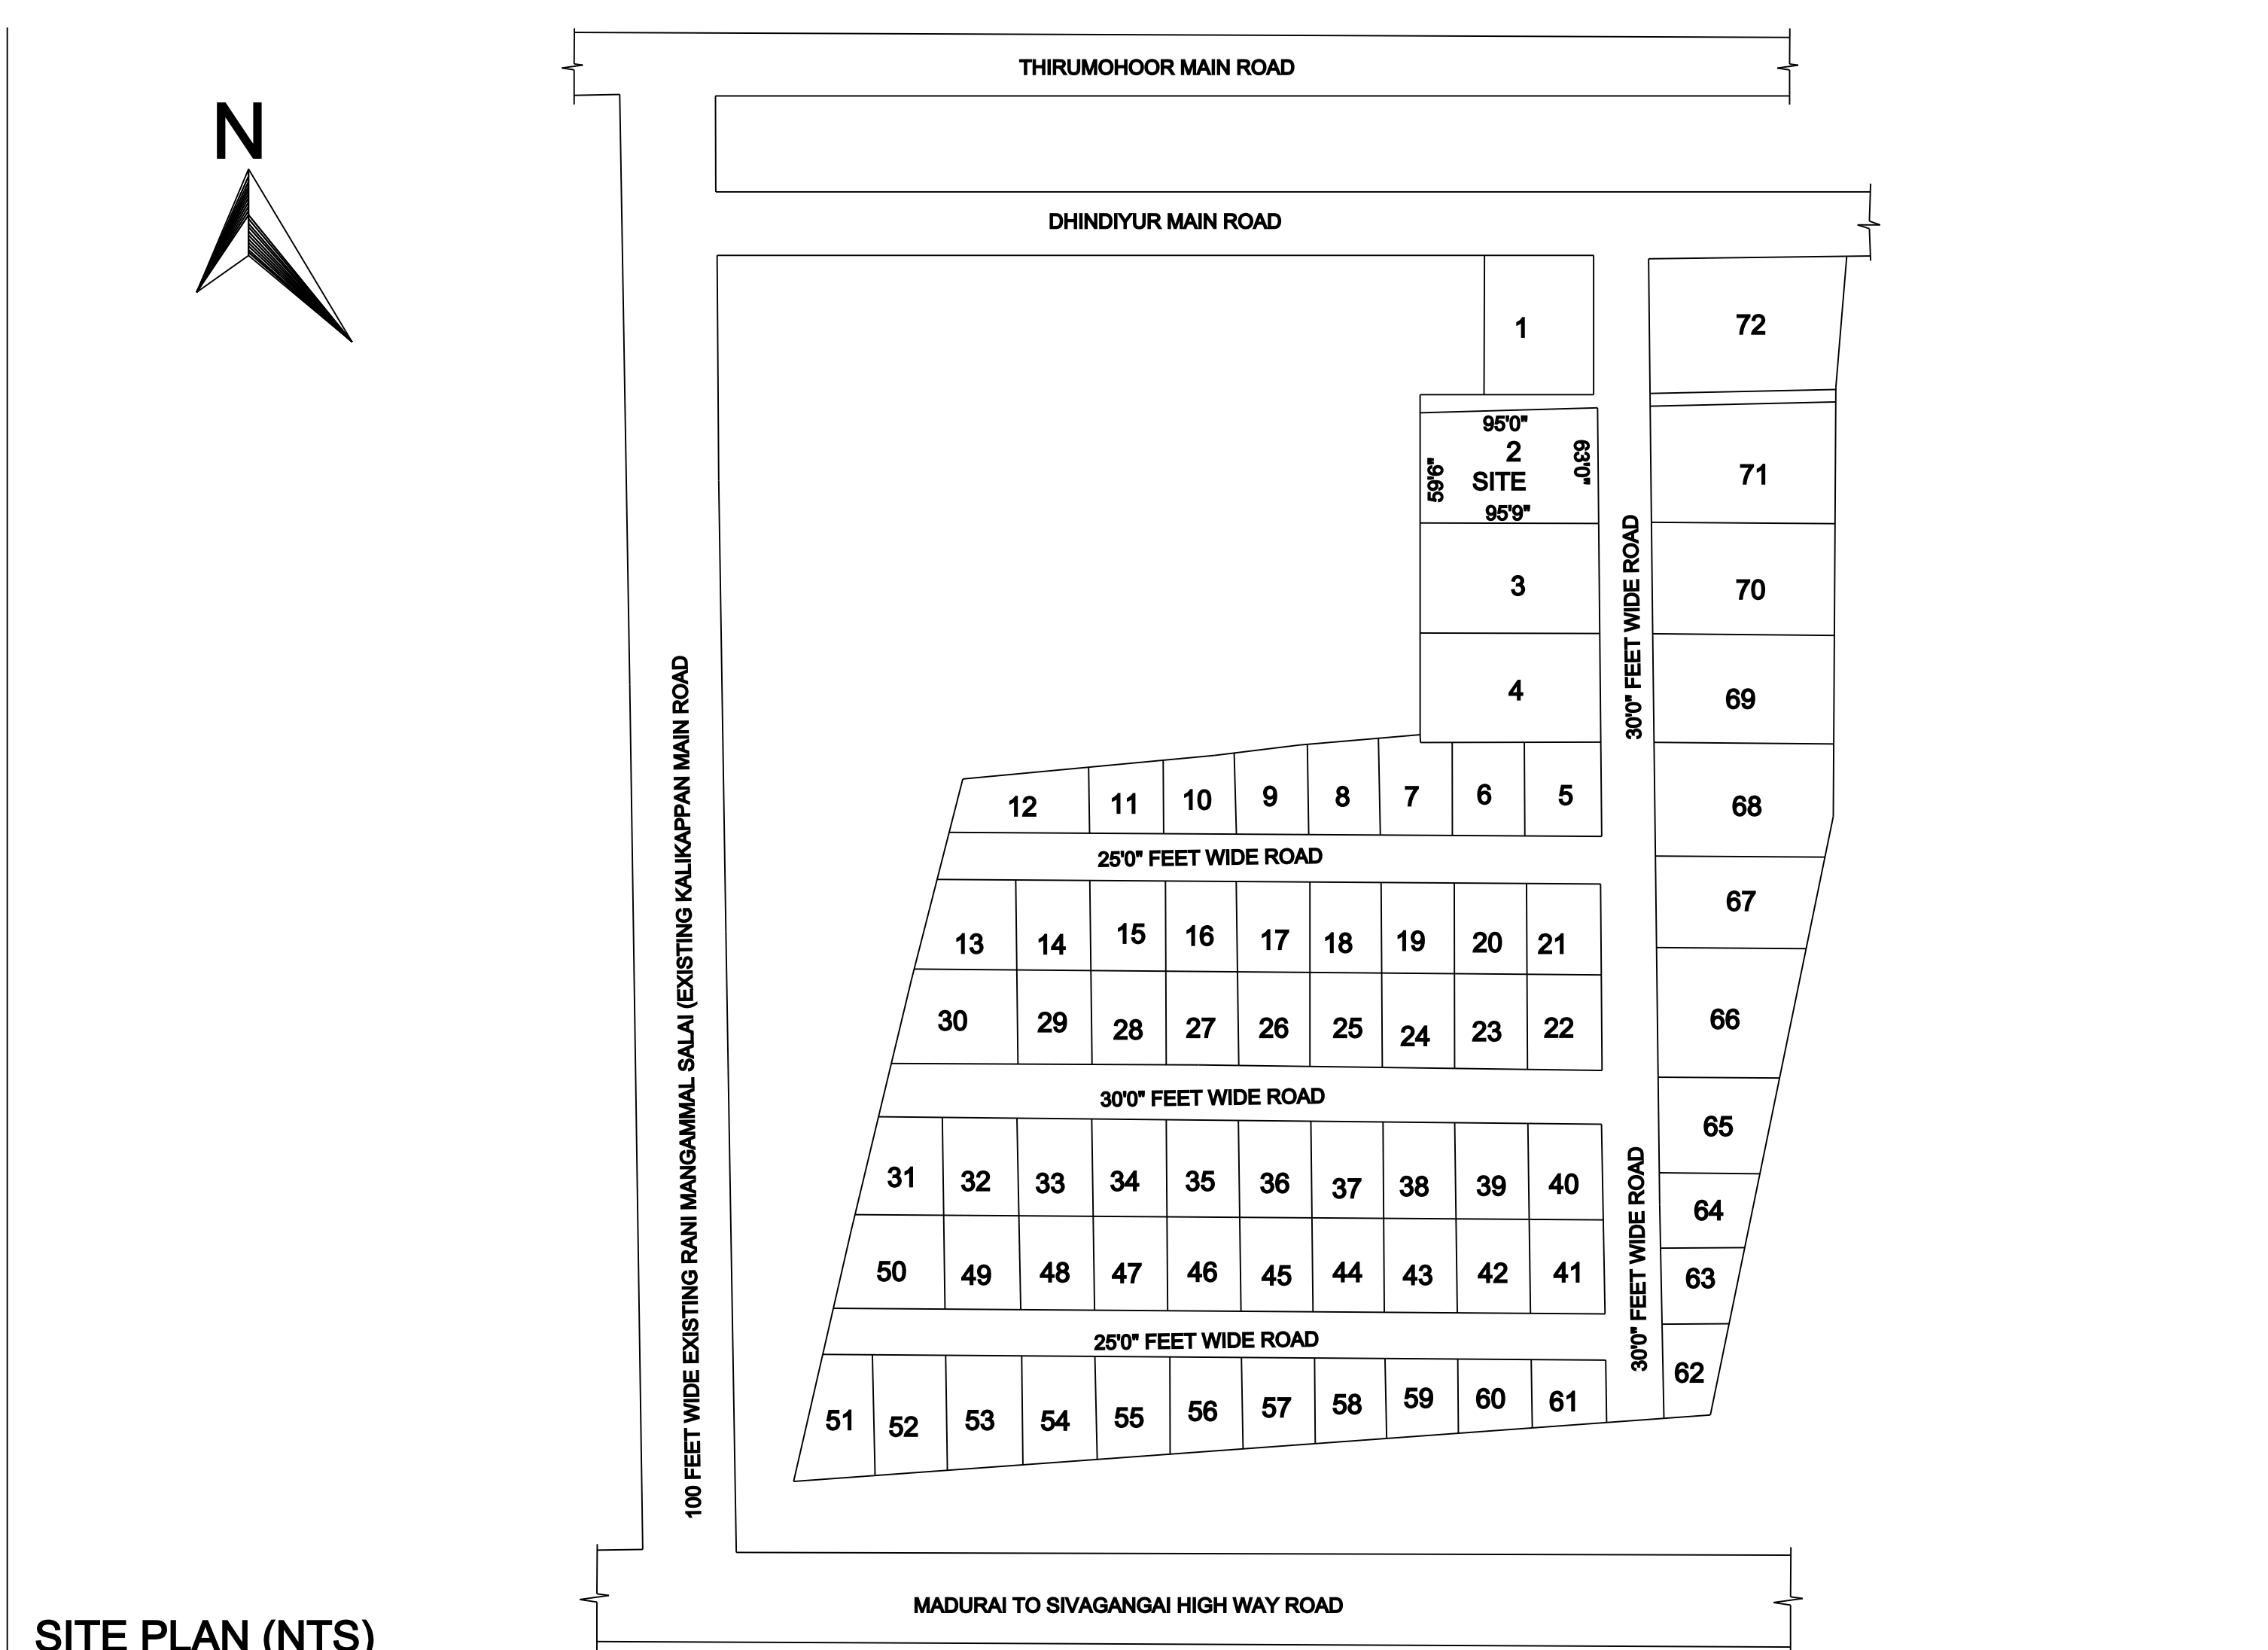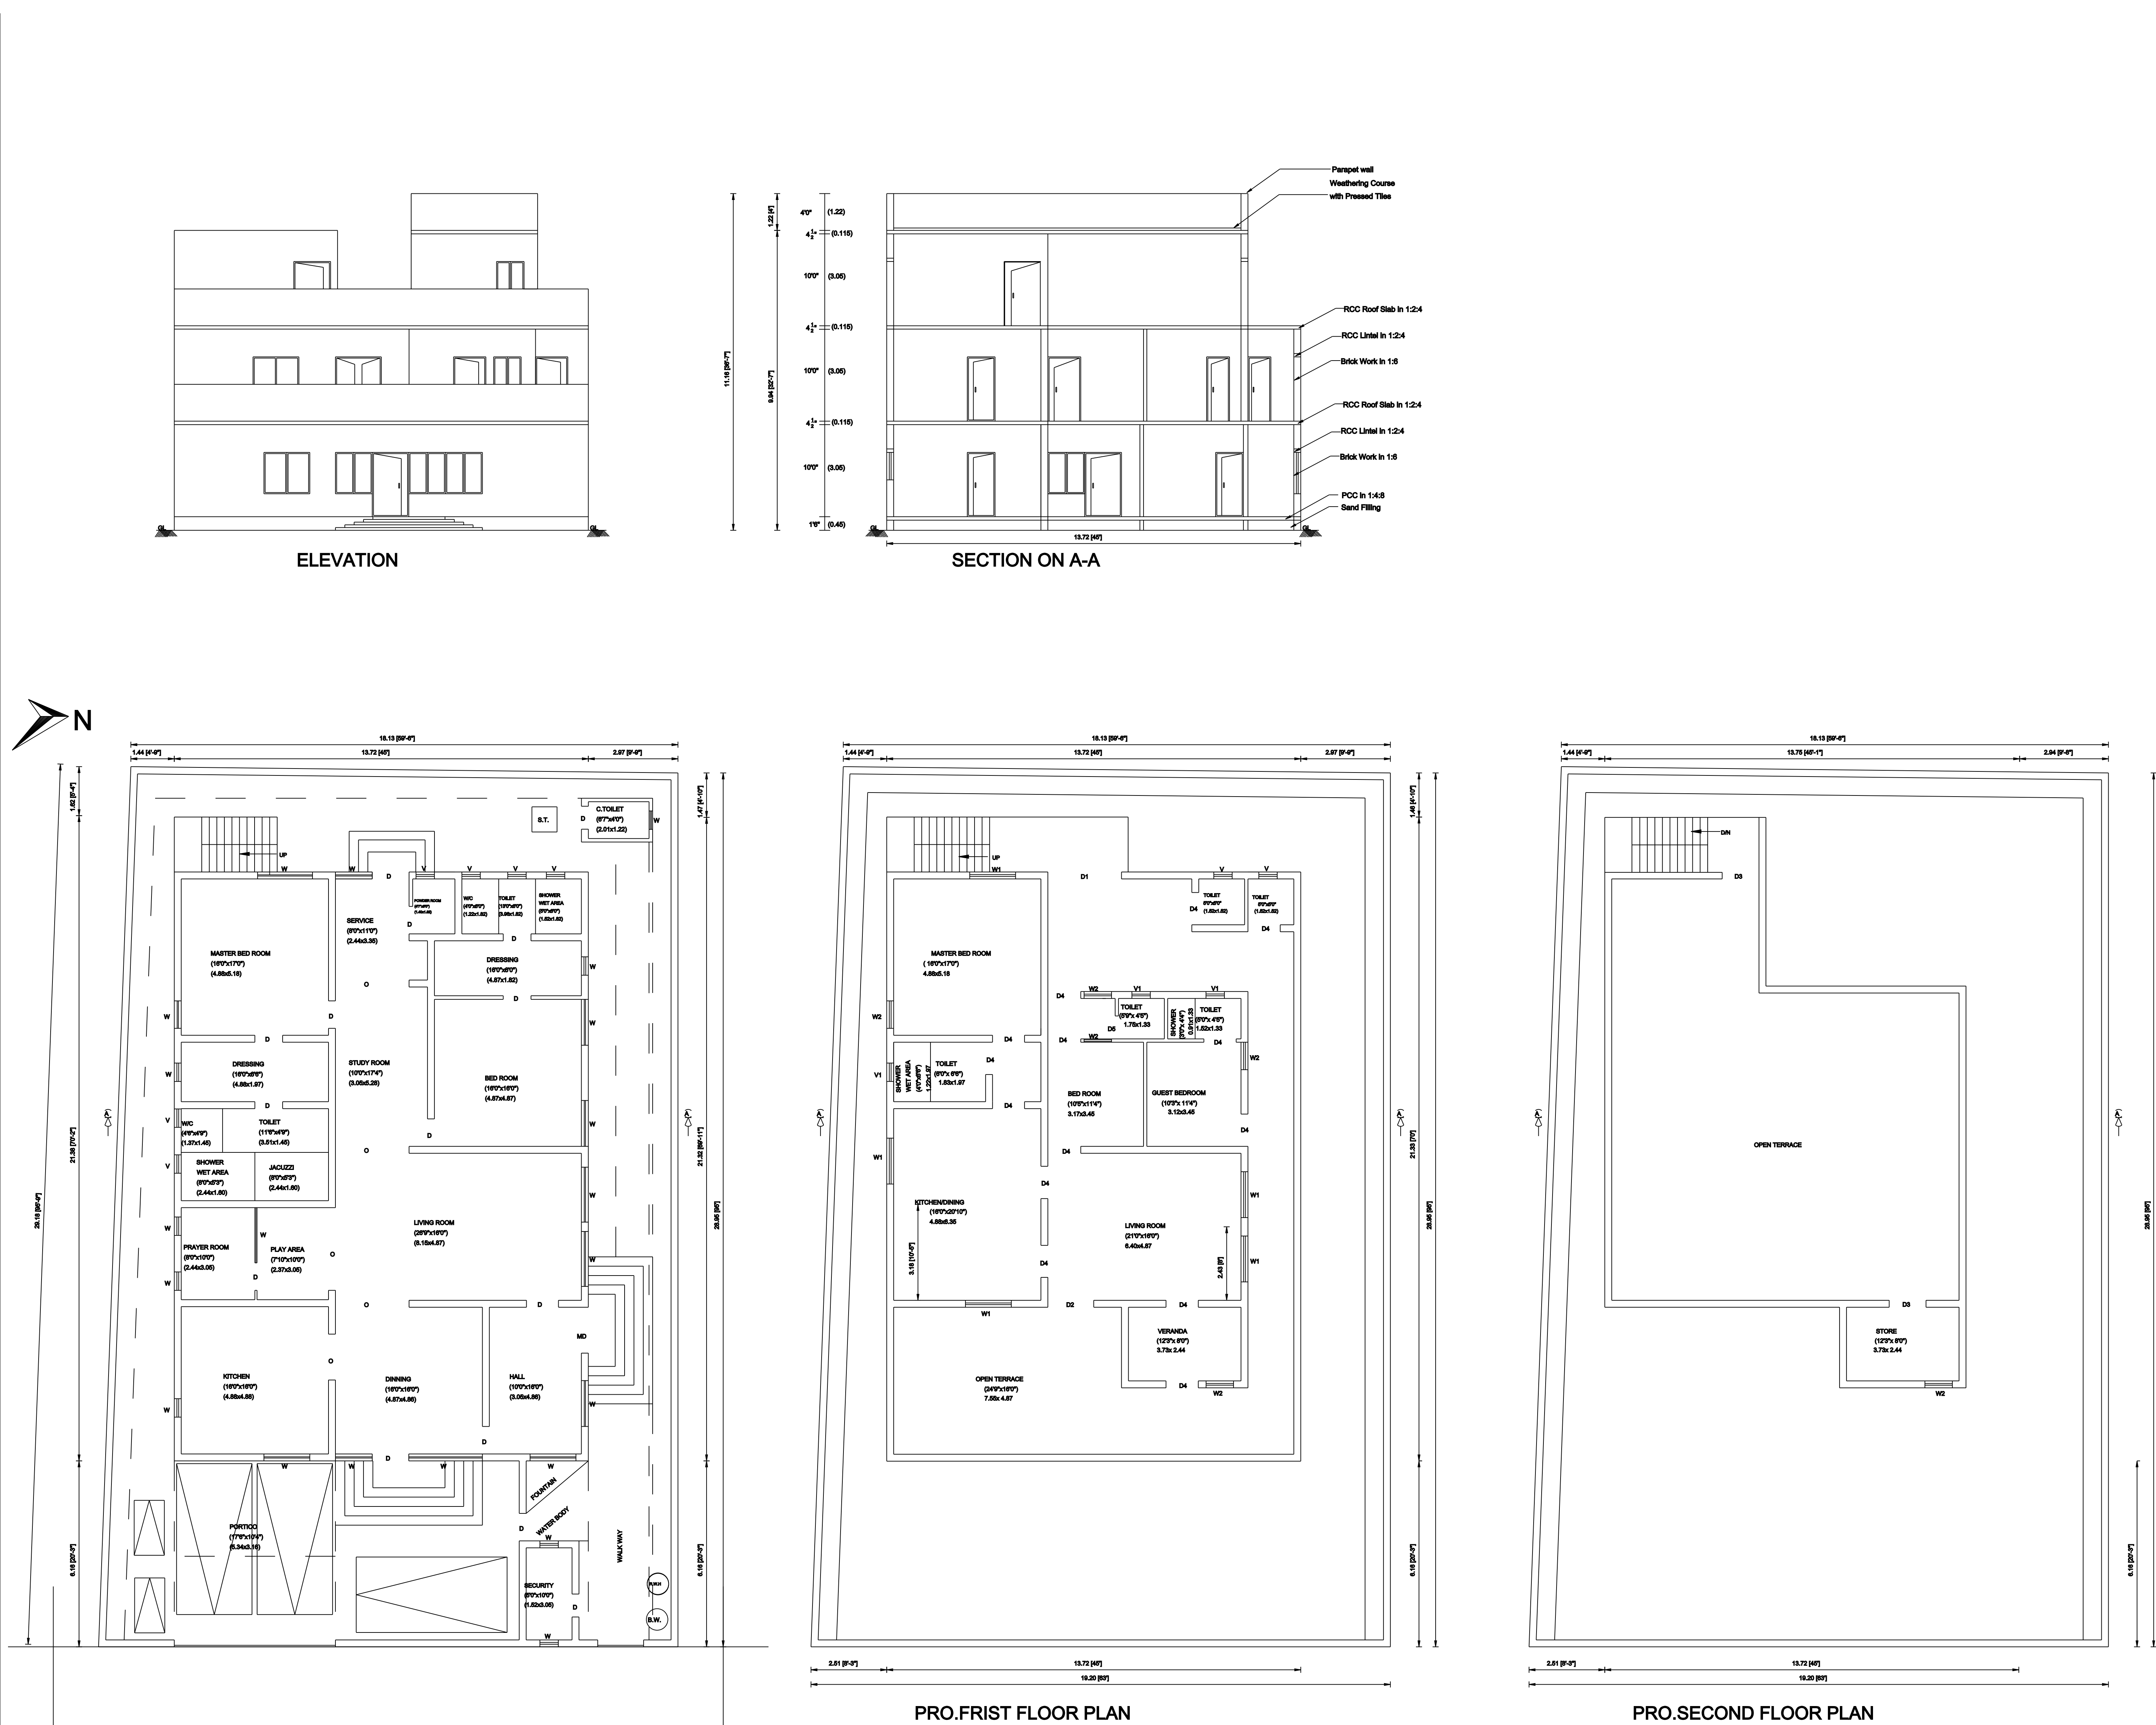

COLOUR INDEX		S.NO	DESCRIPTION	FEET	METRE		
SITE PRO ROAD		D1	MAIN DOOR	8'0"x7'0"	2.44x2.13		
		D2	DOOR	5'0"x7'0"	1.52x2.13		
		D3	DOOR	4'0"x7'0"	1.22x2.13		
		D4	MAIN DOOR	3'6"x7'0"	1.07x2.13		
		D5	MAIN DOOR	2'6"x7'0"	0.76x2.13		
		W1	WINDOW	5'0"x5'0"	1.52x1.52		
		W2	WINDOW	3'0"x5'0"	0.91x1.52		
		V1	VENTILATOR	2'0"x3'0"	0.61x0.91		
PLOT NO : 2		R.S.NO: 58/4A2					
SCALE : 1" = 8'0"							
AREA DETAILS		FSI		Non-FSI		TOTAL	
		SQ.FT	SQ.MT	SQ.FT	SQ.MT	SQ.FT	SQ.MT
SITE AREA	AS PER DOCUMENT SITE AREA	_____	_____	_____	_____	5841.00	542.65
	AS PER DRAWING SITE AREA	_____	_____	_____	_____	5837.97	542.36
EXG.GROUND FLOOR AREA		2962.80	275.25	181.58	16.87	3144.38	292.12
PRO.FRIST FLOOR AREA		1929.43	179.25	_____	_____	1929.43	179.25
PRO.SECOND FLOOR AREA		173.09	16.08	_____	_____	173.09	16.08
OPEN SPACE AREA		_____	_____	_____	_____	2693.58	250.24
TOTAL AREA		2102.52	195.33	181.58	16.87	2102.52	195.33
FLOOR SPACE INDEX		TOTAL BUILDUP AREA		2102.52 SQ.FT		195.33Q.M	
		SITE AREA		5837.97 SQ.FT		542.36 SQ.M	
NO.OF TWO WHEELER PARKING - 2 No.			REQUIRED PARKING AREA = 41.14 SQ.M				
NO.OF CAR PARKING - 3 No.			PROVIDED PARKING AREA = 41.14 SQ.M				
EXISTING PLAN APPROVAL NO: 222512/2024 DATE:11.5.2024							
PLAN SHOWING THE EXISTING GROUND FLOOR AND ADDITIONAL PROPOSED FIRST FLOOR AND SECOND FLOOR CONSTRUCTION OF A RESIDENTIAL BUILDING IN PLOT NO:2, RASI GARDENS, R.S.NO:58/4A2, KALIKAPPAN 1ST BIT VILLAGE, MADURAI EAST TALUK, MADURAI.							

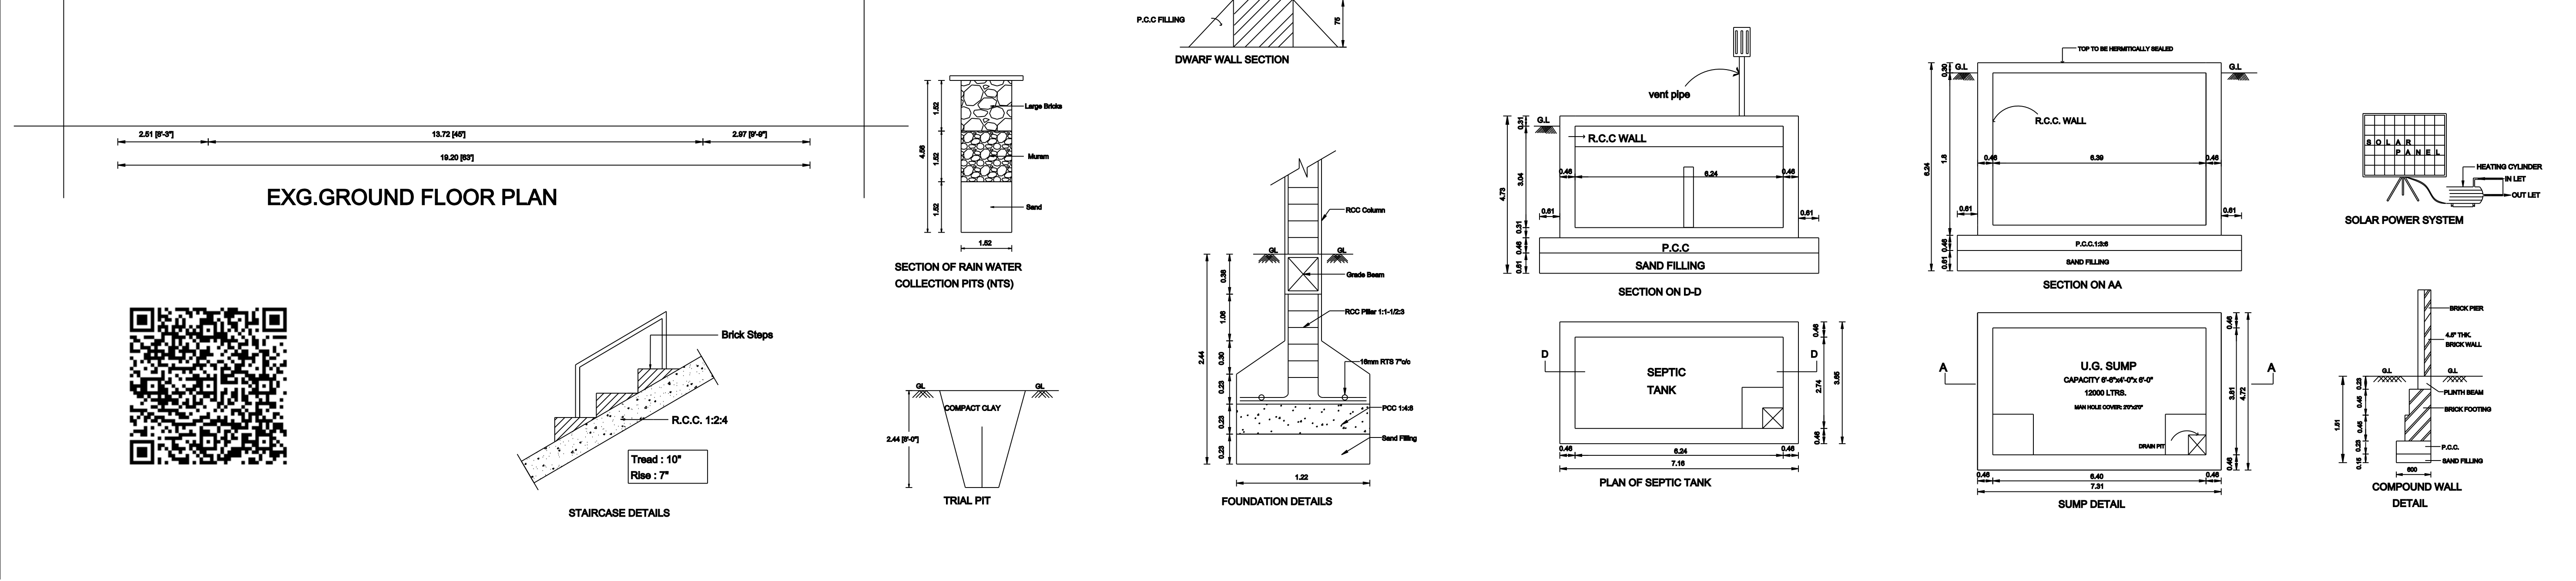

ASMA

APPLICANT

Er.N.DHANDAPANI,B.E.,A.M.I.E.,M.E.,
Madurai Corporation Registered Engineer,
Consulting Civil Engineer & Chartered Engineer
Reg No:MCRE3017 & MLPARE 005/2019 (Gr.III)
03, Kallalagar Complex, Tallakulam, Madurai-2.
Ph: 94430 45809
Email: ndhandapani66@yahoo.com

ENGINEER

Eight ways to know a piece of land before you pay for it.

This report covers one part of the picture. These cover the rest, drawn from the same government records, for any property in Tamil Nadu.

LandLens One

Ask anything about a property and get an answer grounded in live government records, with the sources shown.

[/landlens/one](#)



Verify My Land

Every record check run on one property and returned as a single report.

[/landlens/verify-my-land](#)



Legal Opinion

An advocate's written opinion on the title, built on the records we pull for it.

[/landlens](#)



One Map

Every layer on one map: the parcel, its boundary, zoning, water bodies and what sits around it.

[/landlens/one/map](#)



PriceMap

What land actually changed hands for around this plot, taken from the registered deeds.

[/landlens/pricemap](#)



Build Scope

What you are allowed to build here: floor space, height, coverage and setbacks.

[/landlens/build-scope](#)



Property Tracker

Watch a property and hear about it when something new is registered against it.

[/landlens/property-tracker](#)



Deal Room

Run the transaction in one place: documents, stamping, signatures and the parties.

[/landlens/deal-room](#)



Twenty-four checks you can run yourself, at no cost.

Records and verification

The registers themselves, read for you.

Encumbrance Certificate

Patta and Chitta

Field Measurement Sketch

EC Analyzer

Bank charge check

Court case search

Seller background check

Approval check by survey

Value and duty

What it is worth and what it costs to register.

Guideline value by street

Guideline value by survey

Stamp duty and registration fees

Capital gains

Floor space index

Area unit converter

Zoning and land use

What the plan says can happen on this land.

Land use zone finder

CMDA land use check

Coastal regulation zone

Master plan check

Water bodies finder

Airport height clearance

Registers and directories

Who holds it, and which office keeps the record.

Find your registering office

Temple property check

Waqf property check

RERA register



Every free tool
/tools



Services we run
for you
/services



The LandLens
suite
/landlens/one



Every claim in this document traces back to a government record.

Legal opinions, due diligence and title verification

Building plan, layout and sub-division approvals

Completion and occupancy certificates, regularisation

Escrow, negotiation and NRI property management

Land survey, soil testing, architecture and construction

Verified RealEstate
3/350/2 Mettukuppam,
OMR Thoraipakkam,
Chennai 600 097, India
hello@verified.realestate
+91 9996 12 9996

Prepared from the registers named on the page each finding sits on. Where a register could not be read, this document says so in its place rather than leaving the gap to be read as a clean result.

