

PLAN SHOWING THE EXISTING
CONSTRUCTION OF INDUSTRY
BUILDING IN S.NO: 54/1, 54/2, 54/3, 54/6
IN THODANERI BIT 2 VILLAGE,
MADURAI NORTH TALUK, MADURAI
DISTRICT
(SCALE - 1:100)


JOINERY DETAILS:-

M.D	MAIN DOOR	1.80 x 2.10
D	DOOR	0.95 x 2.10
D1	DOOR	0.76 x 2.10
O	OPEN	2.20 x 2.10
W	WINDOW	1.50 x 1.50
W1	WINDOW	1.20 x 1.50
W2	WINDOW	0.90 x 1.50
W3	WINDOW	0.76 x 1.50
F.W	FIXED WINDOW	0.60 x 1.50
V	VENTILATOR	0.76 x 0.76


AREA DETAIL (Block-01)

DESCRIPTION	Non FSI	FSI	TOTAL AREA
Area of Ground Floor		302.19	302.19
Area of First Floor		250.30	250.30
Total Area		552.49	552.49


OFFICE USE

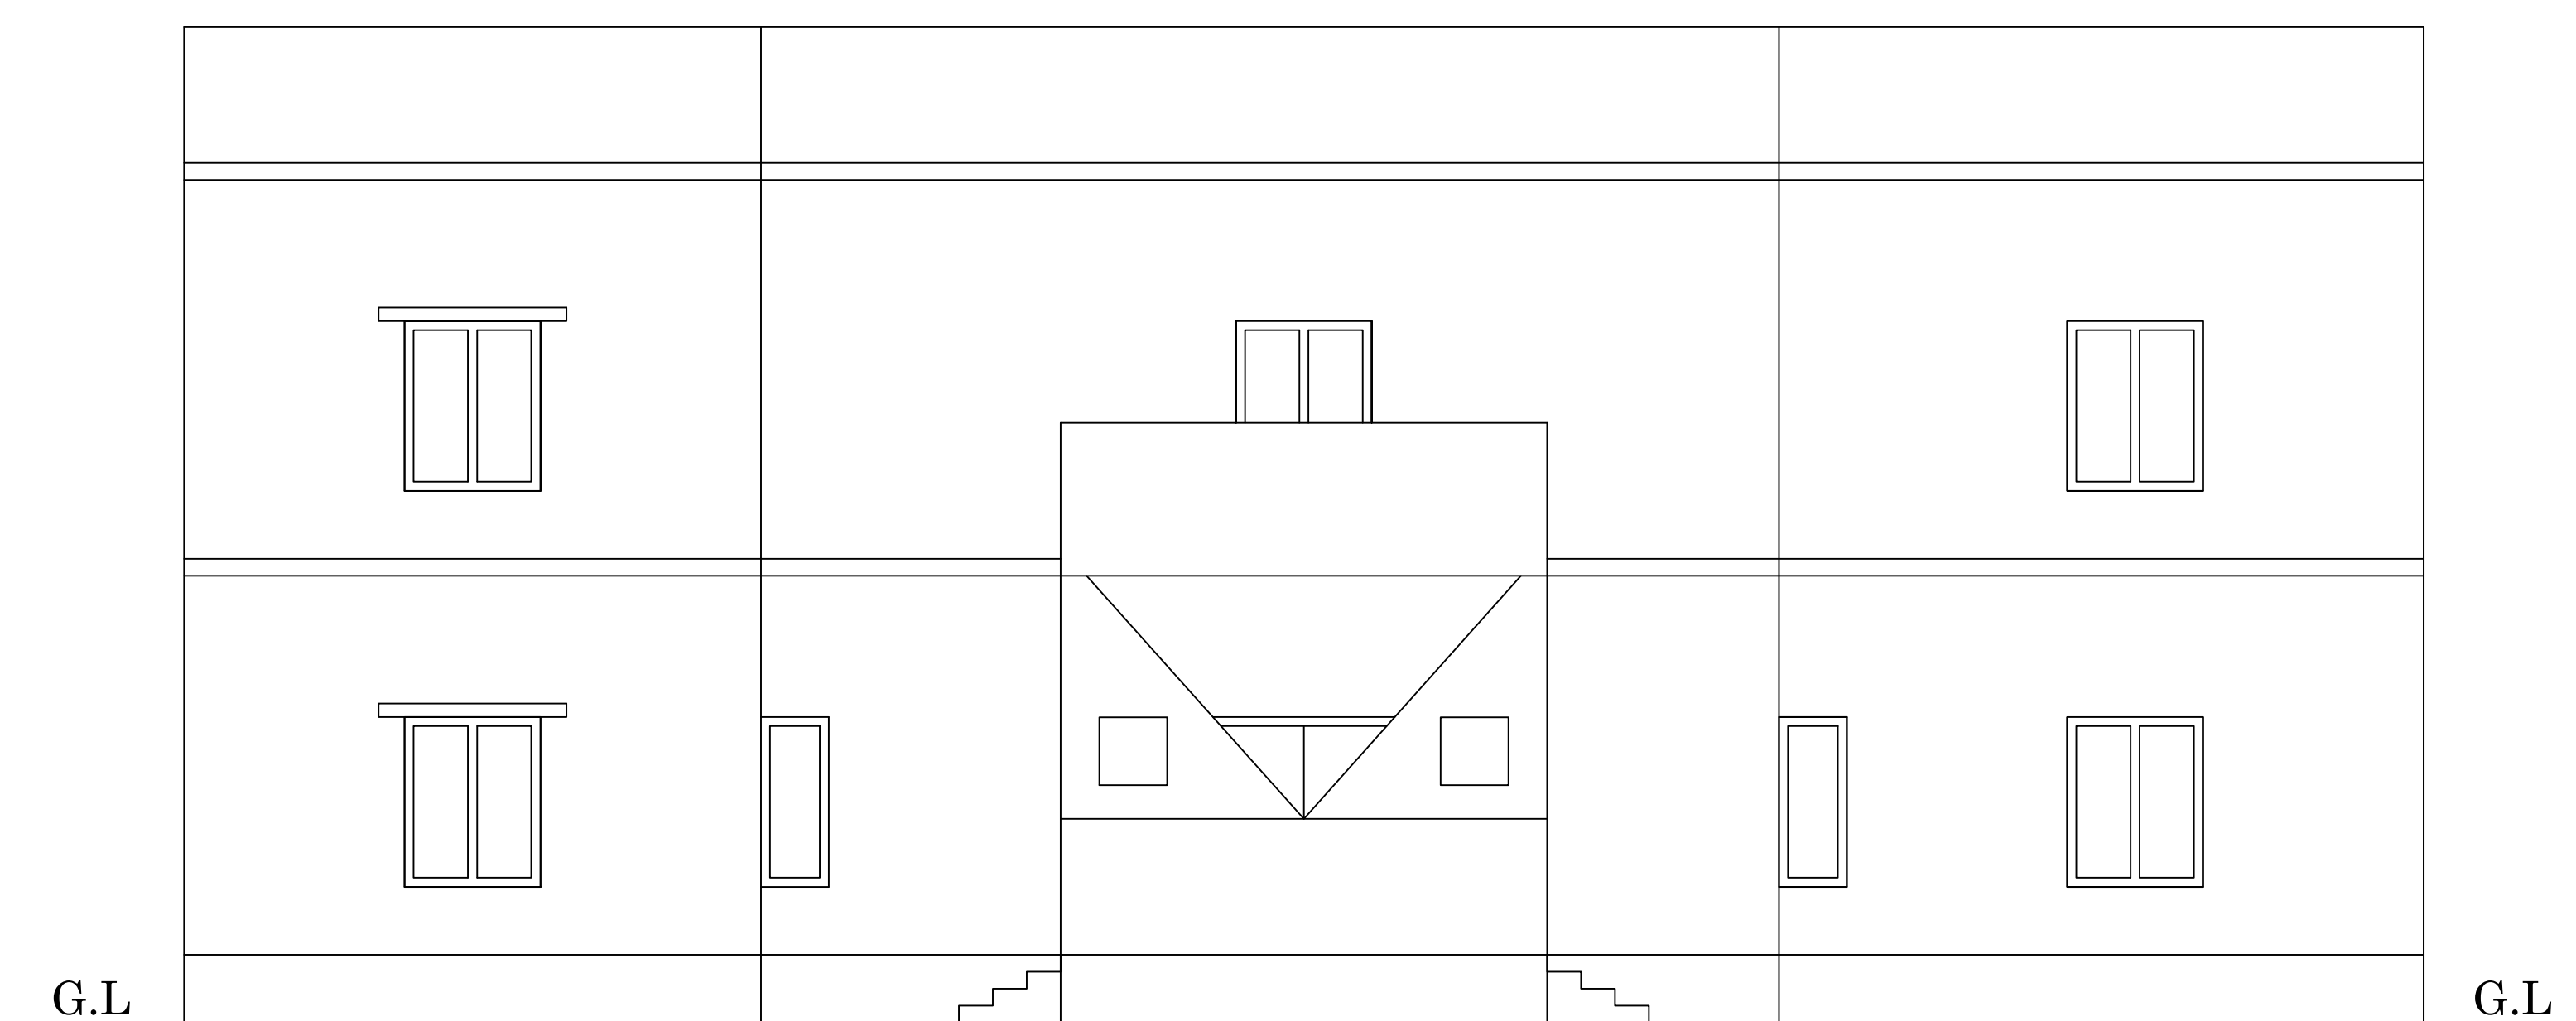


**ELEVATION
(BLOCK-01)**

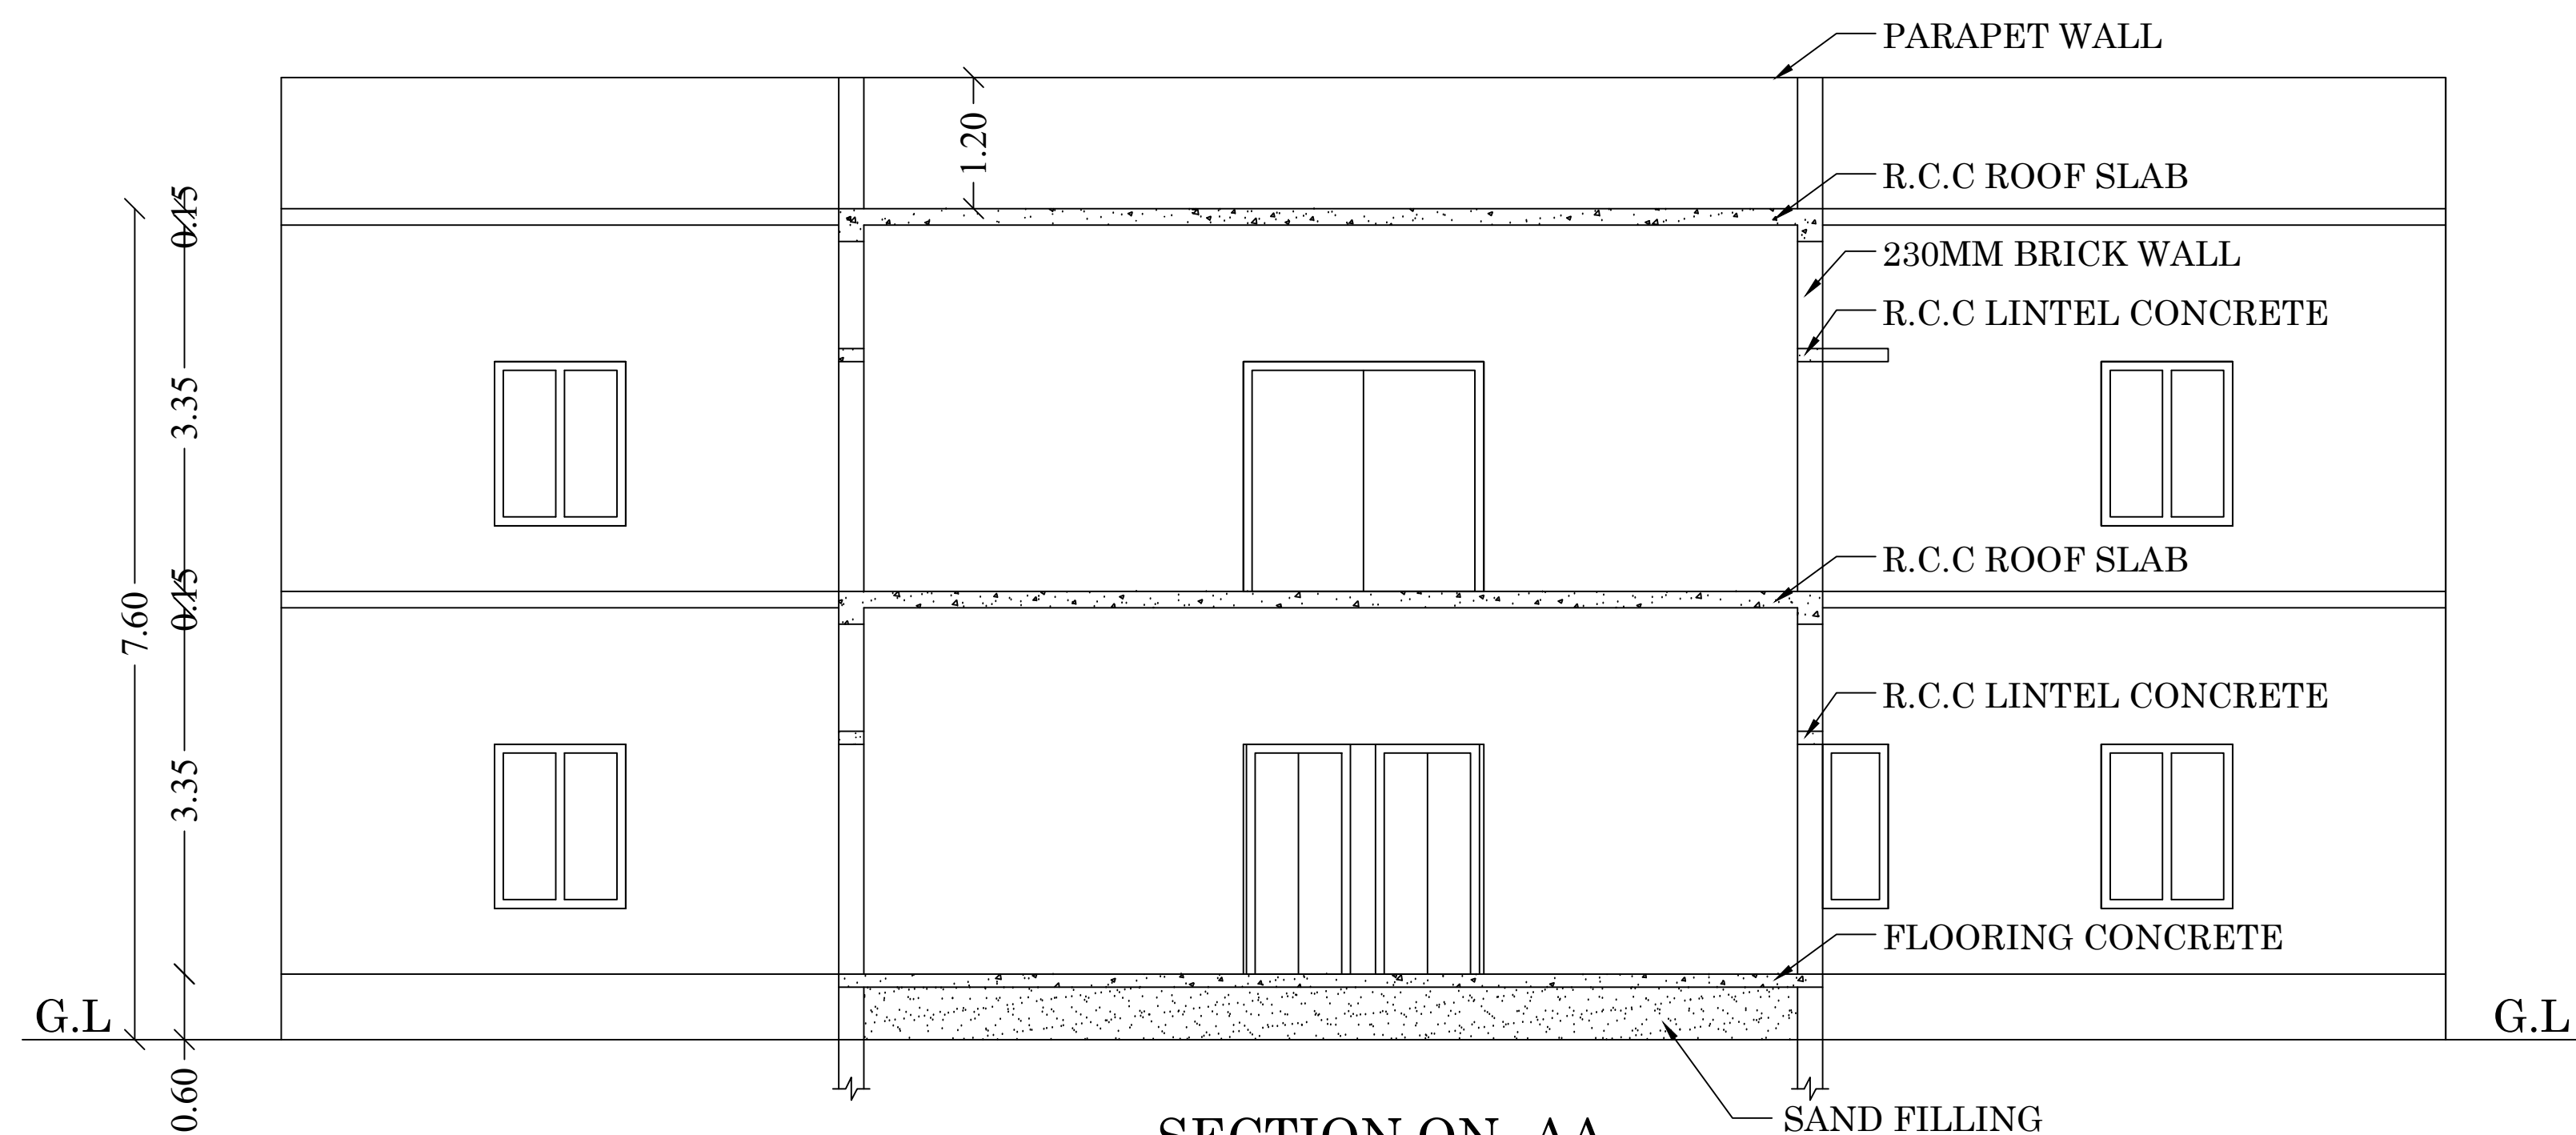

**SECTION ON -AA
(BLOCK-01)**

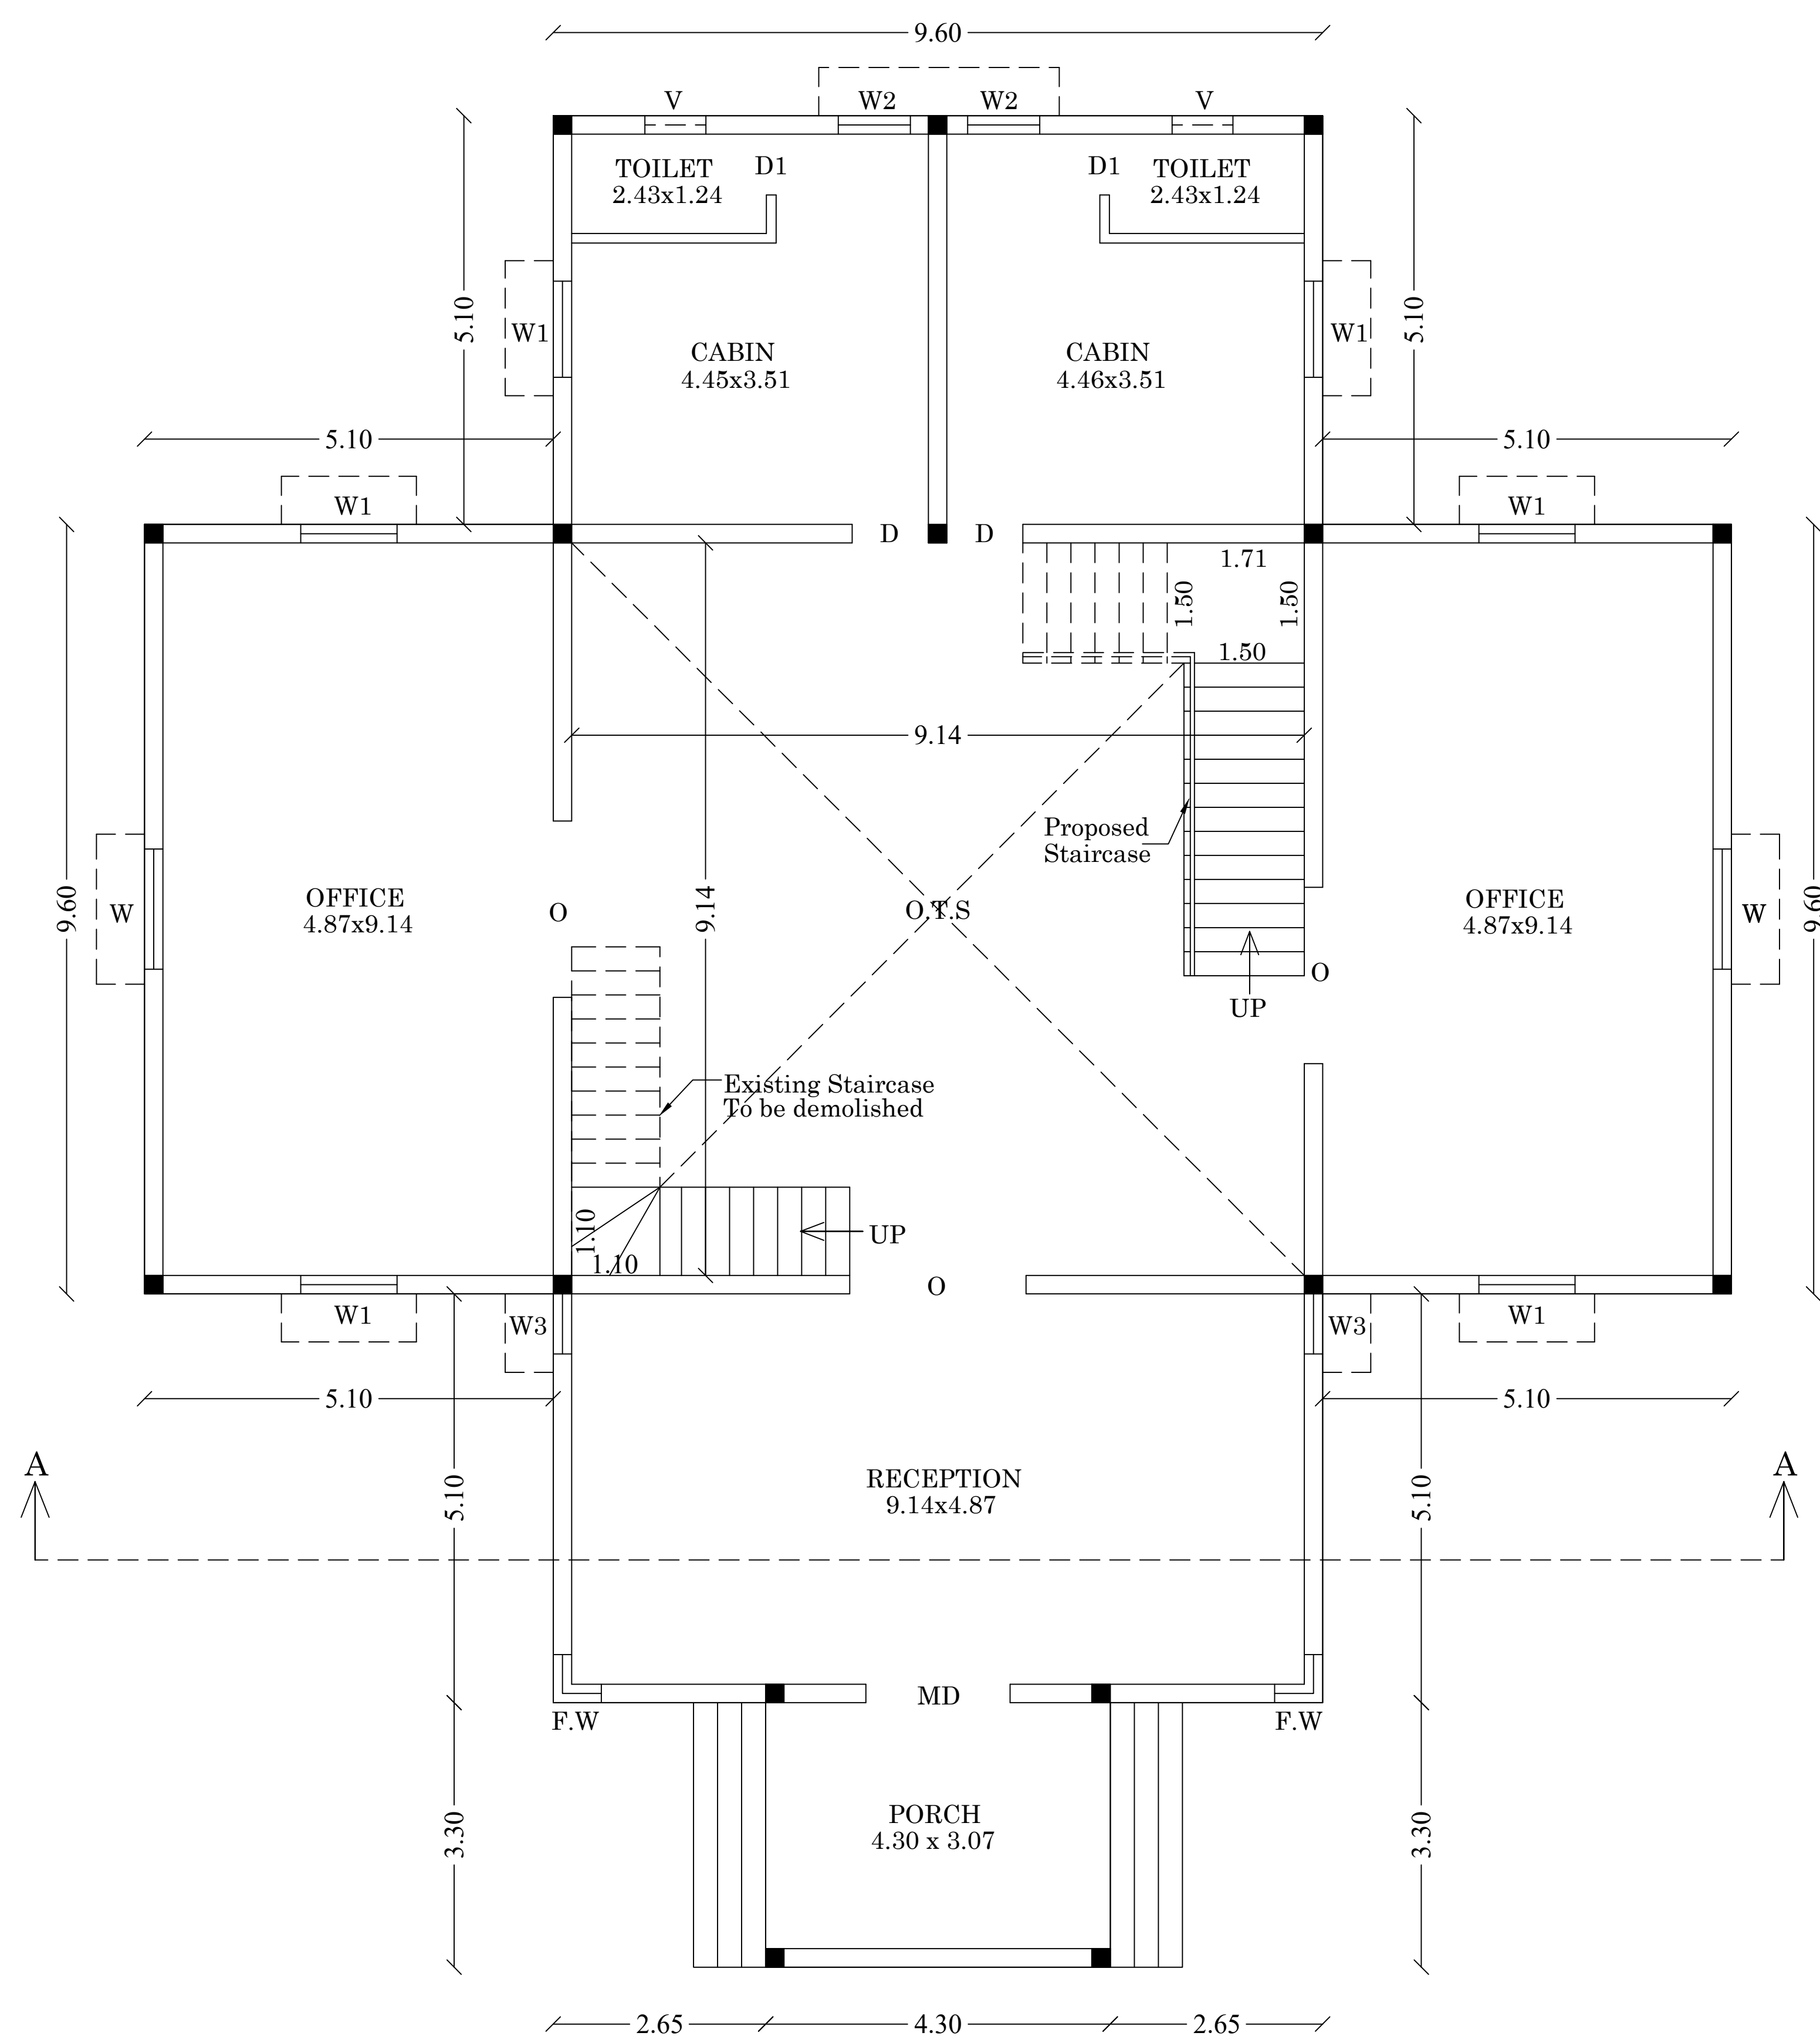

**GROUND FLOOR PLAN
(BLOCK-01)**

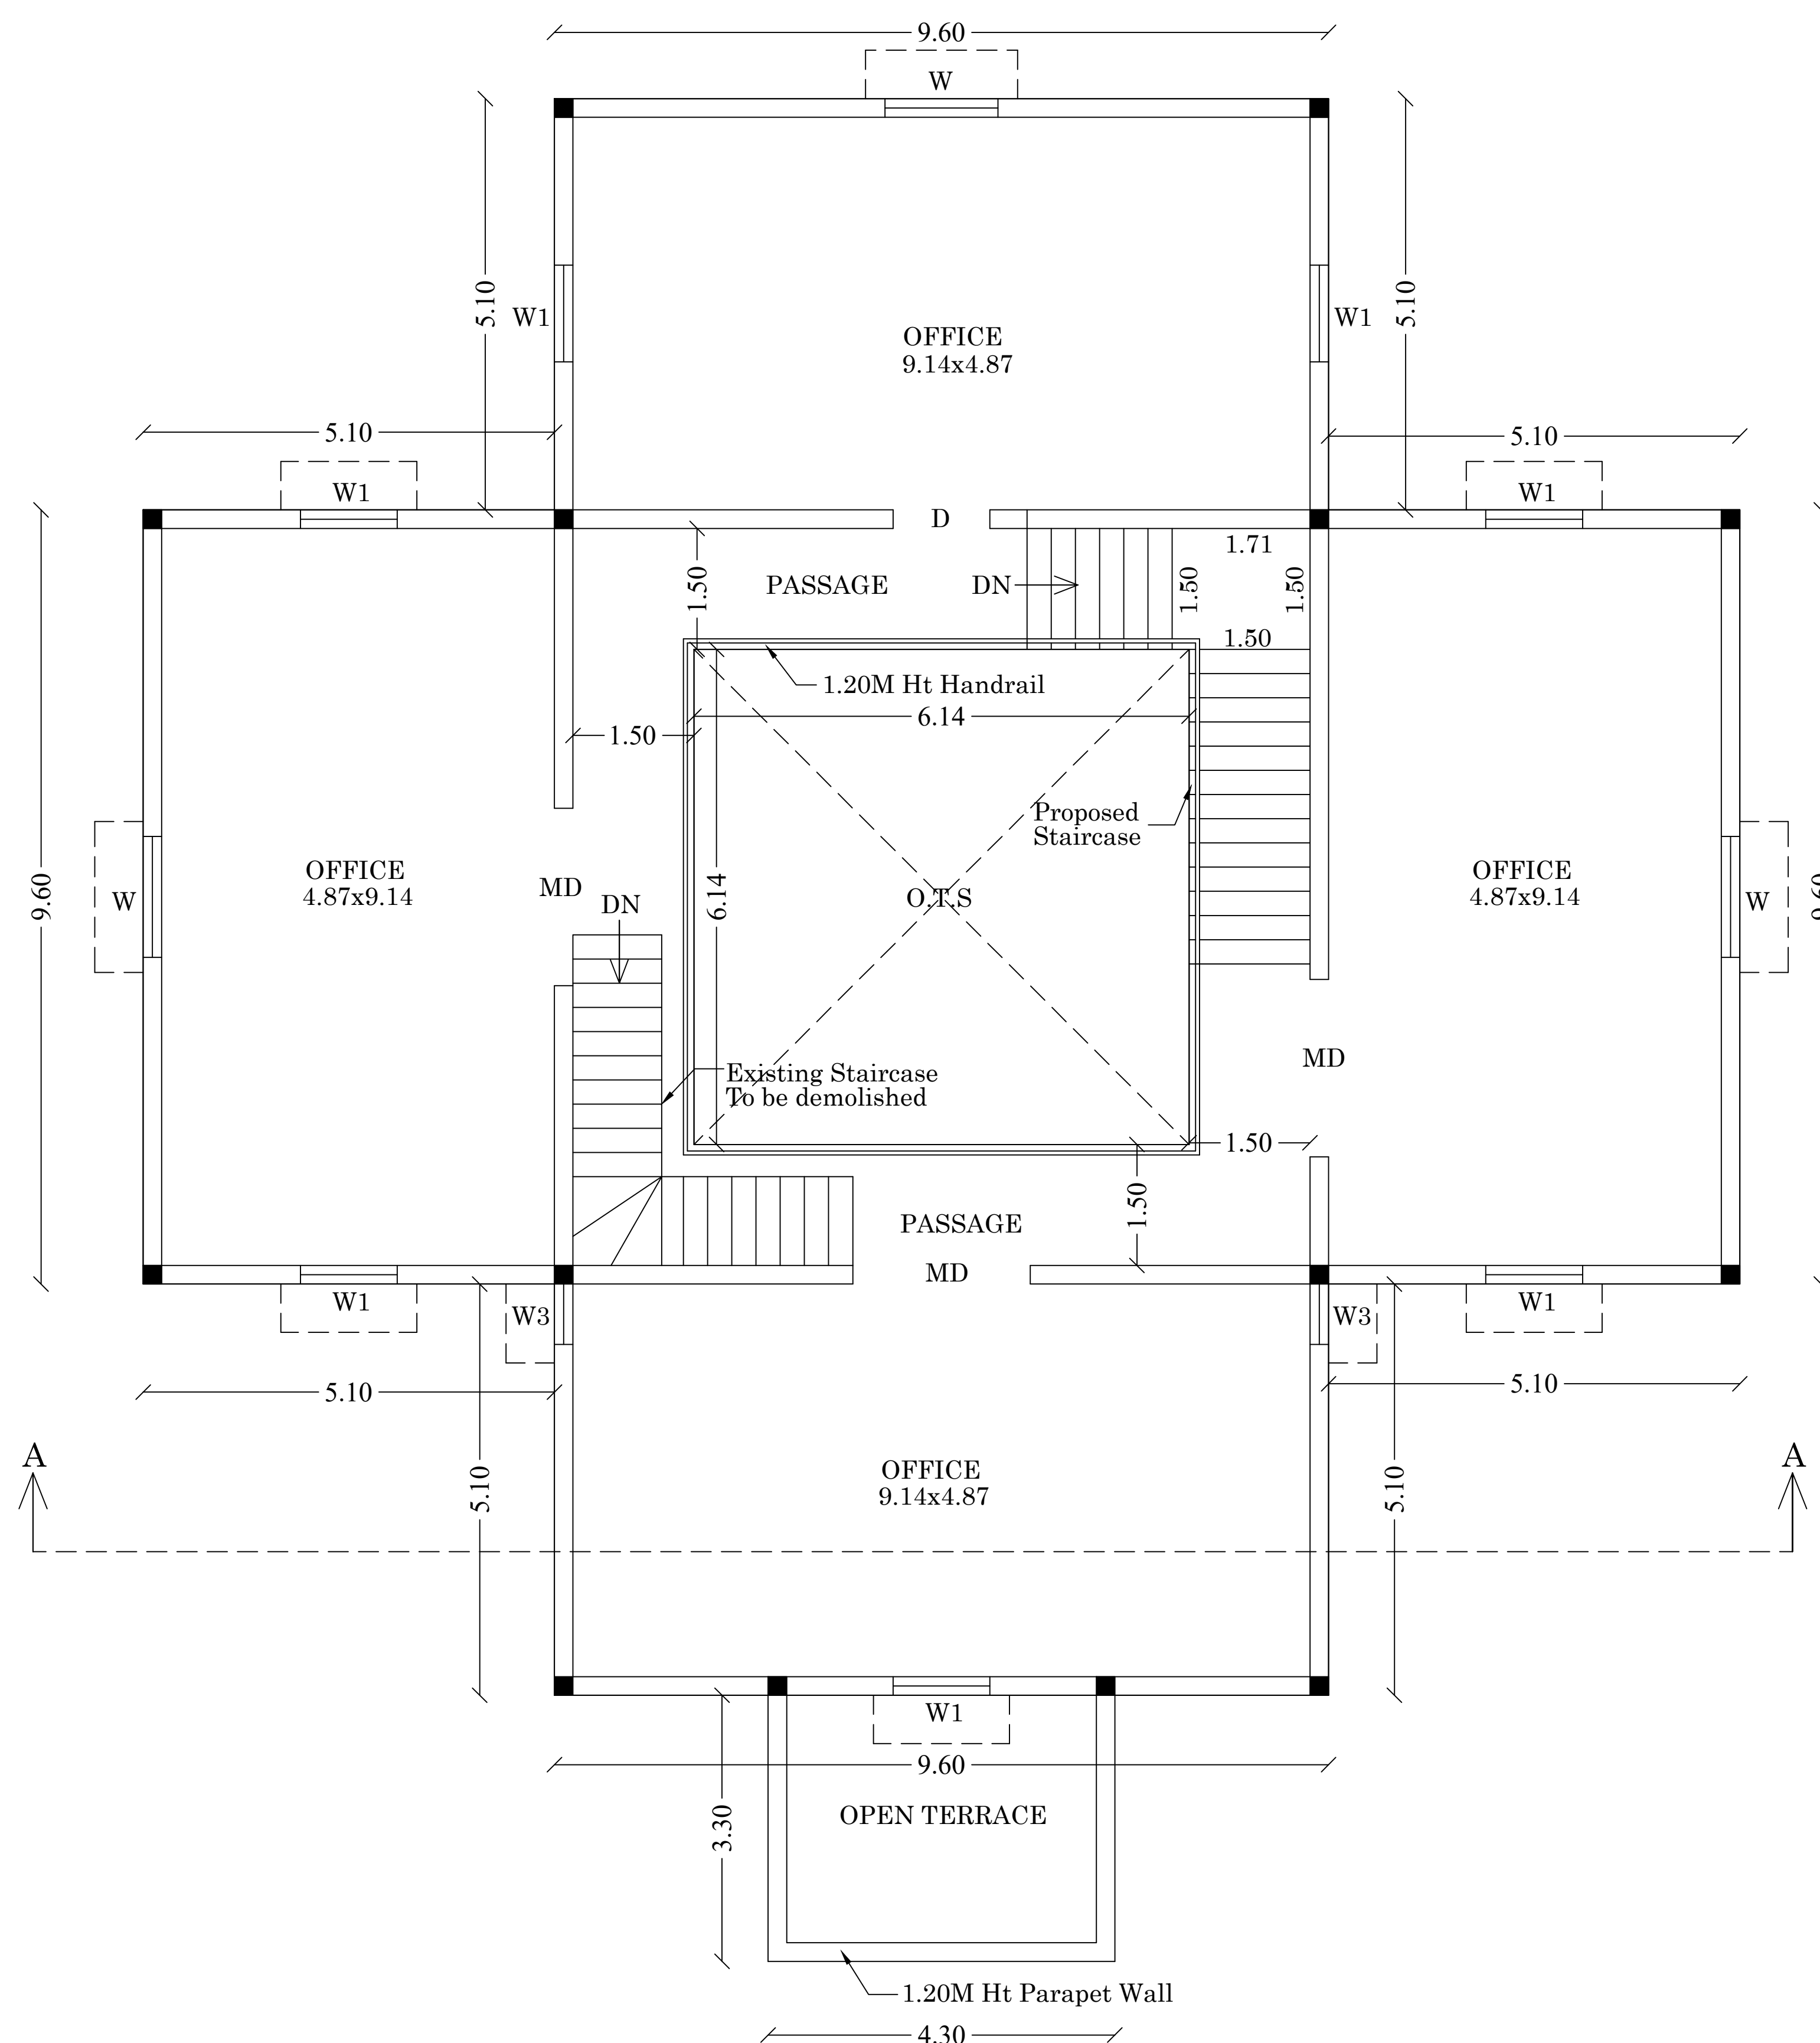

**FIRST FLOOR PLAN
(BLOCK-01)**

APPLICANT

STRUCTURAL
ENGINEER

Er. M. GOBINATH, B.E.,
Consulting Engineer & Surveyor
Madurai DT CP RE 09/2020 (Gr.II)
No.48/1, Zagee Shops R.S. Naidu Street
Seliur, Madurai-625 002
Cell No: 80120 41771, 77082 60016
Email: civilvilla.madurai@gmail.com

ENGINEER