Verified RealEstate™

REFERENCE
SWP/BPA/856828/2026

ISSUED
14 October 2026

PP APPROVAL RECORD

Planning Permission

Survey 24/5B

Sathamangalam, Madurai North taluk

Madurai district, Tamil Nadu

APPROVAL TYPE
Building Plan

ISSUING AUTHORITY
DTCP

The approval as the planning authority issued it, reproduced in full behind this page.

An approval speaks to what was sanctioned, not to what was built. Completion is a separate record.


Verified RealEstate™

3/350/2 Mettukuppam,
OMR Thoraipakkam,
Chennai 600 097, India

hello@verified.realestate


+91 9996 12 9996

verified.realestate

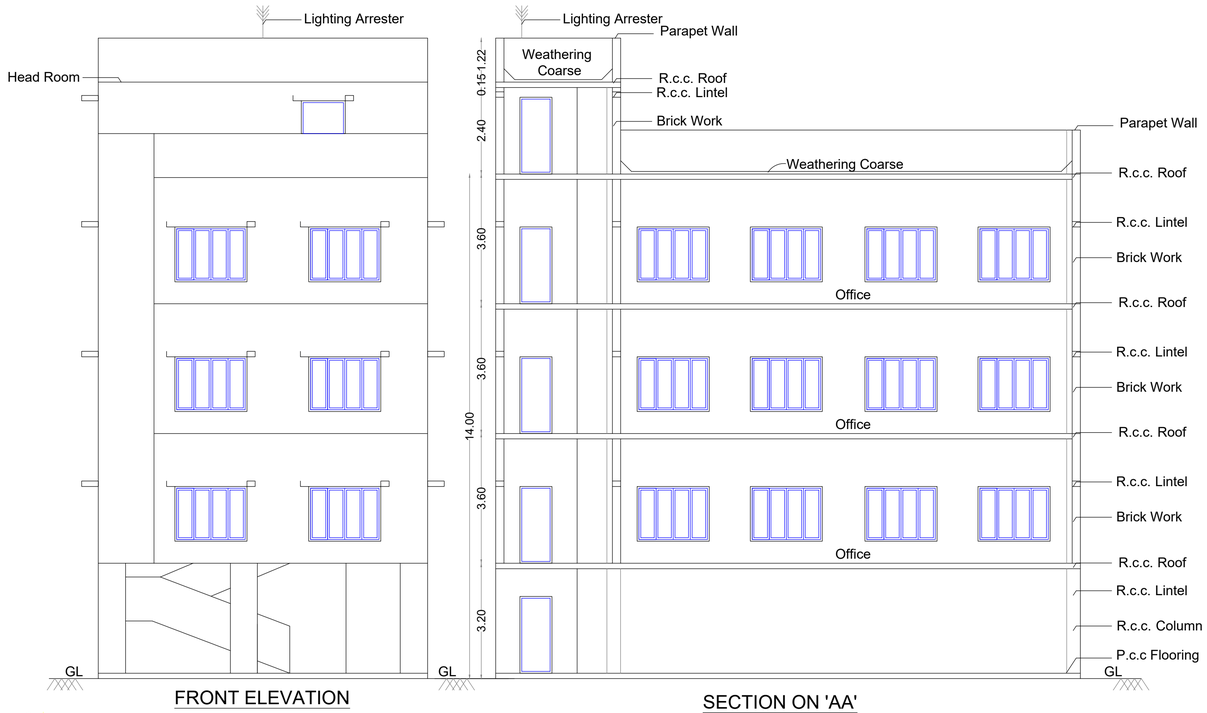


FRONT ELEVATION


SECTION ON 'AA'

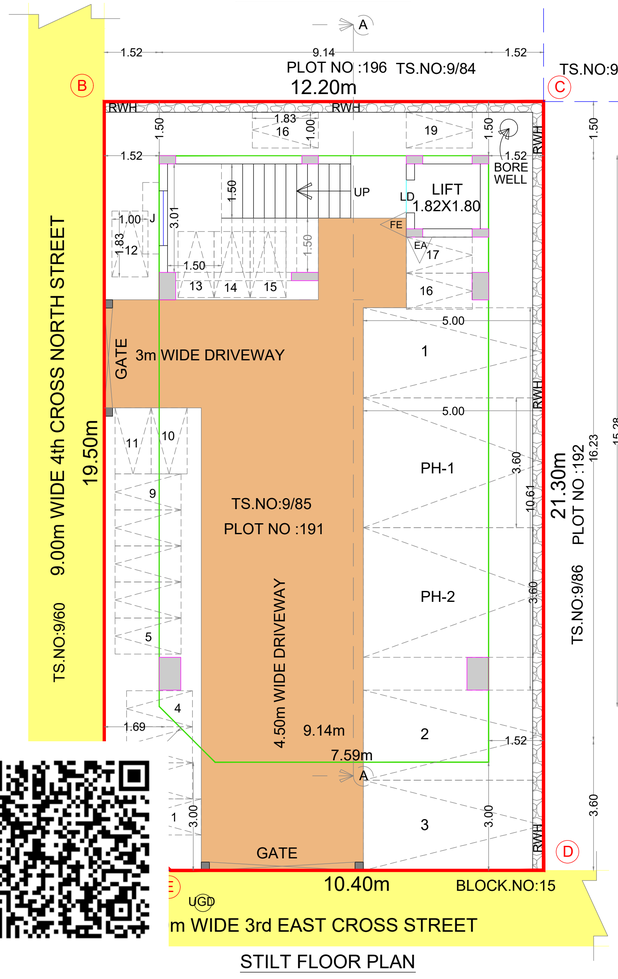


STILT FLOOR PLAN

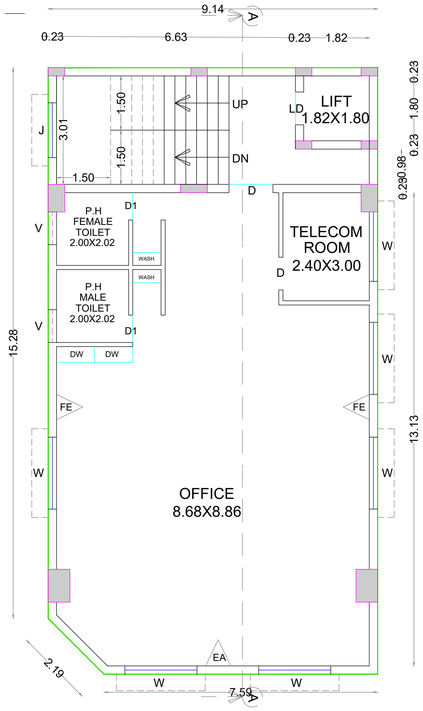

TYPICAL FIRST,SECOND & THIRD FLOOR PLAN

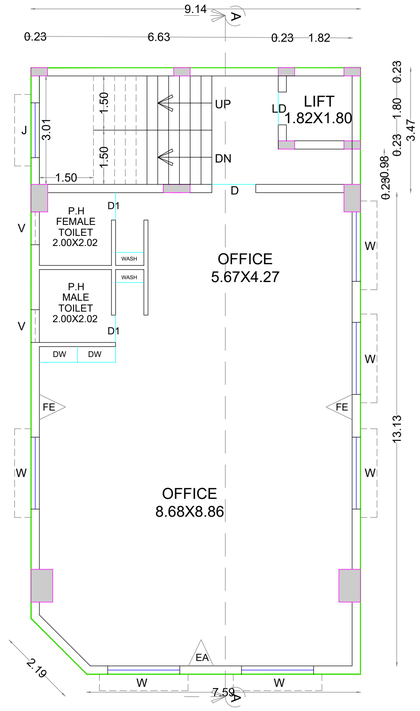

TYPICAL FIRST,SECOND & THIRD FLOOR PLAN

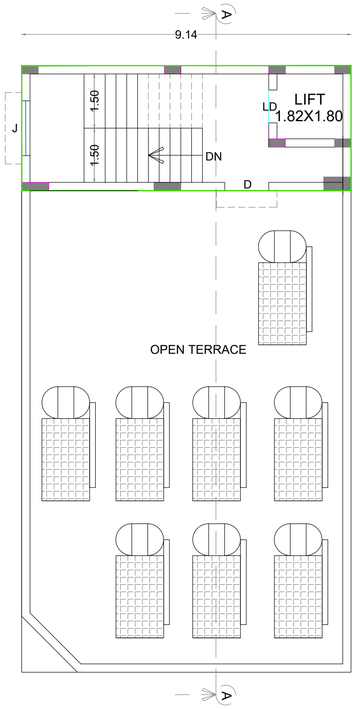

TERRACE FLOOR PLAN

திட்ட அனுமதி

மனை ஒப்புதல் மற்றும் திட்ட அனுமதி மதுரை உள்ளூர் திட்டகுழுமம் மதுரை-17 ந.க.எண்: **SWP/BPA/856828/2026/TCP** உத்தரவில் கண்டுள்ளவாறு நிபந்தனைகளுக்குப்பட்டு 'A' முதல் 'E' வரை எல்லையிடப்பட்டு மனையிட ஒப்புதலும் கட்டிடத்திற்கு திட்ட அனுமதியும் அளிக்கப்படுகிறது.

ம.வ/ம.உ.தி.கு எண் :437/2026

திட்ட/அனுமதி எண் :462/2026

NORTH

SHEET NO - 2

PLAN SHOWING THE PROPOSED CONSTRUCTION OF A COMMERCIAL (PROFESSIONAL CONSULTING OFFICE) BUILDING IN PLOT NO - 191,ANNA NAGAR, IN OLD S.NO - 24/5B PART,NEW TS.NO:85,S.WARD :19, BLOCK NO:09, AT SATHAMANGALAM VILLAGE, MADURAI NORTH TALUK,MADURAI CORPORATION, MADURAI DISTRICT.

SCALE 1:100

AREA DETAILS

AREA OF THE SITE (AS PER DOCUMENT)	258.55 Sqm
AREA OF THE SITE (AS PER T.S.L.R)	259.00 Sqm

FLOOR DETAILS	FSI AREA Sqm	NON FSI AREA Sqm	TOTAL AREA Sqm
STILT FLOOR AREA	-	152.63	152.63
FIRST FLOOR AREA	152.63	-	152.63
SECOND FLOOR AREA	152.63	-	152.63
THIRD FLOOR AREA	152.63	-	152.63
TERRACE HEAD ROOM		31.71	31.71
TOTAL AREA	457.89	184.34	642.23

FSI = TOTAL BUILTUP AREA AS PER FSI RULES / SITE AREA = 457.89 / 258.55 = 1.77 < 2.00

PARKING DETAILS FOR PROFESSIONAL CONSULTING OFFICE

Annexure – IV (5) A (OFFICE)

OFFICE AREA = 466.30 Sq.m

75% OFFICE AREA = 349.72 Sq.m

VEHICLE	PARKING AREA DESCRIPTION	AREA IN Sq.m	REQUIRED IN Nos	PROVIDED IN Nos
TWO WHEELER	1 TWO WHEELER SPACE FOR EVERY 25Sq.m of FLOOR AREA	343.42	14	14
EV TWO WHEELER	VISITORS TWO WHEELER 10% PARKING EV CAR PARKING PARKING	14/100 X 10= 1.4	02	02
CAR	1 CAR SPACE FOR EVERY100Sq.m of FLOOR AREA	343.42	04	04
EV CAR	VISITORS CAR PARKING 10% PARKING EV CAR PARKING	04/100 X 10= 0.4	01	01

TWO WHEELER PARKING REQUIRED FOR OFFICE = 16 Nos

TWO WHEELER PARKING PROVIDED FOR OFFICE = 16 Nos

CAR PARKING REQUIRED FOR OFFICE = 05 Nos

CAR PARKING PROVIDED FOR OFFICE = 05 Nos

LABOUR DETAILS

NO OF MEN-30Nos NO OF WOMEN-20 Nos

NOTE SANITARY DETAILS

i) 1 WC for 15 Men ii) 1 WC for 10 Women iii) 2 Urinals for 21-45 men

iv) 1 Wash Basin for 25 Person v) 1 Drinking Water for 100 Person

WC REQUIRED	WC PROVIDED	URINALS REQUIRED	URINALS PROVIDED	WASH BASIN REQUIRED	WASH BASIN PROVIDED	D.WATER REQUIRED	D.WATER PROVIDED
04	06	02	03	01	06	01	06

APPLICANT

JOINERY DETAILS

D	DOOR	1.22X2.13
D1	DOOR	0.76X2.13
W	WINDOW	1.83X1.52
V	VENTILATOR	0.91X0.60
J	JALLY	1.52X1.52
LD	LIFT DOOR	0.91X2.13

NOTE:-

LAYOUT APPROVEL NO - L.P.R./(MR)NO:79/1979


REVISES LAYOUT APPROVEL NO - L.P.H./DTP.NO:33/1966

Ar. V. BALAMURUGAN, B.Arch.
Consulting Architect & Interior Designer
Regn No: CA/94/16782
2/357, Iyyavuthevar Nagar
Kannanendal Road Iyer Bungalow
MADURAI-625014.

REGISTERED ENGINEER

Er. S.NAVANEETHAKRISHNAN, ME. (Struct.)
(DTCP Reg., No.SE-GR-V/082/2017)(MADURAI/PLANS/2022)
2225-1, Near Sheep Hospital, Sheppard Main Road,
Gnanajeyam, Anna Nagar, Madurai-625020.
Ph:9965153177

STRCTURAL ENGINEER

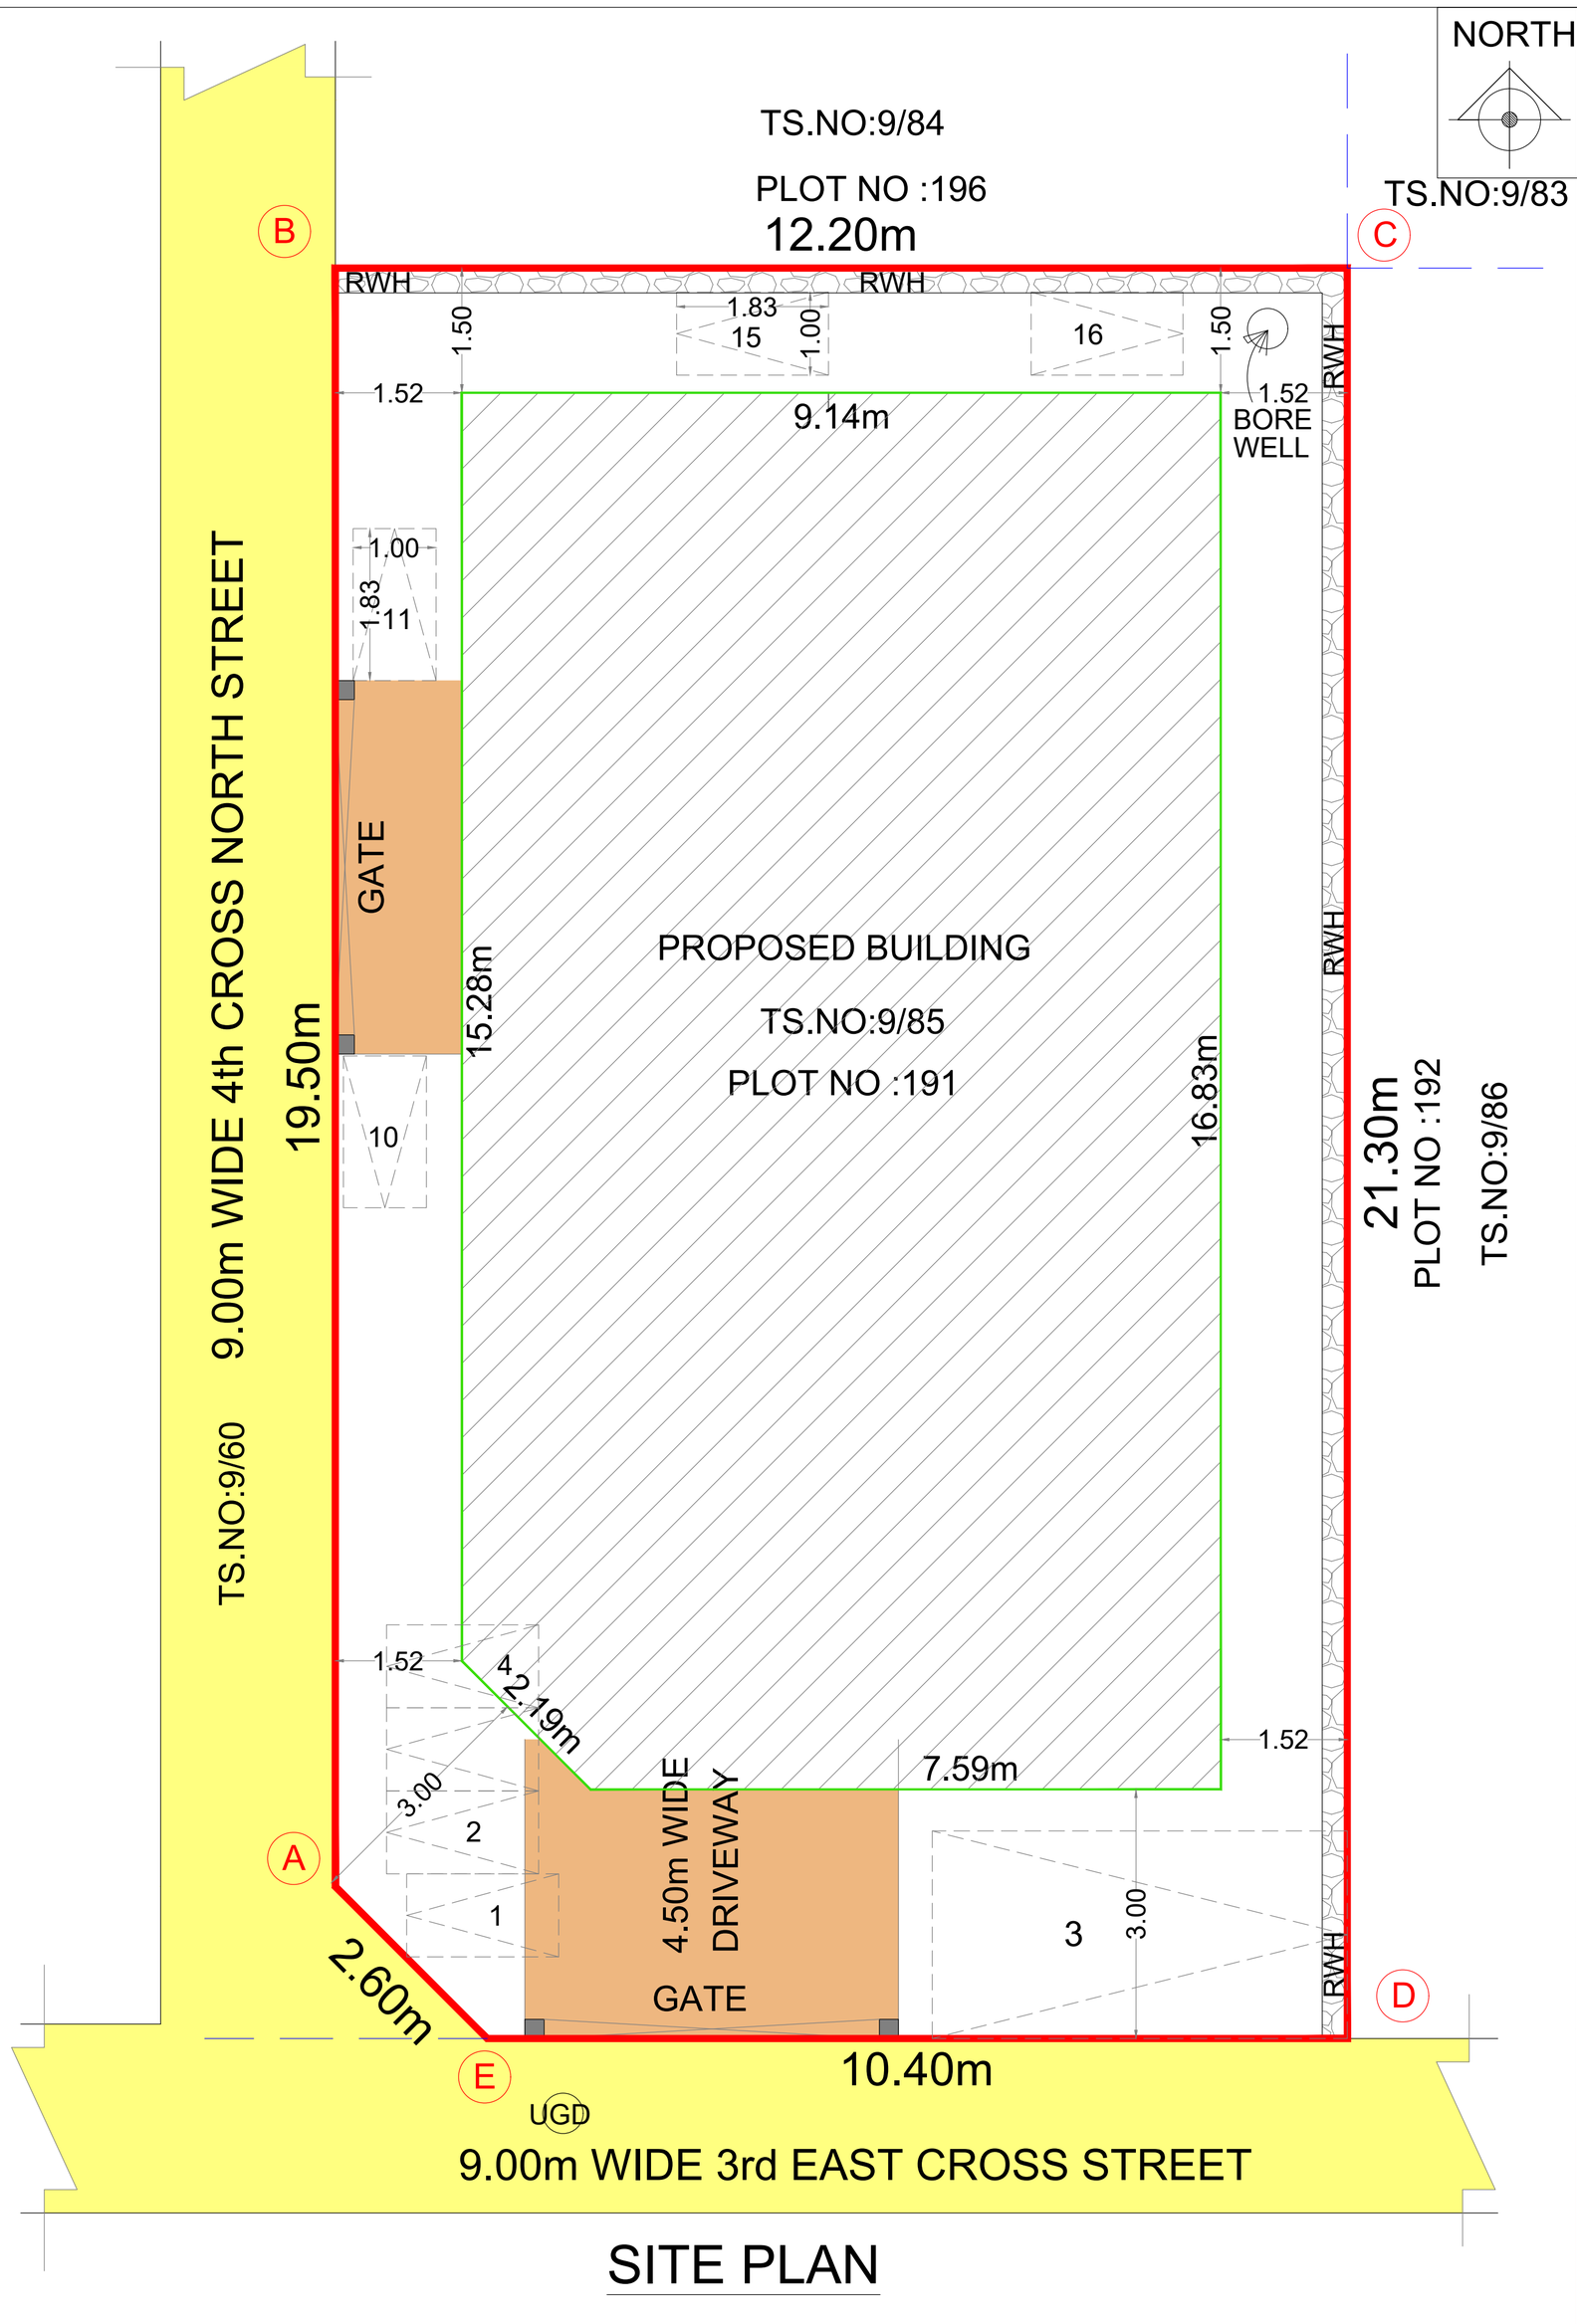

SITE PLAN

SHEET NO - 1

SITE PLAN SHOWING THE PROPOSED CONSTRUCTION OF A COMMERCIAL (PROFESSIONAL CONSULTING OFFICE) BUILDING IN PLOT NO - 191, ANNA NAGAR,OLD S.NO - 24/5B PART,NEW TS.NO:85, S.WARD NO:19,BLOCK NO:09, AT SATHAMANGALAM VILLAGE,MADURAI NORTH TALUK,MADURAI CORPORATION,MADURAI DISTRICT.

SCALE 1:100

AREA DETAILS

AREA OF THE SITE (AS PER DOCUMENT)	258.55 Sqm
AREA OF THE SITE (AS PER T.S.L.R)	259.00 Sqm

FLOOR DETAILS	FSI AREA Sqm	NON FSI AREA Sqm	TOTAL AREA Sqm
STILT FLOOR AREA	-	152.63	152.63
FIRST FLOOR AREA	152.63	-	152.63
SECOND FLOOR AREA	152.63	-	152.63
THIRD FLOOR AREA	152.63	-	152.63
TERRACE HEAD ROOM		31.71	31.71
TOTAL AREA	457.89	184.34	642.23

FSI = TOTAL BUILTUP AREA AS PER FSI RULES / SITE AREA = 457.89 / 258.55 = 1.77 < 2.00

PARKING DETAILS FOR PROFESSIONAL CONSULTING OFFICE

Annexure – IV (5) A (OFFICE)

OFFICE AREA = 466.30 Sq.m

75% OFFICE AREA = 349.72 Sq.m

VEHICLE	PARKING AREA DESCRIPTION	AREA IN Sq.m	REQUIRED IN Nos	PROVIDED IN Nos
TWO WHEELER	1 TWO WHEELER SPACE FOR EVERY 25Sq.m of FLOOR AREA	343.42	14	14
EV TWO WHEELER	VISITORS TWO WHEELER 10% PARKING EV CAR PARKING PARKING	14/100 X 10= 1.4	02	02
CAR	1 CAR SPACE FOR EVERY100Sq.m of FLOOR AREA	343.42	04	04
EV CAR	VISITORS CAR PARKING 10% PARKING EV CAR PARKING	04/100 X 10= 0.4	01	01

TWO WHEELER PARKING REQUIRED FOR OFFICE = 16 Nos
TWO WHEELER PARKING PROVIDED FOR OFFICE = 16 Nos
CAR PARKING REQUIRED FOR OFFICE = 05 Nos
CAR PARKING PROVIDED FOR OFFICE = 05 Nos

LABOUR DETAILS

NO OF MEN-30Nos NO OF WOMEN-20 Nos

SANITARY DETAILS

NOTE

i) 1 WC for 15 Men ii) 1 WC for 10 Women iii) 2 Urinals for 21-45 men

iv) 1 Wash Basin for 25 Person v) 1 Drinking Water for 100 Person

WC REQUIRED	WC PROVIDED	URINALS REQUIRED	URINALS PROVIDED	WASH BASIN REQUIRED	WASH BASIN PROVIDED	D.WATER REQUIRED	D.WATER PROVIDED
04	06	02	03	01	06	01	06

திட்ட அனுமதி

மனை ஒப்புதல் மற்றும் திட்ட அனுமதி மதுரை உள்ளூர் திட்டகுழுமம் மதுரை-17 ந.க.எண்: **SWP/BPA/856828/2026/TCP** உத்தரவில் கண்டுள்ளவாறு நிபந்தனைகளுக்குப்பட்டு 'A' முதல் 'E' வரை எல்லையிடப்பட்டு மனையிட ஒப்புதலும் கட்டிடத்திற்கு திட்ட அனுமதியும் அளிக்கப்படுகிறது.

ம.வ/ம.உ.தி.கு எண் :437/2026


திட்ட/அனுமதி எண் :462/2026

NOTE:-


LAYOUT APPROVEL NO - L.P.R./(MR)NO:79/1979

REVISES LAYOUT APPROVEL NO - L.P.H./DTP.NO:33/1966


APPLICANT

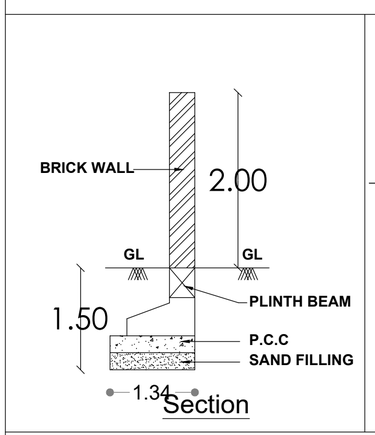

Section

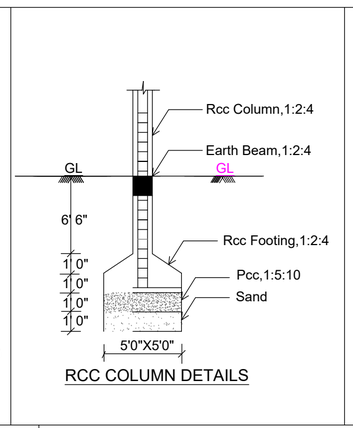


RCC COLUMN DETAILS

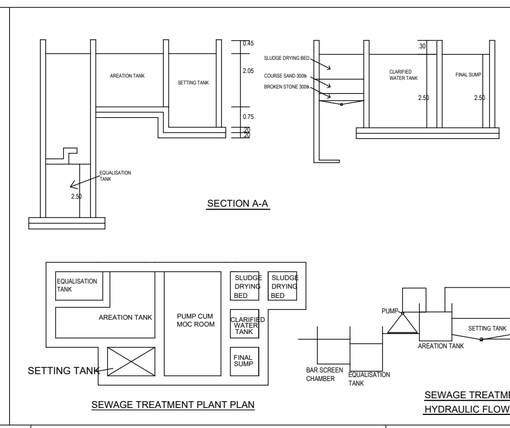


SEWAGE TREATMENT PLANT PLAN


SEWAGE TREATMENT PLANT PLAN HYDRAULIC FLOW DIAGRAM

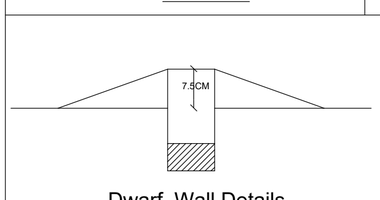


Dwarf Wall Details

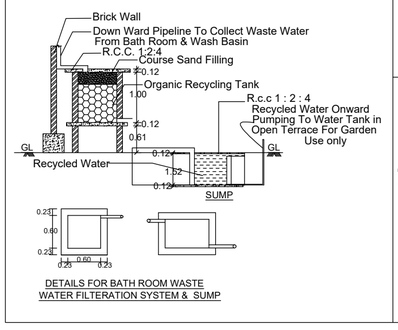


DETAILS FOR BATH ROOM WASTE WATER FILTERATION SYSTEM & SUMP

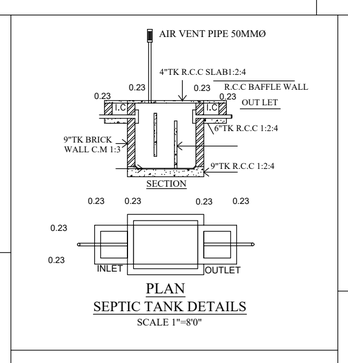


PLAN
SEPTIC TANK DETAILS
SCALE 1"=8'0"

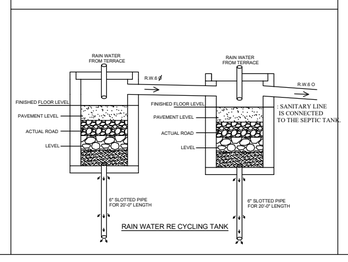


RAIN WATER RE CYCLING TANK

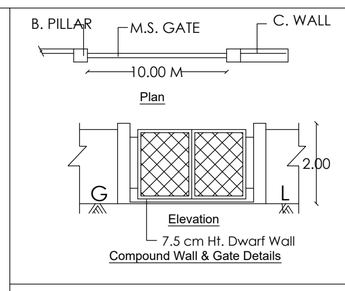

Compound Wall & Gate Details

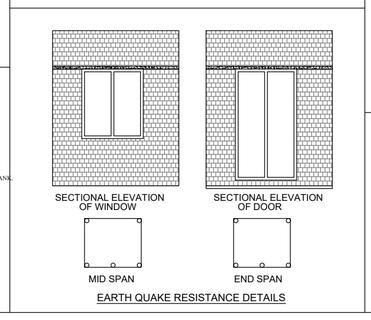


EARTH QUAKE RESISTANCE DETAILS

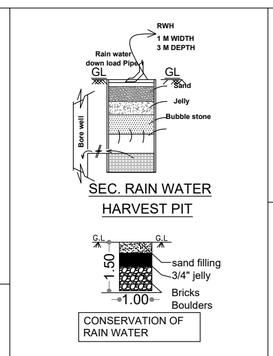


SEC. RAIN WATER HARVEST PIT

CONSERVATION OF RAIN WATER

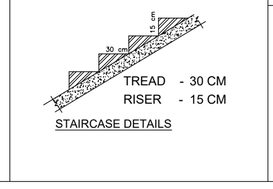


STAIRCASE DETAILS

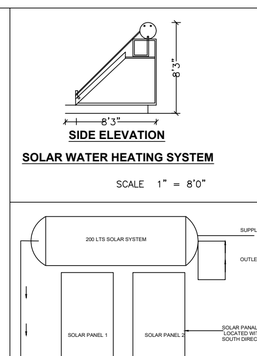

SIDE ELEVATION

SOLAR WATER HEATING SYSTEM

SCALE 1" = 8'0"

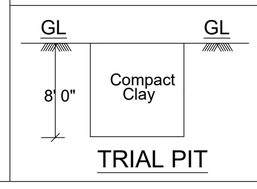

TRIAL PIT

REGISTERED ENGINEER

Ar. V. BALAMURUGAN, B.Arch.
Consulting Architect & Interior Designer
Regn No: CA/54/18748
2/367, Iyyavuthevar Nagar
Kannanendal Road Iyer Bungalow
MADURAI-625014.

STRCTURAL ENGINEER

Er. S.NAVANEETHAKRISHNAN, ME., (Structural)
DTCP Reg., No.SE-GR-1/19/2018/DTCP/MDU/BAPP/LR/2019
22256-1, Near Stone Hospital, Sasangudi Main Road,
Gomathipuram, Anna Nagar, Madurai-625020.
Cell:9965153177

THE LANDLENS SUITE

Eight ways to know a piece of land before you pay for it.

This report covers one part of the picture. These cover the rest, drawn from the same government records, for any property in Tamil Nadu.

LandLens One
Ask anything about a property and get an answer grounded in live government records, with the sources shown.
/landlens/one

Verify My Land
Every record check run on one property and returned as a single report.
/landlens/verify-my-land

Legal Opinion
An advocate's written opinion on the title, built on the records we pull for it.
/landlens

One Map
Every layer on one map: the parcel, its boundary, zoning, water bodies and what sits around it.
/landlens/one/map

PriceMap
What land actually changed hands for around this plot, taken from the registered deeds.
/landlens/pricemap

Build Scope
What you are allowed to build here: floor space, height, coverage and setbacks.
/landlens/build-scope

Property Tracker
Watch a property and hear about it when something new is registered against it.
/landlens/property-tracker

Deal Room
Run the transaction in one place: documents, stamping, signatures and the parties.
/landlens/deal-room

FREE TOOLS · NO ACCOUNT NEEDED

Twenty-four checks you can run yourself, at no cost.

Records and verification

The registers themselves, read for you.

- Encumbrance Certificate
- Patta and Chitta
- Field Measurement Sketch
- EC Analyzer
- Bank charge check
- Court case search
- Seller background check
- Approval check by survey

Value and duty

What it is worth and what it costs to register.

- Guideline value by street
- Guideline value by survey
- Stamp duty and registration fees
- Capital gains
- Floor space index
- Area unit converter

Zoning and land use

What the plan says can happen on this land.

- Land use zone finder
- CMDA land use check
- Coastal regulation zone
- Master plan check
- Water bodies finder
- Airport height clearance

Registers and directories

Who holds it, and which office keeps the record.

- Find your registering office
- Temple property check
- Waqf property check
- RERA register

Every free tool
/tools

Services we run for you
/services

The LandLens suite
/landlens/one

Verified RealEstate™

Every claim in this document traces back to a government record.

- Legal opinions, due diligence and title verification
- Building plan, layout and sub-division approvals
- Completion and occupancy certificates, regularisation
- Escrow, negotiation and NRI property management
- Land survey, soil testing, architecture and construction

Verified RealEstate
3/350/2 Mettukuppam,
OMR Thoraipakkam,
Chennai 600 097, India
hello@verified.realestate
+91 9996 12 9996

Prepared from the registers named on the page each finding sits on. Where a register could not be read, this document says so in its place rather than leaving the gap to be read as a clean result.