
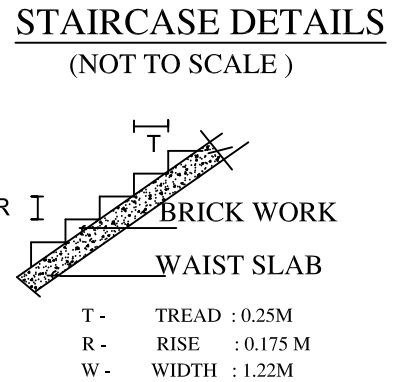
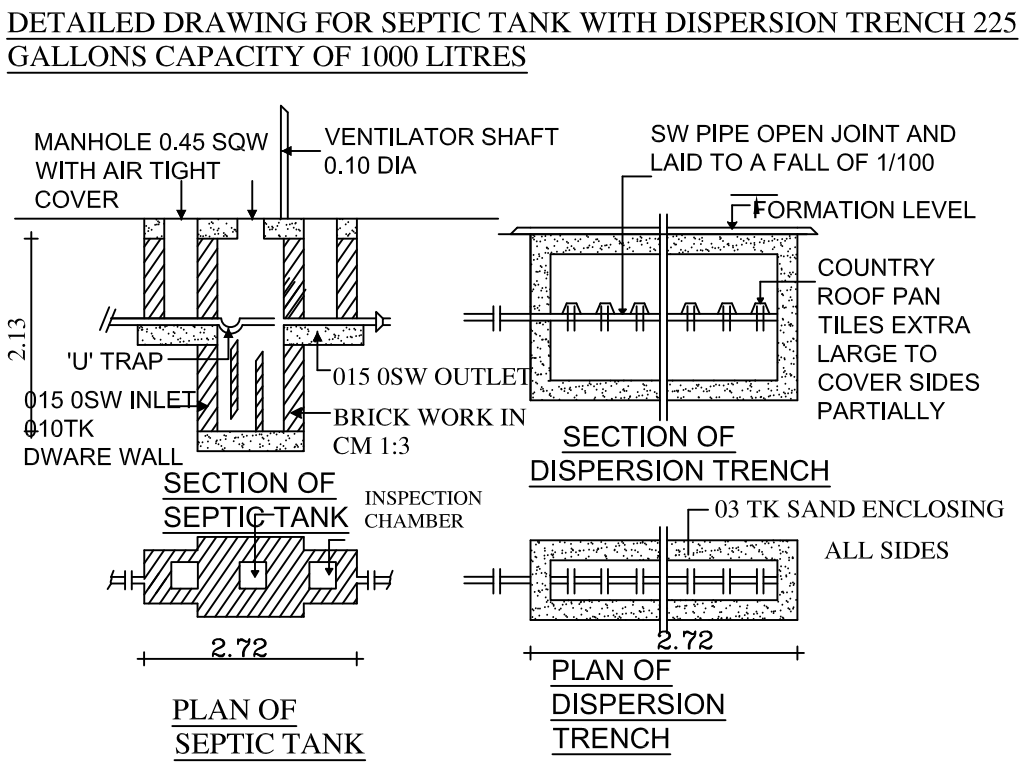
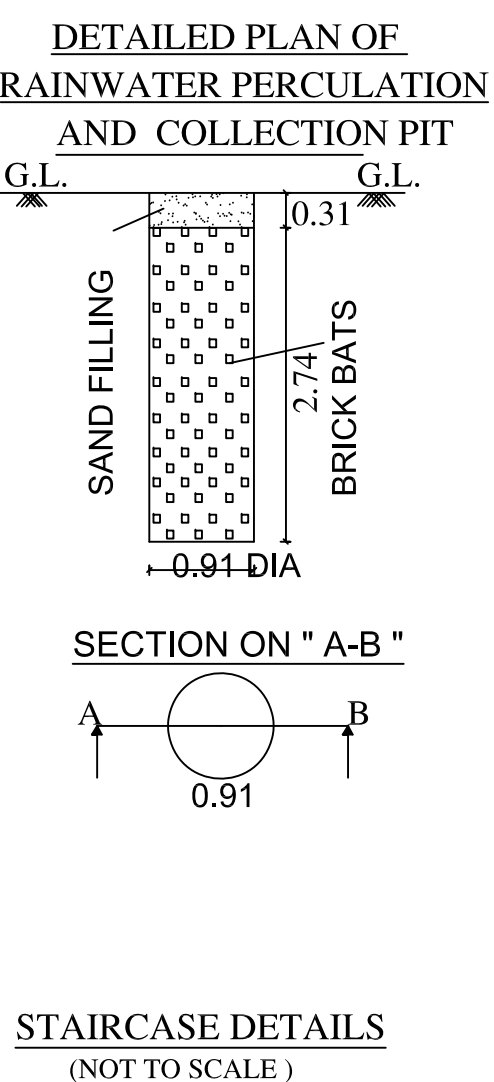
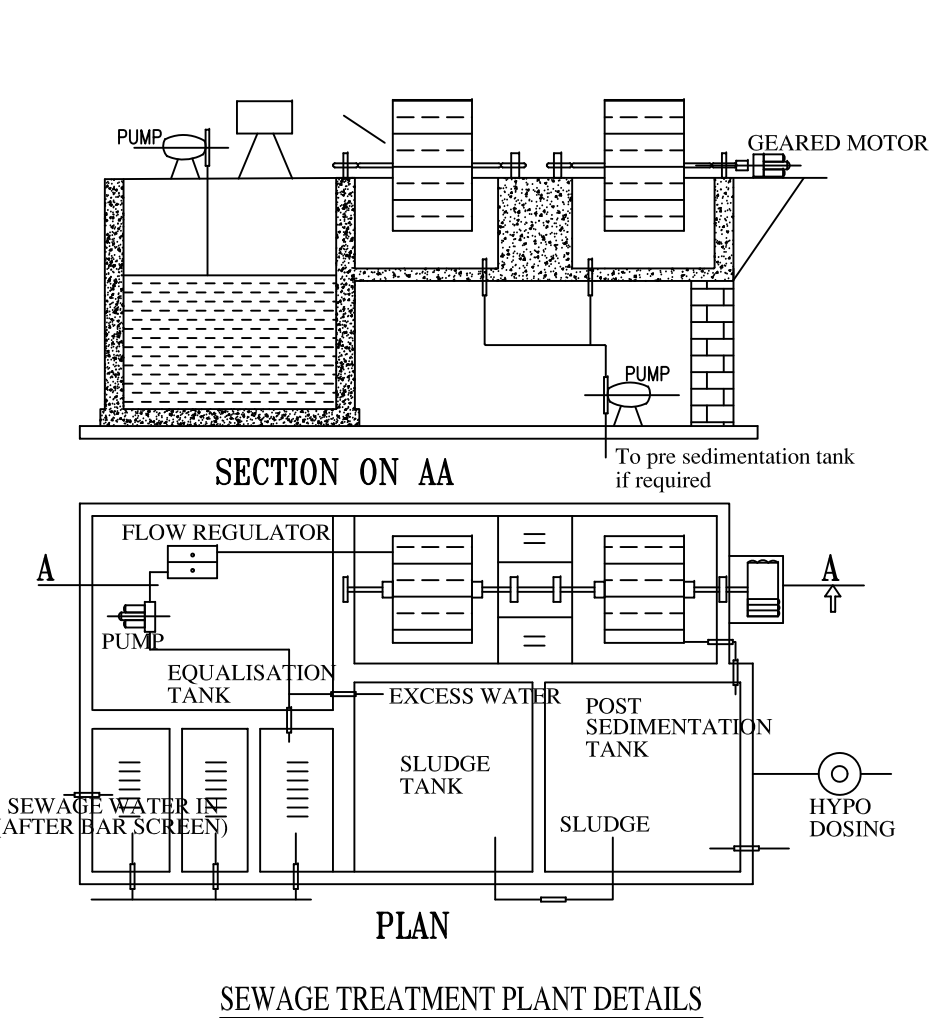
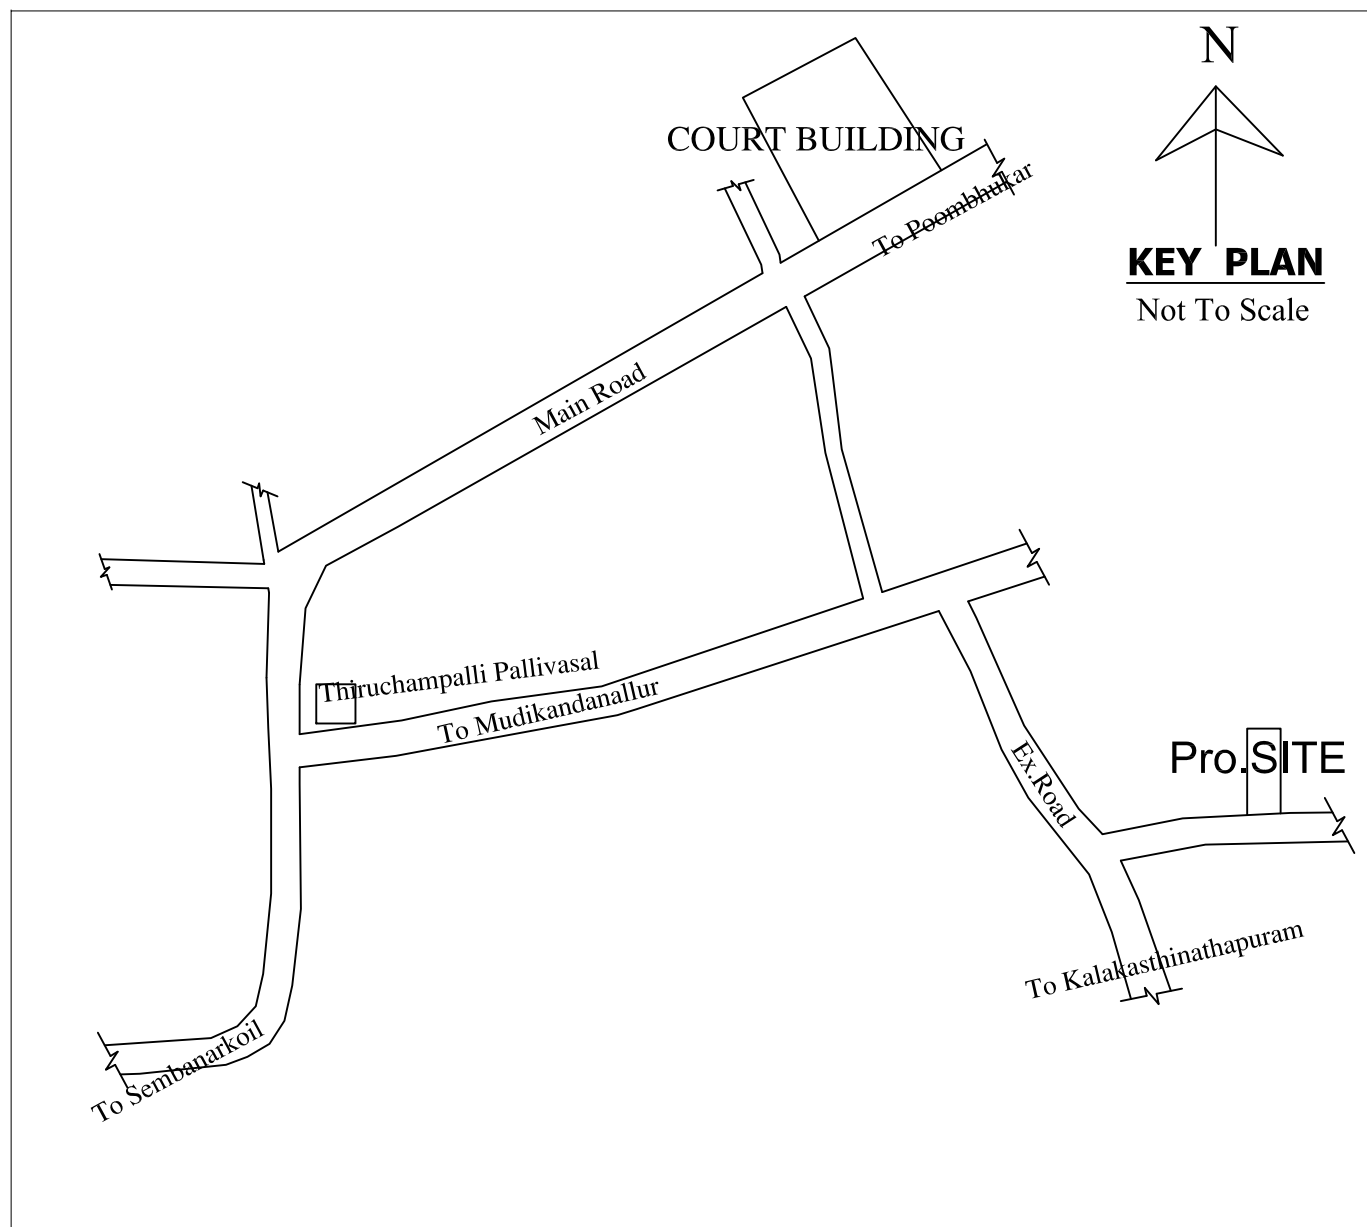
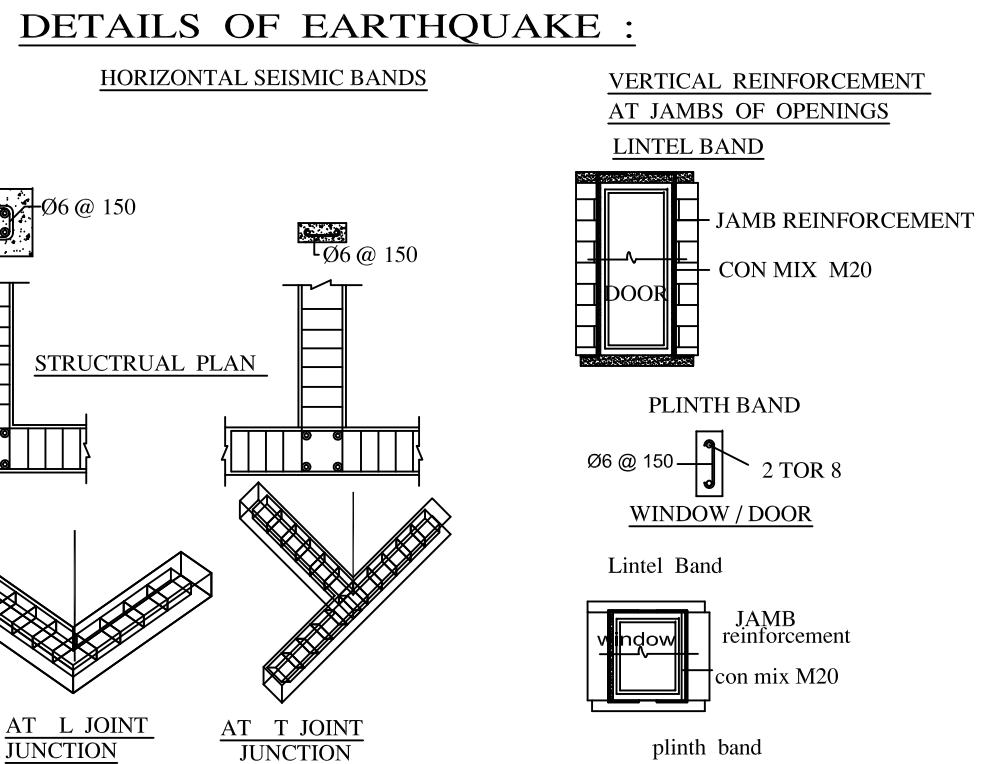
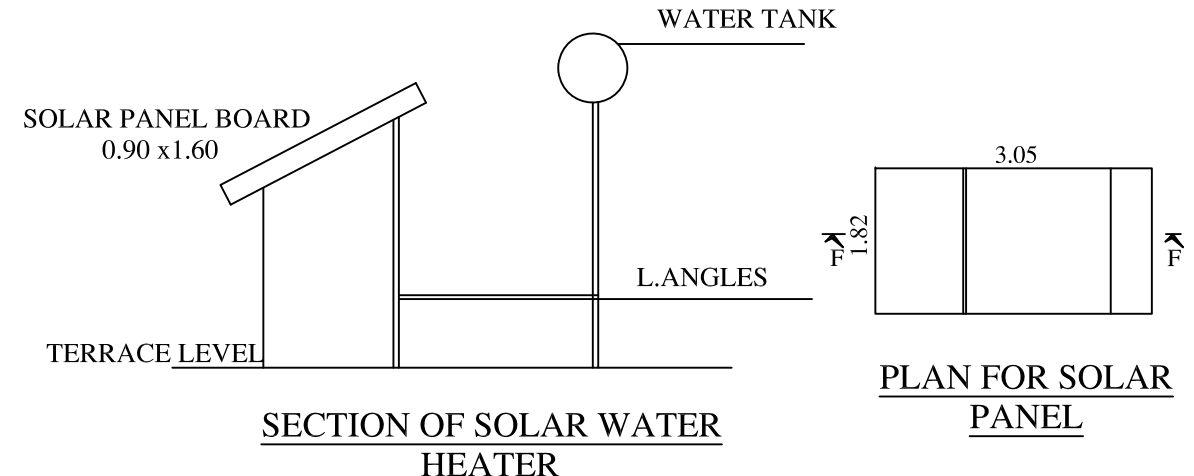
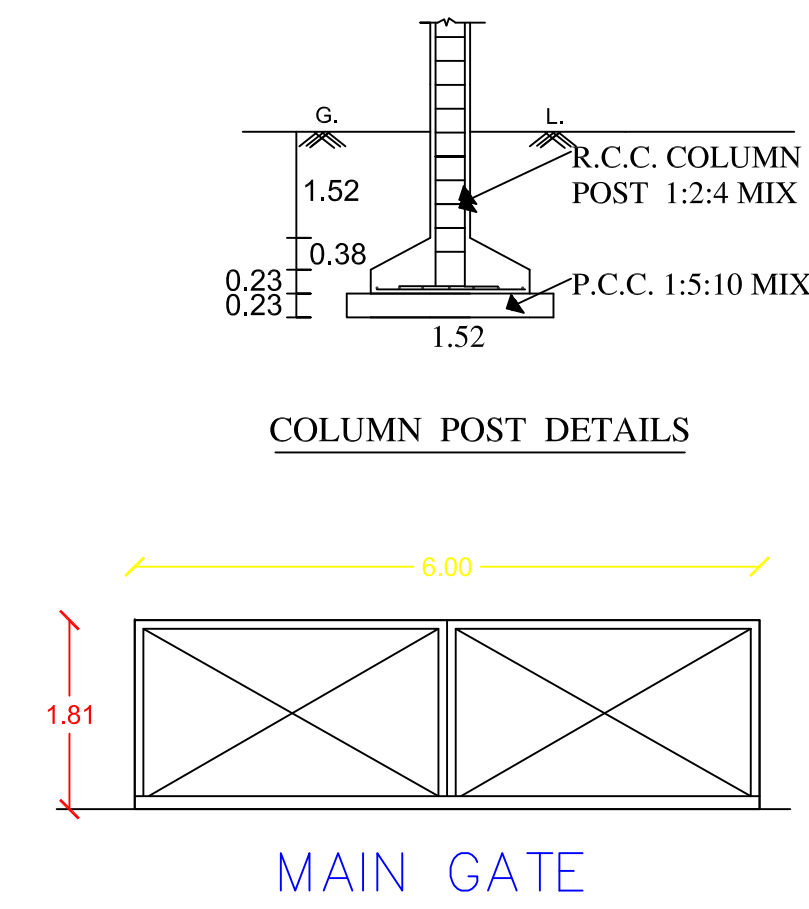



PLAN SHOWING THE PROPOSED CONSTRUCTION OF R.C.C TERRACED GROUND FLOOR & FIRST FLOOR RESIDENTIAL BUILDING IN R.S.NO.156/3A2 (NEW) , 156/3A (OLD) & 156/3A1 (NEW), 156 /3A (OLD) , AT KEELA MUTHALIYAR STREET , THIRUCHAMPALLI VILLAGE, MUDIKANDANALLUR PANCHAYAT, THARANGAMBADY TALUK & MAYILADUTHURAI DISTRICT.

Mrs. B.RAJALAKSHMI, W/O. Mr.BALASUBRAMANIAN

ALL DIMENSIONS ARE IN METER SCALE 1 : 100

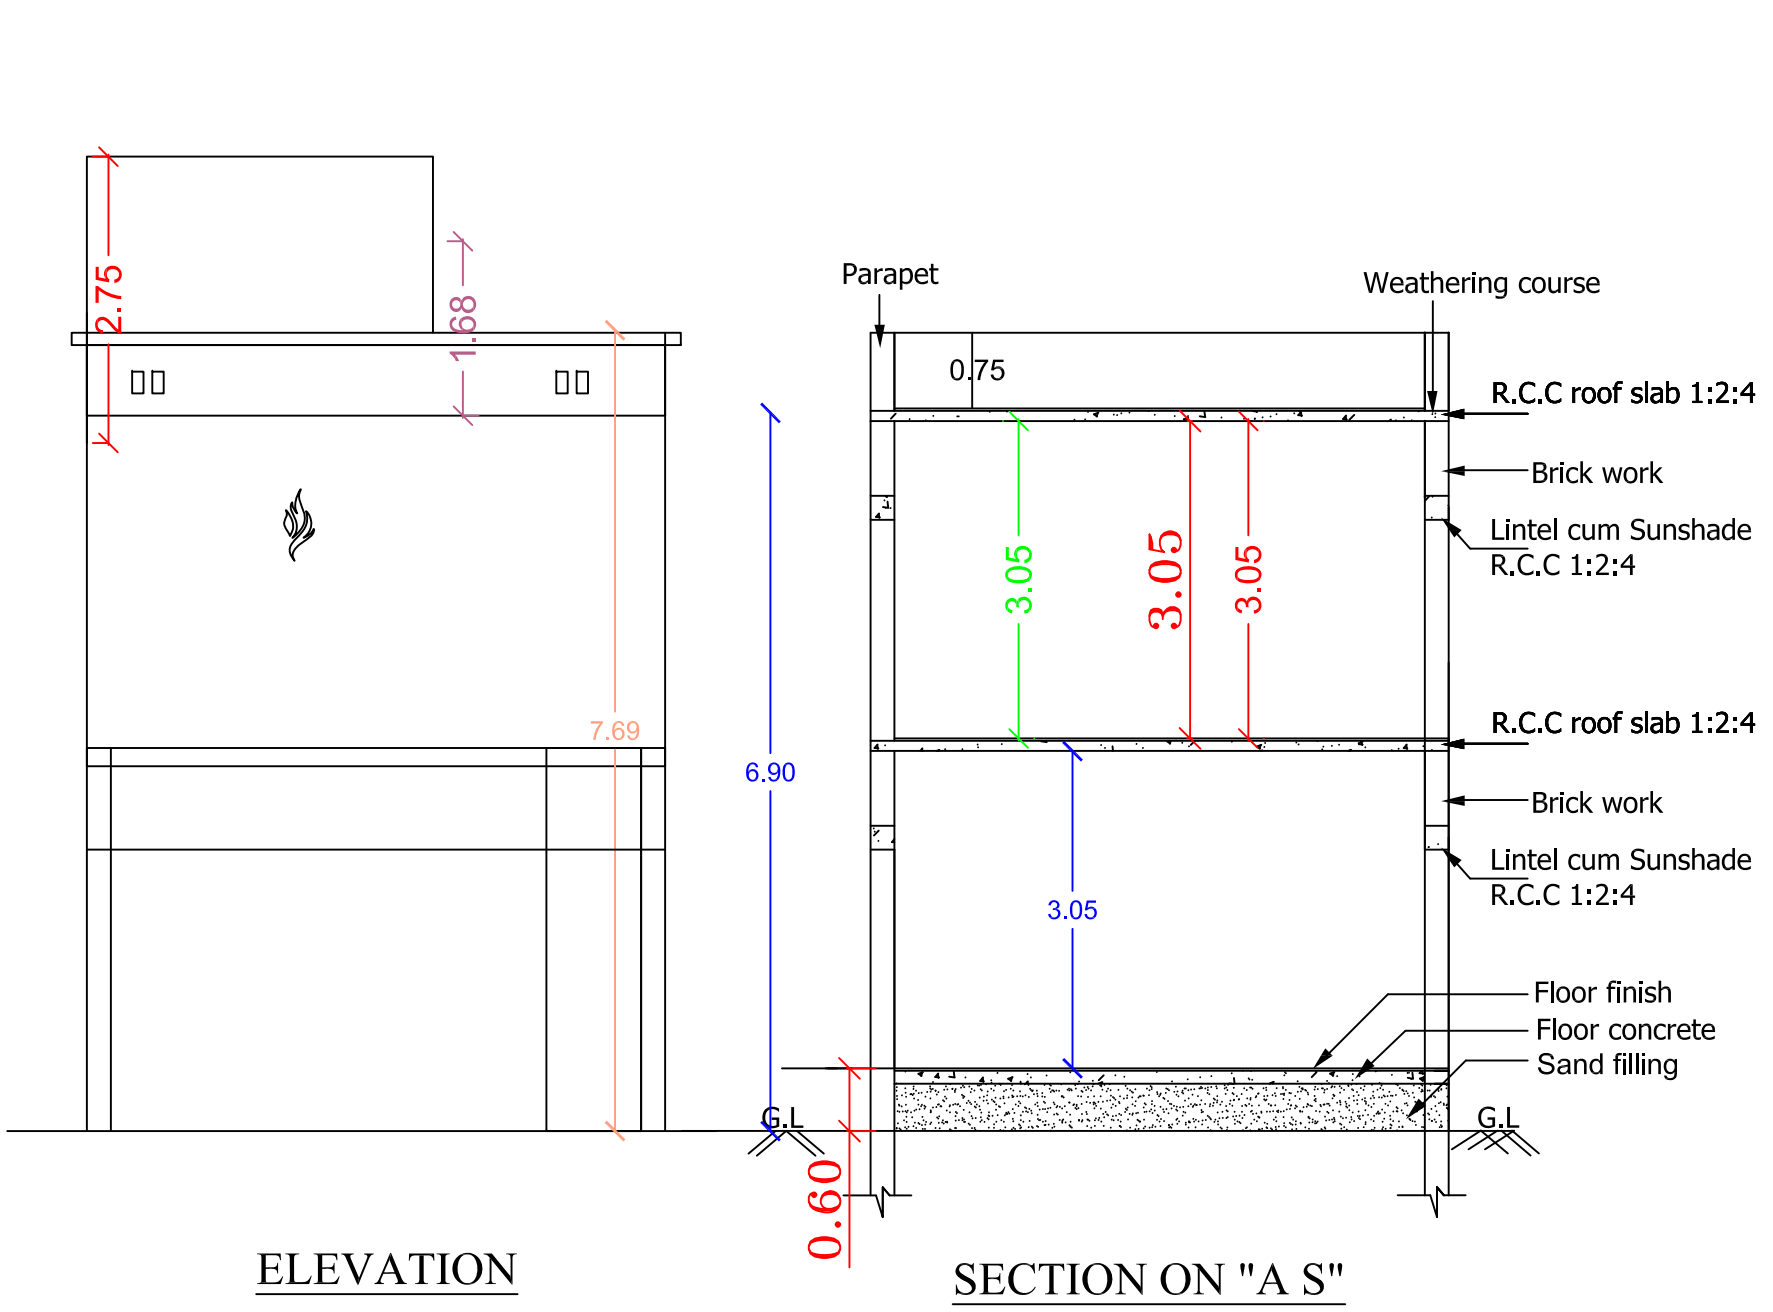

JOINERY DETAILS :-		
SYM	JOINERY	SIZE (M)
M.D	MAIN DOOR	1.22 x 2.10
D	DOOR	0.91 x 2.10
D1	DOOR	0.76 x 2.10
W	WINDOW	1.83 x 1.22
FW	WINDOW	1.83 x 1.83
W1	WINDOW	1.22 x 1.22
V	VENTILATOR	0.91 x 0.61

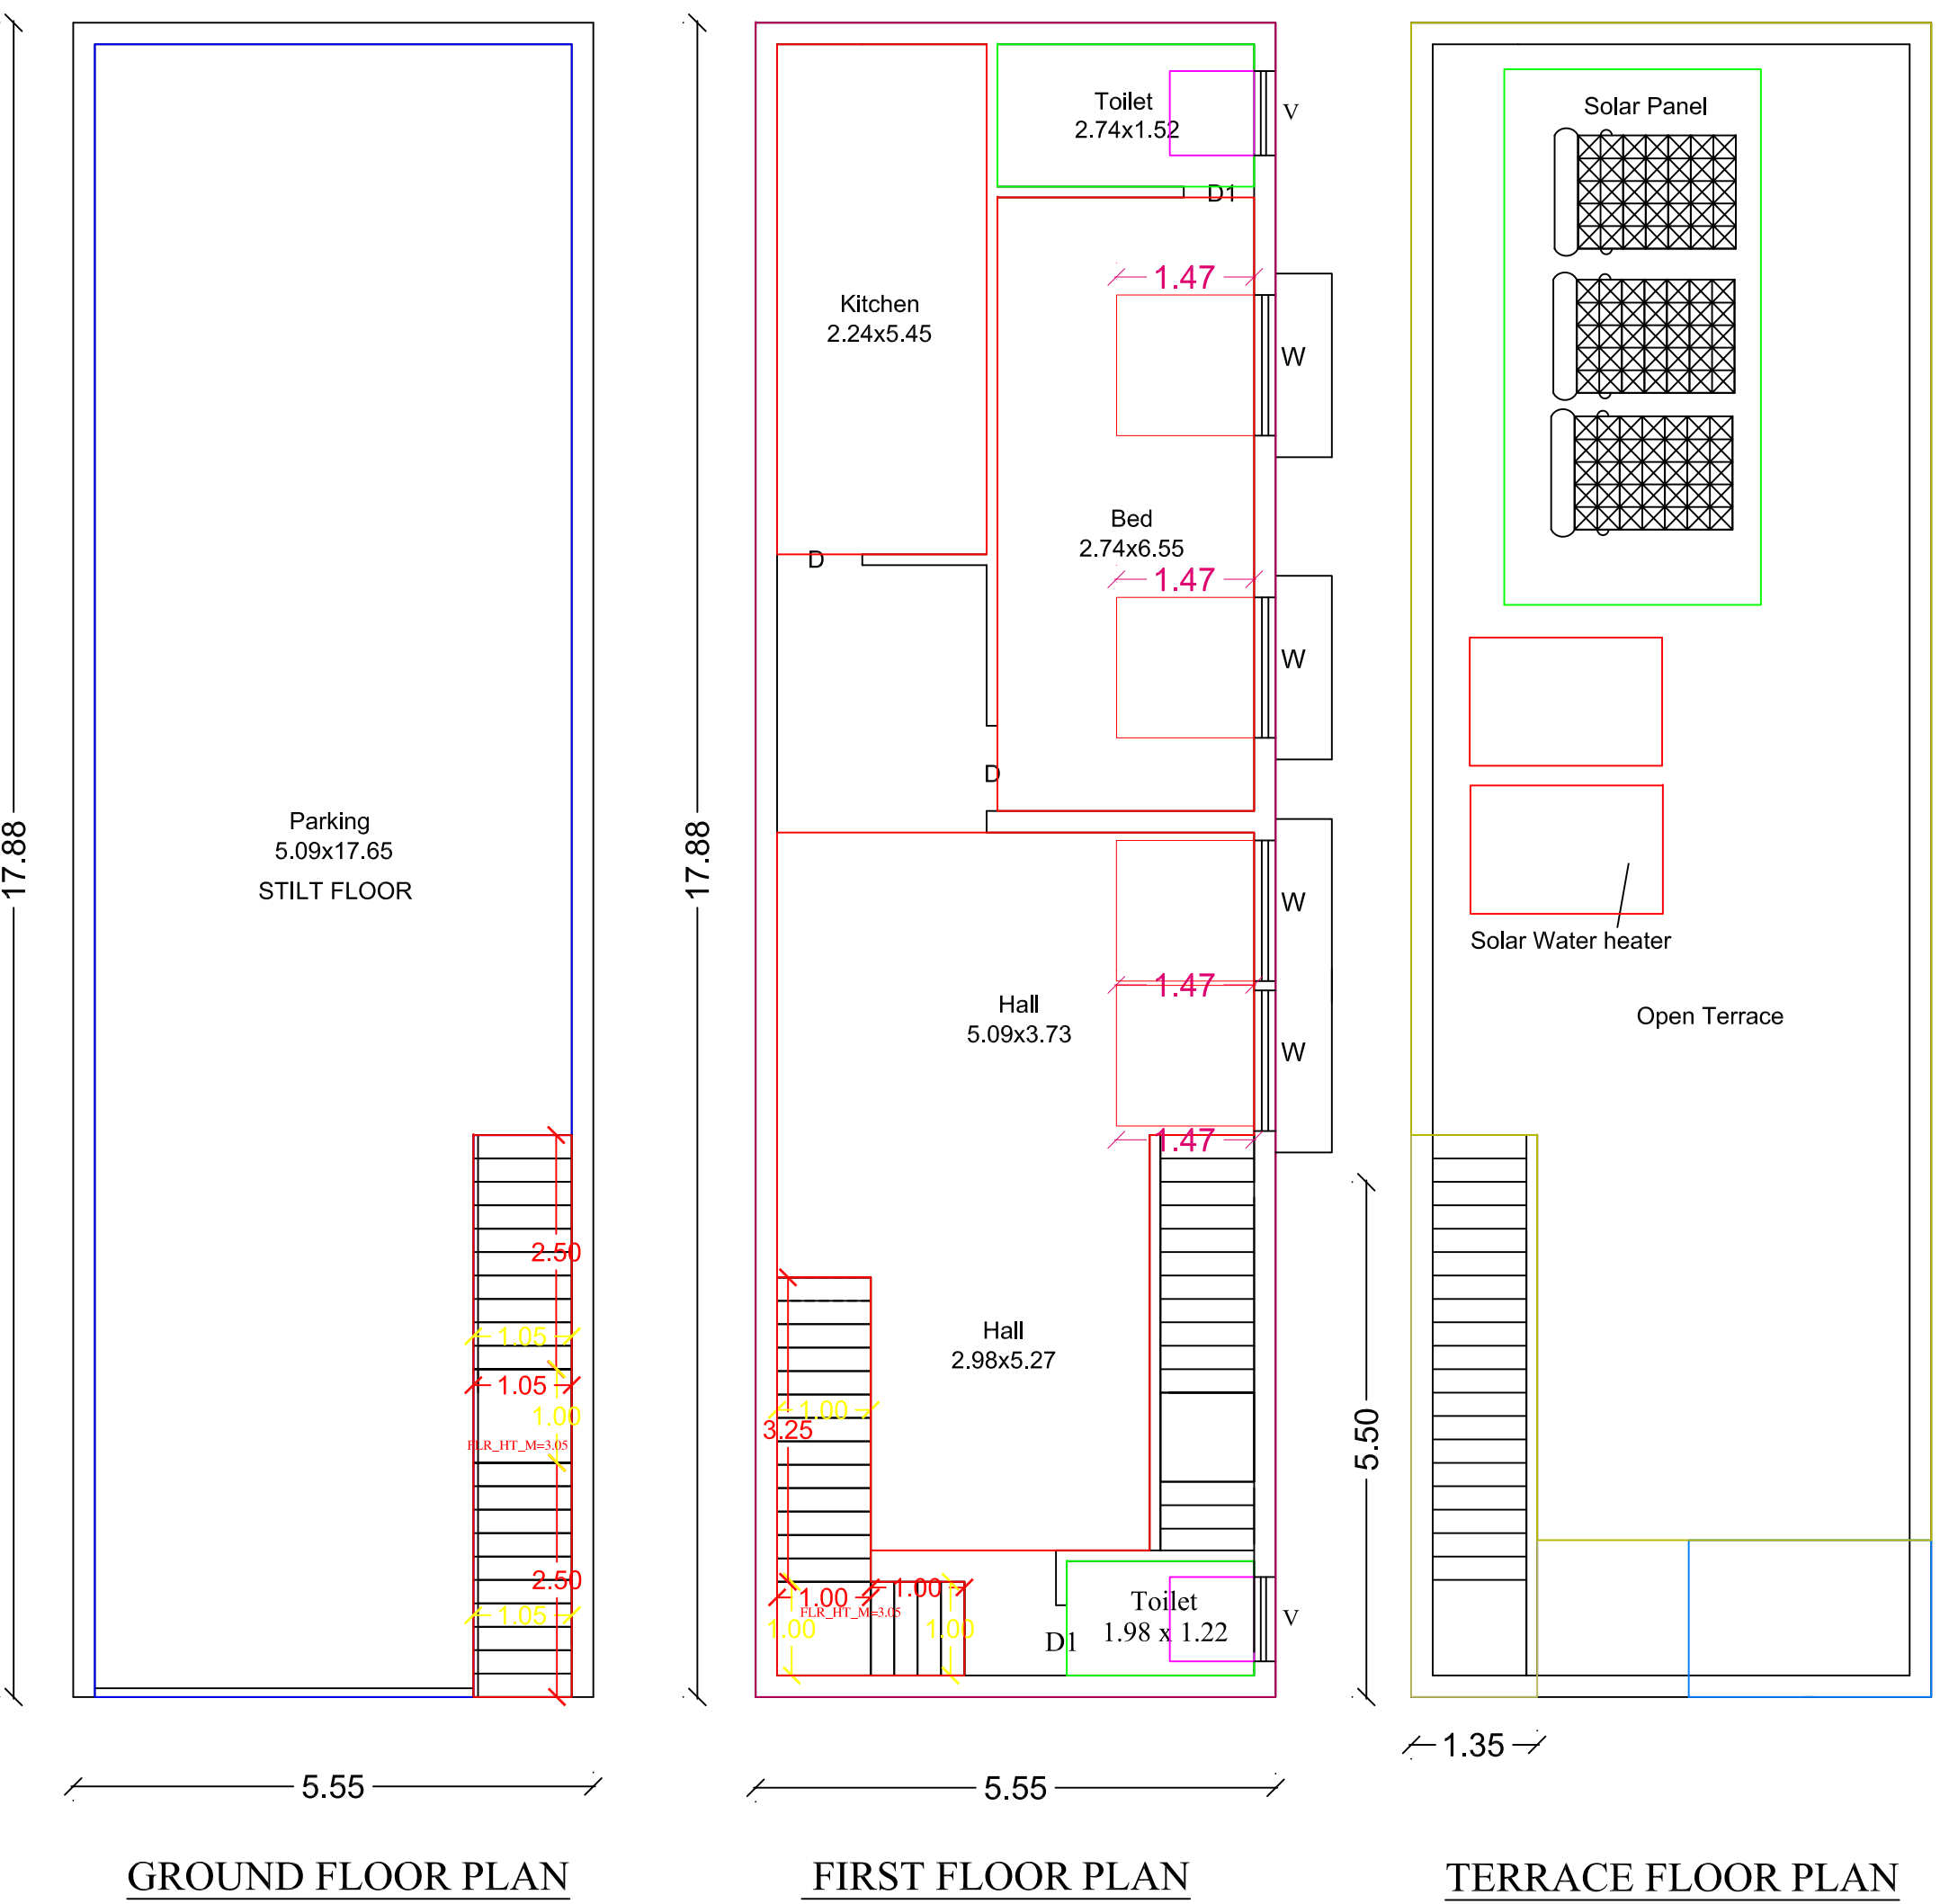

B. பிழைக்க			
Mrs. B.RAJALAKSHMI, W/O. Mr.BALASUBRAMANIAN			
Applicant			
AREA DETAILS:-		SQ.FT	SQ.M
AREA OF THE SITE		3229.20	300.00
AREA OF PRO.BUILDING IN G. FLOOR		1068.00	99.26
AREA OF PRO.BUILDING IN F. FLOOR		1068.00	99.26
TOTAL AREA OF PRO. BUILDING		2136.00	198.52
AREA OF THE OPEN SPACE		2161.20	200.74
NON FSI HEAD ROOM AREA		79.54	7.39
CAR PARKING		REQUIRED	PROVIDED
		2 Nos	2 Nos
TWO WHEELER PARKING		2 Nos	2 Nos

F.S.I : 1.51
PLOT COVERAGE : 33 %

Er.A. ABIRAMA SUNDARAM D.C.E., B.Tech.,
Registered Engineer Grade-II,
Regd. No. 097 / LS / 2019 / 00010,
Mayiladuthurai Municipality,
SHRI SAI CONSTRUCTION
18, Thoppu Street, East Nangil Nadu,
Mayiladuthurai-609 001.
Cell: 93646 12327,

Registered Engineer

OFFICE

