


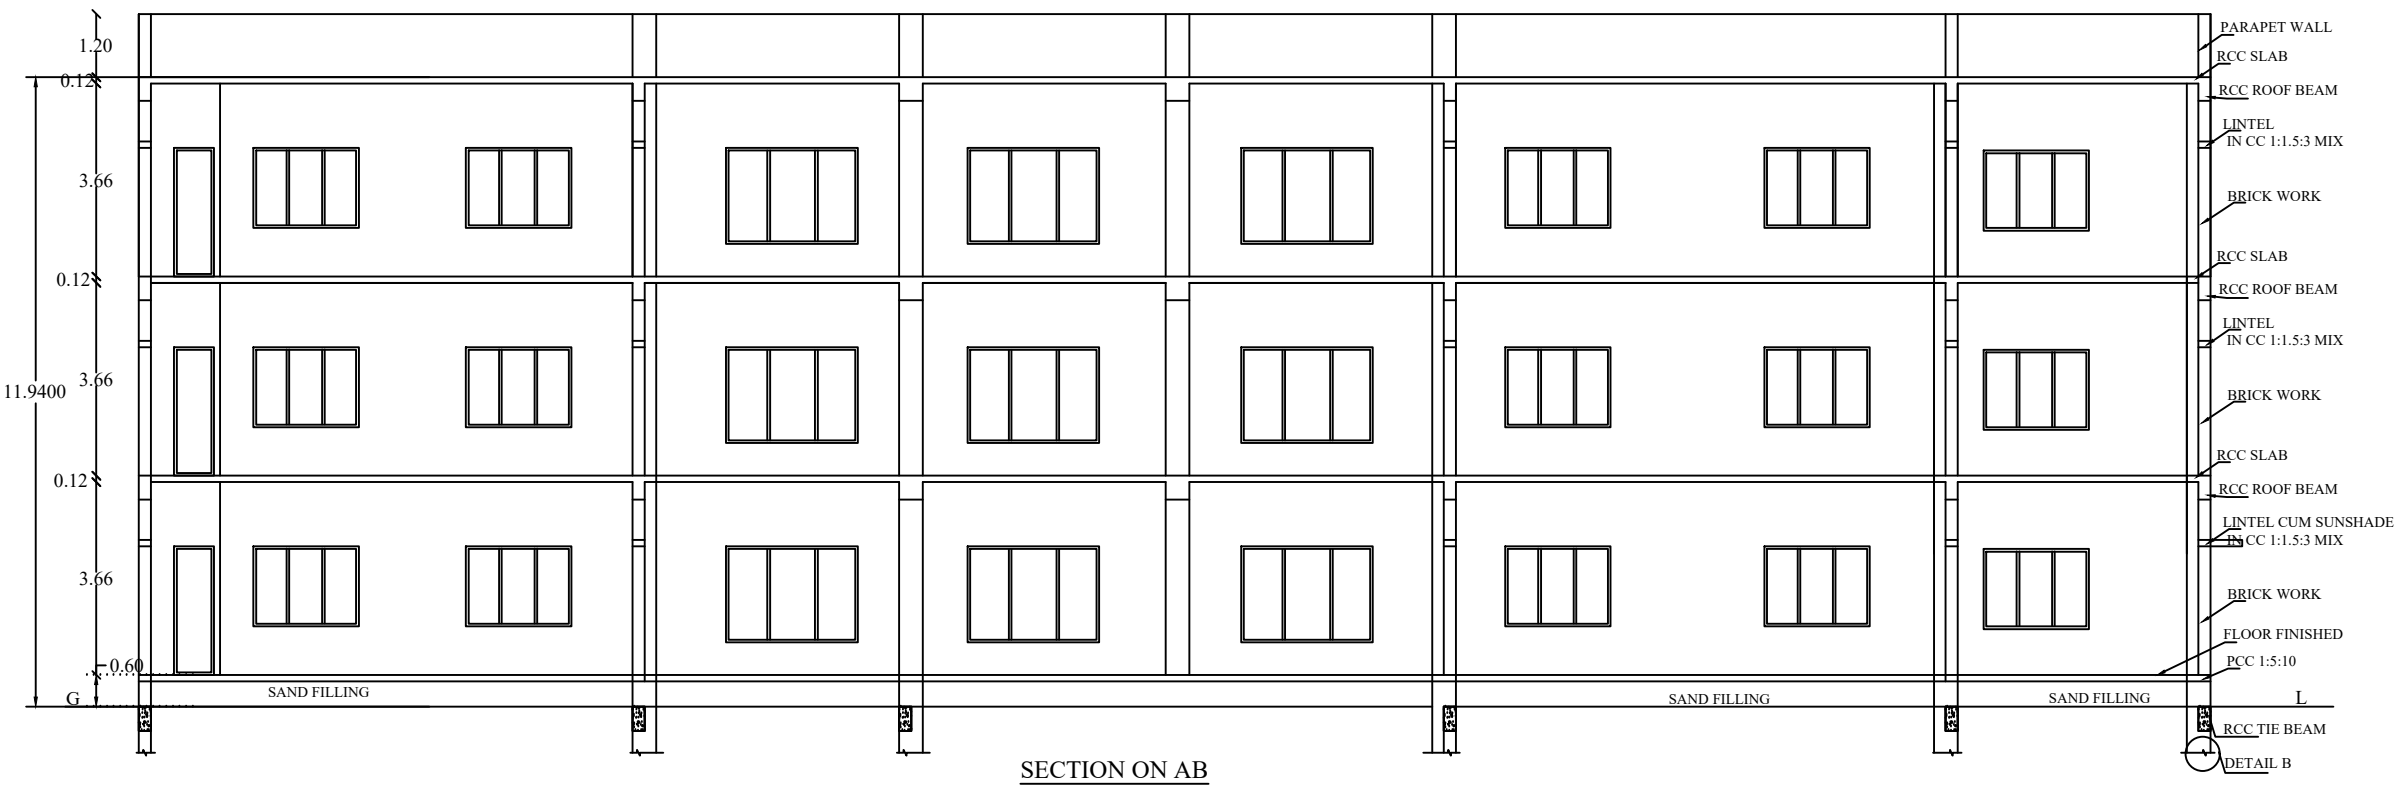
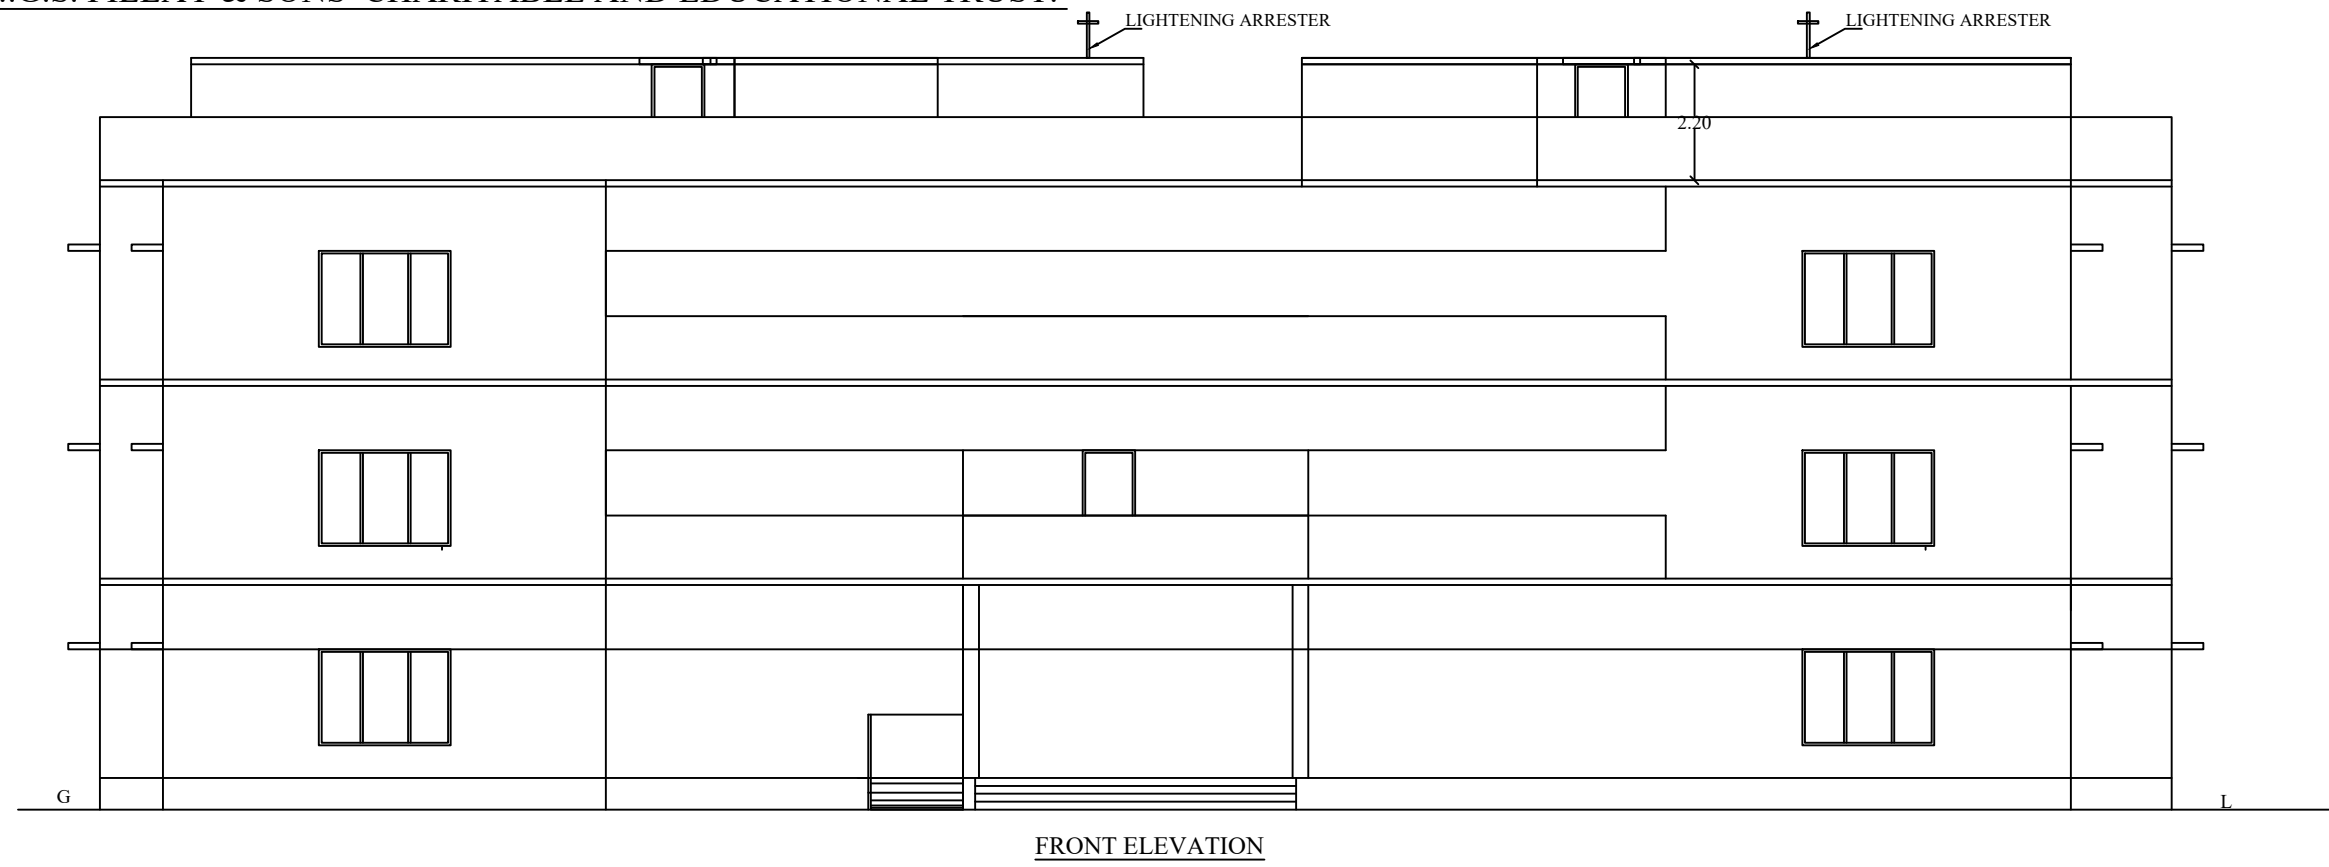
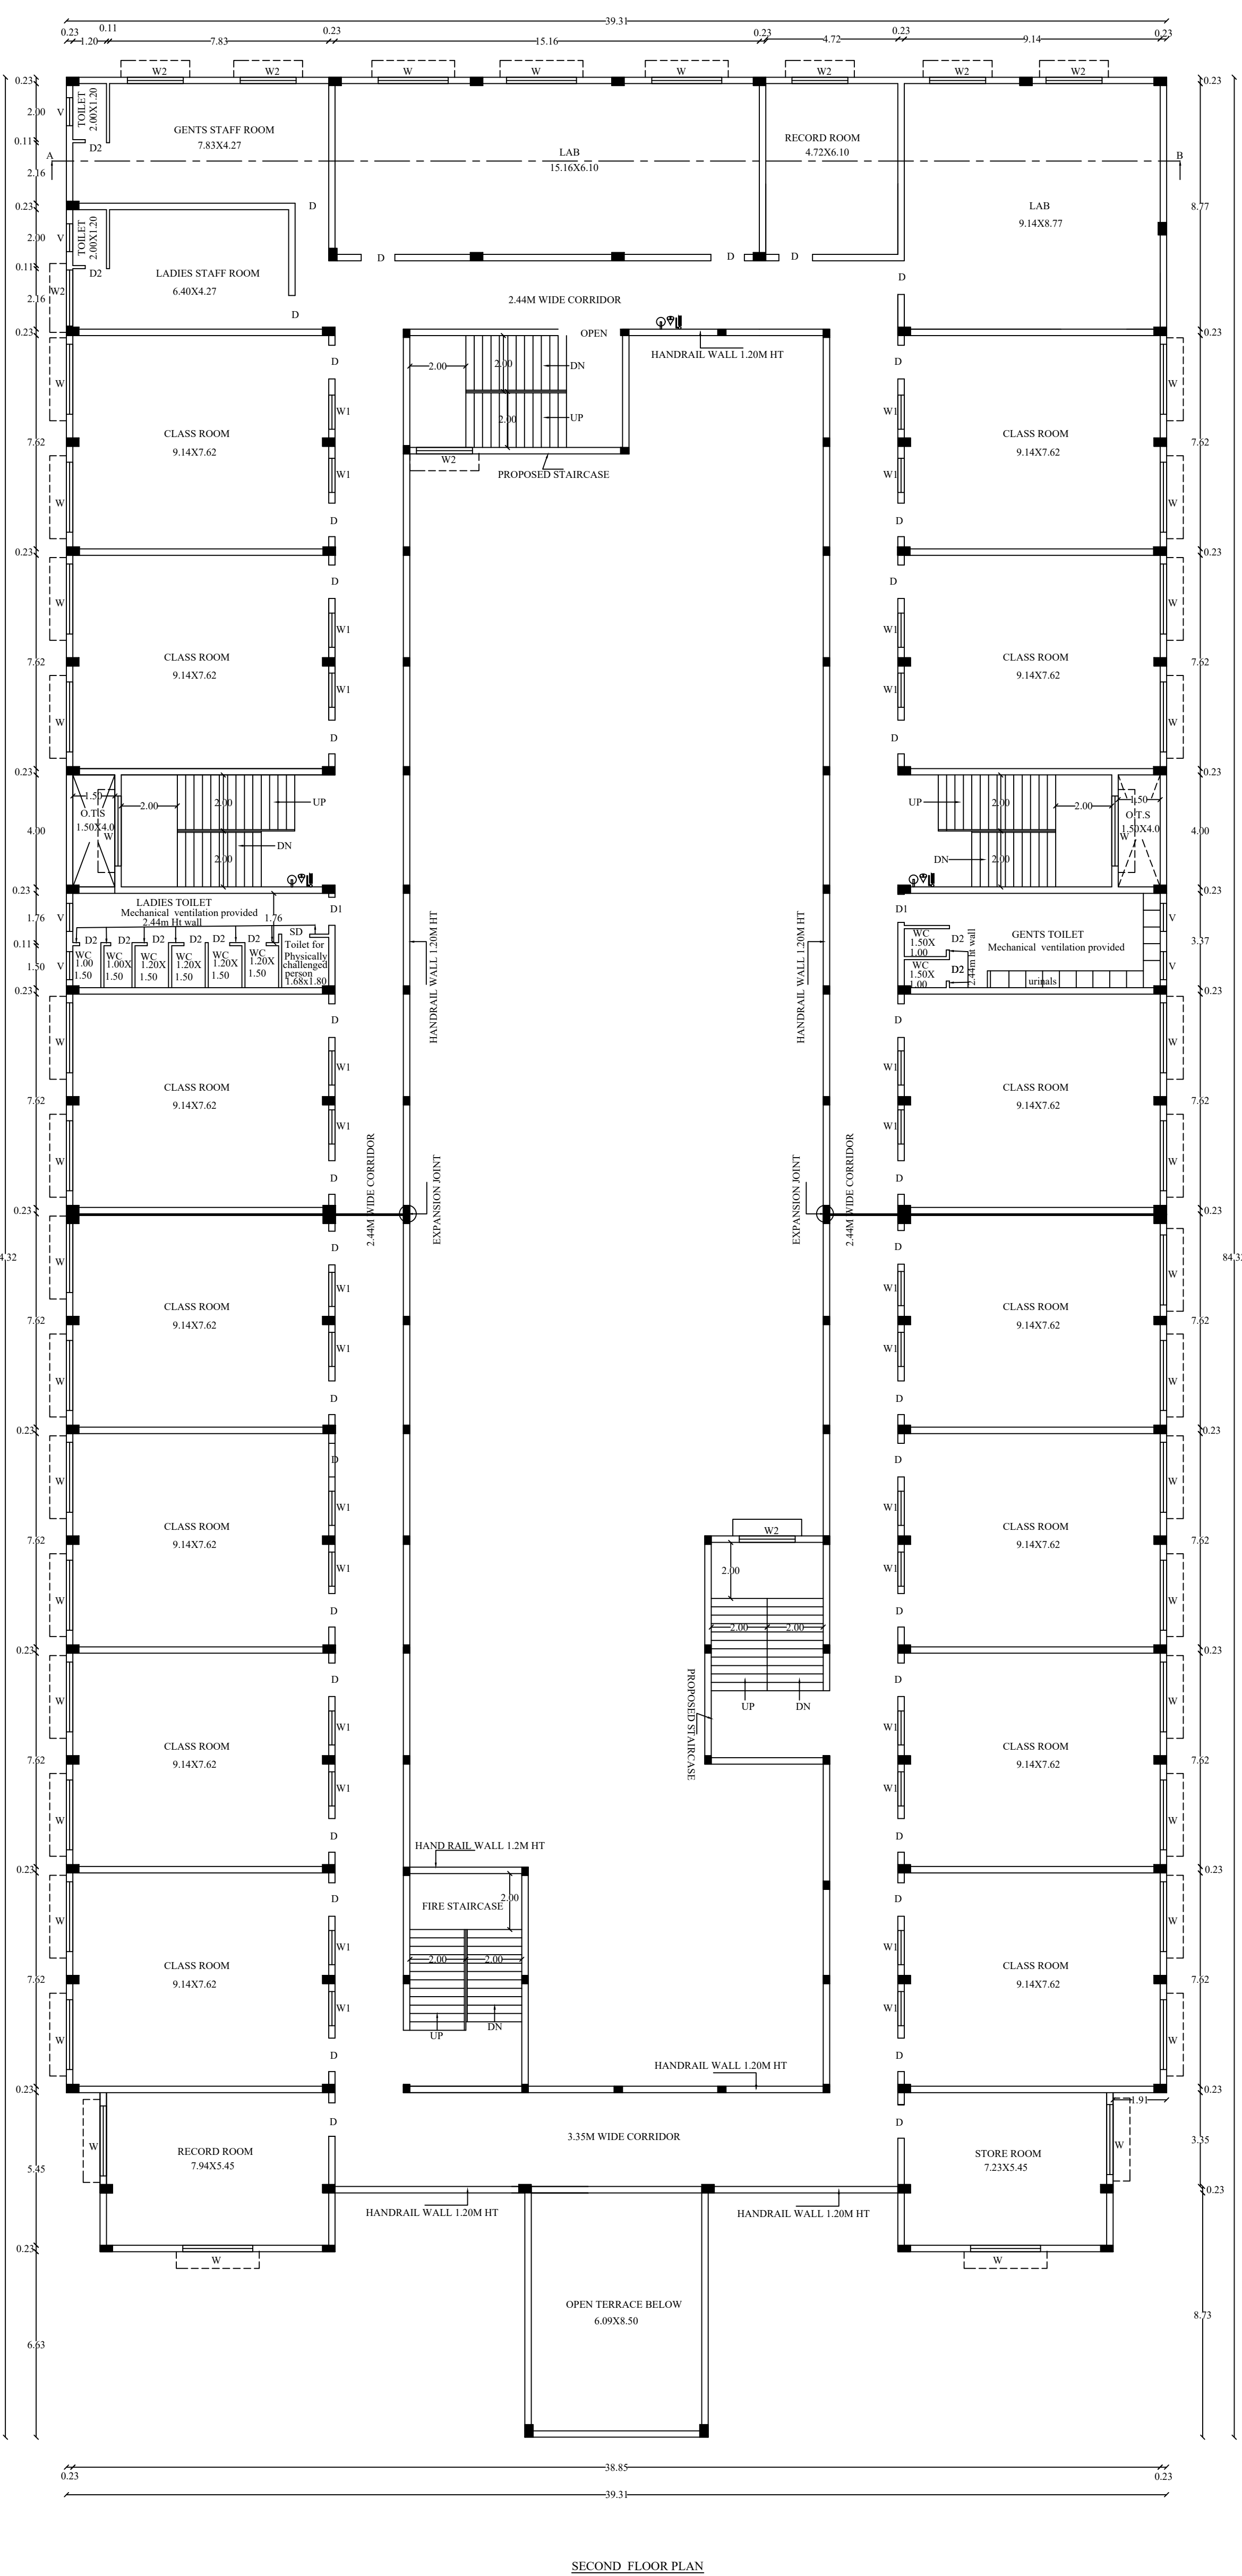
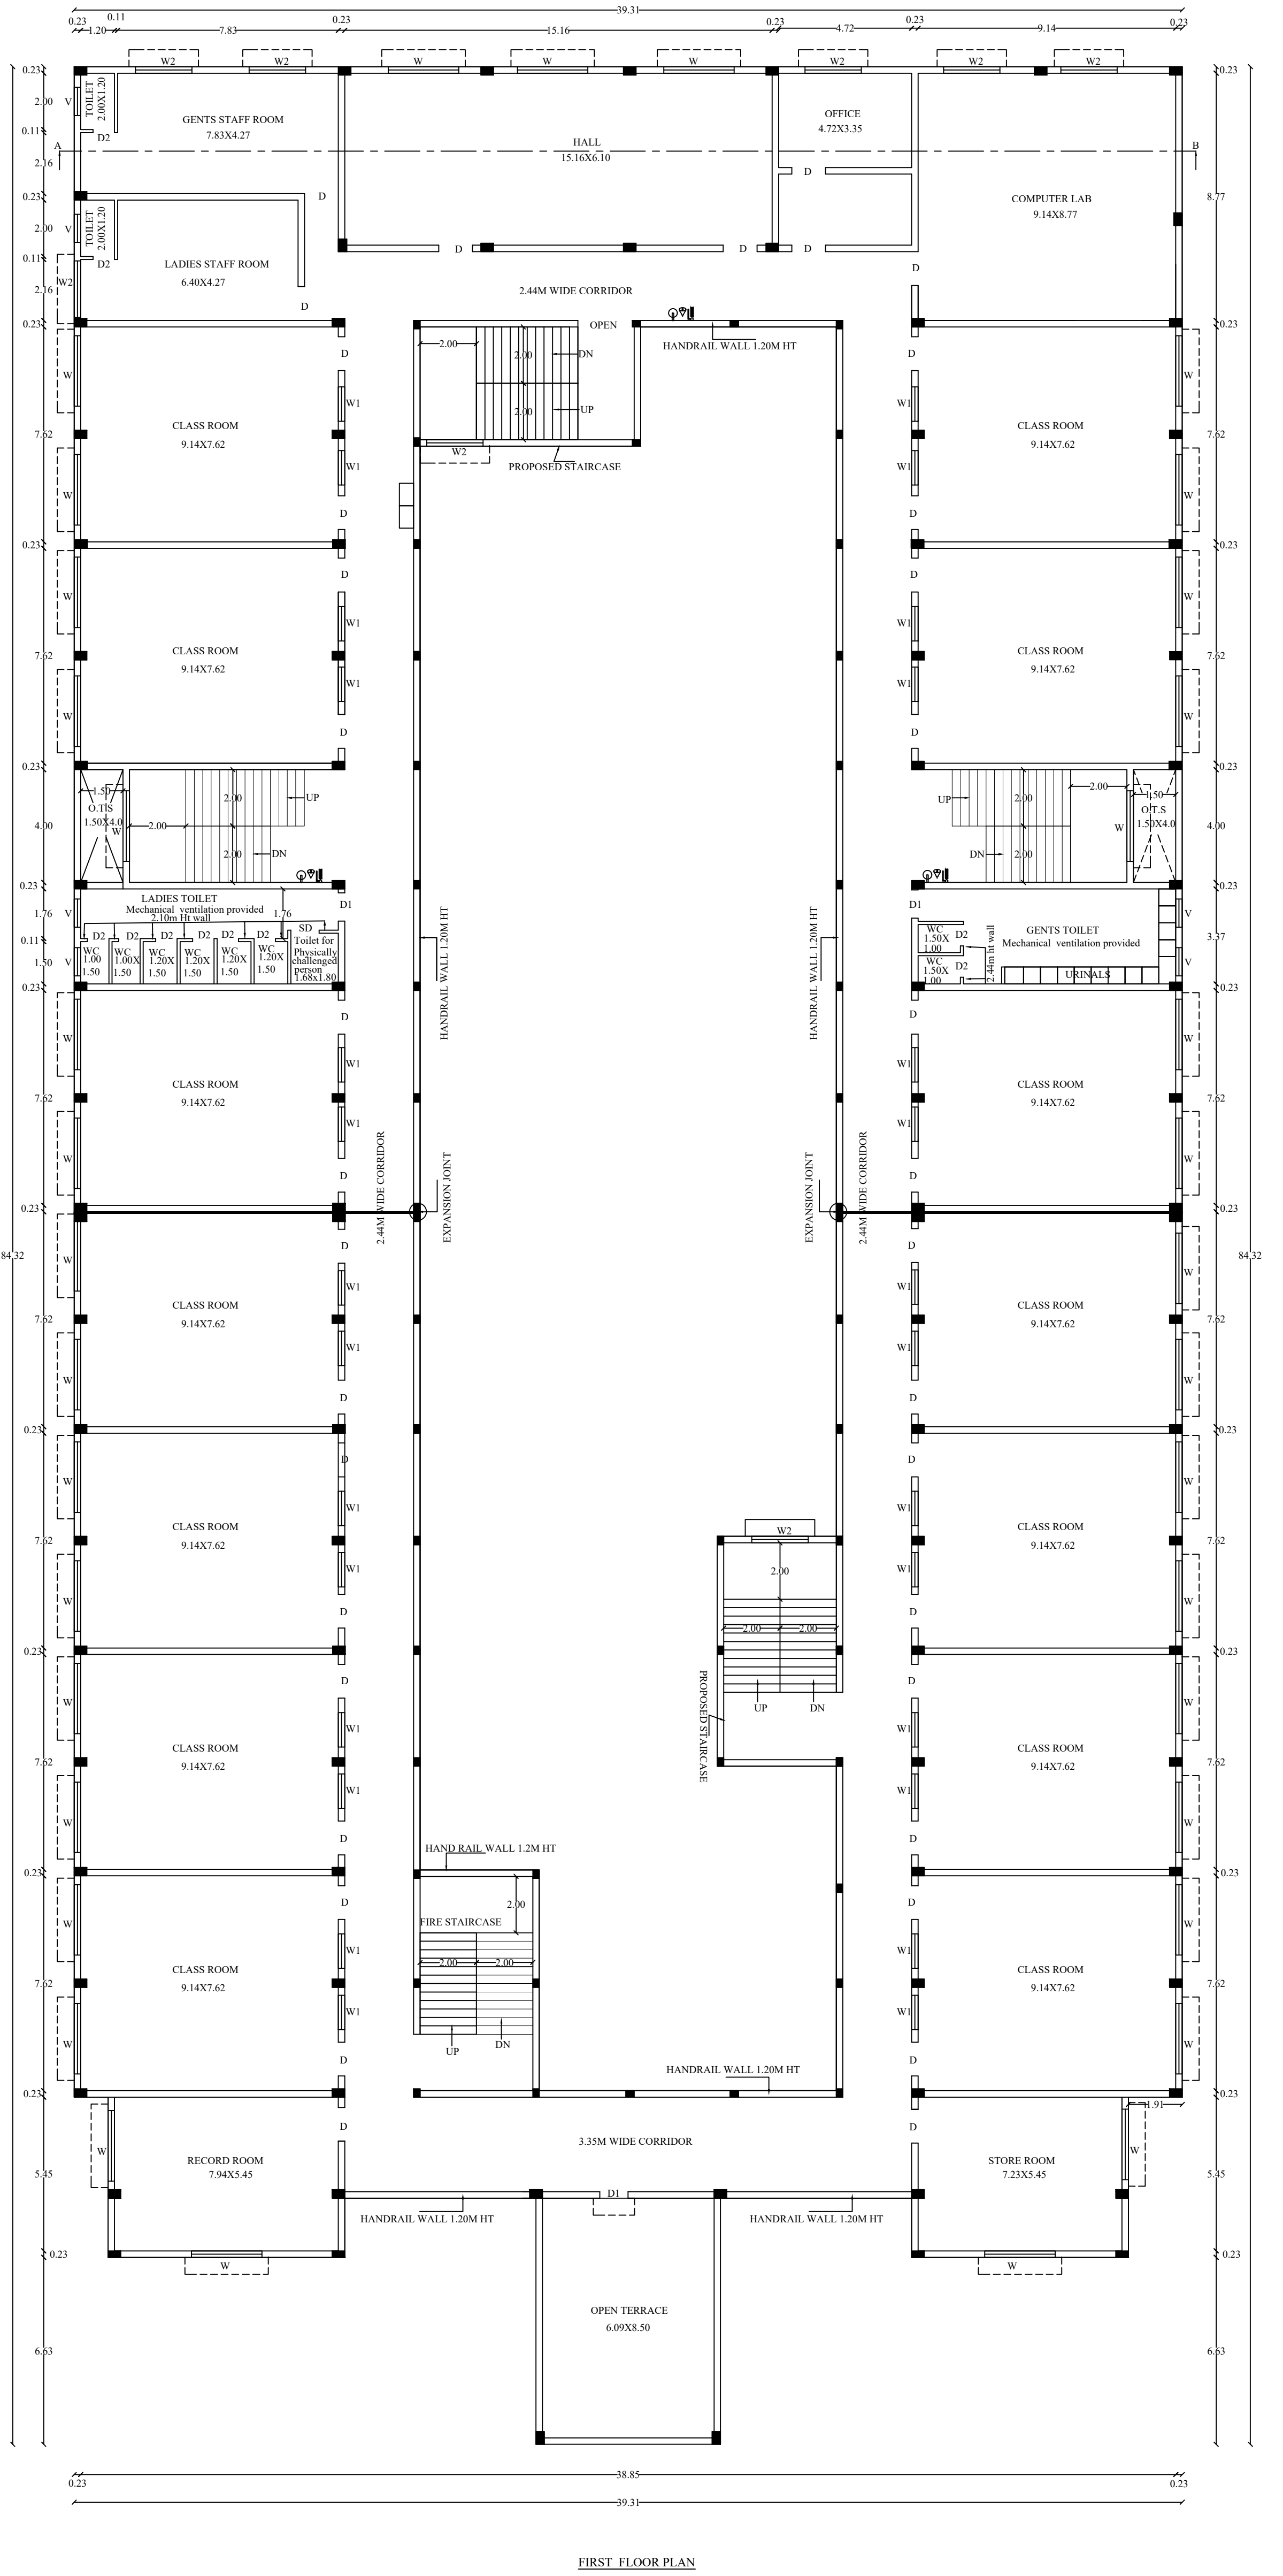



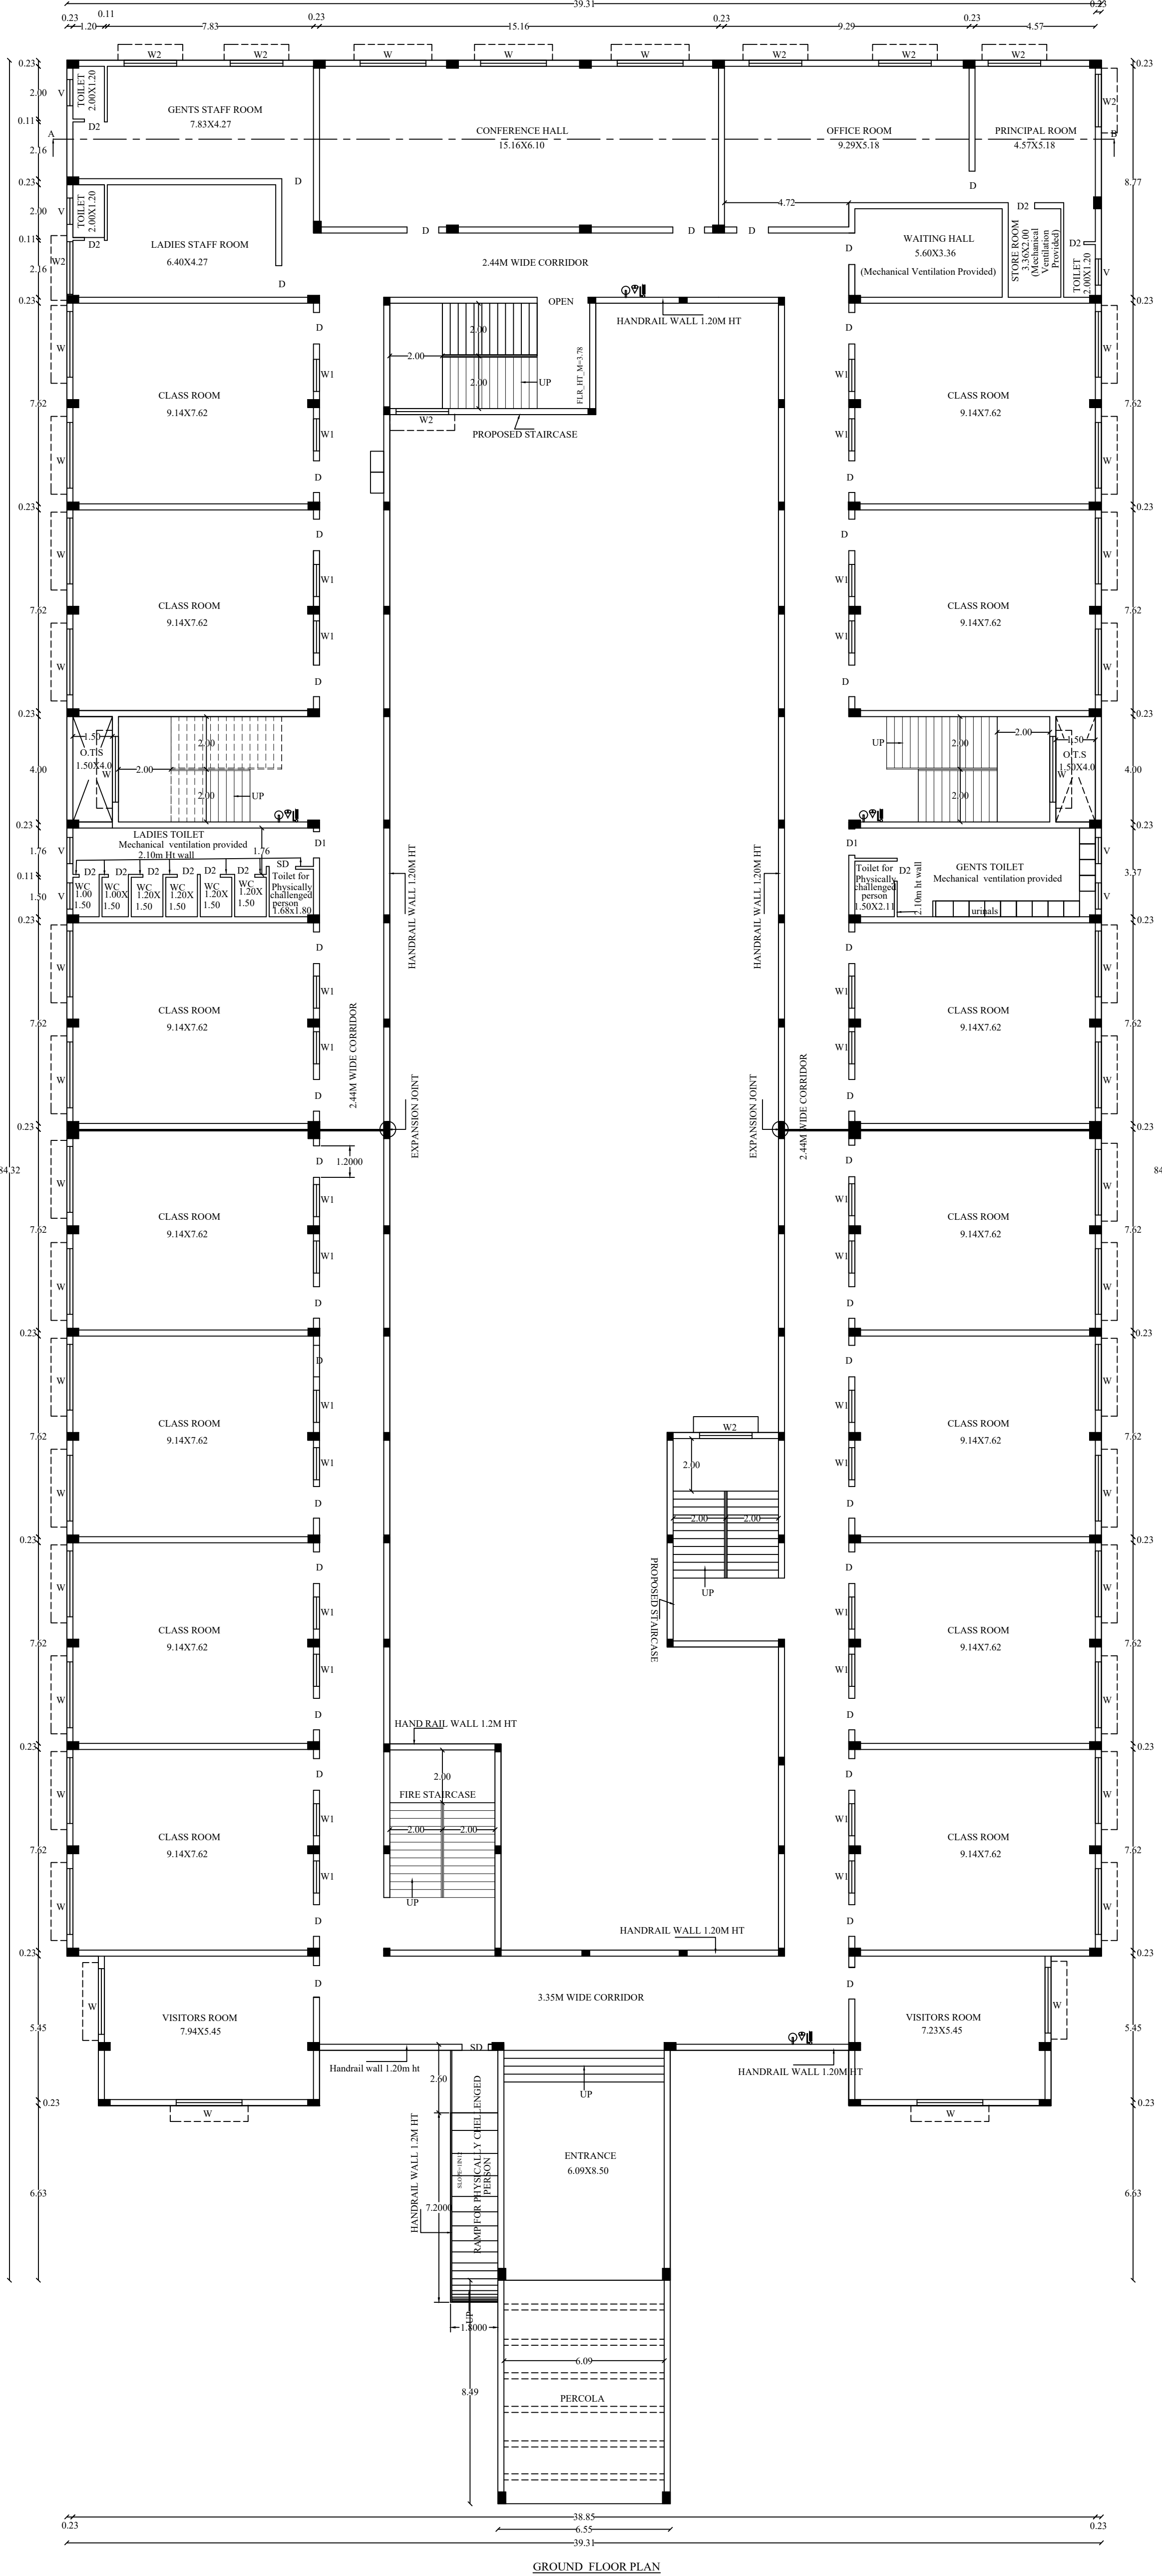


SCHEDULE OF JOINERIES:	
REFERENCE	METER
D - FLUSH DOOR	1.20 x 2.44
D1 - FLUSH DOOR	1.00 x 2.44
D2 - FLUSH DOOR	0.76 x 2.44
SD - SLIDING DOOR	1.00 x 2.44
W - GLAZED WINDOW	2.50 x 1.82
W1 - GLAZED WINDOW	1.22 x 1.52
W2 - GLAZED WINDOW	2.00 x 1.82
V - VENTILATOR	1.00 x 0.91

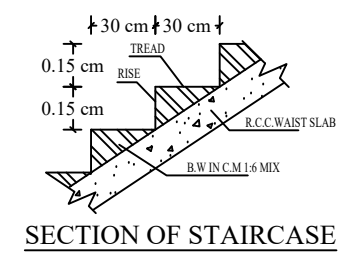

EXISTING APPROVED VIDE NO (B.P. (DCCP) TR. NO. 02/2018) IN FILE NO: 1191/2017/TR2	
EXISTING APPROVED BUILTUP AREA	
SL NO.	DESCRIPTION
1)	GROUND FLOOR AREA
2)	FIRST FLOOR AREA
3)	HEAD ROOM AREA
REVISED BUILTUP AREA	
SL NO.	DESCRIPTION
1)	GROUND FLOOR AREA
2)	FIRST FLOOR AREA
3)	SECOND FLOOR AREA
PROPOSED BUILTUP AREA	
SL NO.	DESCRIPTION
1)	GROUND FLOOR AREA
2)	FIRST FLOOR AREA
3)	SECOND FLOOR AREA
ALL DIMENSIONS ARE IN METER. SCALE - 1:1000.	
APPLICANT	
ENGINEER	

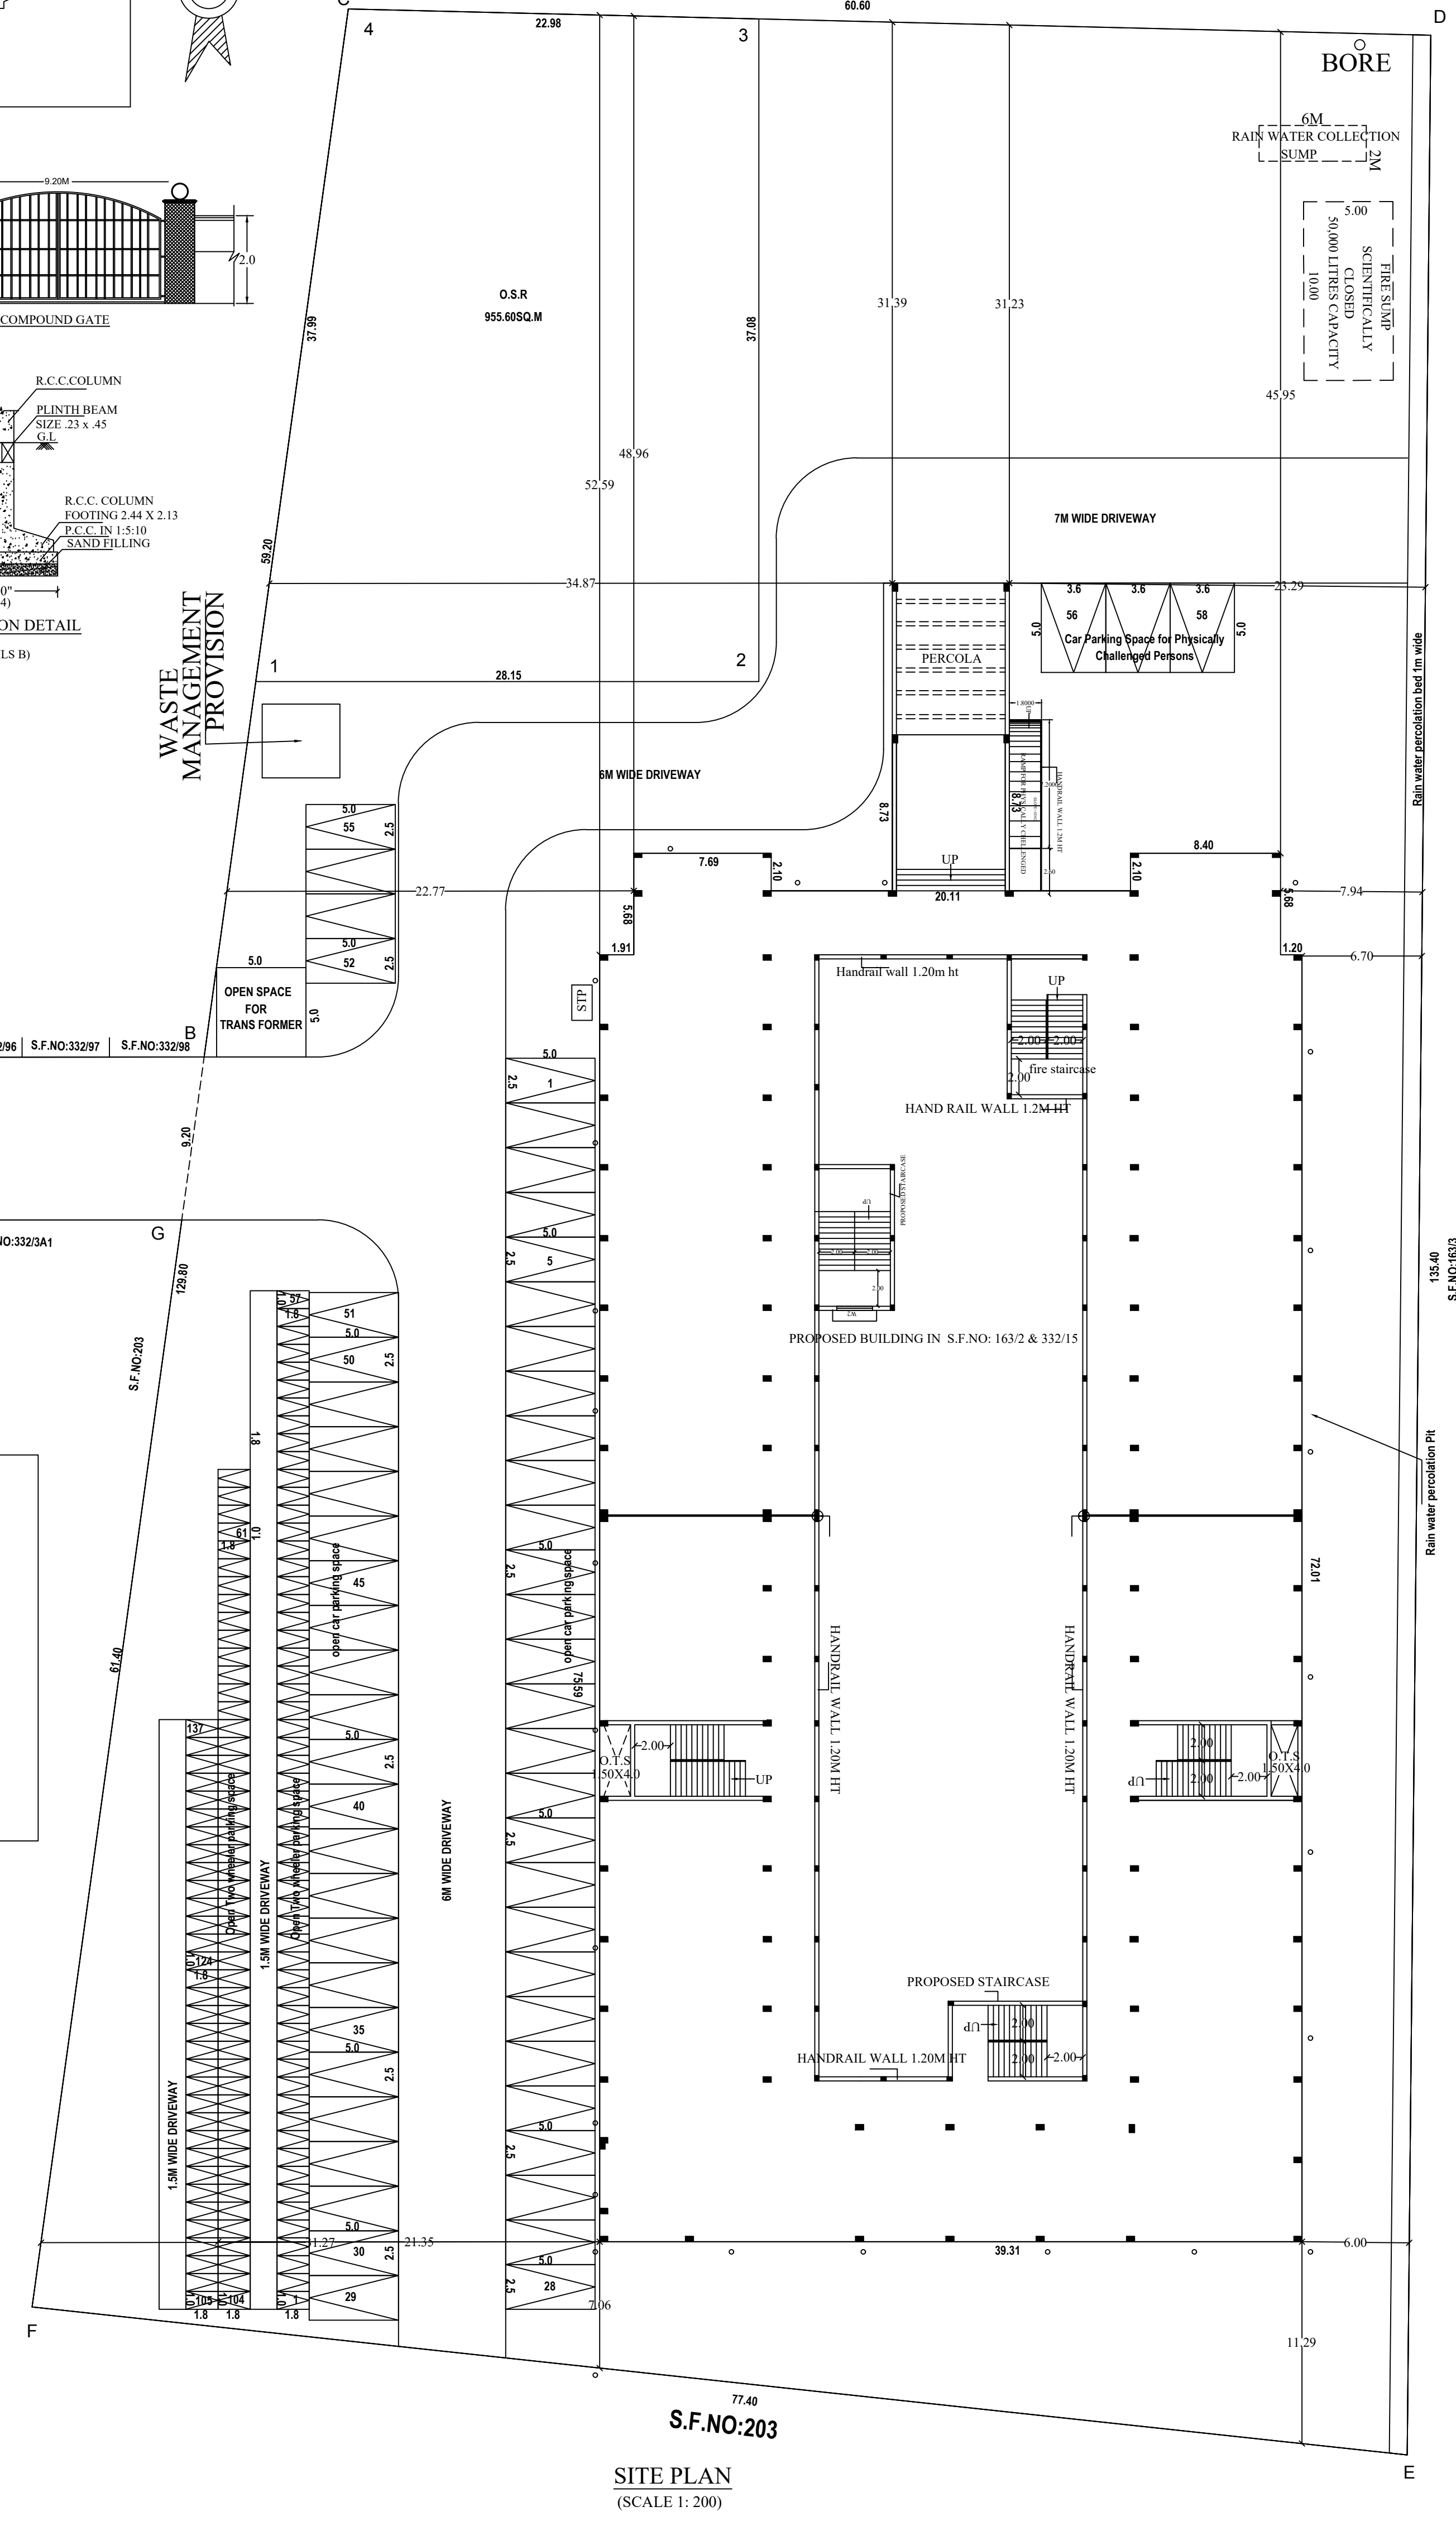

  APPLICANT	ENGINEER
 G. PRASAD G.S. Prasad & Sons Charitable and Educational Trust, New Bellary Road,	 N. Banthuray Dr. N. Hantharathum M. Duttani, MSc(Rev), Registered Engineer, Reg. No. RE/GE/INT/PA/NO/2019/15 12A, Kakkan Colony, Airport, Trichy-07. Mobile : 96291 27445.
	 Dr. N. Hantharathum Dr. N. Hantharathum M. Duttani, MSc(Rev), Registered Structural Engineer, Reg. No. SE/GE/INT/PA/NO/2019/15 12A, Kakkan Colony, Airport, Trichy-07. Mobile : 96291 27445.