
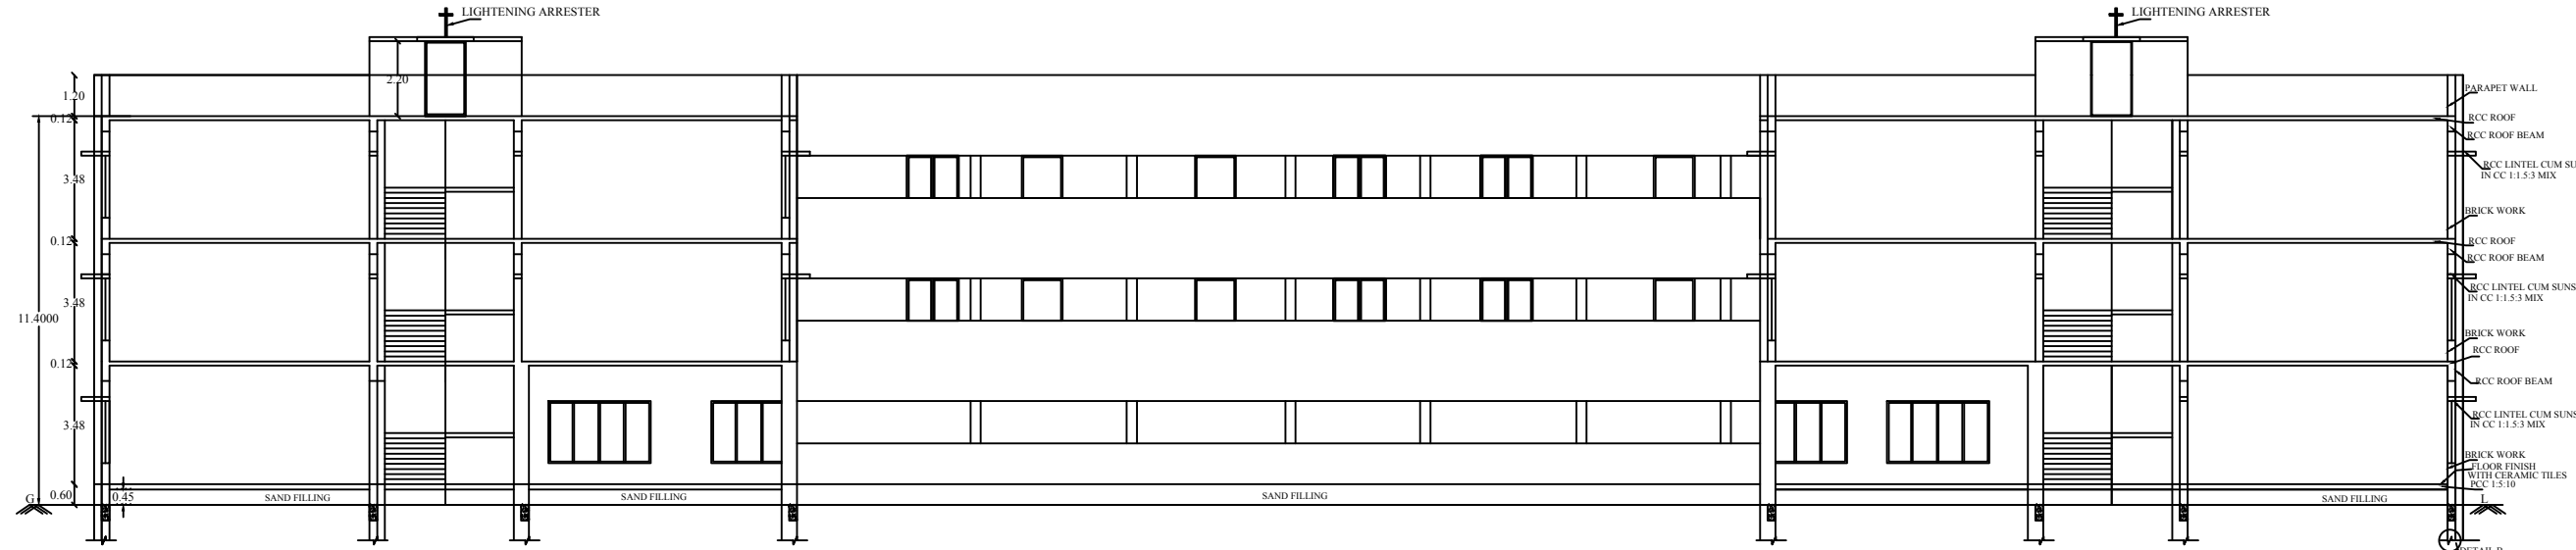



PLAN SHOWING THE PROPOSED CONSTRUCTION (BLOCK NO. 14 & 15) OF COLLEGE BUILDING FOR "GOS PILLAY COLLEGE," EXISTING BUILDING (BLOCK NO. 1 TO 13) G.O.76 REGULARIZED INSTITUTION BUILDING VIDE APPROVAL NO. 12/2021, IN S.F. NO. 154/1, 2, 3A, 3B, S.F. NO. 160/1, S.F. NO. 164/1, 2, 3, 6, NAGORE VILLAGE, THEIIR PANCHAYAT, NAGAPATTINAM TALUK, NAGAPATTINAM DISTRICT, RUN BY G.S. PILLAY & SONS CHARITABLE AND EDUCATIONAL TRUST.

SPACE FOR APPROVAL


SHEET-11

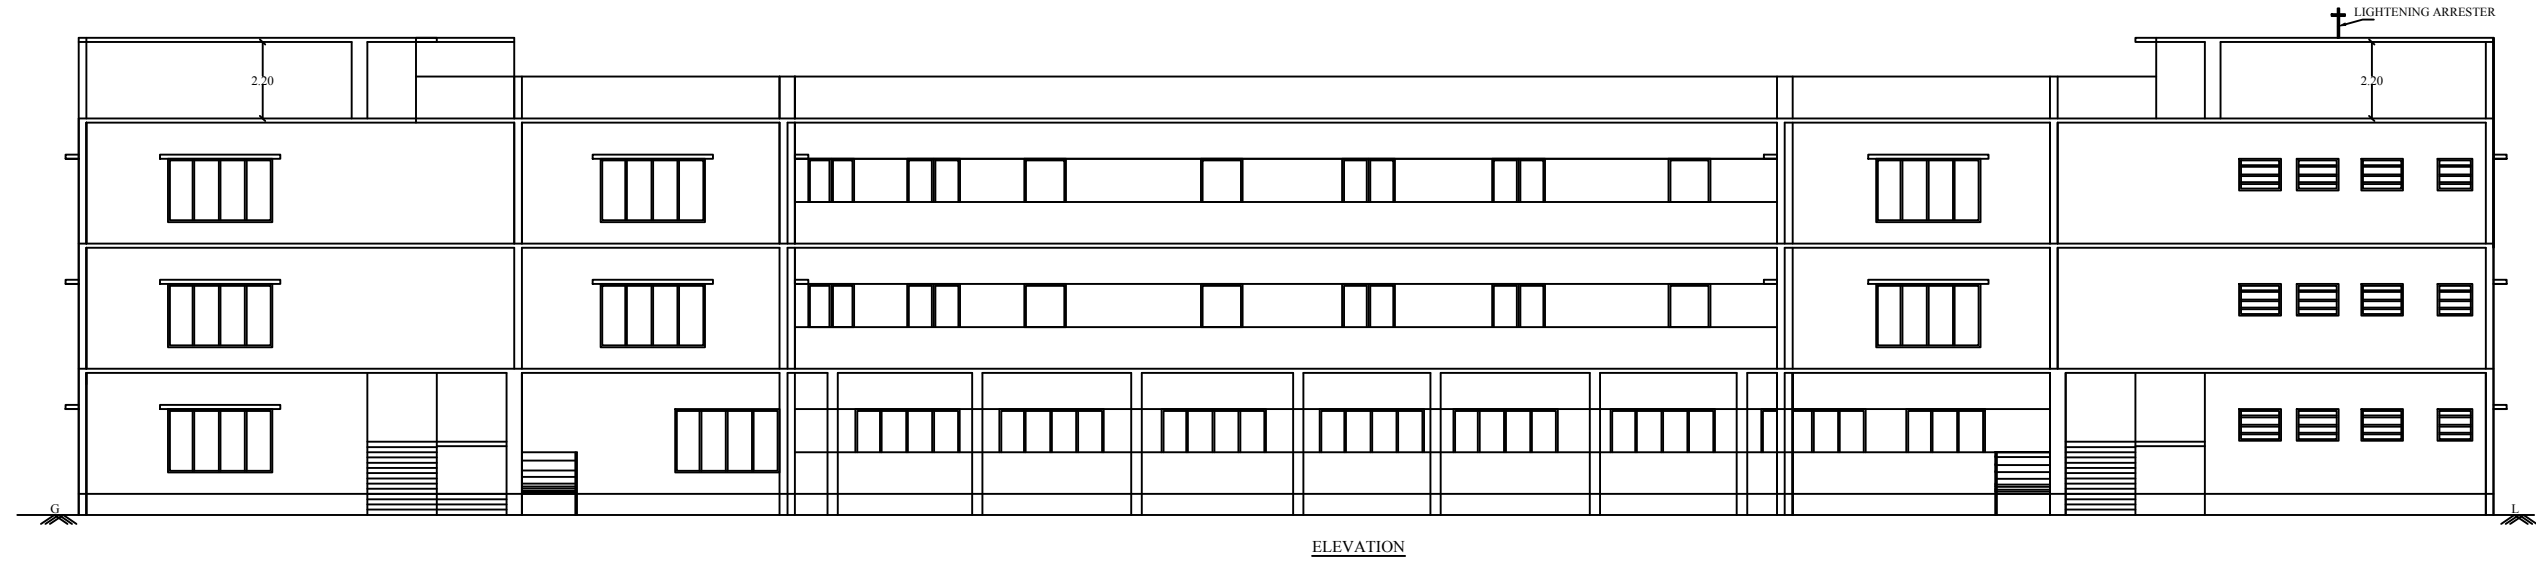


SCHEDULE OF JOINERIES	
REFERENCE	METER
C0 - COLLAPSIBLE GATE	1.20 x 2.44
D - FLUSH DOOR	1.20 x 2.44
D1 - FLUSH DOOR	1.00 x 2.44
D2 - FLUSH DOOR	0.76 x 2.44
SD - SLIDING DOOR	1.00 x 2.44
W - GLAZED WINDOW	3.00 x 1.82
W2 - GLAZED WINDOW	1.52 x 1.82
V - VENTILATOR	0.91 x 0.91
V1 - VENTILATOR	0.57 x 0.91
V2 - VENTILATOR	1.20 x 0.91
V3 - VENTILATOR	0.76 x 0.91

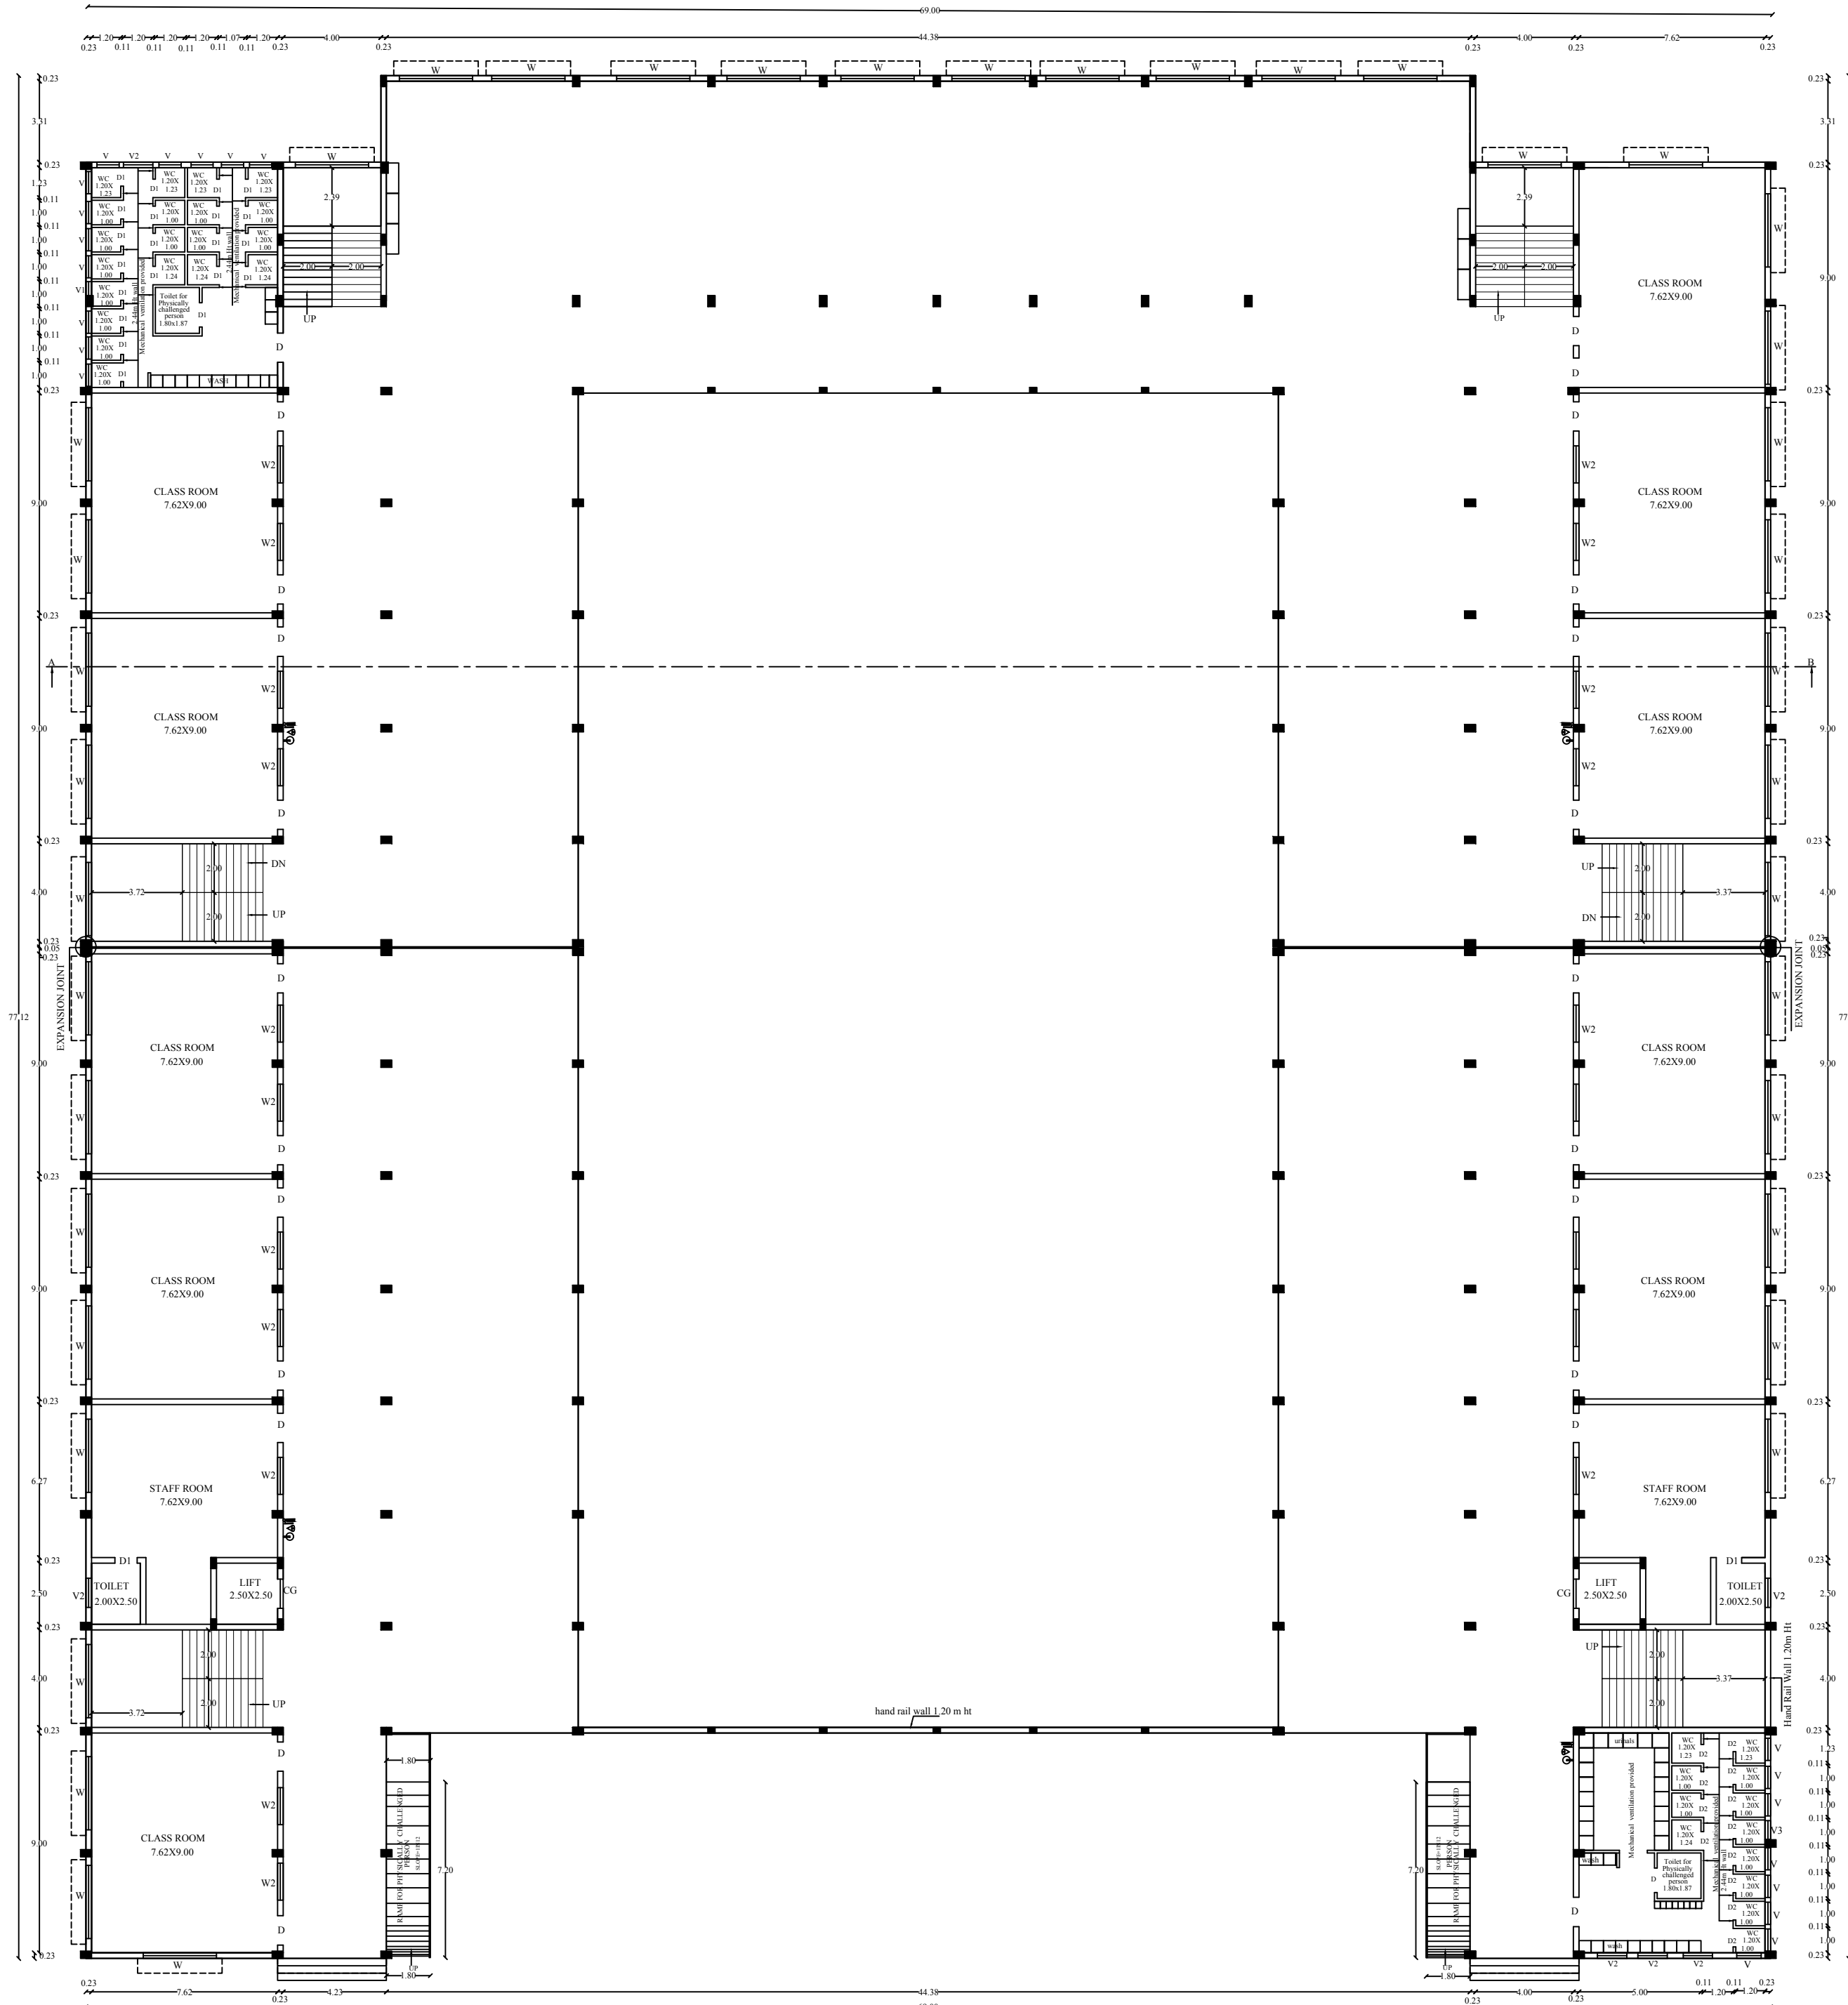

GROUND FLOOR PLAN
BLOCK-14

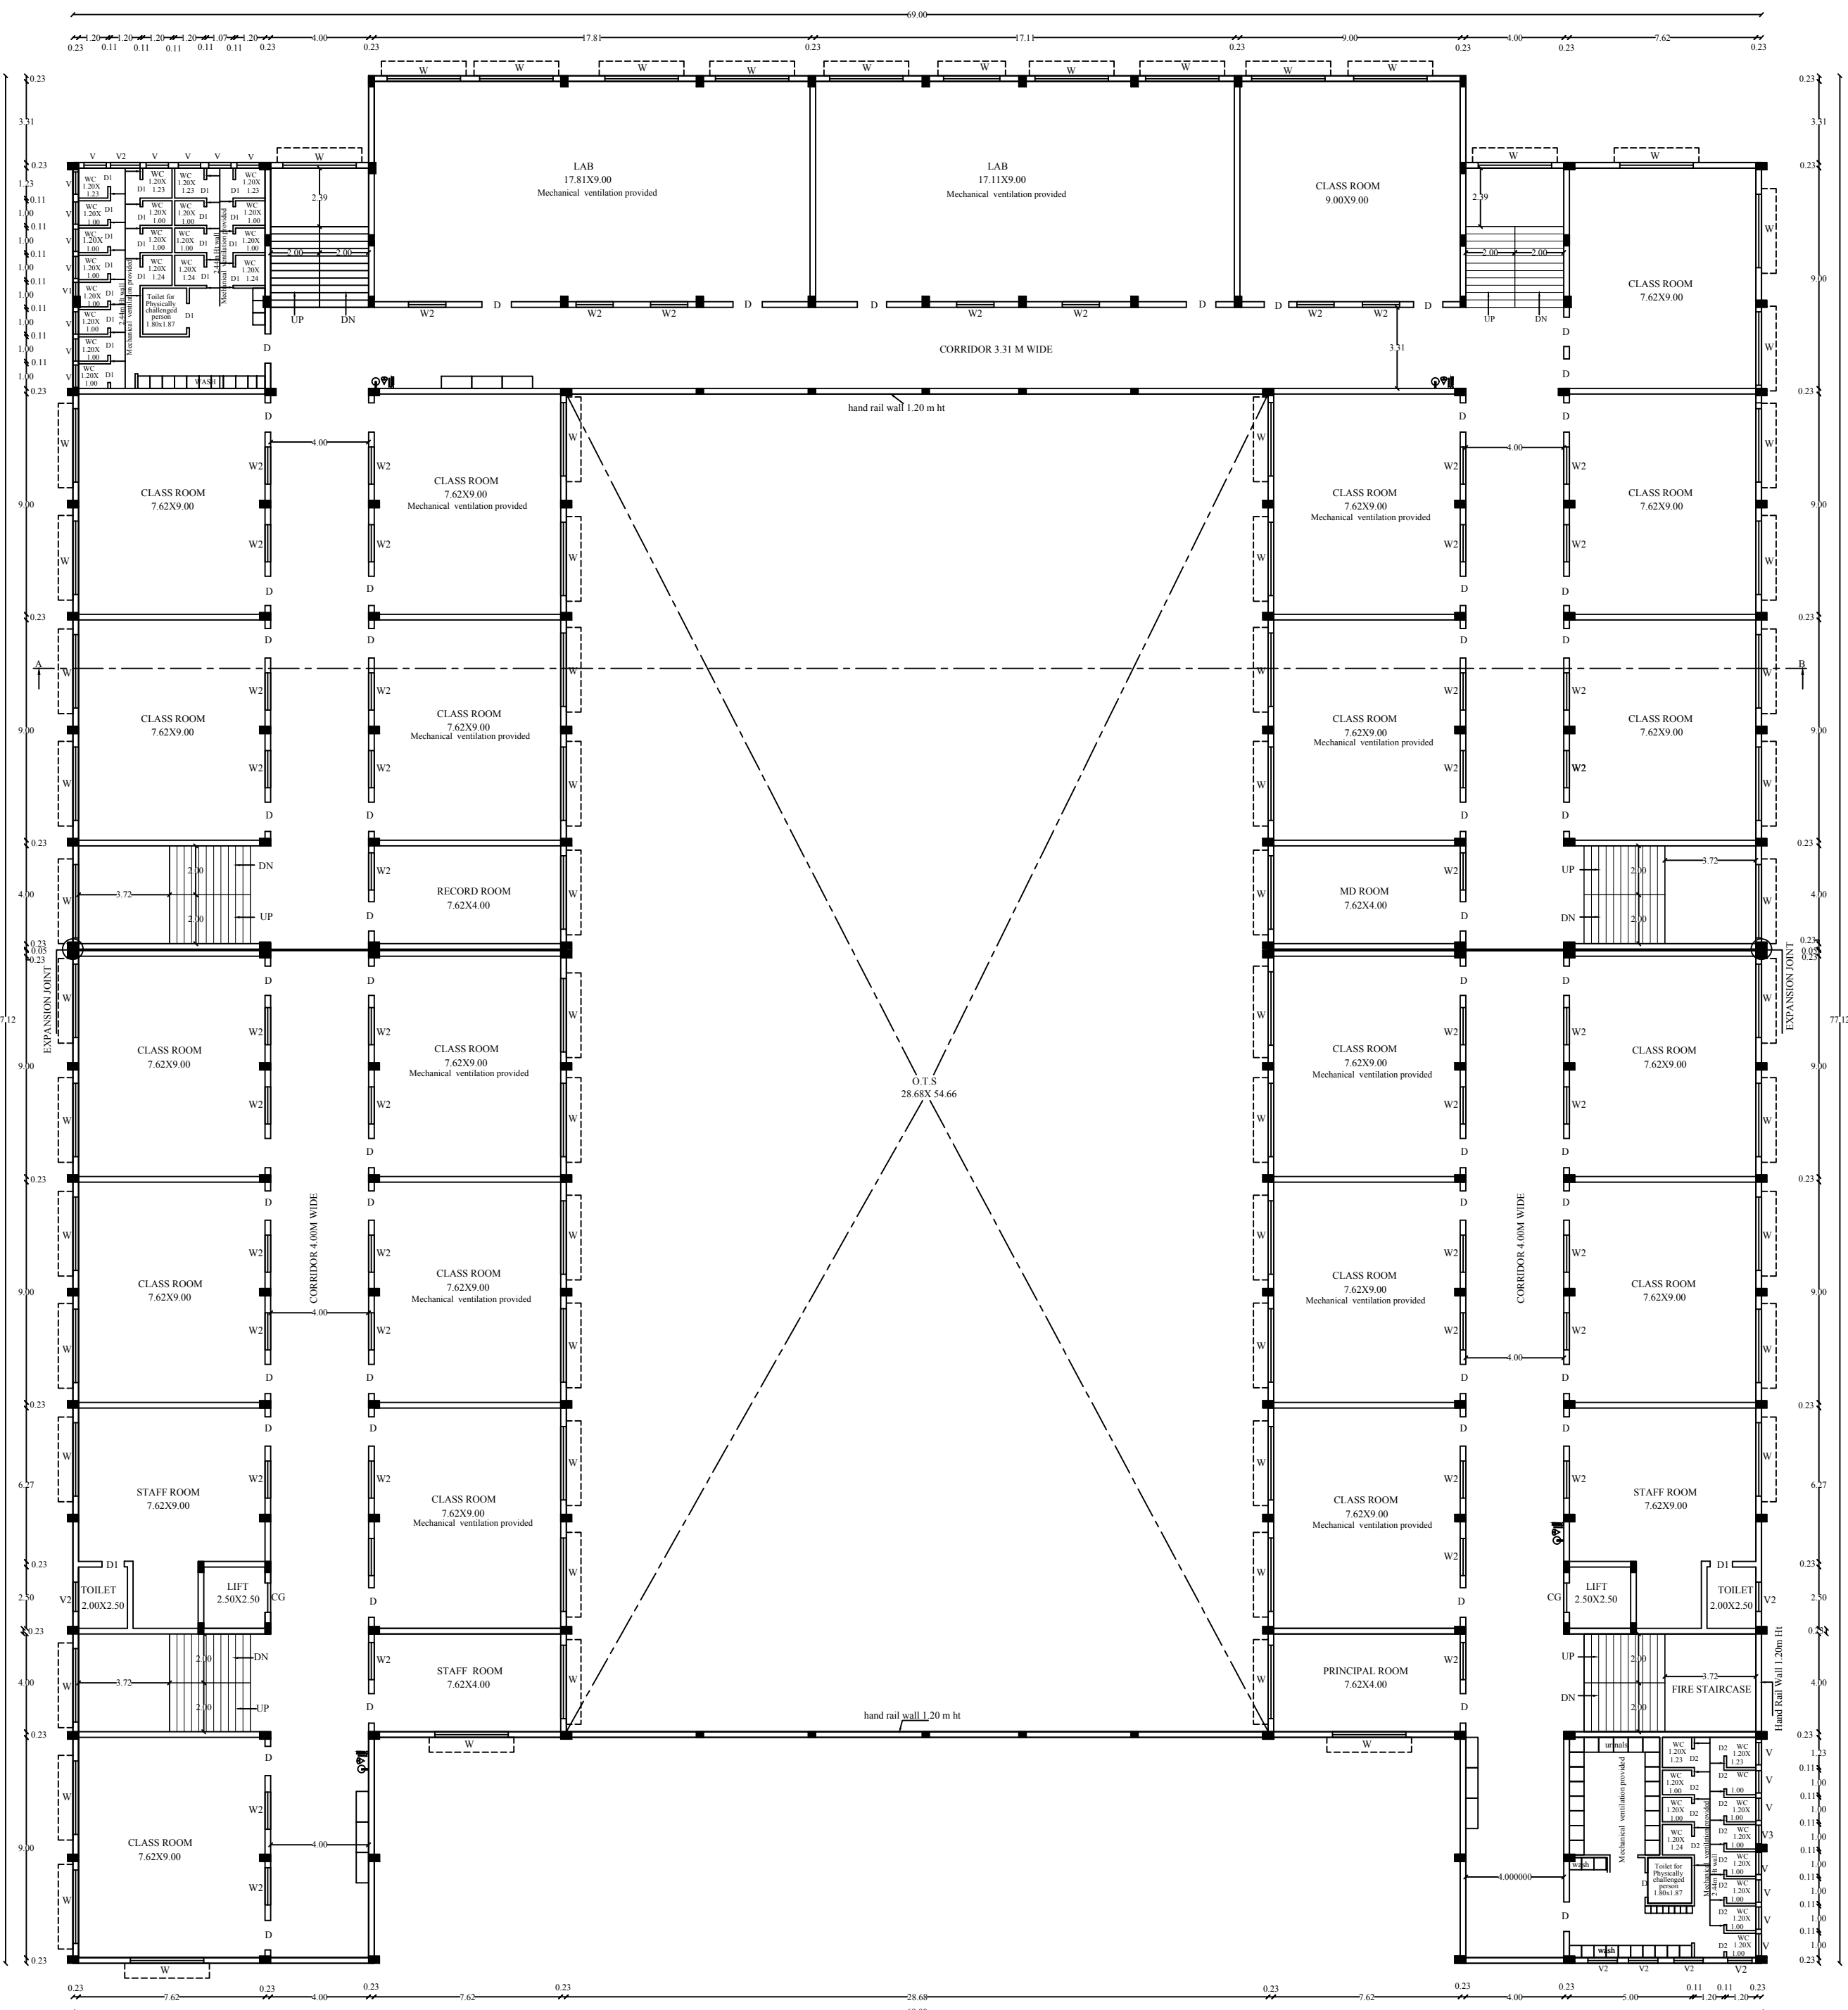



TYPICAL FLOOR PLAN
FIRST & SECOND FLOOR PLAN

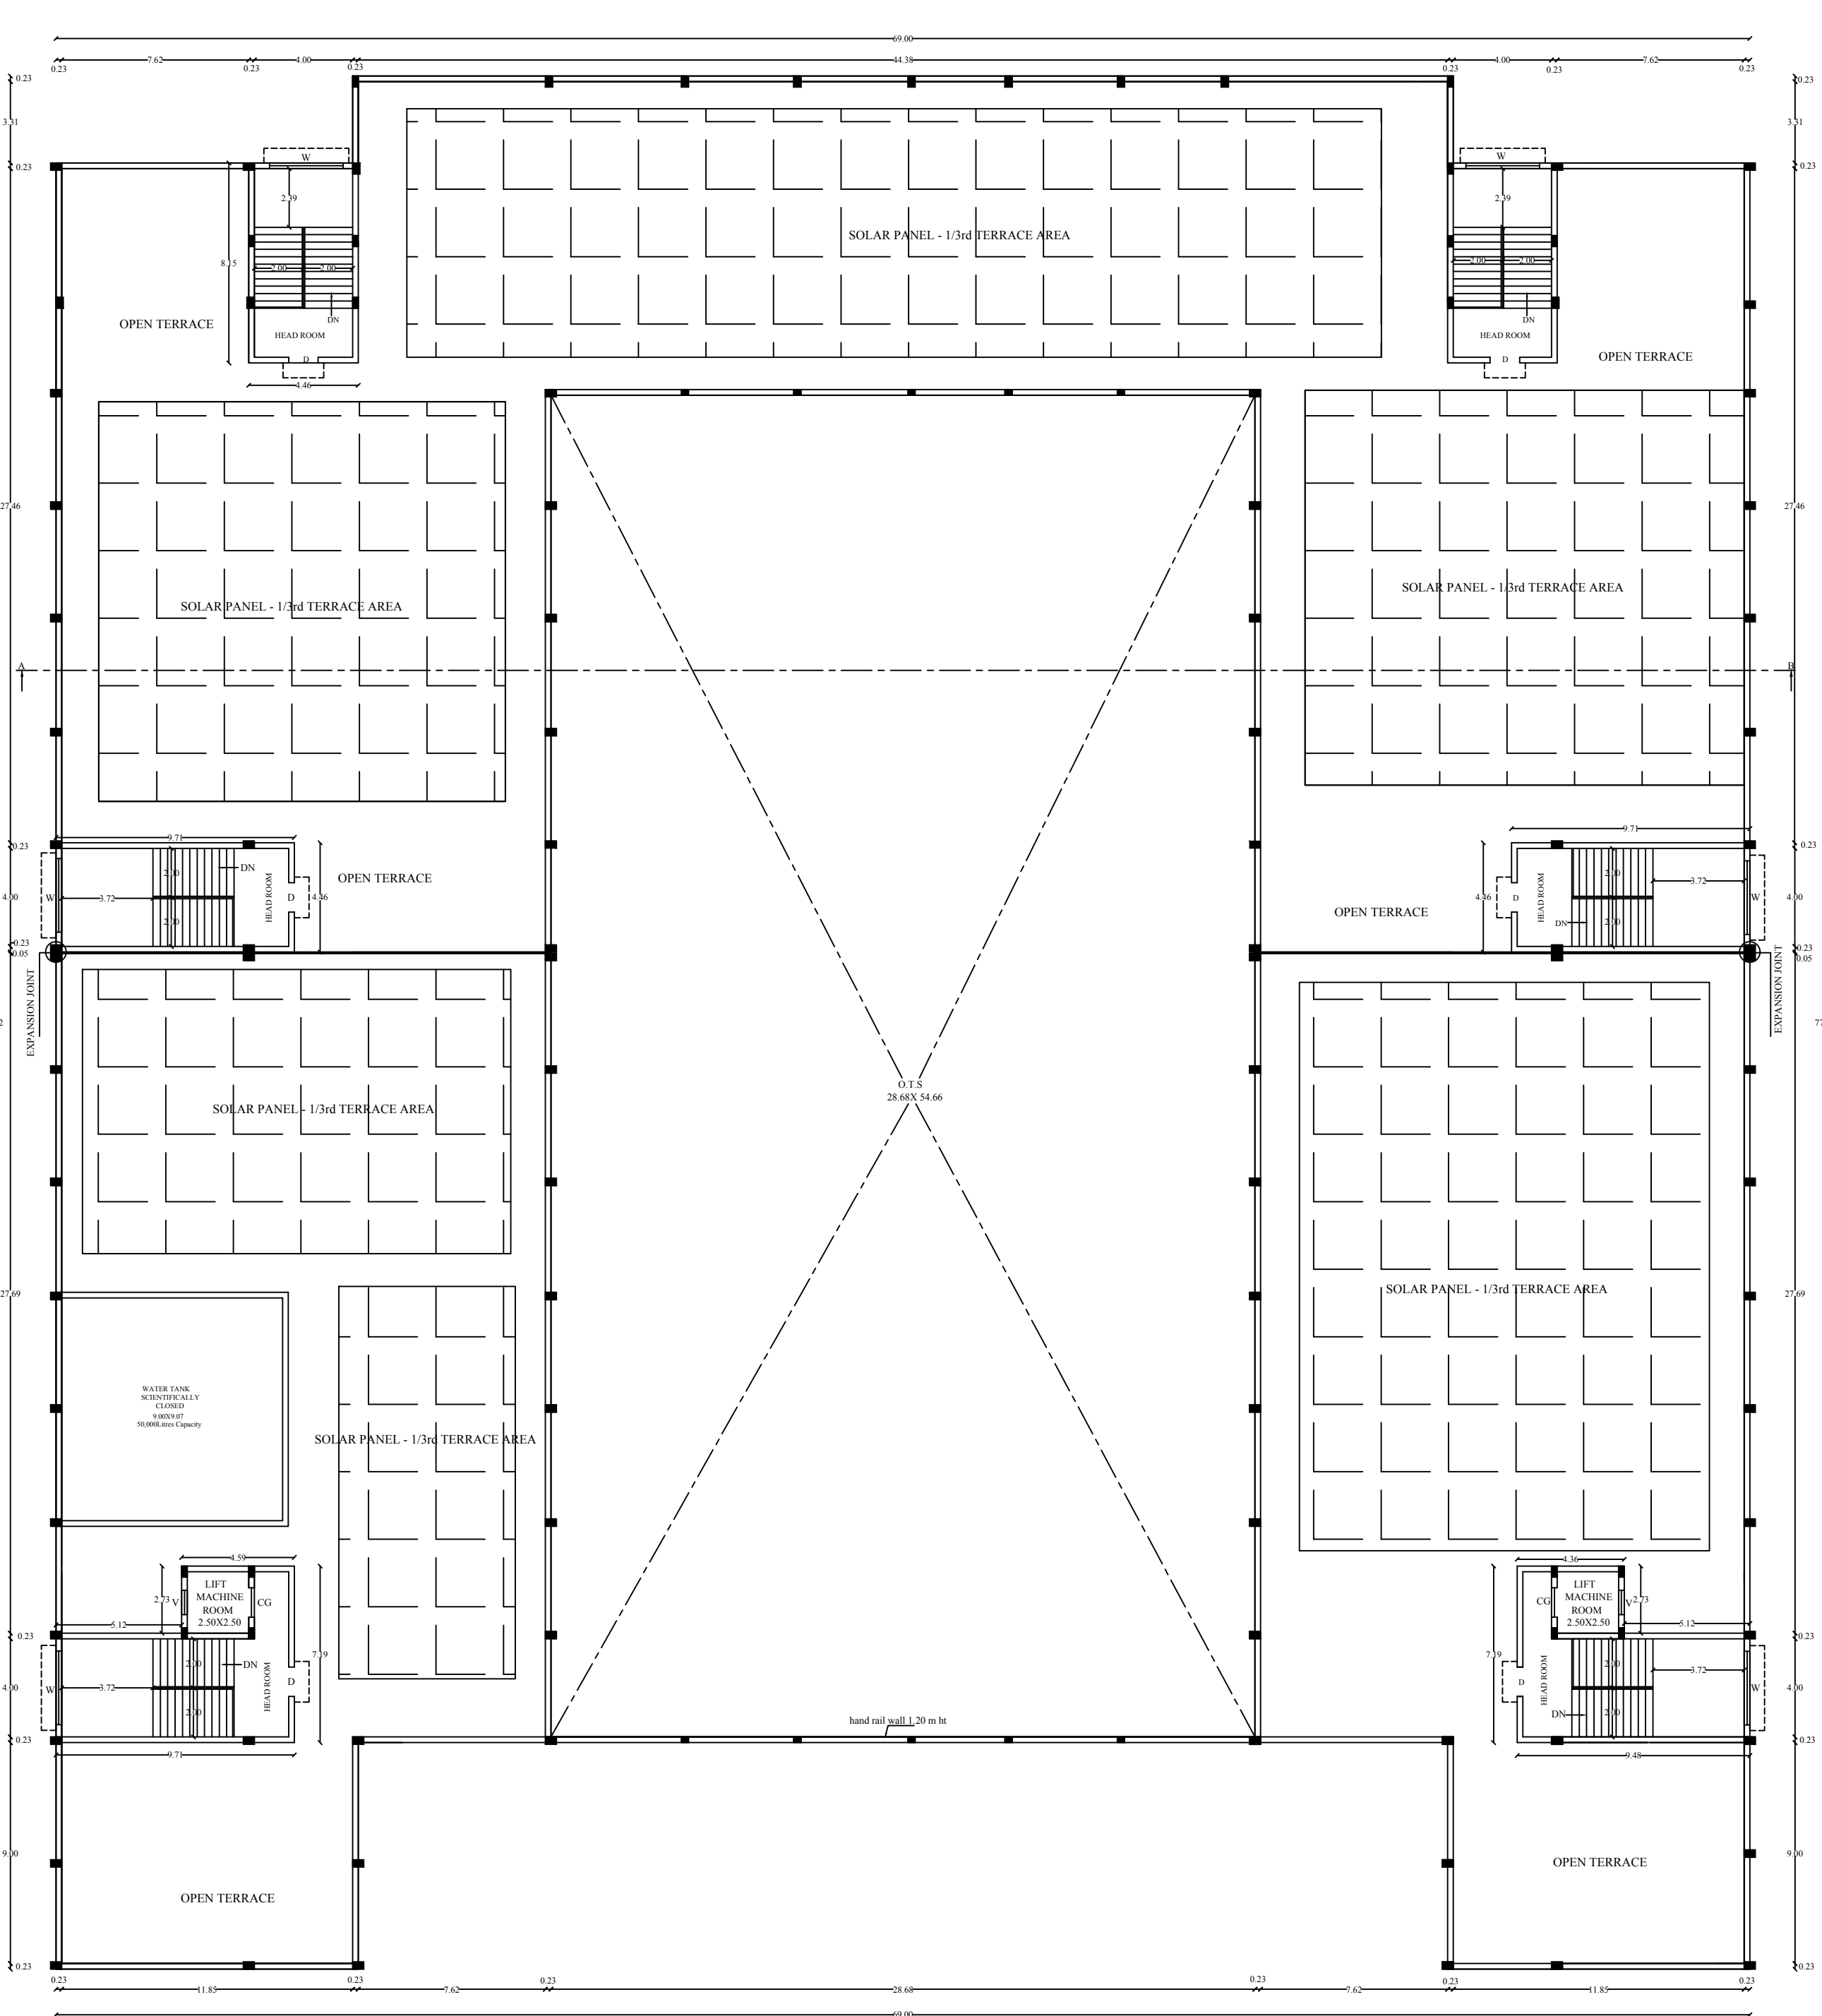


TERRACE FLOOR PLAN



PLAN SHOWING THE PROPOSED CONSTRUCTION (BLOCK NO. 14 & 15) OF COLLEGE BUILDING FOR "EGS PILLAY COLLEGE" EXISTING BUILDING (BLOCK NO. 1 TO 13) G.O.76 REGULARIZED INSTITUTION BUILDING VIDE APPROVAL NO. 32/2021, IN S.F.NO- 154/1, 2, 3A, 3B, S.F.NO- 163/1, S.F.NO- 164/1, 2, 5, 6, NAGORE VILLAGE, THETHUPANCHAYAT, NAGAPATTINAM TALUK, NAGAPATTINAM DISTRICT.
RUN BY: G.S. PILLAY & SONS CHARITABLE AND EDUCATIONAL TRUST.

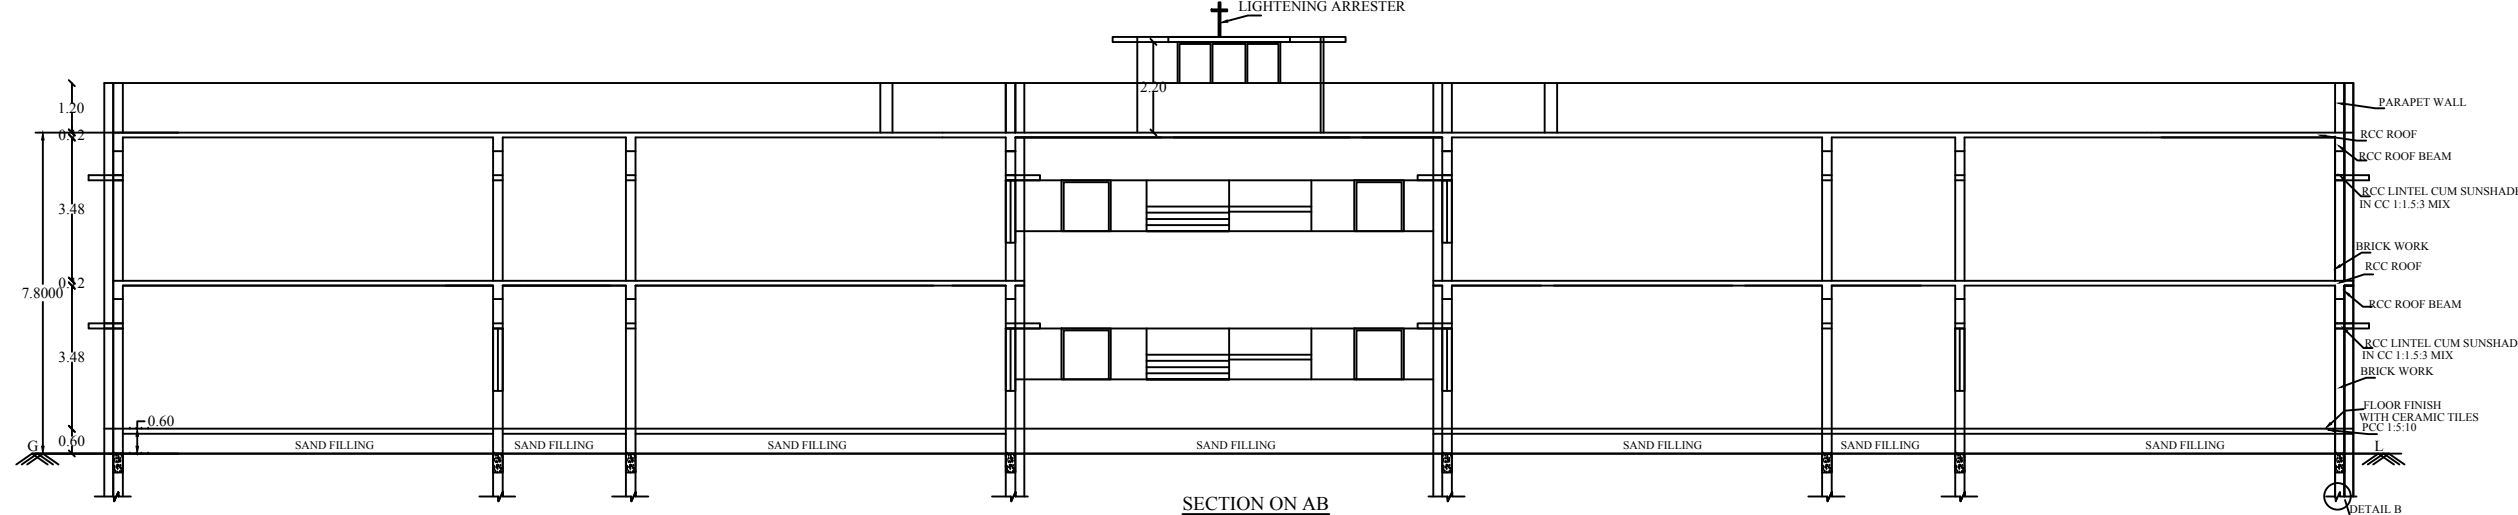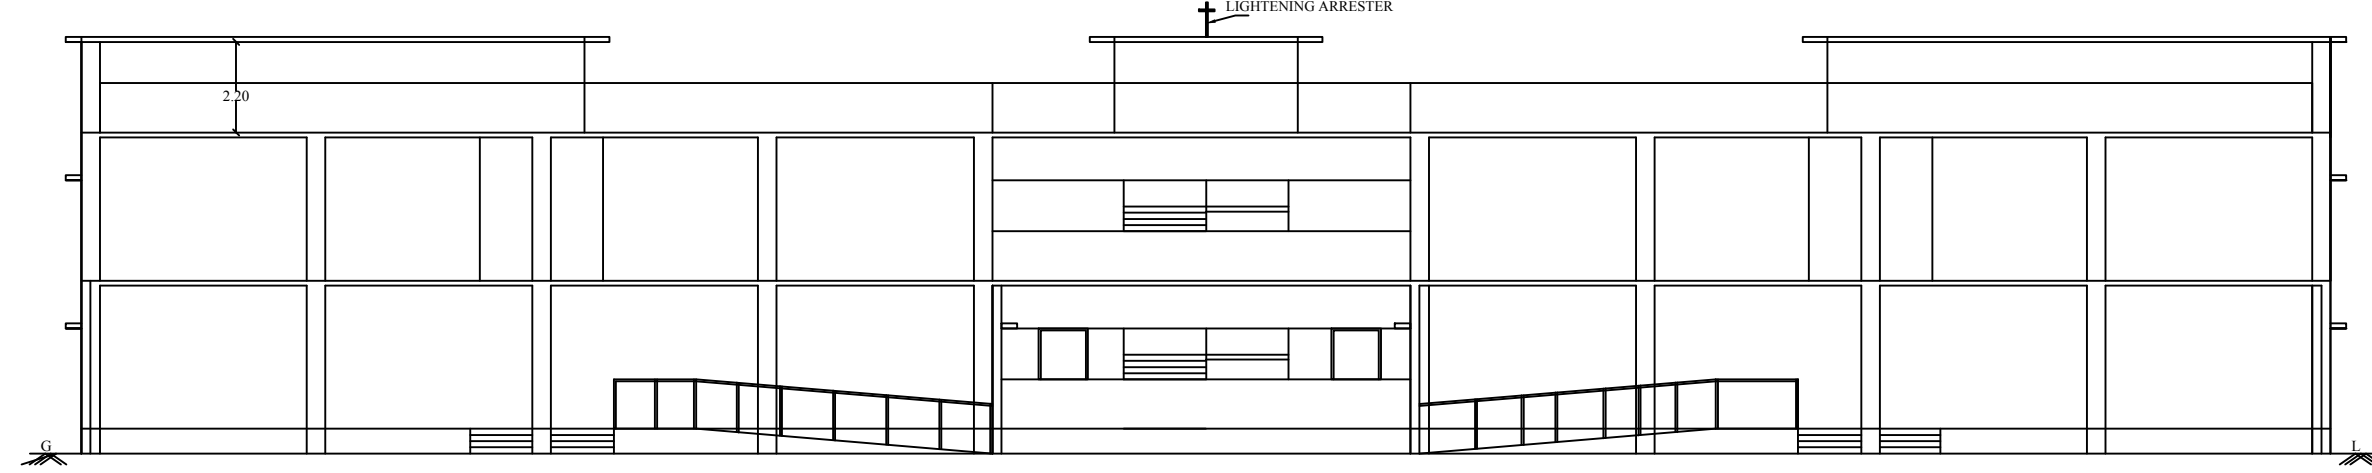


SCHEDULE OF JOINERIES:		
REFERENCE		METER
CG	- COLLAPSIBLE GATE	1.20 x 2.44
D	- FLUSH DOOR	1.20 x 2.44
D1	- FLUSH DOOR	1.00 x 2.44
D2	- FLUSH DOOR	0.76 x 2.44
SD	- SLIDING DOOR	1.00 x 2.44
W	- GLAZED WINDOW	2.50 x 1.82
W2	- GLAZED WINDOW	1.52 x 1.82
V	- VENTILATOR	0.91 x 0.91
V2	- VENTILATOR	0.76 x 0.91
V3	- VENTILATOR	1.50 x 0.91

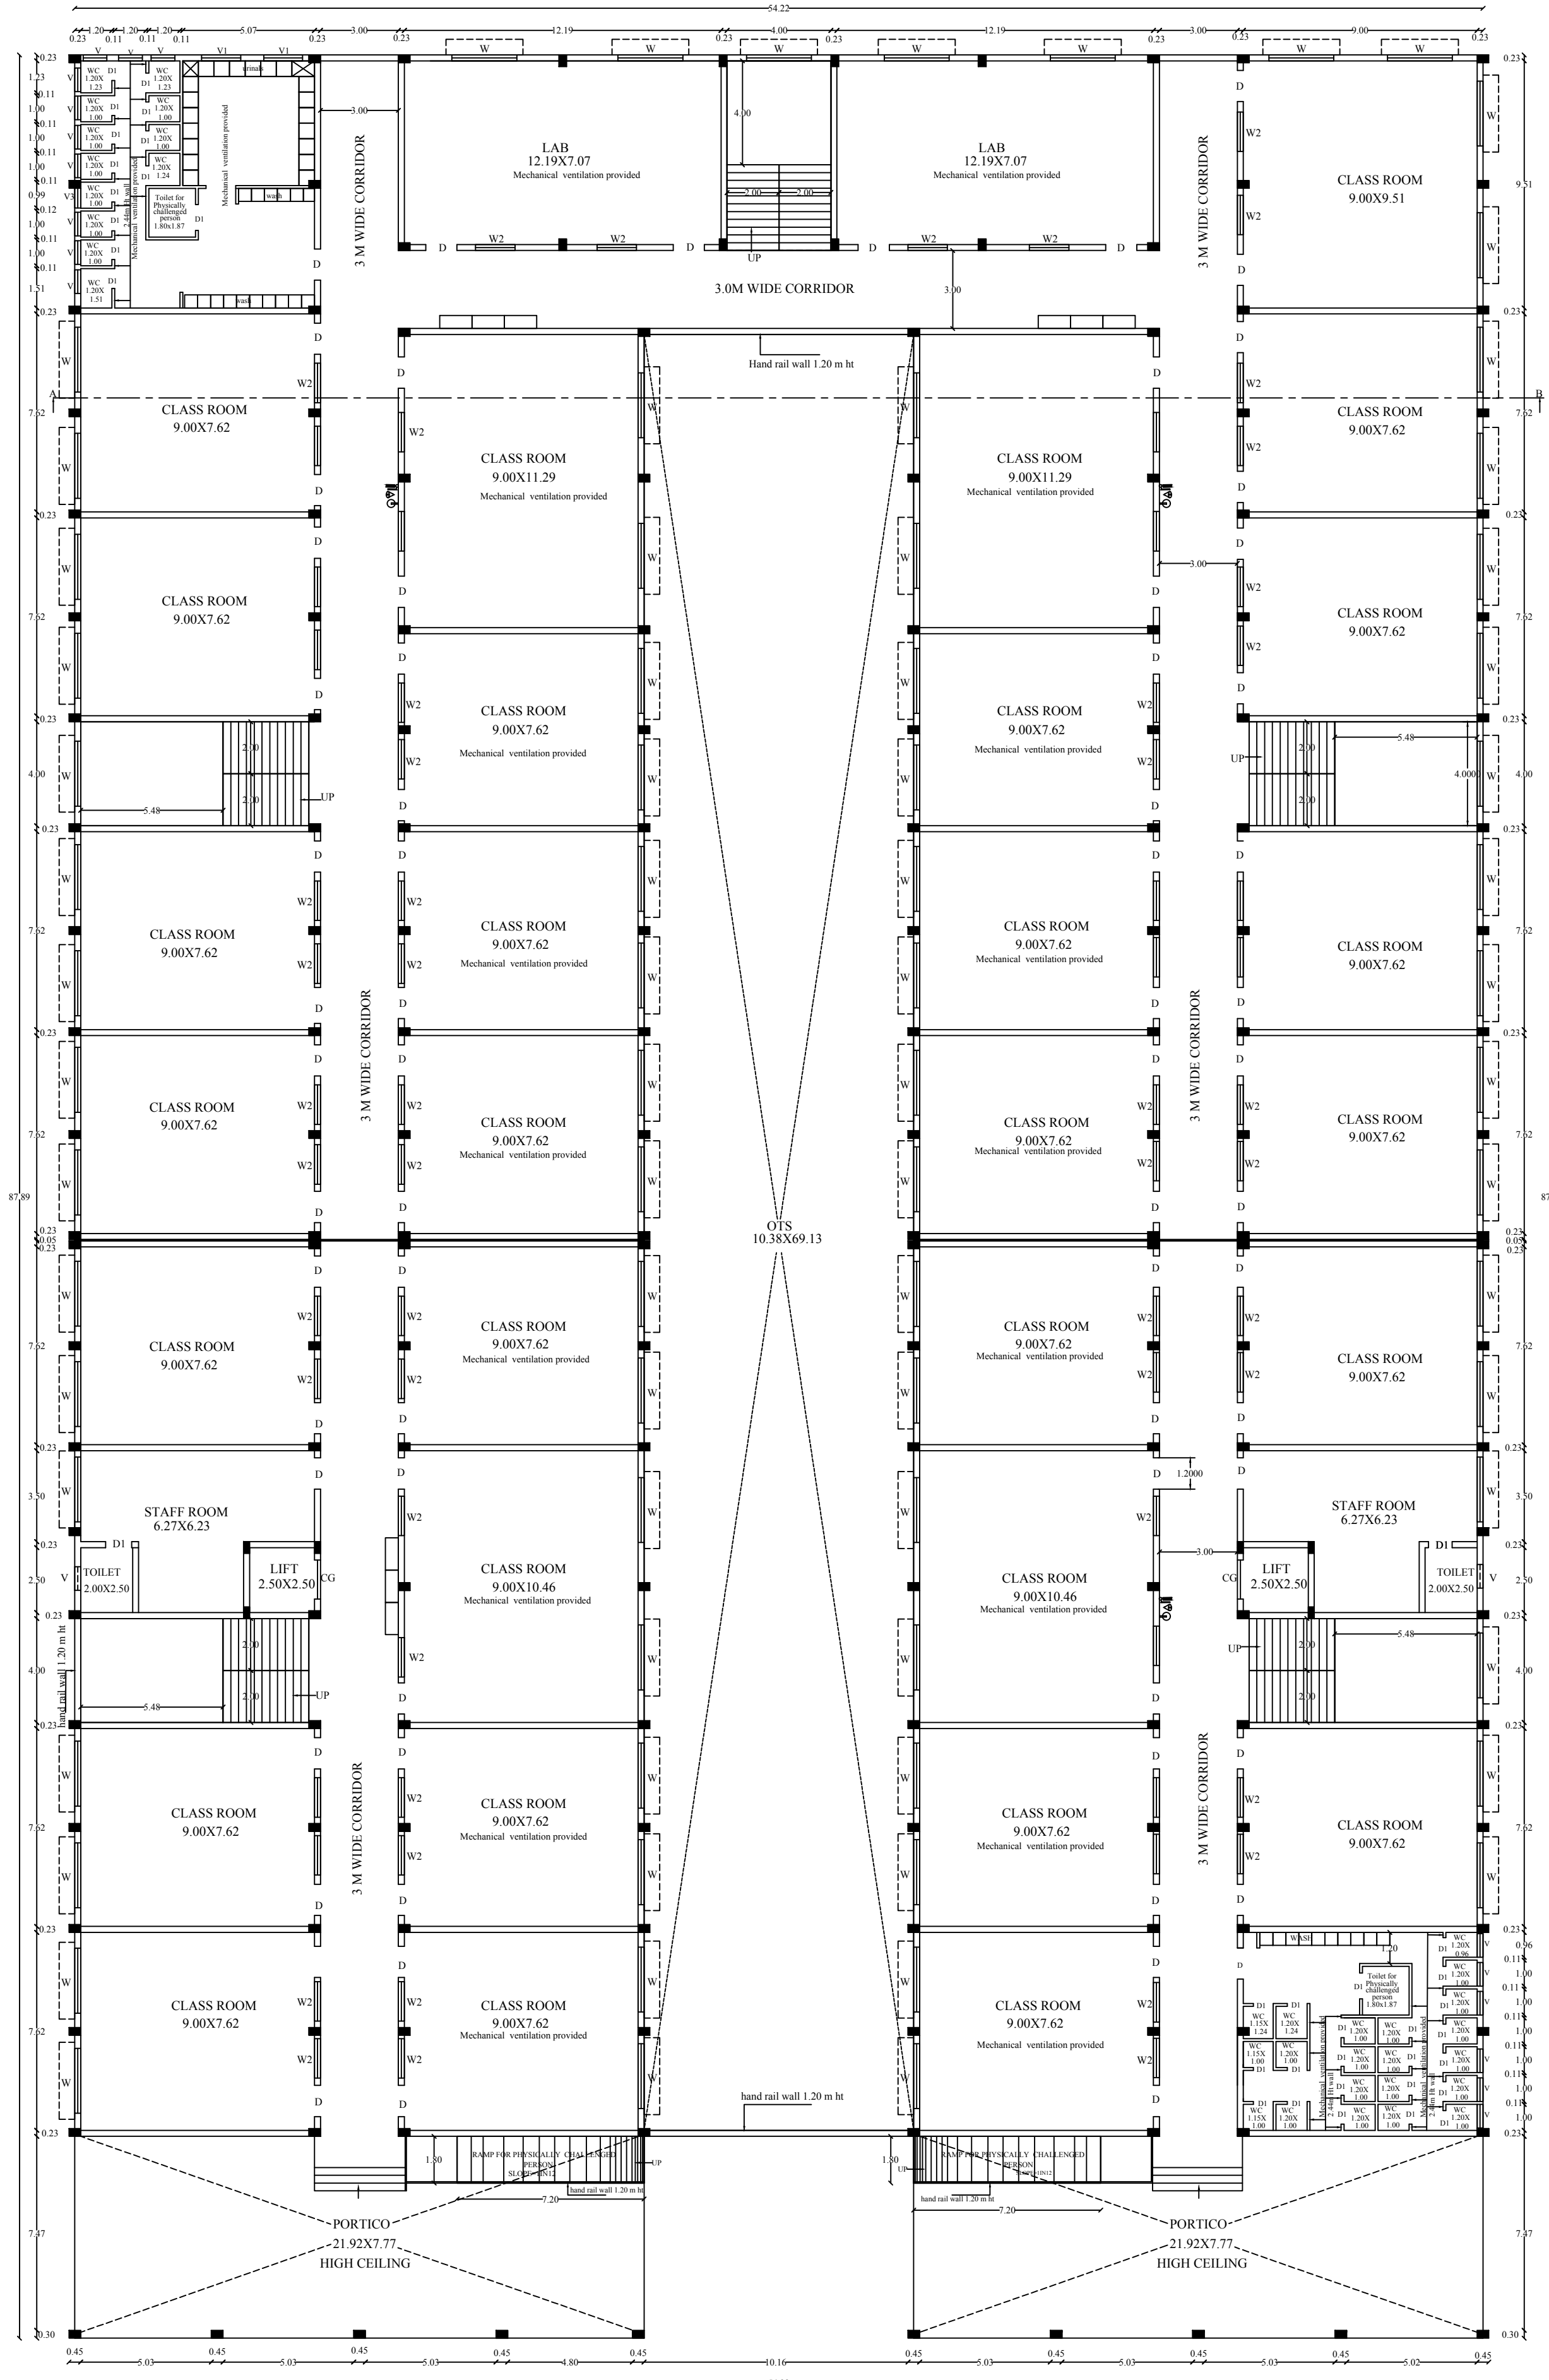

GROUND FLOOR PLAN
BLOCK-15

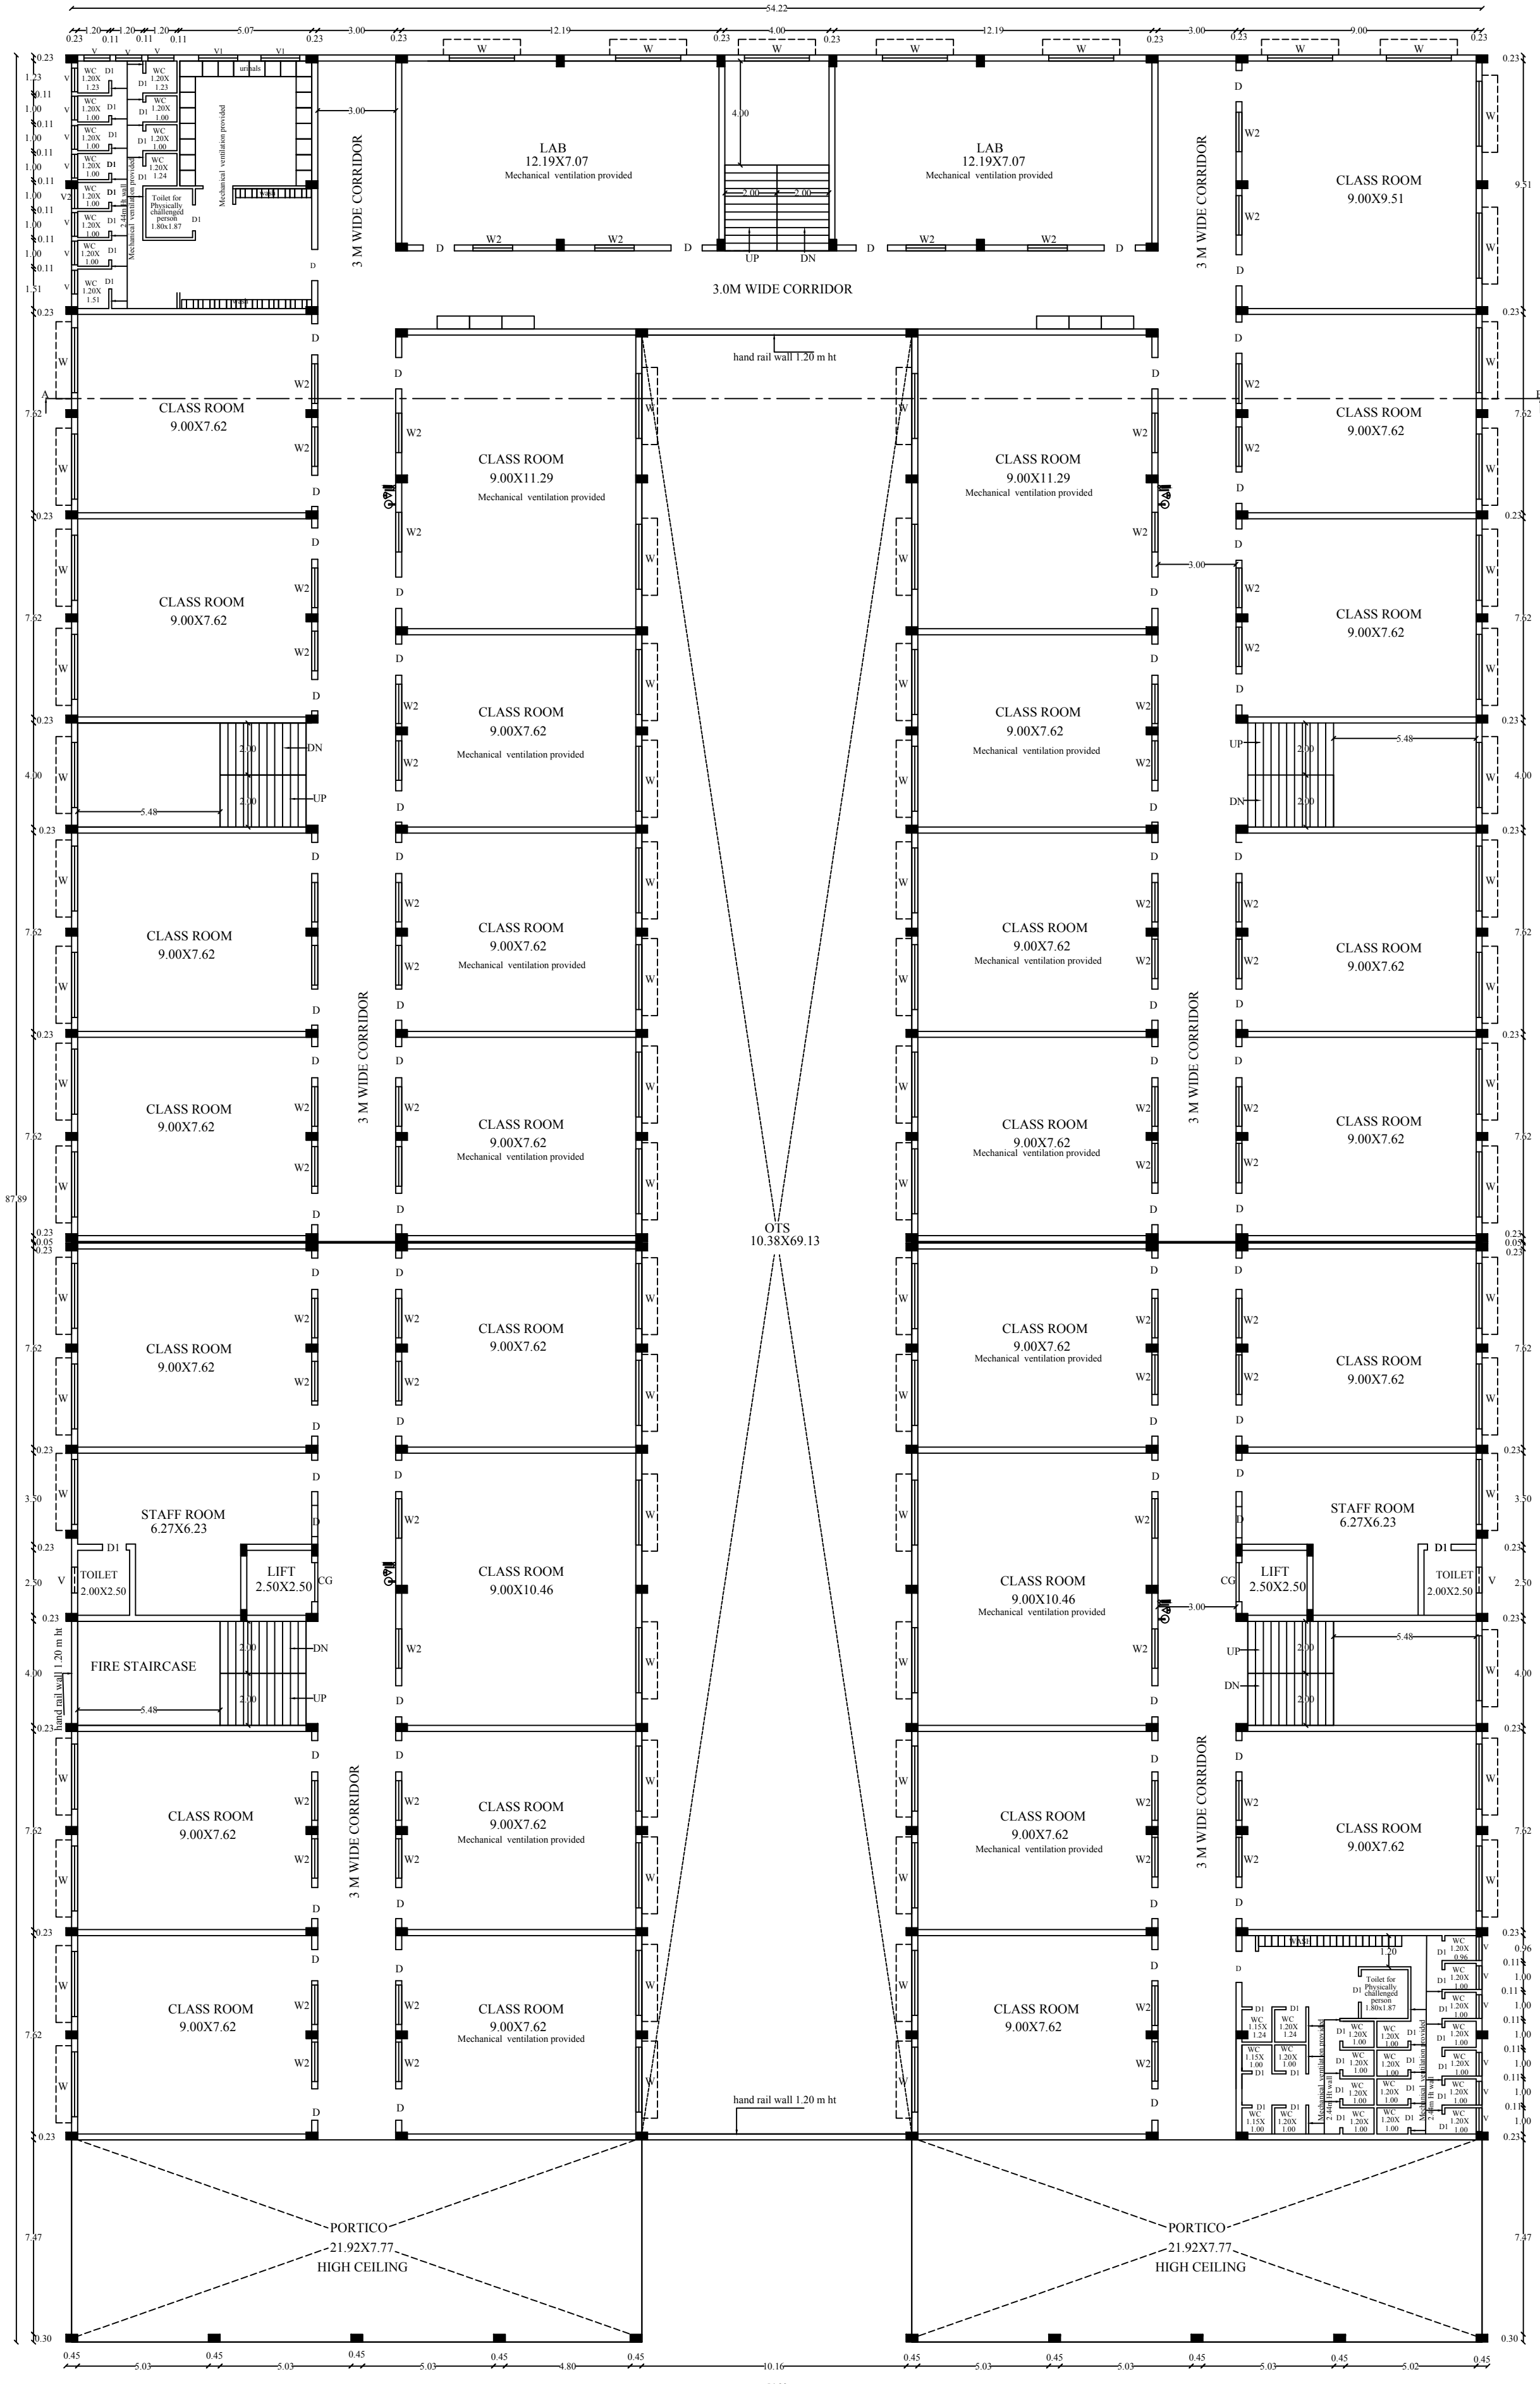

FIRST FLOOR PLAN

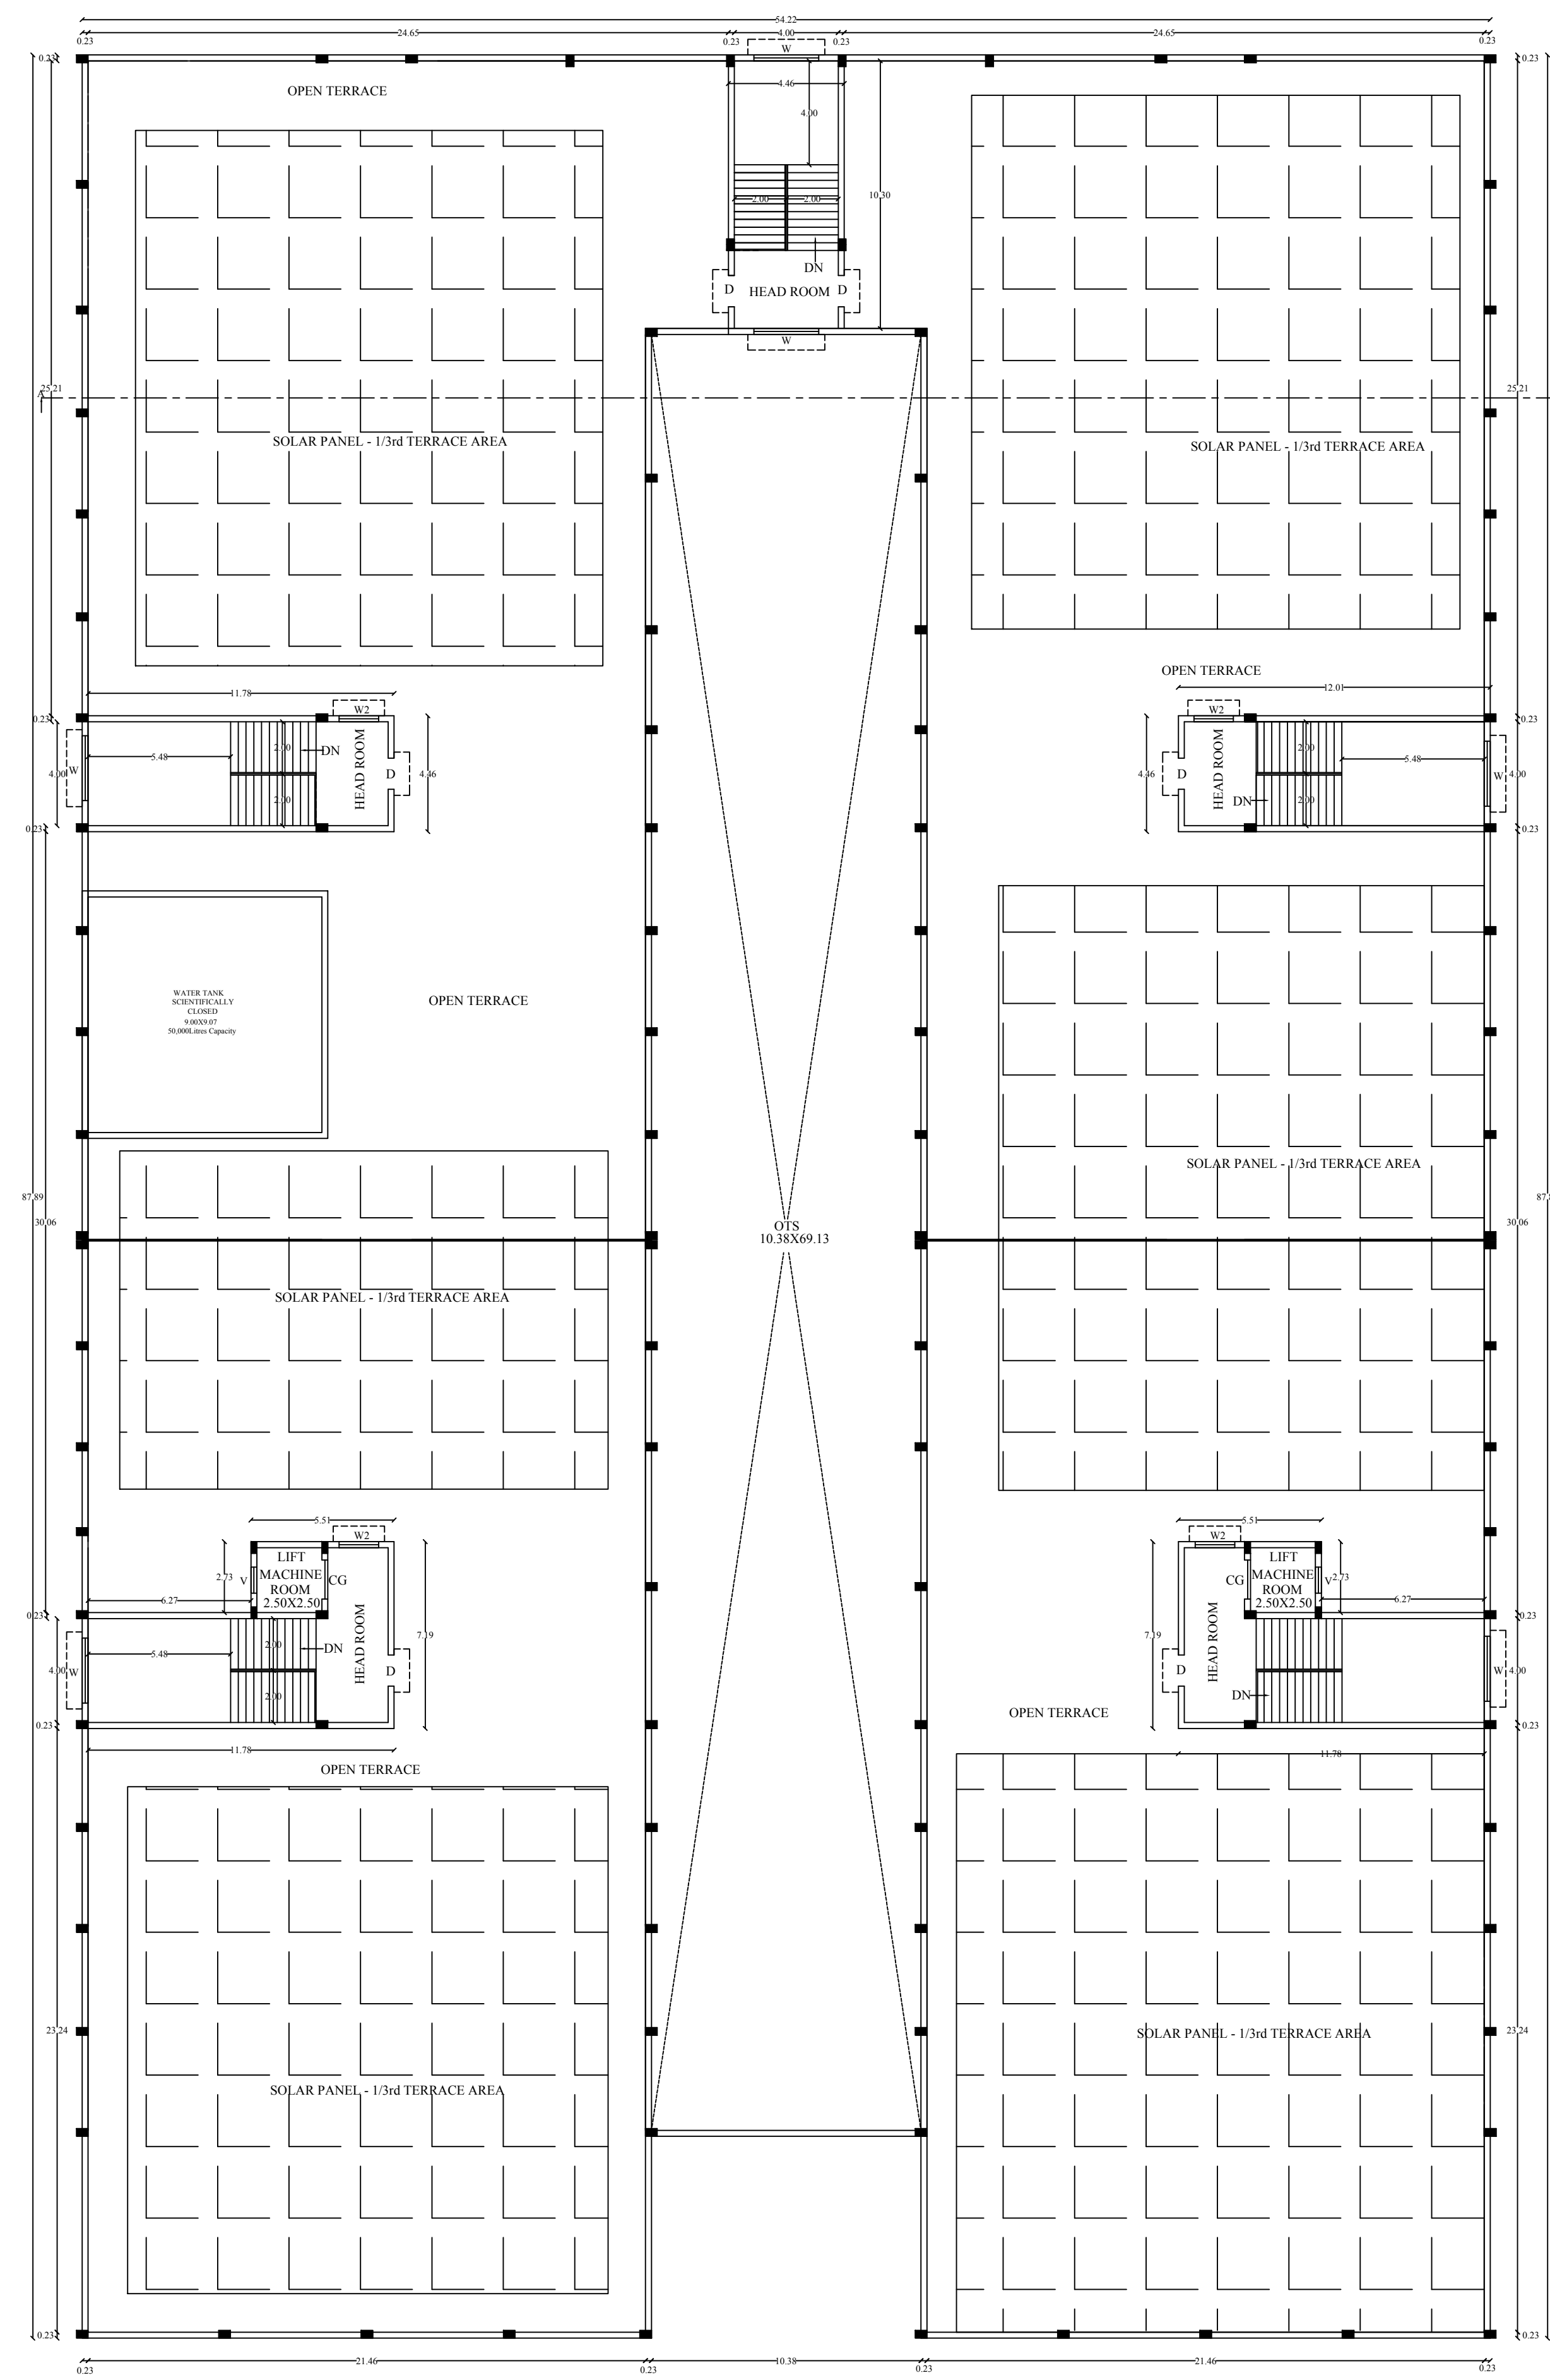

TERRACE FLOOR PLAN

SPACE FOR APPROVAL

SHEET-2

ONLINE APPLICATION: SWP/BPA/0016950/2023

PROPOSED BUILTUP AREA			
Sl.	DESCRIPTION	TOTAL AREA (SQ. FT.)	TOTAL AREA (SQ. M.)

ALL DIMENSIONS ARE IN METERS.
SCALE = 1:100

APPLICANT	ENGINEER
G.S. PILLAY & SONS CHARITABLE AND EDUCATIONAL TRUST	M. S. SIVAKUMAR

M. S. SIVAKUMAR
REGISTERED PROFESSIONAL ENGINEER
IN CIVIL ENGINEERING

