


PLAN SHOWING THE PROPOSED CONSTRUCTION OF RCC COMMERCIAL BUILDING GROUND FLOOR AT SF NO: 129/23, PATTA NO: 286, IN THIRUKANNAPURAM VILLAGE, THIRUKANNAPURAM PANCHAYAT, THIRUMARUGAL PANCHAYAT UNION, NAGAPATTINAM TALUK, NAGAPATTINAM DISTRICT.

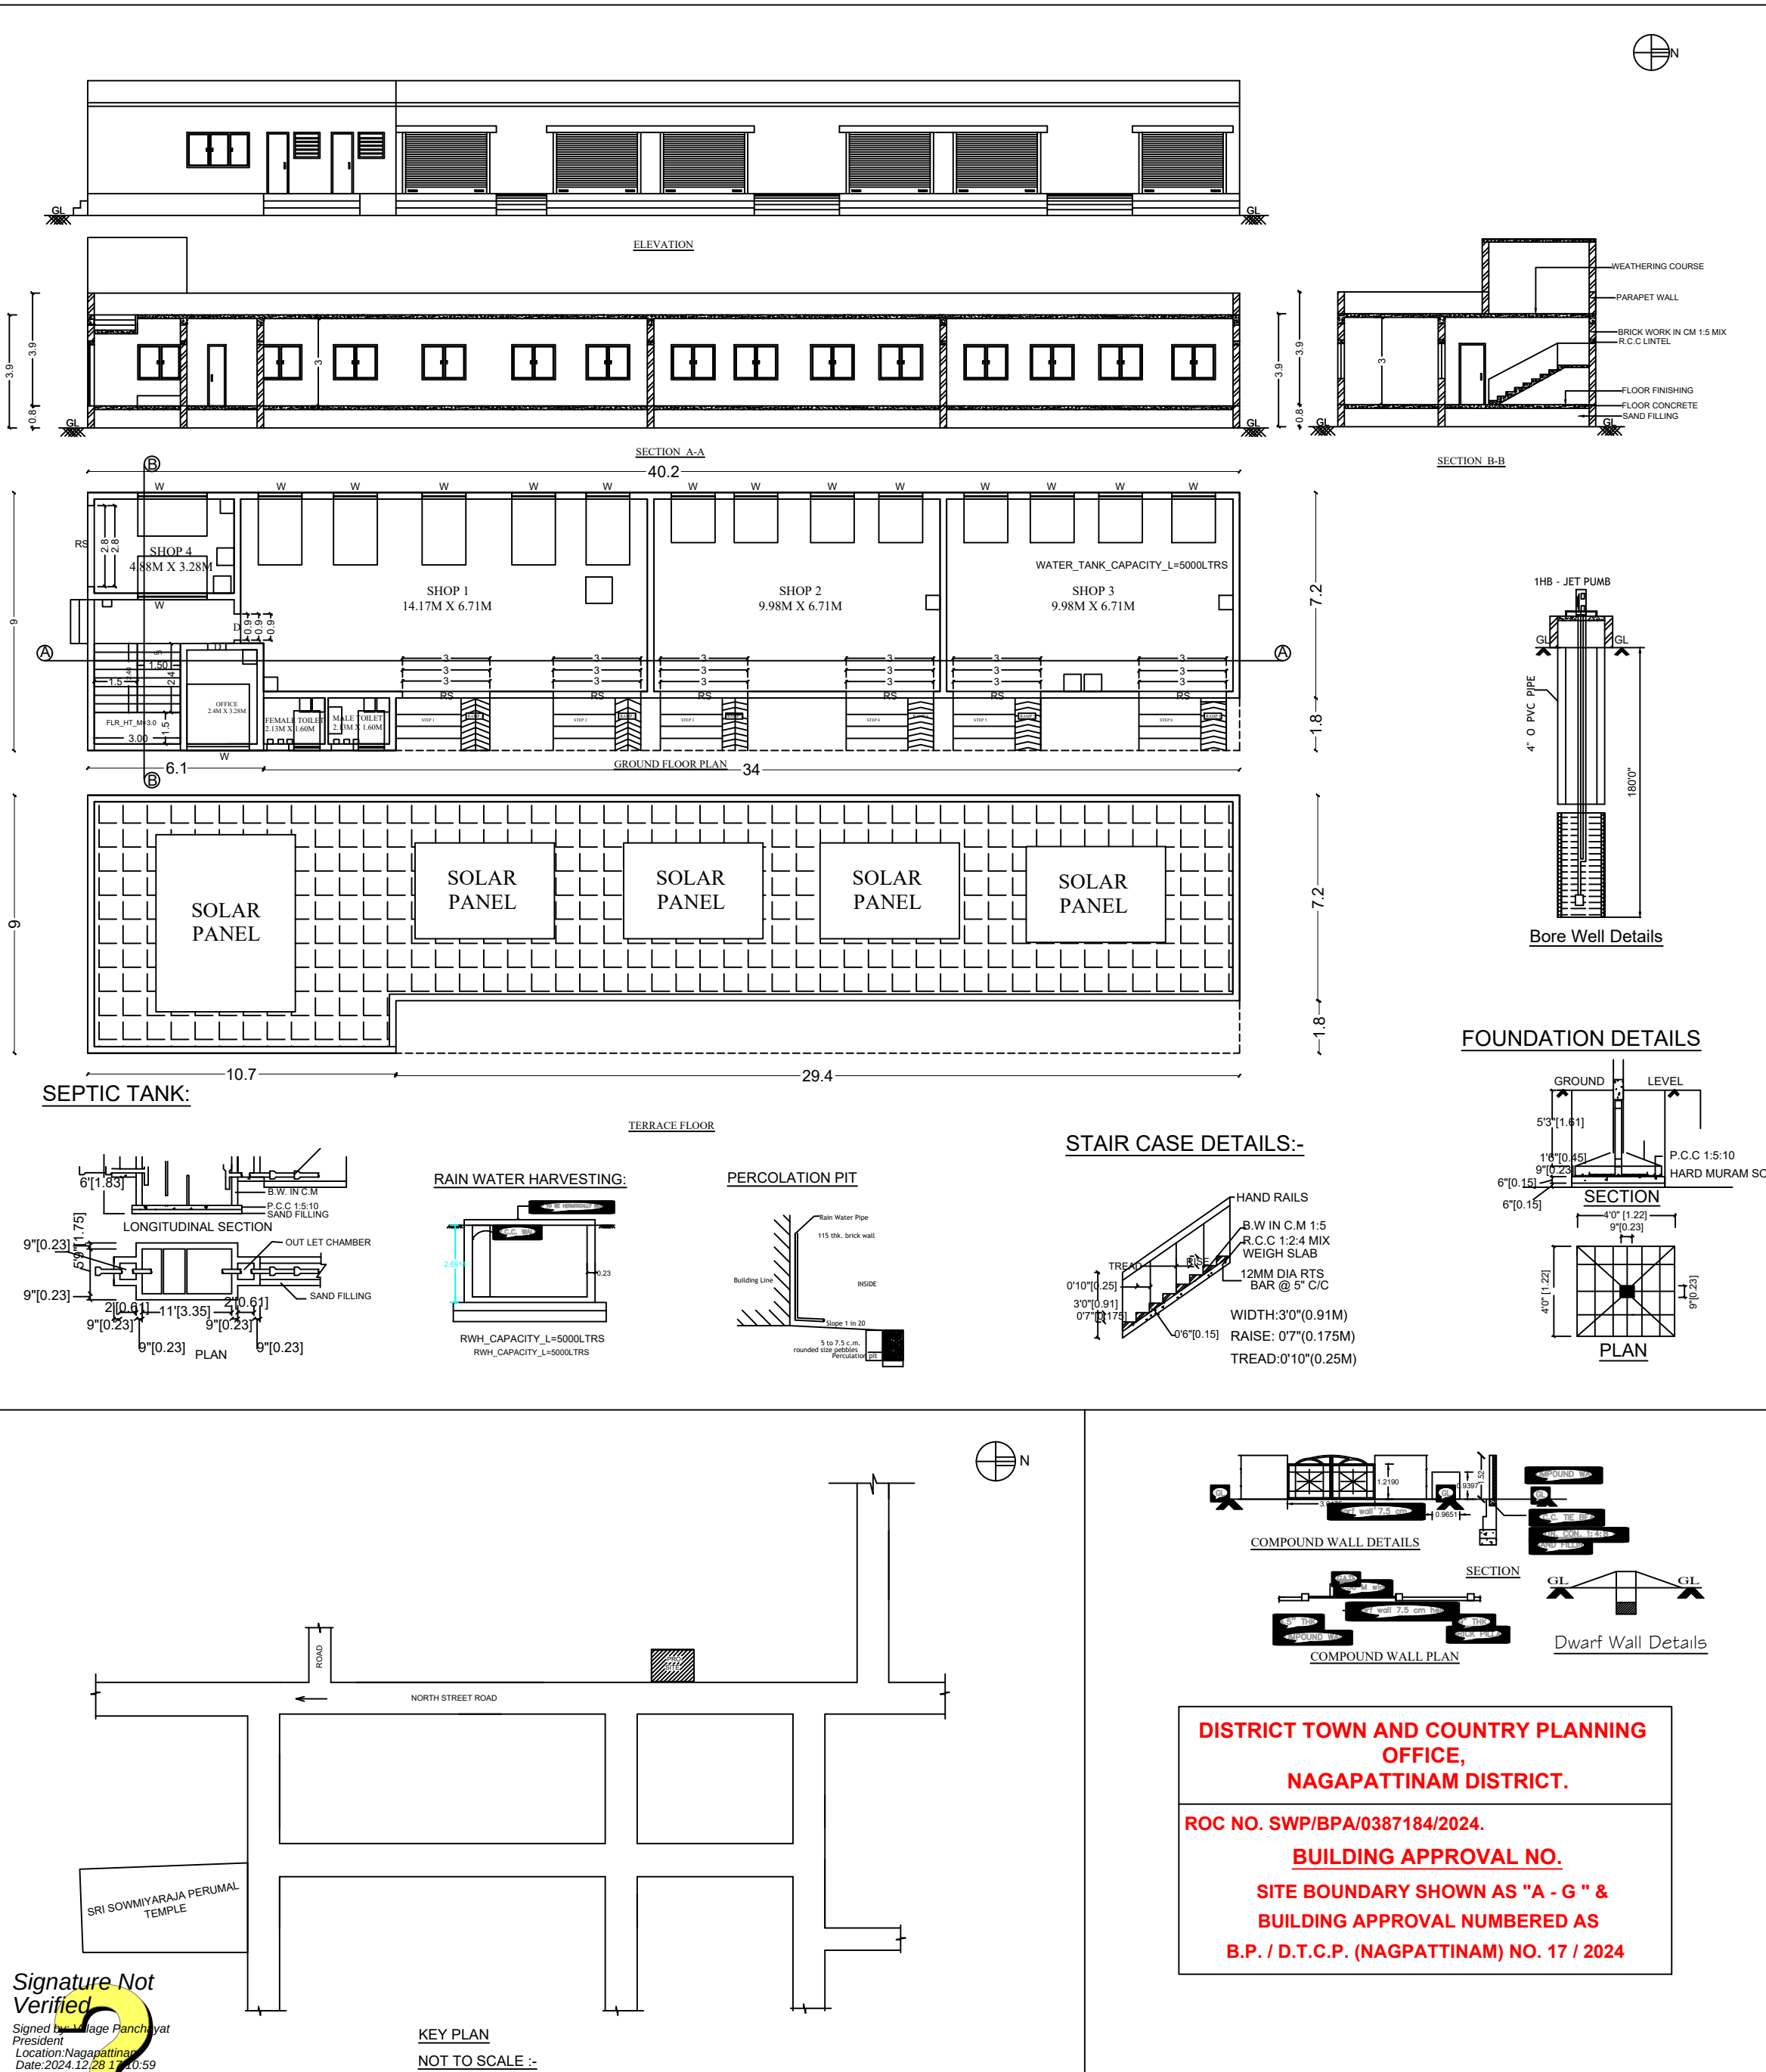

AREA DETAILS :-

1.	AREA OF THE SITE	850.00 Sqm	9149.4 S.FT
2.	GROUND FLOOR AREA	307.29 Sqm	3307.66 S.FT
3.	FIRST FLOOR AREA	-	-
4.	HEADROOM AREA	16.00Sqm	-
5.	TOTAL AREA	307.29Sqm	3307.66 S.FT
6.	VACANT AREA	542.71Sqm	5841.73 S.FT

JOINERY DETAILS :-

S.NO	DESCRIPTION	SIZE IN M
1	ROLLING SHUTTER-R.S	2.14 X 2.14
2	DOOR - D	0.91 X 2.14
3	DOOR - D1	0.76 X 2.14
4	WINDOW - W	1.83 X 1.52
5	VENTILATOR - V	0.91 X 0.61

PLOT COVERAGE
PLOT COVERAGE : 307.29/850 X 100 = 36.15%
FLOOR SPACE INDEX (FSI):
FLOOR SPACE :
$$\frac{\text{FSI AREA}}{\text{SITE AREA}} = \frac{307.29}{850} = 0.36 < 2.0$$

PARKING DETAILS
CAR PARKING : 3 NOS
TWO WHEEL PARKING : 3 NOS

COLOUR INDEX:
PROPOSED BUILDING
EXISTING ROAD
BOUNDARY LINE

APPLICANT:-
L. Uma
UMA W/O LAKSHMANAN

ENGINEER:-
Ln. Er. MANIKANDAN, S. DCE., B.E.,
CIVIL ENGINEER
Licensed Building Surveyor
Eci Registration No. JrApE/000011/16
BLUE ARC BUILDERS
PLANS / CONTRACTS / INTERIORS
No.93/27, 93/28, Madhava Complex (Upstair)
Water Tank, Kalanivasal Main Road, Karaikudi-2
M.+919524020467, E-mail:bluearcbuilders@gmail.com