


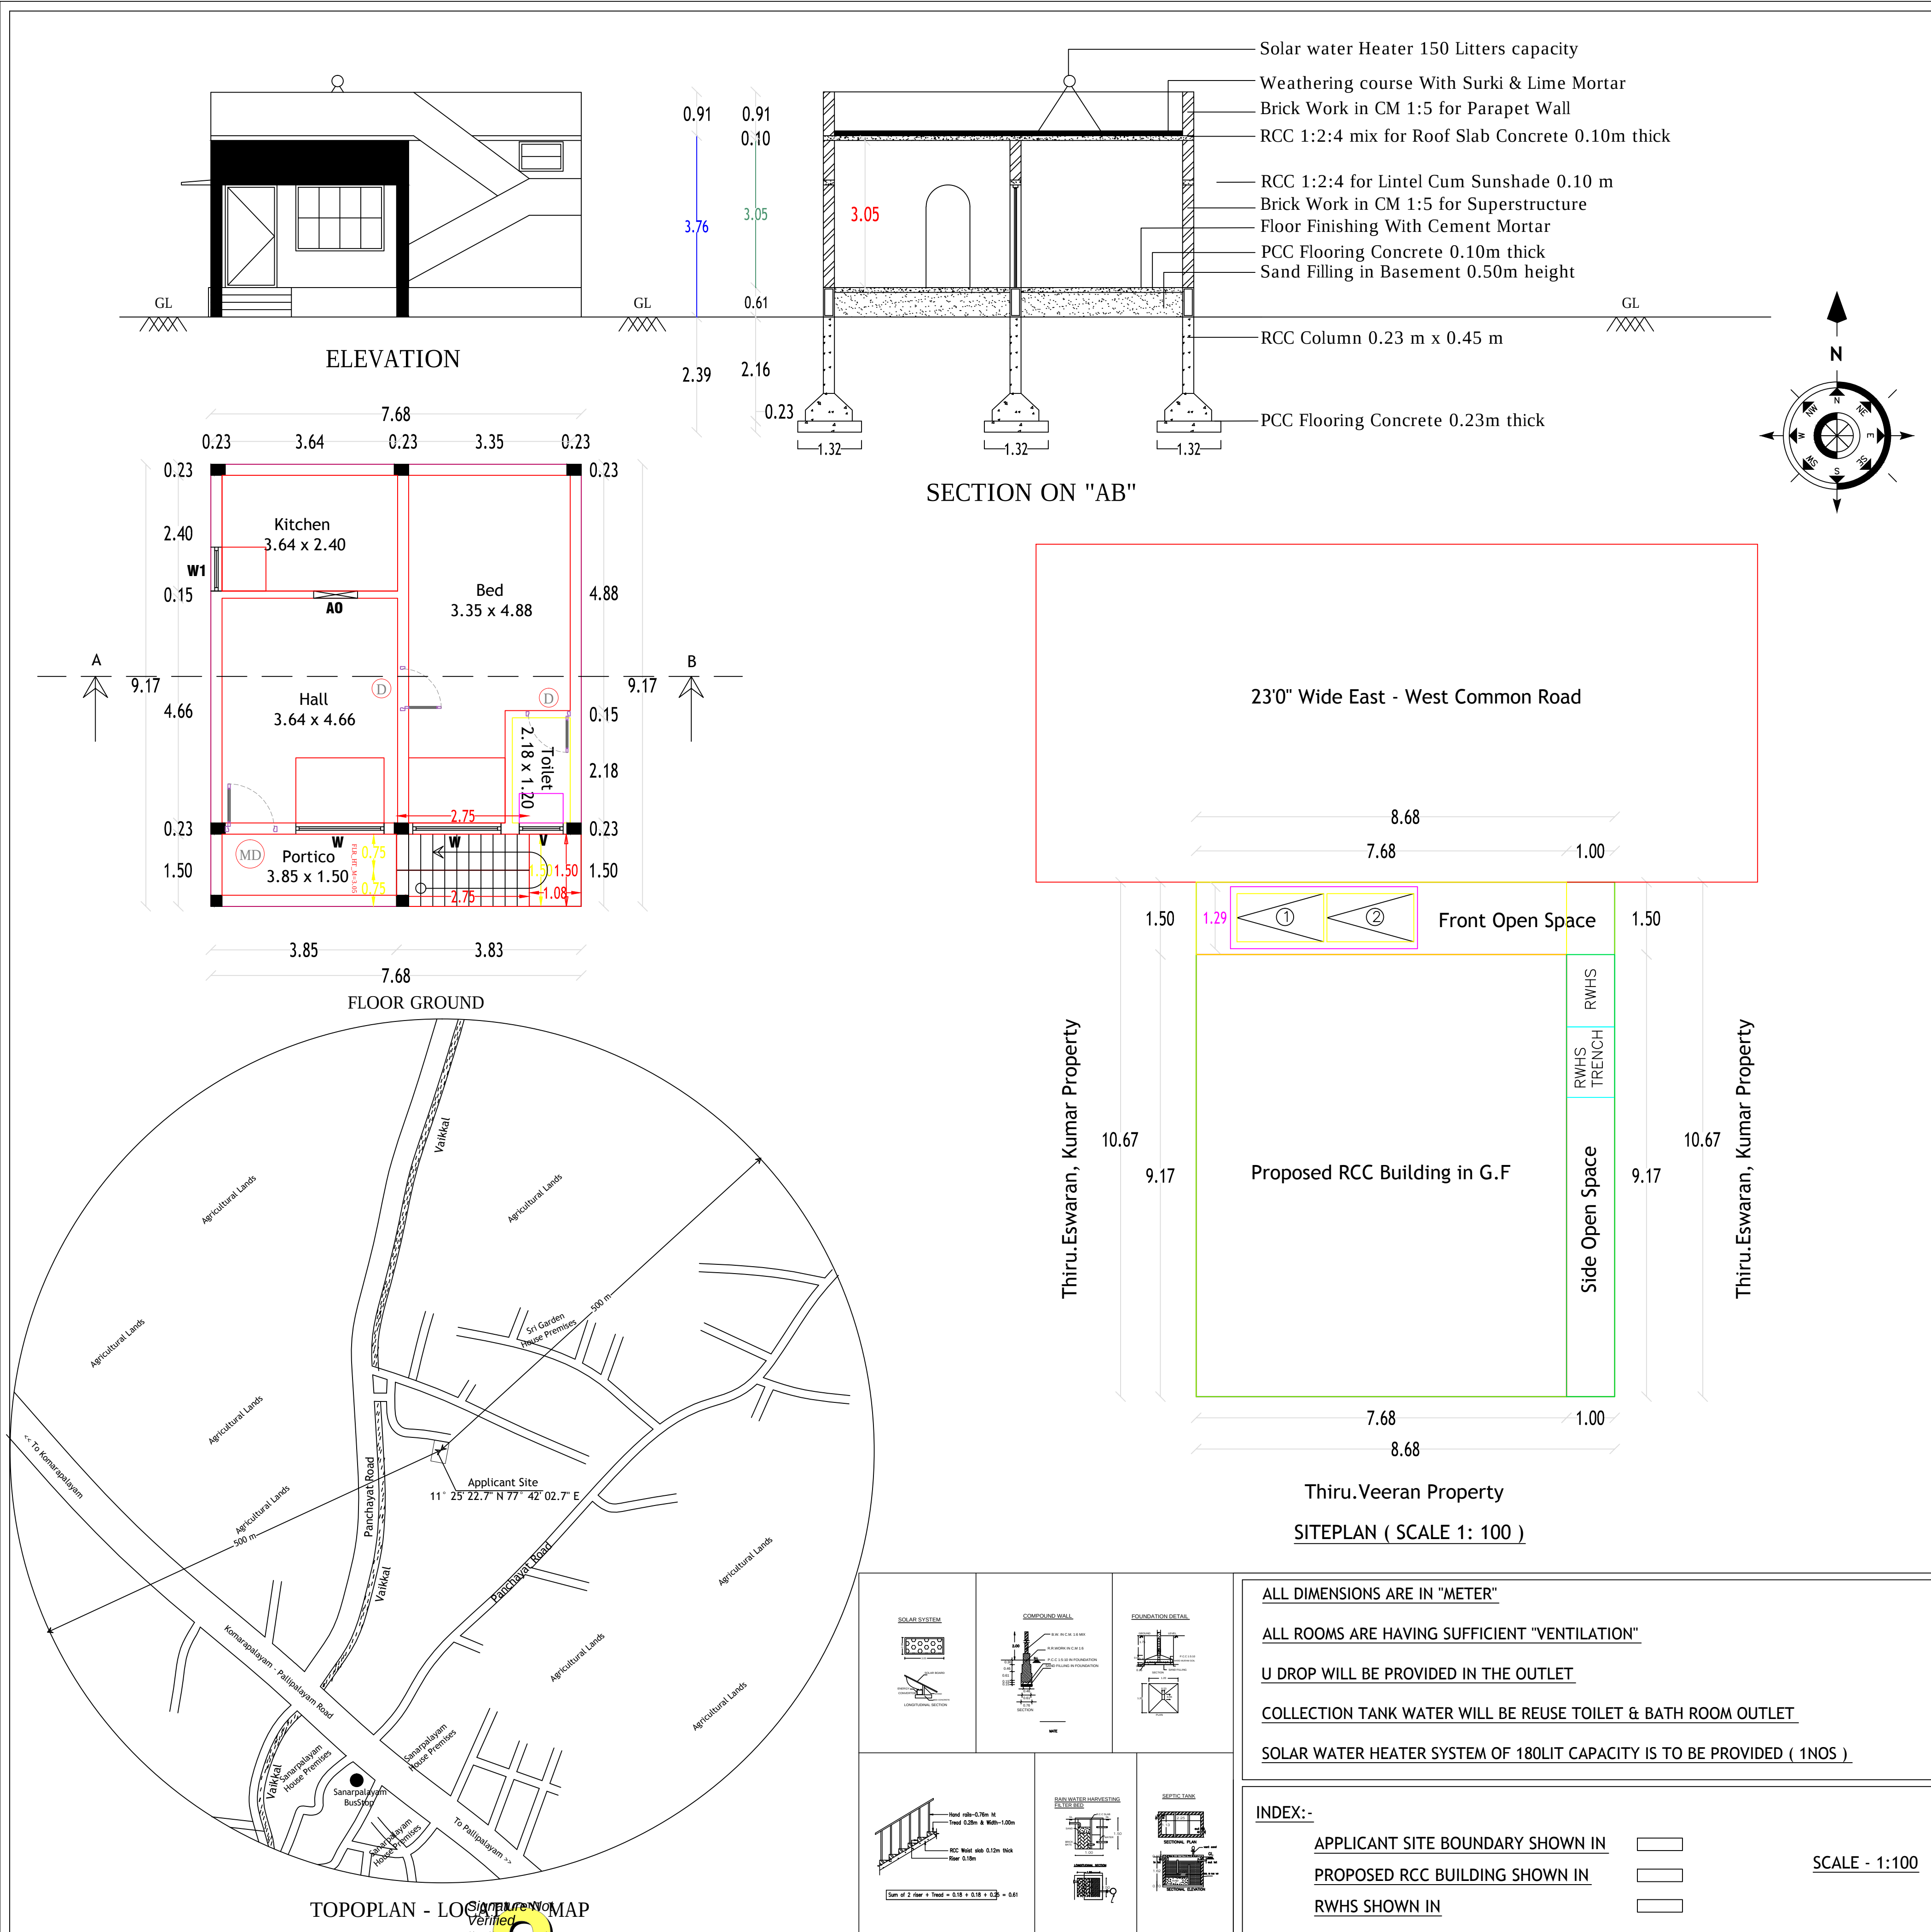

Plan Showing the Proposed RCC Terraced Ground Floor Residential

House Construction at R.S.F.No: 307/2A-Part, New Sub-division

R.S.F.No: 307/2A4, Patta No: 5799, Komarapalayam Agraharam Village,

Kuppandapalayam Panchayat, Sanarpalayam, Komarapalayam,

Komarapalayam Taluk, Namakkal District.


Applicant :-

Thiru.V.Angappan, S/o.Thiru.Vadivel.

AREA DETAILS	SQ.M	SQ.FT
Area of the Applicant Site (As on Document)	92.75	998.00
Area of the Proposed RCC Building in G.F	70.43	758.10
Area of the Open Space	23.66	254.67

JOINERY DETAILS:-

Main Door	MD	1.00 x 2.13 (3'3" x 7'0")	Door	D	0.91 x 2.13 (3'0" x 7'0")
Window	W	1.83 x 1.37 (6'0" x 4'6")	Window	W1	0.91 x 0.91 (3'0" x 3'0")
Opening	AO	0.91 x 2.13 (3'0" x 7'0")	Ventilator	V	0.91 x 0.61 (3'0" x 2'0")

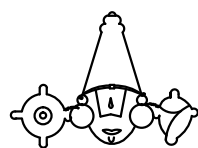

Er.K.KUMARAGURUPARAN

B.E.,M.I.E.,F.I.V.,M.L.C.A.,F.I.C.I.,DIP (VASTHU)
CHARTERED ENGINEER & REGISTERED VALUER
Cell No.: 94430-59095



Ar.K.K.KARTHE

M.Arch., M.S(UK), M.Sc(R.E & Val),
REGISTERED ARCHITECT & VALUER
Cell No.: 89039-59095

SREE BALAJI BLUE PRINTERS AND ENGINEERS

HEAD OFFICE: "LO KA" NIWAS, 463, SALEM MAIN ROAD, OPPOSITE ANNA STATUE,
KOMARAPALAYAM-638183.
PH.NOS. : 04288-261837; 94437-05951,52,25 & 65.

BRANCH OFFICE: "GURU ILLAM", 6/113, VASUKI 5 TH STREET, ERODE - 1.
PH. NOS: 0424-2256955; 94437-05950,35,53&58.

E.Mail: valurguru@gmail.com

Web: www.valurguru.in

APPLICANT

ENGINEER / ARCHITECT

K.K.Karth

Ar. K.K.KARTHE
M.Arch, M.S(UK), M.Sc(R.E & Val),
REGISTERED ARCHITECT & VALUER,
(COA No : CA/2014/62467),
"LOKA NIWAS", 463, Salem Main Road,
Opp. Anna Statue, Komarapalayam 638 183.
Ph : 04288 - 261837, Cell : 89039 59095