
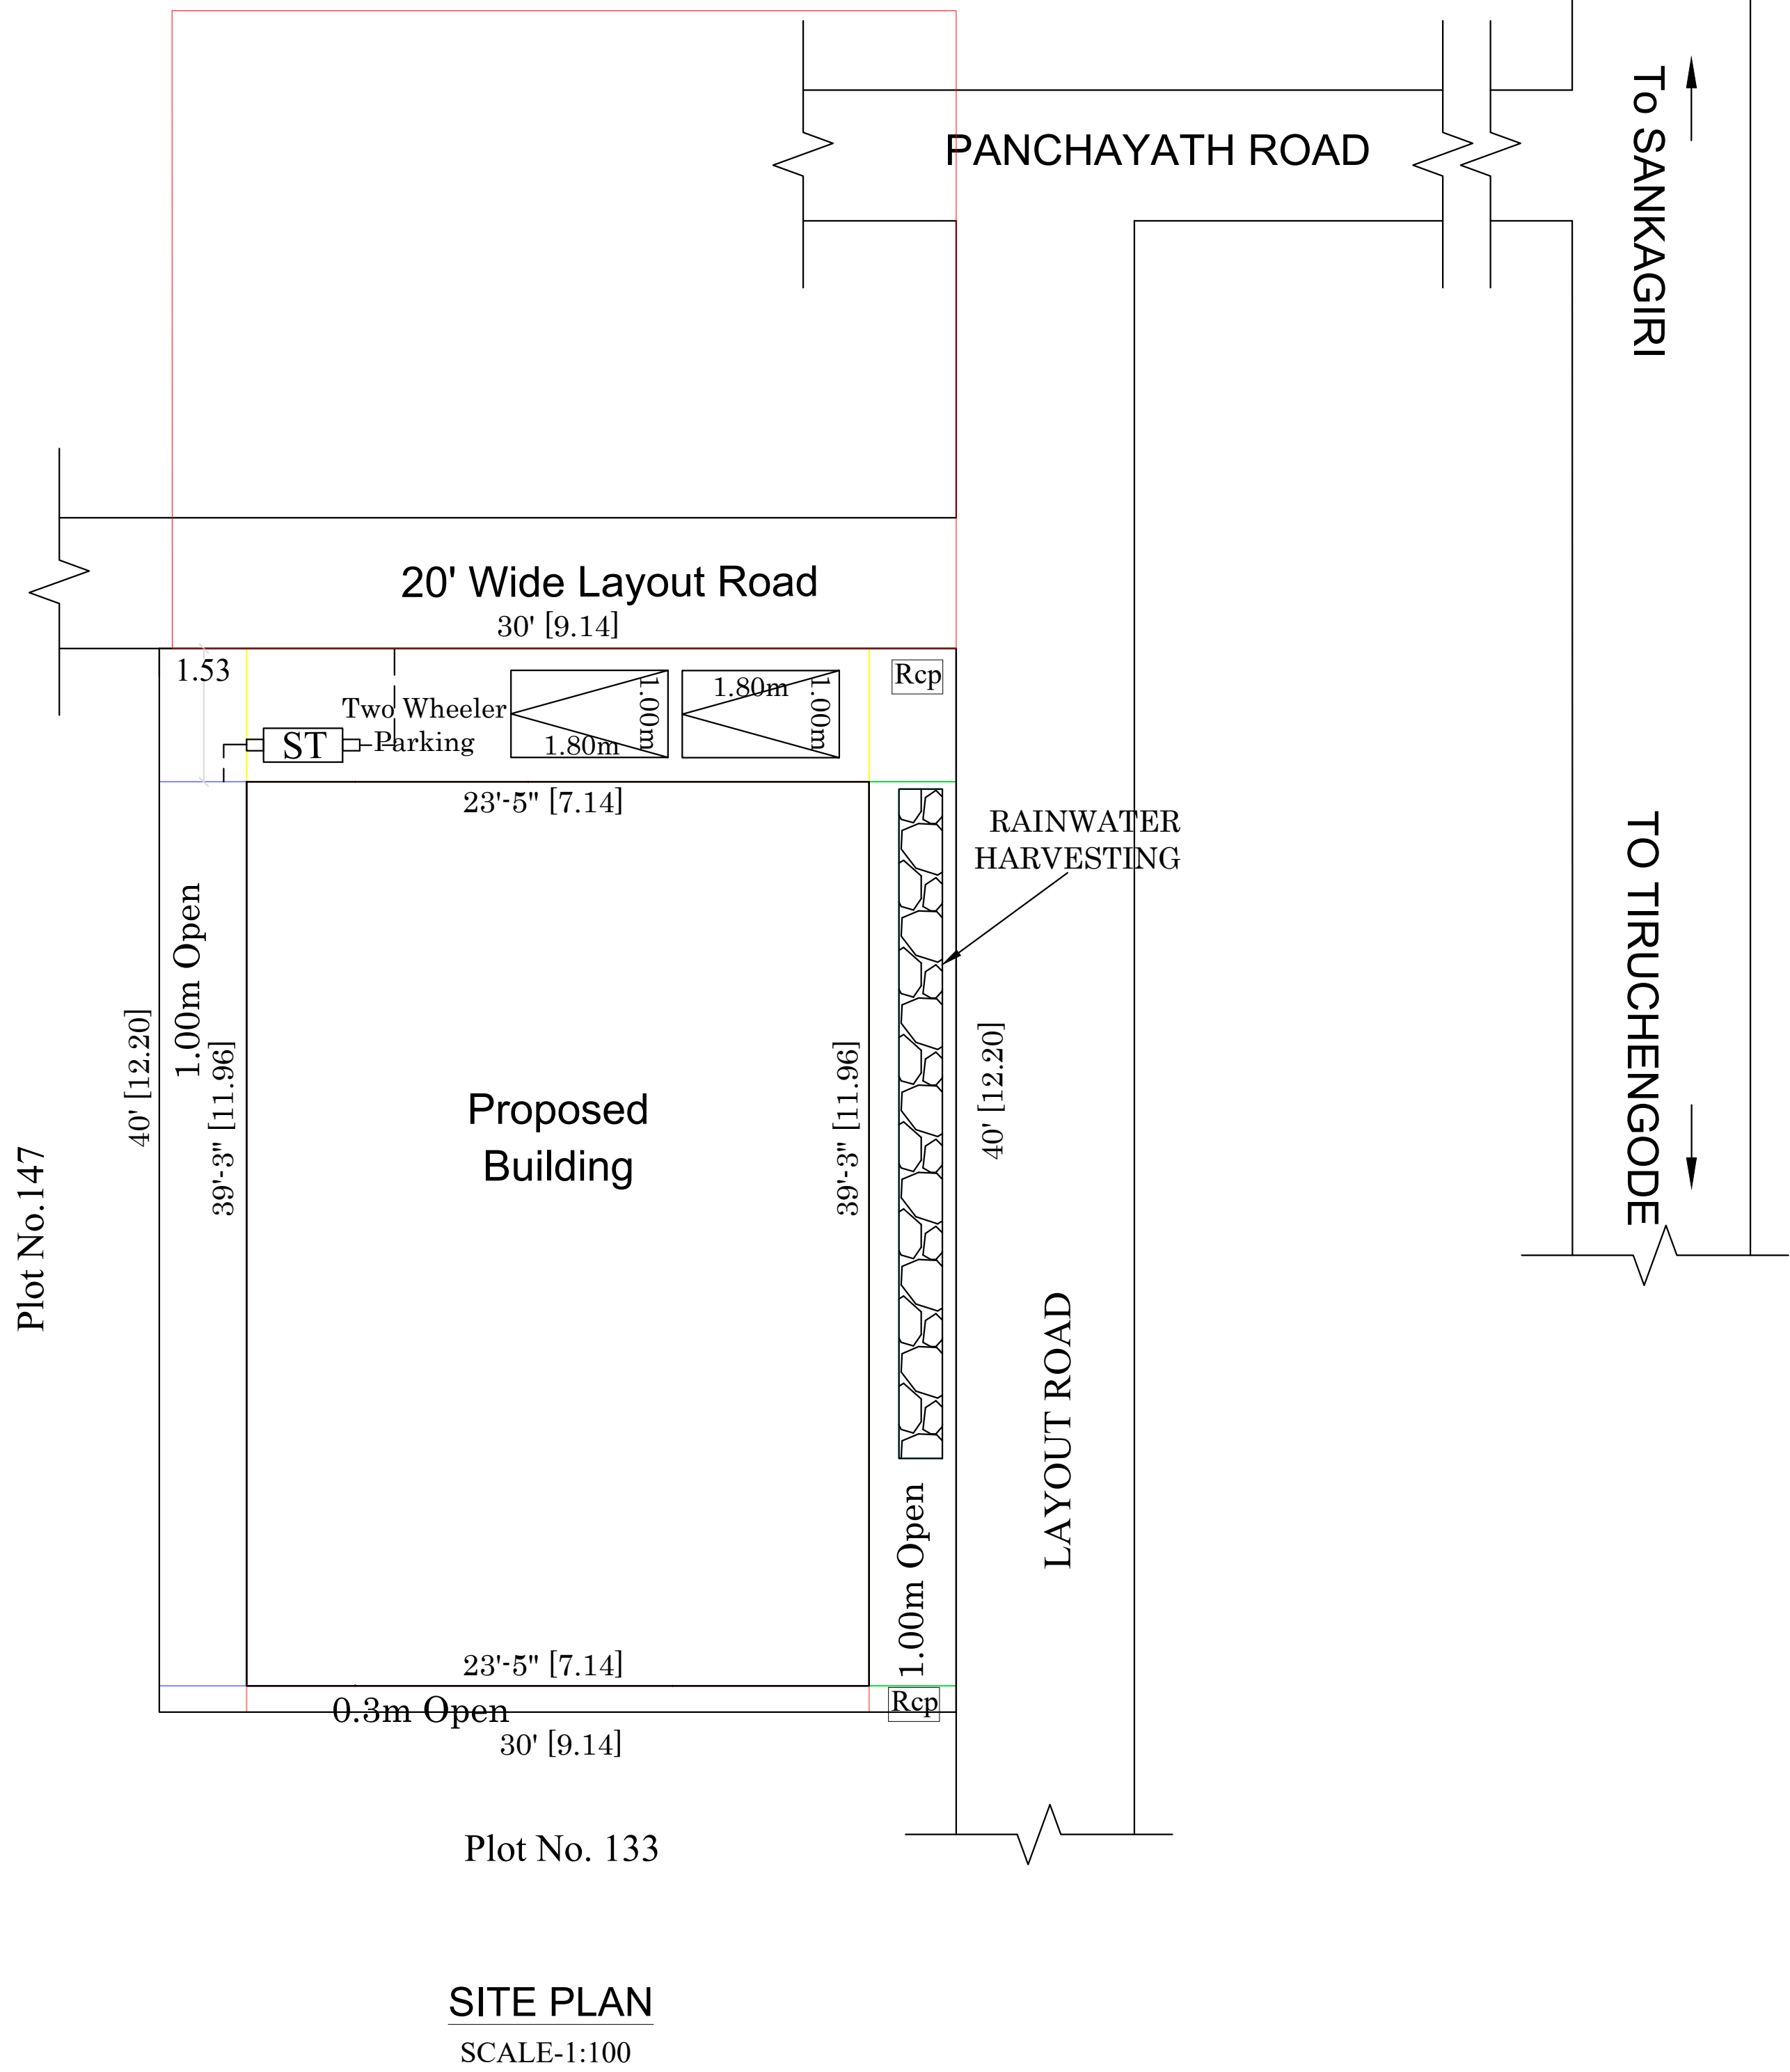


PLAN SHOWING THE PROPOSED CONSTRUCTION OF R.C.C TERRACED ROOF RESIDENTIAL BUILDING AT S.F.NO : 201/2A1A1A35A1, PATTa NO: 5055, PLOT NO.148, SIR LAKSHIMI NAGAR, KARUVEPPAMPATTY VILLAGE AND PANCHAYAT, TIRUCHENGODE TALUK , NAMAKKAL DISTRICT.

NAME OF THE APPLICANT:

Mr.R.VASANTHKUMAR S/o Mr. RAJAVEL.

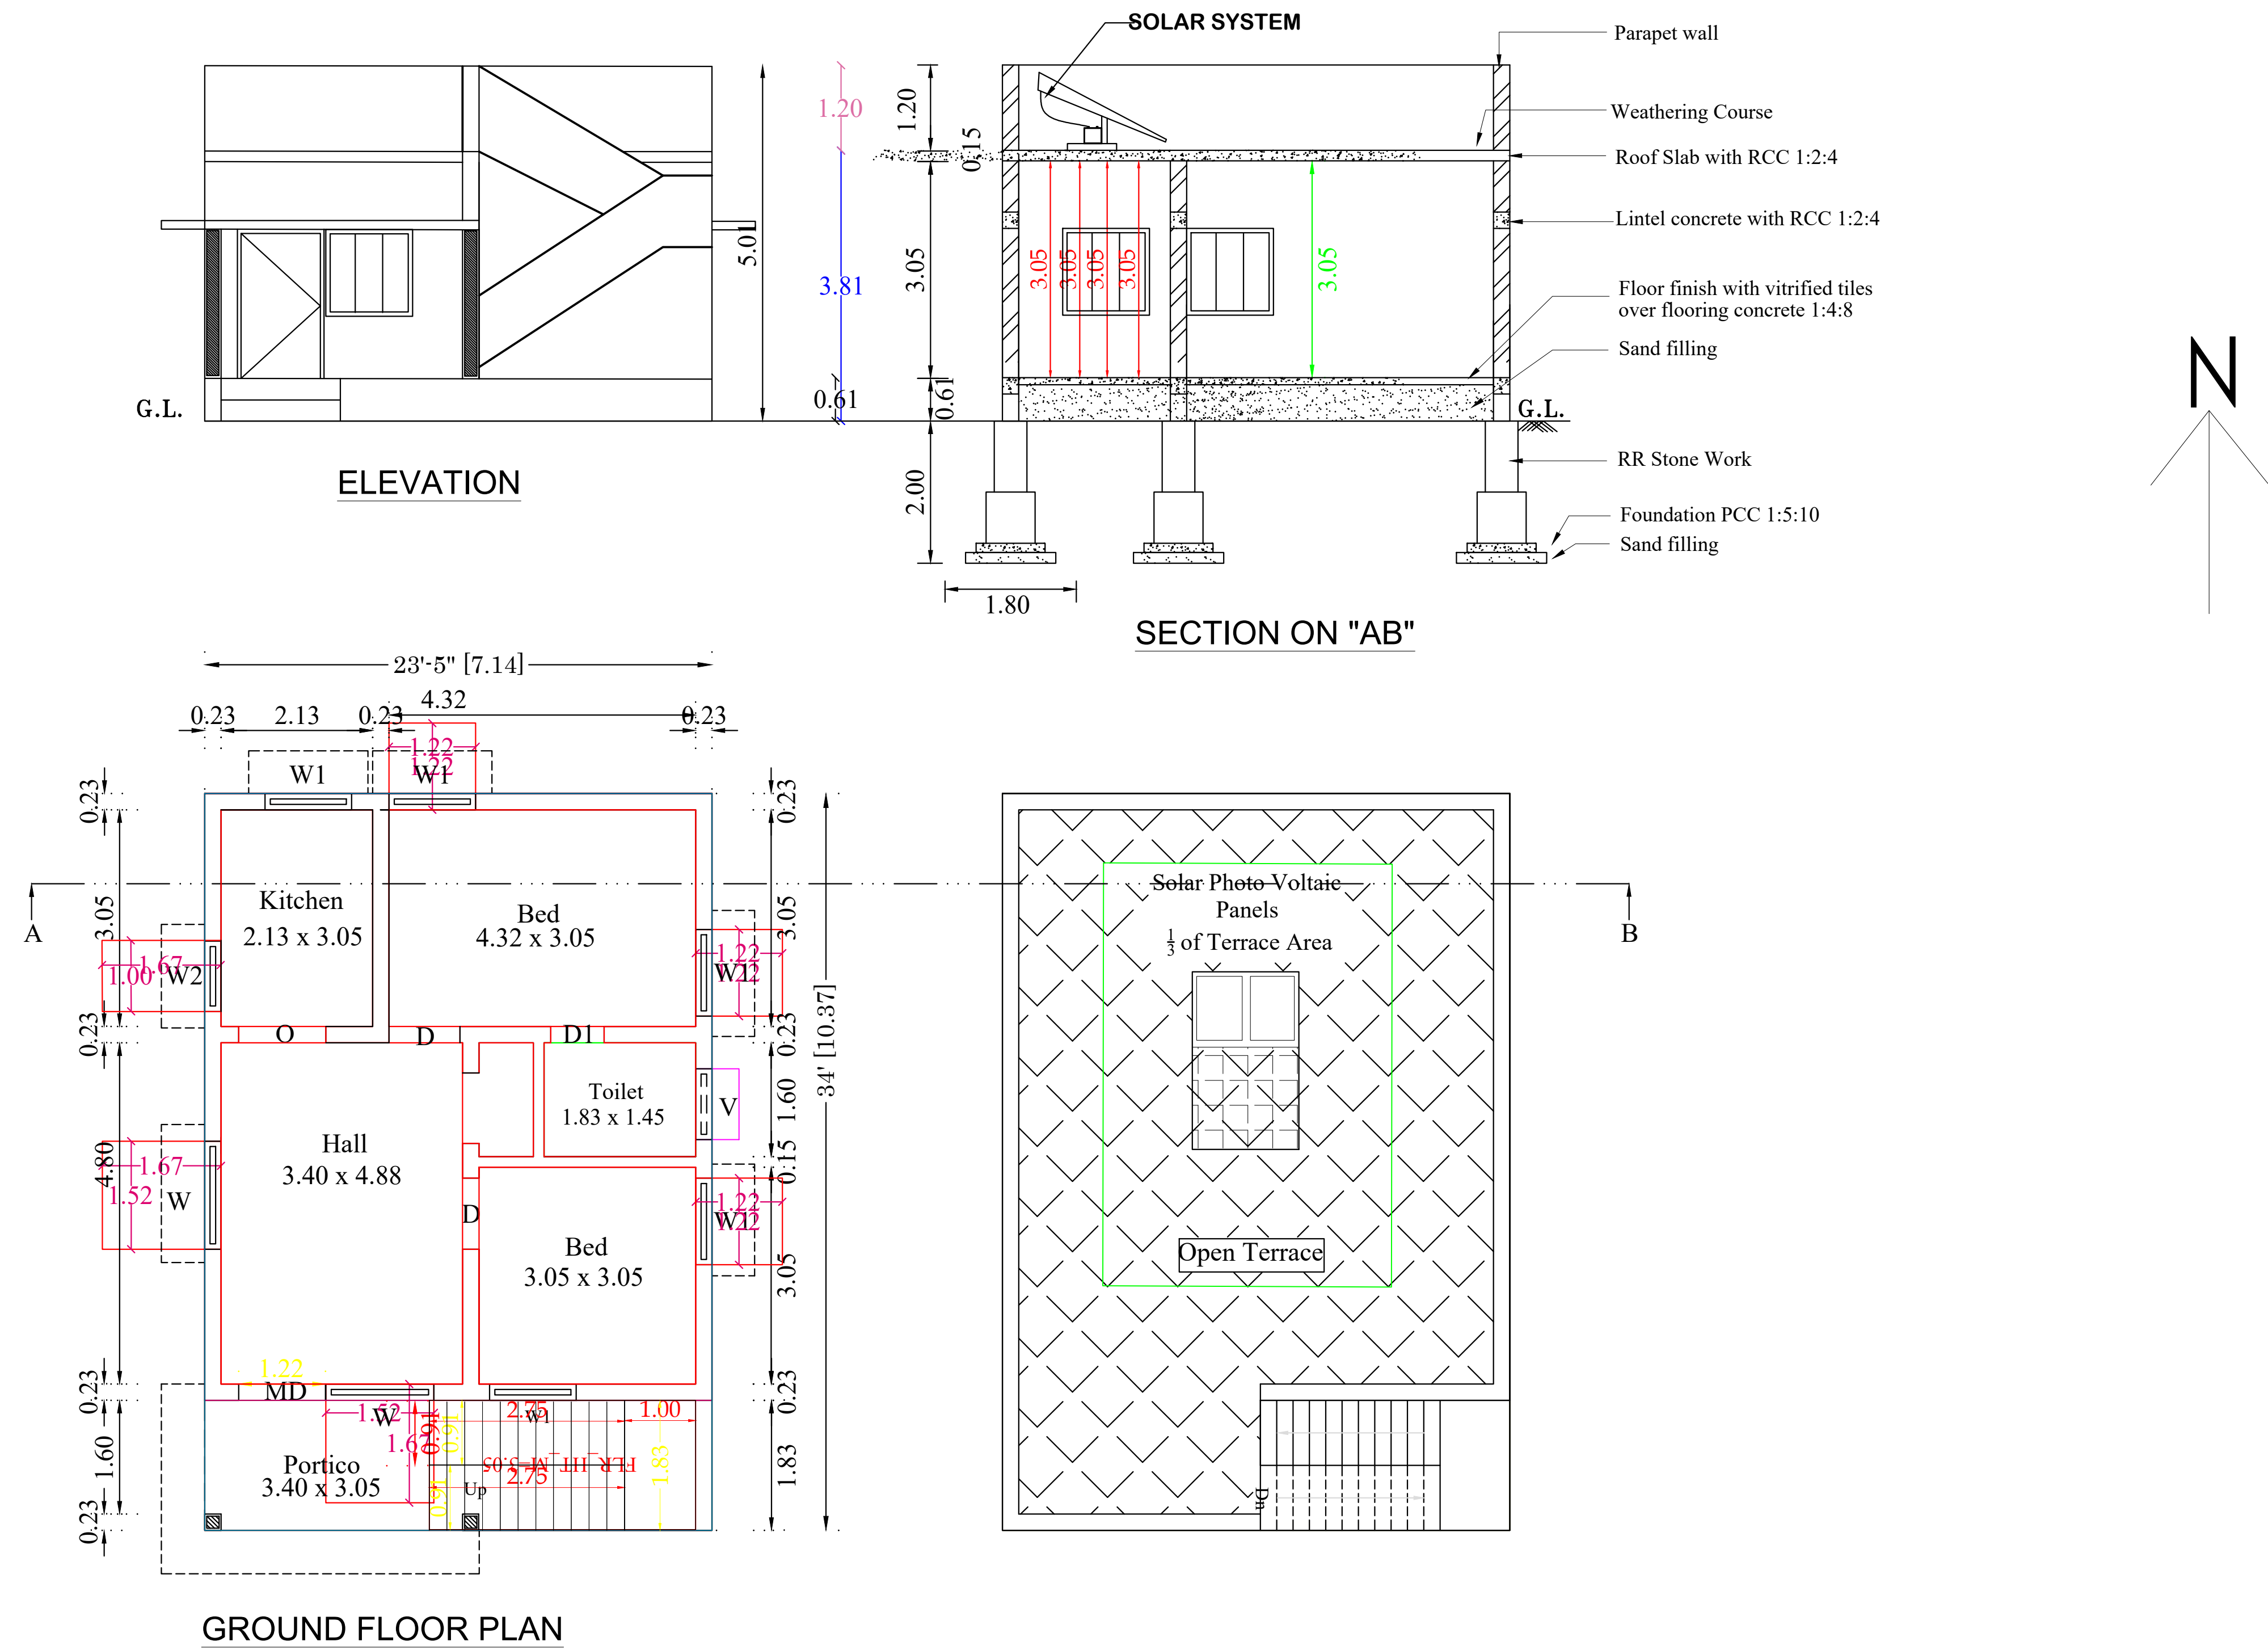

OFFICE USE:

FLOOR WISE BREAKUP					
Typical Block Name	Floor Name	Total Builtup Area		Carpet Area	
		Sq.ft	Sq.m		
Residential	Floor-Ground	796.95	74.04		51.08
JOINERIES DETAILS					
MAIN DOOR	MD	1.22x2.13	WINDOW	W	1.52x1.52
DOOR	D	1.00x2.13	WINDOW	W1	1.22x1.22
DOOR	D1	0.76x2.13	WINDOW	W2	1.00x1.00
OPEN	O	1.00x2.13	VENTILATOR	V	0.61x0.91
EF- EXHAUST FAN					
PARKING DETAILS					
Parking Category	Dwelling Units	Cars Required	Cars Provided	Two Wheelers Required	Two Wheelers Provided
Residential Above 75	0	0	0	1	1
Visitors Parking 10%		-	-	-	1
Total	0	0	0	1	2
LEGEND					
PLR/FMB AREA		111.56			
DOCUMENT AREA		111.56			
SUPER IMPOSED PLOT AREA		111.56			
Plot Coverage		66.00%			
Floor Space Index		= $\frac{\text{Total FSI Area}}{\text{Super Imposed Plot Area}}$			
		= $\frac{74.04}{111.56} = 0.66 < 2.00$			

REFERENCE:

SITE BOUNDARY SHOWN IN GREEN

PROPOSED CONSTRUCTION SHOWN IN RED

EXISTING ROAD SHOWN IN YELLOW

SCALE 1:100

NOTE:

- All the Dimension are in Meter
- SCALE 1:100
- All Sunshade Projections will be less than nor equal to 0.60m
- Mechanical Ventilation Will be Provided whenever required.

APPLICANT:

R. Vankar

REGISTERED ENGINEER

T. Deepankumar, B.E.(CIVIL),
Registered Engineer Grade-III
Triple D Construction,
Annai Complex, 1st Floor,
S.S.D. Road, TIRUCHENGODE
Cell: 93841 56401