
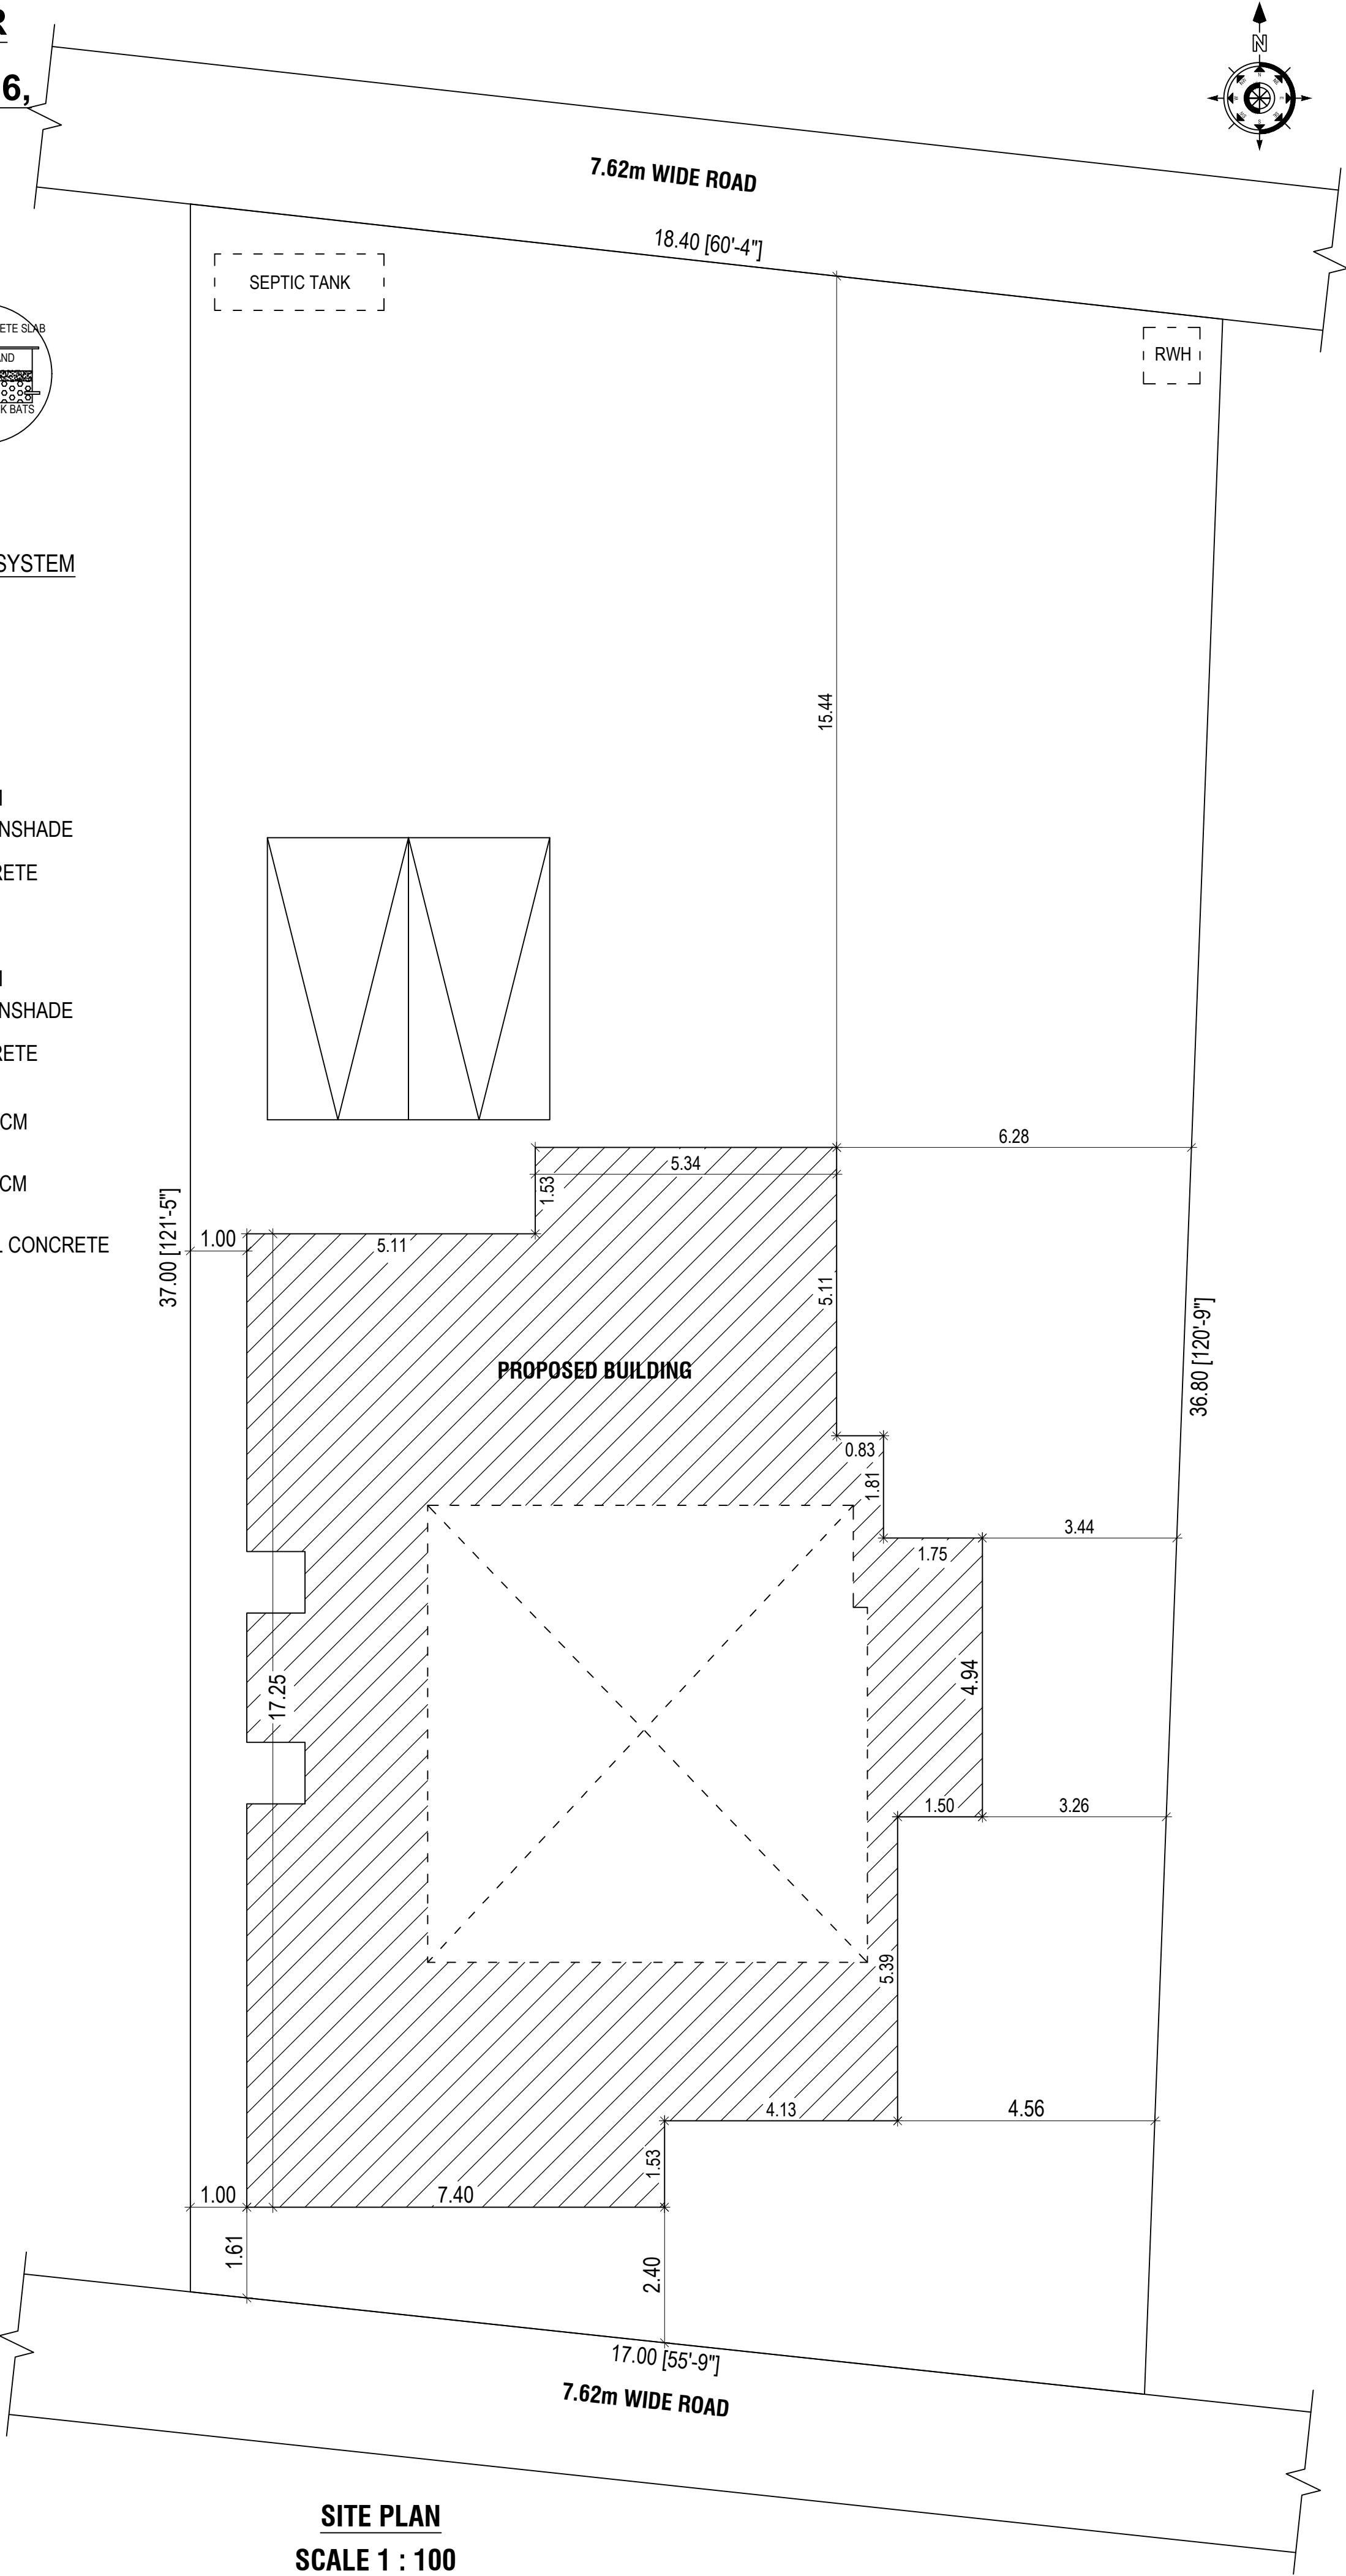
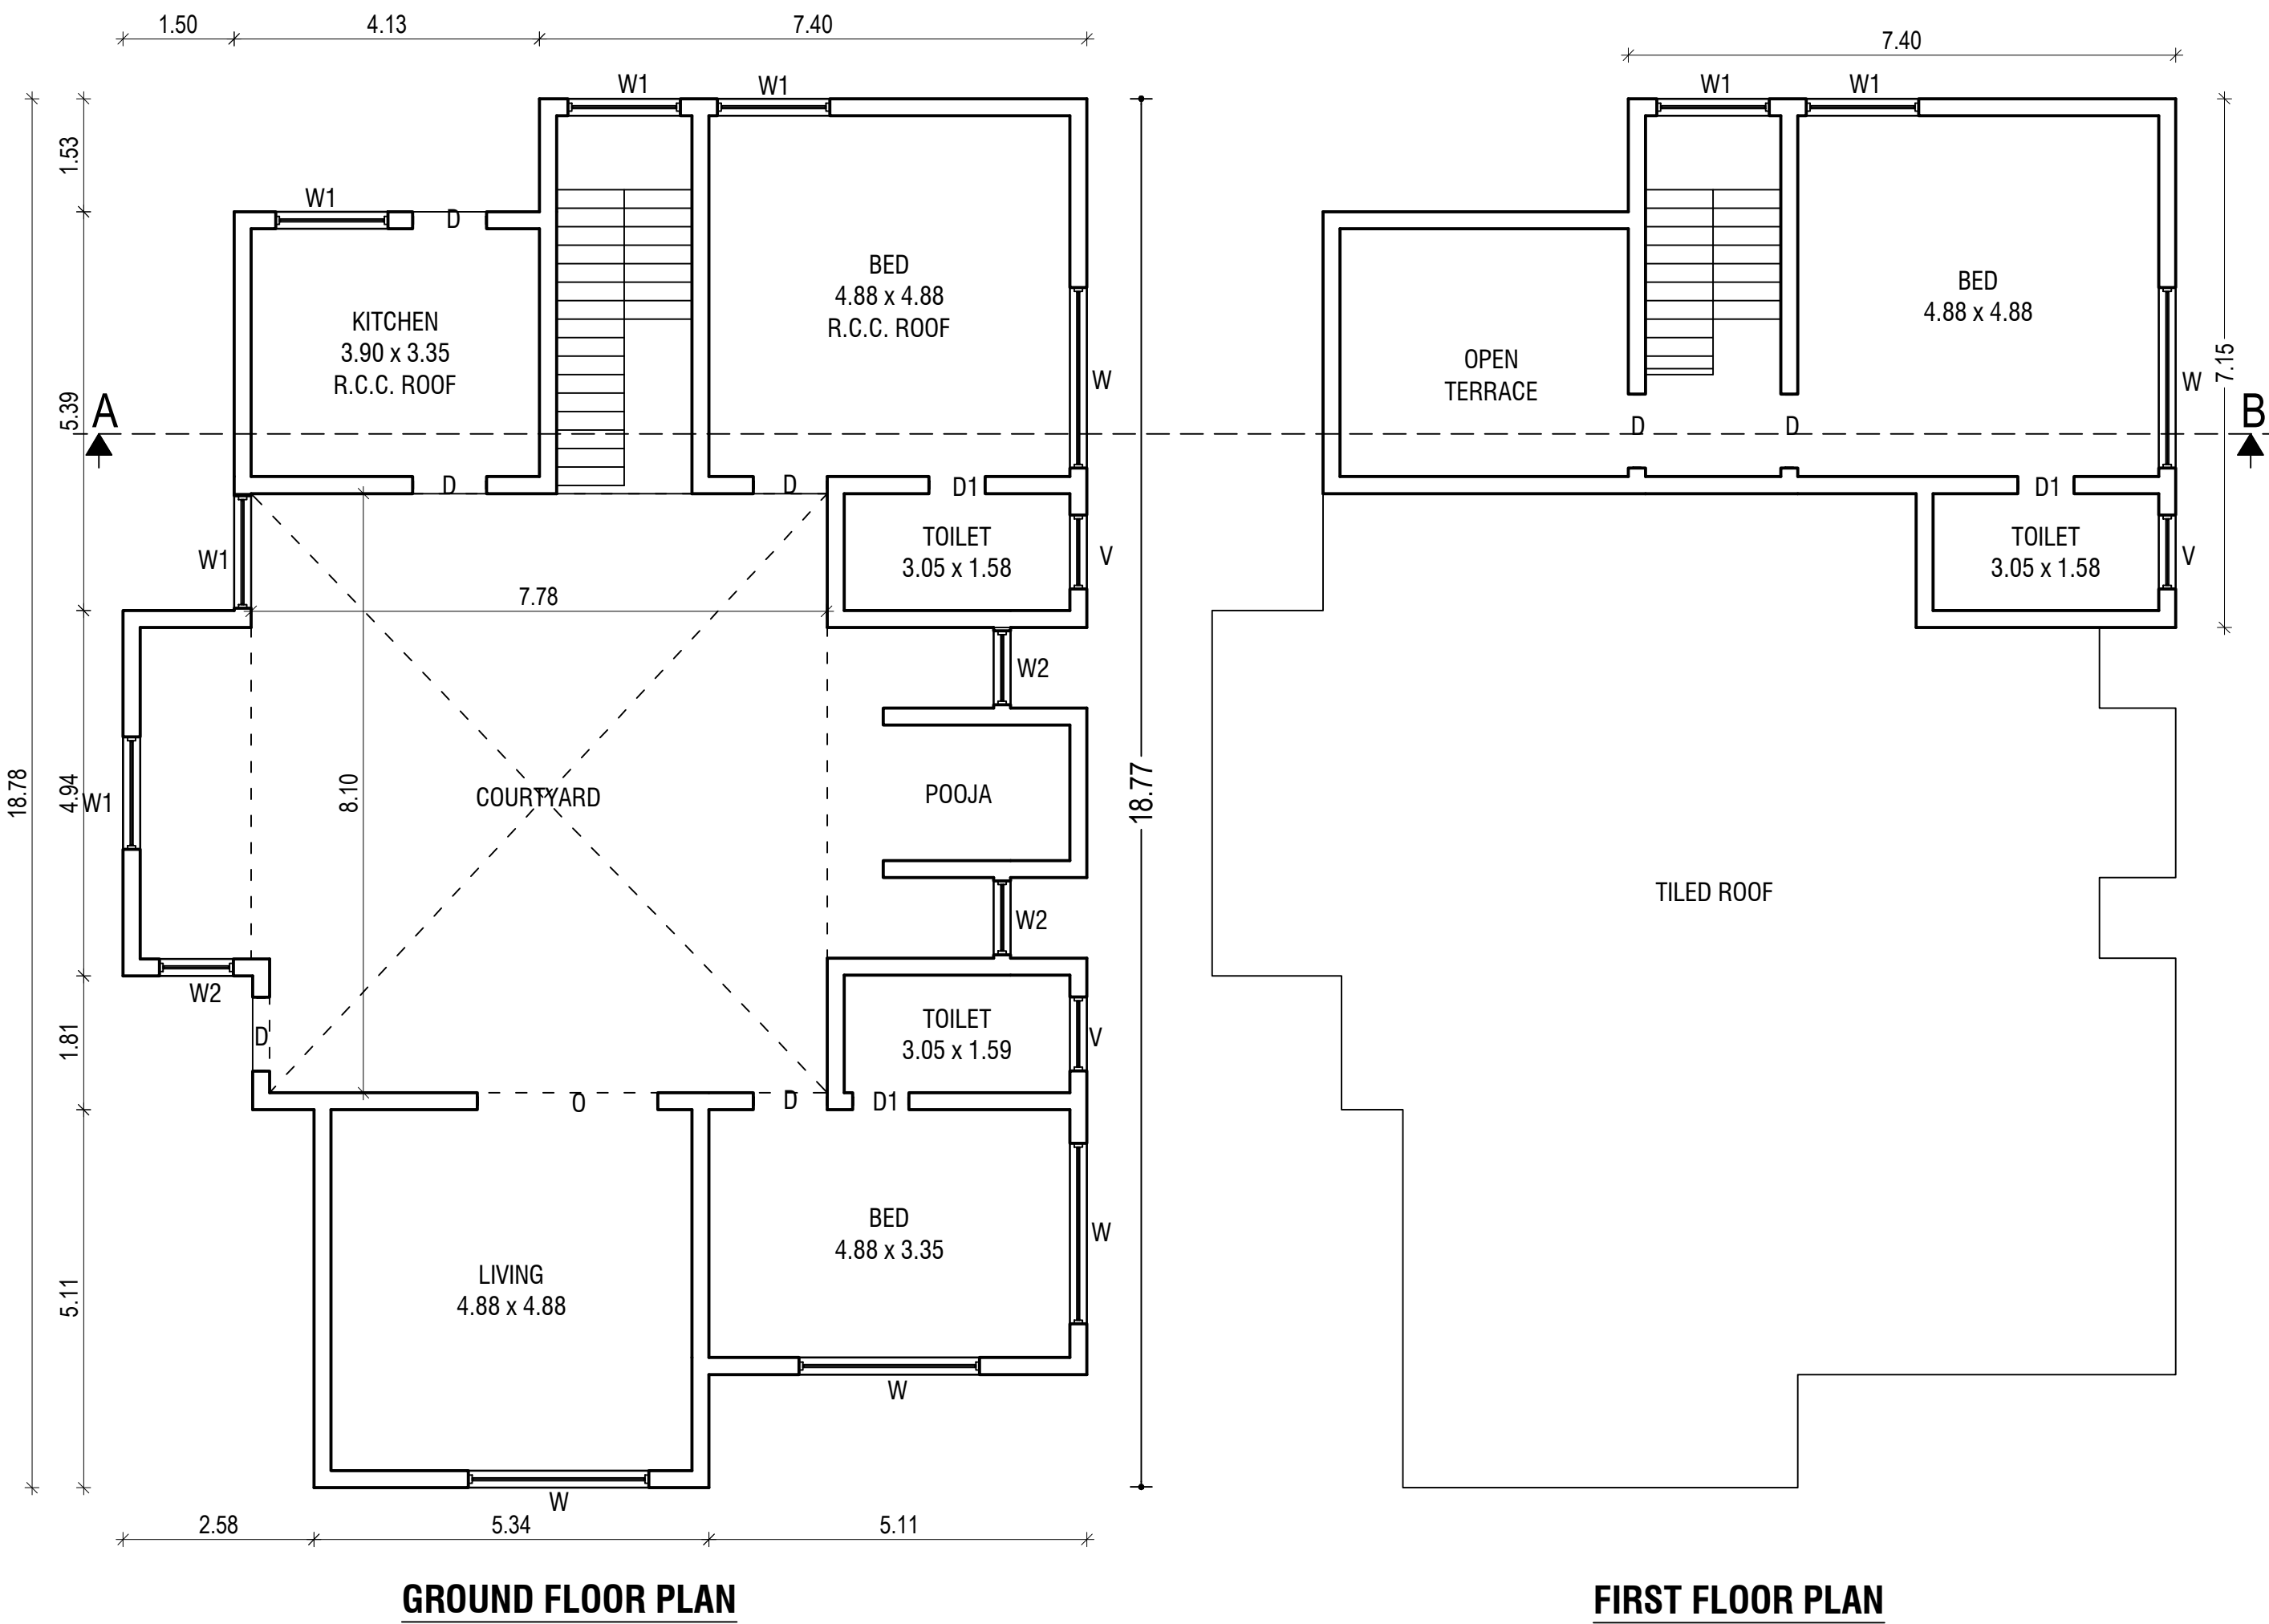


PLAN SHOWING THE PROPOSED CONSTRUCTION OF R.C.C ROOF & TILED ROOF GROUND & FIRST FLOOR BUILDING FOR " RESIDENTIAL PURPOSE " IN R.S.F. 39/1, NEW SUB-DIVISION R.S.F. NO. 39/17B, WARD NO. 6, PUDUPALAYAM AGRAHARAM VILLAGE, AT PUDUPALAYAM AGRAHARAM VILLAGE PANCHAYAT, KUMARAPALAYAM TALUK, NAMAKKAL DISTRICT.

APPLICANT:
Er. K.KRISHNASAMY
S/o. KARUPPANNAN. (Late).

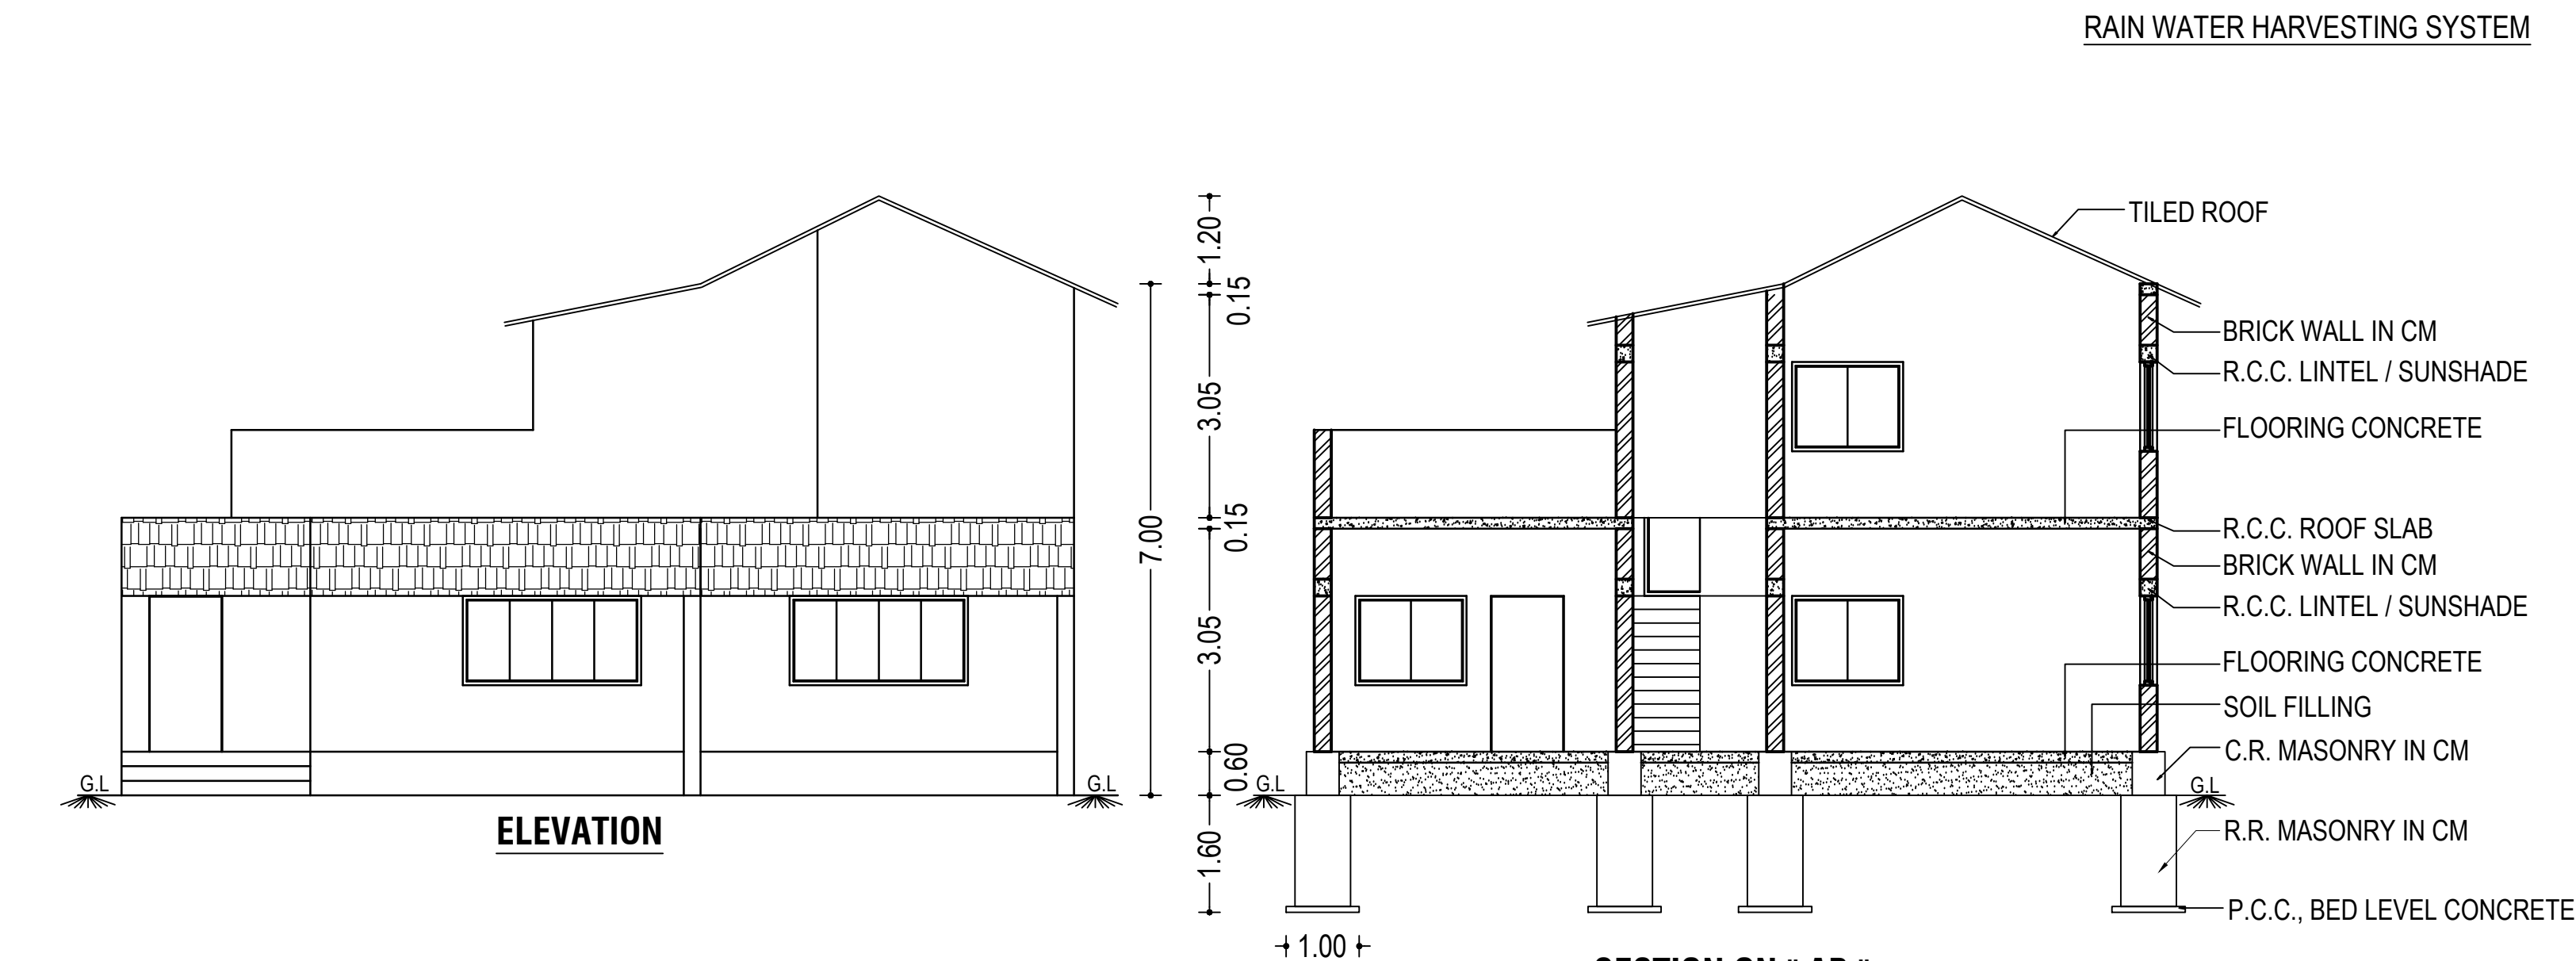

LOCATION MAP

SEPTIC TANK DETAILS

STAIRCASE DETAILS

AREA DETAILS		SQ.Ft.	SQ.M.
AREA OF THE APPLICANT SITE (16.50Cent)		7187.40	667.73
PLINTH AREA OF THE PROPOSED R.C.C. ROOF RESIDENTIAL BUILDING IN G.F.,		663.06	61.60
PLINTH AREA OF THE PROPOSED TILED ROOF RESIDENTIAL BUILDING IN G.F.,		832.48	77.34
PLINTH AREA OF THE PROPOSED TILED ROOF RESIDENTIAL BUILDING IN F.F.,		493.74	45.87
TOTAL PLINTH AREA (GF+FF)		1989.28	184.81
AREA OF THE OPEN SPACE		5692.28	528.79
SEPTIC TANK WITH SOAKPIT		1 No	
RAINWATER HARVESTING SYSTEM		1 No	
BORE WELL		1 No	

JOINERY DETAILS		FEET	METRE
D	DOOR	3'3" X 7'0"	1.00 X 2.13
D1	DOOR	2'6" X 7'0"	0.76 X 2.13
O	OPEN	3'3" X 7'0"	1.00 X 2.13
W	WINDOW	5'0" X 5'0"	1.52 X 1.52
W1	WINDOW	5'0" X 5'0"	1.52 X 1.52
W2	WINDOW	5'0" X 5'0"	1.52 X 1.52
V	VENTILATOR	3'3" X 2'0"	1.00 X 0.60

SITE BOUNDARY ☐

PROPOSED BUILDING ☐

SCALE 1:100

ALL DIMENSIONS ARE IN "METRE & FEET"

APPLICANT

ENGINEER

Er.R.PARAMAGURU, M.E., A.M.I.E., A.I.V.,
REGISTERED STRUCTURAL ENGINEER
PG CADD STRUCTURES
REG. No : 03 / 2019 / RSE - GR-I / ELPA
1st FLOOR, 334, METTUR ROAD, ERODE - 638 011.
email : pgcadd@gmail.com. Mob : 94422 85533.

Signature Not
Verified

Signed by: Village Panchayat
President
Location: Namakkal
Date: 2024.02.12 16:09:30

