
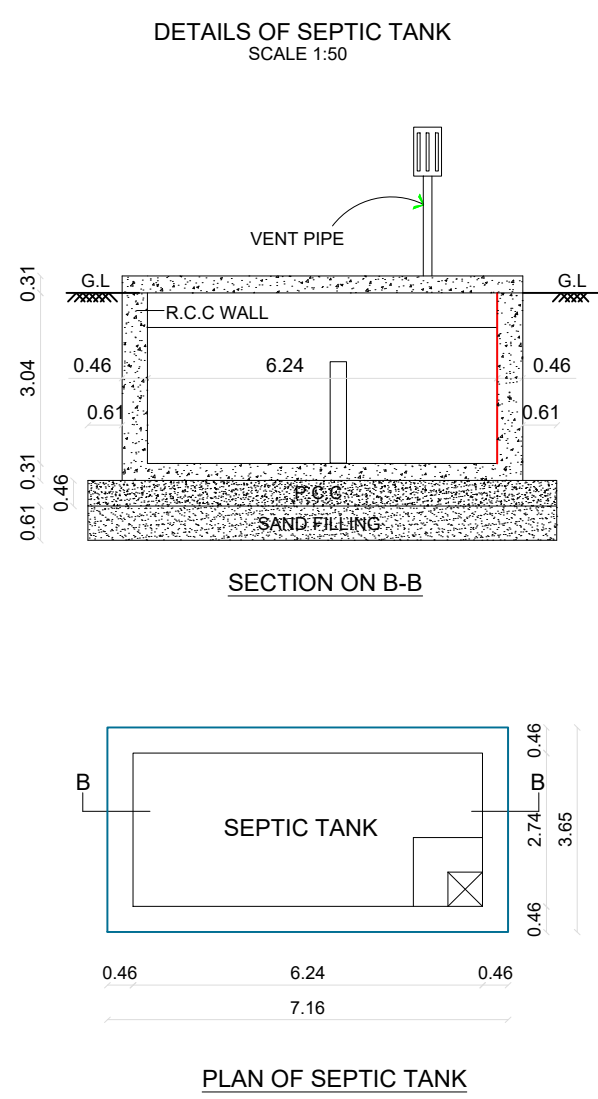
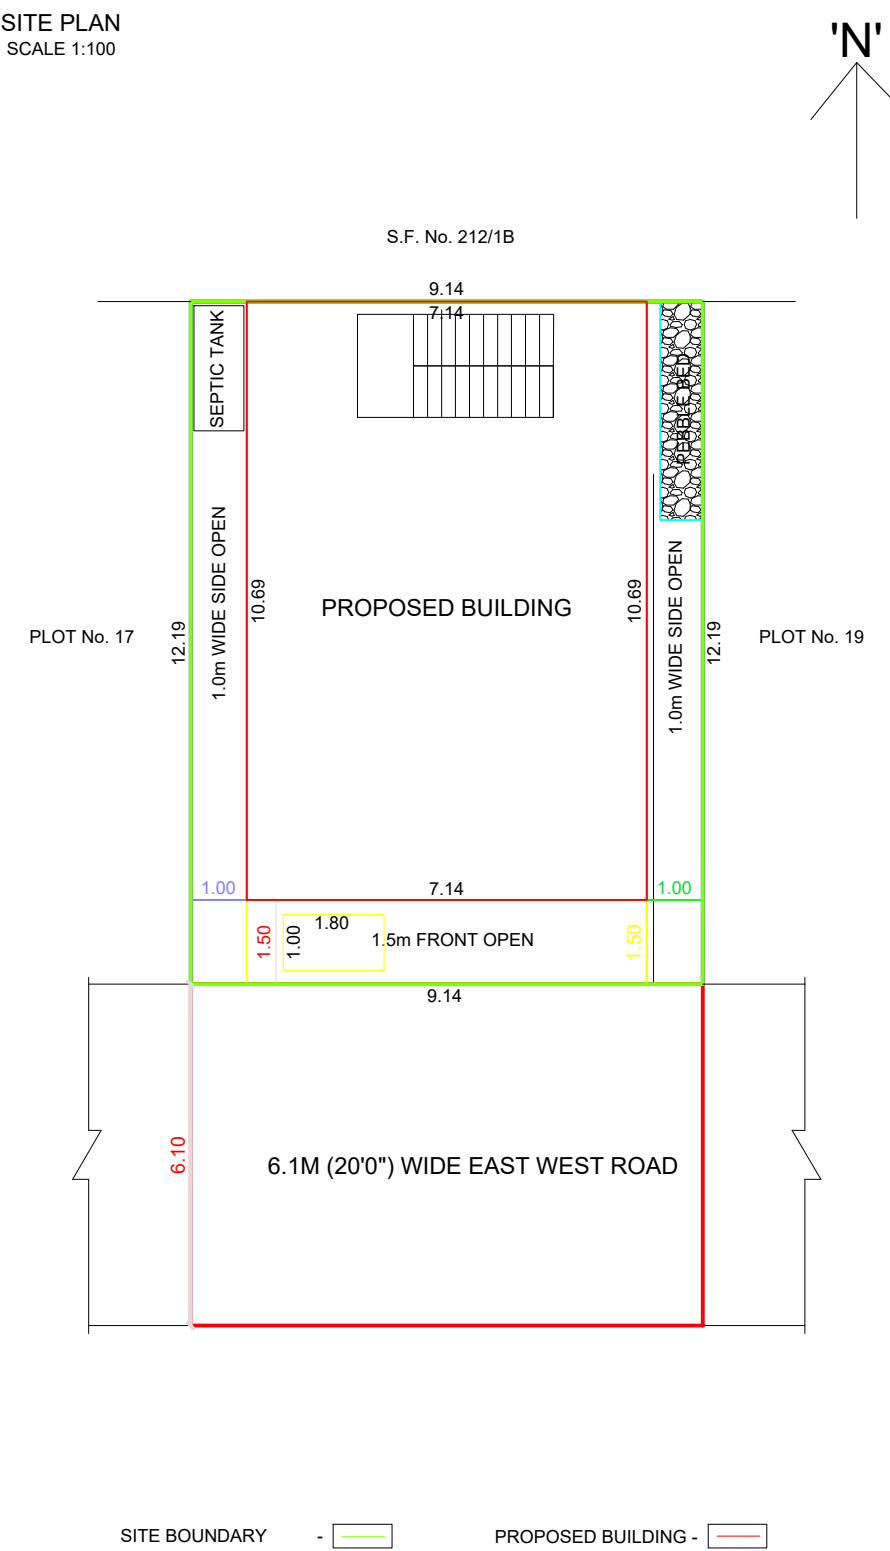


PLAN SHOWING THE PROPOSED CONSTRUCTION OF R.C.C. ROOF RESIDENTIAL BUILDING IN NEW S.F. No. 212/3C2 (OLD S.F. No. 212/3C), PATTa No. 2760, PLOT No. 18, GK GARDEN, MALLASAMUDRAM MELMUGAM VILLAGE, MALLASAMUDRAM UNION LIMIT, TIRUCHENGODE TALUK, NAMAKKAL DISTRICT.






APPLICANT : Tmt. R. MEHALA
W/o. Thiru. M.K. RAMAKRISHNAN

LAYOUT DTCP SOLD PLOT FRAME WORK - SPFW / NMKL No. 05 / 2021, Date - 27.02.2021
மனை வரன்முறை ந.க.எண். 741/2021/தி1, Date - 16.04.2021,
Mallasamudram Melmugam Village, Mallasamudram Union.

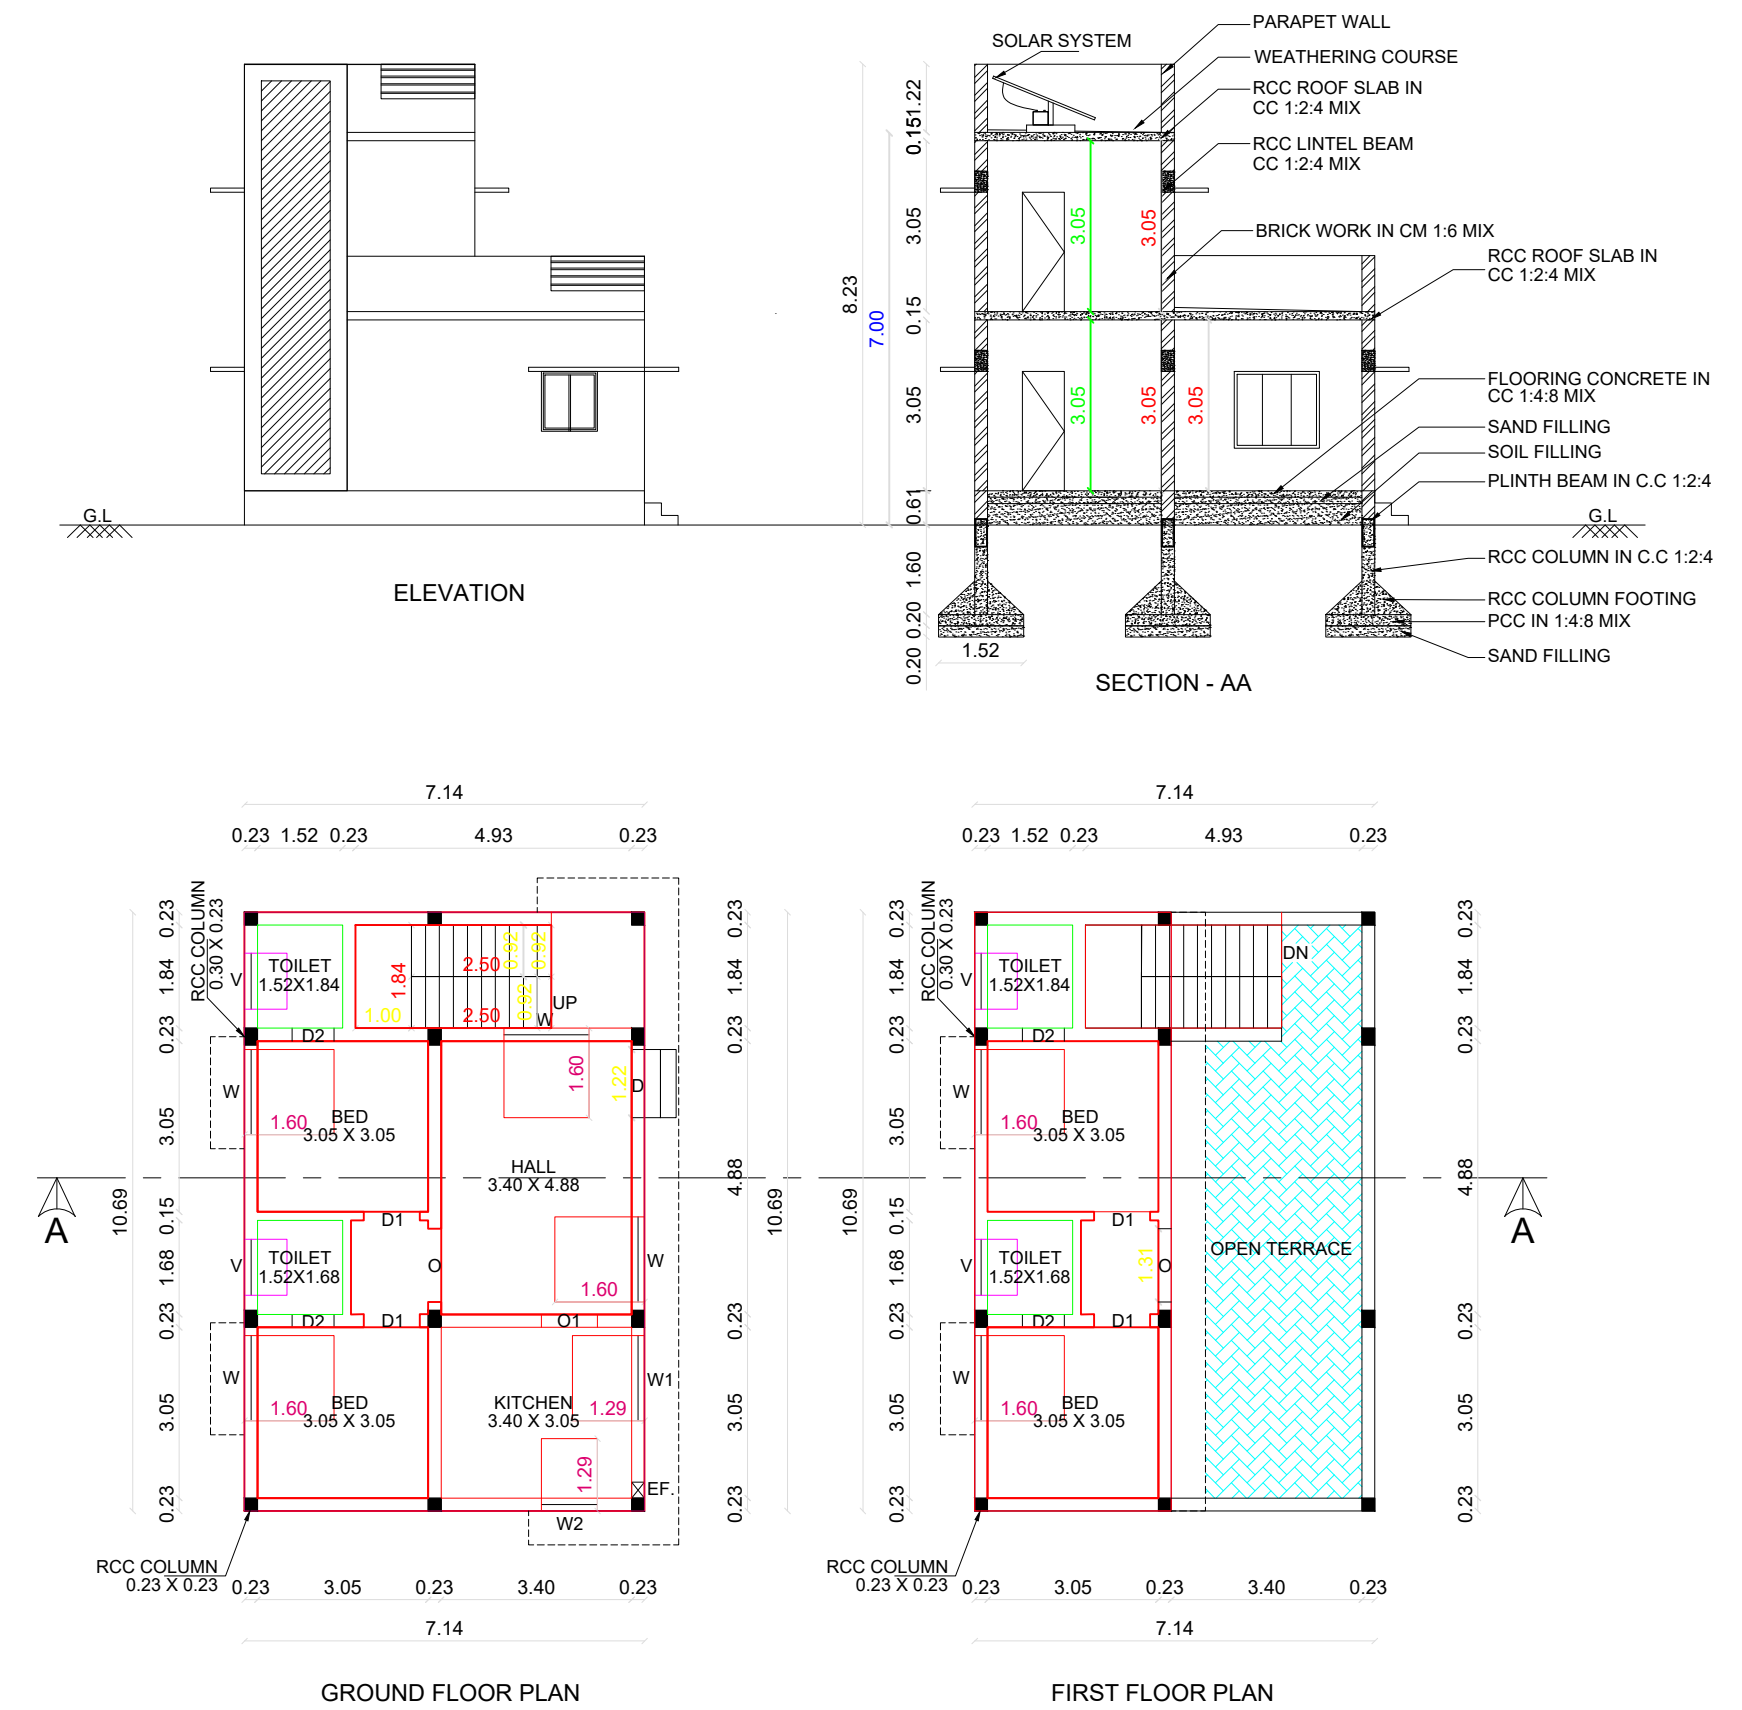


AREA DETAILS	SQ.MT	SQ.FT
AREA OF SITE	111.50	1200.00
PLINTH AREA OF PROPOSED GROUND FLOOR	76.38	821.84
PLINTH AREA OF PROPOSED FIRST FLOOR	37.53	403.82
TOTAL PLINTH AREA OF PROPOSED BUILDING	113.91	1225.66
CARPET AREA OF PROPOSED GROUND FLOOR	38.22	411.24
CARPET AREA OF PROPOSED FIRST FLOOR	21.30	229.18
TOTAL CARPET AREA OF PROPOSED BUILDING	59.52	640.42
AREA OF OPEN	35.12	378.16
AREA OF PLOT COVERAGE IN PERCENTAGE - 68.48%		
COMPOUND WALL IN RUNNING METER - 42.66M		

FLOOR SPACE INDEX		
F.S.I. = $\frac{\text{TOTAL FLOOR AREA}}{\text{SITE AREA}} = \frac{113.91 \text{ Sq.m}}{111.50 \text{ Sq.m}} = 1.02 < 2$		
SCALE - 1:100	ALL DIMENSIONS ARE IN METER	
REFERENCE	M	
D -- DOOR	--	1.22 x 2.13
D1 -- DOOR	--	1.00 x 2.13
D2 -- DOOR	--	0.76 x 2.13
O -- OPEN	--	1.31 x 2.13
O1 -- OPEN	--	1.00 x 2.13
W -- WINDOW	--	1.52 x 1.37
W1 -- WINDOW	--	1.52 x 1.00
W2 -- WINDOW	--	1.00 x 1.00
V -- VENTILATOR	--	1.00 x 0.61
OFB - ORGANIC FILTRATION BED		
RWT - RAINWATER COLLECTION TUB		
ST - SEPTIC TANK		
EF. - EXHAUST FAN - 0.30 DIA.		

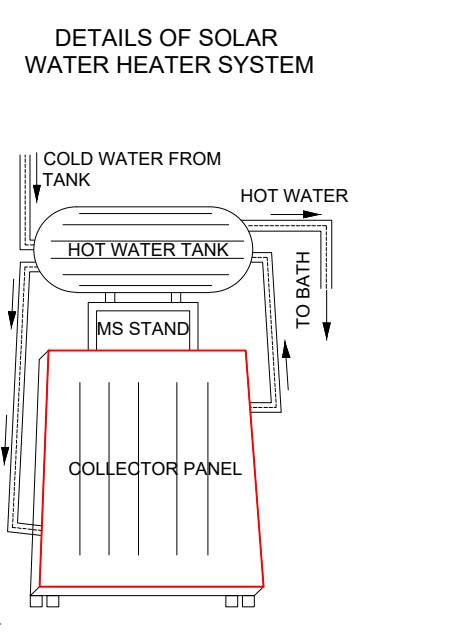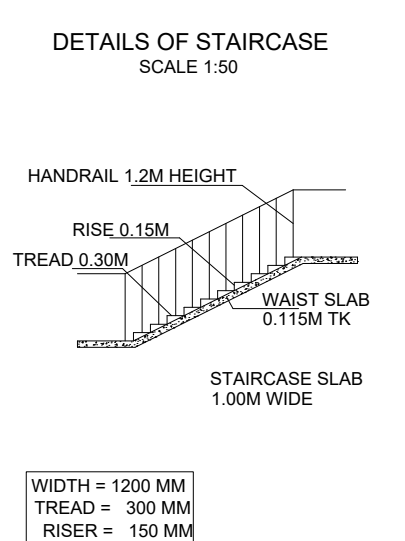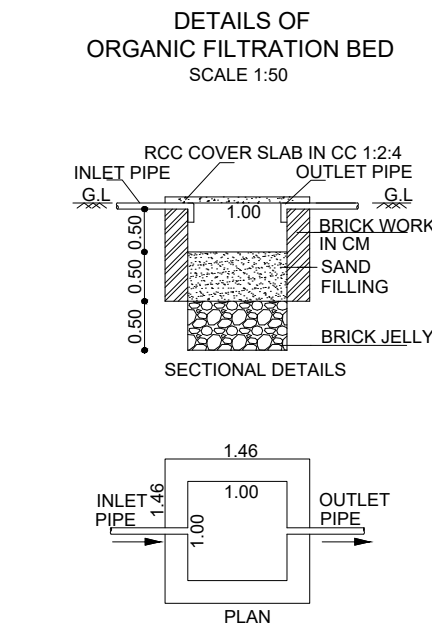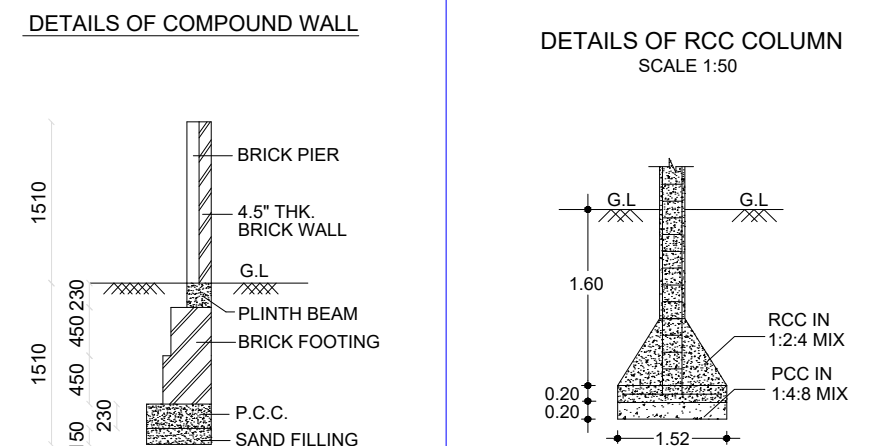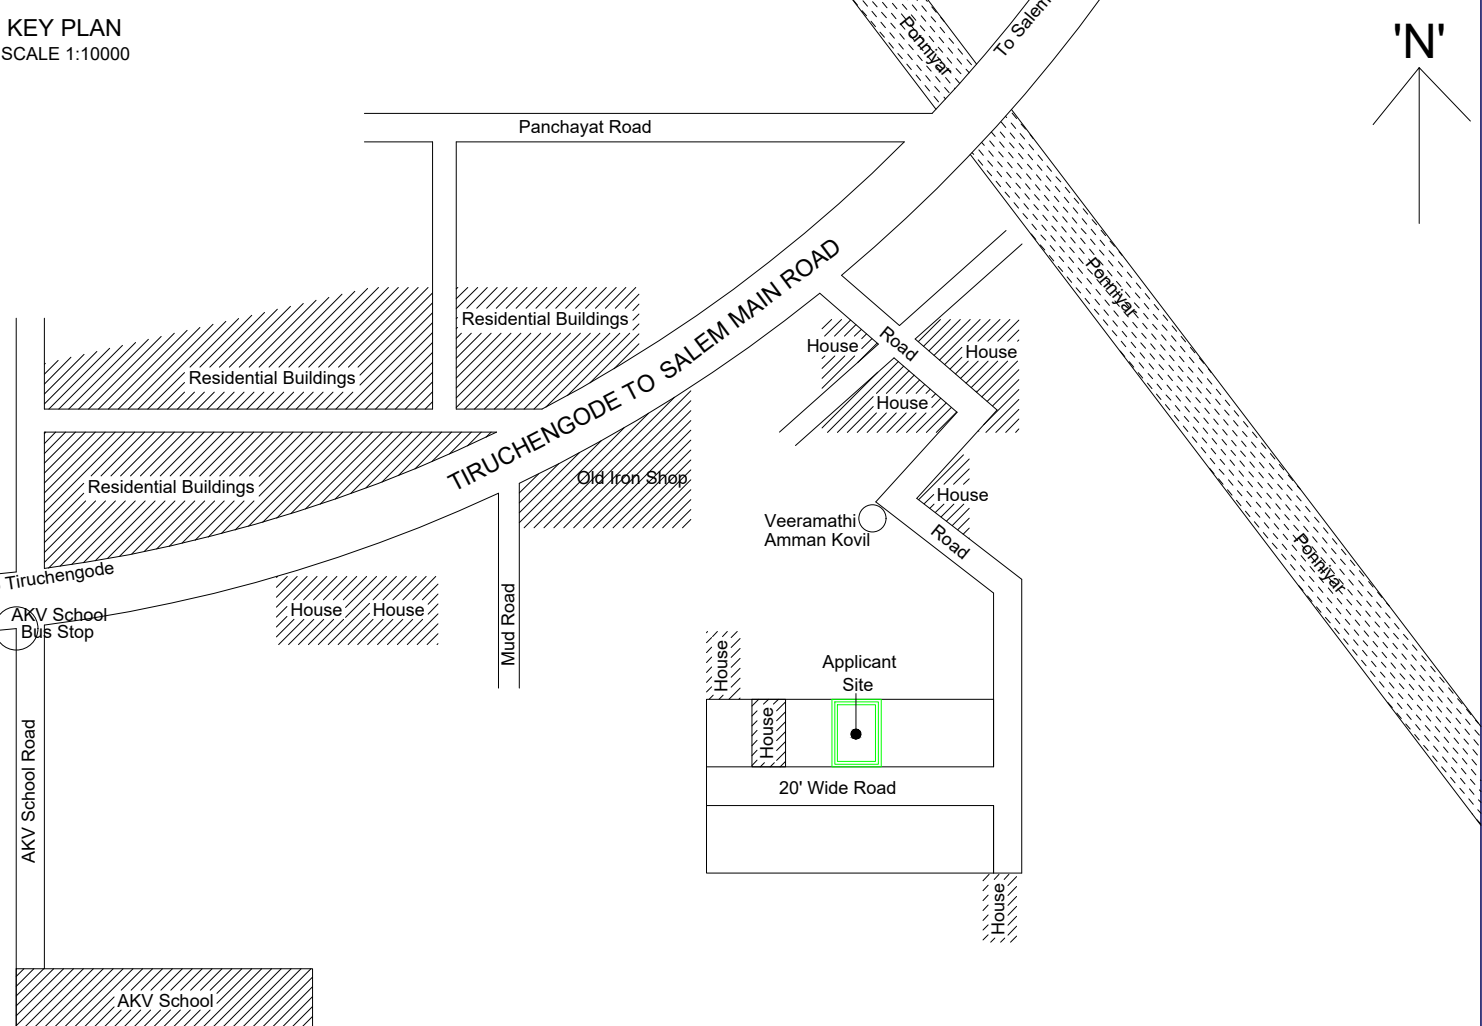

Signature Not Verified
Signed by Village Panchayat
President
Location: Namakkal
Date: 2024.02.09 12:06:16

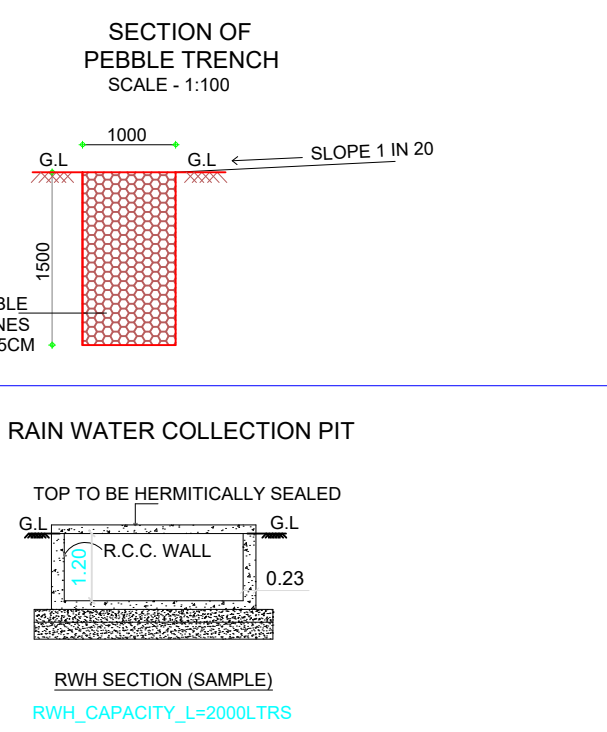

APPLICANT:-

R. Mehala
R. Mehala

REGISTERED ENGINEER:-

M. Suresh
Regn. No. 054/LS/2019/00004
Er. M. SURESH, D.C.E.,
LICENSED BUILDING SURVEYOR,
SRI ANNAI BUILDERS,
390/D-160, T.N.H.B. COLONY,
KOLLAPATTY, ANIMOOP POST,
TIRUCHENGODE - 637 214.
MOB : 98659 17727.