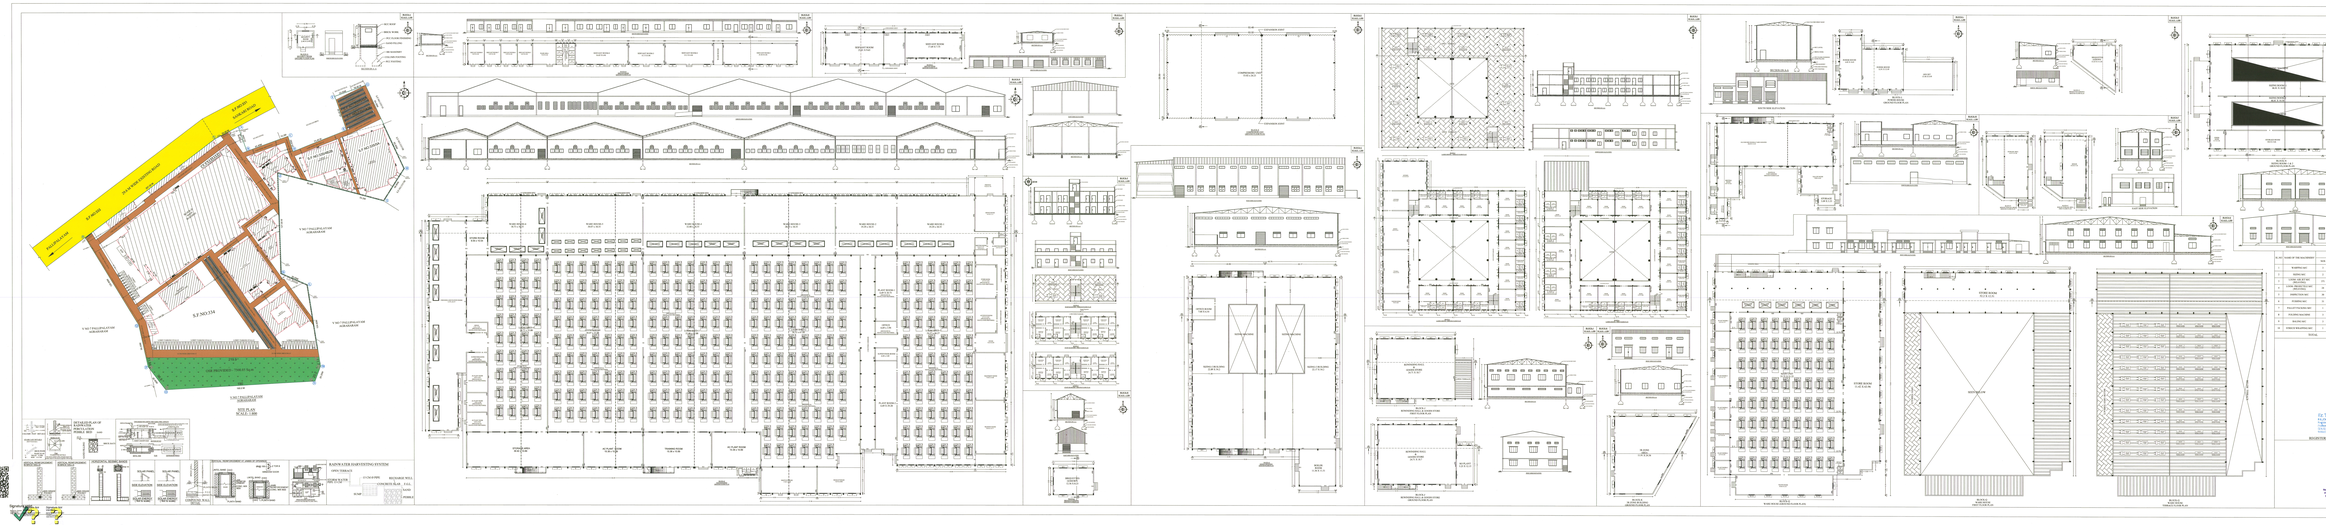
PROPOSED PLAN OF SHOPPING COMPLEX
PROPOSED PLAN OF SHOPPING COMPLEX
PROPOSED PLAN OF SHOPPING COMPLEX
SECTION
SECTION
SECTION