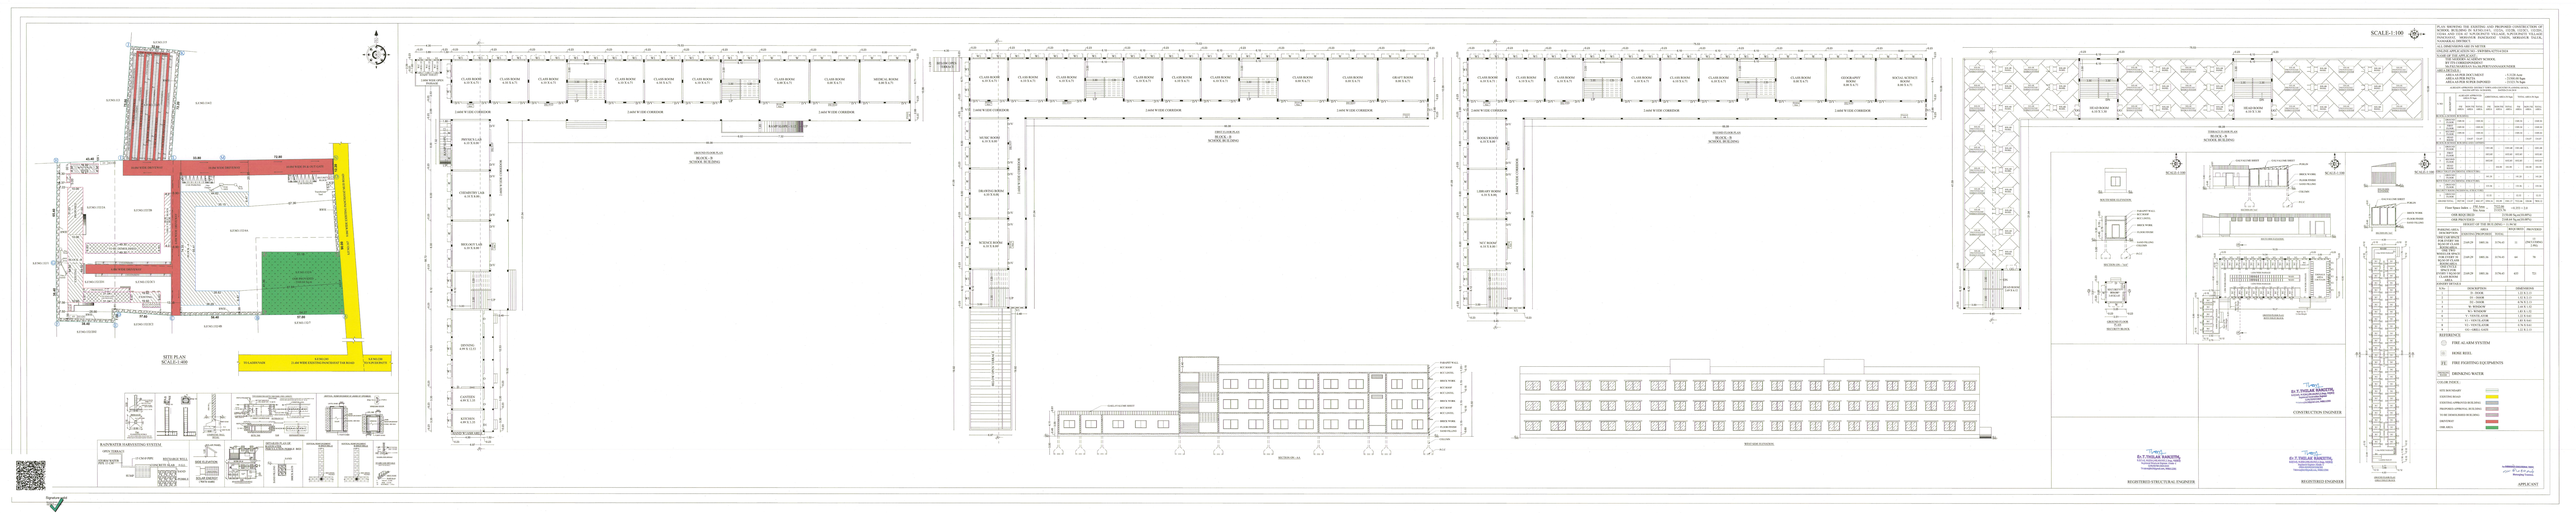
SITE PLAN
SCALE 1:600
GROUND FLOOR PLAN
BLOCK - B
SCHOOL BUILDING
FIRST FLOOR PLAN
BLOCK - B
SCHOOL BUILDING
SECOND FLOOR PLAN
BLOCK - B
SCHOOL BUILDING
SCALE 1:100
SECTION AA
RAINWATER HARVESTING SYSTEM
SOLAR ENERGY
