

PP

APPROVAL RECORD

Planning Permission

Namakkal

Namakkal district, Tamil Nadu

APPROVAL TYPE

Building Plan


ISSUING AUTHORITY

Town Panchayat


The approval as the planning authority issued it, reproduced in full behind this page.

An approval speaks to what was sanctioned, not to what was built. Completion is a separate record.


**PLAN SHOWING THE PROPOSED COMMERCIAL SPACE WITH
BASEMENT +GROUND+3 FLOORS AT T.S.NO.1668/8, BLOCK NO: 24,
WARD NO:J(10) KAMARAJ ROAD, PULIKULAM VILLAGE,
COIMBATORE CORPORATION.**

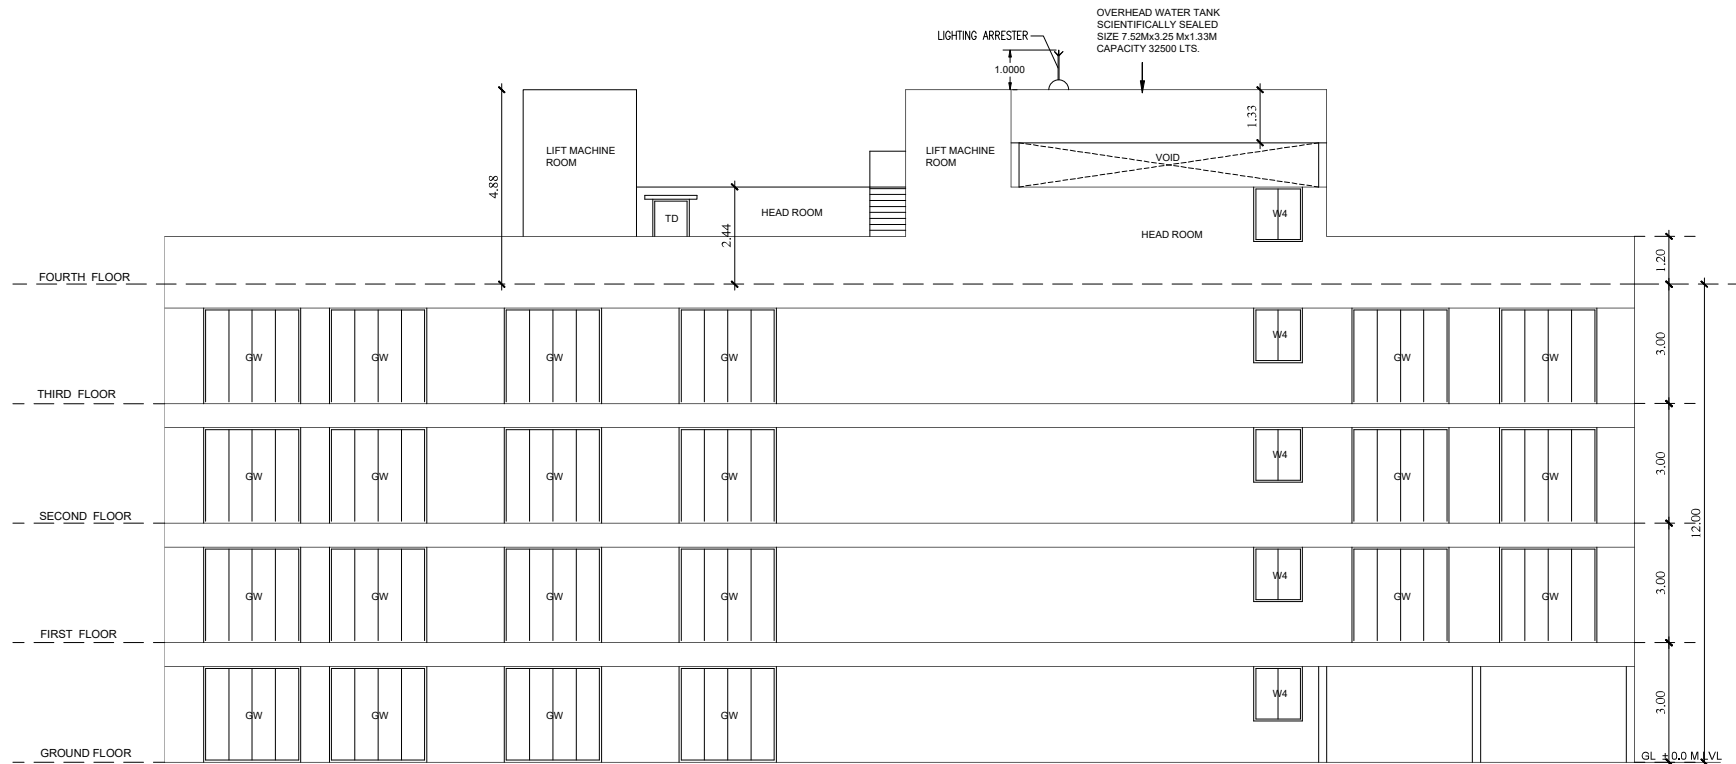


ELEVATION

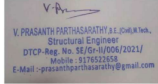Online Application No:			
SWP/BPA/004692/2022 Date: 17-12-2022			
REFERENCE:			
DESCRIPTION	CALCULATION	ALLOWED	PROVIDED
FLOOR AREA RATIO	14715.45 6470.36	2.80	2.77
PARKING AREA			110 New CAR PARK 464 New TW PARK
AREA STATEMENT			
PLOT AREA AS PER DOCUMENT 6470.36 sq.m			
PLOT AREA AS PER FMB 6470.00 sq.m			
PLOT AREA AS PER SITE 7085.40 sq.m			
ALLOWABLE FSI AREA (2.8) 18117.01 sq.m			
ACHIEVED FSI AREA 14715.45 sq.m			
TOTAL FSI = 14715.45 / 6470.36 = 2.27			
FLOOR WISE AREA DETAILS			
HEIGHT OF BUILDING 12.60 M			
SCHEDULE OF JOINERY METERS			
GD1	GLASS DOOR	4.88x2.40	
GD2	GLASS DOOR	1.83x2.40	
GD3	GLASS DOOR	1.52x2.40	
D1	DOOR	0.91x2.13	
D2	DOOR	0.76x2.13	
GW	GLASS WINDOW	2.40x2.40	
W4	WINDOW	1.22x1.37	
V2	VENTILATOR	0.60x0.91	
TD	TERRACE DOOR	0.91x2.13	
LMD	LIFT MACHINE DOOR	0.91x2.13	
COLOUR INDEX			
PROPOSED	☐	ROAD	☐
BOUNDARY	☐	OSR	☐
STRUCTURAL ENGINEER			
 M. BHARATHI, B.E., M. Tech (Structural) DTCP Registered Engineer/ Grade II COLLEGE REG. NO. 2679/07/2008 A.KOMI ENGINEERS No. 22/4, Minnankannur Main Road, Mudhukun, Chennai - 600 091. Mobile: 944505045			
ARCHITECT / LICENSED SURVEYOR			
 For PTMK PROMOTERS M. Ram Prasad Managing Partner			
APPLICANT			

PLAN SHOWING THE PROPOSED COMMERCIAL SPACE WITH
BASEMENT +GROUND+3 FLOORS AT T.S.NO.1668/8, BLOCK NO: 24,
WARD NO:J(10) KAMARAJ ROAD, PULIKULAM VILLAGE,
COIMBATORE CORPORATION.

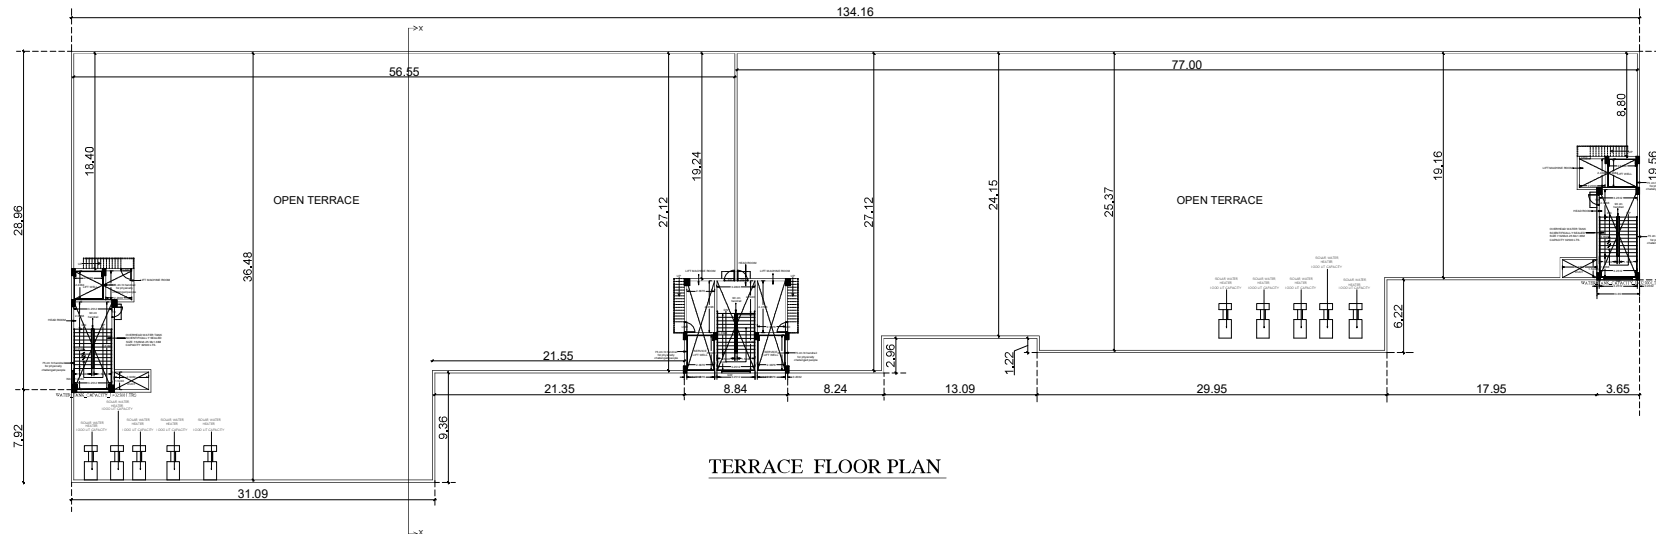

TERRACE FLOOR PLAN

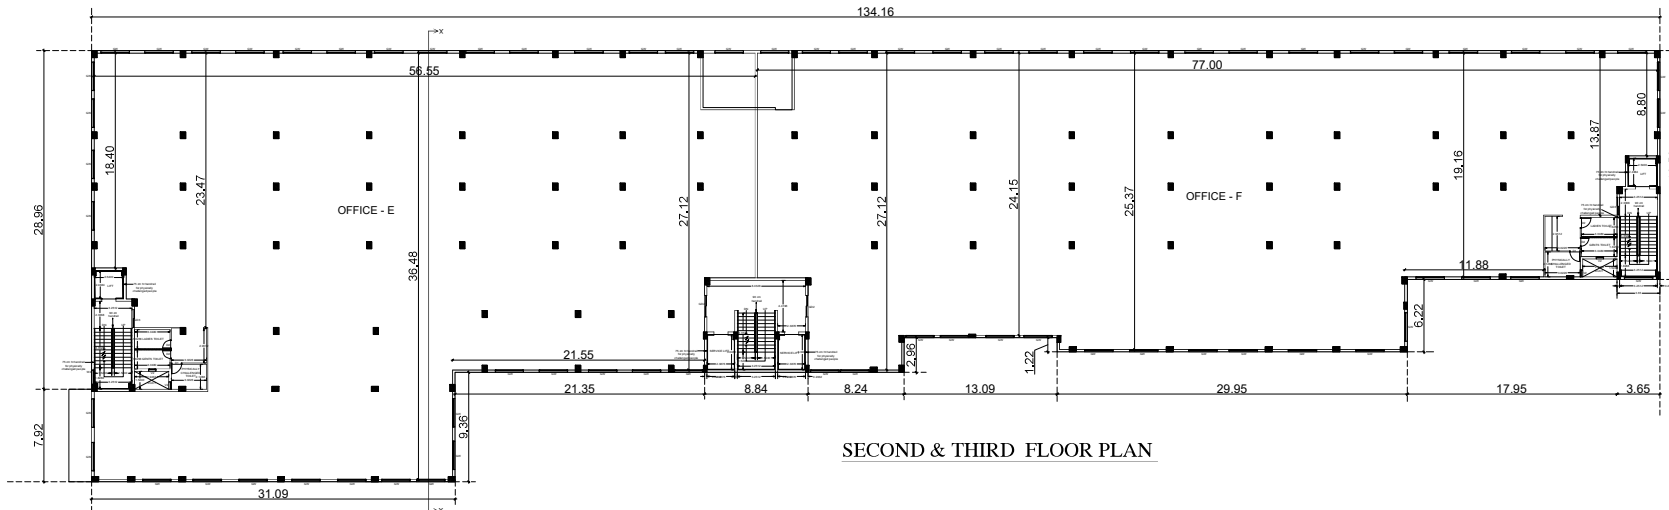

SECOND & THIRD FLOOR PLAN

Online Application No:
SWP/BPA/004692/2022 Date: 17-12-2022

REFERENCE:

DESCRIPTION	CALCULATION	ALLOWED	PROVIDED
FLOOR AREA RATIO	$\frac{14715.45}{6470.36}$	2.80	2.27
PARKING AREA			110 New CAR PARK 464 New TW PARK

AREA STATEMENT:

FLAT AREA AS PER DOCUMENT	6470.36 sq.m
FLAT AREA AS PER FMB	6470.00 sq.m
FLAT AREA AS PER SITE	7085.40 sq.m

ALLOWABLE FSI AREA (2.8) 18117.01 sq.m
ACHIEVED FSI AREA 14715.45 sq.m
TOTAL FSI = $\frac{14715.45}{6470.36} = 2.27$


HEIGHT OF BUILDING 12.60 M

SCHEDULE OF JOINERY METERS

ITEM	DESCRIPTION	METERS
GD1	GLASS DOOR	4.88x2.40
GD2	GLASS DOOR	1.83x2.40
GD3	GLASS DOOR	1.52x2.40
D1	DOOR	0.91x2.13
D2	DOOR	0.76x2.13
GW	GLASS WINDOW	2.40x2.40
W4	WINDOW	1.22x1.37
V2	VENTILATOR	0.60x0.91
TD	TERRACE DOOR	0.91x2.13
LMD	LIFT MACHINE DOOR	0.91x2.13

COLOUR INDEX

PROPOSED ☐ ROAD ☐
BOUNDARY ☐ OSR ☐



STRUCTURAL ENGINEER

ARCHITECT / LICENSED SURVEYOR

For PTMK PROMOTERS

Managing Partner

**PLAN SHOWING THE PROPOSED COMMERCIAL SPACE WITH
BASEMENT +GROUND+3 FLOORS AT T.S.NO.1668/8, BLOCK NO: 24,
WARD NO:J(10) KAMARAJ ROAD, PULIKULAM VILLAGE,
COIMBATORE CORPORATION.**

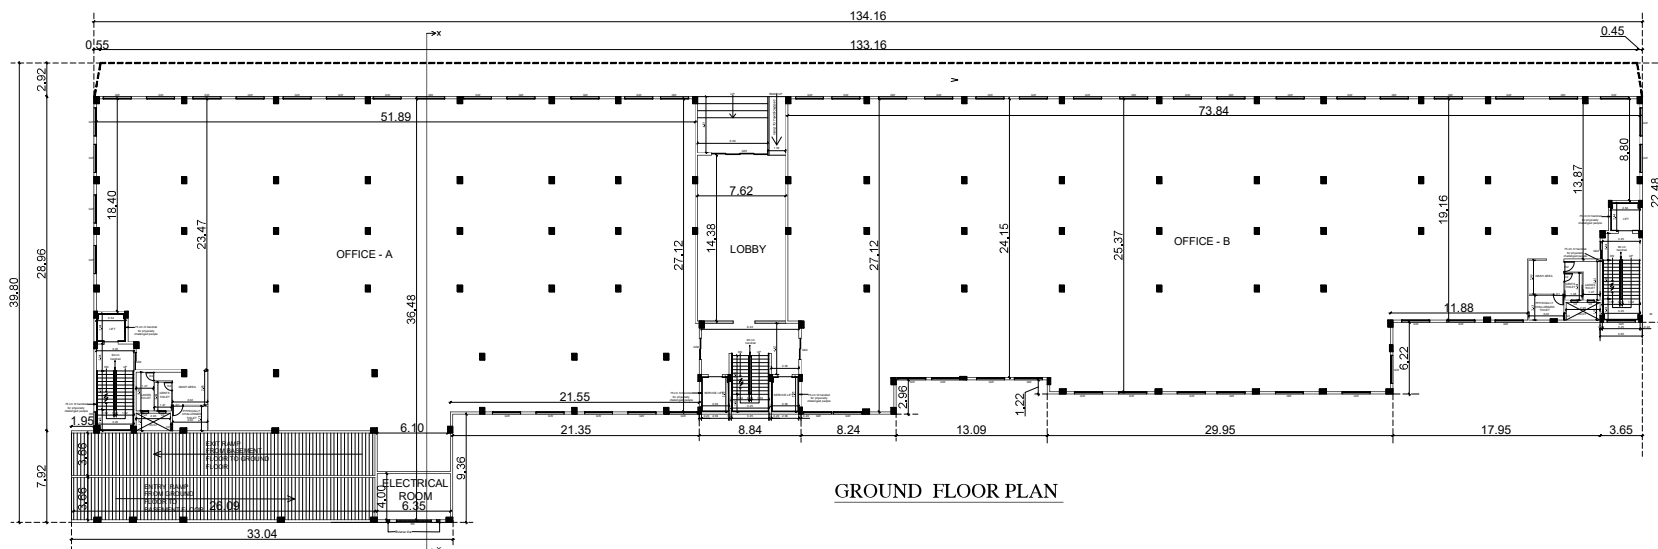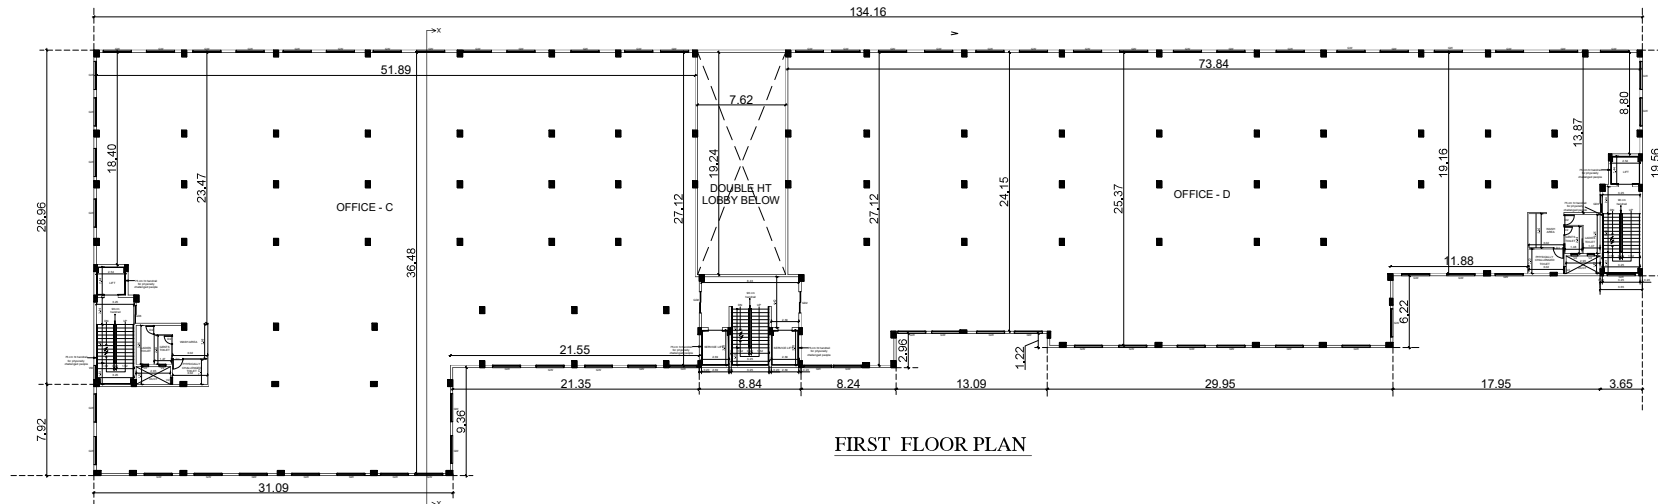

Online Application No:

SWP/BPA/004692/2022 Date: 17-12-2022

REFERENCE:

DESCRIPTION	CALCULATION	ALLOWED	PROVIDED
FLOOR AREA RATIO	14715.45 6400.36	2.80	2.27
PARKING AREA			110 Nos CAR PARK 464 Nos TW PARK

AREA STATEMENT:

PLOT AREA AS PER DOCUMENT	6470.36 sq.m
PLOT AREA AS PER FMB	6478.00 sq.m
PLOT AREA AS PER SITE	7085.40 sq.m

ALLOWABLE FSI AREA (2.8) 18117.01 sq.m

ACHIEVED FSI AREA 14715.45 sq.m

TOTAL FSI = $\frac{14715.45}{2.27} = 2.27$

FLOOR WISE AREA DETAILS					

HEIGHT OF BUILDING 12.60 M

SCHEDULE OF JOINERY METERS

GD1	GLASS DOOR	4.88x2.40
GD2	GLASS DOOR	1.83x2.40
GD3	GLASS DOOR	1.52x2.40
D1	DOOR	0.91x2.13
D2	DOOR	0.76x2.13
GW	GLASS WINDOW	2.40x2.40
W4	WINDOW	1.22x1.37
V2	VENTILATOR	0.60x0.91
TD	TERRACE DOOR	0.91x2.13
LMD	LIFT MACHINE DOOR	0.91x2.13

COLOUR INDEX

PROPOSED	☐	ROAD	☐
BOUNDARY	☐	OSR	☐


STRUCTURAL ENGINEER


M. BHARATHI, B.E., M. Tech (Structural)
DTPC Registered Engineer Grade II

ARCHITECT / LICENSED SURVEYOR

For PTMK PROMOTERS
M. Pan Deo
Managing Partner

APPLICANT

PLAN SHOWING THE PROPOSED COMMERCIAL SPACE WITH
BASEMENT +GROUND+3 FLOORS AT T.S.NO.1668/8, BLOCK NO: 24,
WARD NO:J(10) KAMARAJ ROAD, PULIKULAM VILLAGE,
COIMBATORE CORPORATION.

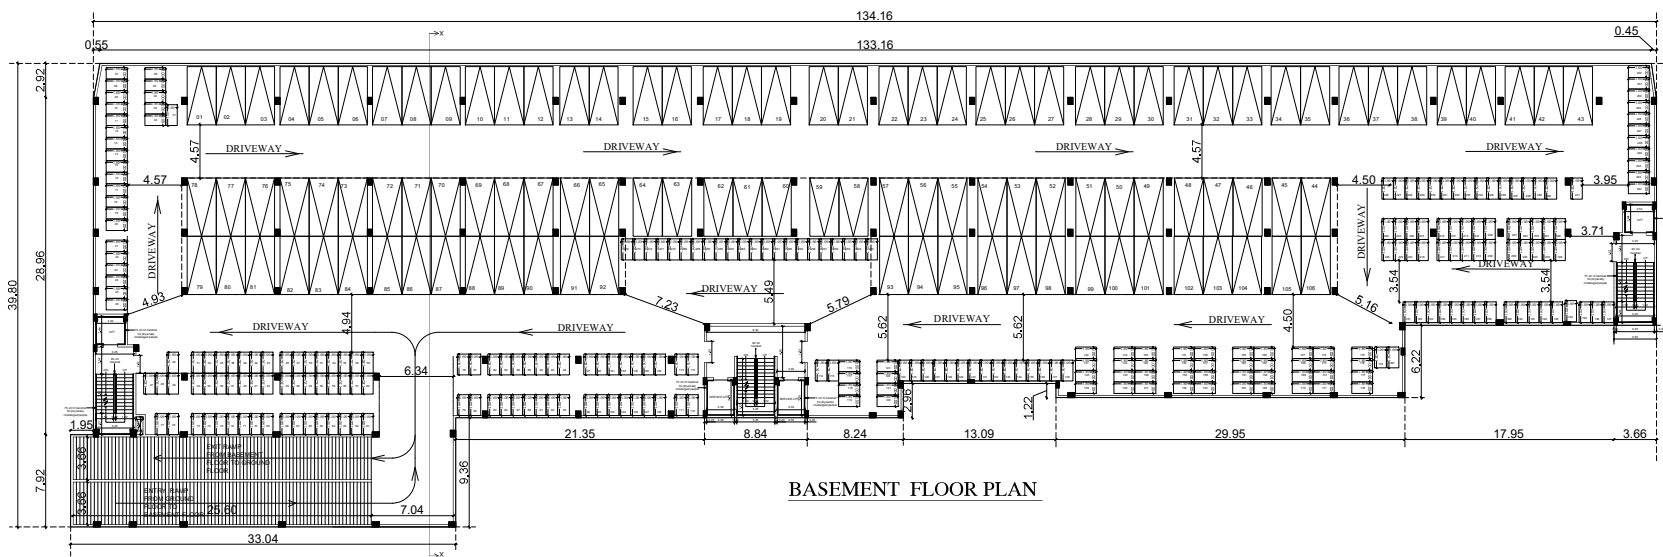

BASEMENT FLOOR PLAN

Online Application No:

SWP/BPA/004692/2022 Date: 17-12-2022

REFERENCE:

DESCRIPTION	CALCULATION	ALLOWED	PROVIDED
FLOOR AREA RATIO	$\frac{14715.45}{6470.36}$	2.80	2.27
PARKING AREA			110 Nos CAR PARK 464 Nos TW PARK

AREA STATEMENT

PLOT AREA AS PER DOCUMENT	6470.36 sq.m
PLOT AREA AS PER FMB	6479.00 sq.m
PLOT AREA AS PER SITE	7085.40 sq.m

ALLOWABLE FSI AREA (28)	18117.01 sq.m
-------------------------	---------------

ACHIEVED FSI AREA	14715.45 sq.m
-------------------	---------------

$$\text{TOTAL FSI} = \frac{14715.45}{6600} = 2.23$$

TOTAL FSA - 6470.36 - 2.27	
FLOOR WISE	

FLOOR NAME	BUILT UP AREA	COVERED PARKING	DEDUCTION	INCIDENTAL STRUCTURE	PSE AREA	NO. OF DWELLING UNITS
BASEMENT FLOOR	4125.58	4125.58	—	—	—	—

GROUND FLOOR	---	---	---	---	---
COMMERCIAL BLOCK					
GROUND FLOOR	339.04	---	8.01	---	327.03
FIRST FLOOR	372.61	---	115.51	---	196.59
SECOND FLOOR	372.61	---	8.08	---	371.15
THIRD FLOOR	372.61	---	8.08	---	371.15
TERRACE FLOOR	216.52	---	---	---	---
TOTAL	1551.36	4125.58	382.42	---	1475.85

HEIGHT OF BUILDING	12.60 M
--------------------	---------

SCHEDULE OF JOINERY	METERS
---------------------	--------

GD1	GLASS DOOR	4.88x2.40
GD2	GLASS DOOR	1.83x2.40
GD3	GLASS DOOR	1.52x2.40
D1	DOOR	0.91x2.13
D2	DOOR	0.76x2.13
GW	GLASS WINDOW	2.40x2.40
W4	WINDOW	1.22x1.37
V2	VENTILATOR	0.60x0.91
TD	TERRACE DOOR	0.91x2.13
LMD	LIFT MACHINE DOOR	0.91x2.13

COLOUR INDEX

PROPOSED		ROAD	
BOUNDARY		OSR	

V. PRASANTH PARTHASARATHY, B.E. (Civil), M.Tech.
Structural Engineer
DTCP-Reg. No. SE/Gr-II/006/2021/
Mobile: 9176522658
E-Mail: vprasanthparthasarathy@gmail.com

STRUCTURAL ENGINEER



M. BHARATH, B.E., M.Tech (Structural)
 DTCP Registered Engineer Grade II
 COLRGN / R.E.GR-II / 2019 / 87 / 606
AXIOM ENGINEERS
 No.2118, Moorvarasampet Main Road,
 Madhapalem, Chennai - 600 091.
 Mobile : 9940592491.

ARCHITECT / LICENSED SURVEYOR

For PTMK PROMOTER
M. Pomeroy
Managing Partner

APPLICANT

**PLAN SHOWING THE PROPOSED COMMERCIAL SPACE WITH
BASEMENT +GROUND+3 FLOORS AT T.S.NO.1668/8, BLOCK NO: 24,
WARD NO:J(10) KAMARAJ ROAD, PULIKULAM VILLAGE,
COIMBATORE CORPORATION.**

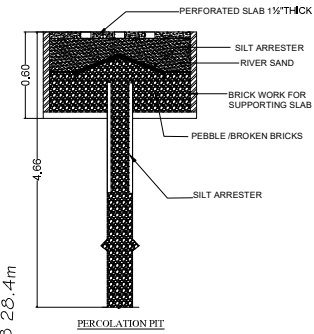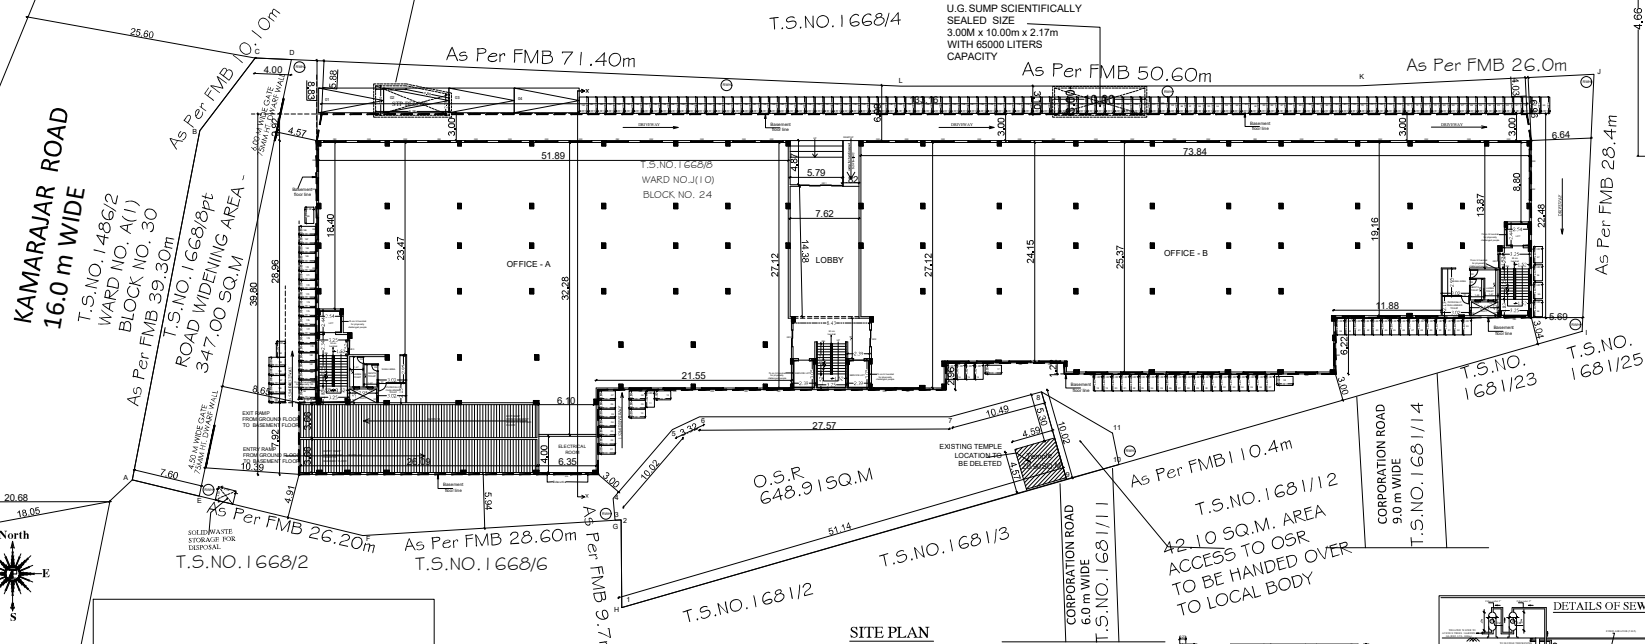

Online Application No:
SWP/BPA/014692/2022 Date: 17-12-2022

DESCRIPTION	CALCULATION	ALLOWED	PROVIDED


SCHEDULE OF JOINERY	
	METERS
G01 GLASS DOOR	4.86x2.40
G02 GLASS DOOR	1.83x2.40
G03 GLASS DOOR	1.52x2.40
D1 DOOR	0.91x2.13
D2 DOOR	0.76x2.13
GW GLASS WINDOW	2.40x2.40
W4 WINDOW	1.22x1.37
V2 VENTILATOR	0.60x0.91
T0 TERRACE DOOR	0.91x2.13
LMD LIFT MACHINE DOOR	0.91x2.13

LOCALITY INDEX	
PROPOSED	ROAD
BOUNDARY	OSR

V. PRASANTH PARTHASARATHY & ASSOCIATES
Structural Engineer
DTPC Reg. No. 5176-10056/2021
Mobile: 9445052891
E-Mail: prasanthpartasarathy@gmail.com

STRUCTURAL ENGINEER



ARCHITECT / LICENSED SURVEYOR


For PTMK PROMOTERS
Managing Partner

APPLICANT


SITE PLAN

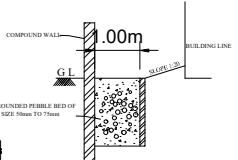



**Pebble Bed
Detail section**

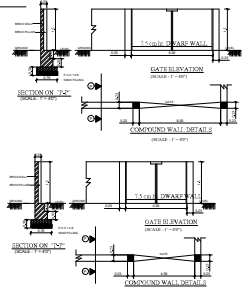

DETAILS OF SEWAGE TREATMENT PLANT

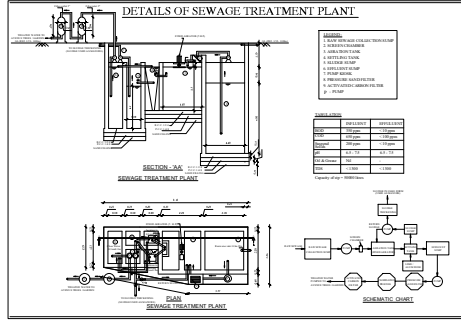


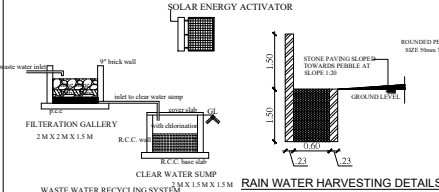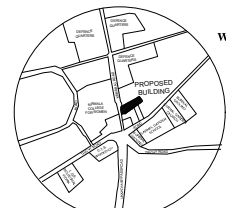

RAIN WATER HARVESTING DETAILS



Eight ways to know a piece of land before you pay for it.

This report covers one part of the picture. These cover the rest, drawn from the same government records, for any property in Tamil Nadu.

LandLens One

Ask anything about a property and get an answer grounded in live government records, with the sources shown.

[/landlens/one](#)



Verify My Land

Every record check run on one property and returned as a single report.

[/landlens/verify-my-land](#)



Legal Opinion

An advocate's written opinion on the title, built on the records we pull for it.

[/landlens](#)



One Map

Every layer on one map: the parcel, its boundary, zoning, water bodies and what sits around it.

[/landlens/one/map](#)



PriceMap

What land actually changed hands for around this plot, taken from the registered deeds.

[/landlens/pricemap](#)



Build Scope

What you are allowed to build here: floor space, height, coverage and setbacks.

[/landlens/build-scope](#)



Property Tracker

Watch a property and hear about it when something new is registered against it.

[/landlens/property-tracker](#)



Deal Room

Run the transaction in one place: documents, stamping, signatures and the parties.

[/landlens/deal-room](#)



Twenty-four checks you can run yourself, at no cost.

Records and verification

The registers themselves, read for you.

Encumbrance Certificate

Patta and Chitta

Field Measurement Sketch

EC Analyzer

Bank charge check

Court case search

Seller background check

Approval check by survey

Value and duty

What it is worth and what it costs to register.

Guideline value by street

Guideline value by survey

Stamp duty and registration fees

Capital gains

Floor space index

Area unit converter

Zoning and land use

What the plan says can happen on this land.

Land use zone finder

CMDA land use check

Coastal regulation zone

Master plan check

Water bodies finder

Airport height clearance

Registers and directories

Who holds it, and which office keeps the record.

Find your registering office

Temple property check

Waqf property check

RERA register



Every free tool
/tools



Services we run
for you
/services



The LandLens
suite
/landlens/one



Every claim in this document traces back to a government record.

Legal opinions, due diligence and title verification

Building plan, layout and sub-division approvals

Completion and occupancy certificates, regularisation

Escrow, negotiation and NRI property management

Land survey, soil testing, architecture and construction

Verified RealEstate
3/350/2 Mettukuppam,
OMR Thoraipakkam,
Chennai 600 097, India
hello@verified.realestate
+91 9996 12 9996

Prepared from the registers named on the page each finding sits on. Where a register could not be read, this document says so in its place rather than leaving the gap to be read as a clean result.

