

PP

APPROVAL RECORD

Planning Permission

Namakkal

Namakkal district, Tamil Nadu

APPROVAL TYPE

Building Plan

ISSUING AUTHORITY

Town Panchayat

The approval as the planning authority issued it, reproduced in full behind this page.

An approval speaks to what was sanctioned, not to what was built. Completion is a separate record.

COLOUR INDEX	SCALE- 1:100
--------------	--------------

BOUNDARY - BLACK

ROAD - GREEN


ALL DIMENSIONS ARE IN METER

1. FOUNDATION - ISOLATED FOUNDATION 1:2:4
2. BRICK WORK IN C.M. 1:5 MIX
3. PLASTERING IN C.M. 1:3 MIX
4. ALL R.C.C. WORK IN C.C. 1:2:4 MIX (M25)
5. FLOORING CONCRETE IN C.C. 1:4:8 MIX
6. FLOOR FINISHING WITH MOSAIC TILES
7. JOINERIES IN COUNTRY WOOD
8. FINISHING WITH COLOUR WASH

For CASA GRANDE COIMBATORE LLP
S.N.R.
Authorised Signatory

Dr. J. SURESH, M.E., M.E., Ph.D.
Structural Engineer
Plot No. 555, VGP Layout, Malviya Street,
Uthand, Chennai - 600 116.
Reg. No. SE/GA-1/19/02/003
Reg. No. ASE20082019
Reg. No. CGR28/SE/GA-1/2019/06/052

K.P. LENIN, B.Arch.,
Registered Architect,
C.A. No. CA/2009/45680
Regd. No: CG/RI/RA/Gr-I/2019/07/0
#12A, Roomskape Street, 'The Village'
Pillayar Kovil Street, Thalambur,
Chennai - 600 130.
Ph: 75500 55541
Email: architectlenin@yahoo.com

 

K.P. LENIN, B.Arch.,
Registered Architect,
C.A. No. CA/2009/45680
DTPC Regd. No. CGLRN/RA/Ge-I/2019/0702
#12A, Roomscape "The Village"
Pillayar Kovil Street, Thalambur,
Chennai - 600 130.
Ph: 75500 55541
Email: architectlenin@yahoo.com



TYPICAL FLOOR PLAN
(3RD,4TH, 5TH)

SPECIFICATION:

- OWNER'S SIGNATURE

S.N.N.
Authorised Signatory

Dr. J. SURESH, M.E., M.E., Ph.D.
Structural Engineer
Plot No. 555, VGP Layout, Mullai Street,
Uthand, Chennai - 600 125.
Reg. No. SE/GH/E/29/02/003
Reg. No. KSE/00082019
Reg. No. CGR/28/SE/GH-4/2019/06/012


K.P. LENIN, B.Arch.,
Registered Architect,
C.A. No. CA/2009/45680
Regd. No: CO/LRG/RA/G-1/2019/07021
#12A, Roomscape "The Village"
Pillayar Kovil Street, Thalambur,
Chennai - 600 100.
Ph: 76500 55641
Email: architectlenin@yahoo.com



[illegible]

SECOND FLOOR PLAN

PROPOSED - RED	☐
BOUNDARY - BLACK	☐
ROAD - GREEN	☐



SPECIFICATION:

- OWNER'S SIGNATURE

For CASA GRANDE COIMBATORE LLP
S.N.R.
Authorised Signatory

Dr. J. SURESH, M.E., M.E., Ph.D.
Structural Engineer
Plot No. 555, VGP Layout, Malur Street,
Uthand, Chennai - 600 118.
Reg. No. SE/QR-1/19/02/002
Reg. No. R5200082019
Reg. No. CGURM/SE/QR-1/2019/06/012


K.P. LENIN, B.Arch.,
Registered Architect,
C.A. No. CA/2009/45680
P Regd. No: CG/RGN/RA/G-1/2019/076
#12A, Roomscape "The Village"
Pillayar Kovil Street, Thailambur,
Chennai - 600 130.
Ph: 75500 55541
Email: architecturetnt@yahoo.com

SCHEDULE OF JOINERY		
TYPE	DESCRIPTION	SIZES
M0	MAIN DOOR	1.80 x 2.10
L0	LIFT DOOR	0.90 x 2.10

COLOUR INDEX	SCALE- 1:100	
--------------	--------------	--

PROPOSED - RED	☐
BOUNDARY - BLACK	☐
ROAD - GREEN	☐



ALL DIMENSIONS ARE IN METER

SPECIFICATION:

1. FOUNDATION - ISOLATED FOUNDATION 1:2:4
2. BRICK WORK IN C.M. 1:5 MIX
3. PLASTERING IN C.M. 1:3 MIX
4. ALL R.C.C. WORK IN C.C. 1:2:4 MIX (M25)
5. FLOORING CONCRETE IN C.C. 1:4:8 MIX
6. FLOOR FINISHING WITH MOSAIC TILES
7. JOINERIES IN COUNTRY WOOD
8. FINISHING WITH COLOUR WASH

OWNER'S SIGNATURE


S.N.R.
Authorised Signatory

SIGNATURE OF STRUCTURAL ENGINEER


Dr. J. SURESH, M.E., M.E., Ph.D.
Structural Engineer
Plot No. 555, VGP Layout, Malvi Street,
Udhend, Chennai - 600 119.
Reg. No. SE/GR-1/19/02/002
Reg. No. RSE/GR-1/2019/06/002
Reg. No. CGR/GR/SE/GR-1/2019/06/002

SIGNATURE OF ARCHITECT


K.P. LENIN, B.Arch.,
Registered Architect,
C.A. No. CA/2009/45680
CP Regd. No: COLRGN/RA/G-2/019/07R
#12A, Roomscale "The Village"
Pillayar Kovil Street, Thalambur,
Chennai - 600 130.
Ph: 75500 55541
Email: architectlenin@yahoo.com

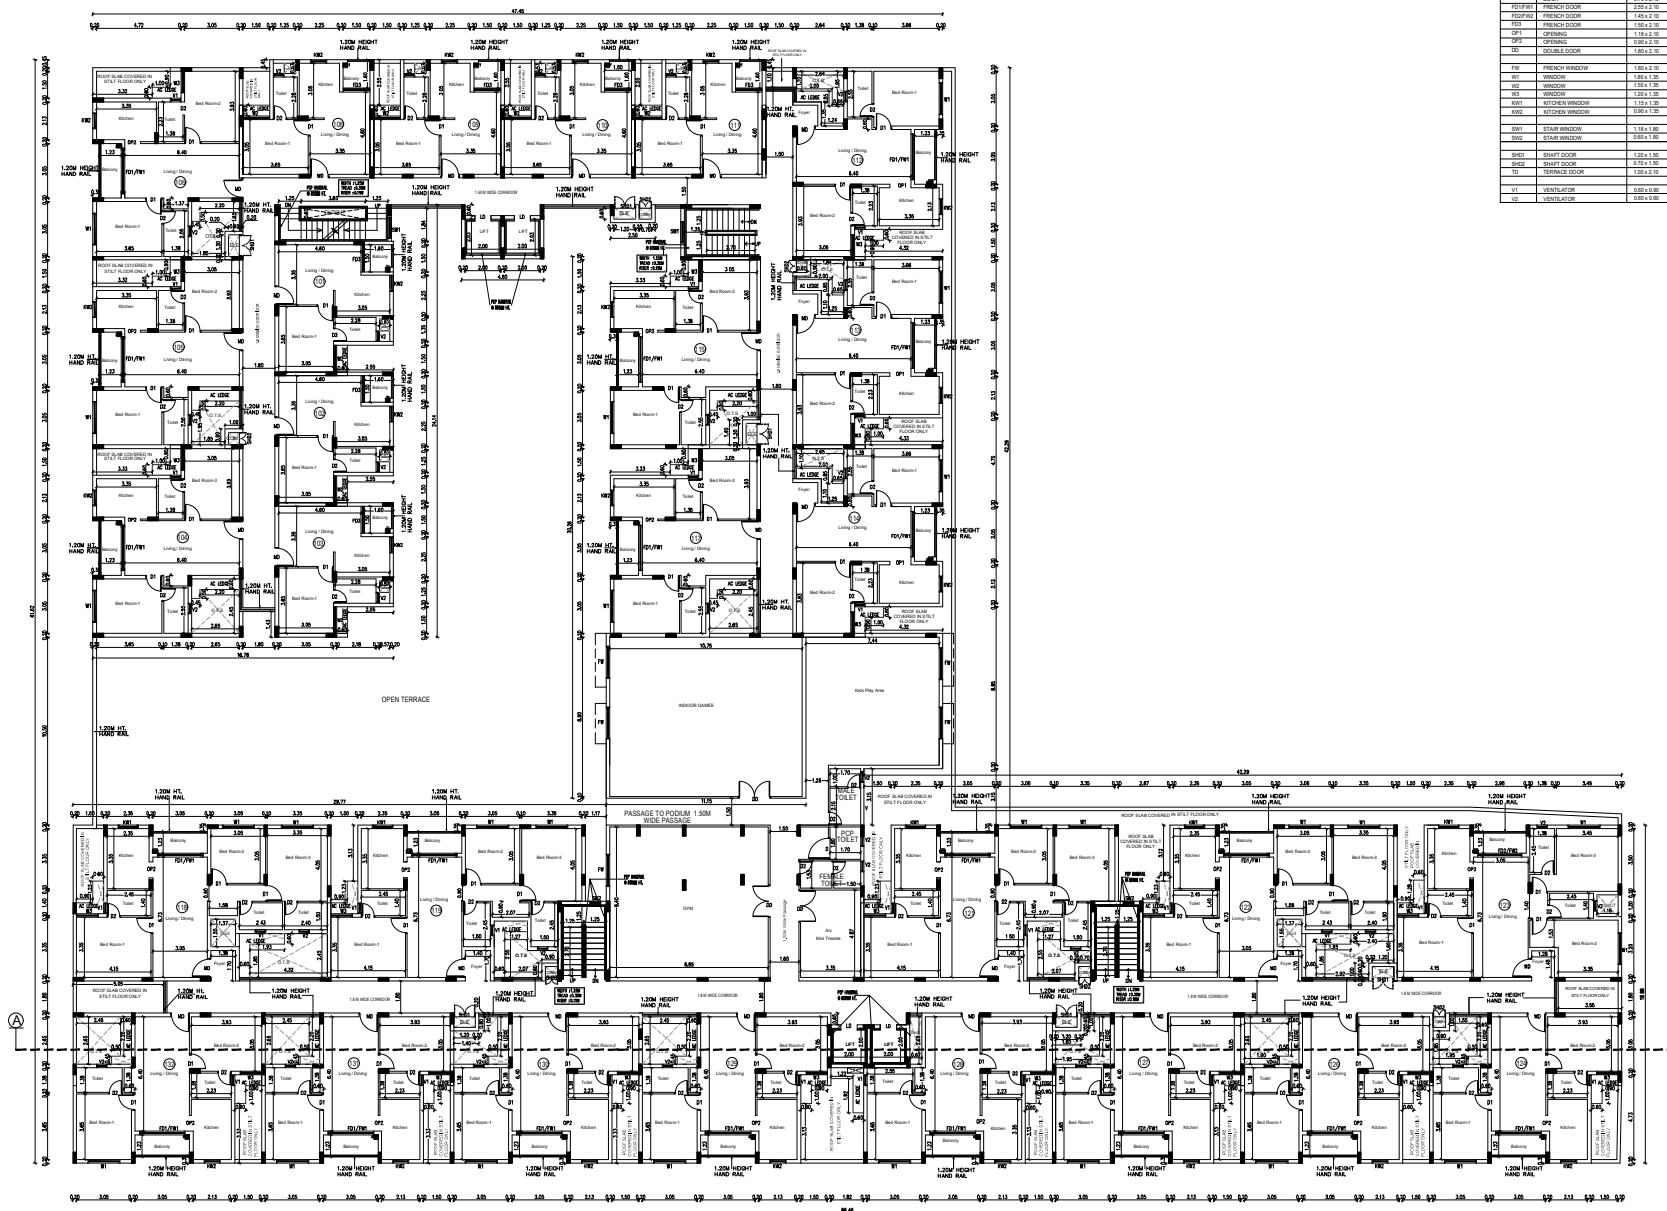

FIRST FLOOR PLAN

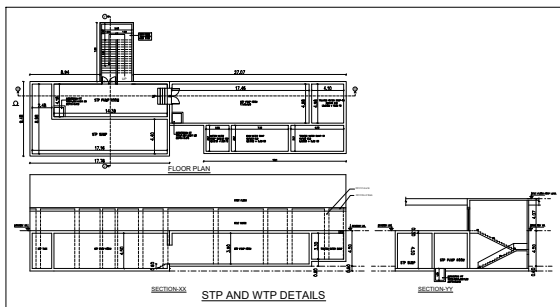

FLOOR NAME	FSI AREA IN Sq m	Non FSI AREA IN Sq m	Total Built up area Excluding Deductions	OTS AND DUCT	Total Built up area Including Deductions	DWELLING UNITS
STP/WTP PUMP ROOM	195.42		195.42		195.42	
STILT FLOOR	106.38	3583.66	3690.04		3690.04	
FIRST FLOOR	2318.73		2318.73	477.306	2796.036	28
CLUB HOUSE	294.53		294.53	14.197	308.727	
SECOND FLOOR	2416.86		2416.86	182.78	2599.64	29
THIRD FLOOR	2416.86		2416.86	182.78	2599.64	29
FOURTH FLOOR	2416.86		2416.86	182.78	2599.64	29
FIFTH FLOOR	2416.86		2416.86	182.78	2599.64	29
TERRACE FLOOR		127.86	127.86		127.86	
SECURITY CABIN		5.75	5.75		5.75	
GRAND TOTAL	12585.33	3717.27	16302.60	1222.62	17525.22	144

AREA STATEMENT		
TOTAL LAND AREA	SQ.M	
AS PER PATTA	5678.00	
AS PER DOCUMENT	5672.98	
EXISTING ACCESS ROAD AREA TO BE GIFTED	04.00	
LAND EXTENT TAKEN FOR FSI AFTER DEDUCTING EXISTING ACCESS ROAD AREA TO BE GIFTED	5574.98	
FSI	12585.33	2.257
	5574.98	
PLOT COVERAGE	2613.260	46.87%
	5574.98	

PARKING REQUIREMENT DETAILS			
PARKING CATEGORY	DWELLING UNIT NOS.	CARS	TWO WHEELER
AREA FROM 50-75 SQ.M	109	0	109
AREA FROM 75-100 SQ.M	29	15	29
PARKING STATEMENT			
		REQUIRED	PROVIDED
CAR PARKING REQUIRED	13	15	95
PHP PARKING (10% OF REQ.)	2		2
10% VISITOR'S PARKING			
CAR PARKING		17	97
CLUB HOUSE PARKING	2		2
TOTAL CAR PARKING		19	99
TWO WHEELER PARKING	98		153
PHP TWO WHEELER PARKING	11		11
10% VISITOR'S PARKING	11		11
TOTAL TWO WHEELER PARKING		120	175

UNIT WISE CAR PARKING REQUIRED STATEMENT					
FLOOR NAME	UNIT NO.	PLOTTH AREA	AREA FROM 50 TO 75 SQ.M	AREA FROM 75 SQ.M TO 100 SQ.M	DWELLING UNITS
			TWO WHEELER	TWO WHEELER	CAR
FIRST FLOOR	101	48.45			1
	102	48.45			1
	103	48.45			1
	104	48.45			1
	105	70.04	1		1
	106	70.04	1		1
	107	70.04	1		1
	108	48.45			1
	109	48.45			1
	110	48.45			1
	111	48.45			1
	112	70.04	1		1
	113	70.04	1		1
	114	70.04	1		1
	115	70.04	1		1
	116	70.04	1		1
	117	70.04	1		1
	118	70.04	1	0.5	1
	119	89.73	1	0.5	0.5
	120	89.73	1	0.5	0.5
SECOND FLOOR	201	88.00	1	0.5	0.5
	202	88.00	1	0.5	0.5
	203	70.04	1		1
	204	70.04	1		1
	205	70.04	1		1
	206	70.04	1		1
	207	70.04	1		1
	208	48.45			1
	209	48.45			1
	210	48.45			1
	211	48.45			1
	212	48.45			1
	213	48.45			1
	214	70.04	1		1
	215	70.04	1		1
	216	70.04	1		1
	217	70.04	1		1
	218	70.04	1	0.5	1
	219	89.73	1	0.5	0.5
	220	89.73	1	0.5	0.5
THIRD FLOOR	301	88.00	1	0.5	0.5
	302	88.00	1	0.5	0.5
	303	70.04	1		1
	304	70.04	1		1
	305	70.04	1		1
	306	70.04	1		1
	307	70.04	1		1
	308	48.45			1
	309	48.45			1
	310	48.45			1
	311	48.45			1
	312	48.45			1
	313	48.45			1
	314	70.04	1		1
	315	70.04	1		1
	316	70.04	1		1
	317	70.04	1		1
	318	70.04	1	0.5	1
	319	89.73	1	0.5	0.5
	320	89.73	1	0.5	0.5
FOURTH FLOOR	401	88.00	1	0.5	0.5
	402	88.00	1	0.5	0.5
	403	70.04	1		1
	404	70.04	1		1
	405	70.04	1		1
	406	70.04	1		1
	407	70.04	1		1
	408	48.45			1
	409	48.45			1
	410	48.45			1
	411	48.45			1
	412	48.45			1
	413	48.45			1
	414	70.04	1		1
	415	70.04	1		1
	416	70.04	1		1
	417	70.04	1		1
	418	70.04	1	0.5	1
	419	89.73	1	0.5	0.5
	420	89.73	1	0.5	0.5
FIFTH FLOOR	501	88.00	1	0.5	0.5
	502	88.00	1	0.5	0.5
	503	70.04	1		1
	504	70.04	1		1
	505	70.04	1		1
	506	70.04	1		1
	507	70.04	1		1
	508	48.45			1
	509	48.45			1
	510	48.45			1
	511	48.45			1
	512	48.45			1
	513	48.45			1
	514	70.04	1		1
	515	70.04	1		1
	516	70.04	1		1
	517	70.04	1		1
	518	70.04	1	0.5	1
	519	89.73	1	0.5	0.5
	520	89.73	1	0.5	0.5

Eight ways to know a piece of land before you pay for it.

This report covers one part of the picture. These cover the rest, drawn from the same government records, for any property in Tamil Nadu.

LandLens One

Ask anything about a property and get an answer grounded in live government records, with the sources shown.

[/landlens/one](#)



Verify My Land

Every record check run on one property and returned as a single report.

[/landlens/verify-my-land](#)



Legal Opinion

An advocate's written opinion on the title, built on the records we pull for it.

[/landlens](#)



One Map

Every layer on one map: the parcel, its boundary, zoning, water bodies and what sits around it.

[/landlens/one/map](#)



PriceMap

What land actually changed hands for around this plot, taken from the registered deeds.

[/landlens/pricemap](#)



Build Scope

What you are allowed to build here: floor space, height, coverage and setbacks.

[/landlens/build-scope](#)



Property Tracker

Watch a property and hear about it when something new is registered against it.

[/landlens/property-tracker](#)



Deal Room

Run the transaction in one place: documents, stamping, signatures and the parties.

[/landlens/deal-room](#)



Twenty-four checks you can run yourself, at no cost.

Records and verification

The registers themselves, read for you.

Encumbrance Certificate

Patta and Chitta

Field Measurement Sketch

EC Analyzer

Bank charge check

Court case search

Seller background check

Approval check by survey

Zoning and land use

What the plan says can happen on this land.

Land use zone finder

CMDA land use check

Coastal regulation zone

Master plan check

Water bodies finder

Airport height clearance

Value and duty

What it is worth and what it costs to register.

Guideline value by street

Guideline value by survey

Stamp duty and registration fees

Capital gains

Floor space index

Area unit converter

Registers and directories

Who holds it, and which office keeps the record.

Find your registering office

Temple property check

Waqf property check

RERA register



Every free tool
/tools



Services we run
for you
/services



The LandLens
suite
/landlens/one



Every claim in this document traces back to a government record.

Legal opinions, due diligence and title verification

Building plan, layout and sub-division approvals

Completion and occupancy certificates, regularisation

Escrow, negotiation and NRI property management

Land survey, soil testing, architecture and construction

Verified RealEstate
3/350/2 Mettukuppam,
OMR Thoraipakkam,
Chennai 600 097, India
hello@verified.realestate
+91 9996 12 9996

Prepared from the registers named on the page each finding sits on. Where a register could not be read, this document says so in its place rather than leaving the gap to be read as a clean result.

