

PP

APPROVAL RECORD

Planning Permission

Salem

Pudukkottai district, Tamil Nadu

APPROVAL TYPE

Building Plan




ISSUING AUTHORITY

DTCP

The approval as the planning authority issued it, reproduced in full behind this page.

An approval speaks to what was sanctioned, not to what was built. Completion is a separate record.

PLAN SHOWING THE PROPOSED CONSTRUCTION OF RCC ROOF ARVIND NURSERY AND PRIMARY SCHOOL BUILDING IN S.F.NO:184/2A AT KOVILUR VILLAGE, GANDARAKOTTAI PANCHAYAT AND GANDARAKOTTAI TALUK OF PUDUKKOTTAI DISTRICT.

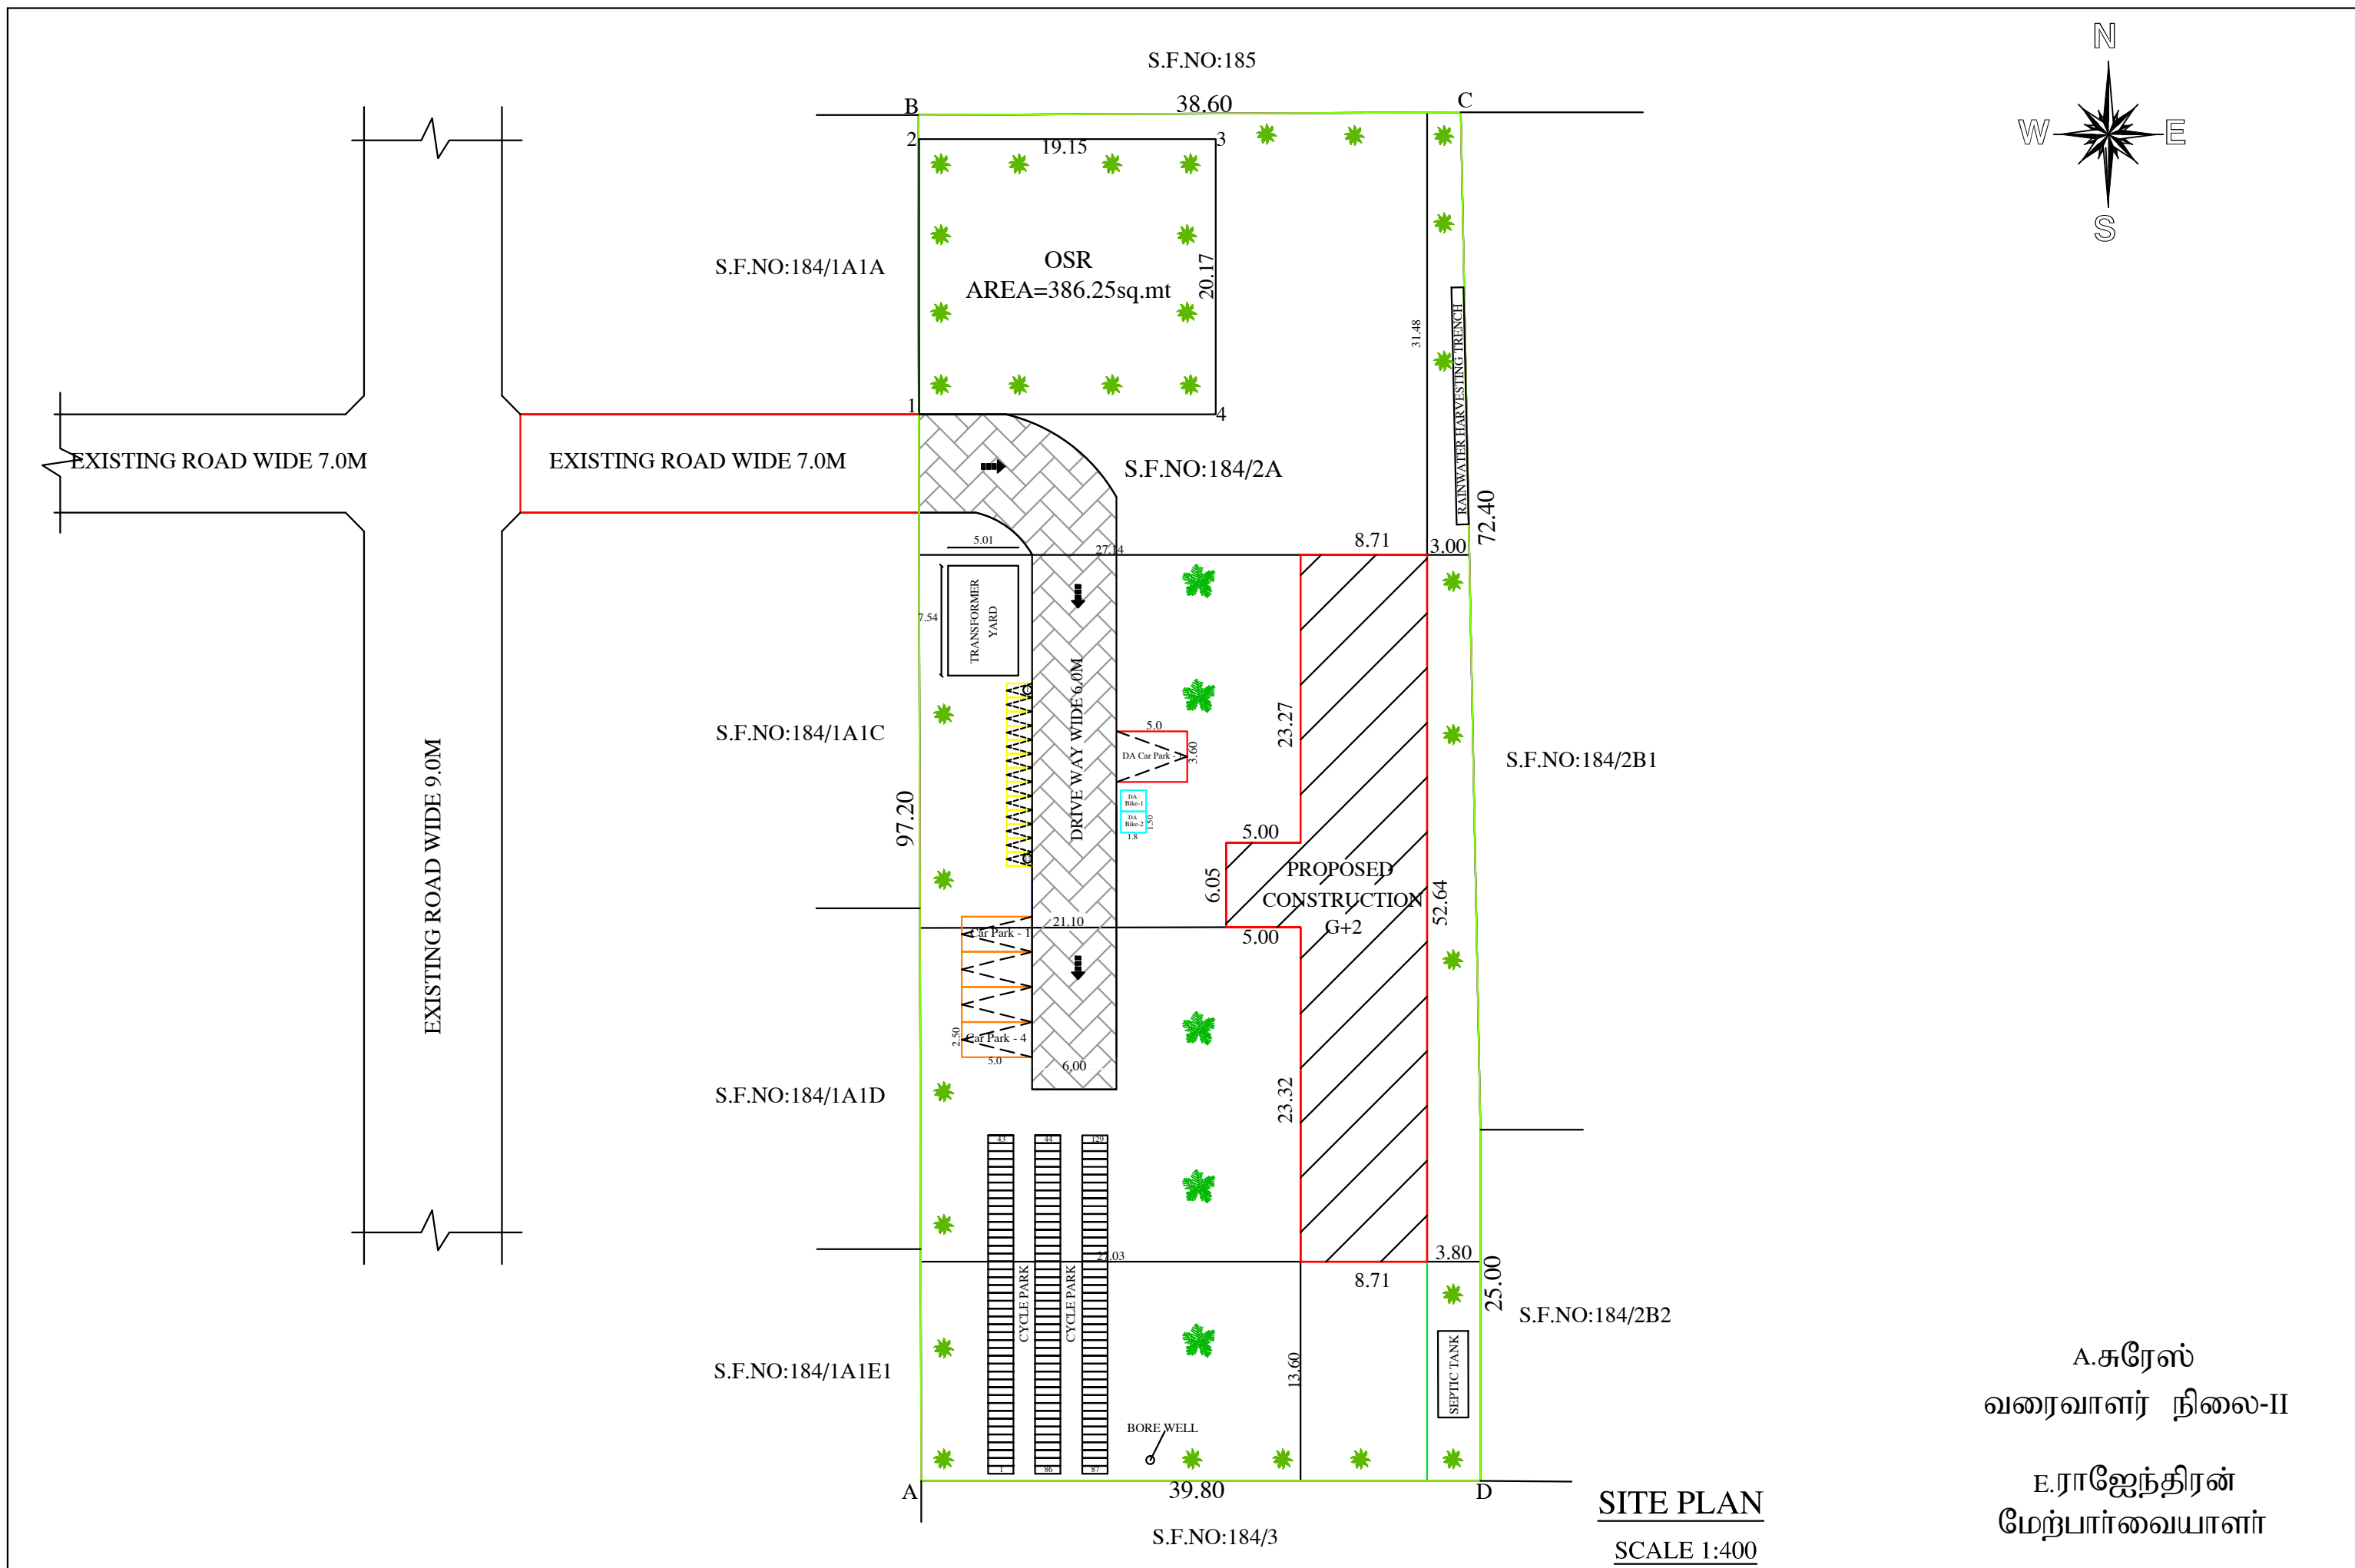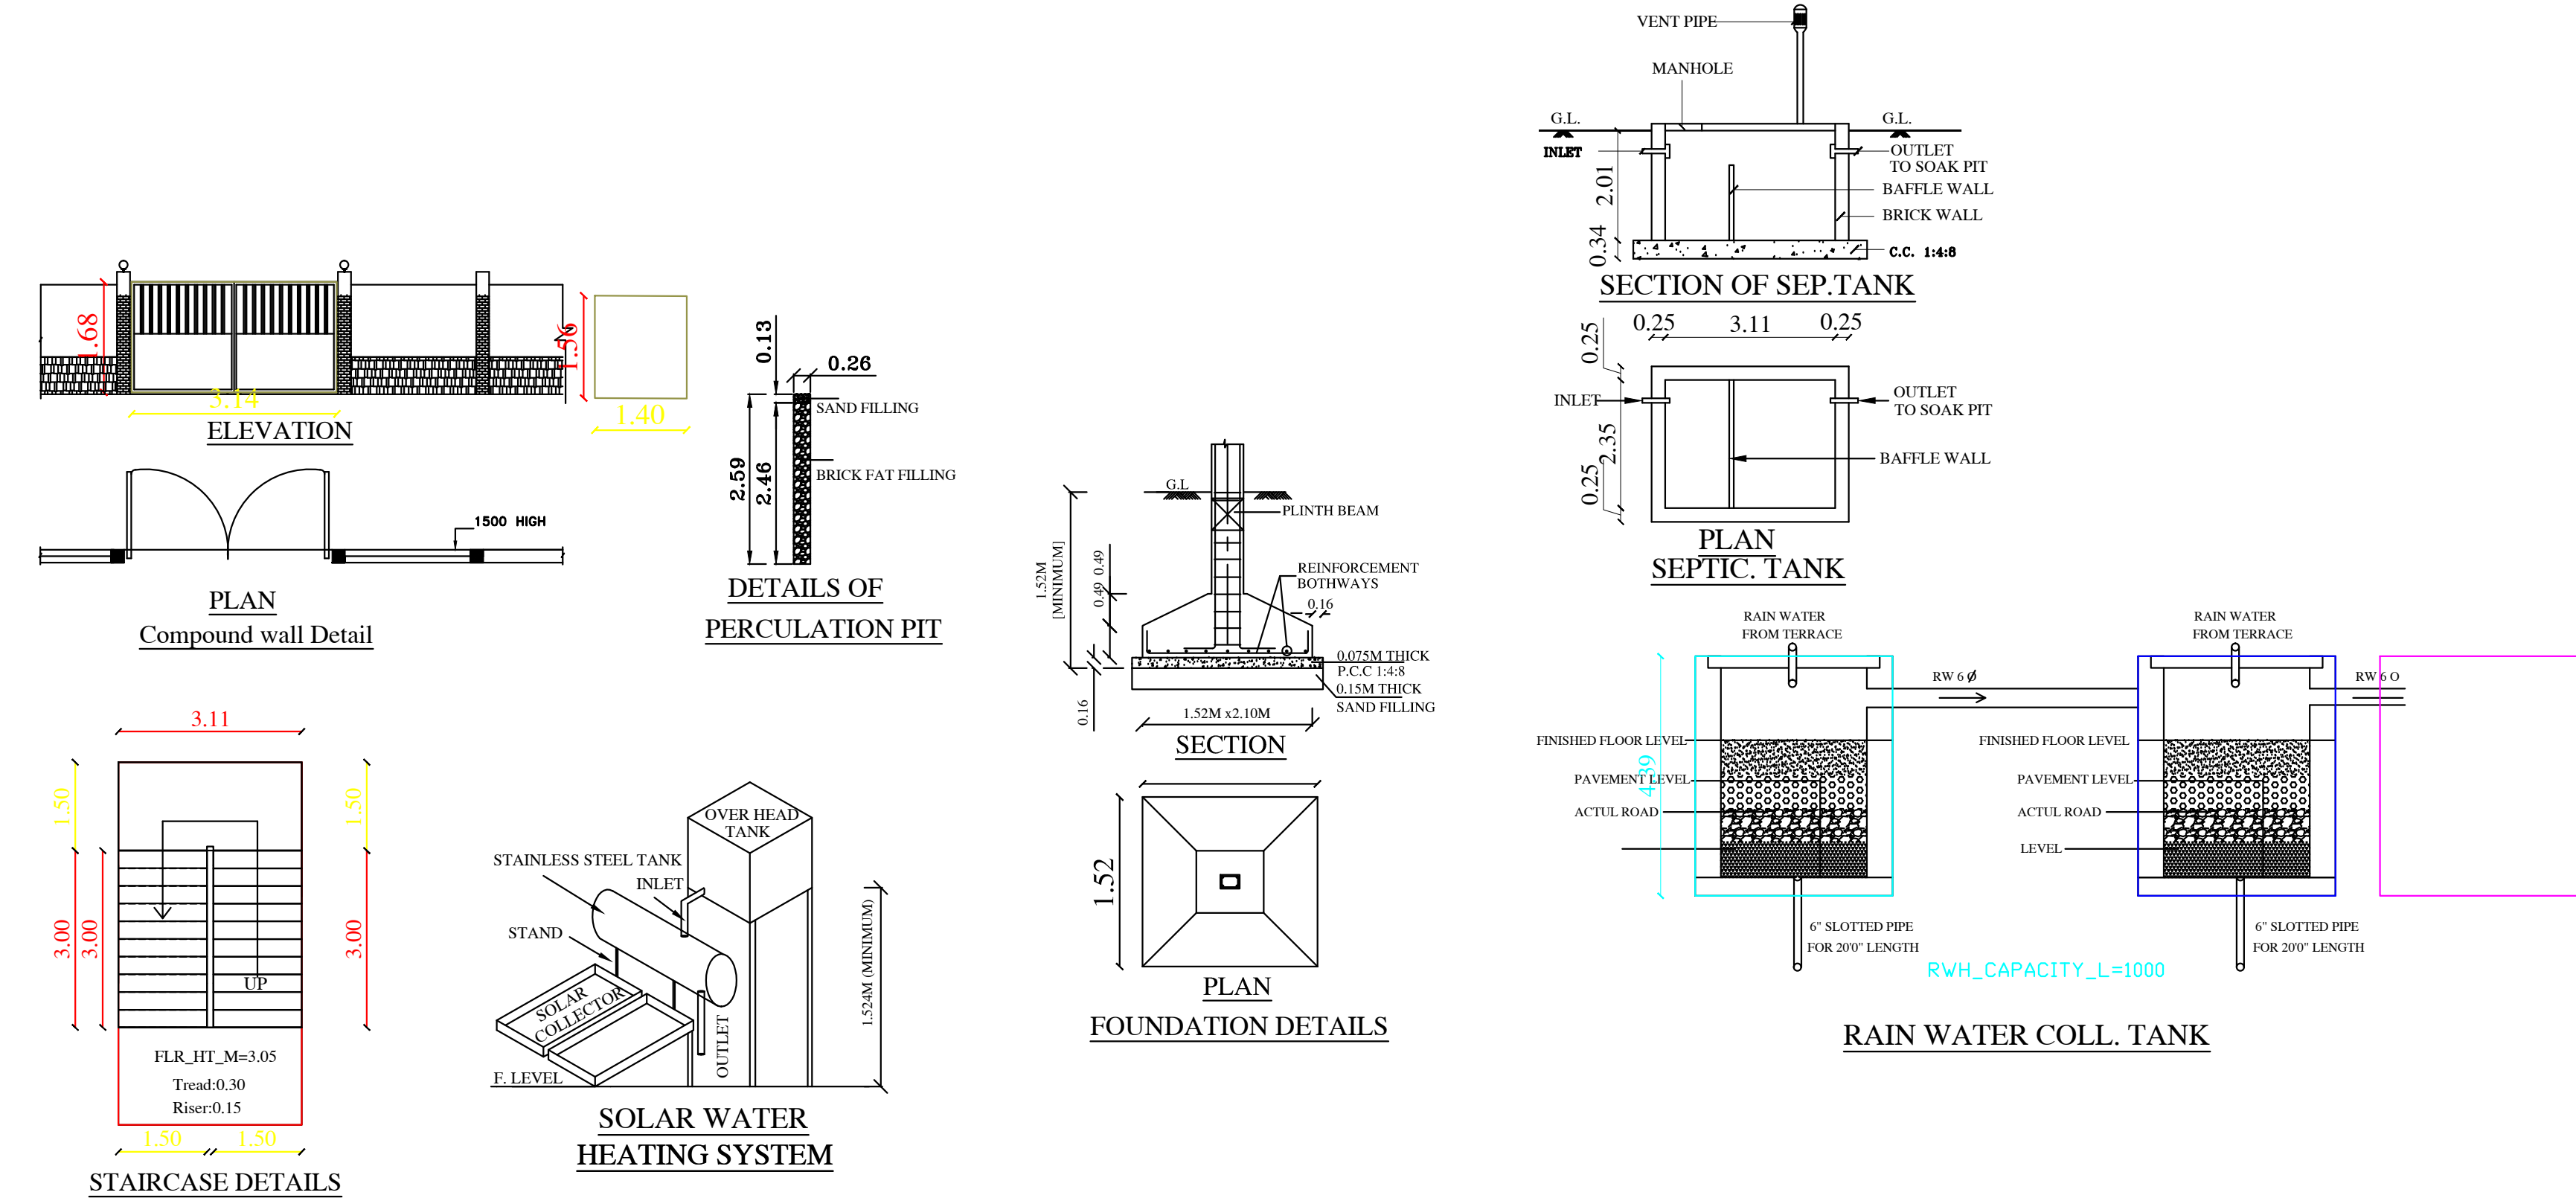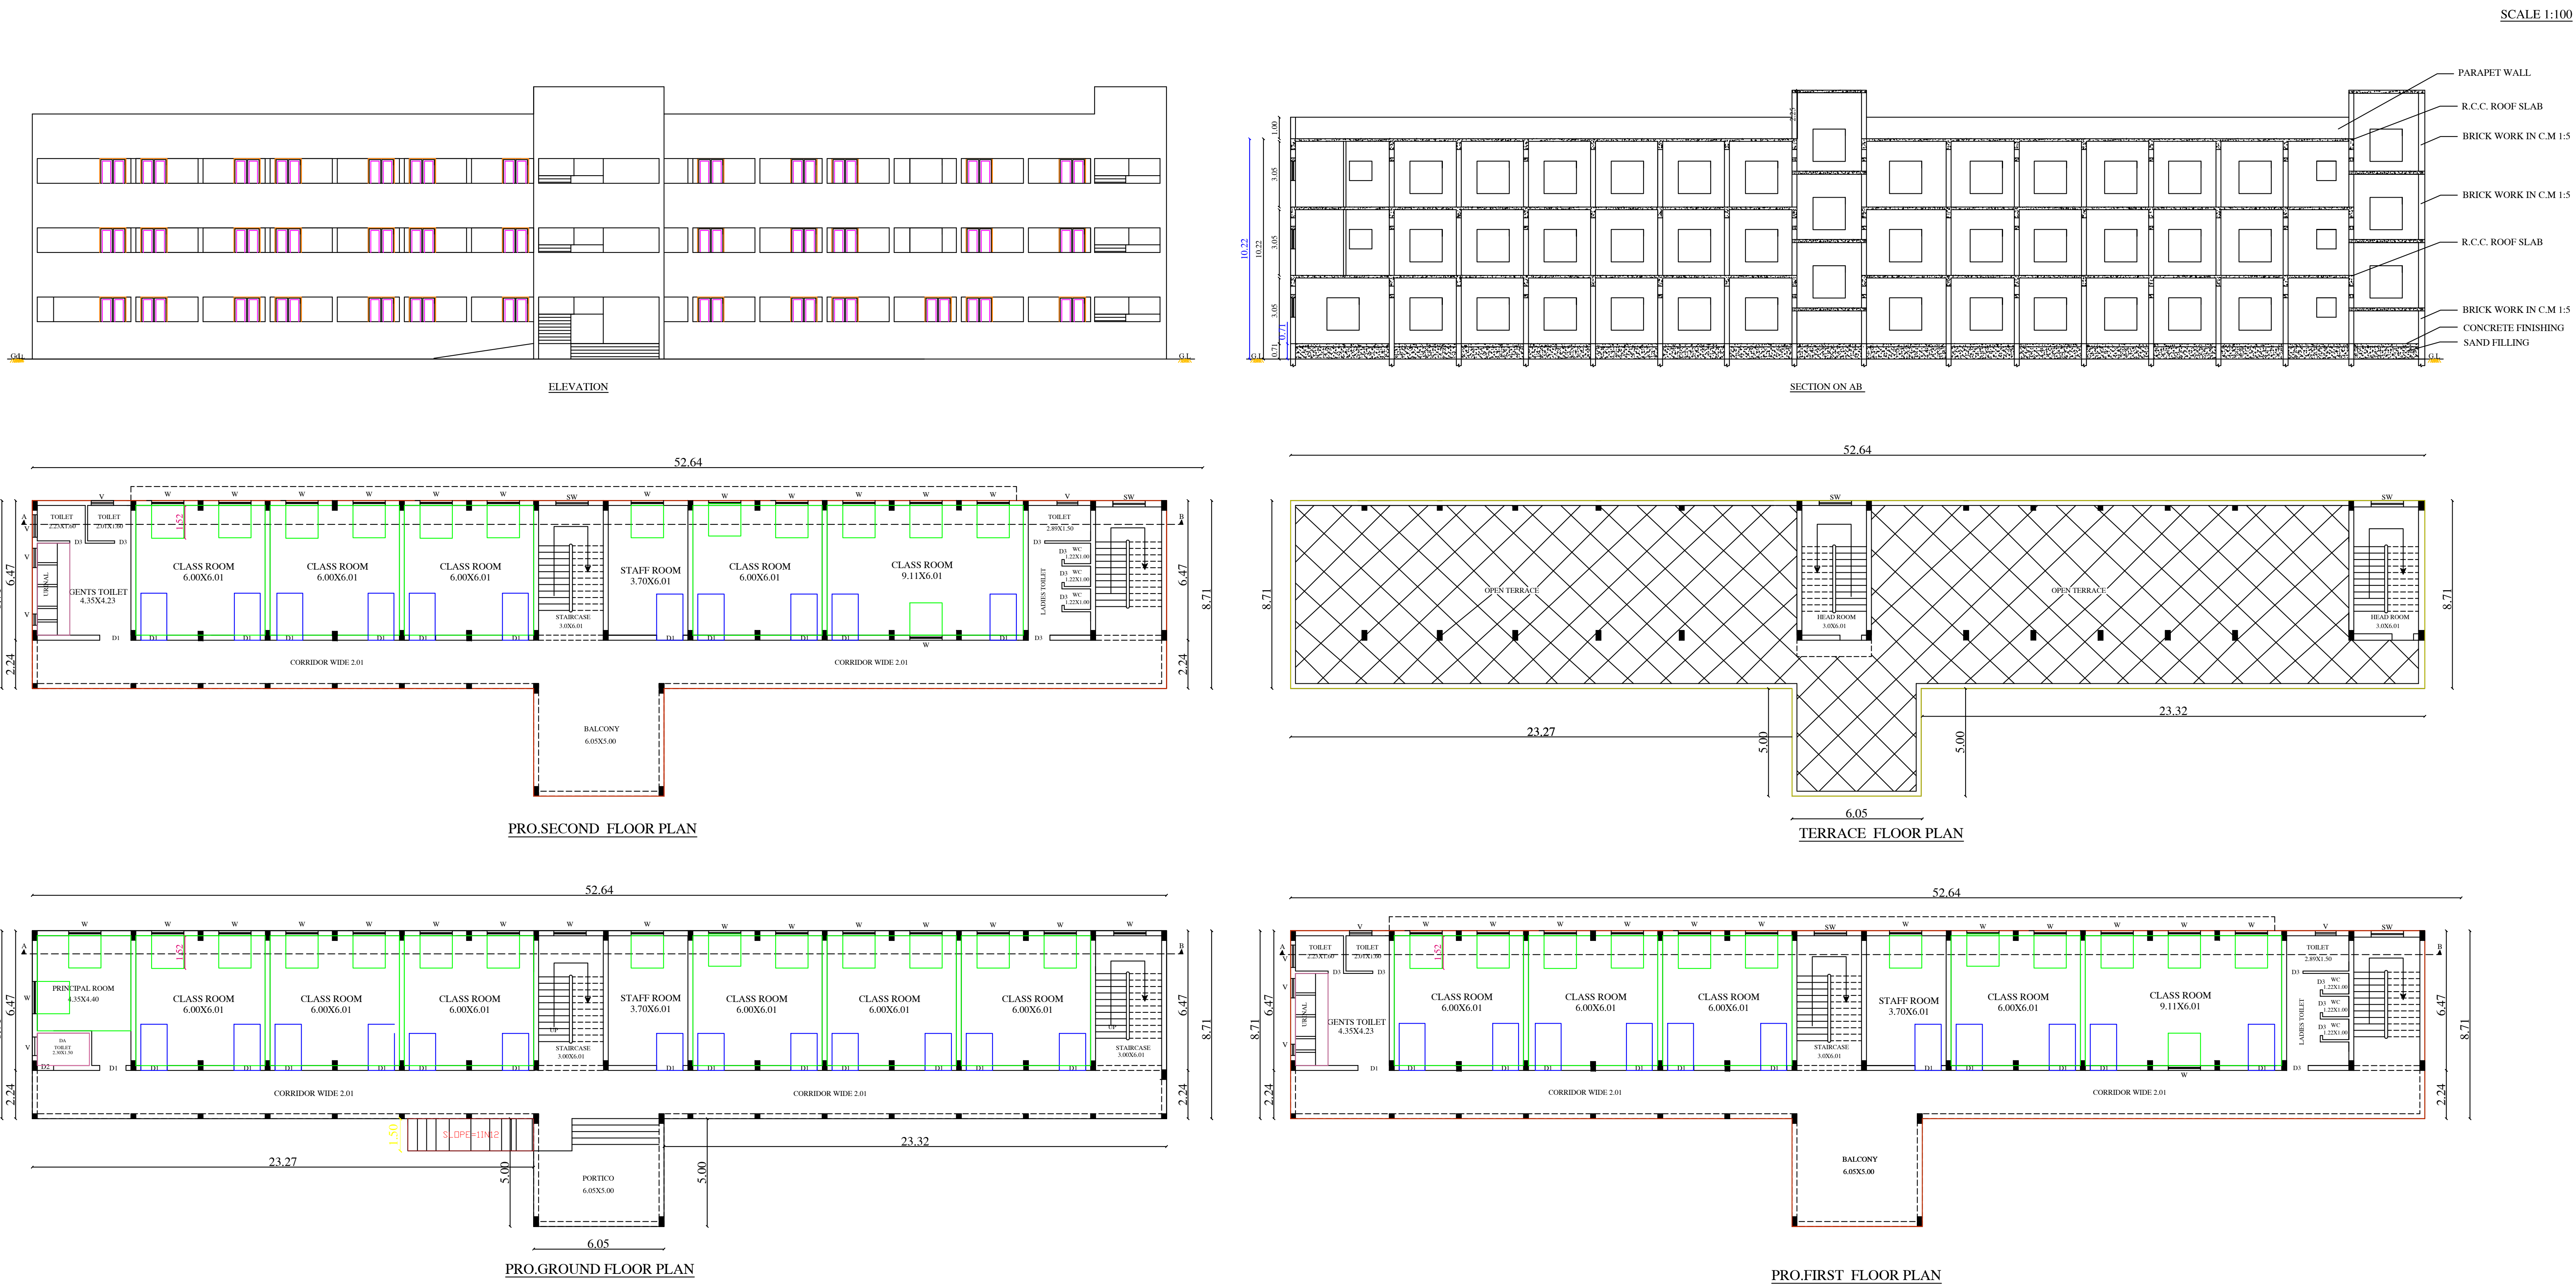

LEGEND			
ONLINE APPLICATION NO:SWP/BPA/010232/2023 DATE:31.05.2023			
ROC NO: 715/2023/PD			
AREA STATEMENT		Sq.Mt	
SITE AREA		3800.00	
DESCRIPTION	NON FSI AREA Sq.Mt	FSI AREA Sq.Mt	TOTAL AREA Sq.Mt
GROUND FLOOR	-	488.60	488.60
FIRST FLOOR	-	488.60	488.60
SECOND FLOOR	-	488.60	488.60
HEAD ROOM	46.93	-	46.93
TOTAL AREA	46.93	1465.80	1512.73
F.S.I= 1465.80 / 3800 = 0.38			
PLOT COVERAGE=488.60/3800.00 X100 =12.85%			
PARKING DETAILS			
DESCRIPTION		REQUIRED	PROVIDED
CAR PARKING SPACE		3	5
TWO WHEELER PARKING SPACE		13	15
CYCLE PARKING SPACE		126	129
Note:			
♦ Waste Water Used for Garden			
♦ Rain Water harvesting Details Provided			
♦ Solar System Water tank provided			
♦ Fire Resistance to be provided			
♦ Emergency alarm to be provided			
♦ Drinking water to be provided			
♦ Rain water harvesting tank to be provided			
♦ Solid waste tub to be Provided			
♦ Waste water from recycled water tank & Trench connected to sullage disposal tank			
♦ 'U' traps provided in septictank to prevent curb breeding of mosquitoes			
SCHEDULE OF JOINERIES:			
D1 -DOOR	-	1.22 X 2.13M	
D2 -DOOR	-	0.91 X 2.13M	
D3 -DOOR	-	0.76 X 2.13M	
W-WINDOW	-	1.52 X 1.52M	
W1-WINDOW	-	1.22 X 1.37M	
V-VENTILATOR	-	0.91X 0.91	
APPROVAL NO: SWP/DTCP/PD/BPA NO: 23/2023			
Applicant Signature			
 E. S. RAJENDRAN, M. Engg., M. Phil., Ph.D., Chartered Engineer - M-1586514 Approved Valuer - F-27750 Govt approved Panel Engineer - Class 1A Structural Engineer / Construction Engineer 25 - Manickam Nagar - PUDUKKOTTAI - 622 003.		 E. V. MURUGESAN REGISTERED ENGINEER REGISTERED No: DTCP/REG-III/2008/001 Plot No: 4, BHAKATH NAGAR, PUDUKKOTTAI. Cell: 9842115910.	
Structural Engineer Signature		Registered Engineer Signature	

Eight ways to know a piece of land before you pay for it.

This report covers one part of the picture. These cover the rest, drawn from the same government records, for any property in Tamil Nadu.

LandLens One

Ask anything about a property and get an answer grounded in live government records, with the sources shown.

[/landlens/one](#)



Verify My Land

Every record check run on one property and returned as a single report.

[/landlens/verify-my-land](#)



Legal Opinion

An advocate's written opinion on the title, built on the records we pull for it.

[/landlens](#)



One Map

Every layer on one map: the parcel, its boundary, zoning, water bodies and what sits around it.

[/landlens/one/map](#)



PriceMap

What land actually changed hands for around this plot, taken from the registered deeds.

[/landlens/pricemap](#)



Build Scope

What you are allowed to build here: floor space, height, coverage and setbacks.

[/landlens/build-scope](#)



Property Tracker

Watch a property and hear about it when something new is registered against it.

[/landlens/property-tracker](#)



Deal Room

Run the transaction in one place: documents, stamping, signatures and the parties.

[/landlens/deal-room](#)



Twenty-four checks you can run yourself, at no cost.

Records and verification

The registers themselves, read for you.

Encumbrance Certificate

Patta and Chitta

Field Measurement Sketch

EC Analyzer

Bank charge check

Court case search

Seller background check

Approval check by survey

Value and duty

What it is worth and what it costs to register.

Guideline value by street

Guideline value by survey

Stamp duty and registration fees

Capital gains

Floor space index

Area unit converter

Zoning and land use

What the plan says can happen on this land.

Land use zone finder

CMDA land use check

Coastal regulation zone

Master plan check

Water bodies finder

Airport height clearance

Registers and directories

Who holds it, and which office keeps the record.

Find your registering office

Temple property check

Waqf property check

RERA register



Every free tool
/tools



Services we run
for you
/services



The LandLens
suite
/landlens/one



Every claim in this document traces back to a government record.

Legal opinions, due diligence and title verification

Building plan, layout and sub-division approvals

Completion and occupancy certificates, regularisation

Escrow, negotiation and NRI property management

Land survey, soil testing, architecture and construction

Verified RealEstate
3/350/2 Mettukuppam,
OMR Thoraipakkam,
Chennai 600 097, India
hello@verified.realestate
+91 9996 12 9996

Prepared from the registers named on the page each finding sits on. Where a register could not be read, this document says so in its place rather than leaving the gap to be read as a clean result.

