


PLAN SHOWING THE PROPOSED GROUND FLOOR CONSTRUCTION OF A G.I.SHEET ROOF COMMERCIAL BUILDING
IN OLD R.S.NO : 72/5B2, NEW R.S.NO : 72/5B2B, PATTA NO.3376, PUNALKULAM VILLAGE AND PANCHAYAT,
GANDHARVAKOTTAI TALUK , PUDUKKOTTAI DISTRICT. (SCALE 1:100)

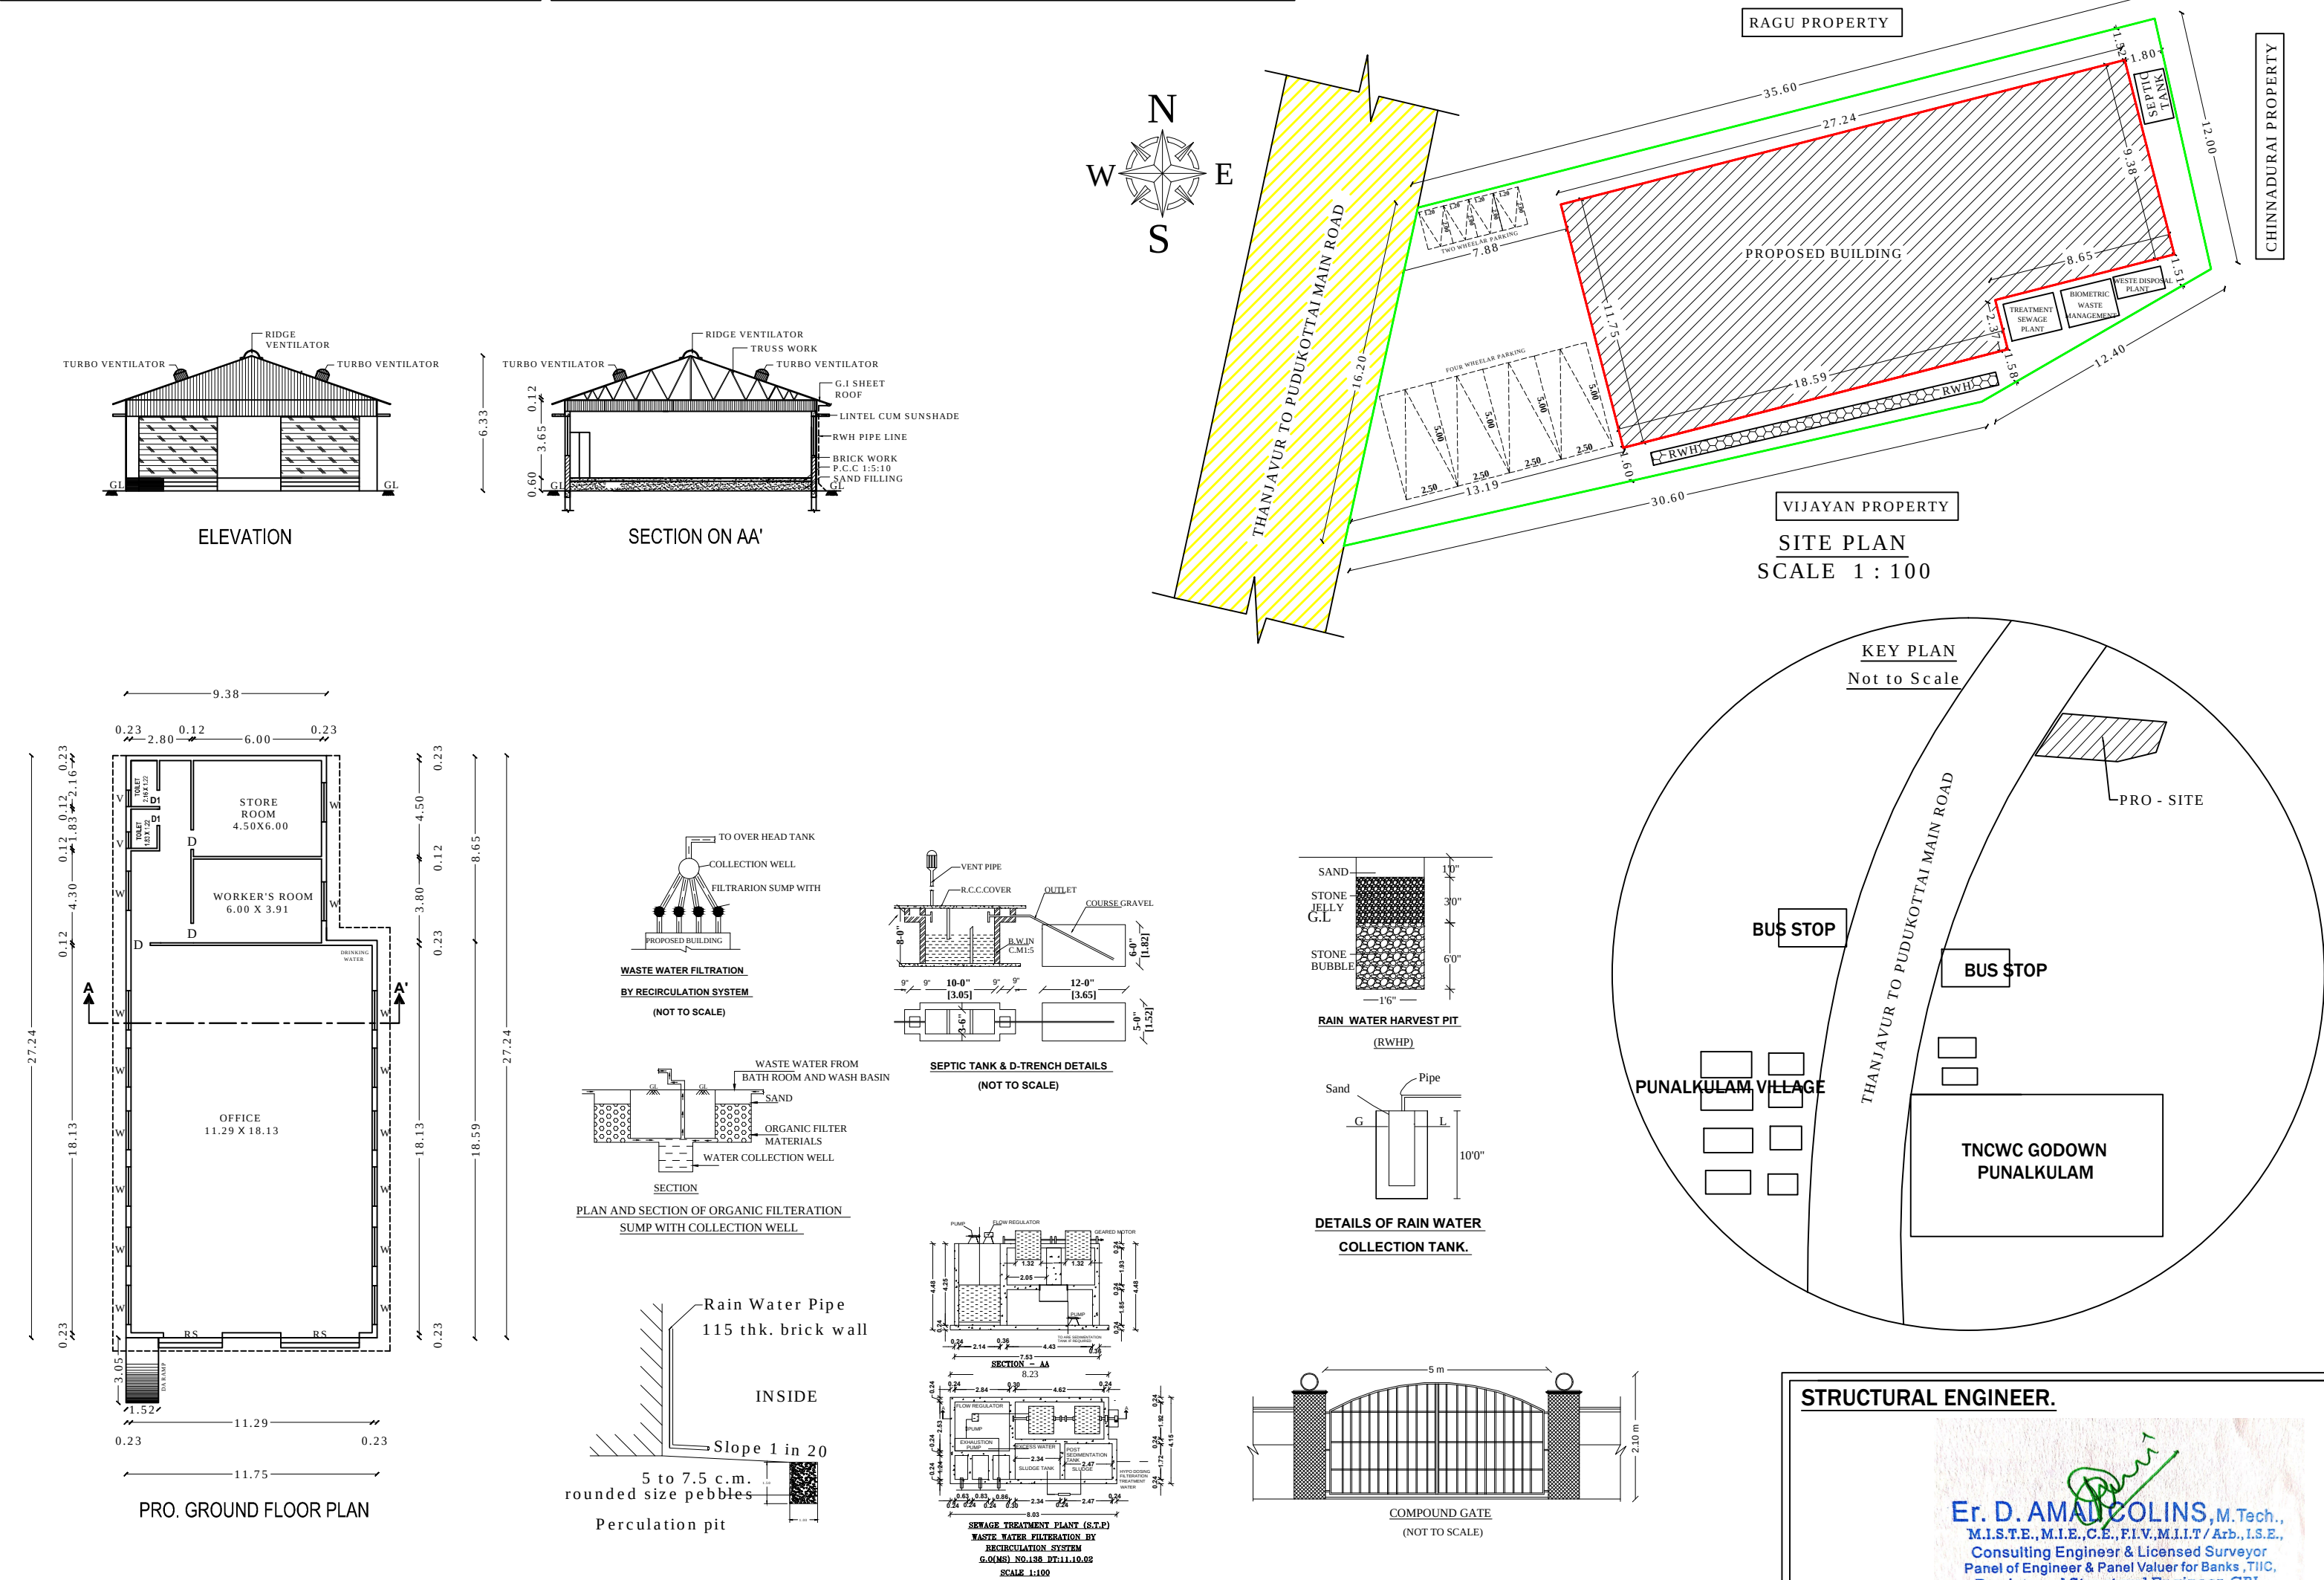

- SPECIFICATIONS:**
1. R.C.C FOOTINGS FOR FOUNDATION IN M20 MIX
 2. R.C.C. COLUMNS IN M20 MIX
 3. R.C.C. BEAMS IN M20 MIX
 4. 9" BRICK WORK IN C.M 1:5 IN SUPER STRUCTURE
 5. COUNTRY WOOD DOORS WITH FLUSH SHUTTERS
 6. STEEL GLAZED WINDOWS
 7. INTERNAL PLASTERING IN C.M 1:4
 8. EXTERNAL PLASTERING IN CM 1:5

AREA STATEMENT	SQ.MT	SQ.FT
PLOT AREA (AS PER DOCUMENT)	580.00	6243.12
PLOT AREA (AS PER PATTA)	580.00	6243.12
PLOT AREA (AS PER SKETCH)	568.82	6122.77

PROPOSED BUILDING AREA DETAILS:-		
DESCRIPTION	FSI [SQ.M]	FSI [SQ.FT]
PRO. GROUND FLOOR AREA	299.61	3225.00
OPEN SPACE AREA	269.21	2897.77

PLOT COVERAGE : 52 %
FLOOR SPACE INDEX : 0.52

JOINERY DETAILS:		
	DESCRIPTION	IN METER
MD	MAIN DOOR	3.05X2.13
D1	DOOR	0.91X2.13
D2	TOILET DOOR	0.76X2.13
RS	ROLLING SHUTTER	3.66X2.13
W	WINDOW	1.83X1.83
W1	WINDOW	1.83X0.91
V	VENTILATOR	0.91X0.61

COLOUR INDEX:		
PROPOSED BUILDING		
EXISTING ROAD		
BOUNDARY LINE		

APPLICANT

V.KRISHNAMURTHY

REGISTERED ENGINEER.

Er. K. RAVIKUMAR, B.Tech.,
Consulting Engineer & Licensed Surveyor
Reg. Eng. No.054-RE-Gr-III
HARISH BUILDERS
7/117, Indhu Thalaippu Vaikkal
Thiruvaidaimaruthur Road
KUMBAKONAM
Mob:99449 77248,
harishbuilders29@gmail.com

STRUCTURAL ENGINEER.

Er. D. AMAR COLINS, M.Tech.,
M.I.S.T.E., M.I.E., C.E., F.I.V., M.I.I.T / Arb. I.S.E.,
Consulting Engineer & Licensed Surveyor
Panel of Engineer & Panel Valuer for Banks, T.I.C.
Registered Structural Engineer-GRI,
in LPA, Registration No:004-RSE,
Registered Engineer in Municipal Corporation,
Registration No: 107 / LS /2019 / 00018,
Plot No:318, Philomina Nagar 4th Cross,
N.K. Road, THANJAVUR-613 008.
Cell: 9976747711, 9626658140.

GEOTECH ENGINEER.

Signature Not
Verified
Signed by Village Panchayat
President
Location:Pudukkottai
Date:2025.10.18.17.45.08