

PP

APPROVAL RECORD

Planning Permission

Ramanathapuram district, Tamil Nadu

APPROVAL TYPE

Building Plan

ISSUING AUTHORITY

Rural Panchayat

The approval as the planning authority issued it, reproduced in full behind this page.

An approval speaks to what was sanctioned, not to what was built. Completion is a separate record.


PLAN SHOWING THE PROPOSED CONSTRUCTION OF R.C.C ROOF
GROUND FLOOR RESIDENTIAL BUILDING, SURVEY NO 917/174E,
PATTA NO 8621, PAMBAN GROUP, PAMBAN VILLAGE & PANCHAYAT,
MANDAPAM UNION, RAMESWARAM TALUK,
RAMANATHAPURAM DISTRICT,

APPLICANT : VIJAYAN S/O ANTHONYSAMY


NOTES

OR CODE

SHEET1/2

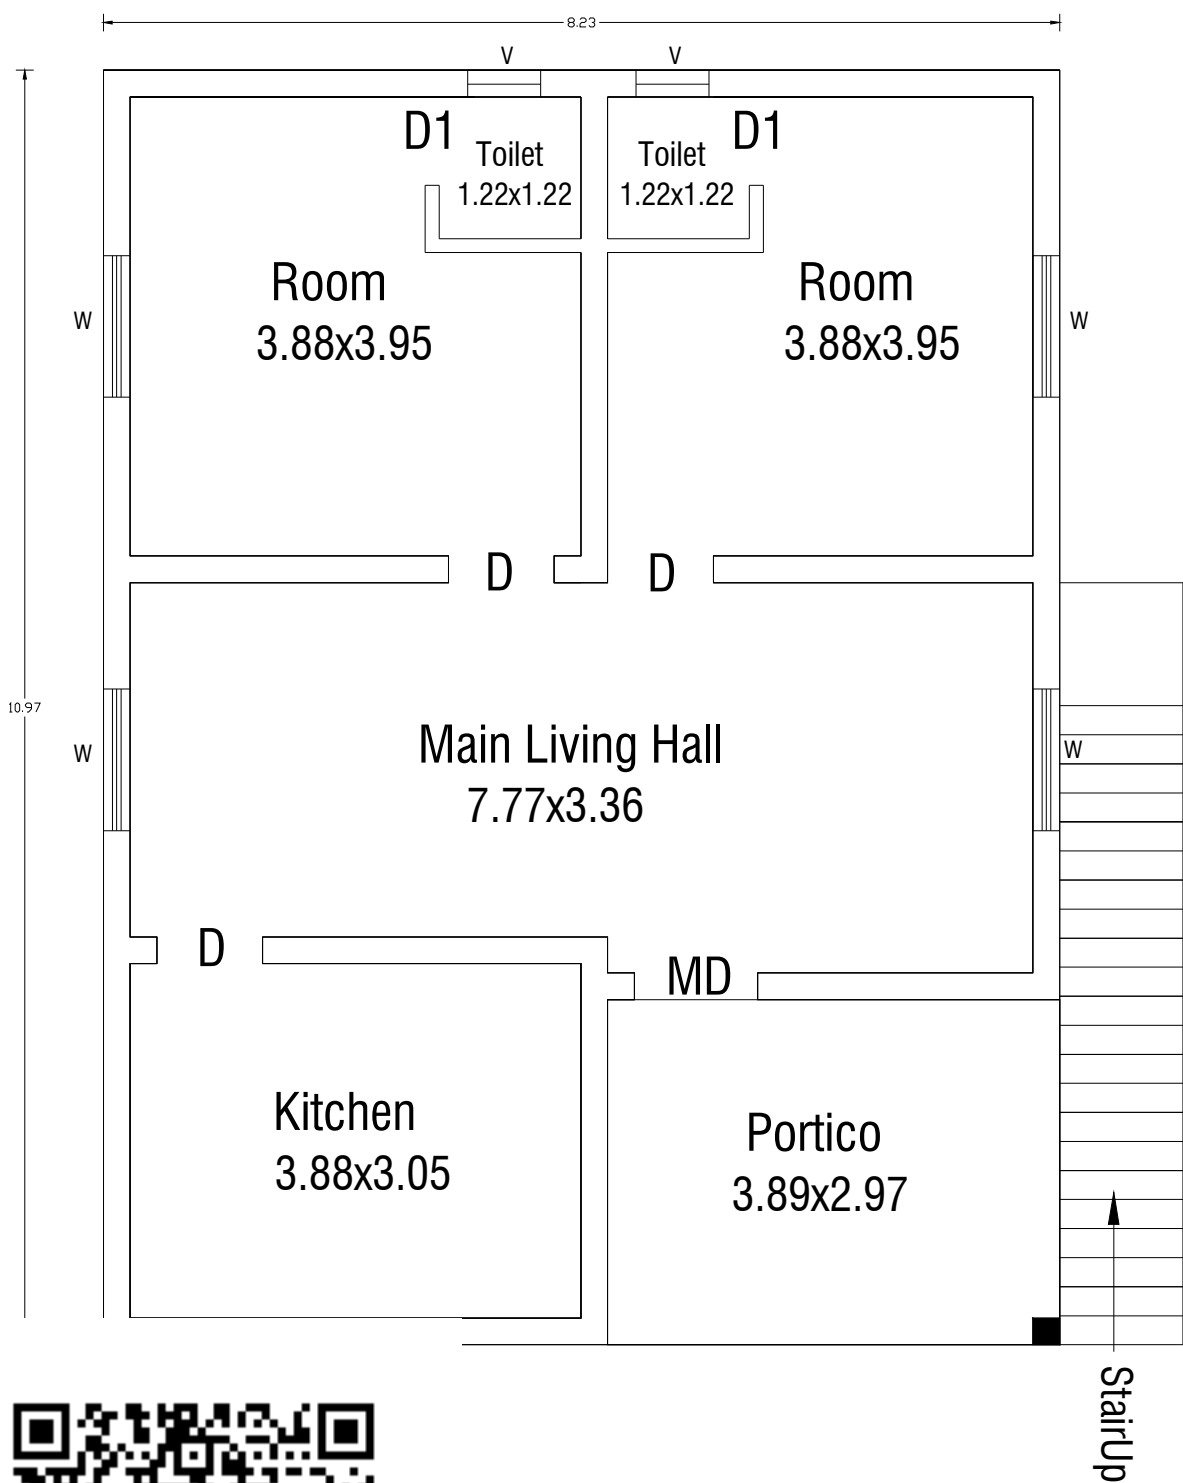

D GROUND FLOOR PLAN

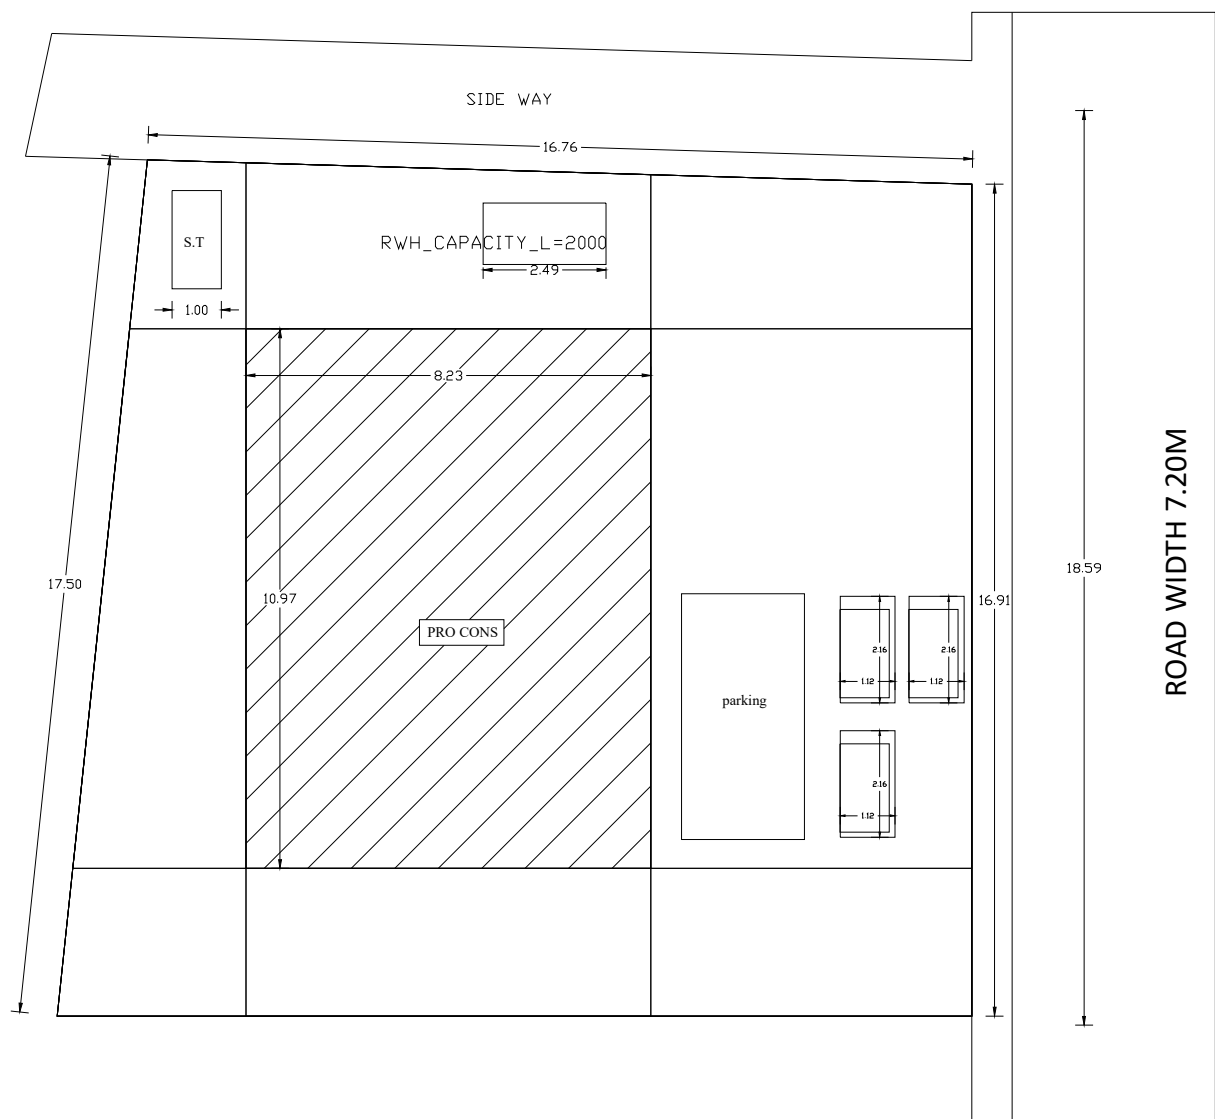


SITE PLAN



AREA DETAILS			SQ-MT	SQ-FT	PLAN INFO AS_AT_SITE=303.41 FMB_OR_PLR=303.41 AS_PER_DOCUMENT=303.41 PREMIUM_FSI_REQUIRED=NO IS_APPROVED_LAYOUT=YES PLOT_NO=- SURVEY_NO= 917/174E PATTA_NO=8621 TALUK=RAMESWARAM OSR_APPLICABLE=NO IS_SWIMMING_POOL_EXISTS=NO DISTRICT=RAMANATHAPURAM SINGLE_FAMILY_BLDG=YES CRZ=NO SECURITY_ZONE=NO ACCESS_WIDTH_M=7.2 WHETHER_GOV'T_OR_AIDED_SCHOOL=YES PLOT_AREA_M2=303.41 AVG_PLOT_DEPTH=16.91 AVG_PLOT_WIDTH=16.76 AREA_TYPE=OTHERS ROAD_WIDTH=5.00 ROAD_LENGTH=500.00 LAND_USE_ZONE=RESIDENTIAL RWH_DECLARED=YES BUILDING_NEAR_TO_RIVER=NO BUILDING_NEAR_MONUMENT=NO BUILDING_NEAR_GOV'T_BLDG=NO IF_HERITAGE_TOWN_LESS_THAN_1KM_RADIUS=NO NOC_FOR_CONSTRUCTION_NEAR_MONUMENT=NO JURISDICTION_TYPE=PANCHAYAT
AREA OF THE SITE			303.41	3265.9	
GROUND FLOOR BUILDUP			90.28	971.76	
AREA OF OPEN SPACE			213.13	2294.14	
PARKING			REQUIRED	PROVIDED	FSI=TOTAL BUILDUP AREA/PLOT AREA = 0.297 <2
CAR PARKING					
BIKE PARKING					
DETAILS OF JOINERIES					
MD - MAIN DOOR			1.22X2.13		COLOR INDEX
D - DOOR			0.91X2.13		
D1 - DOOR1			0.76X2.13		
O - OPEN			1.07X2.13		
V - VENTILATOR			0.61X0.61		SITE BOUNDARY ☐ PRO RCC ROOF GF BUILDING ☐ PRO RCC ROOF FF BUILDING ☐ RAINWATER STORAGE PIT ☐ ROAD ☐
W - WINDOW			1.22X1.22		
W1 - WINDOW1			1.52X1.22		
NOTE: ALL DIMENSION ARE METER					
REFERENCE					APPLICANT VIJAYAN S/O ANTHONYSAMY
SCALE					
DATE : 25/04/2026					
					REGISTERED ENGINEER


PLAN SHOWING THE PROPOSED CONSTRUCTION OF R.C.C ROOF
GROUND FLOOR RESIDENTIAL BUILDING, SURVEY NO 917/174E,
PATTA NO 8621, PAMBAN GROUP, PAMBAN VILLAGE PANCHAYAT,
MANDAPAM UNION, RAMESWARAM TALUK,
RAMANATHAPURAM DISTRICT,

APPLICANT : VIJAYAN S/O ANTHONYSAMY

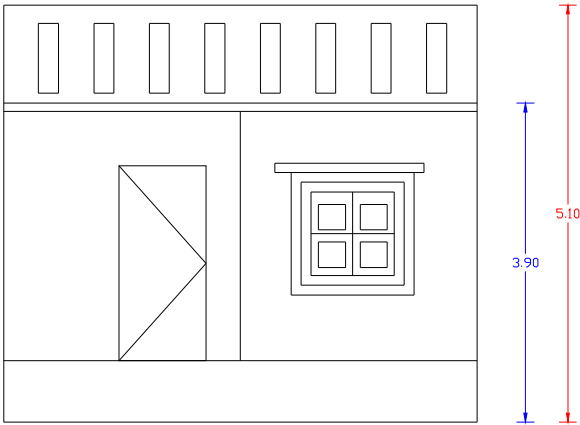


ELEVATION


OFFICE USE

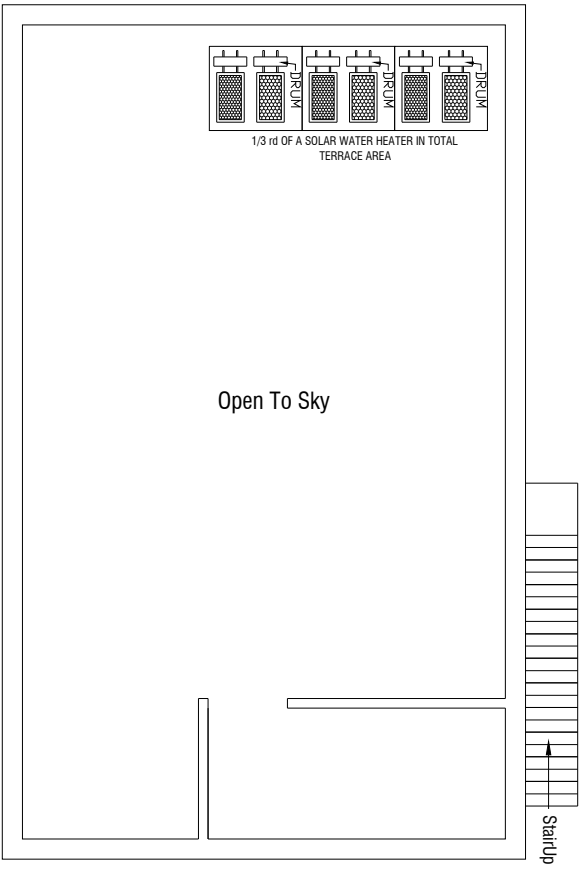







TERRACE FLOOR PLAN

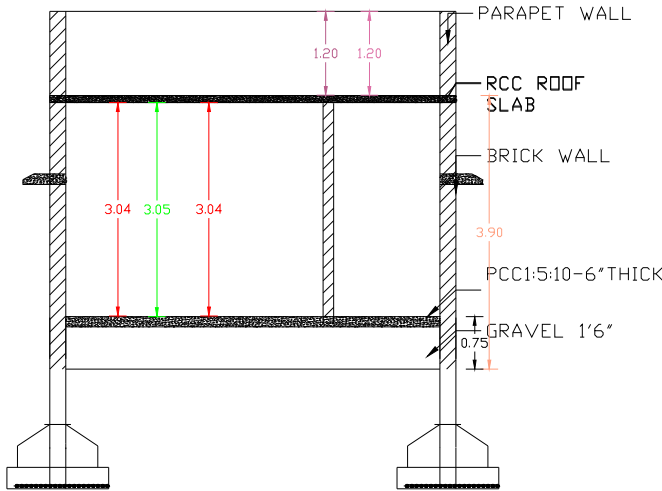


SECTION

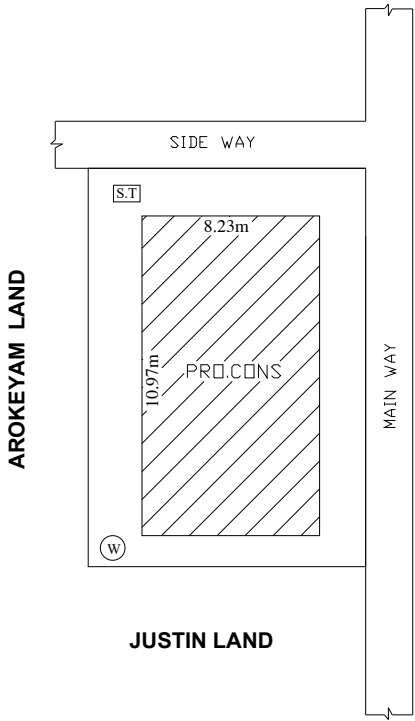

KEY PLAN

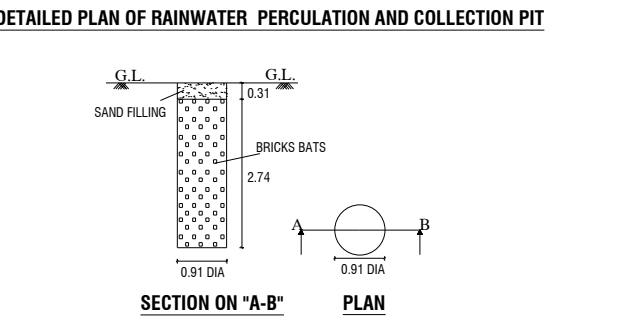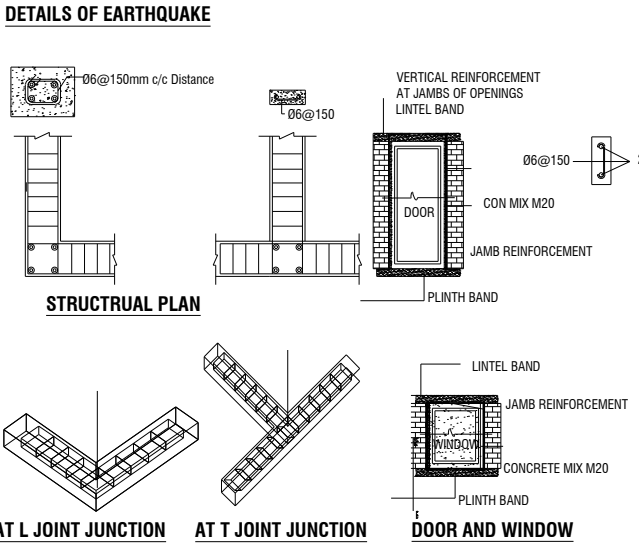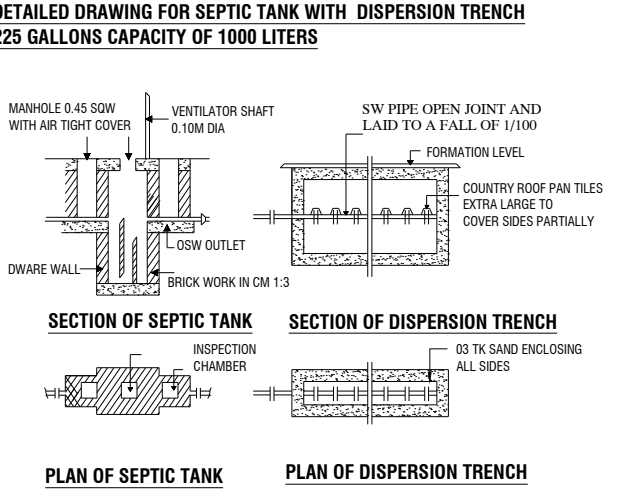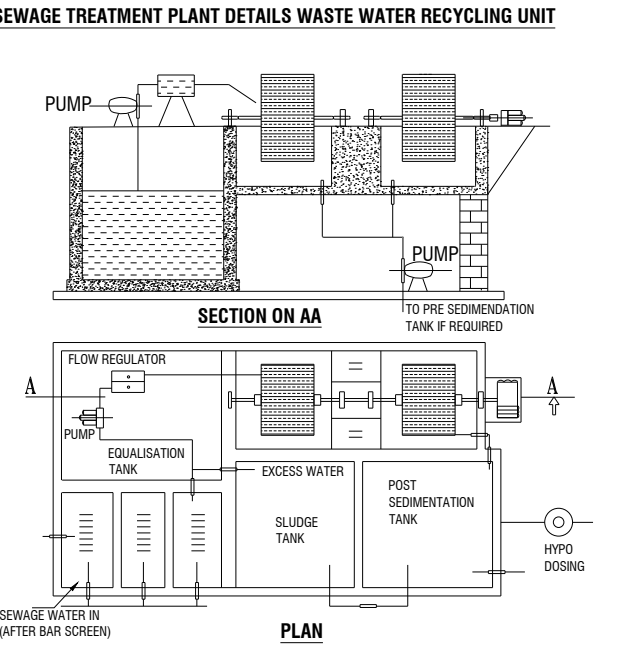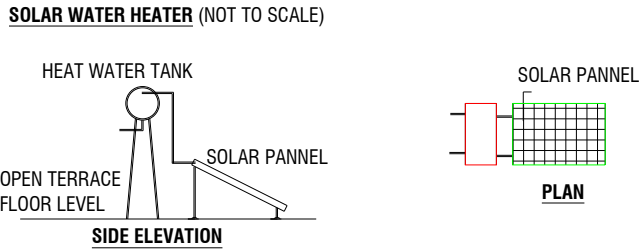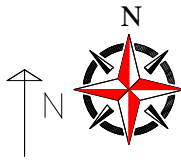

STAIRCASE (DETAILS NOT TO SCALE)

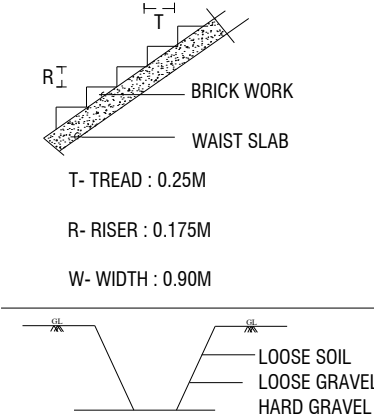

DETAILS OF JOINERIES

MD - MAIN DOOR	1.22X2.13
D - DOOR	0.91X2.13
D1 - DOOR1	0.76X2.13
O - OPEN	1.07X2.13
V - VENTILATOR	0.61X0.61
W - WINDOW	1.22X1.22
W1 - WINDOW1	1.52X1.22

COLOR INDEX

SITE BOUNDARY	☐
PRO RCC ROOF GF BUILDING	☐
PRO RCC ROOF FF BUILDING	☐
RAINWATER STORAGE PIT	☐
ROAD	☐

NOTE

ALL DIMENSION ARE IN METER
REFERENCE
SCALE
DATE : 25/04/2026

PLAN_INFO
AS_AT_SITE=303.41
FMB_OR_PLR=303.41
AS_PER_DOCUMENT=303.41
PREMIUM_FSI_REQUIRED=NO
IS_APPROVED_LAYOUT=YES
PLOT_NO=-
SURVEY_NO= 917/174E
PATTA_NO=8621
TALUK=RAMESWARAM
OSR_APPLICABLE=NO
IS_SWIMMING_POOL_EXISTS=NO
DISTRICT=RAMANATHAPURAM
SINGLE_FAMILY_BLDG=YES
CRZ=NO
SECURITY_ZONE=NO
ACCESS_WIDTH_M=7.2
WHETHER_GOVT_OR_AIDED_SCHOOL=YES
PLOT_AREA_M2=303.41
AVG_PLOT_DEPTH=16.91
AVG_PLOT_WIDTH=16.76
AREA_TYPE=OTHERS
ROAD_WIDTH=5.00
ROAD_LENGTH=500.00
LAND_USE_ZONE=RESIDENTIAL
RWH_DECLARED=YES
BUILDING_NEAR_TO_RIVER=NO
BUILDING_NEAR_MONUMENT=NO
BUILDING_NEAR_GOV_T_BLDG=NO
IF_HERITAGE_TOWN_LESS THAN 1KM_RADIUS=NO
NOC_FOR_CONSTRUCTION_NEAR_MONUMENT=NO
JURISDICTION_TYPE=PANCHAYAT

APPLICANT

(Signature)

VIJAYAN S/O ANTHONYSAMY

(Signature)
Er. M. Mohamed Buhari
DTCP Registered Engineer Gr-III
Reg No:RE/GrIII/SVG/03/25
TN GOVT. Municipal Corporation
Registered Engineer
Reg No : 134/LS/2025/00008
Ph: +91 99449 60866
Email: buharir46@gmail.com

REGISTERED ENGINEER

Eight ways to know a piece of land before you pay for it.

This report covers one part of the picture. These cover the rest, drawn from the same government records, for any property in Tamil Nadu.

LandLens One

Ask anything about a property and get an answer grounded in live government records, with the sources shown.

[/landlens/one](#)



Verify My Land

Every record check run on one property and returned as a single report.

[/landlens/verify-my-land](#)



Legal Opinion

An advocate's written opinion on the title, built on the records we pull for it.

[/landlens](#)



One Map

Every layer on one map: the parcel, its boundary, zoning, water bodies and what sits around it.

[/landlens/one/map](#)



PriceMap

What land actually changed hands for around this plot, taken from the registered deeds.

[/landlens/pricemap](#)



Build Scope

What you are allowed to build here: floor space, height, coverage and setbacks.

[/landlens/build-scope](#)



Property Tracker

Watch a property and hear about it when something new is registered against it.

[/landlens/property-tracker](#)



Deal Room

Run the transaction in one place: documents, stamping, signatures and the parties.

[/landlens/deal-room](#)



Twenty-four checks you can run yourself, at no cost.

Records and verification

The registers themselves, read for you.

Encumbrance Certificate

Patta and Chitta

Field Measurement Sketch

EC Analyzer

Bank charge check

Court case search

Seller background check

Approval check by survey

Value and duty

What it is worth and what it costs to register.

Guideline value by street

Guideline value by survey

Stamp duty and registration fees

Capital gains

Floor space index

Area unit converter

Zoning and land use

What the plan says can happen on this land.

Land use zone finder

CMDA land use check

Coastal regulation zone

Master plan check

Water bodies finder

Airport height clearance

Registers and directories

Who holds it, and which office keeps the record.

Find your registering office

Temple property check

Waqf property check

RERA register



Every free tool
/tools



Services we run
for you
/services



The LandLens
suite
/landlens/one



Every claim in this document traces back to a government record.

Legal opinions, due diligence and title verification

Building plan, layout and sub-division approvals

Completion and occupancy certificates, regularisation

Escrow, negotiation and NRI property management

Land survey, soil testing, architecture and construction

Verified RealEstate
3/350/2 Mettukuppam,
OMR Thoraipakkam,
Chennai 600 097, India
hello@verified.realestate
+91 9996 12 9996

Prepared from the registers named on the page each finding sits on. Where a register could not be read, this document says so in its place rather than leaving the gap to be read as a clean result.

