PP APPROVAL RECORD

Planning Permission

Ranipet, Walajah taluk
Ranipet district, Tamil Nadu

APPROVAL TYPE	ISSUING AUTHORITY
Layout Approval	**DTCP**

PURPOSE
Residential

> The approval as the planning authority issued it, reproduced in full behind this page.
>
> An approval speaks to what was sanctioned, not to what was built. Completion is a separate record.

3/350/2 Mettukuppam,
OMR Thoraipakkam,
Chennai 600 097, India

hello@verified.realestate
+91 9996 12 9996
verified.realestate

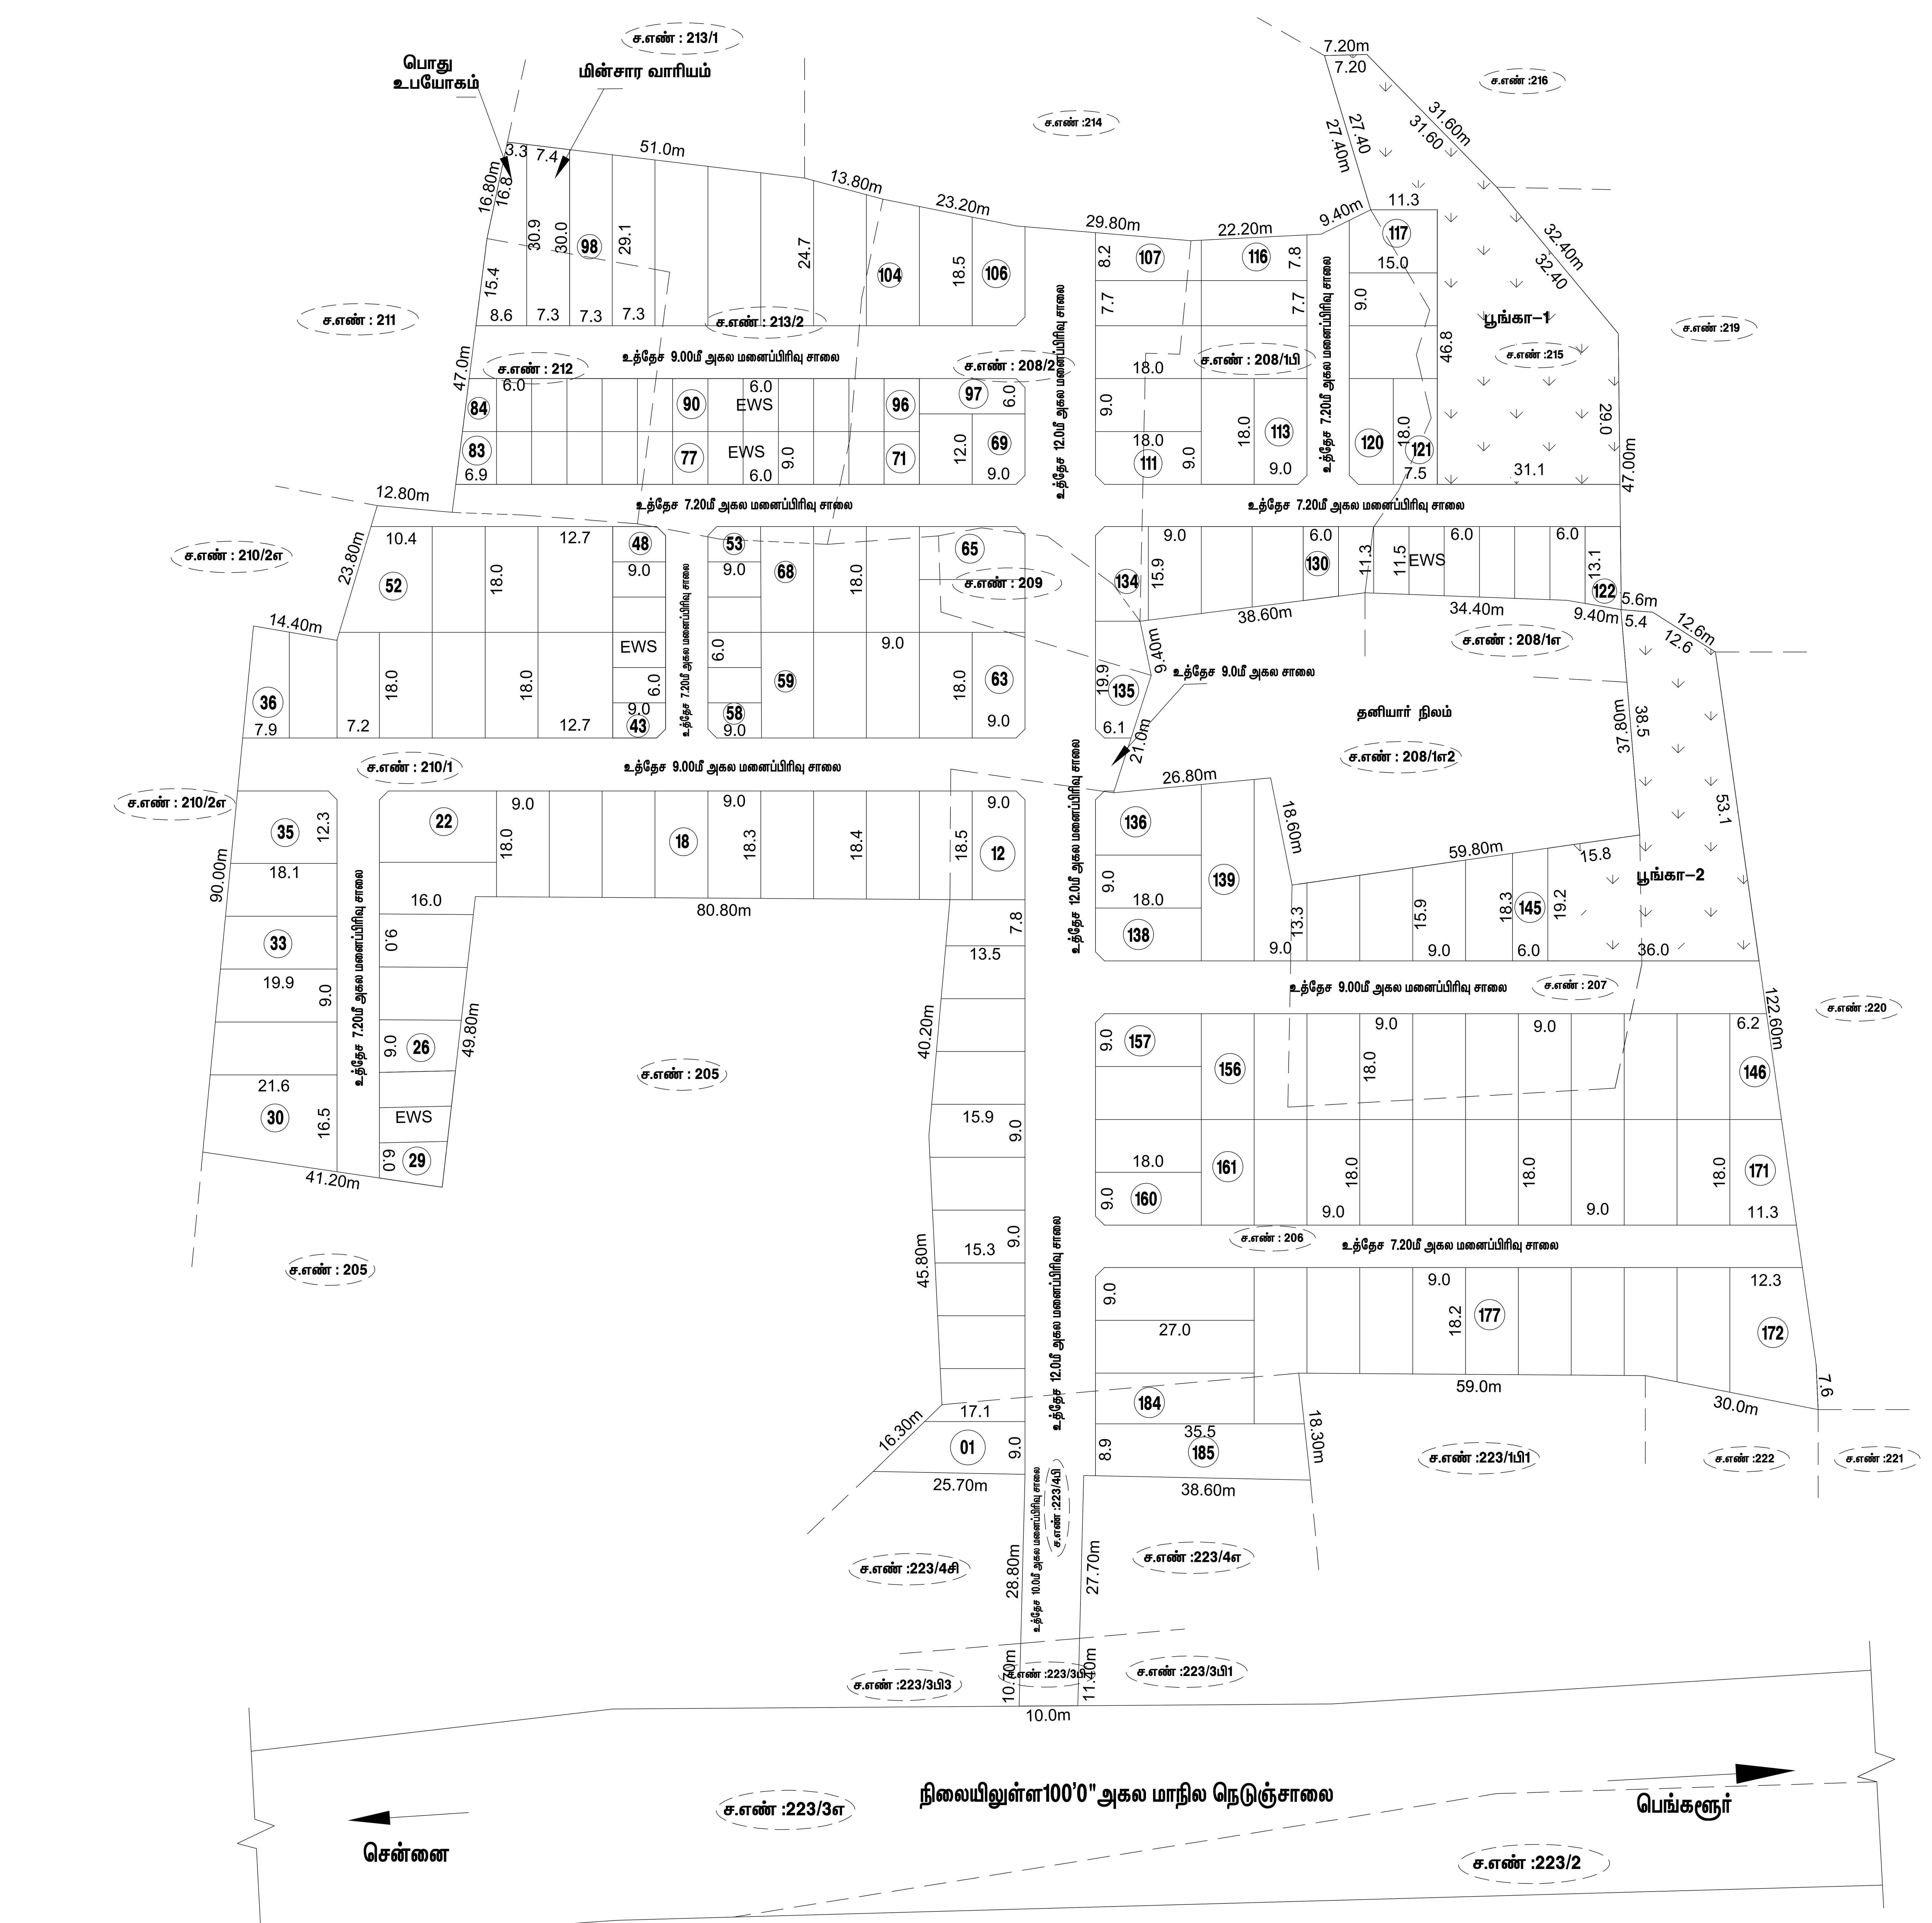

நகர் ஊரமைப்பு துறை (DTCP)ராணிப்பேட்டை மாவட்டம்

வாலாஜா ஊராட்சி ஒன்றியம்

ராணிப்பேட்டை மாவட்டம், வாலாஜா வட்டம், வாலாஜா ஊராட்சி ஒன்றியம், வண்ணிவேடு ஊராட்சி / கிராமம், சர்வே எண்கள் : 206, 207, 208/1பி, 2, 209, 210/1, 212, 213/2, 215, 223/3பி2, 4பி – ல் அமையும் குடியிருப்பு மனைப்பிரிவுக்கான தொழில்நுட்ப ஒப்புதல் வரைபடம்.

அளவு : 1 : 400

Online Application No : J1KSHL0A

வ

குறிப்பு :

மனைப்பிரிவின் பரப்பு : 38526.00 ச.மீ. (அ) 414691.20 ச.அடி (அ) 9.52 ஏக்கர்

ஒதுக்கிய மனைகள் : R 135 + EWS 50 = 185

மனைப்பிரிவின் எல்லை :

நிலையிலுள்ள சாலை :

EWS (மனை எண்கள் : 26–29, 43–48, 53–58, 71–96, 123–130) – 2955.00 ச.மீ. - 10.14%

பொது ஒதுக்கீடு :

உள்ளாட்சிக்கு தானமாக ஒப்படைக்கப்பட்ட பகுதி :

உத்தேச சாலைகளின் பரப்பு மூலை முடக்கு உட்பட : 9376.95 ச.மீ

பூங்கா–1 : 1687.00 ச.மீ.

பூங்கா–2 : 1303.00 ச.மீ.

2990.00 ச.மீ. - 10.26 %

பொது உபயோகம் (PP1) : 196.00 ச.மீ - 0.67%

தமிழ்நாடு மின்சார வாரியத்திற்கு ஒப்படைக்கப்பட்ட பகுதி :

பொது உபயோகம் (PP2) : 222.00 ச.மீ - 0.76%

கட்டிட வரம்பு : 9.0மீ வரைஅகலம் உள்ள சாலைகளுக்கு 1.50மீ விடப்படல் வேண்டும்
9.0மீ–க்கு மேல் 18.0மீ வரைஅகலம் உள்ள சாலைகளுக்கு 3.0மீ விடப்படல் வேண்டும்

மூலை முடக்கு : 12.0மீ வரைஅகலம் உள்ள சாலைகளுக்கு 1.50மீ X 1.50மீ விடப்படல் வேண்டும்

நிபந்தனைகள் :

1. அரசாணை எண் : 71, ஊ.வ .துறை நாள்: 16.06.2003–ன் படி சாலைகள் ஒதுக்கீட்டினை உள்ளாட்சிக்கு மனுதாரரால் தானமாக ஒப்படைப்பு செய்யப்பட வேண்டும். மேற்படி அரசாணையில் தெரிவிக்கப்பட்டவாறு நிலஉரிமைக்கு உள்ளாட்சியே பொறுப்பு என்பதுடன் உள்ளாட்சியினால் வழங்கப்பட்ட நில உரிமை சான்றின் அடிப்படையிலேயே இம்மனைப்பிரிவிற்கு தொழில்நுட்ப ஒப்புதல் வழங்கப்படுகிறது.
2. இம்மனைப்பிரிவிற்கு உள்ளாட்சி இறுதி ஒப்புதல் அளிக்கும் முன் இடத்தினை எந்த துறையாலும் நில அர்ஜித நடவடிக்கை எடுக்கப்படவில்லை என்றும், எந்த துறைக்காகவும் நில ஆர்ஜிதப் பட்டியல் மாவட்ட வருவாய் அலுவலருக்கு அனுப்பப்படவில்லை என்றும் ஊராட்சி மன்ற தலைவர் உறுதி செய்து கொள்ள வேண்டும்.
3. நில உரிமம் குறித்து வழங்கப்பட்ட சான்றுகள் மற்றும் பரிசீலனைக்கு சமர்ப்பிக்கப்பட்ட ஆவணங்கள் சரியானவையல்ல என்று அறியப்பட்டாலோ அல்லது மனைப்பிரிவிற்கு தொழில்நுட்ப ஒப்புதல் வழங்கியதால் பாதிப்பு ஏற்படக்கூடிய சூழ்நிலை ஏற்படின் மனைப்பிரிவிற்கு வழங்கப்பட்ட தொழில்நுட்ப ஒப்புதல் எவ்வித முன்னறிவிப்புமின்றி நகர் ஊரமைப்பு ஆணையர், சென்னை – 2 அவர்களால் ரத்து செய்யப்படும்.
4. விற்பனைக்குண்டான மனைகள் விற்பனை செய்யும் போது இவ்வாணையின் நகலோடு நகர் ஊரமைப்பு துறையில் ஒப்புதல் அளிக்கப்பட்ட வரைபட நகல் மனை வாங்குபவர்களுக்கு கட்டாயம் வழங்கப்பட வேண்டும்.
5. ஒப்புதல் அளிக்கப்பட்ட மனைப்பிரிவு வரைபடத்தை எந்த வித மாற்றமின்றி மனைப்பிரிவு நுழைவாயிலில் 6'0" X 4'0" அளவிலான நிரந்தர தகவல் பலகை மூலம் பொதுமக்கள் பார்வைக்கு நிரந்தரமாக பிரசுரிக்கப்பட வேண்டும்.
6. உத்தேச மனைப்பிரிவு சாலைகளுக்கு மனுதாரரால் தார் சாலைஅமைக்கப்பட்டு (BDO/UE) வட்டாரவளர்ச்சி அலுவலர் / யூனியன் பொறியாளர் அவர்களிடம் தரம் குறித்து தகுதிச் சான்று பெறப்பட்ட பின்னர் உள்ளாட்சியால் இறுதி ஒப்புதல் வழங்கப்பட வேண்டும்.

APPROVEL NO : SWP/DTCP/RANIPET/LAYOUT NO : 87 /2022

துணை இயக்குநர்/உதவி இயக்குநர் (பொ)
ராணிப்பேட்டை மாவட்டம், ராணிப்பேட்டை – 632 402.

THE LANDLENS SUITE

Eight ways to know a piece of land before you pay for it.

This report covers one part of the picture. These cover the rest, drawn from the same government records, for any property in Tamil Nadu.

LandLens One
Ask anything about a property and get an answer grounded in live government records, with the sources shown.
/landlens/one

Verify My Land
Every record check run on one property and returned as a single report.
/landlens/verify-my-land

Legal Opinion
An advocate's written opinion on the title, built on the records we pull for it.
/landlens

One Map
Every layer on one map: the parcel, its boundary, zoning, water bodies and what sits around it.
/landlens/one/map

PriceMap
What land actually changed hands for around this plot, taken from the registered deeds.
/landlens/pricemap

Build Scope
What you are allowed to build here: floor space, height, coverage and setbacks.
/landlens/build-scope

Property Tracker
Watch a property and hear about it when something new is registered against it.
/landlens/property-tracker

Deal Room
Run the transaction in one place: documents, stamping, signatures and the parties.
/landlens/deal-room

FREE TOOLS · NO ACCOUNT NEEDED

Twenty-four checks you can run yourself, at no cost.

Records and verification

The registers themselves, read for you.

- Encumbrance Certificate
- Patta and Chitta
- Field Measurement Sketch
- EC Analyzer
- Bank charge check
- Court case search
- Seller background check
- Approval check by survey

Value and duty

What it is worth and what it costs to register.

- Guideline value by street
- Guideline value by survey
- Stamp duty and registration fees
- Capital gains
- Floor space index
- Area unit converter

Zoning and land use

What the plan says can happen on this land.

- Land use zone finder
- CMDA land use check
- Coastal regulation zone
- Master plan check
- Water bodies finder
- Airport height clearance

Registers and directories

Who holds it, and which office keeps the record.

- Find your registering office
- Temple property check
- Waqf property check
- RERA register

Every free tool
/tools

Services we run for you
/services

The LandLens suite
/landlens/one

hello@verified.realestate · +91 9996 12 9996

Verified RealEstate™

Every claim in this document traces back to a government record.

- Legal opinions, due diligence and title verification
- Building plan, layout and sub-division approvals
- Completion and occupancy certificates, regularisation
- Escrow, negotiation and NRI property management
- Land survey, soil testing, architecture and construction

Verified RealEstate
3/350/2 Mettukuppam,
OMR Thoraipakkam,
Chennai 600 097, India
hello@verified.realestate
+91 9996 12 9996

Prepared from the registers named on the page each finding sits on. Where a register could not be read, this document says so in its place rather than leaving the gap to be read as a clean result.