

PLAN SHOWING THE ADDITIONAL CONSTRUCTION OF

"GLOBAL COLLEGE OF ARTS & SCIENCE COLLEGE"

BUILDING AT S.F.NO: 119/1, 122/1D2, 125/2A,

125/2B, 126/5, 126/4, 126/2, 126/3A, 126/3B,

133/2A, VEPPUR VILLAGE, VEPPUR PANCHAYAT,

WALAJA TALUK, RANIPET DISTRICT.

JOINERIES:-

MD	MAIN DOOR	3.04 X 2.10
MDI	MAIN DOOR	1.60 X 2.10
D	DOOR	1.22 X 2.10
D1	DOOR	1.00 X 2.10
D2	DOOR	0.75 X 2.10
W0	WINDOW	3.00 X 1.83
W	WINDOW	2.10 X 2.10
W1	WINDOW	2.10 X 1.83
W2	WINDOW	1.83 X 1.83
V0	VENTILATOR	3.00 X 0.91
V	VENTILATOR	2.10 X 0.91
VI	VENTILATOR	0.91 X 0.61

AREA DETAILS

Floor Name	FSI Area Sq. Mt	Non FSI Area Sq. Mt	Total Builtup Area Sq. Mt
EXG. Ground Floor	1177.54	62.66	1240.20
EXG. First Floor	1177.54	62.66	1240.20
PRO. Second Floor	1177.54	62.66	1240.20
PRO. Third Floor	71.58	-----	71.58
Pro. Head Room Area	-----	73.40	73.40

SIGNATURE OF APPLICANT:-

Er. J. Malathy
Er. J. MALATHY, M.E.(GEOTECH),
 Govt. Registered Geo Tech Engineer,
 Reg. No : GTA/21/08/001 (D.T.C.),
 No. 65, Phase - III, Vasantham Nagar Extn.,
 VALLALAR, VELLORE - 632 009
 Mobile : 8778220956, 95004 82855

SIGNATURE OF STRUCTURAL ENGINEER:-


Er. D. Thiruganasambandam
ER. D. THIRUGANASAMBANDAM
 B.E.(Civil), M.Tech.(Structural Engg.), M.B.A.,
 Registered Structural Engineer Grade - I,
 Reg. No. SE/Gr - 1/19/05/010
 Deputy Director of Town and Country Planning (DD, T&CP)
 Vellore - 632 001.

Er. S. Dhaneesh
ER. S. DHANESH, D.C.D.C.E.,
 Registered Engineer-Grade-III,
 Reg. No. RE/Gr-III/01/2020
 Deputy Director Town and Country Planning
 (D.T.C.P.), Vellore - 632 001.
 Cell No : 99945 27047

Er. P. Velmurugan
Er. P. VELMURUGAN, M.Tech.(Civil), M.Sc.(REV),
 CONSTRUCTION ENGINEER,
 Registration No. CE/19/04/009 (DD, T&CP)
 No. 1, Kamaraj Nagar, 11nd Cross Street,
 Thorapadi, Vellore - 2 Ph. 98423 89755

Er. D. Thiruganasambandam
ER. D. THIRUGANASAMBANDAM,
 B.E.(Civil), M.Tech.(Structural Engg.), M.B.A.,
 Registered Engineer-Grade-I,
 Reg. No. RE/Gr-I/19/05/042
 Deputy Director of Town and Country Planning (DD, T&CP)
 Vellore - 632 001

SIGNATURE OF LPS / ENGINEER / ARCHITECT

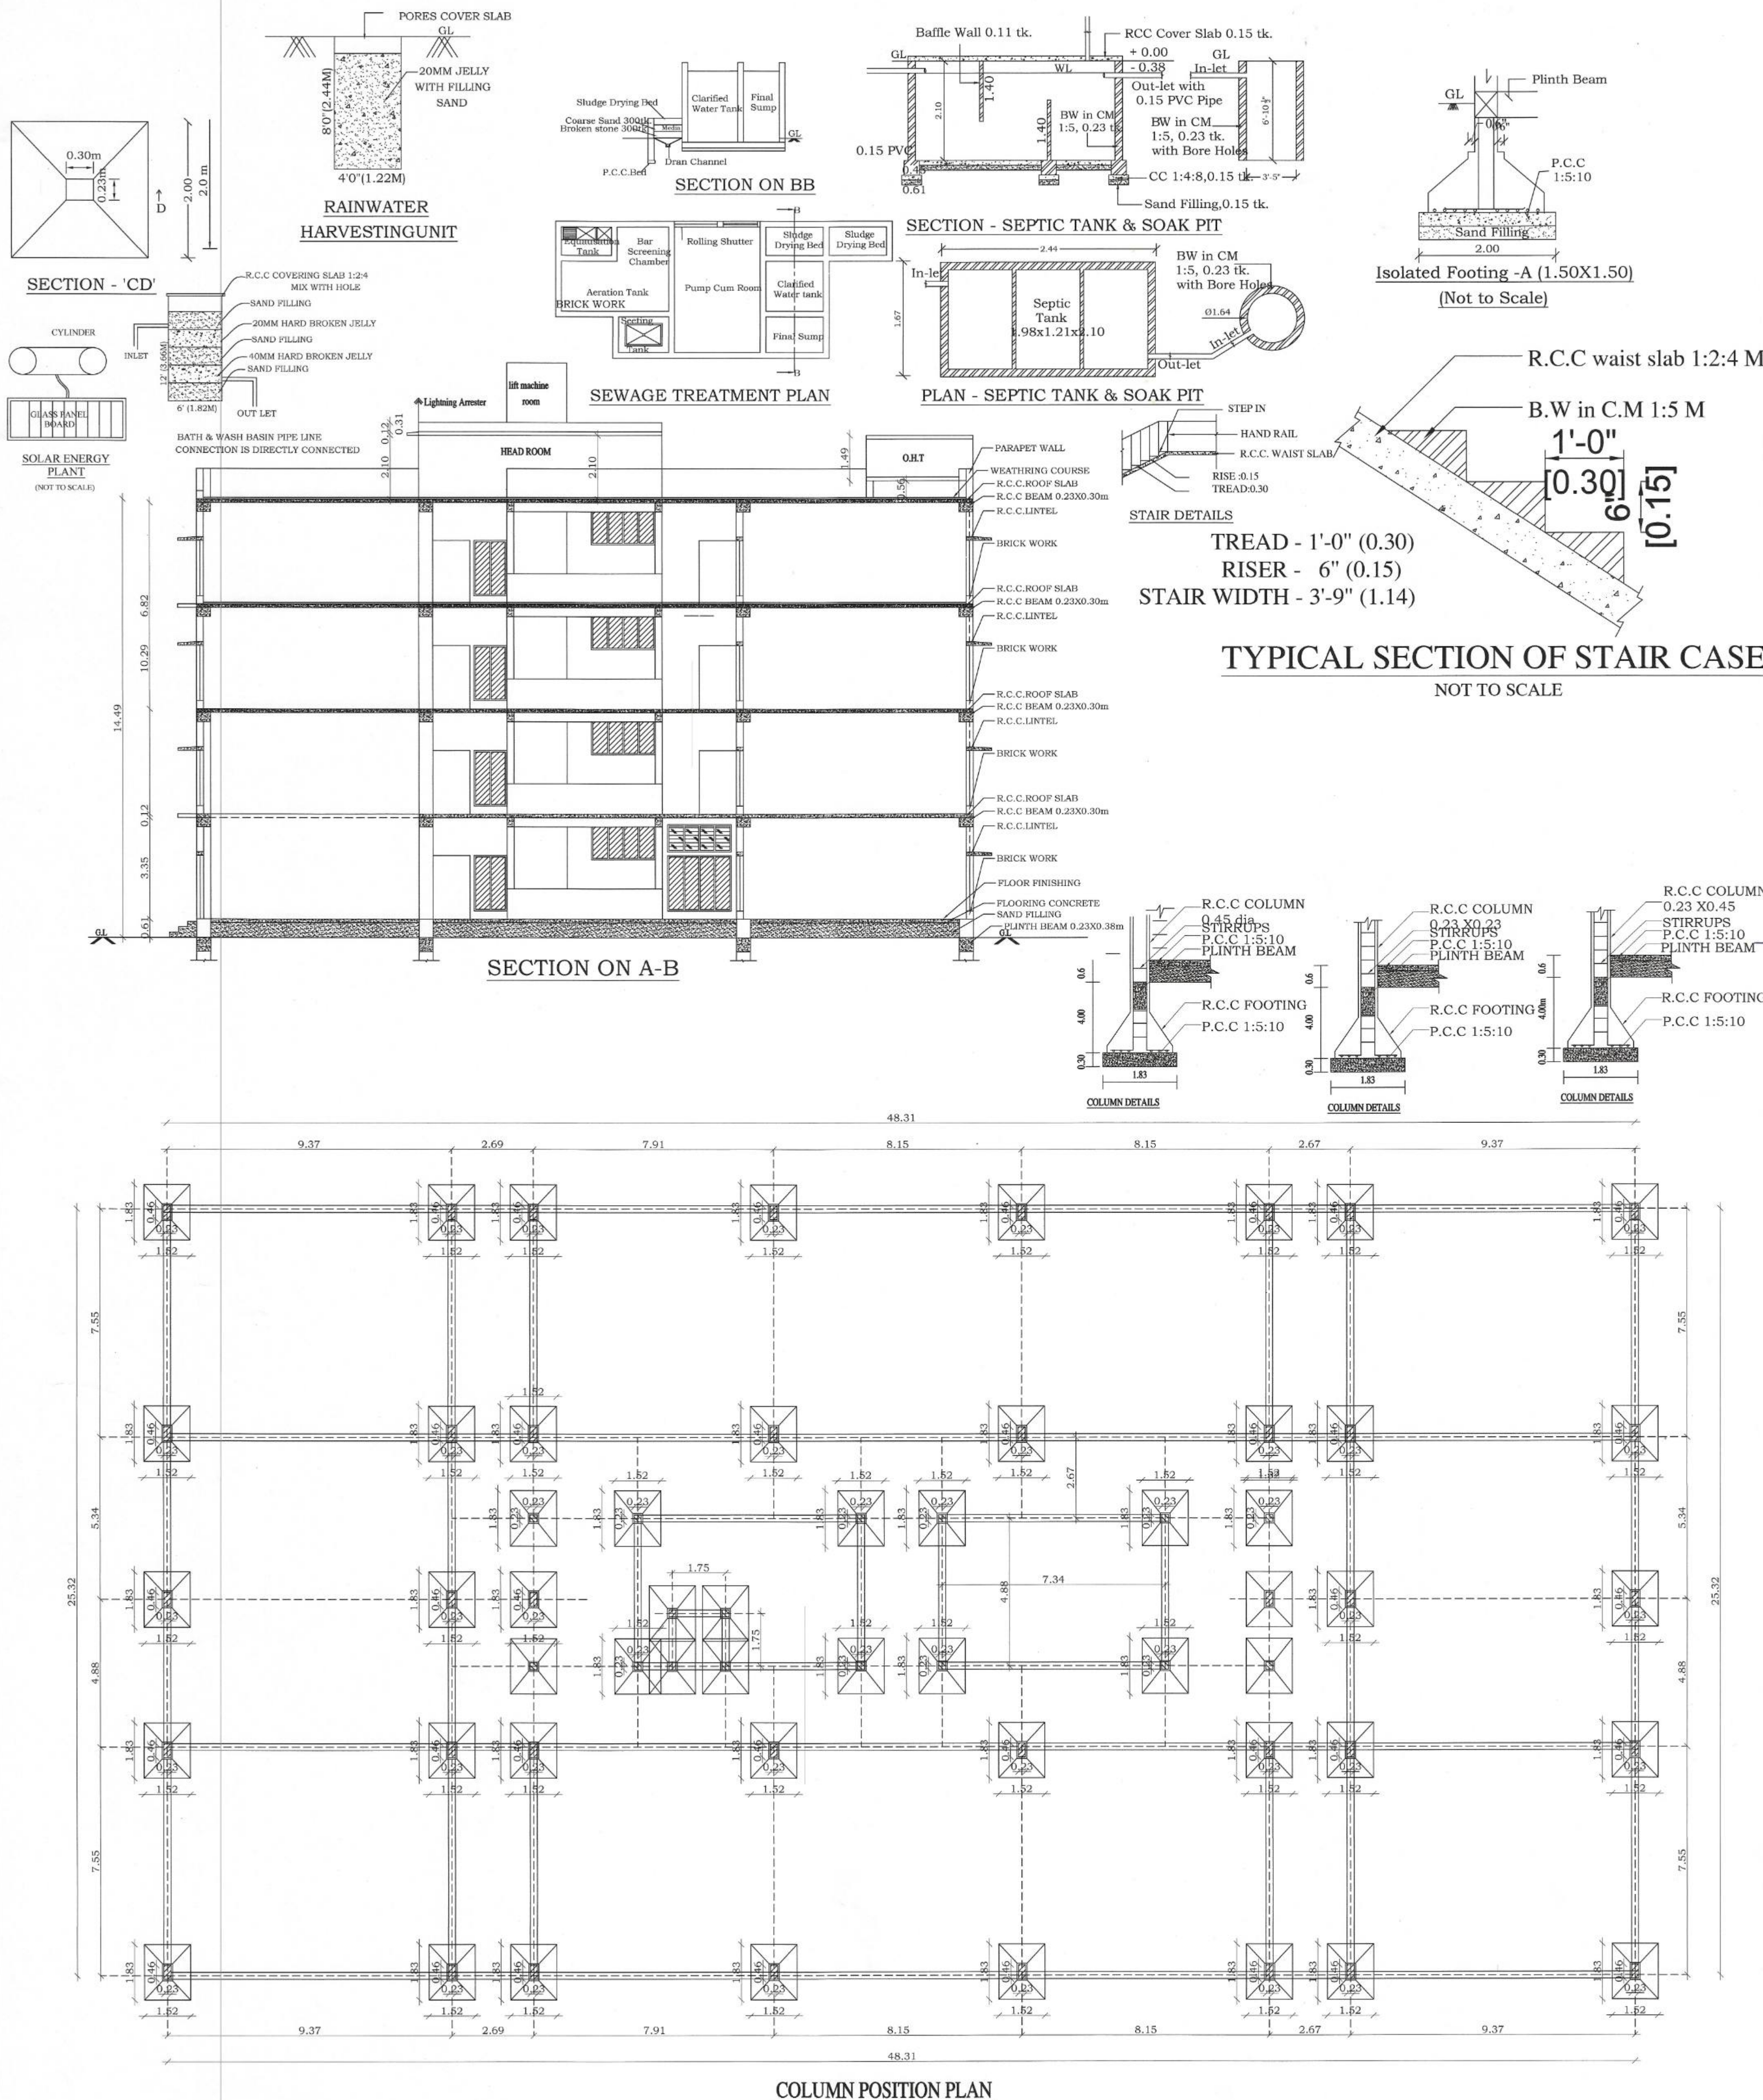

COLUMN POSITION PLAN

"GLOBAL COLLEGE OF ARTS & SCIENCE COLLEGE"

"GLOBAL COLLEGE OF ARTS & SCIENCE COLLEGE"

BUILDING AT S.F.NO: 119/1, 122/1D2, 125/2A,

125/2B, 126/5, 126/4, 126/2, 126/3A, 126/3B,

133/2A, VEPUR VILLAGE, VEPUR PANCHAYAT.

WALAJA TALUK, RANIPET DISTRICT.

<u>JOINERIES:-</u>		
M.D	MAIN DOOR	3.04 X 2.10
M.D1	MAIN DOOR	1.60 X 2.10
D	DOOR	1.22 X 2.10
D1	DOOR	1.00 X 2.10
D2	DOOR	0.75 X 2.10
W0	WINDOW	3.00 X 1.83
W	WINDOW	2.10 X 2.10
W1	WINDOW	2.10 X 1.83
W2	WINDOW	1.83 X 1.83
V0	VENTILATOR	3.00 X 0.91
V	VENTILATOR	2.10 X 0.91
V1	VENTILATOR	0.91 X 0.61

AREA DETAILS			
Floor Name	FSI Area Sq. Mt	Non FSI Area Sq. Mt	Total Builtup Area Sq. Mt
EXG. Ground Floor	1177.54	62.66	1240.20
EXG. First Floor	1177.54	62.66	1240.20
PRO. Second Floor	1177.54	62.66	1240.20
PRO. Third Floor	71.58	-----	71.58
Pro. Head Room Area	-----	73.40	73.40

Handwritten signatures and initials:   

SIGNATURE OF APPLICANT:-

Er. J. MALATHY, M.E.(GEOTECH),
Govt. Registered Geo Tech Engineer,
Reg. No : GTA/21/08/001 (DTCP)
No. 6B, Phase - III, Vasantham Nagar Extn.,
VALLABH, VELLORE - 632 009.
Mobile : 8778220956, 95004 82883

D. Thirugnanasambandan
Er. D. THIRUGNANASAMBANDAM
 B.E.(Civil), M.Tech.(Structural Engg.) M.B.A.,
 Registered Structural Engineer Grade - I,
 Reg. No. SE/Gr - 1/19/05/010
 Deputy Director of Town and Country Planning (DD, T&CP)
 Vellore - 632 001.



SIGNATURE OF STRUCTURAL ENGINEER:-


Er. S. DHANESH, D.C.D.C.E.,
Registered Engineer-Grade-III,
Reg/ No. RE/Gr-III/01/2020
Deputy Director Town and Country Planning
(D T.C.P), Vellore - 632 001.
Cell No : 99945 27047

Dr. P. VELMURUGAN, M.Tech. (Civil), M.Sc. (REV.)
CONSTRUCTION ENGINEER,
 Registration No. CE19/04/009 (DD, T&CP)
 No. 1, Kamaraj Nagar, IInd Cross Street
 Thorapadi, Vellore - 2. Ph. 98423 8975

ER. D. THIRUGNANASAMBANDAM,
B.E. (Civil), M.Tech. (Structural Engg.), M.B.A.,
Registered Engineer-Grade-I,
Reg. No RE/GR-I/19/05/042
Deputy Director of Town and Country Planning (DD, T&CP)
Vellore - 632 001

SIGNATURE OF LPS / ENGINEER / ARCHITECT

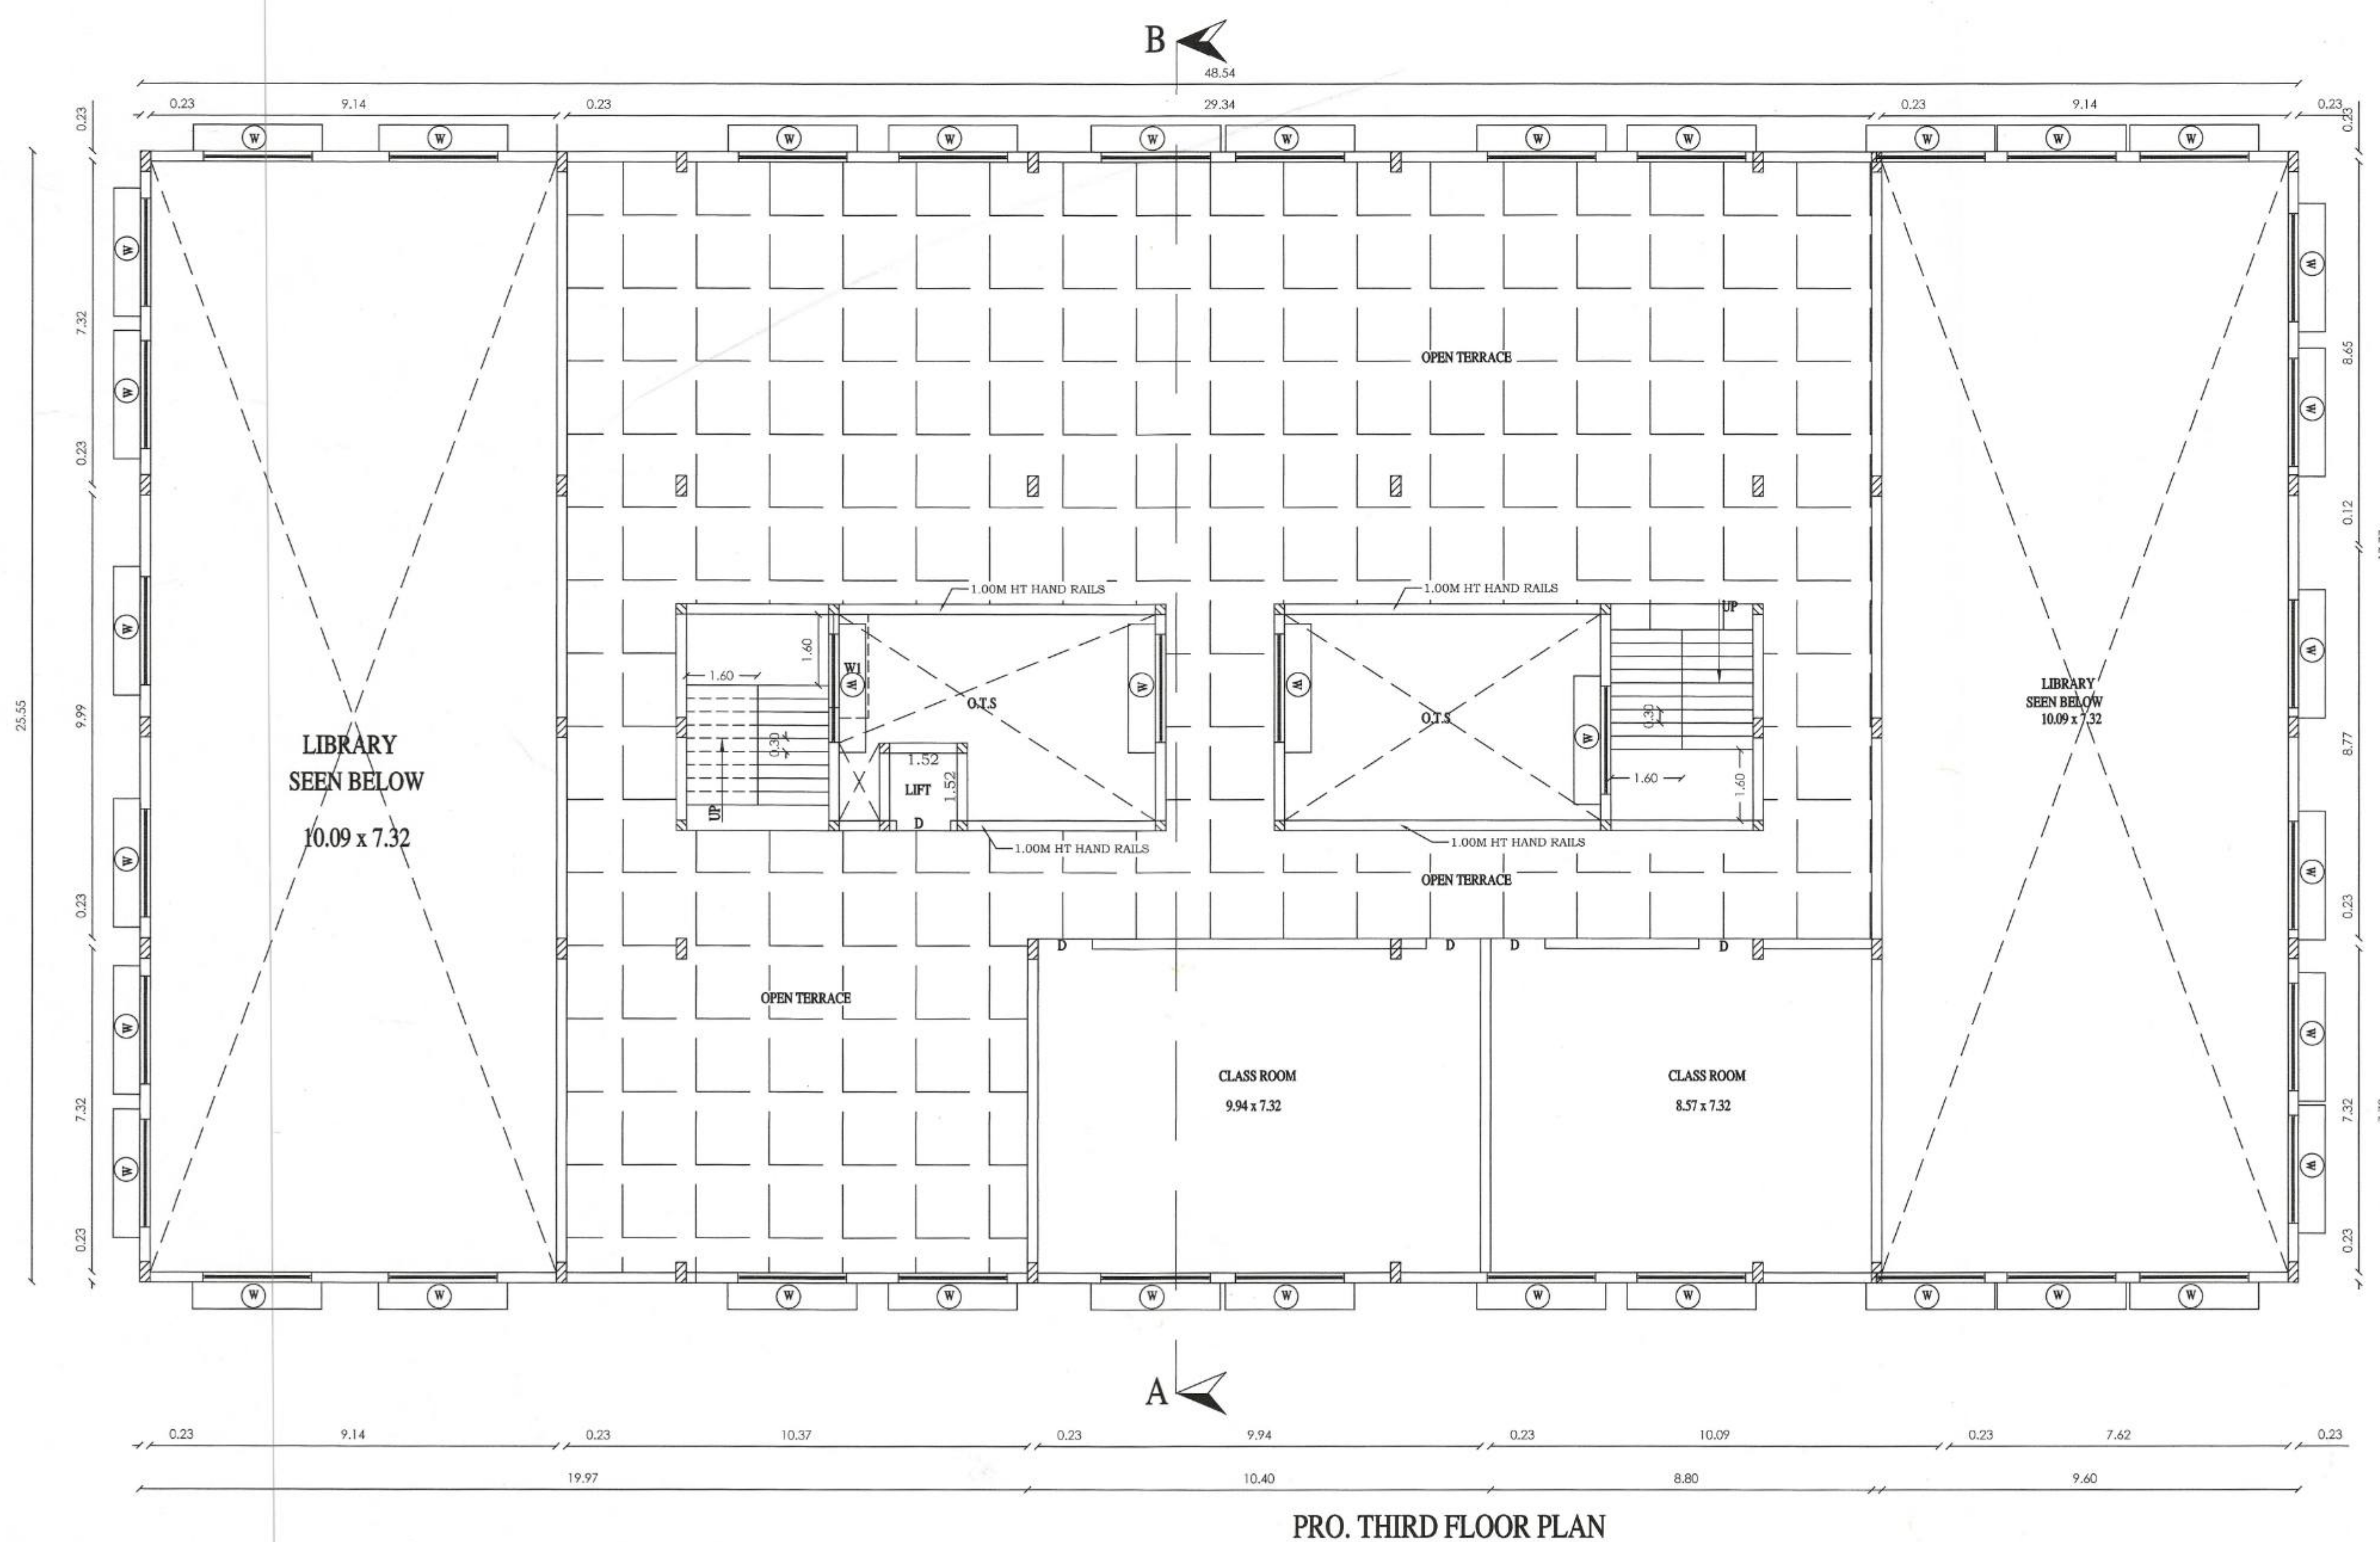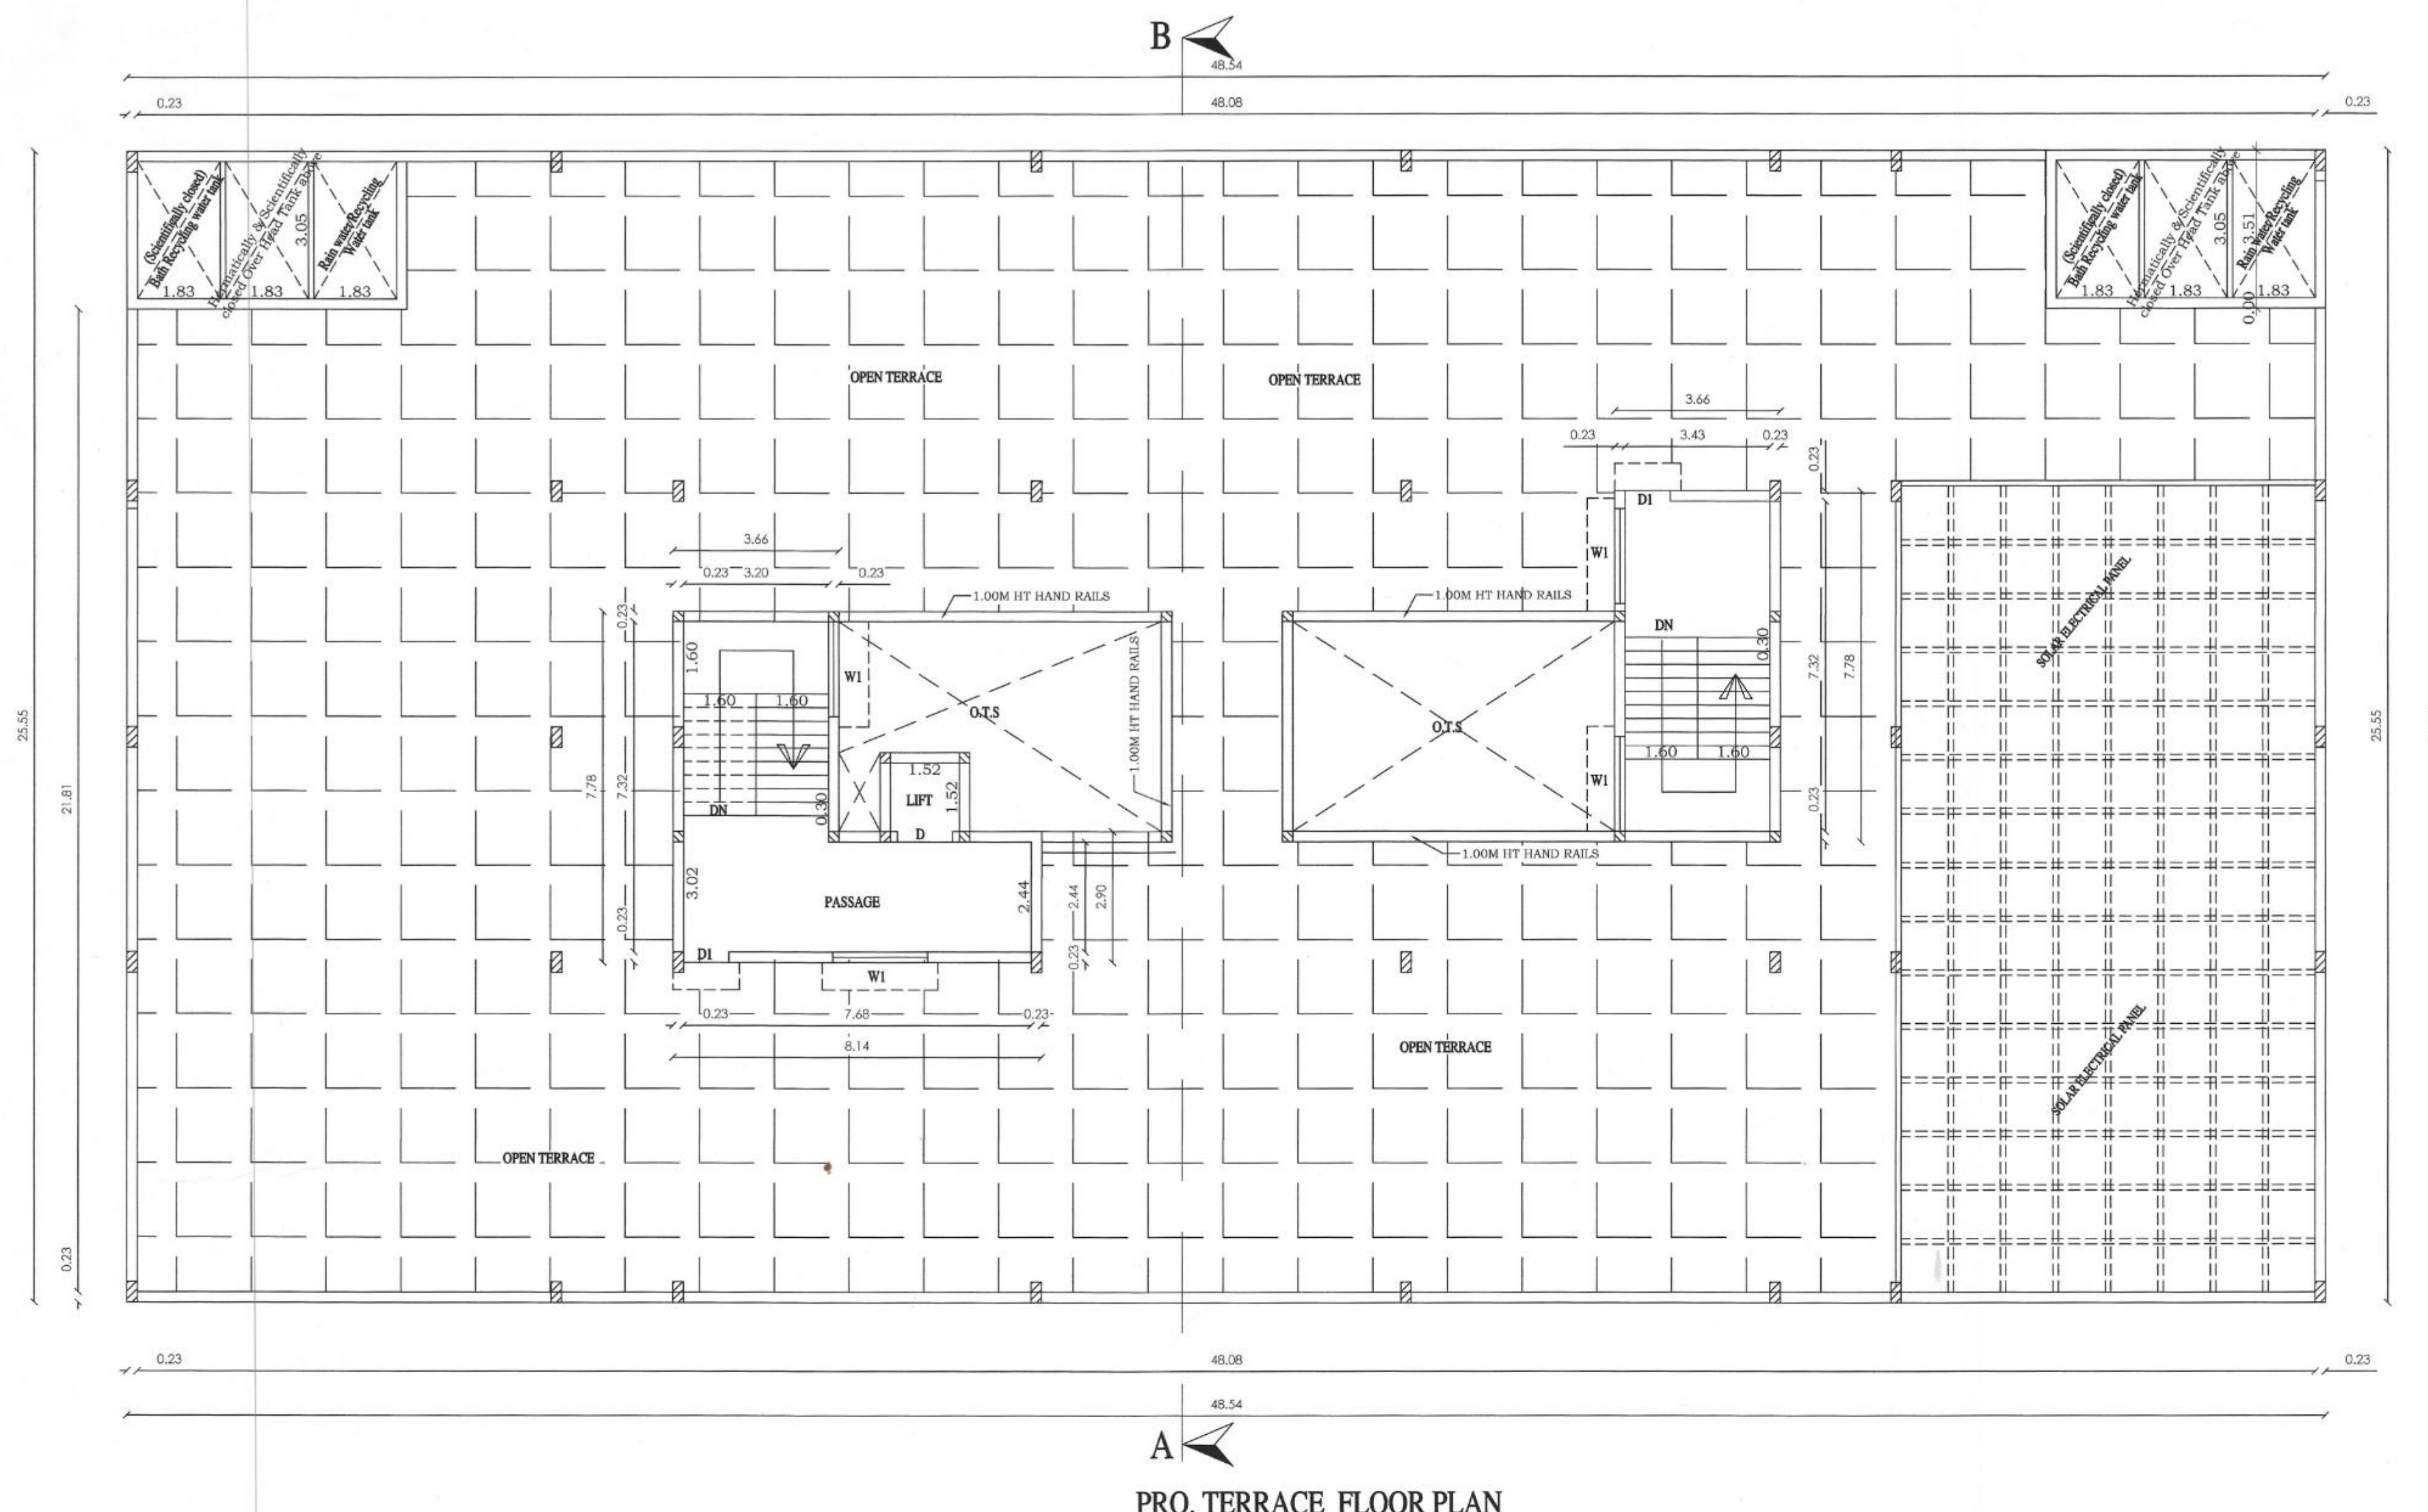

PLAN SHOWING THE ADDITIONAL CONSTRUCTION OF

"GLOBAL COLLEGE OF ARTS & SCIENCE COLLEGE"

BUILDING AT S.F.NO: 119/1, 122/1D2, 125/2A,

125/2B, 126/5, 126/4, 126/2, 126/3A, 126/3B,

133/2A, VEPPUR VILLAGE, VEPPUR PANCHAYAT,

WALAJA TALUK, RANIPET DISTRICT.

JOINERIES:-

M.D	MAIN DOOR	3.04 X 2.10
MD1	MAIN DOOR	1.60 X 2.10
D	DOOR	1.22 X 2.10
D1	DOOR	1.00 X 2.10
D2	DOOR	0.75 X 2.10
W0	WINDOW	3.00 X 1.83
W	WINDOW	2.10 X 2.10
W1	WINDOW	2.10 X 1.83
W2	WINDOW	1.83 X 1.83
V0	VENTILATOR	3.00 X 0.91
V	VENTILATOR	2.10 X 0.91
V1	VENTILATOR	0.91 X 0.61

AREA DETAILS

Floor Name	FSI Area Sq. Mt	Non FSI Area Sq. Mt	Total Builtup Area Sq. Mt
EXG. Ground Floor	1177.54	62.66	1240.20
EXG. First Floor	1177.54	62.66	1240.20
PRO. Second Floor	1177.54	62.66	1240.20
PRO. Third Floor	71.58	-----	71.58
Pro. Head Room Area	-----	73.40	73.40

[Handwritten signatures]

SIGNATURE OF APPLICANT:-

[Handwritten signature]
Er. J. MALATHY, M.E(GEOTECH),
 Govt. Registered Geo Tech Engineer
 Reg. No : GTA/21/08/001 (DT)
 No.6B, Phase - III, Vasantham Nagar, E-1,
 VALLALAR, VELLORE - 632 007
 Mobile : 8778220956, 95004 92863

[Handwritten signature]
Er. D. THIRUGNANASAMBANDAM,
 B.E (Civil), M.Tech (Structural Engg.), M.B.A.,
 Registered Structural Engineer Grade - I,
 Reg. No. SE/Gr - I/19/05/010
 Deputy Director of Town and Country Planning (DD, T&CP)
 Vellore - 632 001.


SIGNATURE OF STRUCTURAL ENGINEER:-

[Handwritten signature]
Er. S. DHANESH, O.C.D.C.E.,
 Registered Engineer-Grade-III,
 Reg. No. RE/Gr-III/01/2020
 Deputy Director Town and Country Planning
 (D.T.C.P.), Vellore - 632 001,
 Cell No : 99945 27047


[Handwritten signature]
Er. P. VELMURUGAN, M.Tech (Civil), M.Sc (REV),
 CONSTRUCTION ENGINEER,
 Registration No. CE/19/04/009 (DD, T&CP)
 No. 1, Kamaraj Nagar, IIInd Cross Street,
 Thorapadi, Vellore - 2 Ph. 88423 88755

[Handwritten signature]
Er. D. THIRUGNANASAMBANDAM,
 B.E (Civil), M.Tech (Structural Engg.), M.B.A.,
 Registered Engineer-Grade-I,
 Reg. No. RE/Gr-I/19/05/042
 Deputy Director of Town and Country Planning (DD, T&CP)
 Vellore - 632 001

SIGNATURE OF LPS / ENGINEER / ARCHITECT

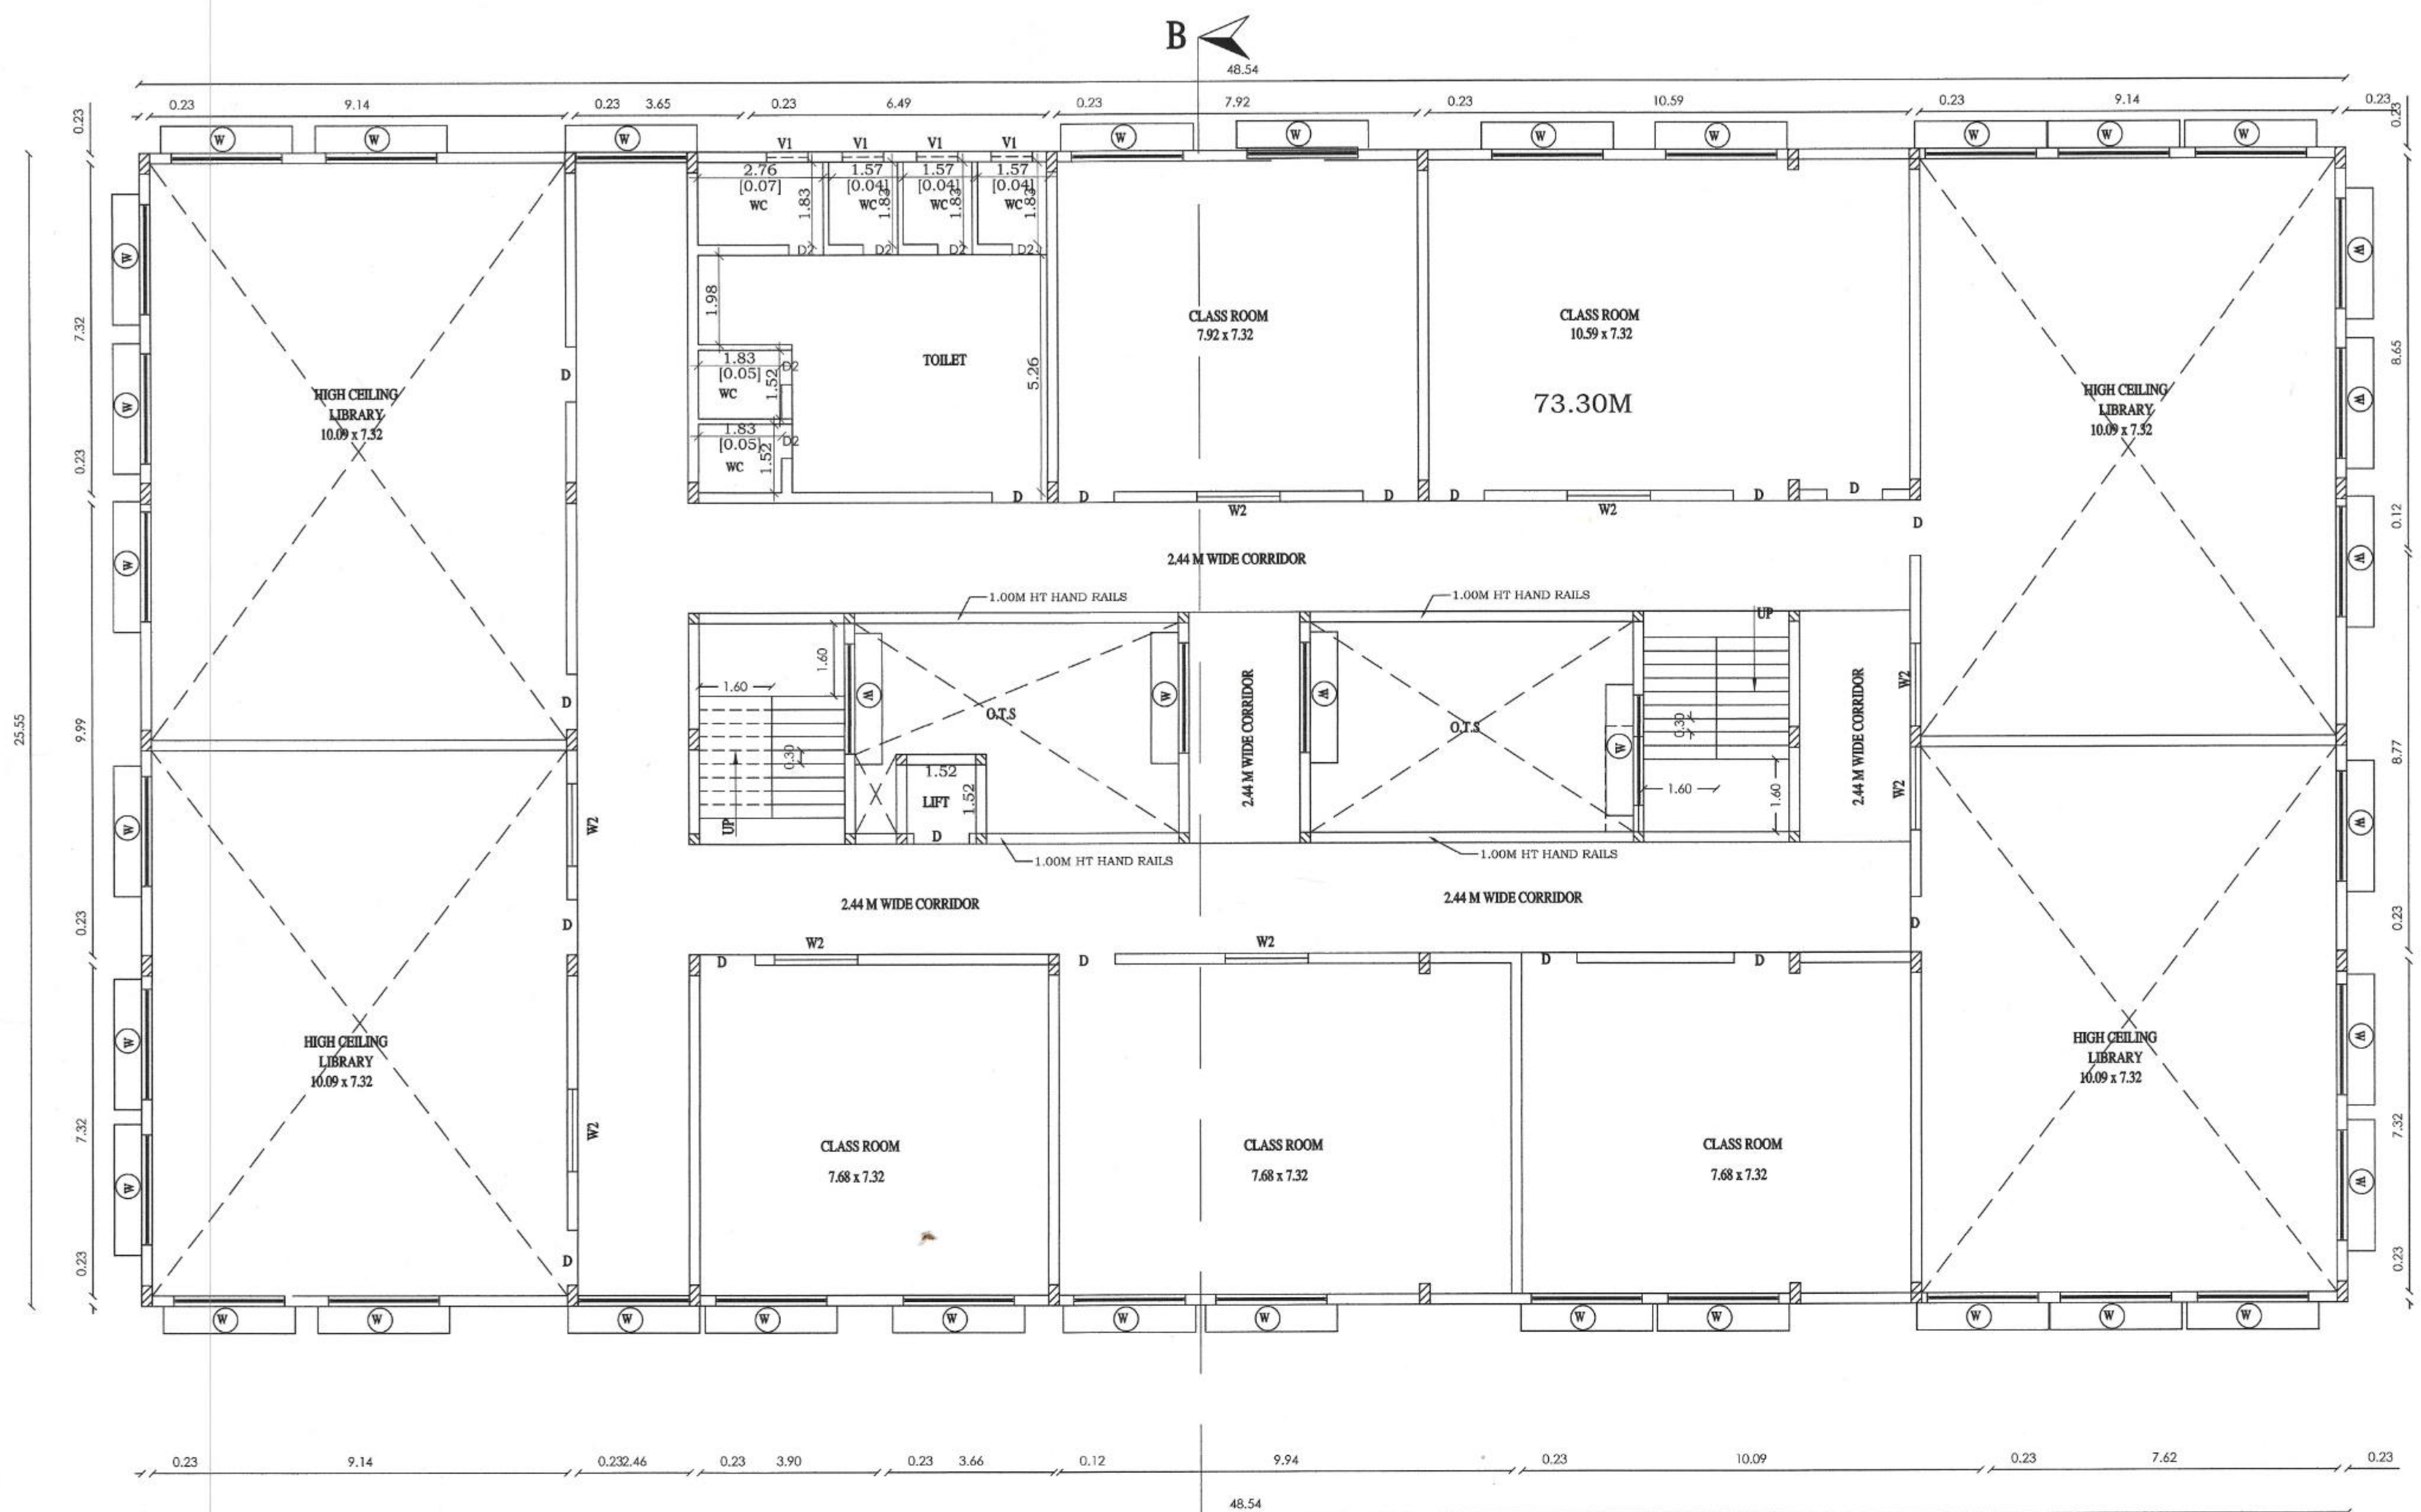

A PRO. SECOND FLOOR PLAN

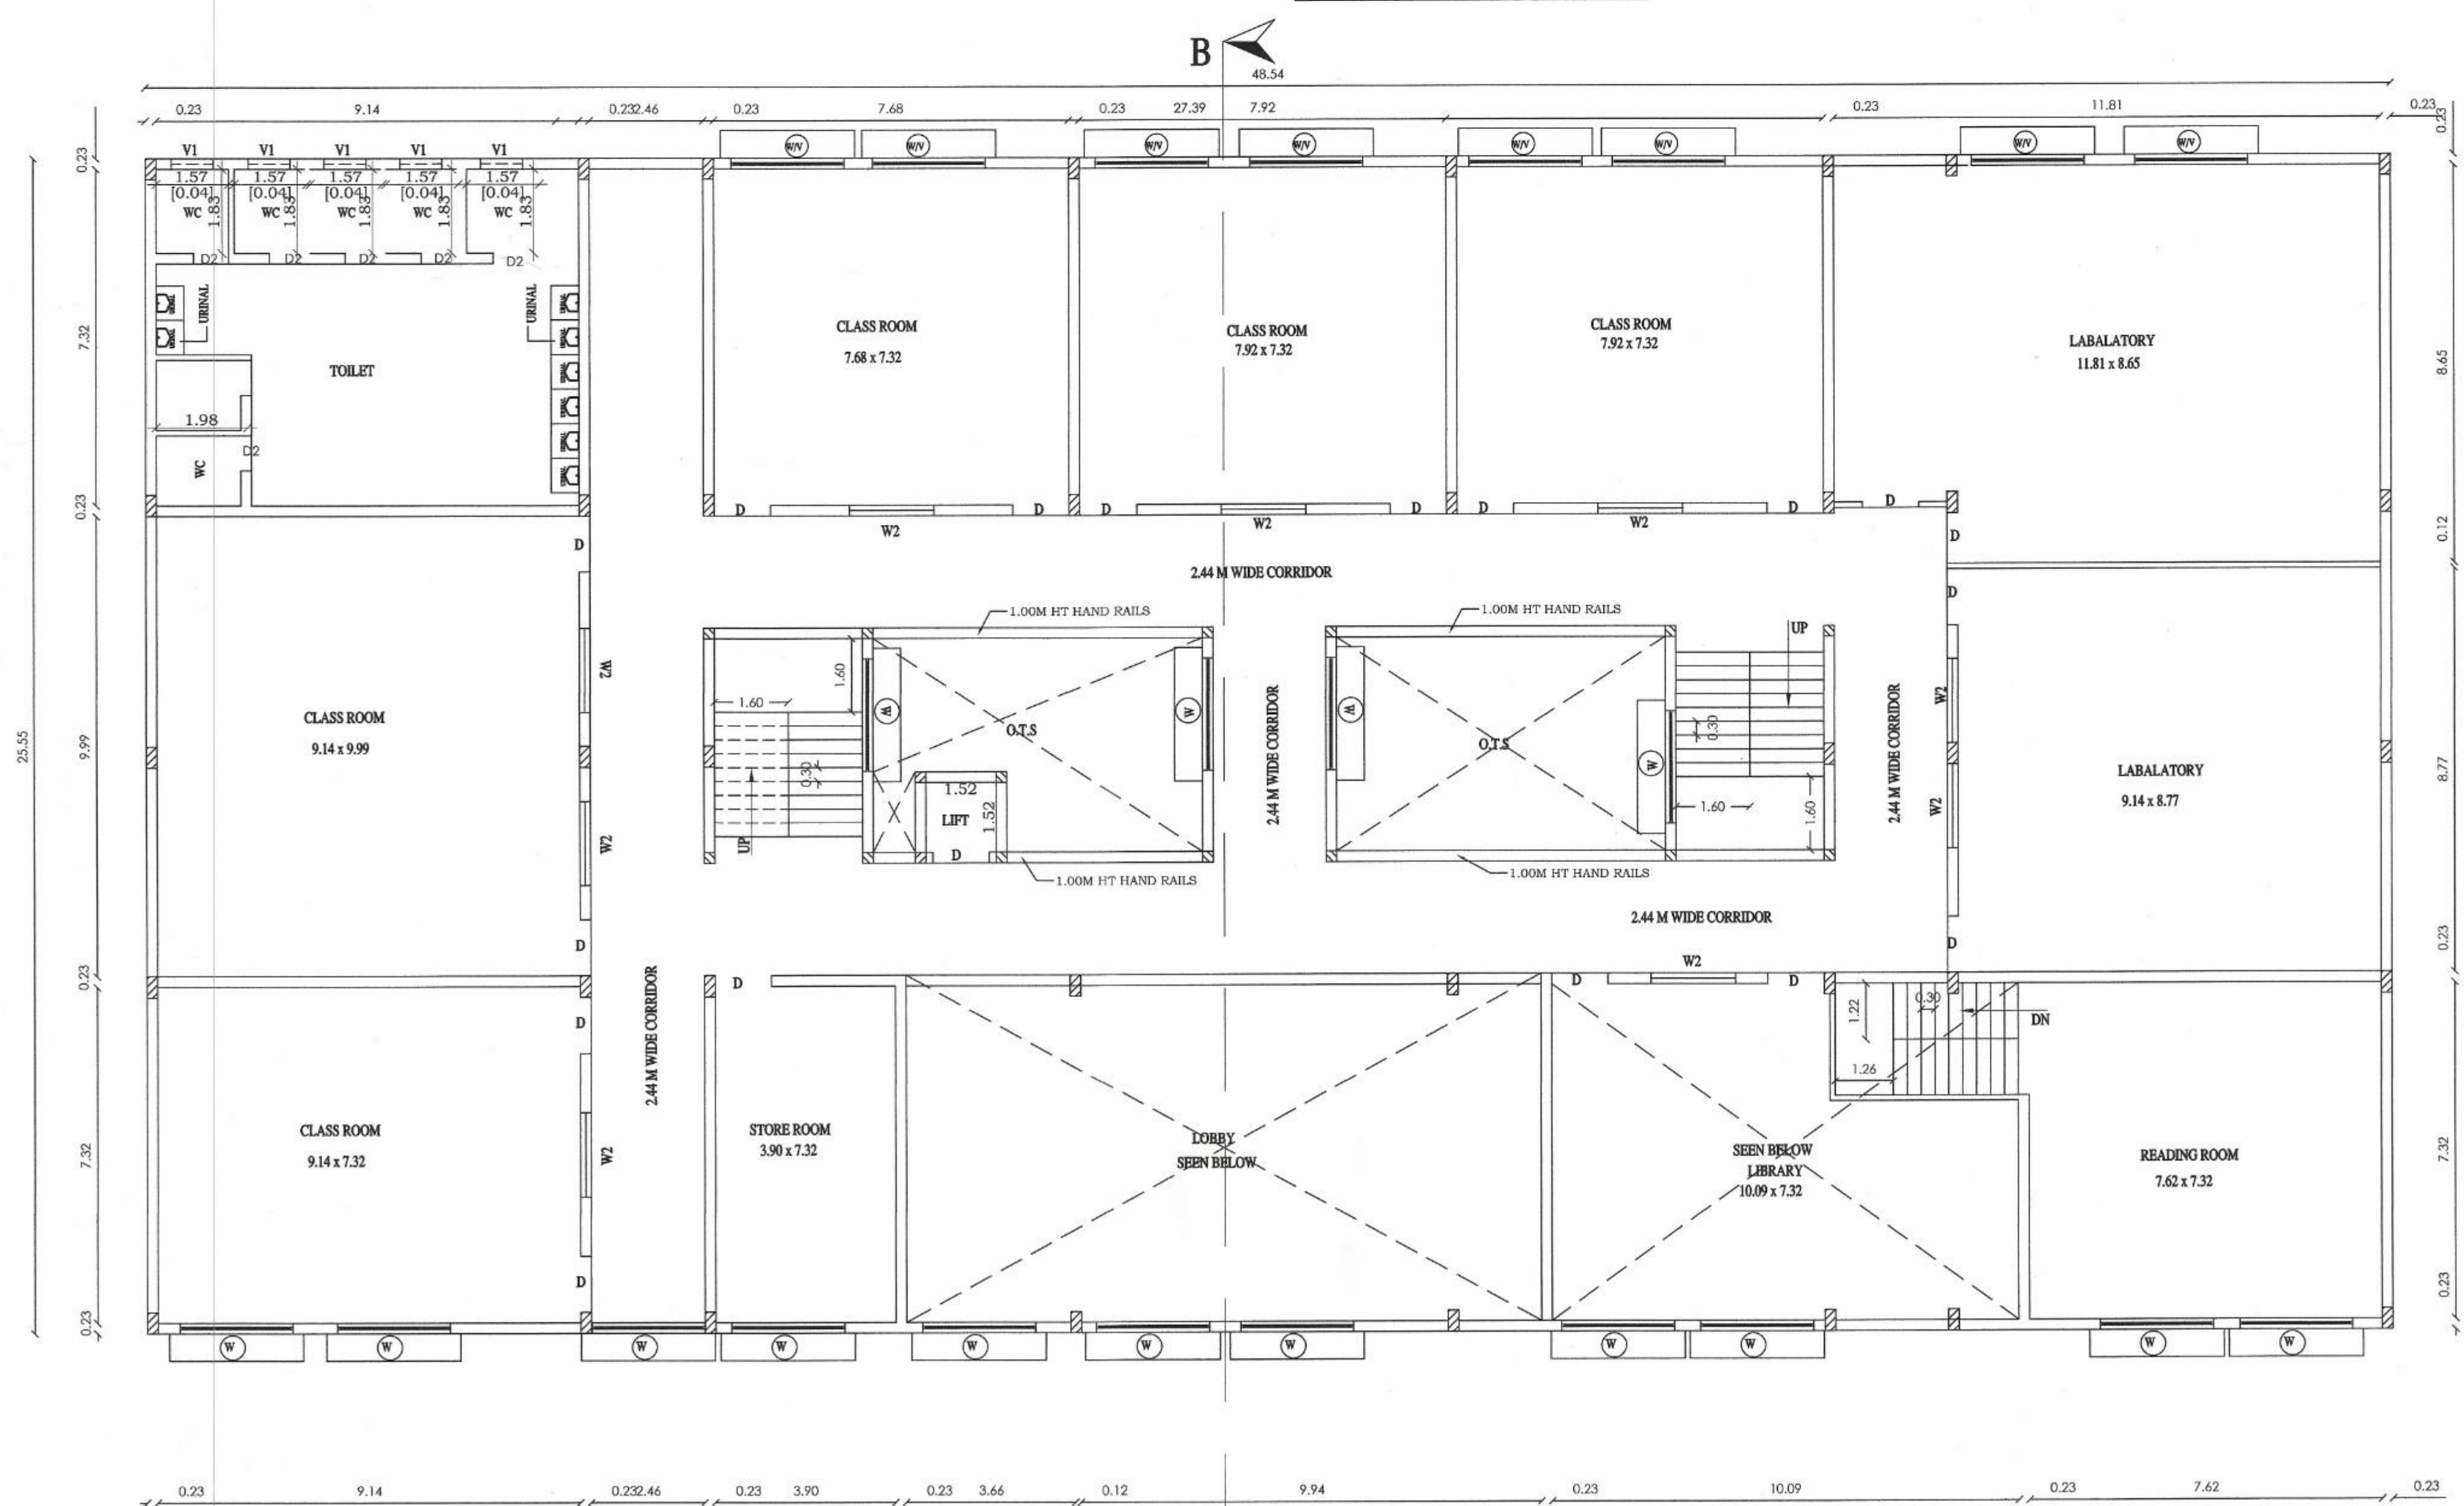

A EXG. FIRST FLOOR PLAN

PLAN SHOWING THE ADDITIONAL CONSTRUCTION OF

"GLOBAL COLLEGE OF ARTS & SCIENCE COLLEGE"

BUILDING AT S.F.NO: 119/1, 122/1D2, 125/2A,

125/2B, 126/5, 126/4, 126/2, 126/3A, 126/3B,

133/2A, VEPPUR VILLAGE, VEPPUR PANCHAYAT,

WALAJA TALUK, RANIPET DISTRICT.

JOINERIES:-

MD	MAIN DOOR	3.04 X 2.10
MD1	MAIN DOOR	1.60 X 2.10
D	DOOR	1.22 X 2.10
D1	DOOR	1.00 X 2.10
D2	DOOR	0.75 X 2.10
W0	WINDOW	3.00 X 1.83
W	WINDOW	2.10 X 2.10
W1	WINDOW	2.10 X 1.83
W2	WINDOW	1.83 X 1.83
V0	VENTILATOR	3.00 X 0.91
V	VENTILATOR	2.10 X 0.91
V1	VENTILATOR	0.91 X 0.61

AREA DETAILS

Floor Name	FSI Area Sq. Mt	Non FSI Area Sq. Mt	Total Builtup Area Sq. Mt
EXG. Ground Floor	1177.54	62.66	1240.20
EXG. First Floor	1177.54	62.66	1240.20
PRO. Second Floor	1177.54	62.66	1240.20
PRO. Third Floor	71.58	-----	71.58
Pro. Head Room Area	-----	73.40	73.40

SIGNATURE OF APPLICANT:-

Er. J. MALATHY, M.E.(GEOTECH),
Govt. Registered Geo Tech Engineer,
Reg. No : GTA/21/08/001 (DTCP)
No. 6B, Phase - III, Vasantham Nagar Extn.,
VALLALAR, VELLORE - 632 009.
Mobile : 8778220958, 95004 82883

Er. D. THIRUGNANASAMBANDAM
B.E.(Civil), M.Tech.(Structural Engg.) M.B.A.,
Registered Structural Engineer Grade - I,
Reg. No. SE/Gr - I/19/05/010
Deputy Director of Town and Country Planning (DD, T&CP)
Vellore - 632 001.


SIGNATURE OF STRUCTURAL ENGINEER:-

Er. S. DHANESH, D.C.D.C.E.,
Registered Engineer-Grade-III,
Reg. No. RE/Gr-III/01/2020
Deputy Director Town and Country Planning
(D.T.C.P.), Vellore - 632 001.
Cell No : 99945 27047

Er. P. VELMURUGAN, M.Tech.(Civil), M.Sc.(REV),
CONSTRUCTION ENGINEER,
Registration No. CE/19/04/009 (DD, T&CP)
No. 1, Kamaraj Nagar, IInd Cross Street,
Thorapadi, Vellore - 2, Ph. 98423 89755

Er. D. THIRUGNANASAMBANDAM,
B.E.(Civil), M.Tech.(Structural Engg.), M.B.A.,
Registered Engineer-Grade-I,
Reg. No. RE/Gr-I/19/05/042
Deputy Director of Town and Country Planning (DD, T&CP)
Vellore - 632 001

SIGNATURE OF LPS / ENGINEER / ARCHITECT

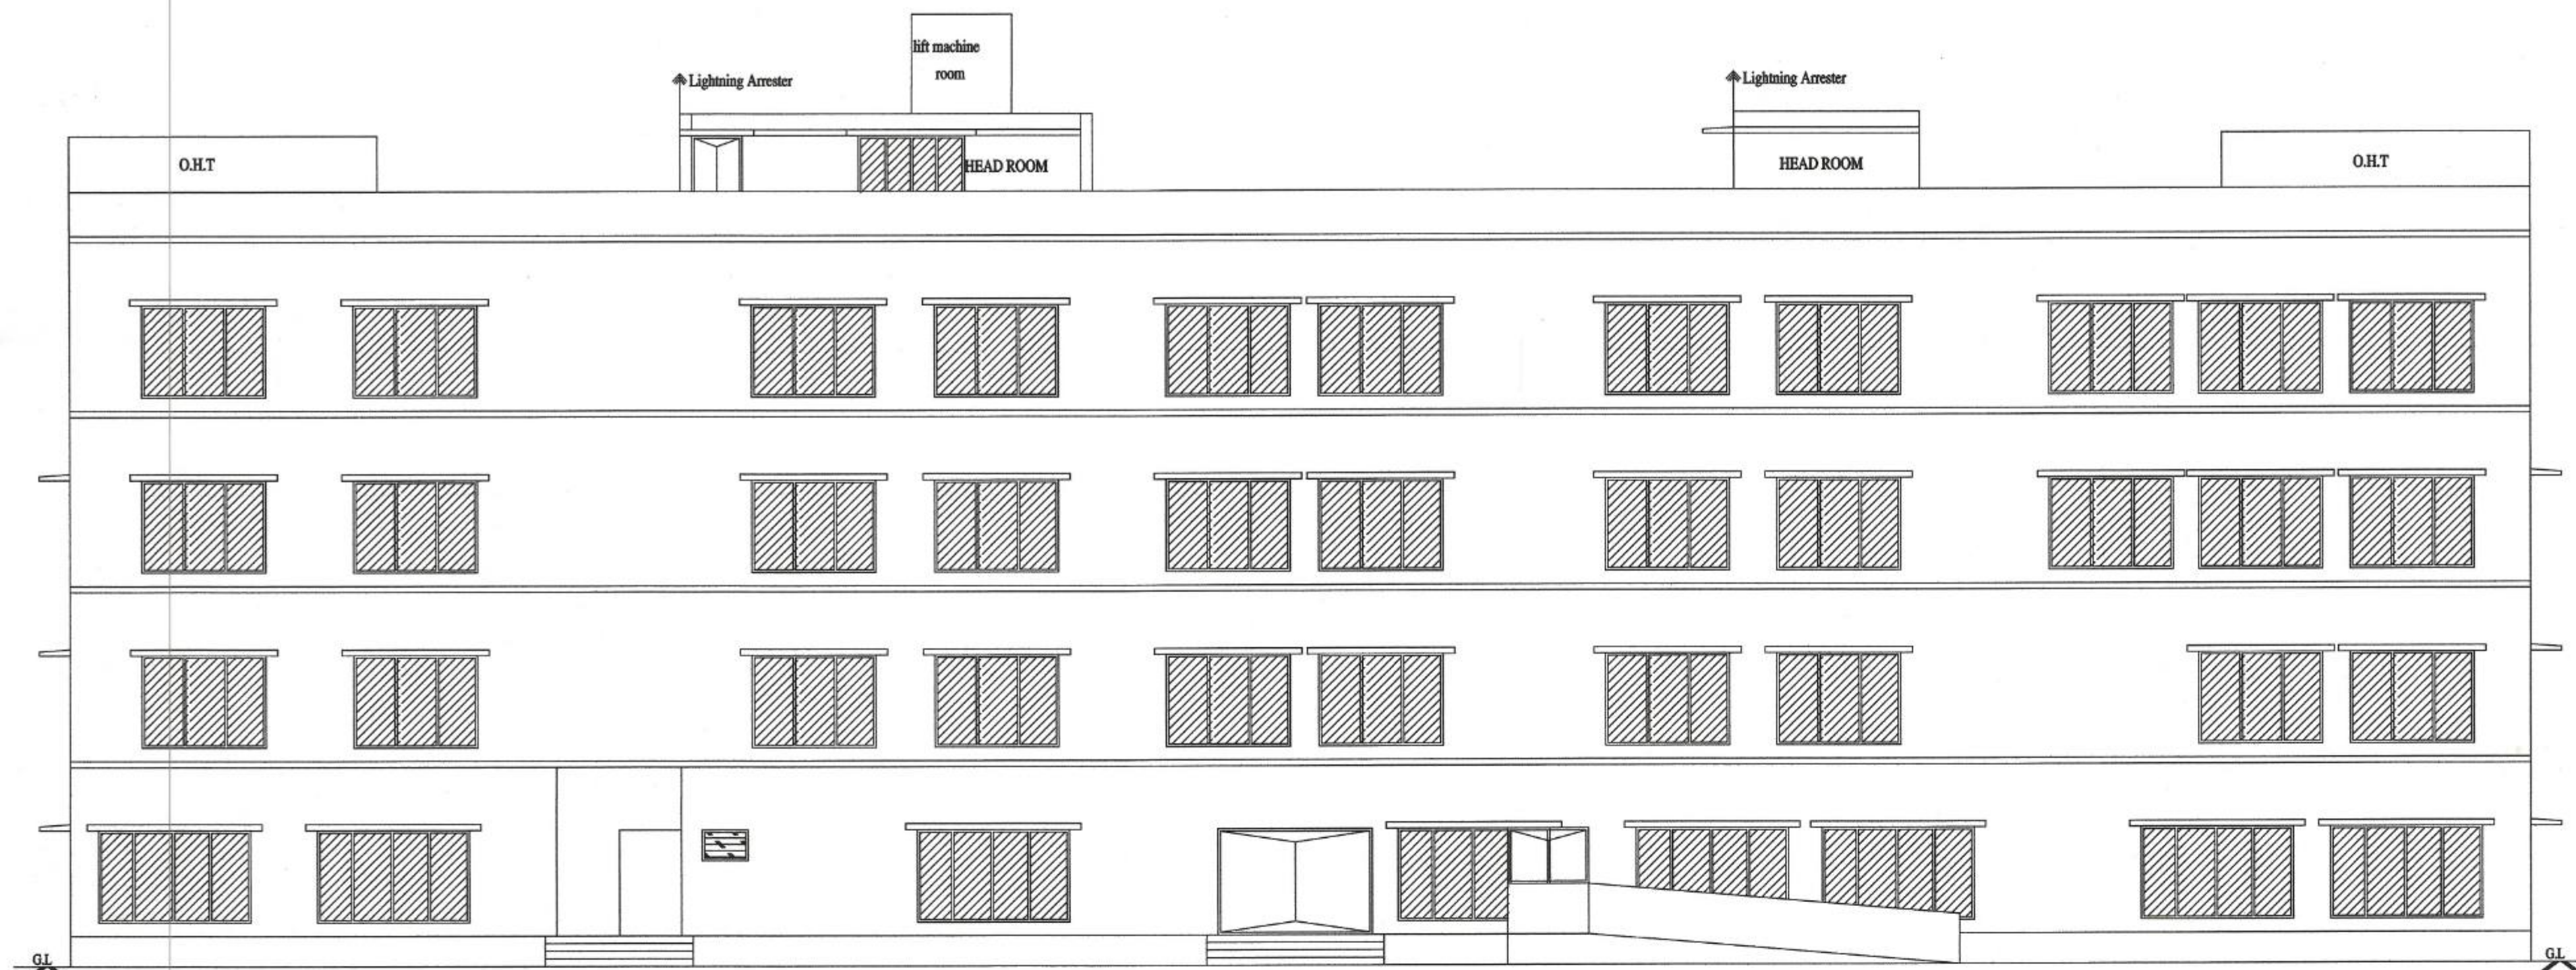

ELEVATION



48.54

0.23

6.49

0.23

5.11

0.23

7.68

19.24

0.23

7.92

0.23

7.92

0.23

11.81

0.23

0.23

EXG.GROUND FLOOR PLAN

