


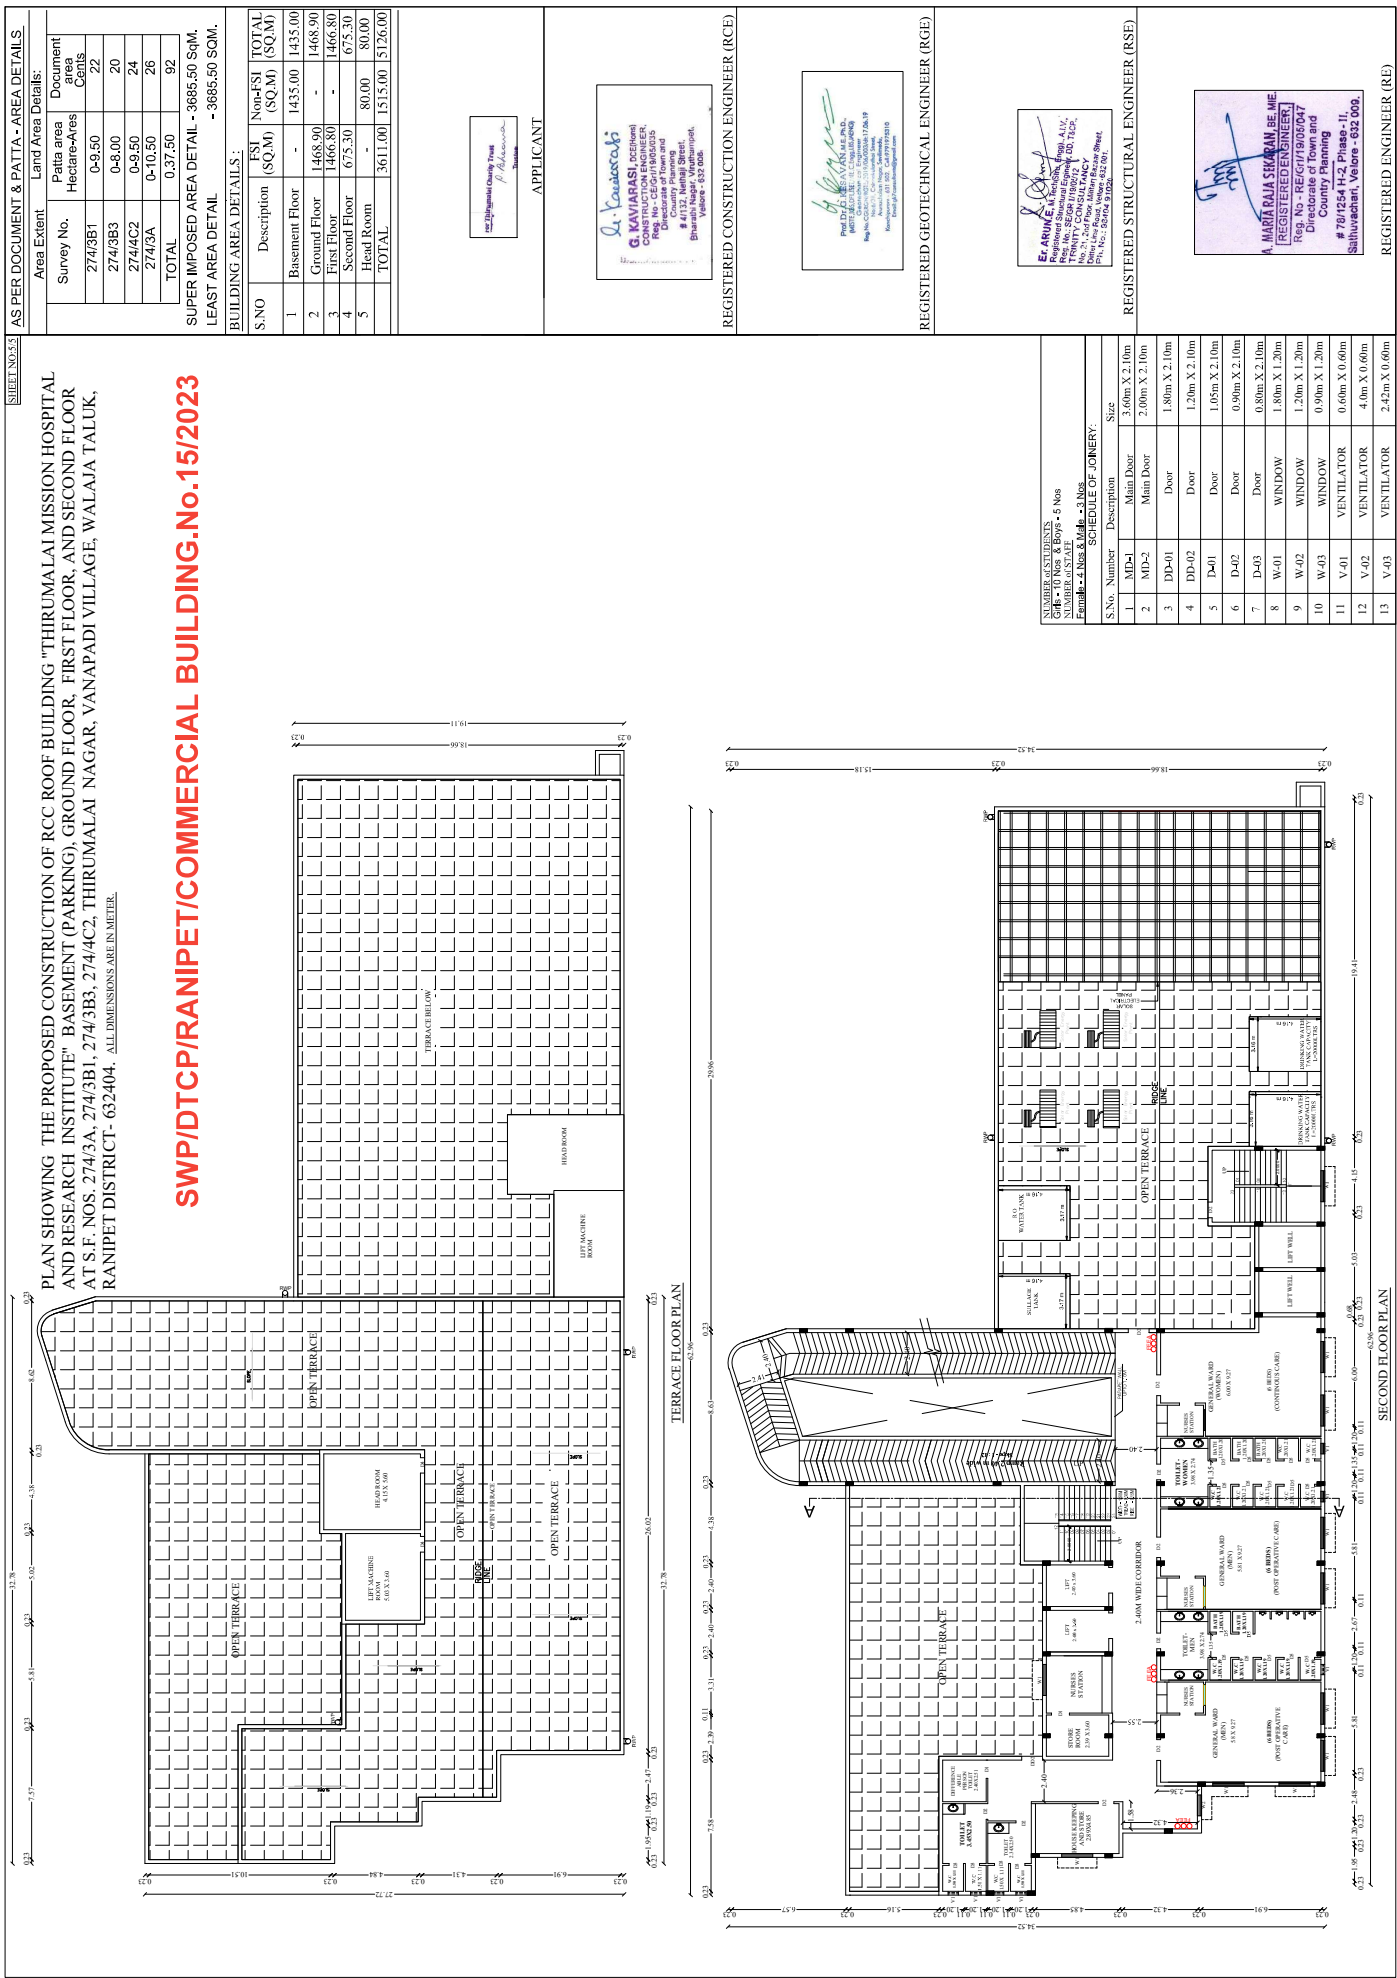


PLAN SHOWING THE PROPOSED CONSTRUCTION OF RCC ROOF BUILDING "THIRUMALAI MISSION HOSPITAL AND RESEARCH INSTITUTE" BASEMENT (PARKING), GROUND FLOOR, FIRST FLOOR, AND SECOND FLOOR AT S.F. NOS. 274/3A, 274/3B1, 274/3B3, 274/4C2, THIRUMALAI NAGAR, VANAPADI VILLAGE, WALAJA TALUK, RANIPET DISTRICT- 632404. ALL DIMENSIONS ARE IN METERS.

SWP/DTCP/RANIPET/COMMERCIAL BUILDING.No.15/2023

AS PER DOCUMENT & PATT.A - AREA DETAILS			
Area Extent		Land Area Details:	
Survey No.	Patta area Hectare-Ares	Document area Cents	
274/3B1	0-9.50	22	
274/3B3	0-8.00	20	
274/4C2	0-9.50	24	
274/3A	0-10.50	26	
TOTAL	0-37.50	92	
SUPER IMPOSED AREA DETAIL - 3686.50 SqM.			
LEAST AREA DETAIL - 3686.50 SQM.			

BUILDING AREA DETAILS :			
S.NO	Description	FSI (SQ.M)	Non-FSI (SQ.M)
1	Basement Floor	-	1435.00
2	Ground Floor	1468.90	-
3	First Floor	1466.80	-
4	Second Floor	675.30	-
5	Head Room	-	80.00
TOTAL		3611.00	1515.00
			5126.00

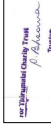

APPLICANT



REGISTERED CONSTRUCTION ENGINEER (RCE)




REGISTERED GEOTECHNICAL ENGINEER (RGE)



REGISTERED STRUCTURAL ENGINEER (RSE)




REGISTERED ENGINEER (RE)

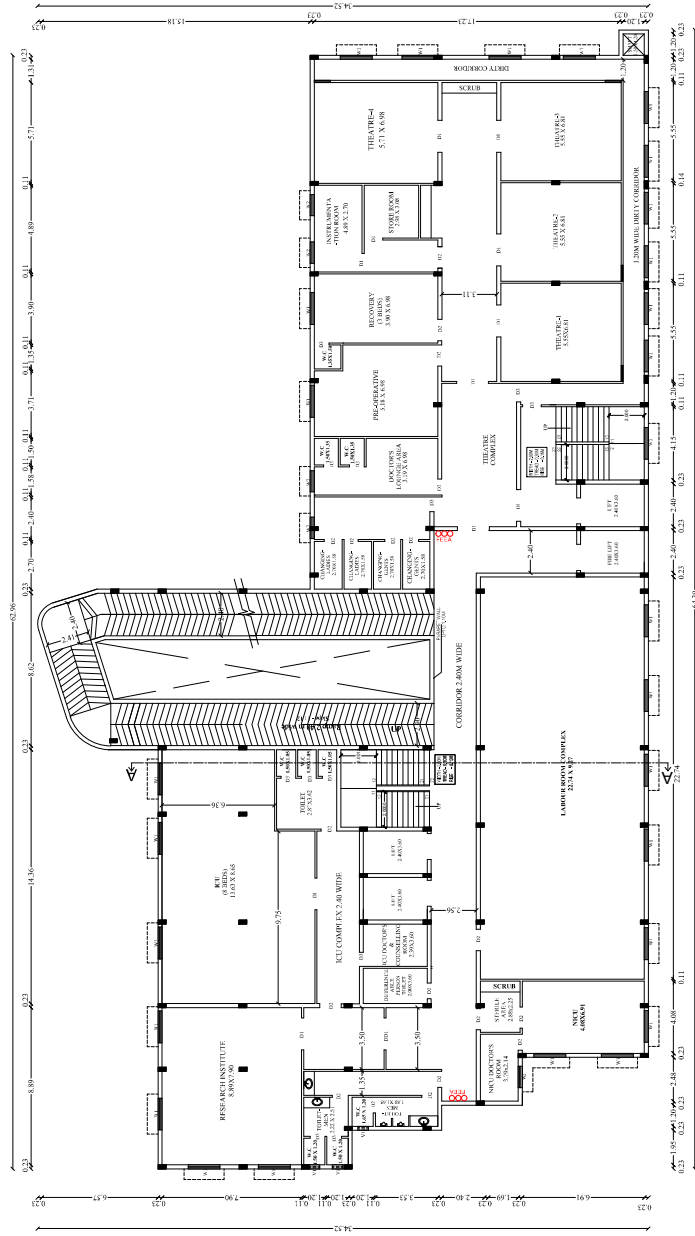

FIRST FLOOR PLAN

SCHEDULE OF JANTRY:		
S.No.	Number	Description
1	MD-1	Main Door
2	MD-2	Main Door
3	DD-01	Door
4	DD-02	Door
5	DD-01	Door
6	DD-02	Door
7	DD-03	Door
8	W-01	Window
9	W-02	Window
10	W-03	Window
11	V-01	Ventilator
12	V-02	Ventilator
13	V-03	Ventilator

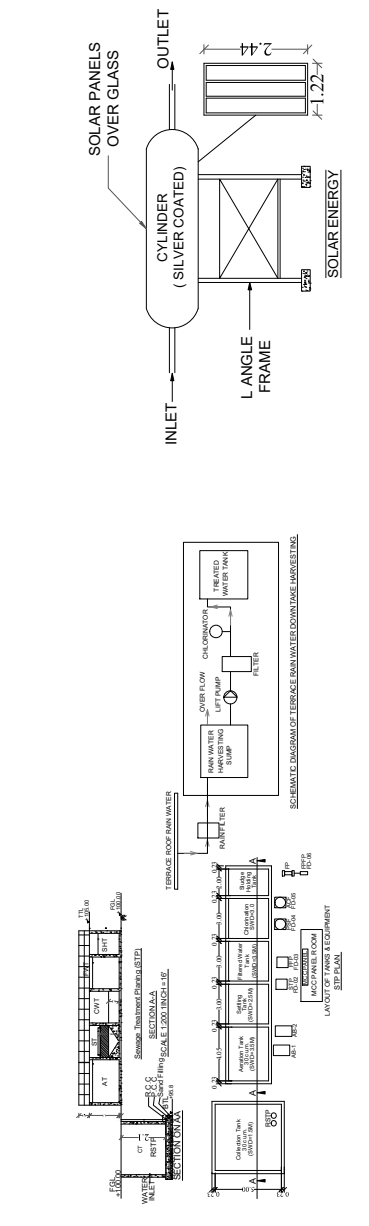

PLAN SHOWING THE PROPOSED CONSTRUCTION OF RCC ROOF BUILDING "THIRUMALAI MISSION HOSPITAL AND RESEARCH INSTITUTE" BASEMENT (PARKING), GROUND FLOOR, FIRST FLOOR, AND SECOND FLOOR AT S.F. NOS. 274/3A, 274/3B1, 274/3B3, 274/4C2, THIRUMALAI NAGAR, VANAPADI VILLAGE, WALAJA TALUK, RANIPET DISTRICT- 632404 ALL DIMENSIONS ARE IN METER.

SWP/DTCP/RANIPET/COMMERCIAL BUILDING.No.15/2023

SUPER IMPOSED AREA DETAIL - 3885.50 Sqm.
LEAST AREA DETAIL - 3885.50 SQM.

BUILDING AREA DETAILS :

S.NO	Description	FSI (SQ.M)	Non-FSI (SQ.M)	TOTAL (SQ.M)
1	Basement Floor	-	1435.00	1435.00
2	Ground Floor	1468.90	-	1468.90
3	First Floor	1466.80	-	1466.80
4	Second Floor	675.30	-	675.30
5	Head Room	-	80.00	80.00
	TOTAL	3611.00	1515.00	5126.00



APPLICANT




REGISTERED CONSTRUCTION ENGINEER (RCE)




REGISTERED GEOTECHNICAL ENGINEER (RGE)



REGISTERED STRUCTURAL ENGINEER (RSE)

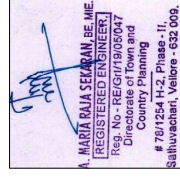

REGISTERED ENGINEER (RE)

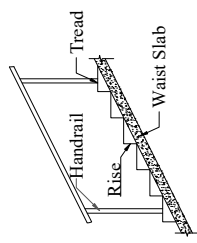


STAIRCASE DETAIL
(NOT TO SCALE)
WIDTH - 2.00 M
TREAD - 0.30 M
RISE - 0.15 M
HANDRAIL - 1.20 M

NOTE:
FE : Fire Detecting and Extinguishing System Provided.
EA : Emergency Alarm Provided Sand buckets Provided.

NUMBER OF STUDENTS
Girls - 0 Nos & Boys - 5 Nos
NUMBER OF STAFF
Female - 4 Nos & Male - 3 Nos

SCHEDULE OF JOINERY:


S.No	Number	Description	Size
1	MD-1	Main Door	3.60m X 2.10m
2	MD-2	Main Door	2.00m X 2.10m
3	DD-01	Door	1.80m X 2.10m
4	DD-02	Door	1.20m X 2.10m
5	D-01	Door	1.05m X 2.10m
6	D-02	Door	0.90m X 2.10m
7	D-03	Door	0.80m X 2.10m
8	W-01	WINDOW	1.80m X 1.20m
9	W-02	WINDOW	1.20m X 1.20m
10	W-03	WINDOW	0.90m X 1.20m
11	V-01	VENTILATOR	0.60m X 0.60m
12	V-02	VENTILATOR	4.0m X 0.60m
13	V-03	VENTILATOR	2.42m X 0.60m

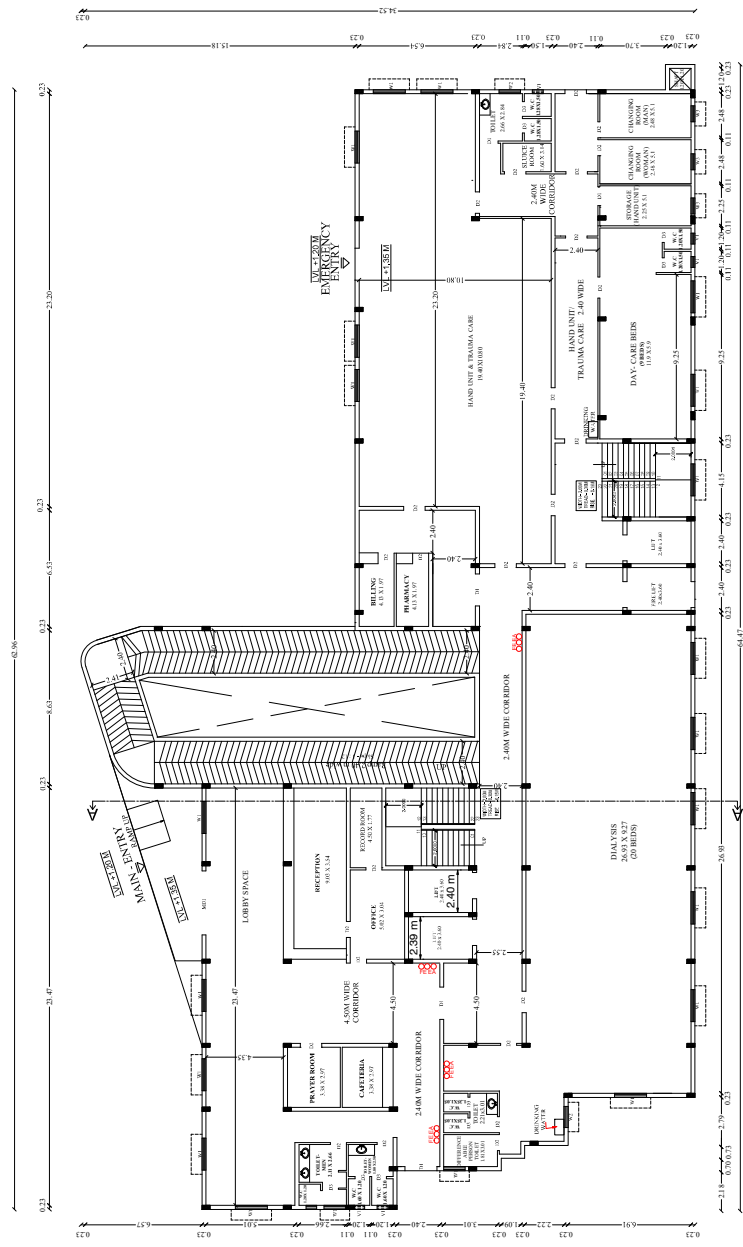


GROUND FLOOR PLAN

PLAN SHOWING THE PROPOSED CONSTRUCTION OF RCC ROOF BUILDING "THIRUMALAI MISSION HOSPITAL AND RESEARCH INSTITUTE" BASEMENT (PARKING), GROUND FLOOR, FIRST FLOOR, AND SECOND FLOOR AT S.F. NOS. 274/3A, 274/3B1, 274/3B3, 274/4C2, THIRUMALAI NAGAR, VANAPADI VILLAGE, WALAJA TALUK, RANIPET DISTRICT- 632404. ALL DIMENSIONS ARE IN METRE.


SWP/DTCP/RANIPET/COMMERCIAL BUILDING.No.15/2023

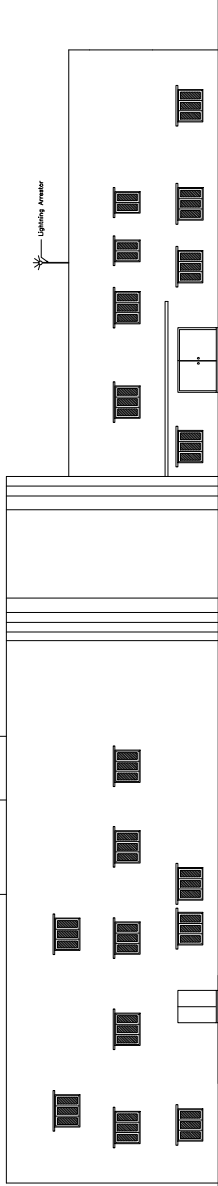

NORTH SIDE ELEVATION

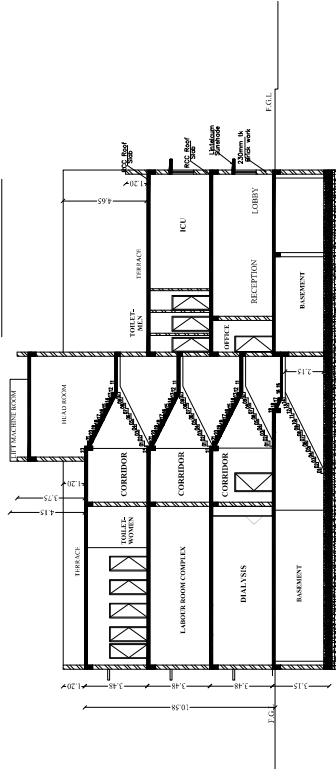


SECTION AA'

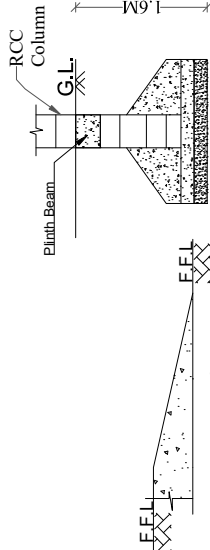

RAMP M.D&E

Ramp Ratio - 1:12

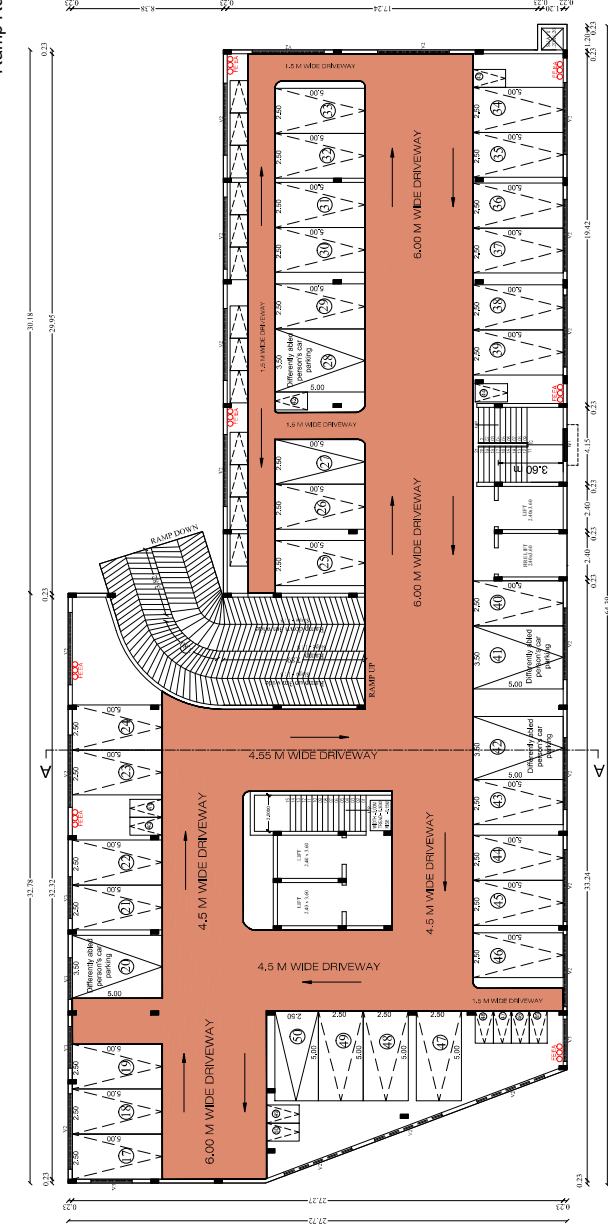

BASEMENT FLOOR PLAN

SHEET NO.2/3

AS PER DOCUMENT & PATTNA - AREA DETAILS

Area Extent		Land Area Details:	
Survey No.	Hectare-Ares	Document	Consents
274/3B1	0-4.50	0-4.50	22
274/3B3	0-4.00	0-4.00	20
274/4C2	0-8.50	0-8.50	24
274/3A	0-10.50	0-10.50	26
TOTAL	0.37.50	0.37.50	92

SUPER IMPOSED AREA DETAIL - 3685.50 SqM.
LEAST AREA DETAIL - 3685.50 SQM.

BUILDING AREA DETAILS :

S.NO	Description	FSI (SQ.M)	Non-FSI (SQ.M)	TOTAL (SQ.M)
1	Basement Floor	-	1435.00	1435.00
2	Ground Floor	1468.90	-	1468.90
3	First Floor	1466.80	-	1466.80
4	Second Floor	675.30	-	675.30
5	Head Room	-	80.00	80.00
TOTAL		3611.00	1515.00	5126.00



APPLICANT




REGISTERED CONSTRUCTION ENGINEER (RCE)



REGISTERED GEOTECHNICAL ENGINEER (RGE)




REGISTERED STRUCTURAL ENGINEER (RSE)

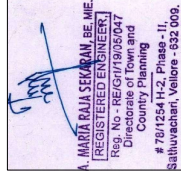

REGISTERED ENGINEER (RE)

PLAN SHOWING THE PROPOSED CONSTRUCTION OF RCC ROOF BUILDING "THIRUMALAI MISSION HOSPITAL AND RESEARCH INSTITUTE" BASEMENT (PARKING), GROUND FLOOR, FIRST FLOOR, AND SECOND FLOOR AT S.F. NOS. 274/3A, 274/3B1, 274/3B3, 274/4C2, THIRUMALAI NAGAR, VANAPADI VILLAGE, WALAJA TALUK, RANIPET DISTRICT- 632404. ALL DIMENSIONS ARE IN METERS.

SWP/DTCP/RANIPET/COMMERCIAL BUILDING.No.15/2023

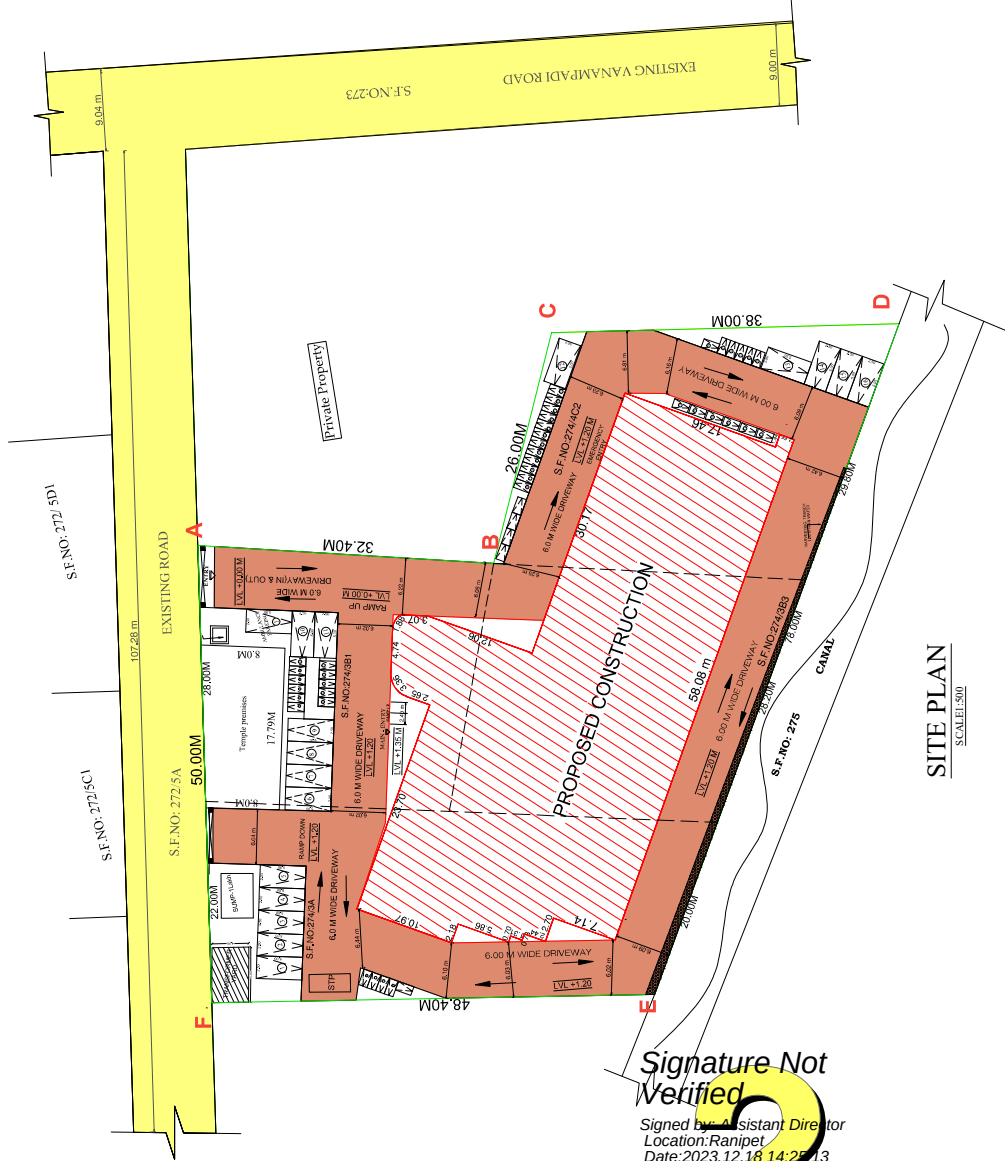

Signature Not Verified
Signed by: Assistant Director
Location: Ranipet
Date: 2023.12.18 14:25:13

AS PER DOCUMENT & PATTI - AREA DETAILS

Area Extent		Land Area Details:	
Survey No.	Patti Area Hectare-Ares	Document	Centis
274/3B1	0-9.50	22	
274/3B3	0-8.00	20	
274/4C2	0-9.50	24	
274/3A	0-10.50	26	
TOTAL	0.37.50	92	

SUPER IMPOSED AREA DETAIL - 3685.50 SqM.
LEAST AREA DETAIL - 3685.50 SQM.

BUILDING AREA DETAILS :

S.NO	Description	FSI (SQ.M)	Non-FSI (SQ.M)	TOTAL (SQ.M)
1	Basement Floor	-	1435.00	1435.00
2	Ground Floor	1468.90	-	1468.90
3	First Floor	1466.80	-	1466.80
4	Second Floor	675.30	-	675.30
5	Head Room	-	80.00	80.00
TOTAL			3611.00	5126.00



APPLICANT




REGISTERED CONSTRUCTION ENGINEER (RCE)



REGISTERED GEOTECHNICAL ENGINEER (RGE)



REGISTERED STRUCTURAL ENGINEER (RSE)

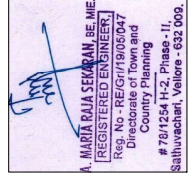

REGISTERED ENGINEER (RE)

PLOT COVERAGE : G.F. Area X 100 = 1468.90 X 100 = 146890
Plot Coverage = 3611.00 / 146890 = 0.246
FSI AREA : 3611.00 / 146890 = 0.246
F.S.I = 0.246

NOTE : PE : Fire Detecting and Extinguishing System Provided.
EA : Emergency Alarm Provided Sand buckets Provided.

PARKING REQUIREMENT :
PARKING PROVIDED : 49 CARS, 49 TWO WHEELERS
PARKING REQUIRED : 49 CARS & 49 TWO WHEELERS
NUMBER OF STUDENTS :
GIRLS - 10 Nos & Boys - 5 Nos
FEMALE - 4 Nos & MALE - 3 Nos

SCHEDULE OF JOINERY:

S.No.	Number	Description	Size
1	MD-1	Main Door	3.60m X 2.10m
2	MD-2	Main Door	2.00m X 2.10m
3	DD-01	Door	1.80m X 2.10m
4	DD-02	Door	1.20m X 2.10m
5	D-01	Door	1.05m X 2.10m
6	D-02	Door	0.90m X 2.10m
7	D-03	Door	0.80m X 2.10m
8	W-01	WINDOW	1.80m X 1.20m
9	W-02	WINDOW	1.20m X 1.20m
10	W-03	WINDOW	0.90m X 1.20m
11	V-01	VENTILATOR	0.60m X 0.60m
12	V-02	VENTILATOR	4.0m X 0.60m
13	V-03	VENTILATOR	2.4m X 0.60m

- LEGENDS:
- 1. OWNER'S BOUNDARY SHOWN IN GREEN :
 - 2. PROPOSED BUILDING SHOWN IN RED :
 - 3. EXISTING ROAD SHOWN IN YELLOW :
 - 4. INTEL DRIVEWAY ROAD SHOWN IN BROWN :
 - 5. RAIN WATER HARVESTING :