



PLAN SHOWING THE PROPOSED CONSTRUCTION OF RCC ROOF BUILDING "THIRUMALAI MISSION HOSPITAL AND RESEARCH INSTITUTE" BASEMENT (PARKING), GROUND FLOOR, FIRST FLOOR, AND SECOND FLOOR, AT S.F. NOS. 274/3A, 274/3B1, 274/3B3, 274/4C2, THIRUMALAI NAGAR, VANAPADI VILLAGE, WALAJA TALUK, RANIPET DISTRICT- 632404. ALL DIMENSIONS ARE IN METRE.

SWP/DTCP/RANIPET/COMMERCIAL BUILDING.No.15/2023

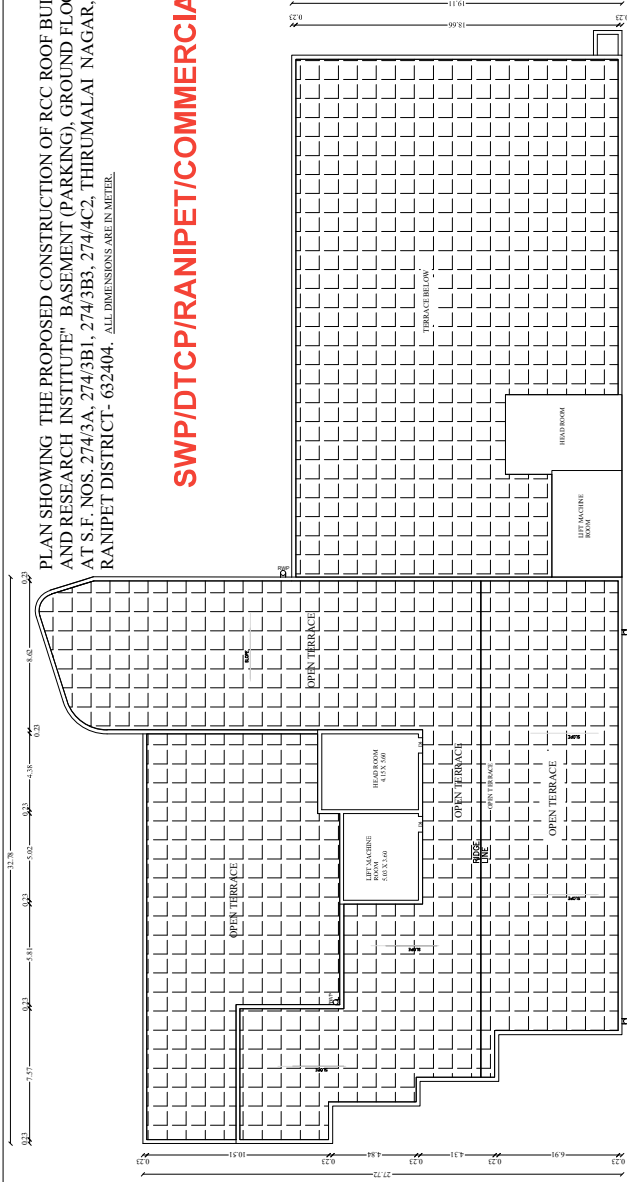


TERRACE FLOOR PLAN

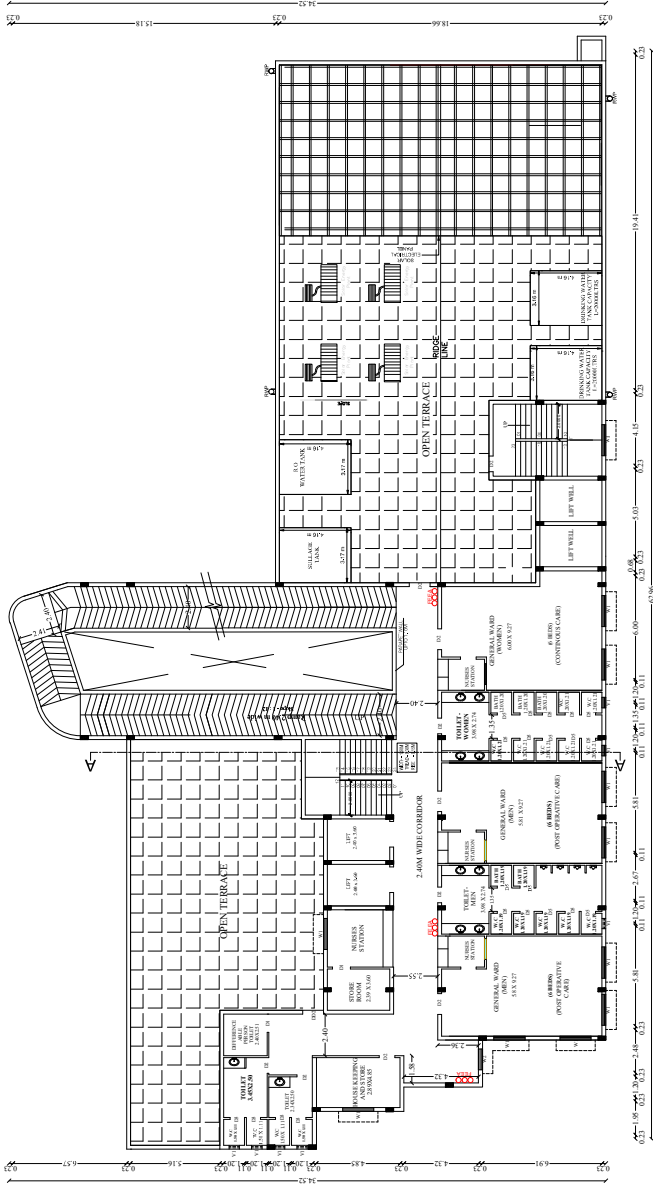


SECOND FLOOR PLAN


| AS PER DOCUMENT & PATTI - AREA DETAILS   |                               |                    |                |
|------------------------------------------|-------------------------------|--------------------|----------------|
| Area Extent                              |                               | Land Area Details: |                |
| Survey No.                               | Patti area Hectare-Area Cents | Document           |                |
| 274/3B1                                  | 0-9.50                        | 22                 |                |
| 274/3B3                                  | 0-9.00                        | 20                 |                |
| 274/4C2                                  | 0-9.50                        | 24                 |                |
| 274/3A                                   | 0-10.50                       | 26                 |                |
| TOTAL                                    | 0.37.50                       | 92                 |                |
| SUPER IMPOSED AREA DETAIL - 3685.50 SqM. |                               |                    |                |
| LEAST AREA DETAIL - 3685.50 SQM.         |                               |                    |                |
| BUILDING AREA DETAILS :                  |                               |                    |                |
| S.NO                                     | Description                   | FSI (SQ.M)         | Non-FSI (SQ.M) |
| 1                                        | Basement Floor                | -                  | 1435.00        |
| 2                                        | Ground Floor                  | 1468.90            | -              |
| 3                                        | First Floor                   | 1466.80            | -              |
| 4                                        | Second Floor                  | 675.30             | -              |
| 5                                        | Head Room                     | -                  | 80.00          |
| TOTAL                                    |                               | 3611.00            | 1515.00        |
| TOTAL                                    |                               |                    | 5126.00        |
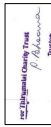
|   |  |
|---|--|
| APPLICANT   |  |
|   |  |
| G. KANAKASUBRAMANIAM<br>REGISTERED CIVIL ENGINEER<br>Reg. No - CE001188003<br>District Office<br>Ranipet District<br># 4/132, Marudhi Nagar,<br>Bhogalpet, Ranipet,<br>Vellore - 632 006. |  |

|   |  |
|---|--|
| REGISTERED CONSTRUCTION ENGINEER (RCE)   |  |
|   |  |
| G. KANAKASUBRAMANIAM<br>REGISTERED CIVIL ENGINEER<br>Reg. No - CE001188003<br>District Office<br>Ranipet District<br># 4/132, Marudhi Nagar,<br>Bhogalpet, Ranipet,<br>Vellore - 632 006. |  |

|   |  |
|---|--|
| REGISTERED GEOTECHNICAL ENGINEER (RGE)   |  |
|                                                                                           |  |
| E. ARUN<br>REGISTERED CIVIL ENGINEER<br>Reg. No - CE001188003<br>District Office<br>Ranipet District<br># 4/132, Marudhi Nagar,<br>Bhogalpet, Ranipet,<br>Vellore - 632 006. |  |
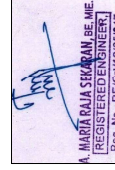
|   |  |
|---|--|
| REGISTERED STRUCTURAL ENGINEER (RSE)   |  |
|   |  |
| A. MARAIA SWARAN<br>REGISTERED CIVIL ENGINEER<br>Reg. No - REG/1905/047<br>Directorate of Town and<br>Country Planning<br># 78/1254 H-2, Phase-II,<br>Siluvananthapuram, Vellore - 632 006. |  |
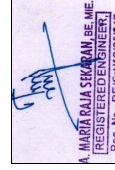
|   |  |
|---|--|
| REGISTERED ENGINEER (RE)   |  |
|   |  |
| A. MARAIA SWARAN<br>REGISTERED CIVIL ENGINEER<br>Reg. No - REG/1905/047<br>Directorate of Town and<br>Country Planning<br># 78/1254 H-2, Phase-II,<br>Siluvananthapuram, Vellore - 632 006. |  |


| NUMBER OF STUDENTS             |        |                          |
|--------------------------------|--------|--------------------------|
| Girls - 10 Nos. & Boys - 5 Nos |        |                          |
| NUMBER OF STAFF                |        |                          |
| Female - 4 Nos. & Male - 3 Nos |        |                          |
| SCHEDULE OF JONERY             |        |                          |
| S.No.                          | Number | Size                     |
| 1                              | MD-1   | Main Door 2.40m X 2.10m  |
| 2                              | MD-2   | Main Door 2.00m X 2.10m  |
| 3                              | DD-1   | Door 1.80m X 2.10m       |
| 4                              | DD-2   | Door 1.20m X 2.10m       |
| 5                              | D-1    | Door 1.05m X 2.10m       |
| 6                              | D-2    | Door 0.90m X 2.10m       |
| 7                              | D-3    | Door 0.80m X 2.10m       |
| 8                              | W-1    | WINDOW 1.80m X 1.20m     |
| 9                              | W-2    | WINDOW 1.20m X 1.20m     |
| 10                             | W-3    | WINDOW 0.90m X 1.20m     |
| 11                             | V-1    | VENTILATOR 0.60m X 0.60m |
| 12                             | V-2    | VENTILATOR 4.0m X 0.60m  |
| 13                             | V-3    | VENTILATOR 2.42m X 0.60m |

PLAN SHOWING THE PROPOSED CONSTRUCTION OF RCC ROOF BUILDING "THIRUMALAI MISSION HOSPITAL AND RESEARCH INSTITUTE" BASEMENT (PARKING), GROUND FLOOR, FIRST FLOOR, AND SECOND FLOOR AT S.F. NOS. 274/3A, 274/3B1, 274/3B3, 274/4C2, THIRUMALAI NAGAR, VANAPADI VILLAGE, WALAJA TALUK, RANIPET DISTRICT- 632404. ALL DIMENSIONS ARE IN METERS.

SWP/DTCP/RANIPET/COMMERCIAL BUILDING.No.15/2023

| AS PER DOCUMENT & PATTI - AREA DETAILS   |                         |                     |  |
|------------------------------------------|-------------------------|---------------------|--|
| Area Extent                              |                         | Land Area Details:  |  |
| Survey No.                               | Patta area Hectare-Ares | Document area Cents |  |
| 274/3B1                                  | 0-9.50                  | 22                  |  |
| 274/3B3                                  | 0-8.00                  | 20                  |  |
| 274/4C2                                  | 0-9.50                  | 24                  |  |
| 274/3A                                   | 0-10.50                 | 26                  |  |
| TOTAL                                    | 0-37.50                 | 92                  |  |
| SUPER IMPOSED AREA DETAIL - 3686.50 SqM. |                         |                     |  |
| LEAST AREA DETAIL - 3686.50 SQM.         |                         |                     |  |

| BUILDING AREA DETAILS : |                |            |                |
|-------------------------|----------------|------------|----------------|
| S.NO                    | Description    | FSI (SQ.M) | Non-FSI (SQ.M) |
| 1                       | Basement Floor | -          | 1435.00        |
| 2                       | Ground Floor   | 1468.90    | -              |
| 3                       | First Floor    | 1466.80    | -              |
| 4                       | Second Floor   | 675.30     | -              |
| 5                       | Head Room      | -          | 80.00          |
| TOTAL                   |                | 3611.00    | 1515.00        |
|                         |                |            | 5126.00        |

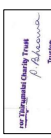

APPLICANT



REGISTERED CONSTRUCTION ENGINEER (RCE)




REGISTERED GEOTECHNICAL ENGINEER (RGE)




REGISTERED STRUCTURAL ENGINEER (RSE)



REGISTERED ENGINEER (RE)

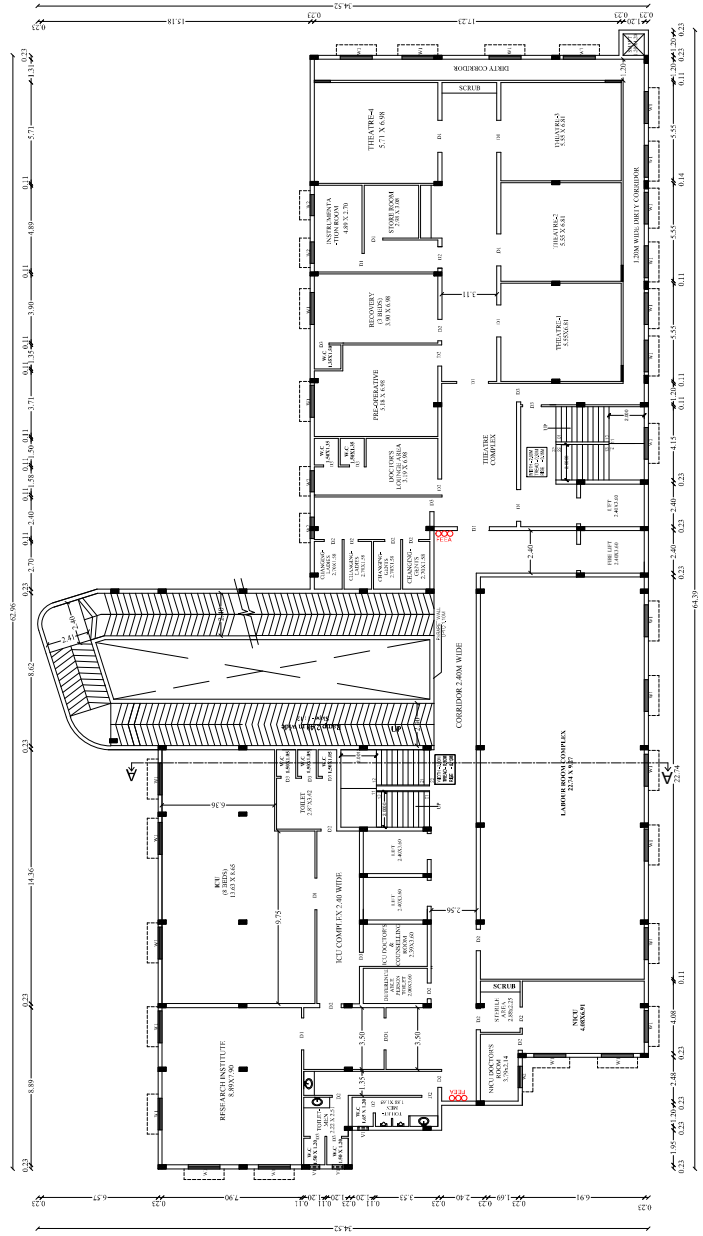

FIRST FLOOR PLAN

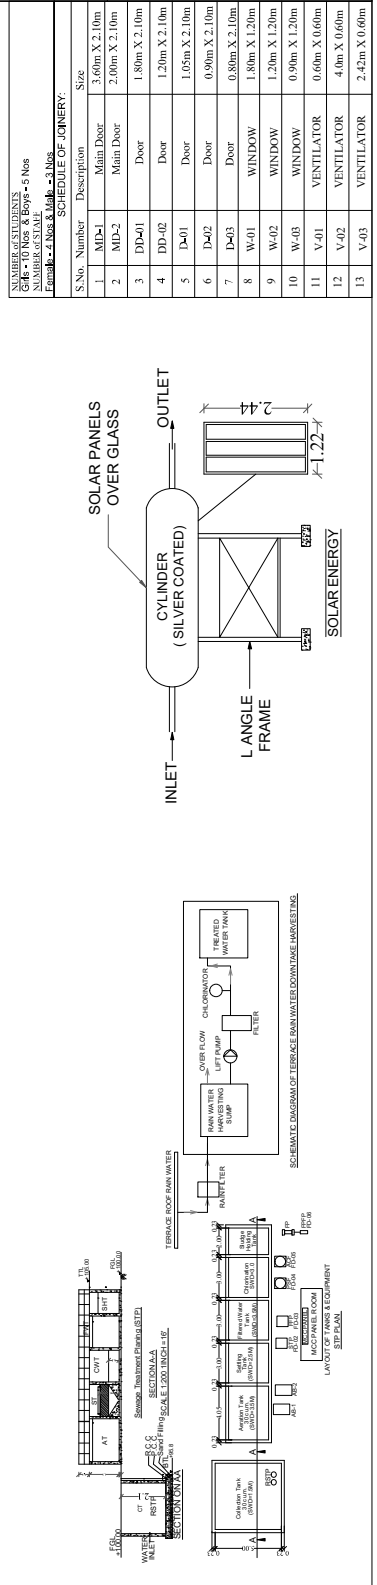

PLAN SHOWING THE PROPOSED CONSTRUCTION OF RCC ROOF BUILDING "THIRUMALAI MISSION HOSPITAL AND RESEARCH INSTITUTE" BASEMENT (PARKING), GROUND FLOOR, FIRST FLOOR, AND SECOND FLOOR AT S.F. NOS. 274/3A, 274/3B1, 274/3B3, 274/4C2, THIRUMALAI NAGAR, VANAPADI VILLAGE, WALAJA TALUK, RANIPET DISTRICT- 632404 ALL DIMENSIONS ARE IN METER.

SWP/DTCP/RANIPET/COMMERCIAL BUILDING.No.15/2023

SUPER IMPOSED AREA DETAIL - 3885.50 Sqm.  
LEAST AREA DETAIL - 3885.50 SQM.

BUILDING AREA DETAILS :

| S.NO | Description    | FSI (SQ.M) | Non-FSI (SQ.M) | TOTAL (SQ.M) |
|------|----------------|------------|----------------|--------------|
| 1    | Basement Floor | -          | 1435.00        | 1435.00      |
| 2    | Ground Floor   | 1468.90    | -              | 1468.90      |
| 3    | First Floor    | 1466.80    | -              | 1466.80      |
| 4    | Second Floor   | 675.30     | -              | 675.30       |
| 5    | Head Room      | -          | 80.00          | 80.00        |
|      | TOTAL          | 3611.00    | 1515.00        | 5126.00      |



APPLICANT




REGISTERED CONSTRUCTION ENGINEER (RCE)




REGISTERED GEOTECHNICAL ENGINEER (RGE)



REGISTERED STRUCTURAL ENGINEER (RSE)

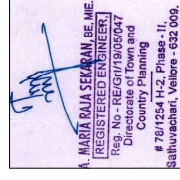

REGISTERED ENGINEER (RE)

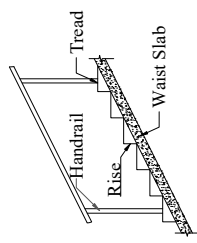


STAIRCASE DETAIL  
(NOT TO SCALE)  
WIDTH - 2.00 M  
TREAD - 0.30 M  
RISE - 0.15 M  
HANDRAIL - 1.20 M

NOTE:  
FE : Fire Detecting and Extinguishing System Provided.  
EA : Emergency Alarm Provided Sand buckets Provided.

NUMBER OF STUDENTS  
Girls - 0 Nos & Boys - 5 Nos  
NUMBER OF STAFF  
Female - 4 Nos & Male - 3 Nos

SCHEDULE OF JOINERY:


| S.No | Number | Description | Size          |
|------|--------|-------------|---------------|
| 1    | MD-1   | Main Door   | 3.60m X 2.10m |
| 2    | MD-2   | Main Door   | 2.00m X 2.10m |
| 3    | DD-01  | Door        | 1.80m X 2.10m |
| 4    | DD-02  | Door        | 1.20m X 2.10m |
| 5    | D-01   | Door        | 1.05m X 2.10m |
| 6    | D-02   | Door        | 0.90m X 2.10m |
| 7    | D-03   | Door        | 0.80m X 2.10m |
| 8    | W-01   | WINDOW      | 1.80m X 1.20m |
| 9    | W-02   | WINDOW      | 1.20m X 1.20m |
| 10   | W-03   | WINDOW      | 0.90m X 1.20m |
| 11   | V-01   | VENTILATOR  | 0.60m X 0.60m |
| 12   | V-02   | VENTILATOR  | 4.0m X 0.60m  |
| 13   | V-03   | VENTILATOR  | 2.42m X 0.60m |

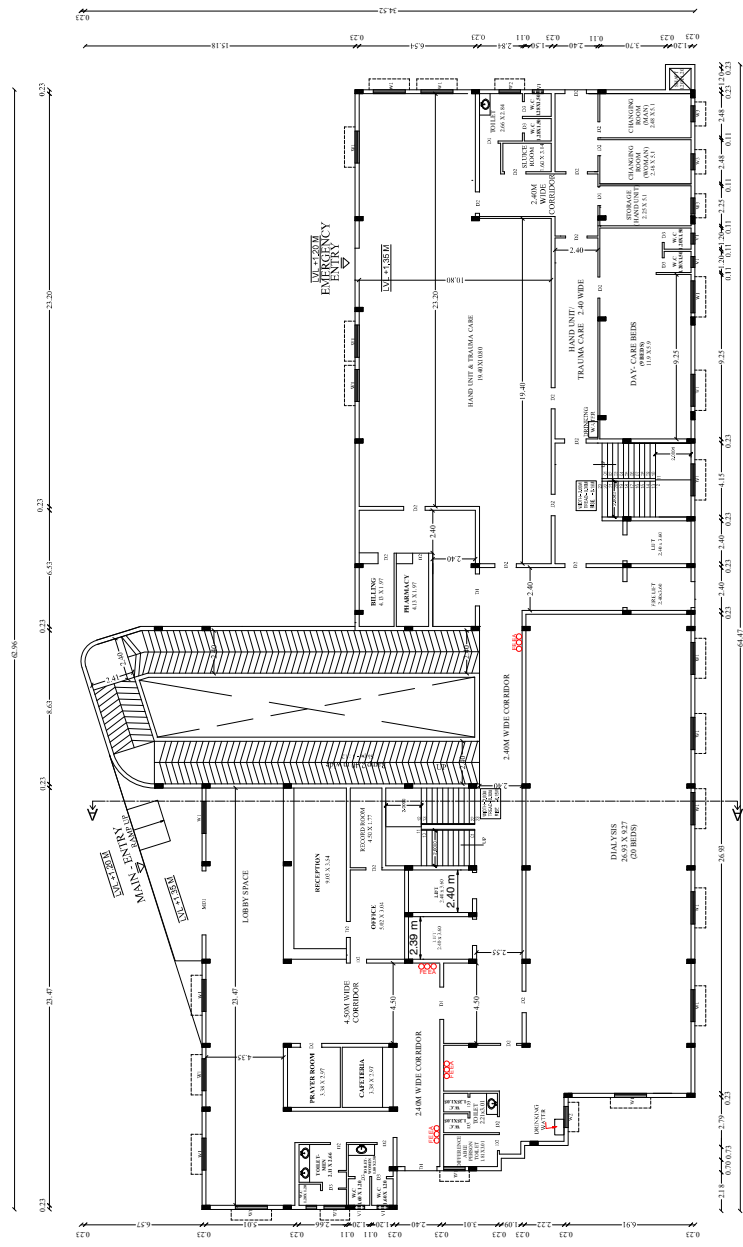


GROUND FLOOR PLAN

PLAN SHOWING THE PROPOSED CONSTRUCTION OF RCC ROOF BUILDING "THIRUMALAI MISSION HOSPITAL AND RESEARCH INSTITUTE" BASEMENT (PARKING), GROUND FLOOR, FIRST FLOOR, AND SECOND FLOOR AT S.F. NOS. 274/3A, 274/3B1, 274/3B3, 274/4C2, THIRUMALAI NAGAR, VANAPADI VILLAGE, WALAJA TALUK, RANIPET DISTRICT- 632404. ALL DIMENSIONS ARE IN METRE.


SWP/DTCP/RANIPET/COMMERCIAL BUILDING.No.15/2023

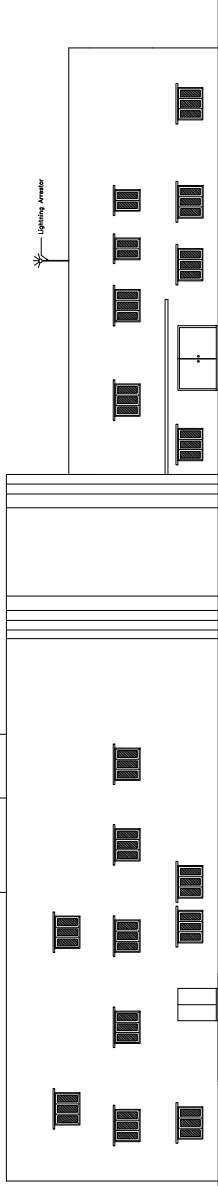

NORTH SIDE ELEVATION

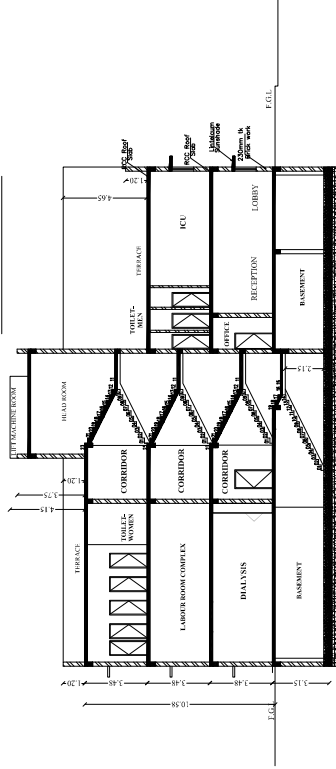


SECTION AA'

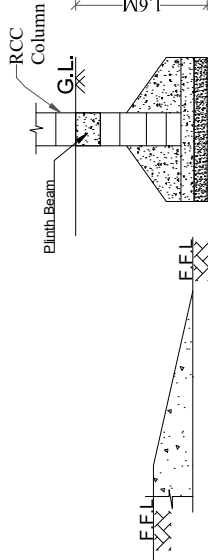

RAMP M.D&E

Ramp Ratio - 1:12

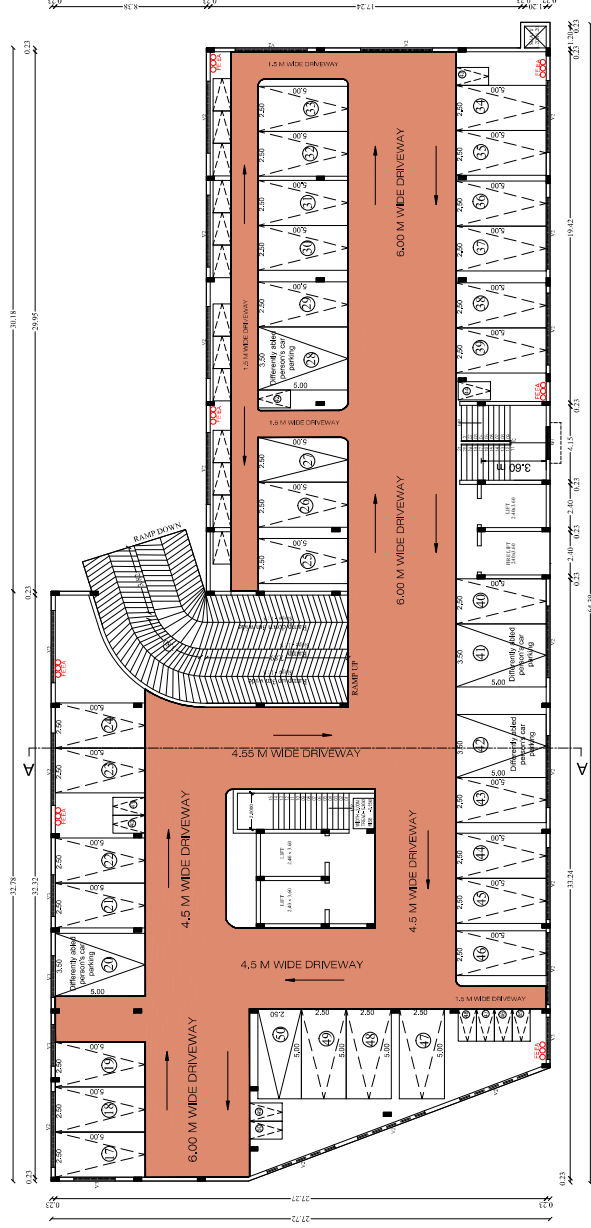

BASEMENT FLOOR PLAN

SHEET NO.2/3

AS PER DOCUMENT & PATTNA - AREA DETAILS

| Area Extent |              | Land Area Details: |          |
|-------------|--------------|--------------------|----------|
| Survey No.  | Hectare-Ares | Document           | Consents |
| 274/3B1     | 0-4.50       | 0-4.50             | 22       |
| 274/3B3     | 0-4.00       | 0-4.00             | 20       |
| 274/4C2     | 0-8.50       | 0-8.50             | 24       |
| 274/3A      | 0-10.50      | 0-10.50            | 26       |
| TOTAL       | 0.37.50      |                    | 92       |

SUPER IMPOSED AREA DETAIL - 3685.50 SqM.  
LEAST AREA DETAIL - 3685.50 SQM.

BUILDING AREA DETAILS :

| S.NO  | Description    | FSI (SQ.M) | Non-FSI (SQ.M) | TOTAL (SQ.M) |
|-------|----------------|------------|----------------|--------------|
| 1     | Basement Floor | -          | 1435.00        | 1435.00      |
| 2     | Ground Floor   | 1468.90    | -              | 1468.90      |
| 3     | First Floor    | 1466.80    | -              | 1466.80      |
| 4     | Second Floor   | 675.30     | -              | 675.30       |
| 5     | Head Room      | -          | 80.00          | 80.00        |
| TOTAL |                | 3611.00    | 1515.00        | 5126.00      |



APPLICANT




REGISTERED CONSTRUCTION ENGINEER (RCE)



REGISTERED GEOTECHNICAL ENGINEER (RGE)




REGISTERED STRUCTURAL ENGINEER (RSE)

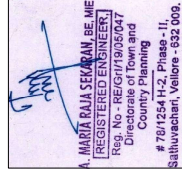

REGISTERED ENGINEER (RE)

PLAN SHOWING THE PROPOSED CONSTRUCTION OF RCC ROOF BUILDING "THIRUMALAI MISSION HOSPITAL AND RESEARCH INSTITUTE" BASEMENT (PARKING), GROUND FLOOR, FIRST FLOOR, AND SECOND FLOOR AT S.F. NOS. 274/3A, 274/3B1, 274/3B3, 274/4C2, THIRUMALAI NAGAR, VANAPADI VILLAGE, WALAJA TALUK, RANIPET DISTRICT- 632404. ALL DIMENSIONS ARE IN METERS.

SWP/DTCP/RANIPET/COMMERCIAL BUILDING.No.15/2023

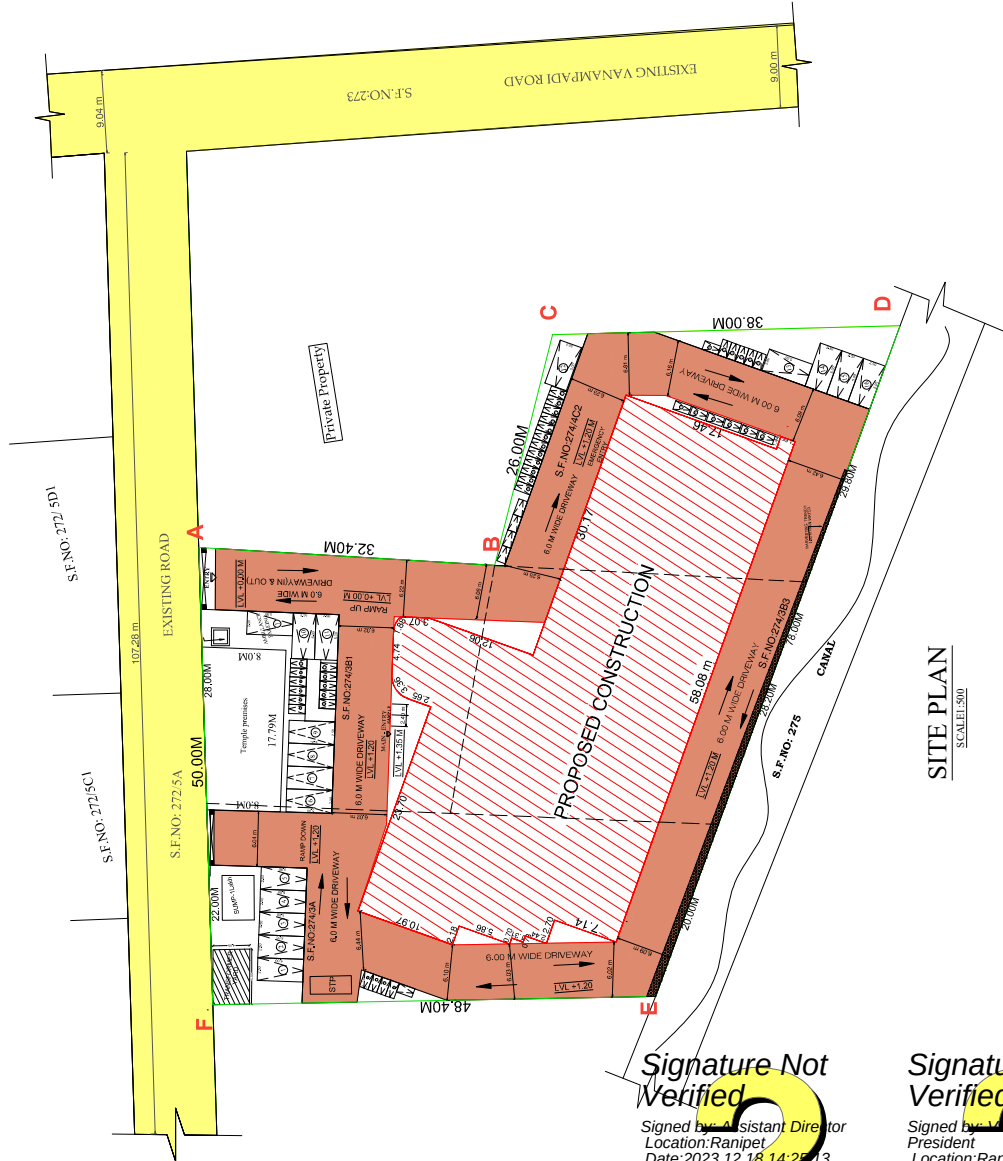

SITE PLAN  
SCALE: 1:300

Signature Not Verified  
Signed by: Assistant Director  
Location: Ranipet  
Date: 2023.12.18 14:25:13

Signature Not Verified  
Signed by: Village Panchayat  
President  
Location: Ranipet  
Date: 2024.04.16 17:10:48


- LEGENDS:
- 1. OWNER'S BOUNDARY SHOWN IN GREEN
  - 2. PROPOSED BUILDING SHOWN IN RED
  - 3. EXISTING ROAD SHOWN IN YELLOW
  - 4. INTEL DRIVEWAY ROAD SHOWN IN BROWN
  - 5. RAIN WATER HARVESTING

| Area Extent |              | Land Area Details: |        |
|-------------|--------------|--------------------|--------|
| Survey No.  | Hectare-Ares | Document           | Centis |
| 274/3B1     | 0-9.50       | 22                 |        |
| 274/3B3     | 0-8.00       | 20                 |        |
| 274/4C2     | 0-9.50       | 24                 |        |
| 274/3A      | 0-10.50      | 26                 |        |
| TOTAL       | 0.37.50      | 92                 |        |

SUPER IMPOSED AREA DETAIL - 3685.50 SqM.  
LEAST AREA DETAIL - 3685.50 SQM.

BUILDING AREA DETAILS:

| S.NO  | Description    | FSI (SQ.M) | Non-FSI (SQ.M) | TOTAL (SQ.M) |
|-------|----------------|------------|----------------|--------------|
| 1     | Basement Floor | -          | 1435.00        | 1435.00      |
| 2     | Ground Floor   | 1468.90    | -              | 1468.90      |
| 3     | First Floor    | 1466.80    | -              | 1466.80      |
| 4     | Second Floor   | 675.30     | -              | 675.30       |
| 5     | Head Room      | -          | 80.00          | 80.00        |
| TOTAL |                | 3611.00    | 1515.00        | 5126.00      |

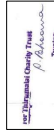

APPLICANT




REGISTERED CONSTRUCTION ENGINEER (RCE)



REGISTERED GEOTECHNICAL ENGINEER (RGE)



REGISTERED STRUCTURAL ENGINEER (RSE)

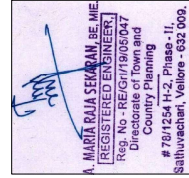

REGISTERED ENGINEER (RE)