



PLAN SHOWING THE PROPOSED ADDITIONAL
FACTORY BUILDING OF M/s.FLSMIDTH PRIVATE
LIMITED, S.F.NO: 343/3 OF KAVANLOOR VILLAGE &
209/1B OF MOSUR VILLAGE, ARAKKONAM TALUK,
RANIPET DISTRICT.


TITLE:
MACHINE SHOP (WAREHOUSE &
MEZZANINE FLOOR) - PLAN,
ELEVATION & SECTION DETAILS

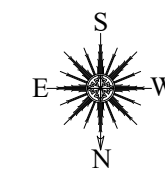

SCALE: SITE PLAN-1:400, FLOOR PLAN 1:100

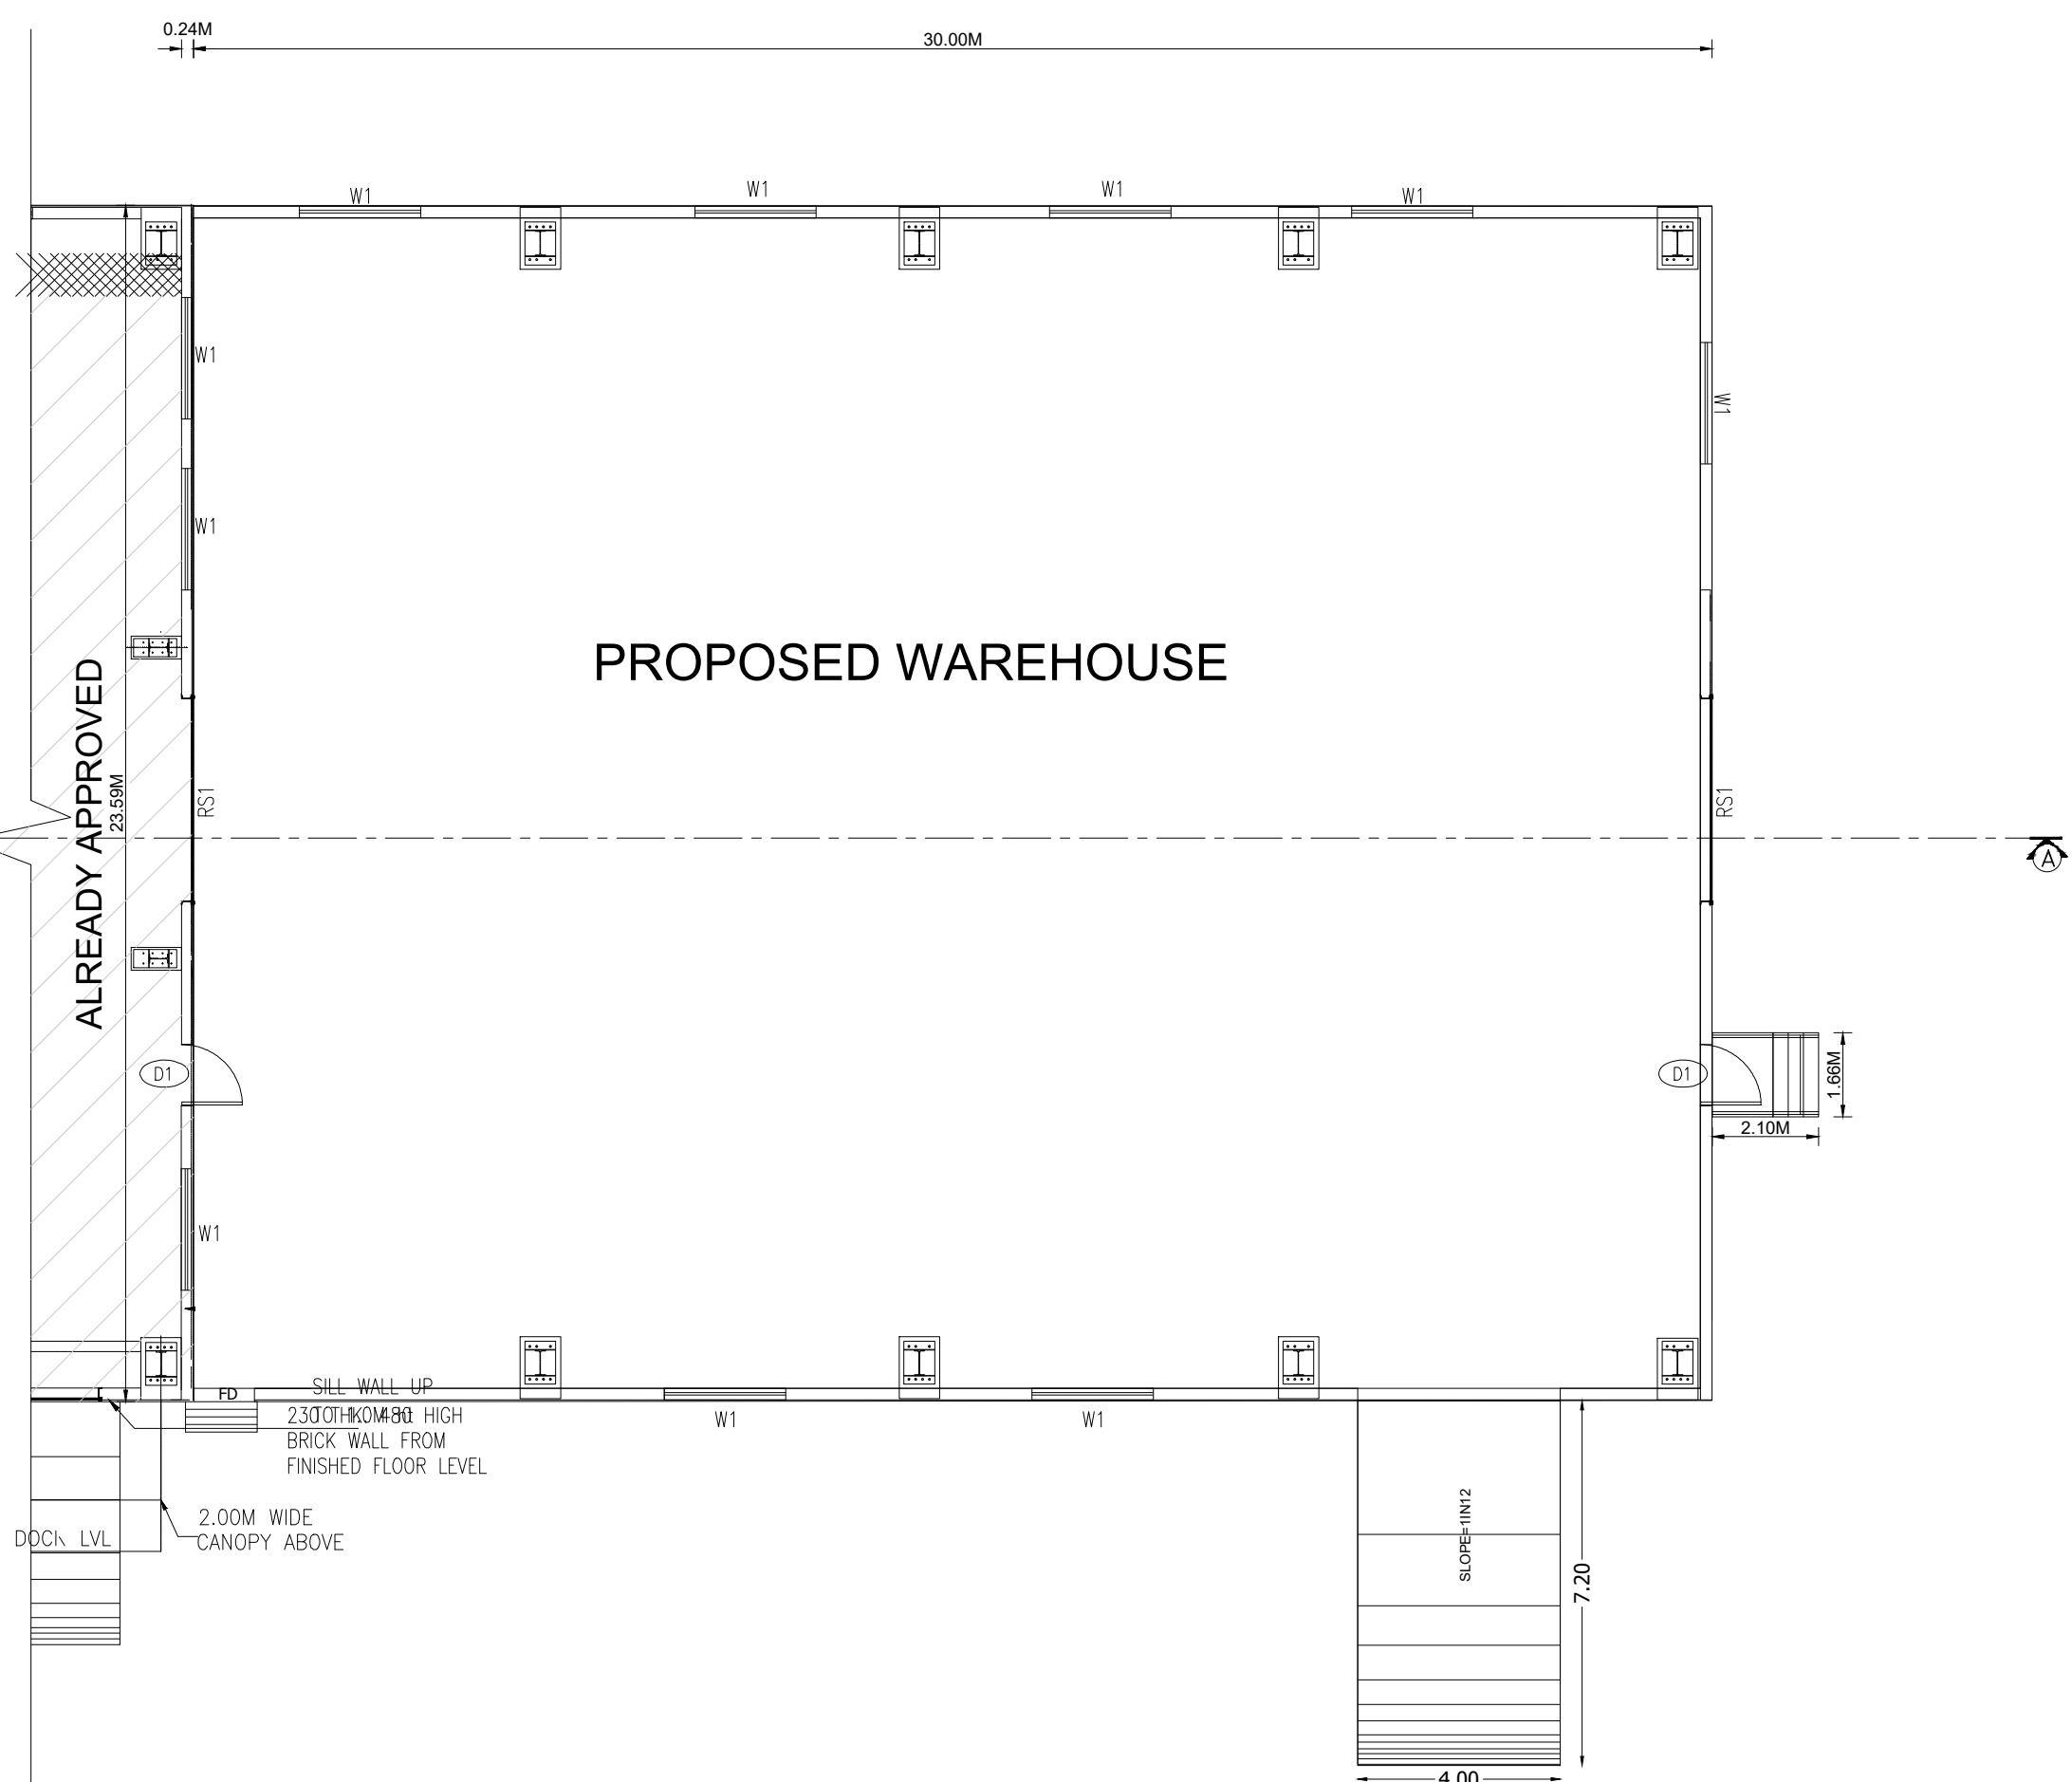

GROUND FLOOR PLAN - PROPOSED

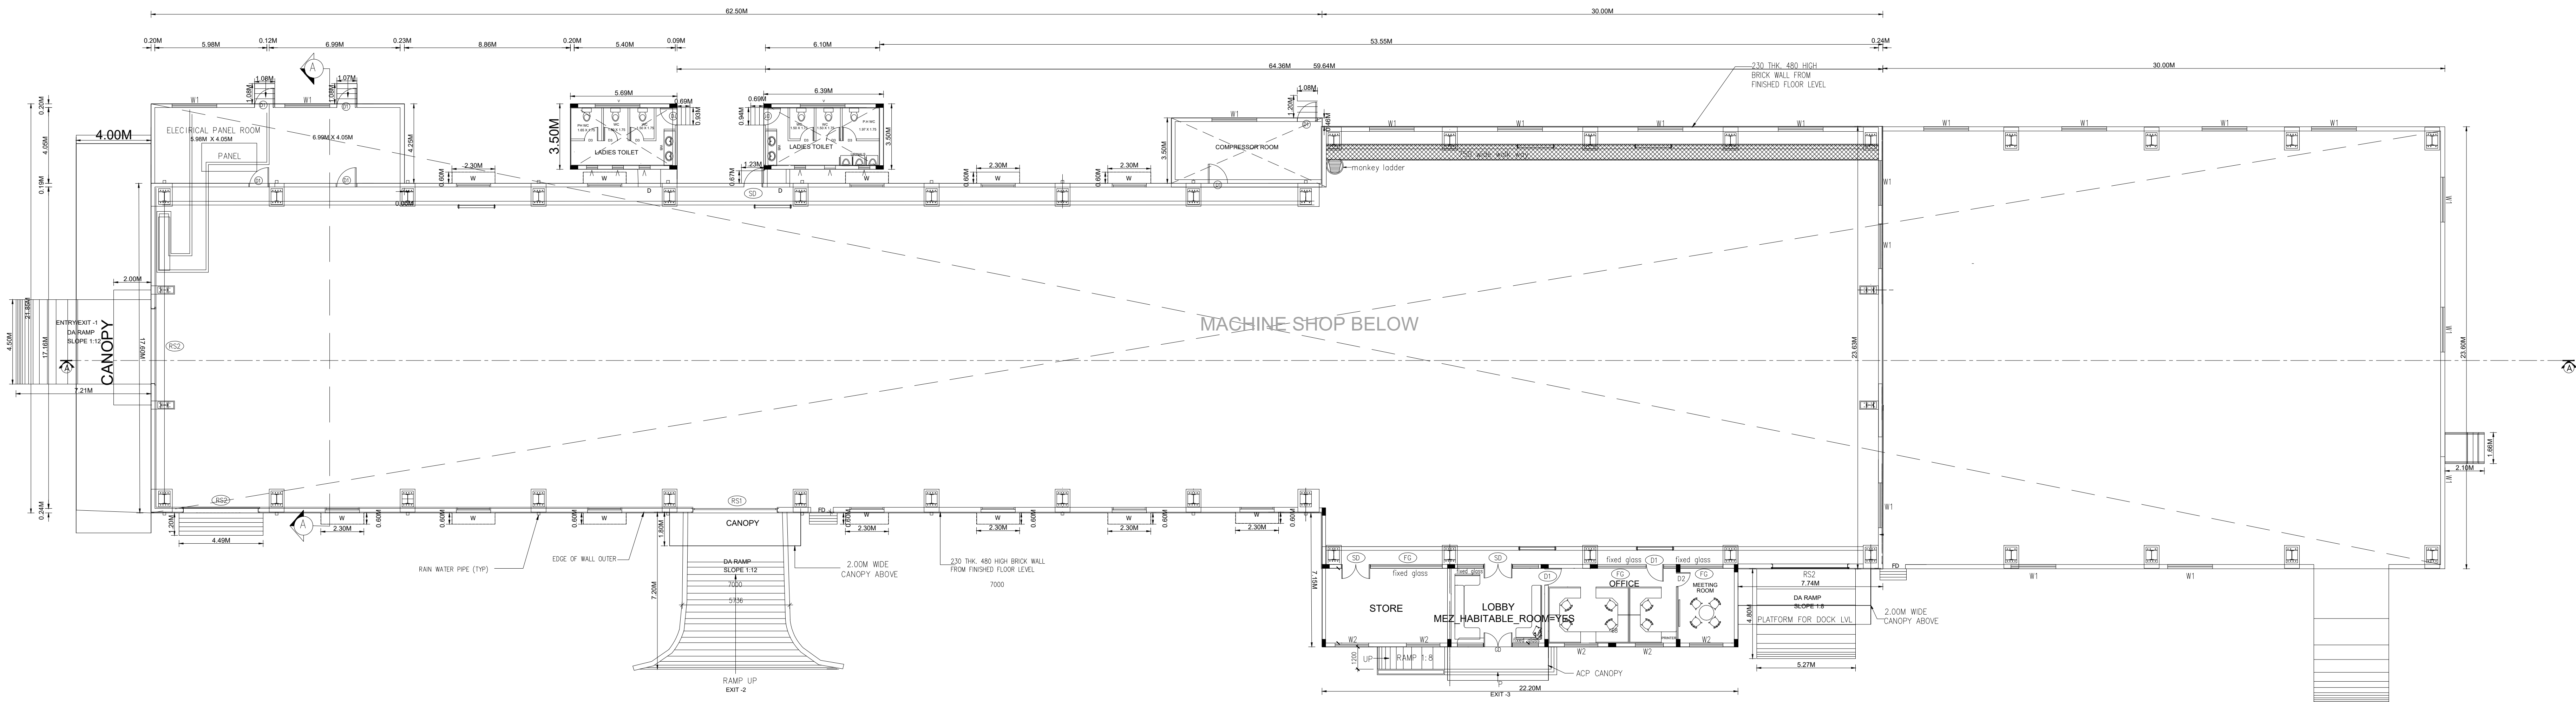

MEZZANINE PLAN

JOINERY DETAILS

TYPE	DESCRIPTION	SIZE
RS	ROLLING SHUTTER	1.71 X 2.14
RS1	ROLLING SHUTTER	4.00 X 7.00
RS2	ROLLING SHUTTER	4.00 X 4.00
D	DOOR	1.20 X 2.14
D1	DOOR	1.00 X 2.14
D2	DOOR	0.85 X 2.14
D3	DOOR	0.85 X 2.14
D4	DOOR	0.85 X 2.14
W	WINDOW	1.00 X 1.50
W2	WINDOW	2.00 X 1.50
V	VENTILATOR	0.60 X 0.60
V1	VENTILATOR	0.90 X 0.60

NOTES:

1. ALL DIMENSIONS ARE IN MM AND LEVELS ARE IN METERS.
FGL - FINISHED GROUND LEVEL
FFL - FINISHED FLOOR LEVEL -100.486
FRL - FINISHED ROAD LEVEL
BENCH MARK IS BASED ON THE MARKING AT GATE PILLAR;
ITS VALUE IS +100.000

COLOUR REFERENCE

ROAD PROPOSED BUILDING
BOUNDARY EXISTING BUILDING
EXISTING MACHINERY PROPOSED MACHINERY
ADDITIONAL MACHINERY DELETED MACHINERY



OWNER/OCCUPYER

V. SIVA, M.E.
STRUCTURAL ENGINEER GRADE-I
CGLDIST/SE/GR-I/2023/11008
75, 4th Street, K.K.Nagar, Salem,
Tamil Nadu - 655 401.

STRUCTURAL ENGINEER

S.M. GOMATHY & SONS (P) LTD.
REGISTERED ENGINEER GRADE-I (R.E.G.I.)
Reg No: CGLDIST/SE/GR-I/2023/11008
1st Floor, 1st Street, K.K.Nagar, Salem,
Tamil Nadu - 655 401.

REGISTERED ENGINEER GR-I

