
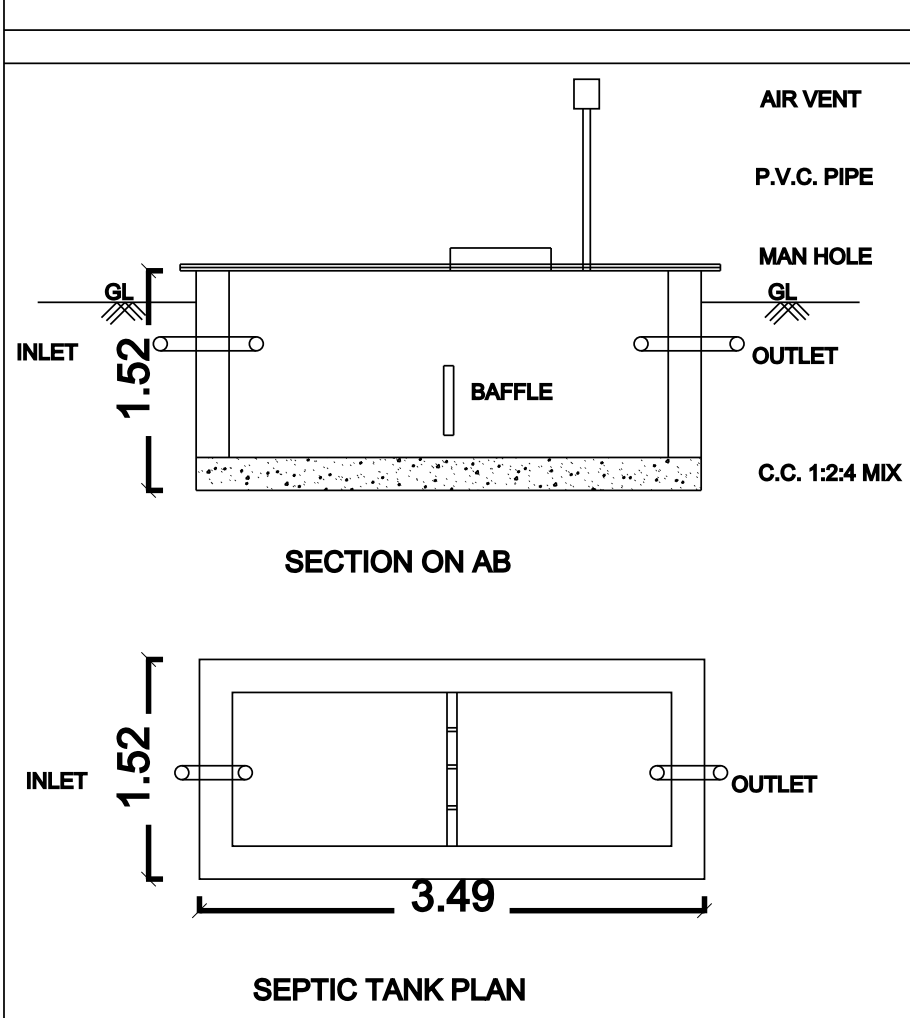
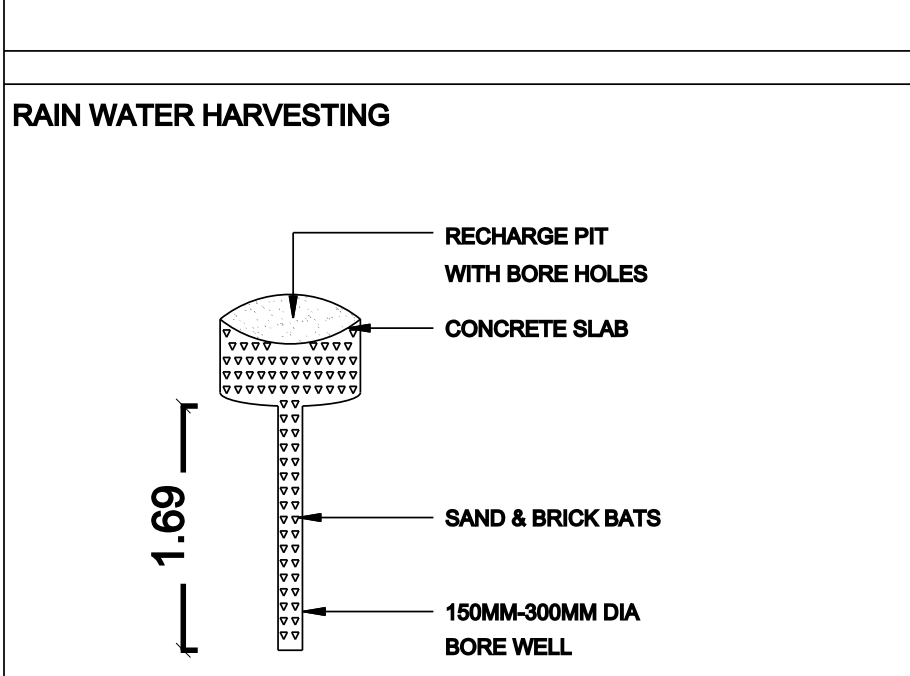
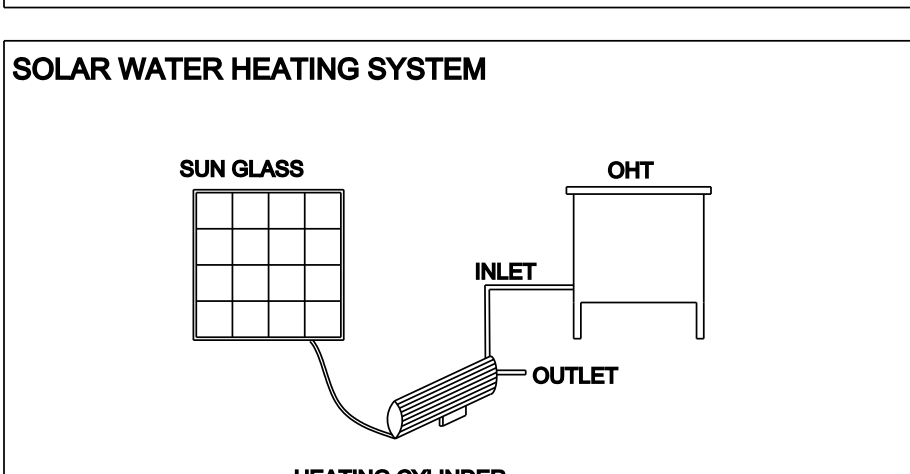
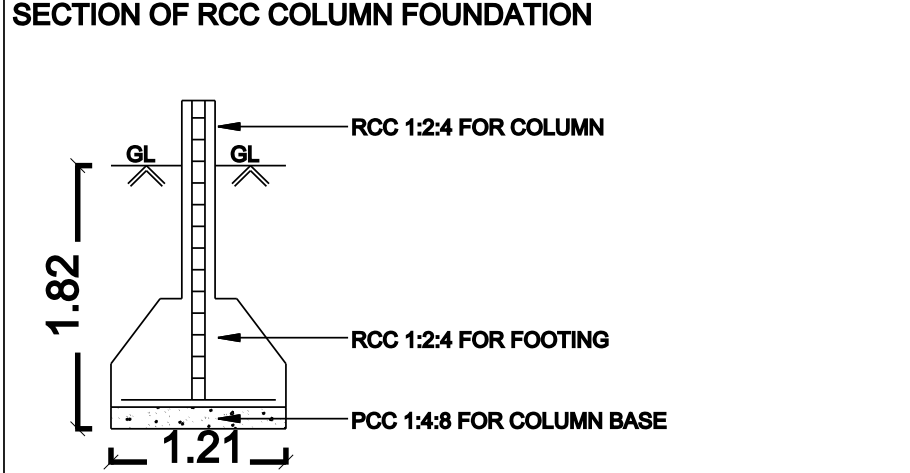
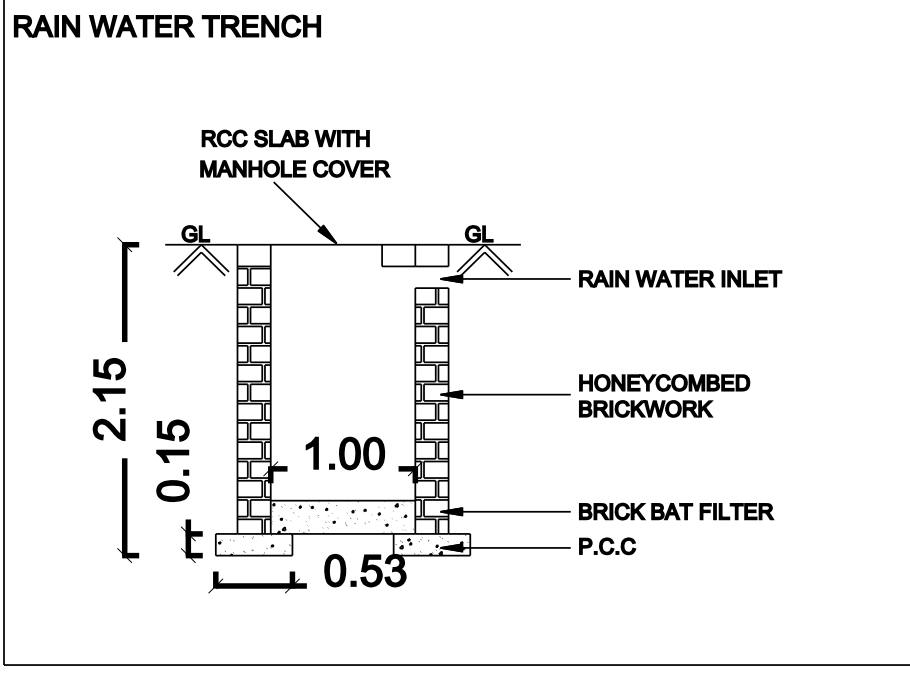
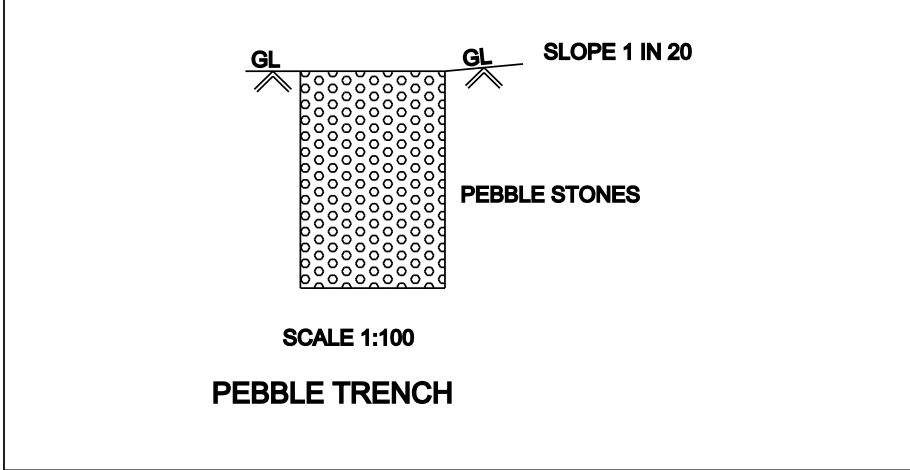
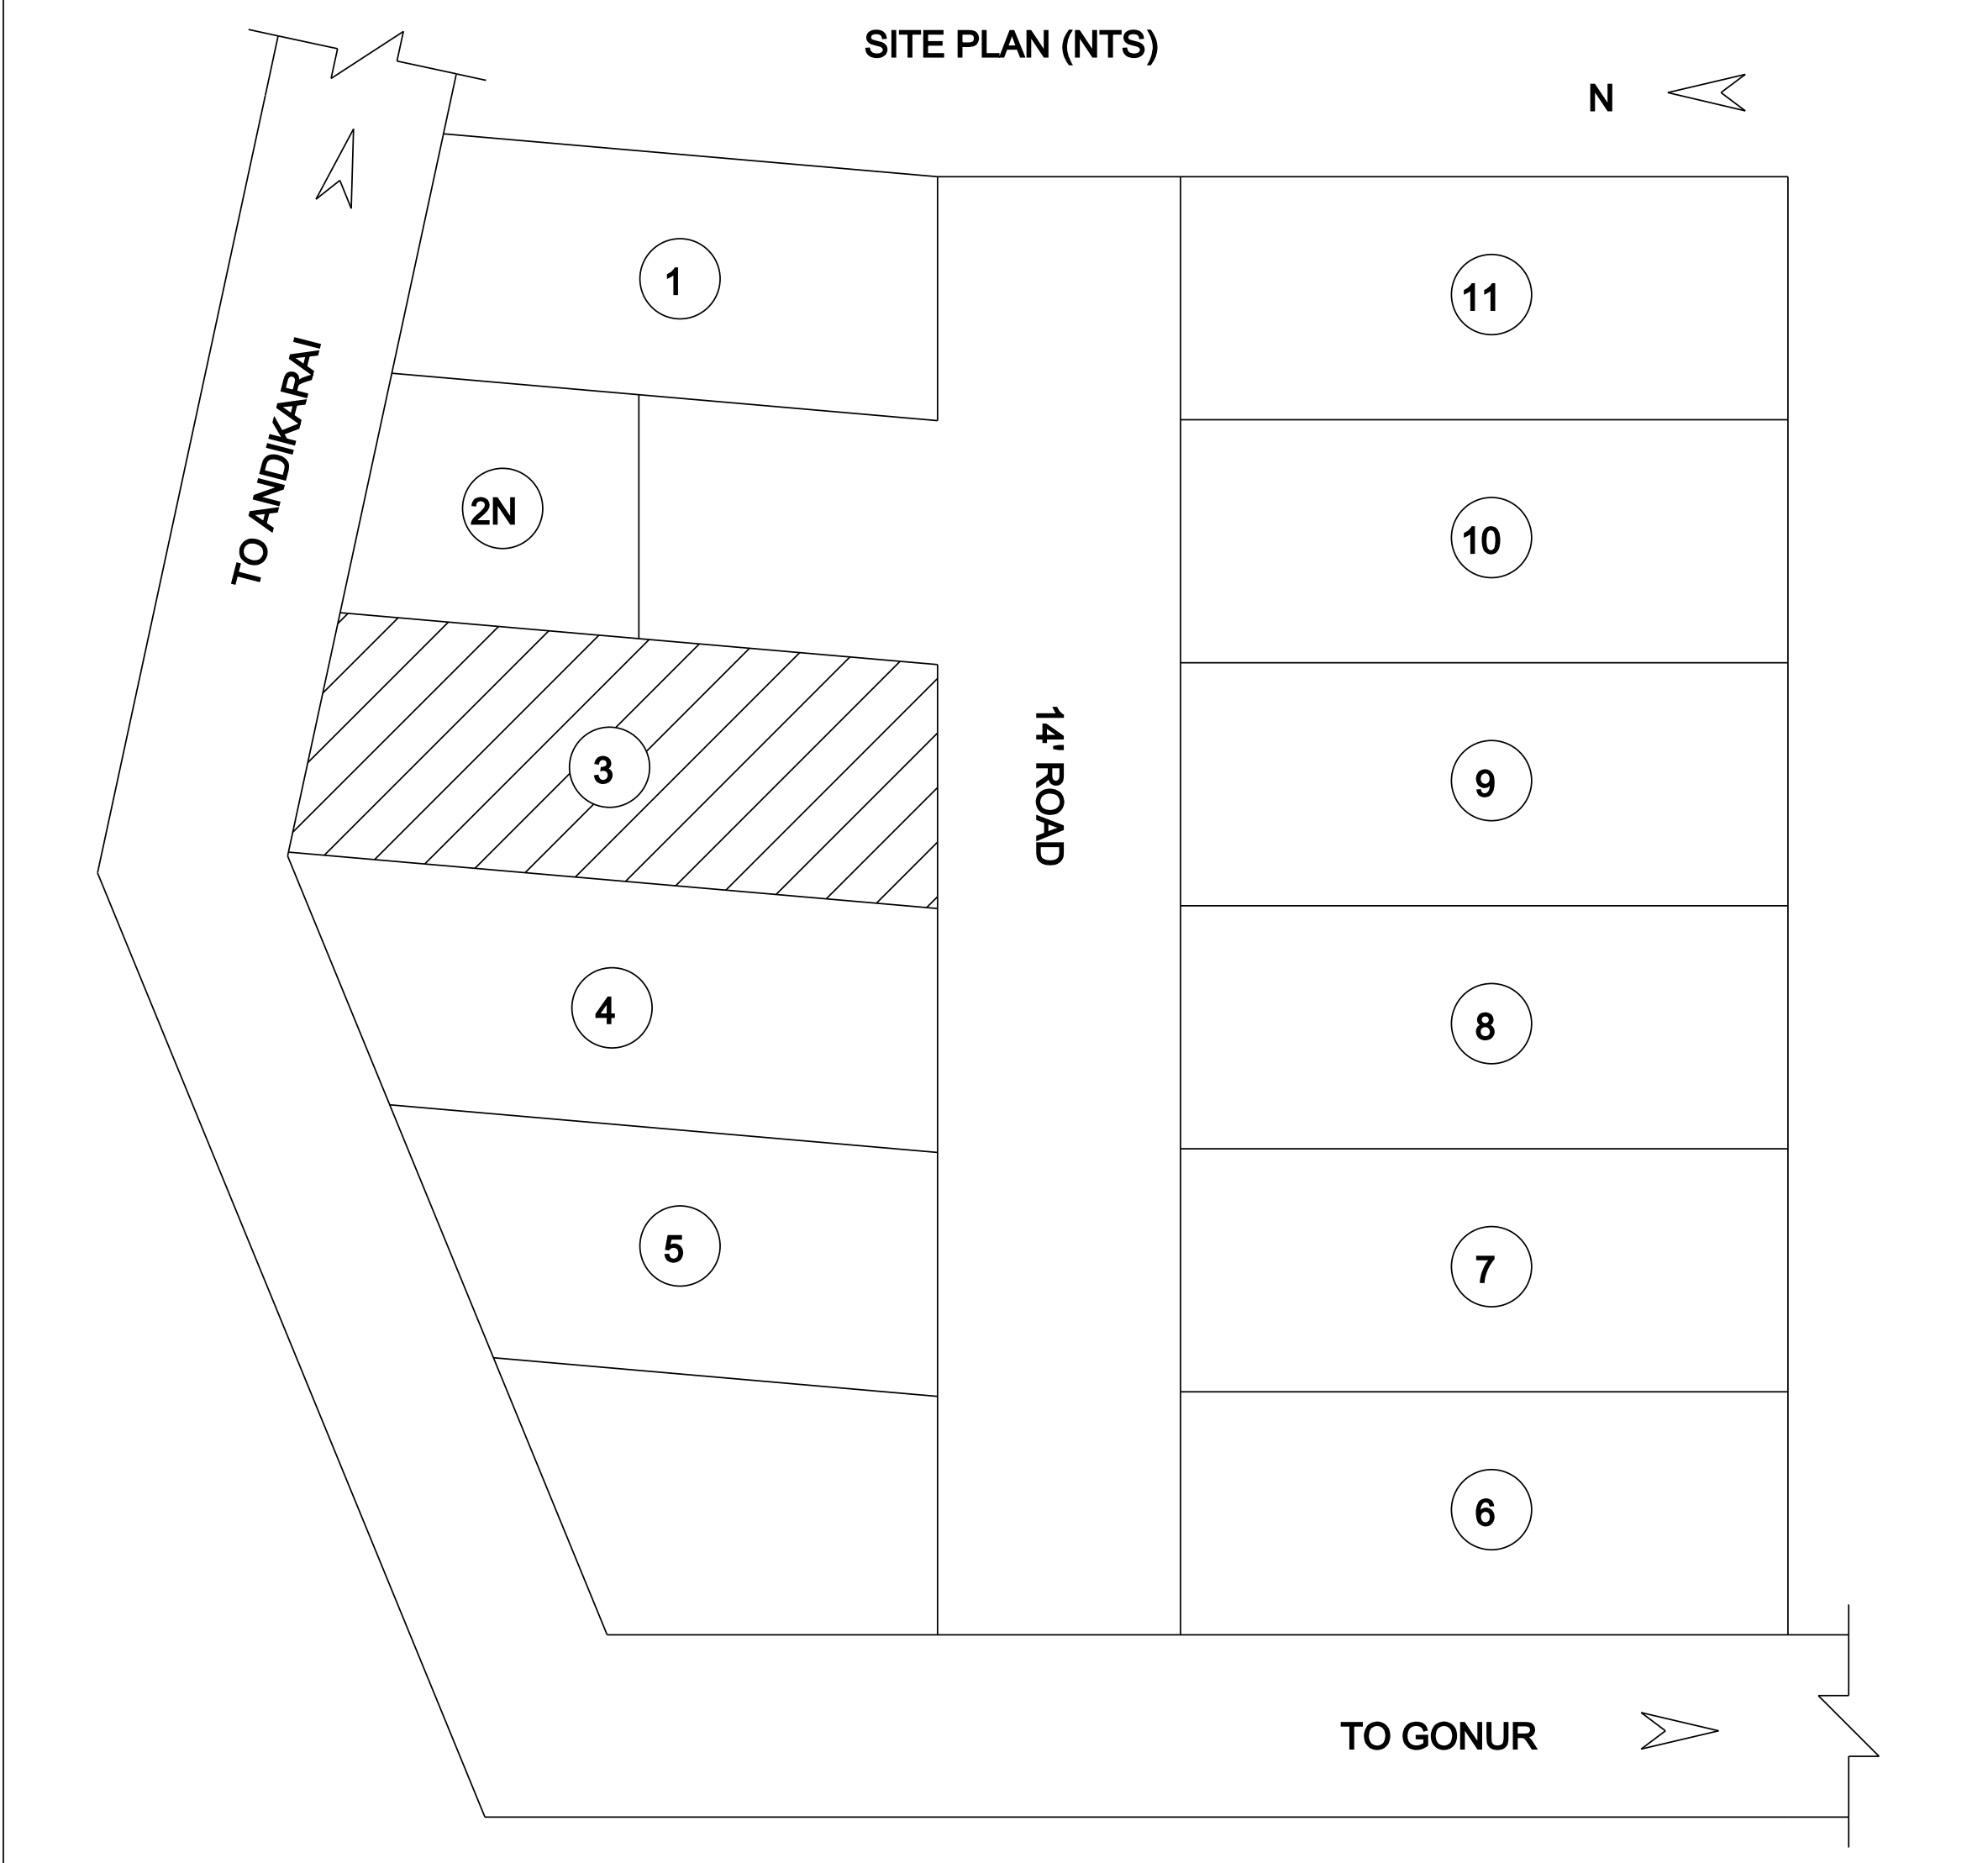


PLAN SHOWING THE PROPOSED CONSTRUCTION OF R.C.C ROOF RESIDENTIAL BUILDING IN SF NO: 721/1B1A2,
PATTA NO: 4472, AT MADATHUPATTY, GONUR EAST VILLAGE PANCHAYAT, METTUR TALUK, SALEM DISTRICT.

APPLICANT'S NAME: Mrs. PAUL VIMALI RUBAVATHI, W/O Mr. VICTOR J NELSON.

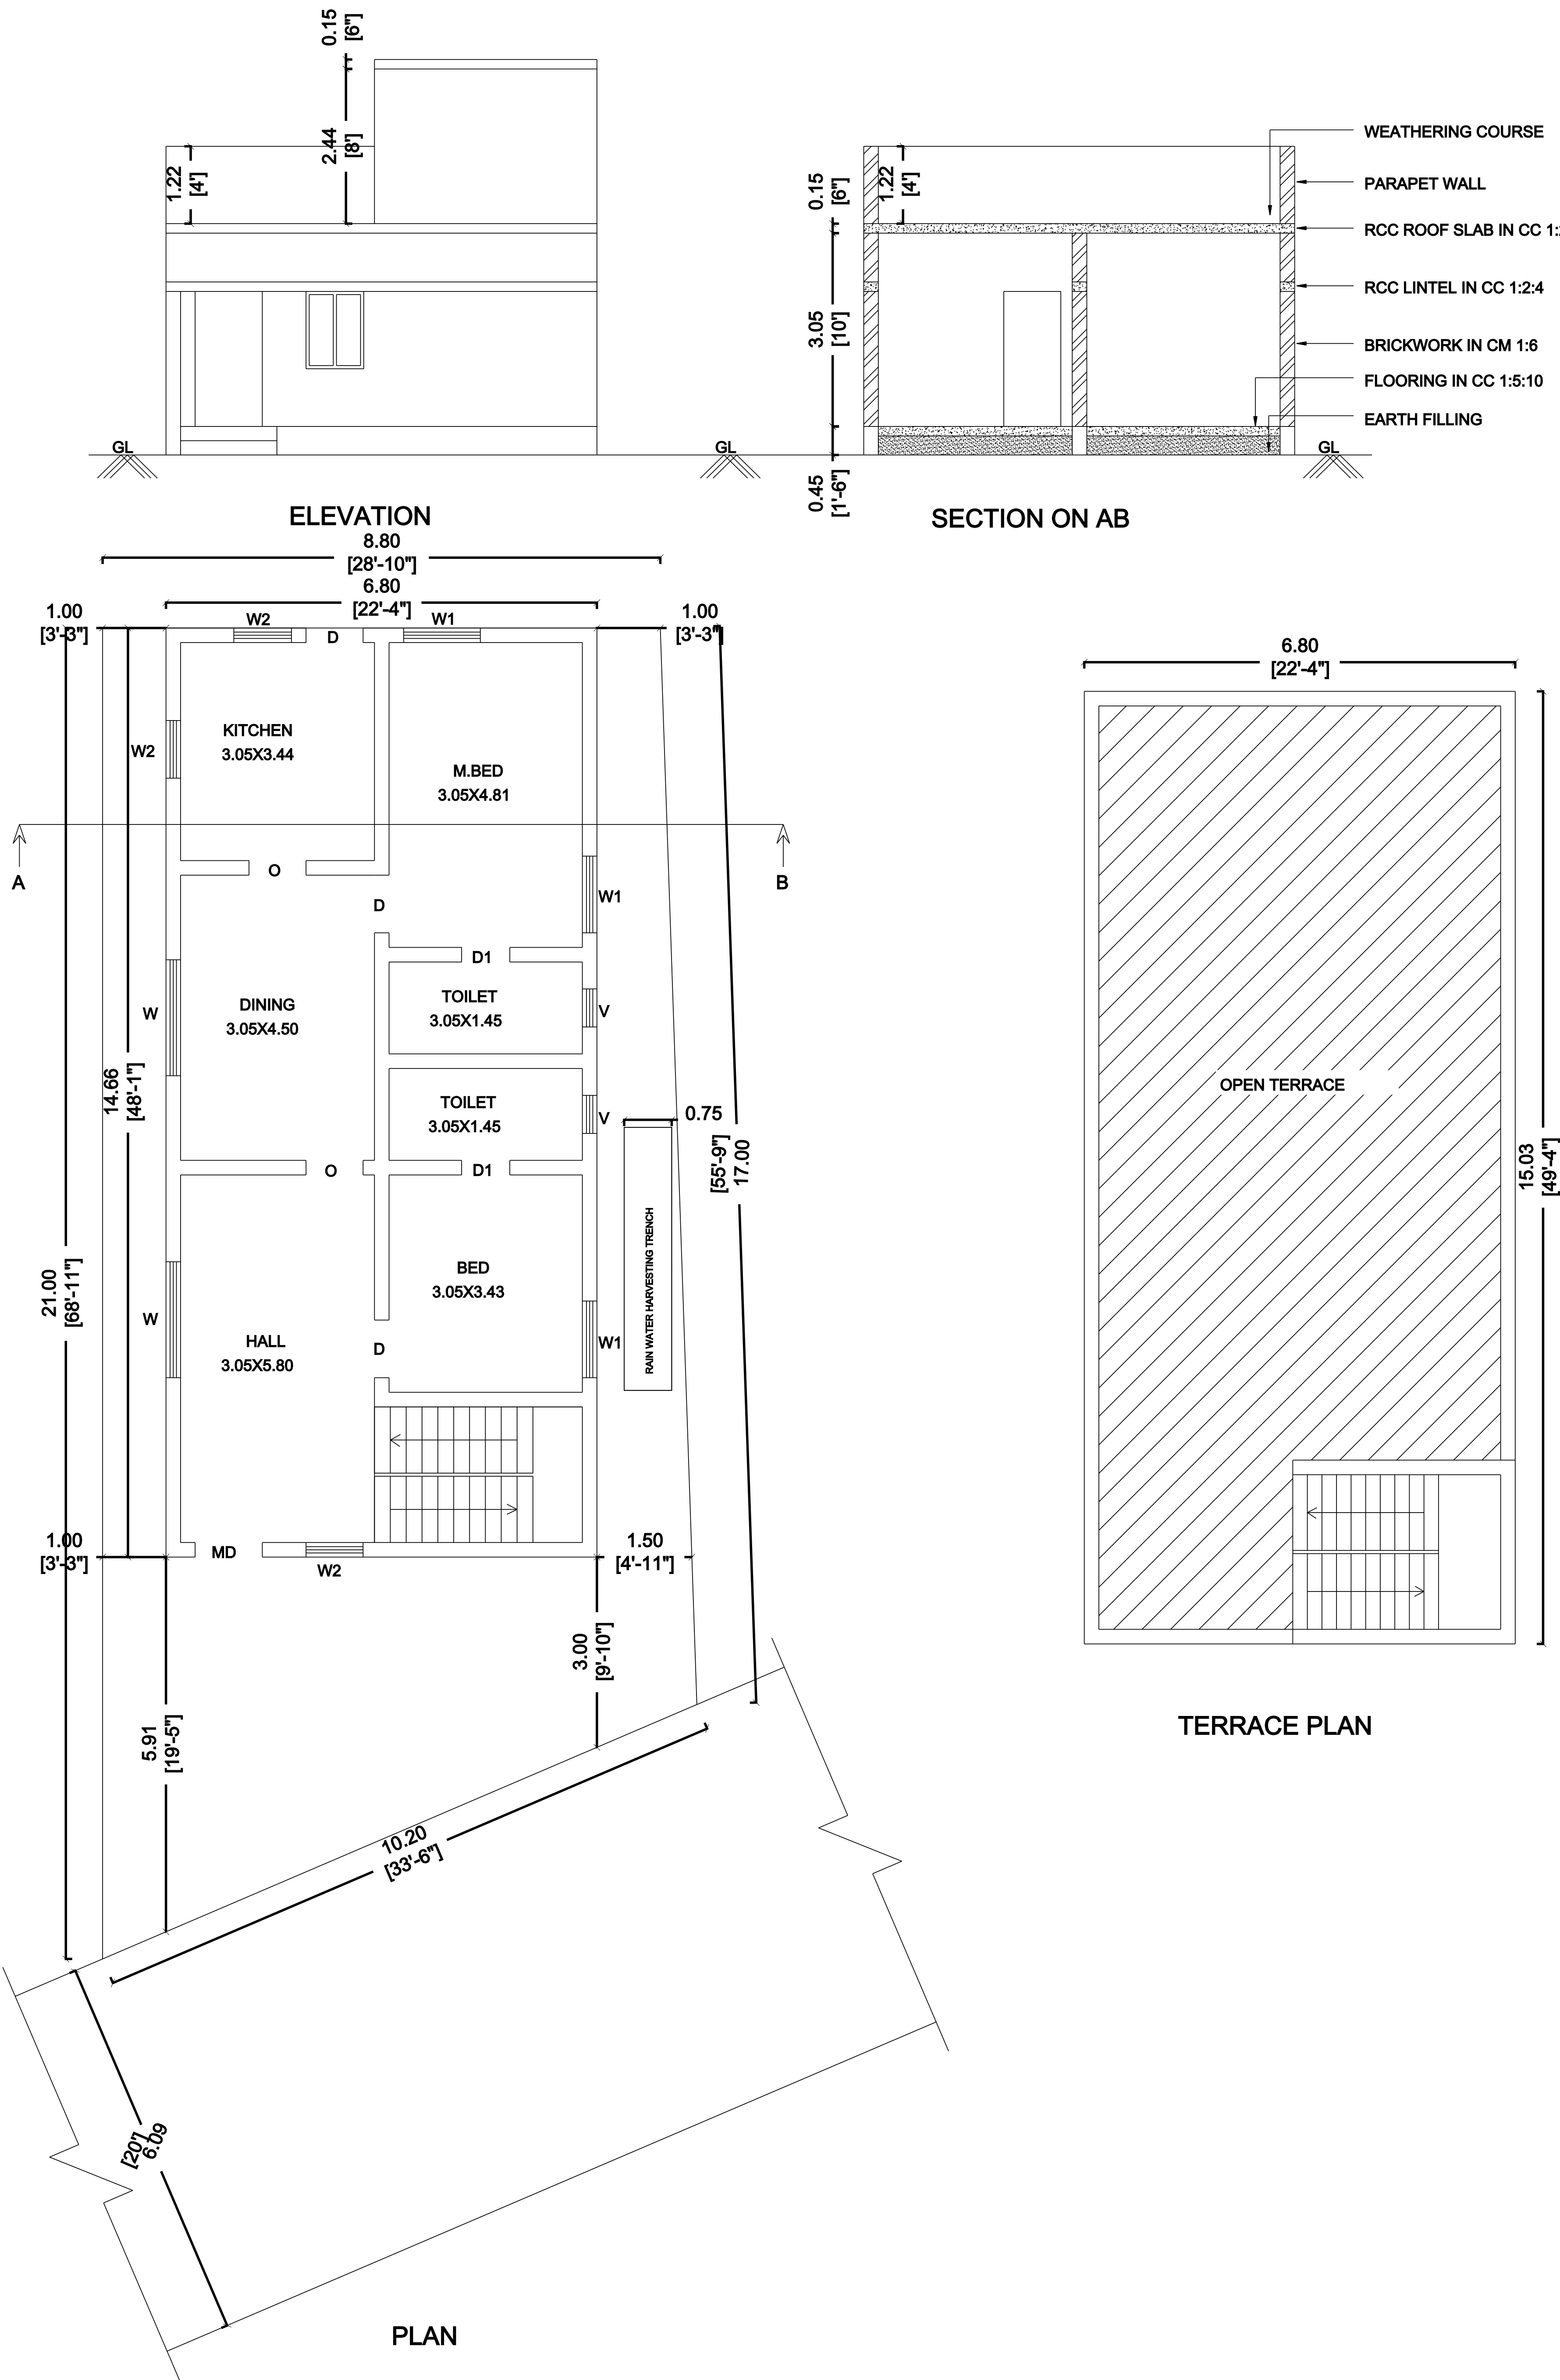

OFFICE USE

SCALE 1:100
ALL DIMENSIONS ARE IN METRES

SCHEDULE OF JOINERIES

MD	MAIN DOOR	1.06 X 2.13
D	DOOR	0.91 X 2.13
D1	DOOR	0.76 X 2.13
O	OPEN	0.91 X 2.13
W	WINDOW	1.82 X 1.21
W1	WINDOW	1.21 X 1.21
W2	WINDOW	0.91 X 1.21
V	VENT	0.60 X 0.60

AREA STATEMENT	AREA IN SQ.M	AREA IN SQ.FT
AREA OF THE SITE	181.06	1949.00
PLINTH AREA	99.69	1073.05
CARPET AREA	77.65	835.81

FSI : 102.20 / 181.06 = 0.56

APPLICANT

Signature of Applicant

ENGINEER

Signature of Engineer
Er.D.ANANDRAJ, B.E.,
Licensed Building Surveyor
Gonur, Mettur Dam-04
Salem Dt.