

PP

APPROVAL RECORD

Planning Permission

Salem

Salem district, Tamil Nadu

APPROVAL TYPE


Building Plan

ISSUING AUTHORITY

Town Panchayat

The approval as the planning authority issued it, reproduced in full behind this page.

An approval speaks to what was sanctioned, not to what was built. Completion is a separate record.

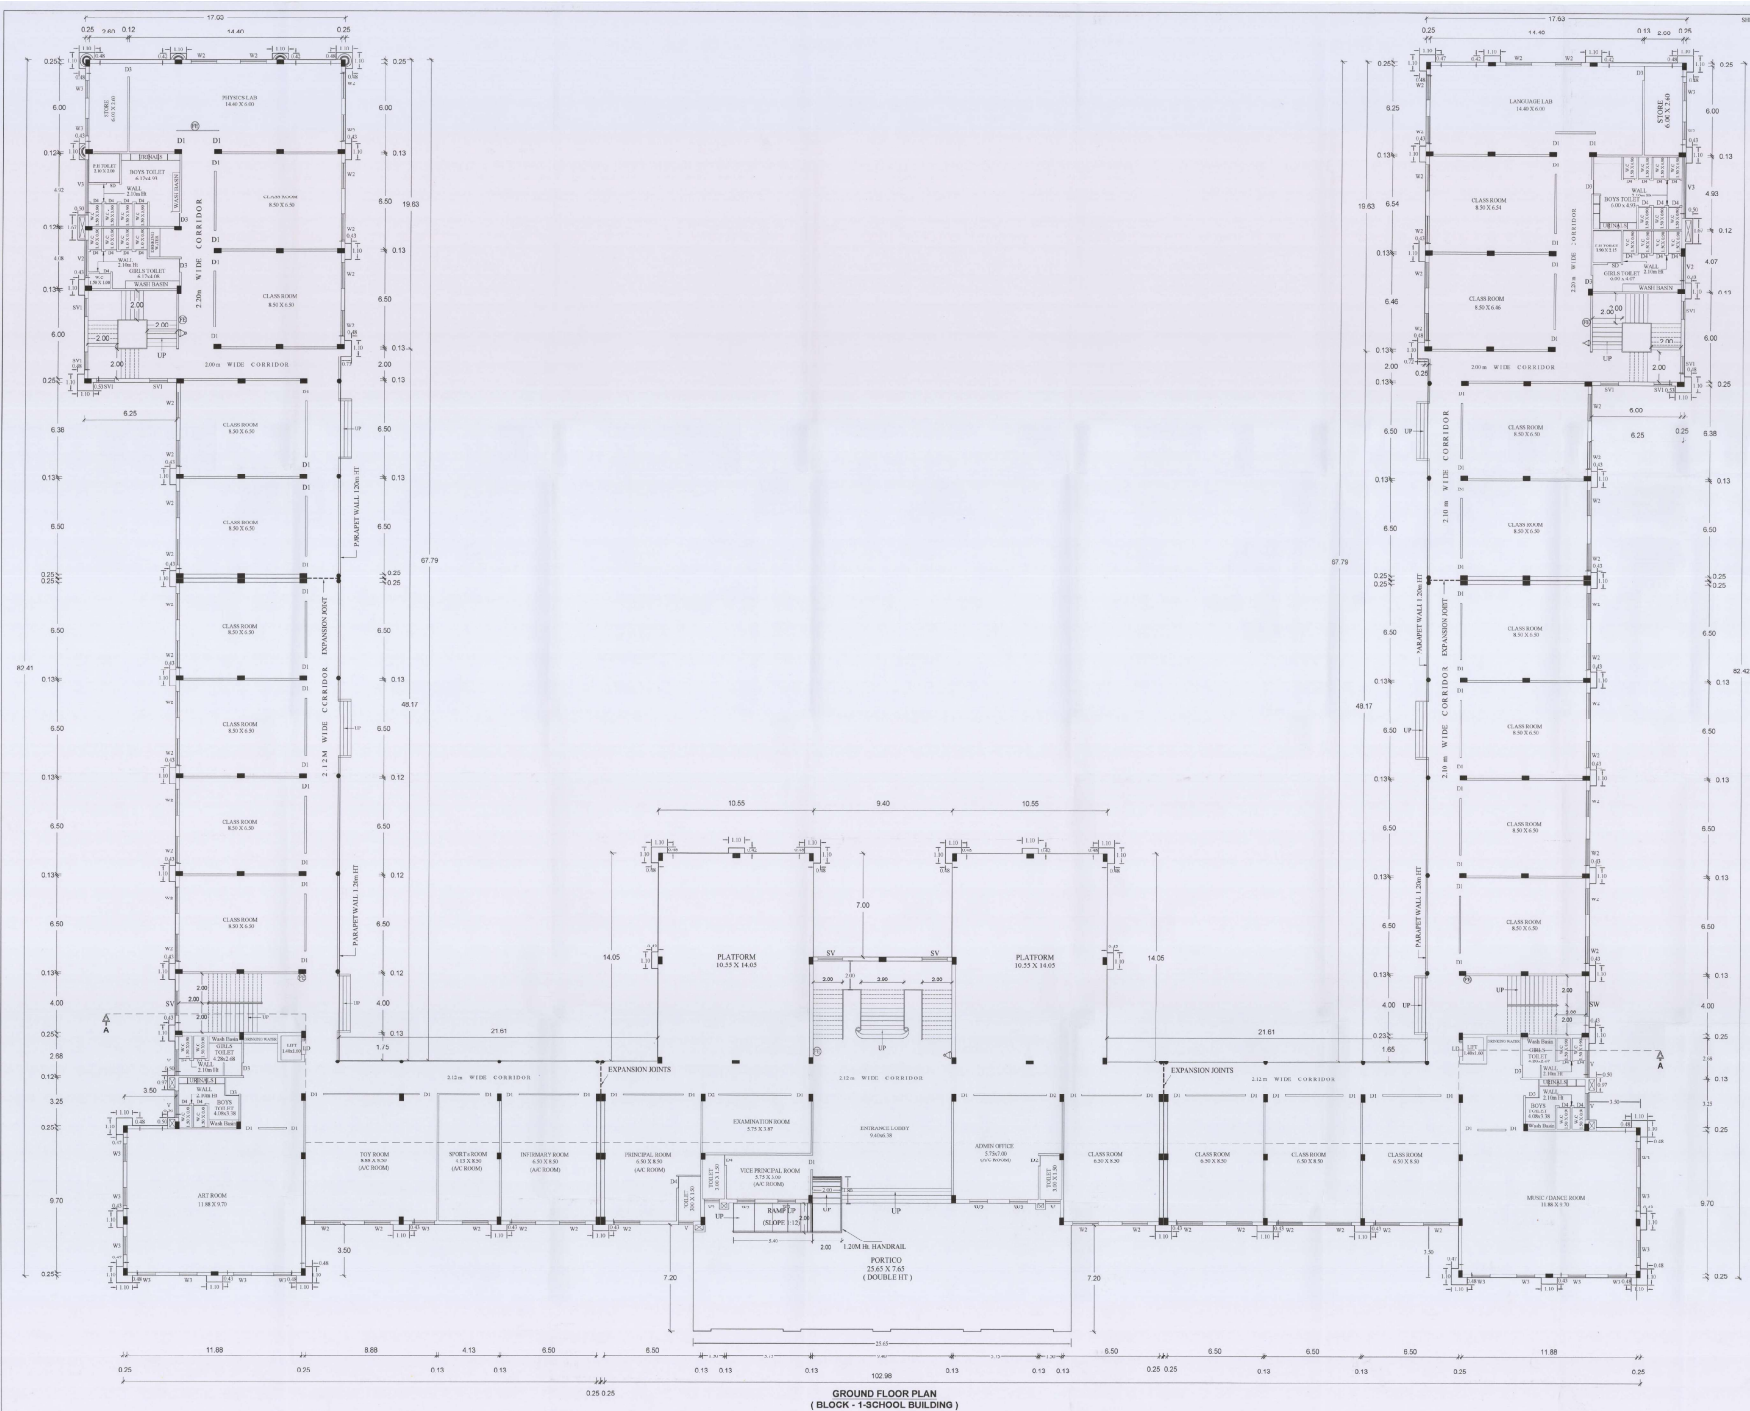

PLAN SHOWING THE PROPOSED
CONSTRUCTION OF RCC TERRACED ROOF
SCHOOL BUILDING FOR "ADITYA BIRLA
PUBLIC SCHOOL" IN S.No: 55/1A AT
AMANI PALLIPALAYAM VILLAGE,
ALAMPALAYAM TOWN PANCHAYAT,
KUMARAPALAYAM TALUK,NAMAKKAL DT.
NAME OF THE APPLICANT:
M/s GRASIM INDUSTRIES LIMITED.

COLOUR INDEX		SCALE -	
SITE BOUNDARY		ALL DIMENSIONAL ARE IN METRE	
PROPOSED BUILDING		SCALE 1:100	
PROPOSED DRIVE WAY		 FIRE EXTINGUISHER APPLIQUES PROVIDED IN NECESSARY PLACES.	
EXISTING ROAD		 FIRE ALARM	
10% OF GOR (PARK) AREA			

NOTE:

- * SOLAR APPARATUS TO BE PROVIDED
- * RAIN WATER HARVESTING SYSTEM & SULLAGE WATER TREATMENT PLANT & TANKS ARE PROVIDED AS PER STANDARD PROVISIONS.
- * LIGHTNING ARRESTER IS PROVIDED.
- * PHYSICALLY HANDICAPPED PERSONS RAMP 1 IN 12 SLOPE IS PROVIDED.
- * TOTAL NO OF STUDENTS

JOINERY DETAIL:	
D1 DOOR	1 120 x 210
D2 DOOR	1 180 x 210
D3 DOOR	1 800 x 210
D4 DOOR	1 076 x 210
L2 LEFT DOOR	2 800 x 210
W1 WINDOW	1 830 x 210
W2 WINDOW	1 75 x 210
W3 WINDOW	1 125 x 210
SW STAIR WINDOW	1 190 x 210
SV STAIR VENTILATOR	1 750 x 120
SV STAIR VENTILATOR	2 250 x 120
V1 VENTILATOR	1 003 x 660
V1 VENTILATOR	1 803 x 120
V2 VENTILATOR	2 503 x 120
V3 VENTILATOR	2 503 x 120

<u>AREA STATEMENT</u>	
<u>BLOCK-1 -SCHOOL BUILDING</u>	Sqm
GROUND FLOOR AREA	3574.01

APPLICANT:

For GRASIM INDUSTRIES LTD.
(Authorized Signatory)

ENGINEER:



alt

Fr. A. SUBBATHAN, B.E., M. Sc., M. Arch.,
R/O SALEMARSE-2 (Opp. No. 03071)
CLASSIC CONSTRUCTION
Building Contractors & Promoters

Deepa


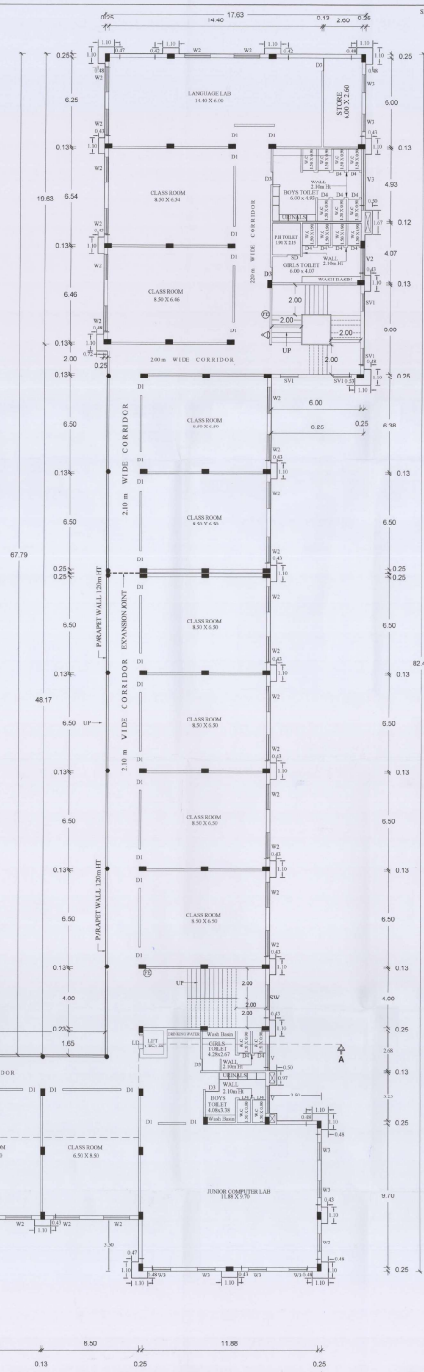

PLAN SHOWING THE PROPOSED CONSTRUCTION OF RCC TERRACED ROOF SCHOOL BUILDING FOR " A DITYA BIRLA PUBLIC SCHOOL" IN S.No: 55/1A AT AMANI PALIAPALAYAM VILLAGE, ALAMPALAYAM TOWN PANCHAYAT, KUMARAPALAYAM TALUK,NAMAKKAL DT.






NAME OF THE APPLICANT:

M/s.GRASIM INDUSTRIES LIMITED.



COLOUR INDEX		SCALE:-	
SITE BOUNDARY	☐	ALL DIMENSIONAL ARE IN METER	
PROPOSED BUILDING	☐	SCALE 1:100	
PROPOSED DRIVE WAY	☐	 FIRE EXTINGUISHER APRATUS	
EXISTING ROAD	☐	PROVIDED IN NECESSARY PLACES.	
10% OF OSR (PARK) AREA	☐	 FIRE ALARM	

NOTE:-

- * SOLAR APPARATUS TO BE PROVIDED
- * RAIN WATER HARVESTING SYSTEM & SULLAGE WATER TREATMENT PLANT & TANKS ARE PROVIDED AS PER STANDARD PROVISIONS.
- * LIGHTENING ARRESTER IS PROVIDED.
- * PHYSICALLY HANDICAPPED PERSONS RAMP 1 IN 12 SLOPE IS PROVIDED.
- * TOTAL NO OF STUDENTS

JOINERY DETAIL:

MD	MAIN DOOR	: 1.07 × 2.10
D1	DOOR	: 0.90 × 2.10
D2	DOOR	: 0.76 × 2.10
O	OPEN	: 0.90 × 2.10
W	WINDOW	: 2.40 × 1.50
W1	WINDOW	: 1.80 × 1.50
W2	WINDOW	: 1.20 × 1.50
KW	KITCHEN WINDOW	: 0.90 × 1.00
SV2	STAIR VENTILATOR	: 0.90 × 1.20
V1	VENTILATOR	: 0.60 × 0.90

AREA STATEMENT

<u>BLOCK-2 PRINCIPAL QUARTERS</u>		Sqm
GROUND FLOOR AREA	:	148.45
FIRST FLOOR AREA	:	125.13
HEAD ROOM AREA	:	15.63






APPLICANT:

For GRASIM INDUSTRIES LTD.
[Signature]
(Authorized Signatory)

ENGINEER:

A. Chandran
 ET. A. CHANDRAN, B.E., AMIE, F.I.V., M.Sc., **REK.**
 Chartered Engineer, Consulting Civil Engineer / Regd. Valuers
REGISTERED ENGINEER GRADE - I
 Reg. No. 01/RE-1/2019-2024/SILPA SALEM.
 Reg. No:
 D.No: 104, S.P.R. Colony, Vincent, SALEM. 636 007
 Mobile No: 99446 14150, 89032 09150

A. H. R.
Er. A. SOUNDARAJAN, B.E., M.E. (Struct.)
RDD SALEM/RSE-II/Reg. No. 002/2019
CLASSIC CONSTRUCTION
Building Contractor & Promoters,
12/192-E, Thirunavukkarasu Street,
Advaita Ashramam Road,
Fairlands, Salem-636 004.
Cell: 96782 70663

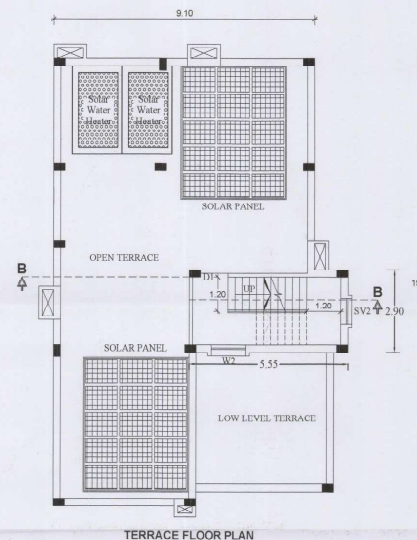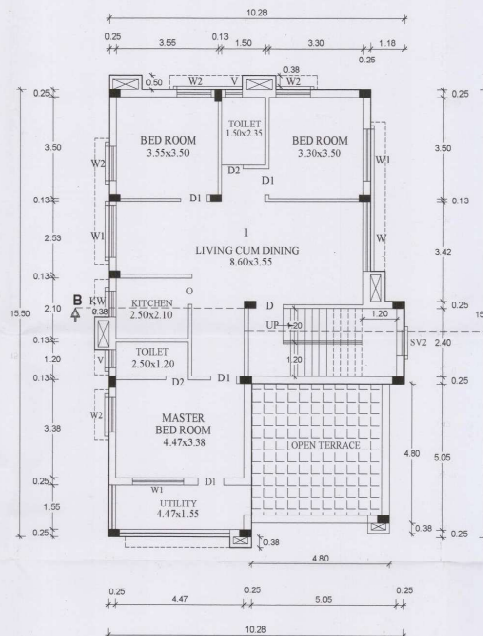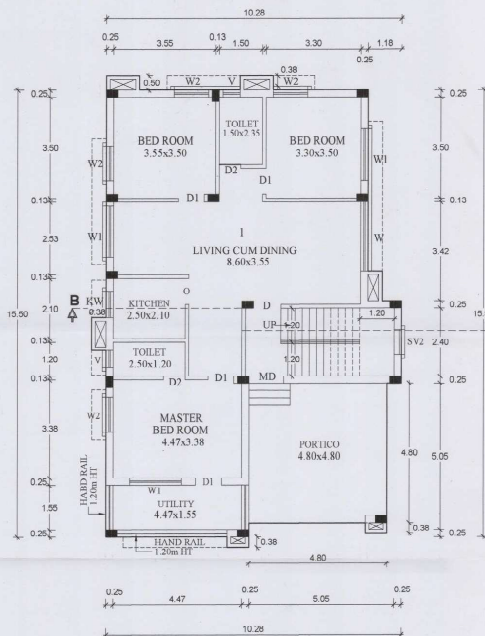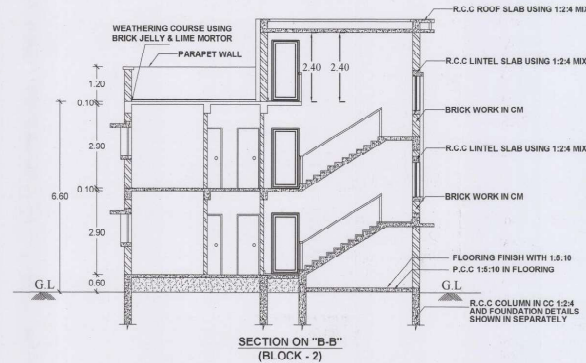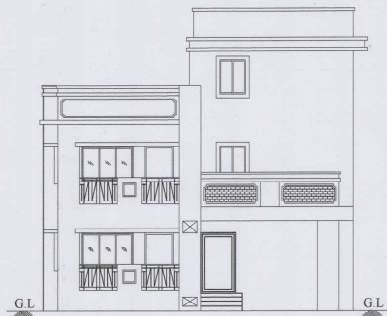

FLOOR UNITS

BLOCK-2- PRINCIPAL QUARTERS

GROUND FLOOR UNIT-1 : 148.45 Sqm

FIRST FLOOR UNIT-1 : 125.13 Sqm


BLOCK-2- PRINCIPAL QUARTERS

**PLAN SHOWING THE PROPOSED
CONSTRUCTION OF RCC TERRACED ROOF
SCHOOL BUILDING FOR "ADITYA BIRLA
PUBLIC SCHOOL" IN S.No: 55/1A AT
AMANI PALLIPALAYAM VILLAGE,
ALAMPALAYAM TOWN PANCHAYAT,
KUMARAPALAYAM TALUK, NAMAKKAL DT.**


NAME OF THE APPLICANT:
M/s GRASIM INDUSTRIES LIMITED.




FRONT ELEVATION

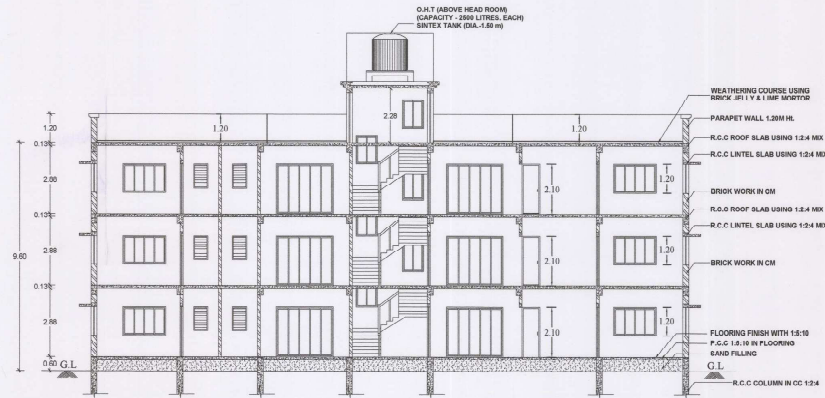

SECTION ON "C-C"

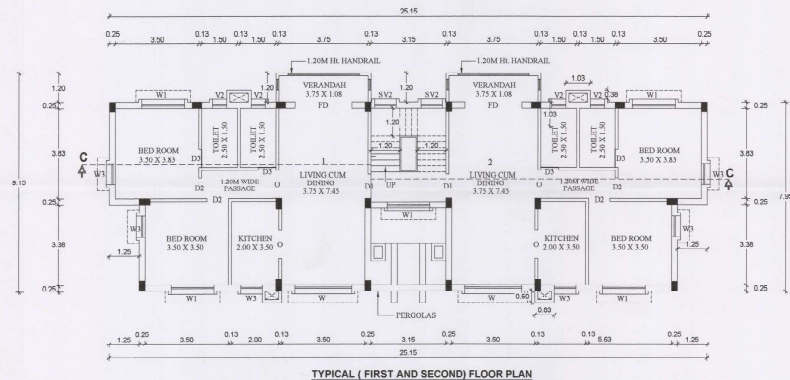


TYPICAL (FIRST AND SECOND) FLOOR PLAN

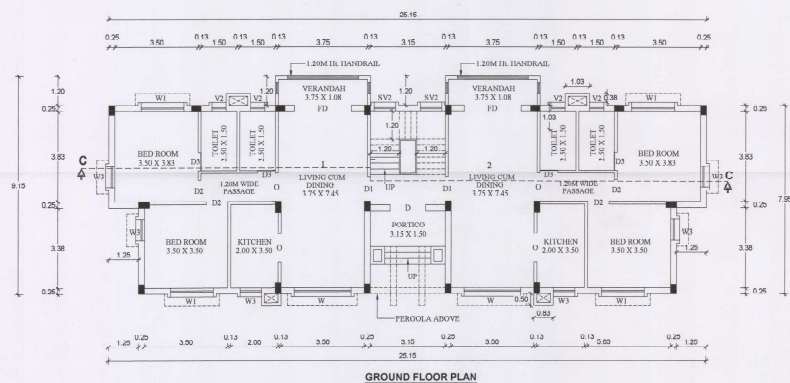

GROUND FLOOR PLAN

BLOCK-3,4,5 (STAFF QUARTERS-1,2,3)

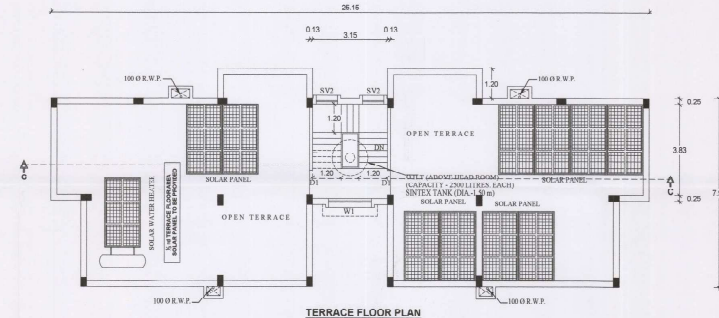

TERRACE FLOOR PLAN

COLOUR INDEX	SCALE:-
SITE BOUNDARY	ALL DIMENSIONAL ARE IN METER
PROPOSED BUILDING	SCALE 1:100
PROPOSED DRIVE WAY	☐ FIRE EXTINGUISHER APARATUS
EXISTING ROAD	☐ PROVIDED IN NECESSARY PLACES.
10% OF OSR (PARK) AREA	☐ FIRE ALARM
	☐ EXHAUST FAN

NOTE:-

- * SOLAR APARATUS TO BE PROVIDED
- * RAIN WATER HARVESTING SYSTEM & SULLAGE WATER TREATMENT PLANT & TANKS ARE PROVIDED AS PER STANDARD PROVISIONS.
- * LIGHTNING ARRESTER IS PROVIDED.
- * PHYSICALLY HANDICAPPED PERSONS RAMP 1 IN 12 SLOPE IS PROVIDED.
- * TOTAL NO OF STUDENTS

JOINERY DETAIL:

D1 DOOR	: 1.50 x 2.10
D3 DOOR	: 1.07 x 2.10
D2 DOOR	: 0.90 x 2.10
D3 DOOR	: 0.76 x 2.10
FD FRENCH DOOR	: 2.40 x 2.10
O OPEN	: 1.20 x 2.10
W WINDOW	: 2.40 x 1.50
W1 WINDOW	: 1.80 x 1.50
W2 WINDOW	: 1.20 x 1.50
W3 WINDOW	: 0.91 x 1.50
SV2 STAIR VENTILATOR	: 0.90 x 1.20
V2 VENTILATOR	: 0.60 x 0.90

AREA STATEMENT

	Sqm
1. BLOCK-3 (STAFF QUARTERS-1)	
GROUND FLOOR AREA	: 196.11
FIRST FLOOR AREA	: 191.38
SECOND FLOOR AREA	: 191.38
HEAD ROOM AREA	: 15.42
2. BLOCK-4 (STAFF QUARTERS-2)	
GROUND FLOOR AREA	: 196.11
FIRST FLOOR AREA	: 191.38
SECOND FLOOR AREA	: 191.38
HEAD ROOM AREA	: 15.42
3. BLOCK-5 (STAFF QUARTERS-3)	
GROUND FLOOR AREA	: 196.11
FIRST FLOOR AREA	: 191.38
SECOND FLOOR AREA	: 191.38
HEAD ROOM AREA	: 15.42

APPLICANT:

For GRASIM INDUSTRIES LTD.
(Authorized Signatory)

ENGINEER:

(Signature)
E. A. SHUBHARAJAN, B.E. (M.E. / M.Sc.),
R.O. SALEM (RSE) / Reg. No. 0022819
CLASSIC CONSTRUCTION
Building Contractor & Promoters,
12/192-E, Thiruvannamalai Street,
Aditya Ashramam Road,
Fairlands, Salem-636 004.
Mobile No: 98446 18150, 89033 09159
Call: 98782 78663

FLOOR UNITS

BLOCK-3- STAFF QUARTERS

GROUND FLOOR UNIT-1	: 87.72 Sqm
GROUND FLOOR UNIT-2	: 87.72 Sqm
FIRST FLOOR UNIT-1	: 87.72 Sqm
FIRST FLOOR UNIT-2	: 87.72 Sqm

BLOCK-4- STAFF QUARTERS

GROUND FLOOR UNIT-1	: 87.72 Sqm
GROUND FLOOR UNIT-2	: 87.72 Sqm
FIRST FLOOR UNIT-1	: 87.72 Sqm
FIRST FLOOR UNIT-2	: 87.72 Sqm

BLOCK-5- STAFF QUARTERS

GROUND FLOOR UNIT-1	: 87.72 Sqm
GROUND FLOOR UNIT-2	: 87.72 Sqm
FIRST FLOOR UNIT-1	: 87.72 Sqm
FIRST FLOOR UNIT-2	: 87.72 Sqm

(Signature)
SHAI JEEVAGAN CONSULTANT
CONSULTING CIVIL ENGINEER
Registered Engineer - S.P.A. No. 00976/2011
SCMC
76, Mettu Marlamman Kovil Street,
Salem-601. Call: 98425 14118

COLOUR INDEX		SCALE -	
SITE BOUNDARY		ALL DIMENSIONAL ARE IN METER	
EXISTING BUILDING TO BE DEMOLISHED			
PROPOSED BUILDING		(11)	FIRE EXTINGUISHER APPARATUS PROVIDED IN NECESSARY PLACES.
PROPOSED DRIVE WAY			FIRE ALARM
EXISTING ROAD			
10% OF OSR (PARK) AREA			
DEVELOPMENT PROHIBITED AREA			

AREA STATEMENT:
AREA OF SITE

BUILDING AREA	
---------------	--

		Sum	Sum	Sum

	GROUND FLOOR AREA	****	3574.01	3574.01
--	-------------------	------	---------	---------

2.	BLOCK-2 PRINCIPAL QUARTERS			
----	----------------------------	--	--	--

FIRST FLOOR AREA	125.13	125.13
HEAD ROOM AREA	15.62	15.62

	GROUND FLOOR AREA	****	196.11	196.11
--	-------------------	------	--------	--------

SECOND FLOOR AREA	---	191.38	191.38
HEAD ROOM AREA	15.42	---	15.42

GROUND FLOOR AREA	***	196.11	196.11
-------------------	-----	--------	--------

HEAD ROOM AREA	15.42	----	15.42
----------------	-------	------	-------

GROUND FLOOR AREA	----	196.11	196.11
FIRST FLOOR AREA	----	101.38	101.38

HEAD ROOM AREA	15.42	----	15.42
----------------	-------	------	-------

Sqm

10	10% OF OSR AREA	: 2714.15
----	-----------------	-----------

FLOOR SPACE INDEX (8939 87/27050.00) : 0.330

PH CAR PARKING: (3.60m x 5.00m)

TWO WHEELER PARKING: (1.00m x 1.80m)

PH TWO WHEELER PARKING: (1.00m x 1.80m)

CYCLE PARKING PROVIDED : 756 No's

NOTE:	

No. OF STUDENTS (BOYS)	: 750 NOS
No. OF STUDENTS (GIRLS)	: 750 NOS

TOTAL No's OF BOYS TOILET	:	32 No's
---------------------------	---	---------

APPLICANT: _____

For GRACIM INDUSTRIES LTD.,

Procedural

57 (Authorised Sign)

010

ENGINEER:

Er. M. RAJA, B.E.,

SHAI JEEVADHAN CONSULTANT
CONSULTING CIVIL ENGINEER

Registered Engineer : SLPA No: 05/RCE/2019
SCMC;

26, Mettu Mariamman Kovil Street,
Salem-600 001. Cell: 99451 11000

Fr. A. SUNDARAJAN, B.E., M.E. (Structl.),
M.B.E., C.A.S.T.R., F.I.C., M. 00083649

CLASSIC CONSTRUCTION


Building Contractor & Promoters, *A. Chandrasekhar*
12/15/2, G. Thiruvalluvar Street, P. A. CHANDRASEKHAR

Advaita Ashramam Road,




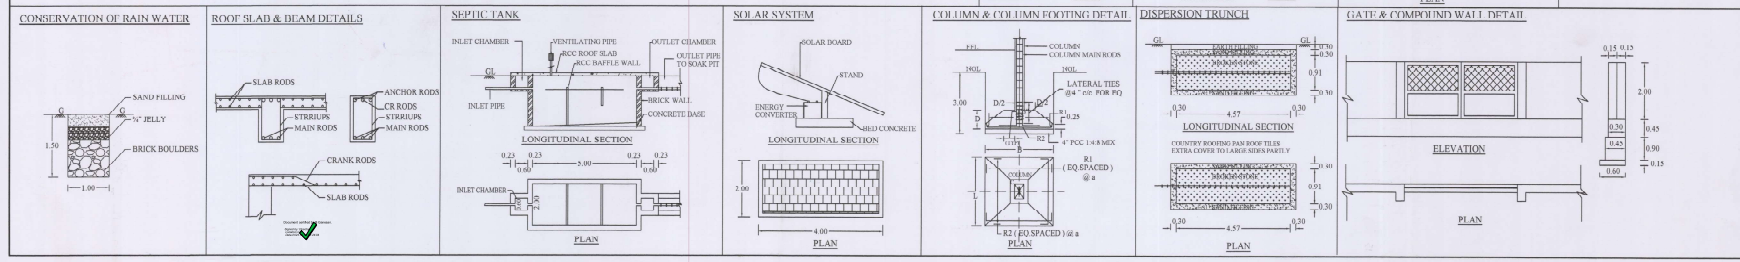[illegible]

Eight ways to know a piece of land before you pay for it.

This report covers one part of the picture. These cover the rest, drawn from the same government records, for any property in Tamil Nadu.

LandLens One

Ask anything about a property and get an answer grounded in live government records, with the sources shown.

[/landlens/one](#)



Verify My Land

Every record check run on one property and returned as a single report.

[/landlens/verify-my-land](#)



Legal Opinion

An advocate's written opinion on the title, built on the records we pull for it.

[/landlens](#)



One Map

Every layer on one map: the parcel, its boundary, zoning, water bodies and what sits around it.

[/landlens/one/map](#)



PriceMap

What land actually changed hands for around this plot, taken from the registered deeds.

[/landlens/pricemap](#)



Build Scope

What you are allowed to build here: floor space, height, coverage and setbacks.

[/landlens/build-scope](#)



Property Tracker

Watch a property and hear about it when something new is registered against it.

[/landlens/property-tracker](#)



Deal Room

Run the transaction in one place: documents, stamping, signatures and the parties.

[/landlens/deal-room](#)



Twenty-four checks you can run yourself, at no cost.

Records and verification

The registers themselves, read for you.

Encumbrance Certificate

Patta and Chitta

Field Measurement Sketch

EC Analyzer

Bank charge check

Court case search

Seller background check

Approval check by survey

Zoning and land use

What the plan says can happen on this land.

Land use zone finder

CMDA land use check

Coastal regulation zone

Master plan check

Water bodies finder

Airport height clearance

Value and duty

What it is worth and what it costs to register.

Guideline value by street

Guideline value by survey

Stamp duty and registration fees

Capital gains

Floor space index

Area unit converter

Registers and directories

Who holds it, and which office keeps the record.

Find your registering office

Temple property check

Waqf property check

RERA register



Every free tool
/tools



Services we run
for you
/services



The LandLens
suite
/landlens/one



Every claim in this document traces back to a government record.

Legal opinions, due diligence and title verification

Building plan, layout and sub-division approvals

Completion and occupancy certificates, regularisation

Escrow, negotiation and NRI property management

Land survey, soil testing, architecture and construction

Verified RealEstate
3/350/2 Mettukuppam,
OMR Thoraipakkam,
Chennai 600 097, India
hello@verified.realestate
+91 9996 12 9996

Prepared from the registers named on the page each finding sits on. Where a register could not be read, this document says so in its place rather than leaving the gap to be read as a clean result.

