


Title:

Ground Floor Plan, Section and Elevation

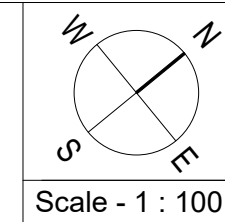

Scale - 1 : 100

Site Area Details in Sq.mt

Survey No	Area as per Document	Area as per Patta
13 / 26	2185.30	2186.00
19 / 1B1C	7163.00	7166.00
28 / 3C2B	242.81	243.00
28 / 70A2	121.41	121.00
Total	9712.52	9716.00

Building area details in Sq.m

Floor	FSI area in Sq.m	Non FSI area	Deduction area	Built up area in Sq.m
Ground	2608.69	0.00	191.49	2608.69
Total	2608.69	0.00	191.49	2608.69

Joinery Details

S.No	Symbol	Description	Size in Meter
1	MD1	Main Door	2.18 x 2.44
1	DD2	Door	1.80 x 2.44
2	D	Door	1.20 x 2.44
3	D1	Door	0.91 x 2.44
4	D2	Door	1.05 x 2.44
5	D3	Door	0.76 x 2.44
6	W	Window	4.61 x 1.52
7	W1	Window	3.40 x 1.52
8	W2	Window	3.40 x 1.52
9	FD	French Door	2.00 x 2.44
10	SD1	French Door	1.02 x 2.44
11	SD2	French Door	1.80 x 2.44
12	SD1	French Door	1.02 x 2.44
13	V	Ventilation	1.50 x 0.81
14	V1	Ventilation	1.19 x 0.81

FSI Calculation:


$$\text{Floor Space Index} = \frac{2608.69}{9712.52} = 0.269$$

Parking Details

Description	Car Parking (Appendix H) (rule 12)		Two wheeler Parking (Appendix H) (rule 12)	
	Required	Provided	Required	Provided
FSI area- First 1000 Sq.mt	5	7	0	0
Balance area - 1608.69 Sq.mt	16	17	0	0
Total	21	24	0	0

Reference :


Site Boundary

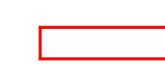


Proposed Building




Existing Road

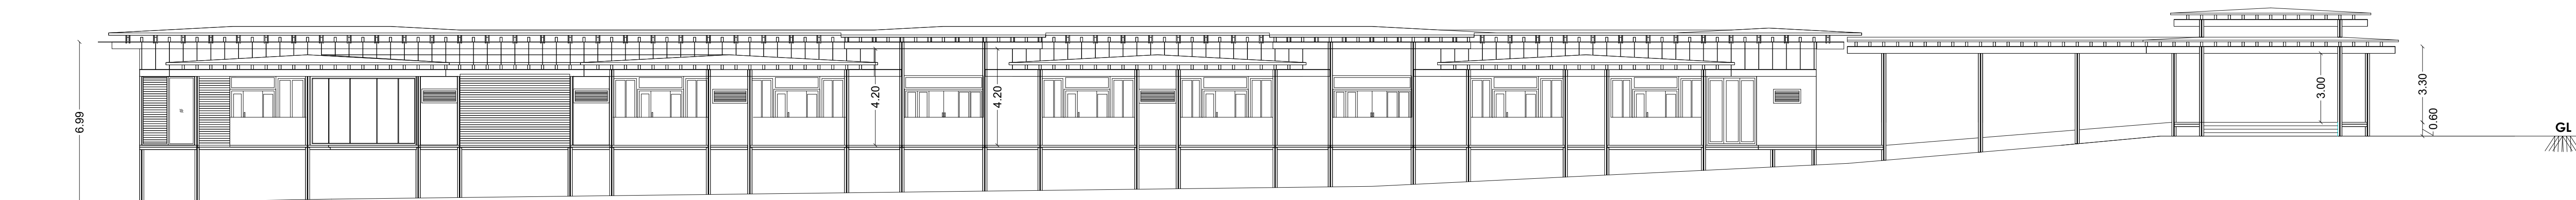

ELEVATION

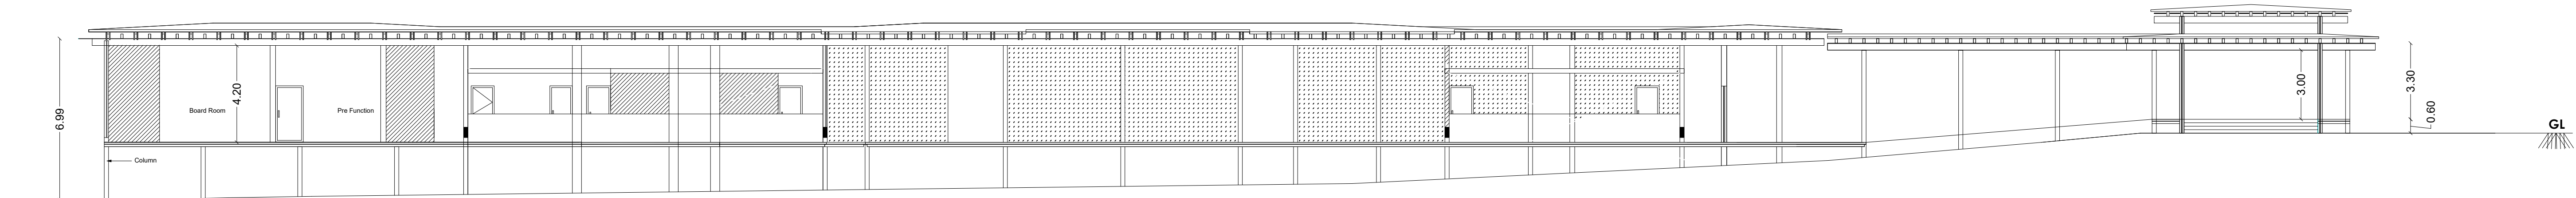

SECTION ON AB

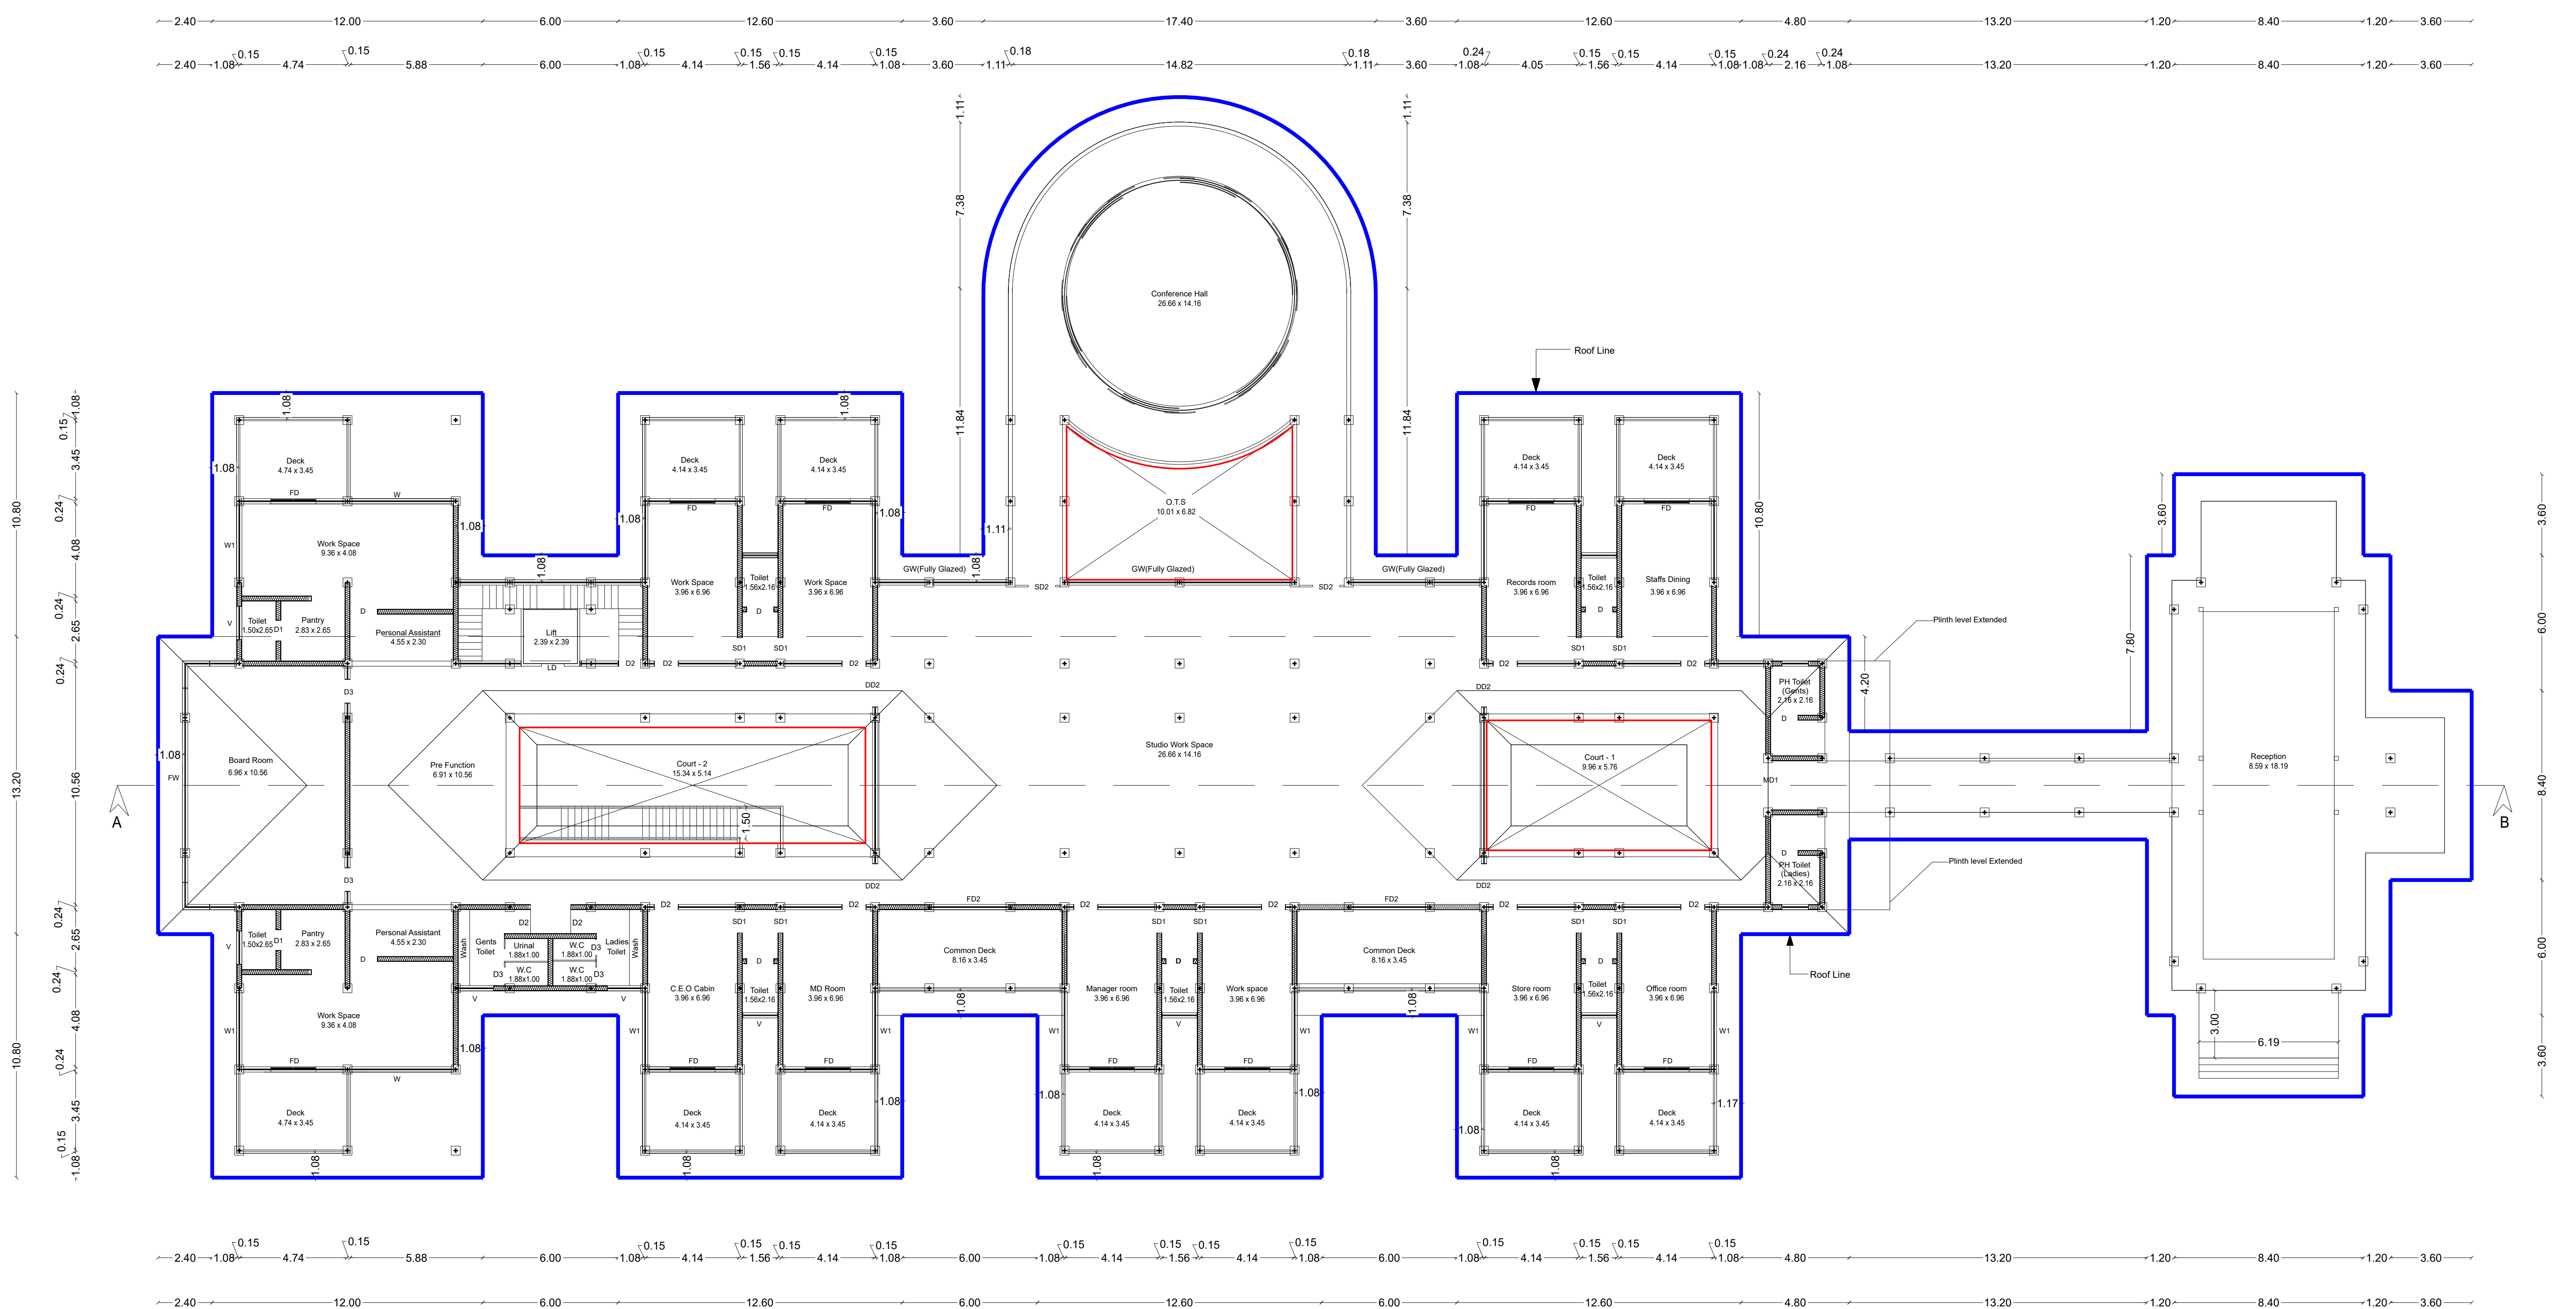

GROUND FLOOR PLAN

P. Ashok

Er. P. ASHOK, B.E., M.E., F.I.V.
REGISTERED ENGINEER & APPROVED VALUER
GRADE II Reg. No. 64 R55-11-2019
36-A, Venkateswaram,
Vincent, Hasthampatti (P.O.),
SALEM-636 007.
Mob: 94423 44896 9427-2414797
E-Mail: rankconstruction@gmail.com

Structural Engineer

P. Ashok

Er. P. ASHOK, B.E., M.E., F.I.V.
REGISTERED ENGINEER & APPROVED VALUER
GRADE II Reg. No. 64 R55-11-2019
36-A, Venkateswaram,
Vincent, Hasthampatti (P.O.),
SALEM-636 007.
Mob: 94423 44896 9427-2414797
E-Mail: rankconstruction@gmail.com

Registered Engineer

Site Area Details in Sq.mt		
Survey No	Area as per Document	Area as per Patta
13 / 26	2185.30	2186.00
19 / 1B1C	7163.00	7166.00
28 / 3C2B	242.81	243.00
28 / 70A2	121.41	121.00
Total	9712.52	9716.00

Building area details in Sq.m				
Floor	FSI area in Sq.m	Non FSI area	Deduction area	Built up area in Sq.m
Ground	2608.69	0.00	191.49	2608.69
Total	2608.69	0.00	191.49	2608.69

Joinery Details			
S.No	Symbol	Description	Size in Meter
1	MD	Main Door	2.16 x 2.44
2	D	Door	1.20 x 2.44
3	D1	Door	0.91 x 2.44
4	D2	Door	1.05 x 2.44
5	D3	Door	0.76 x 2.44
6	W	Window	4.61 x 1.52
7	W1	Window	3.40 x 1.52
8	W2	Window	3.40 x 1.52
9	FD	French Door	2.00 x 2.44
10	FD1	French Door	1.00 x 2.44
11	FD2	French Door	3.40 x 2.44
12	V	Ventilation	1.50 x 0.61
13	V1	Ventilation	1.19 x 0.61

Floor Space Index = $2608.69 / 9712.52$
= 0.269

Description	Parking Details			
	Car Parking (Appendix H) (rule 12)		Two wheeler Parking (Appendix H) (rule 12)	
	Required	Provided	Required	Provided
FSI area- First 1000 Sq.mt	5	7	0	0
Balance area - 1608.69 Sq.mt	16	17	0	0
Total	21	24	0	0

Reference :

Site Boundary	
Proposed Building	
Existing Road	

