


Detailed Plan showing the proposed construction of
Medical Center Building in S.F.No. 28/3L and 28/3M of
Puliyur village and Vellakadai Panchayat,
Yercaud Panchayat Union, Yercaud Taluk, Salem District.

Title:
Ground Floor Plan, Section and Elevation

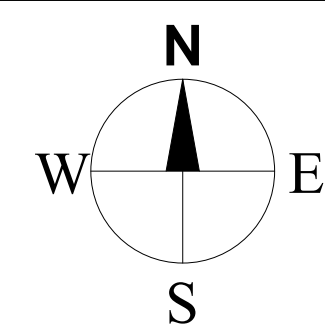

Scale - 1 : 100

Site Area Details in Sq.mt.

S.No.	S.F. No.	As per Document	As per Patta
1	28/3L	1100.00	1100.00
2	28/3M	1100.00	1100.00
Total		2200.00	2200.00

Building area details in Sq.m

Floor	FSI area in Sq.m	Non FSI area	Deduction area	Built up area in Sq.m
Ground	1043.06	0.00	0.00	1043.06
Total	1043.06	0.00	0.00	1043.06

FSI Calculation:

$$\text{Floor Space Index} = \frac{1043.06}{2200} = 0.474$$

Note: Mechanical ventilation is provided wherever required.

Joinery Details

Symbol	Description	Size in Meter
MD	Main Door	1.83 x 2.44
MD1	Main Door	2.40 x 2.44
D1	Door	1.52 x 2.44
D2	Door	1.22 x 2.44
D3	Door	1.02 x 2.44
D4	Door	0.91 x 2.44
D5	Door	0.76 x 2.44
W1	Window	1.52 x 1.52
V1	Ventilation	0.61 x 0.91
V2	Ventilation	1.50 x 0.61

Er. P. ASHOK B.E. M.I.E. F.I.V.
REGISTERED STRUCTURAL ENGINEER
GRADE-II Rg. No: 05/ RSE-11/ 2019
36-A, Venkatesapuram,
Vincent, Hasthampatti (Po),
SALEM-636 007.
Mob: 94433 44696 0427-2414797
E-Mail: rankconstruction1@gmail.com


Registered Structural Engineer

Er. P. ASHOK, B.E., M.I.E., F.I.V.,
REGISTERED ENGINEER & APPROVED VALUER
GRADE-I (RE-1) No: 20 / RE-I
CONSULTING CIVIL ENGINEER & CHARTERED ENGINEER
36-A, VENKATESAPURAM,
HASTHAMPATI (Po), SALEM-636 007.
E-Mail: rankconstruction1@gmail.com
Ph: 94433 44696 0427-2414797


Registered Engineer

B. Vark


Applicant

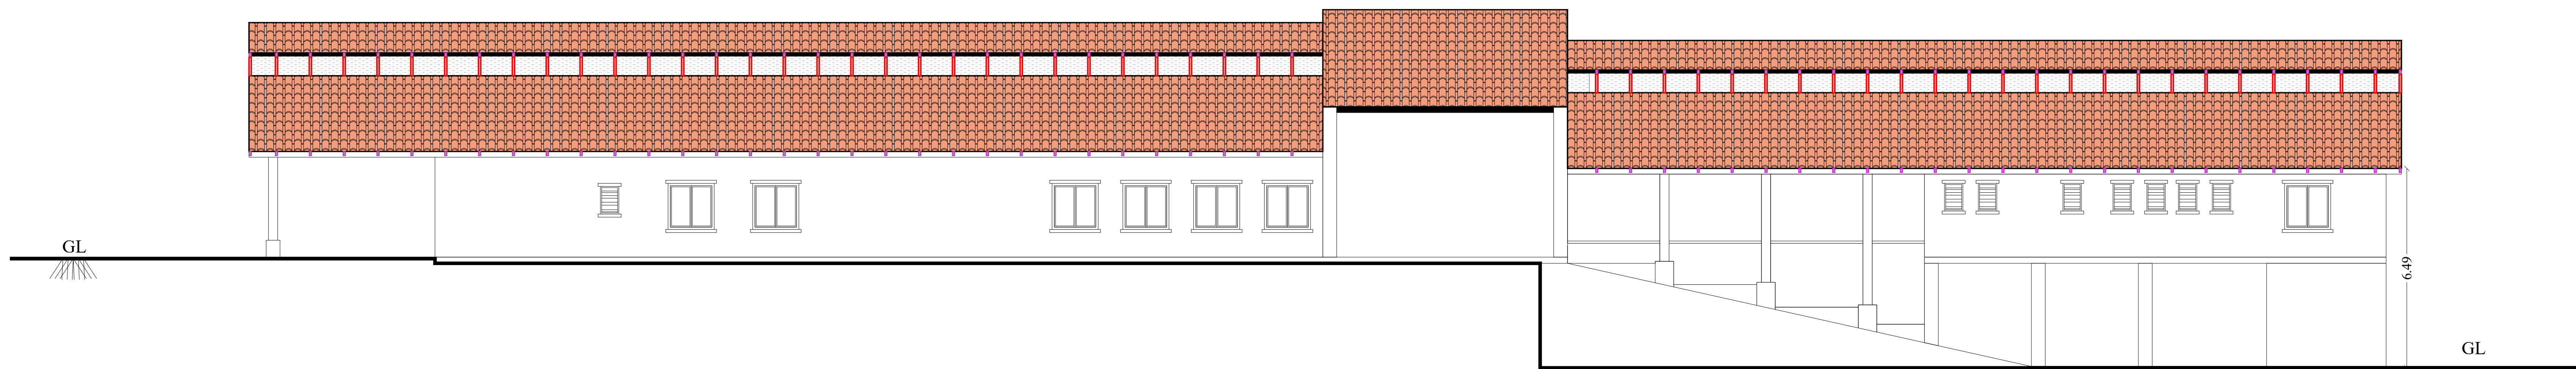

Elevation

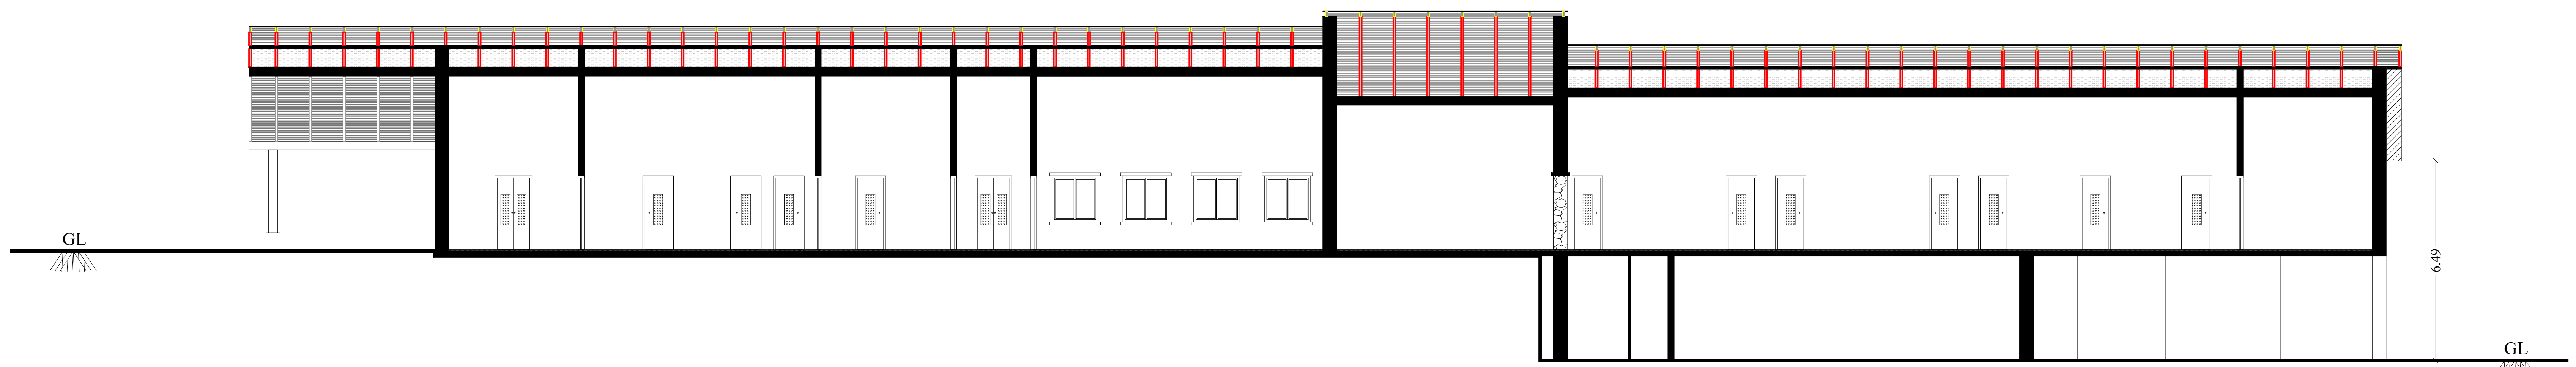


Section On AB

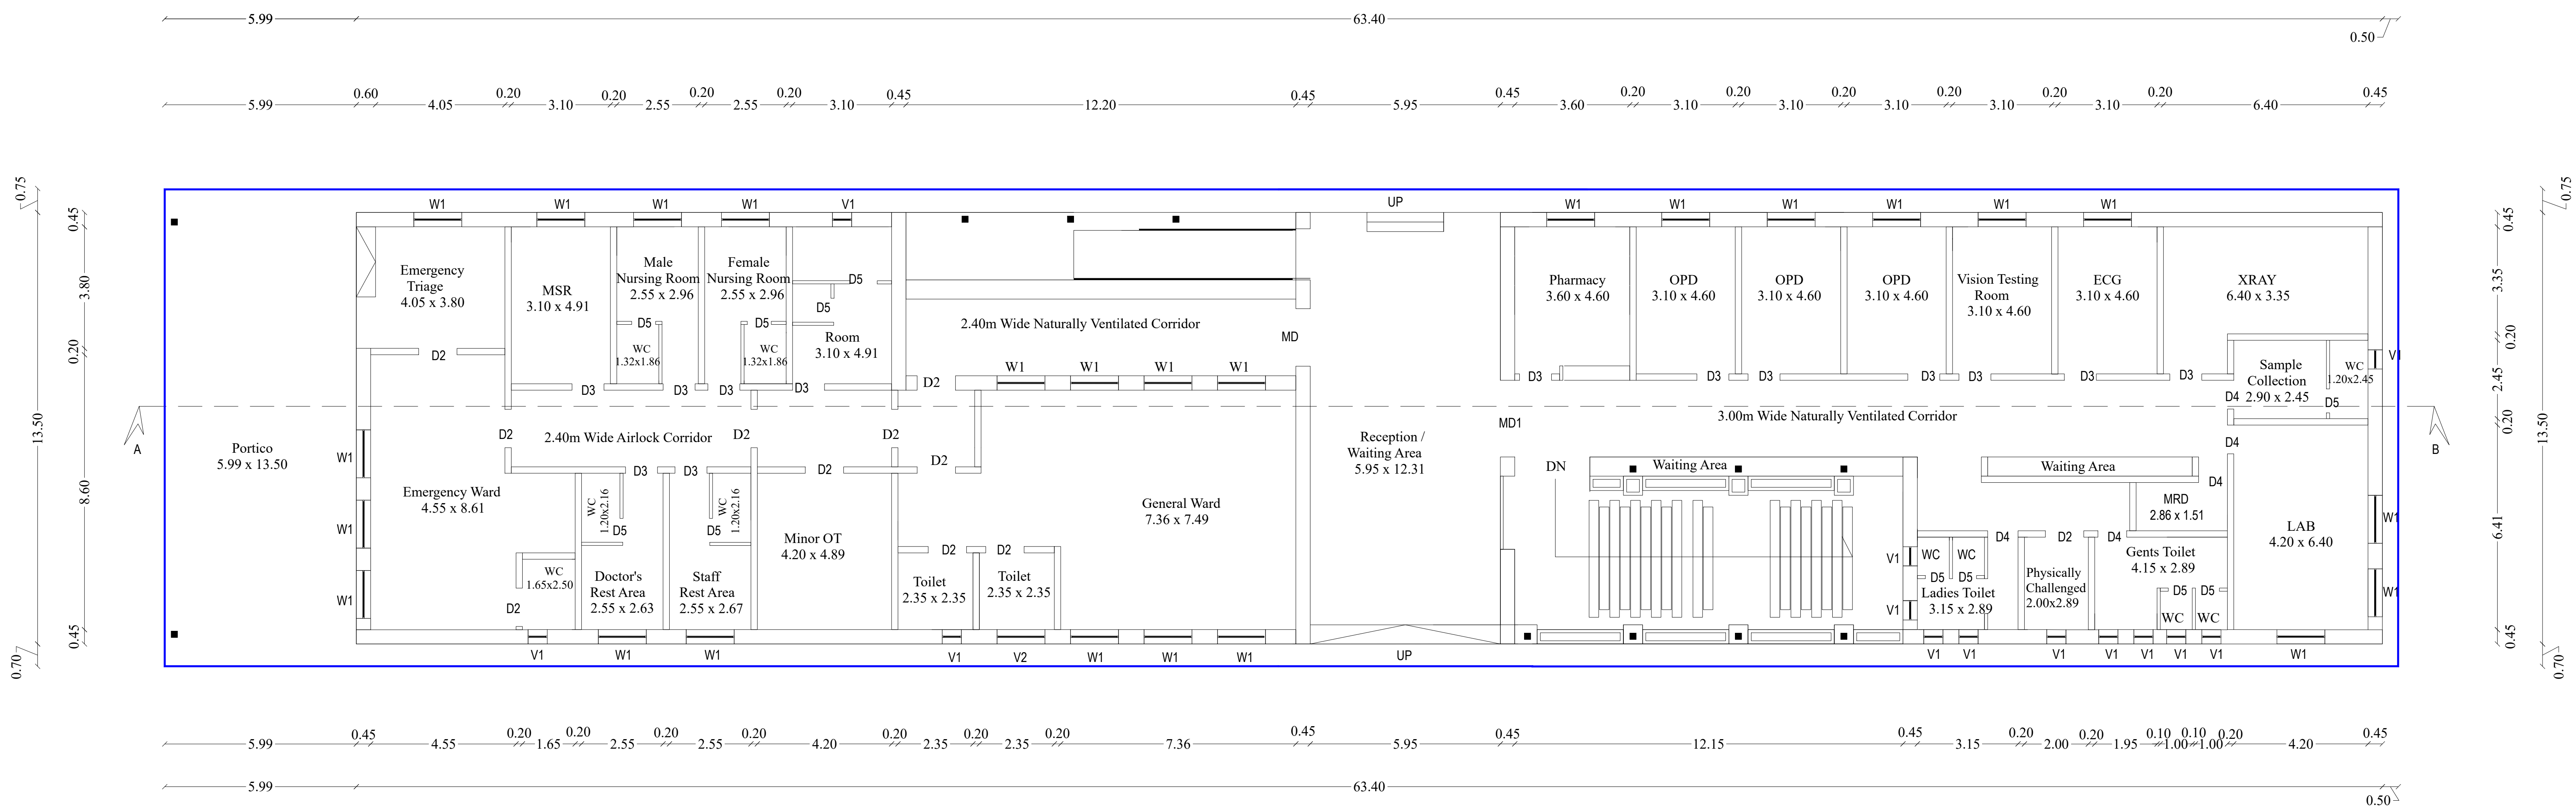

Ground Floor Plan

Site Plan showing the proposed construction of
Medical Center Building in S.F.No. 28/3L and 28/3M of
Puliyur village and Vellakadai Panchayat,
Yercaud Panchayat Union, Yercaud Taluk, Salem District.

Title:
Ground Floor Plan, Section and Elevation

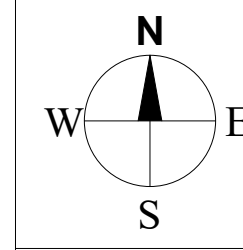

Scale - 1 : 100

Site Area Details in Sq.mt.

S.No.	S.F. No.	As per Document	As per Patta
1	28/3L	1100.00	1100.00
2	28/3M	1100.00	1100.00
Total		2200.00	2200.00

Building area details in Sq.m

Floor	FSI area in Sq.m	Non FSI area	Deduction area	Built up area in Sq.m
Ground	1043.06	0.00	0.00	1043.06
Total	1043.06	0.00	0.00	1043.06

FSI Calculation:



Floor Space Index = $\frac{1043.06}{2200}$
= 0.474

PARKING DETAILS

Description	Car Parking (Annexure-IV)	
	Required	Provided
Hospital Building = 1043.06 sq.m. (1 Car Parking Space for every 30 sq.m of Floor Area)	$\frac{1043.06}{30}$ = 35 Nos	35 Nos
Total	35 Nos	35 Nos

Reference:

Site Boundary	-	
Proposed Building	-	
Existing Road	-	
Drive Way	-	

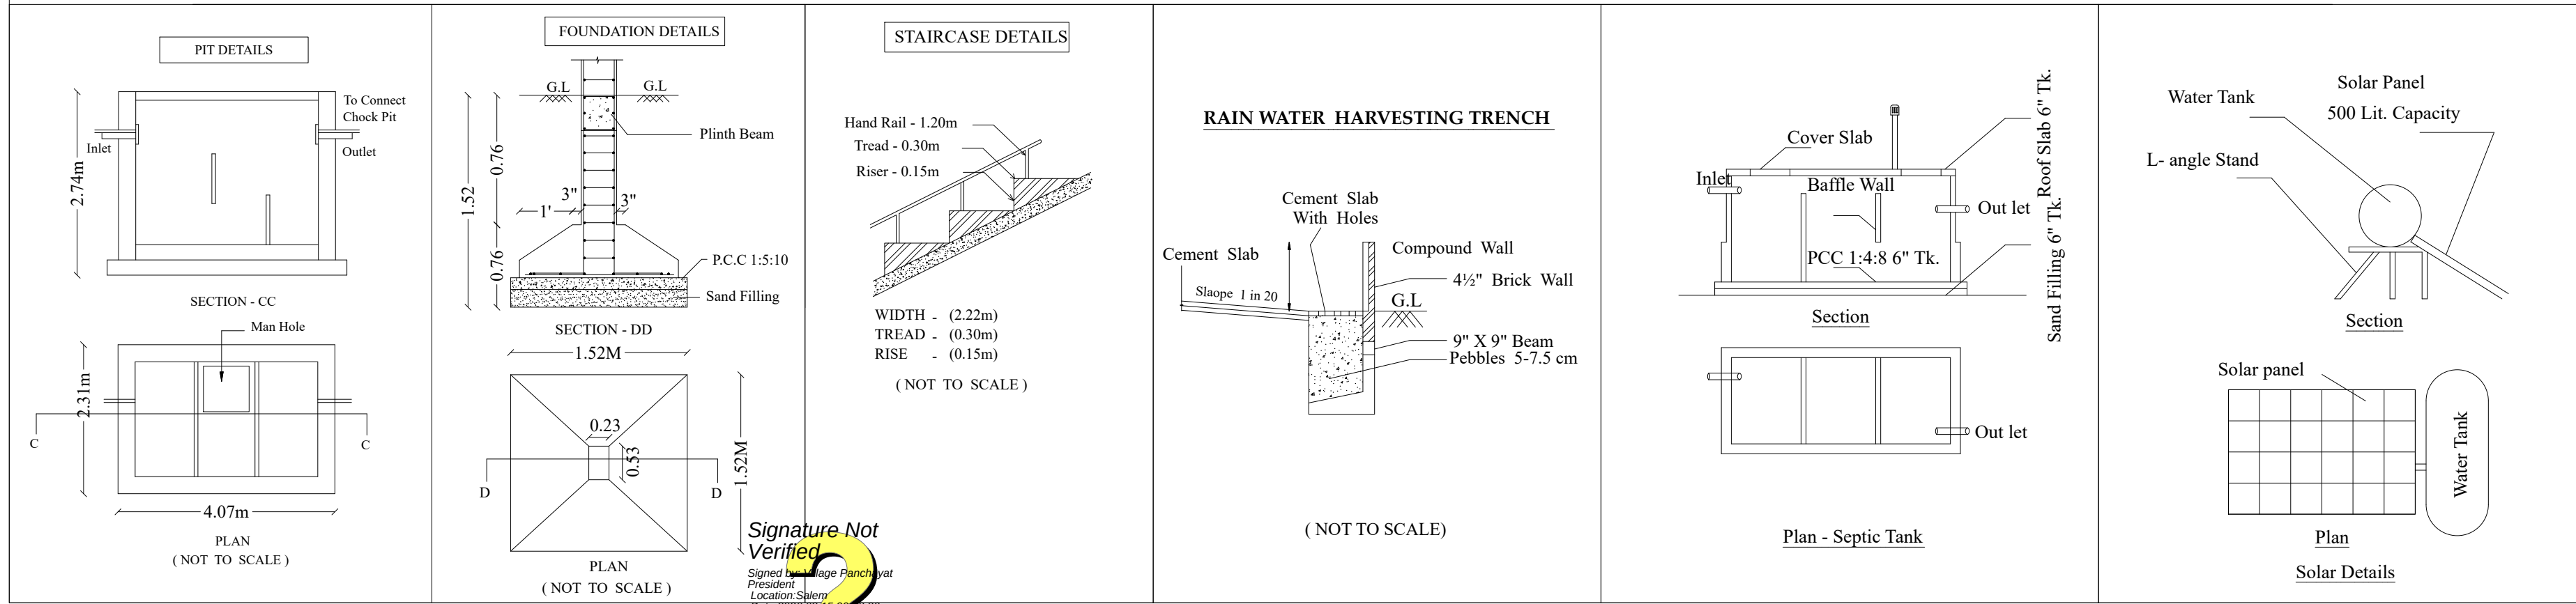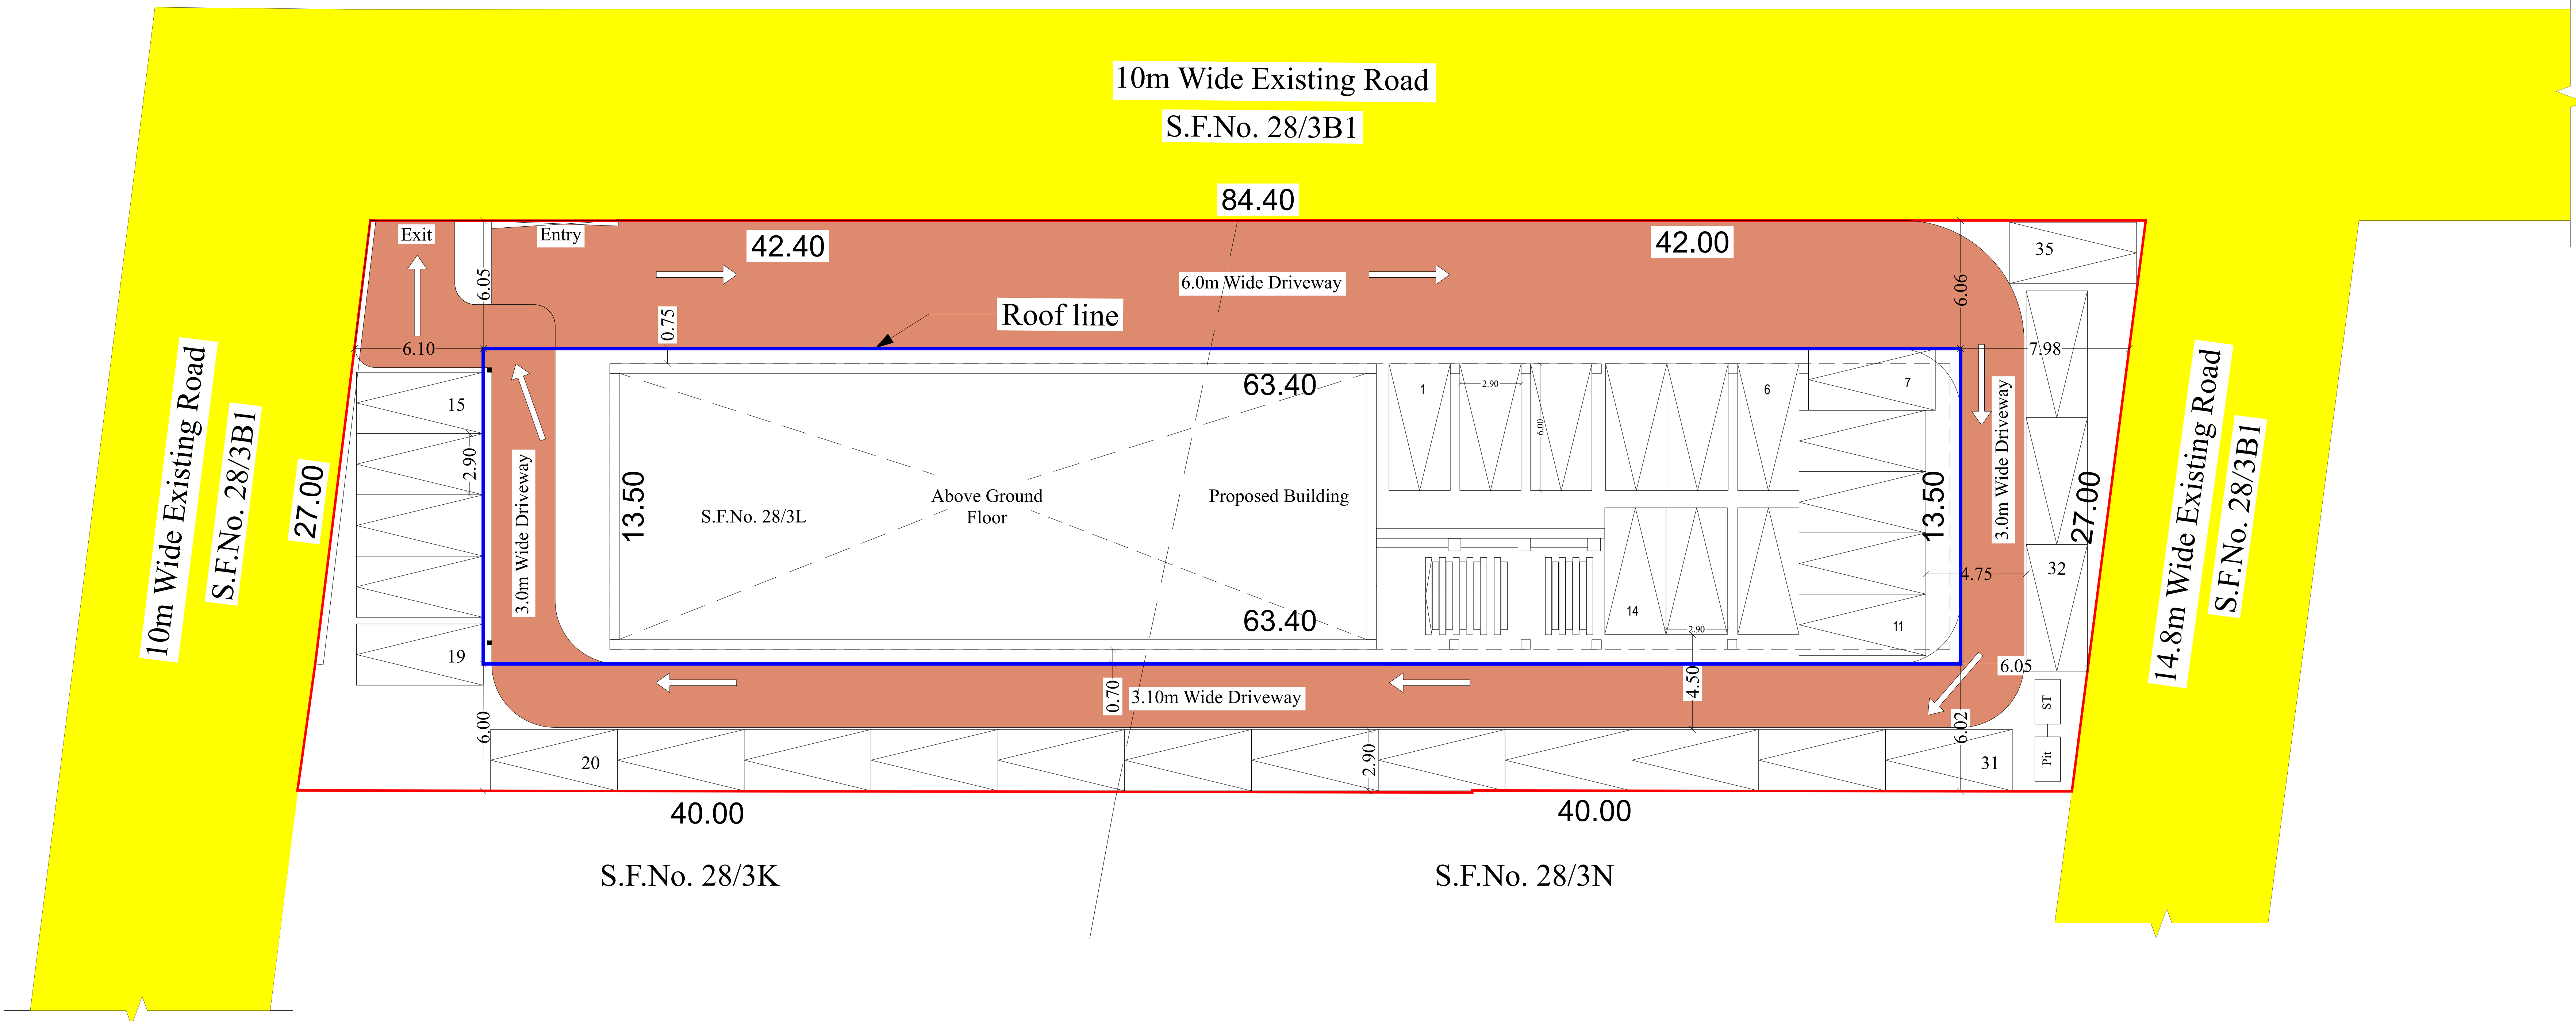

Er. P. ASHOK B.E., M.I.E., F.I.V.
REGISTERED STRUCTURAL ENGINEER
GRADE-II Rg. No: 05/ RSE-11 / 2019
36-A, Venkatesapuram,
Vincet, Hasthampatti (Po),
SALEM-637 007.
Mob: 94433 44696 0427-2414797
E-Mail: rankconstruction1@gmail.com

Registered Structural Engineer

Er. P. ASHOK, B.E., M.I.E., F.I.V.,
REGISTERED ENGINEER & APPROVED VALUER
GRADE-I (R.E-I) No: 20 / R.E-I
CONSULTING CIVIL ENGINEER & CHARTERED ENGINEER
36-A, VENKATESAPURAM,
HASTHAM PATTI (Po), SALEM-636 007.
E-Mail: rankconstruction1@gmail.com
Ph: 94433 44696 0427-2414797

Registered Engineer

B.Venk

Applicant