

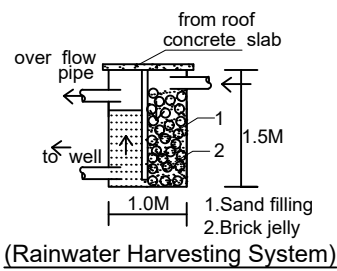
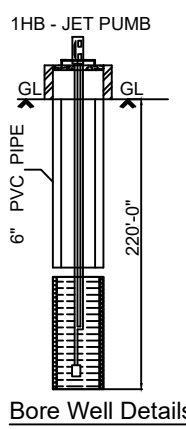
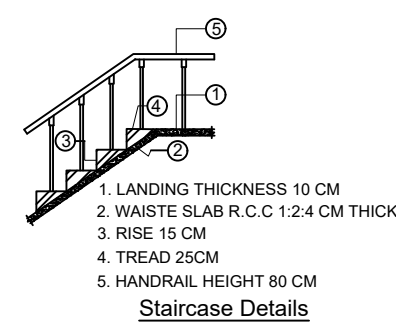
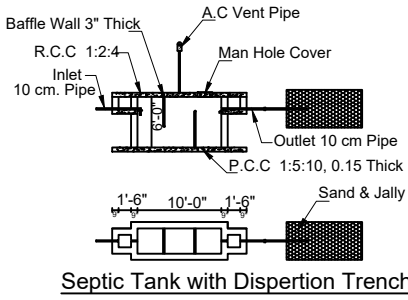
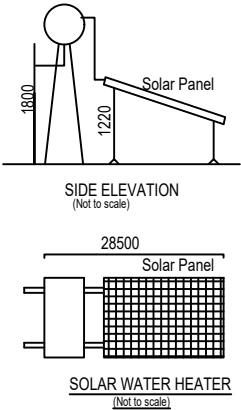
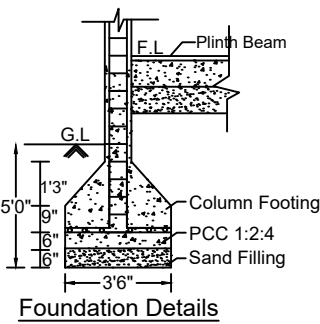
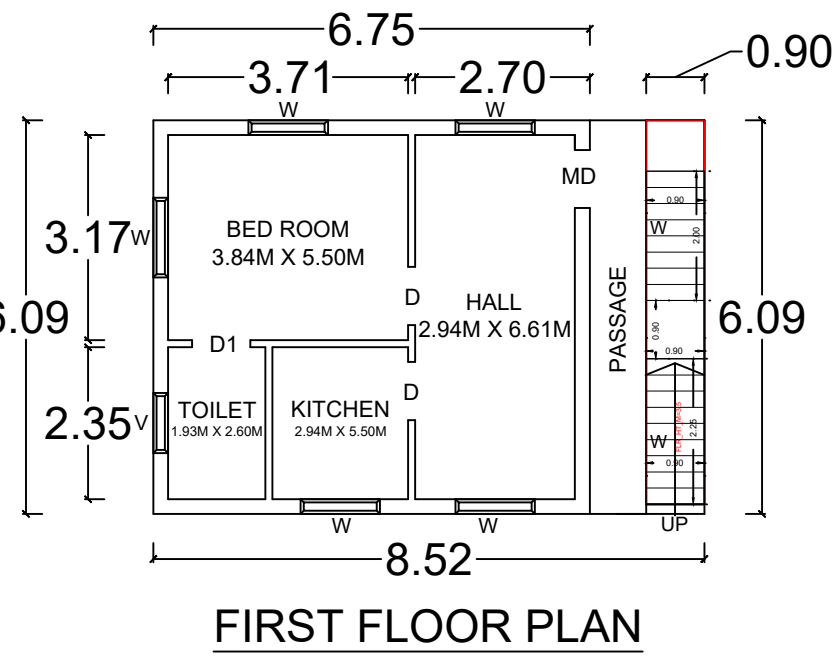
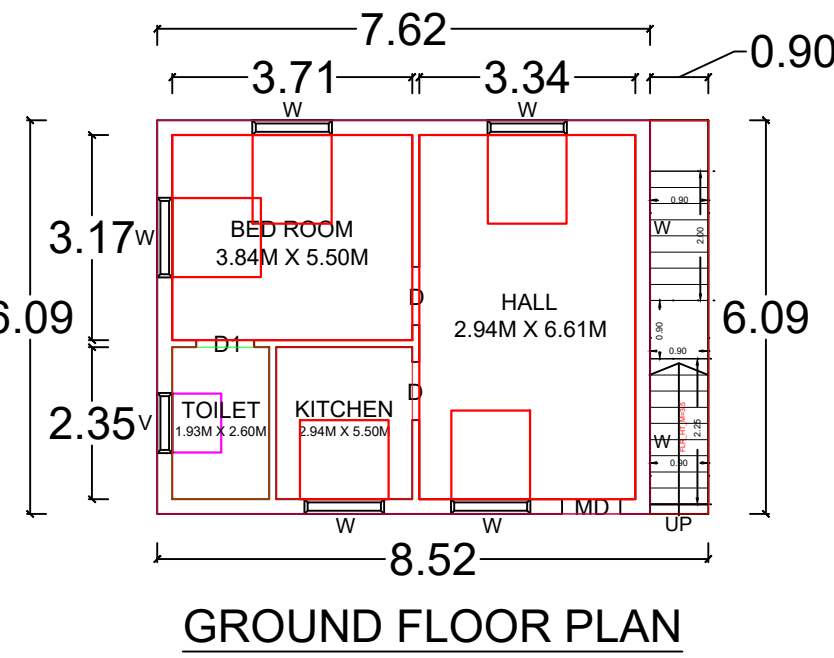
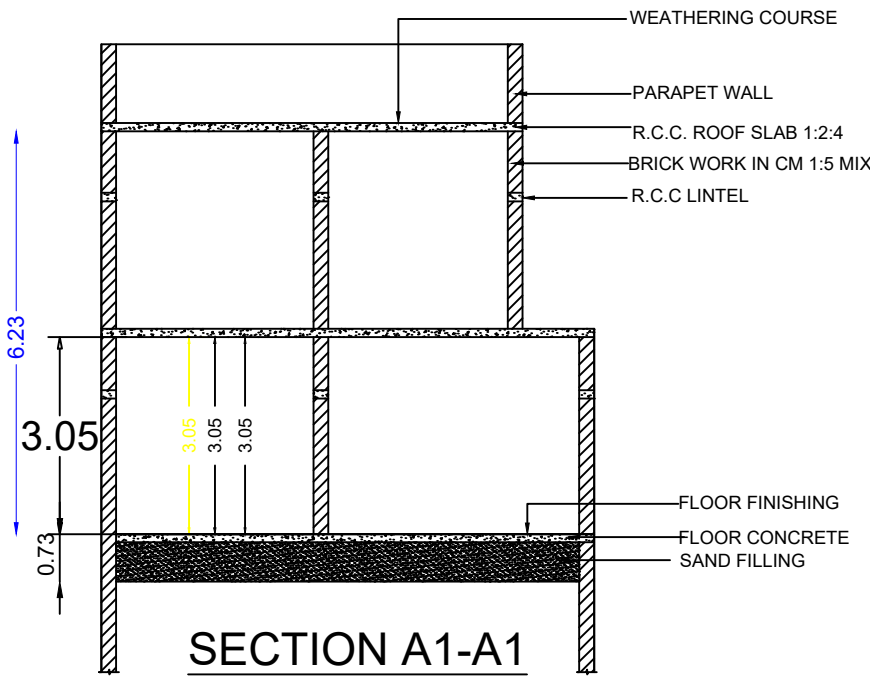


PLAN SHOWING THE CONSTRUCTION OF R.C.C. ROOF RESIDENTIAL BUILDING IN GROUND & FIRST FLOOR AT OLD S.NO.218/1-PART, NOW NEW S.NO.218/6A2, PLOT NO.6, KOOTHADIYATHUR VILLAGE, ALANGULAM GROUP, SIVAGANGAI TALUK, SIVAGANGAI DISTRICT.

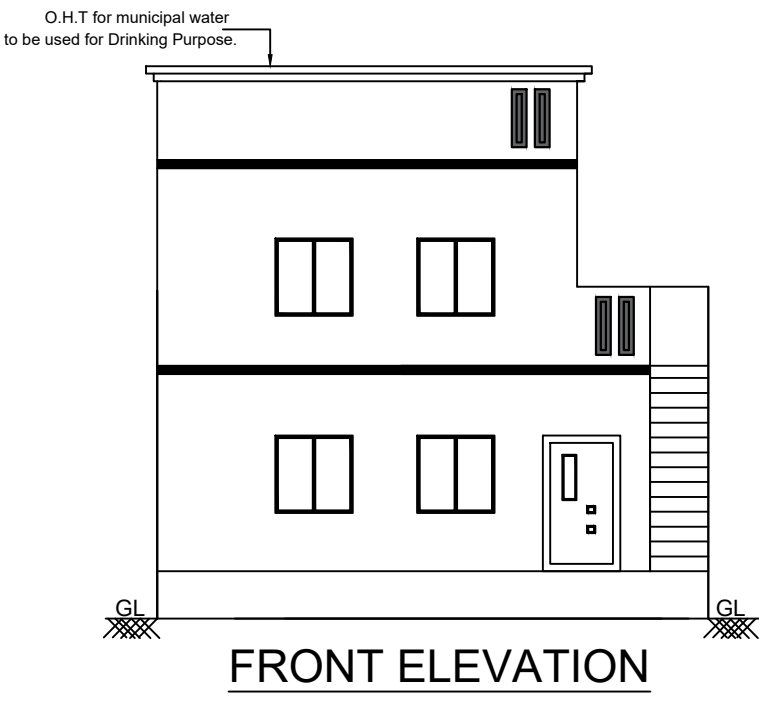

SITE OF AROCKIYASAMY

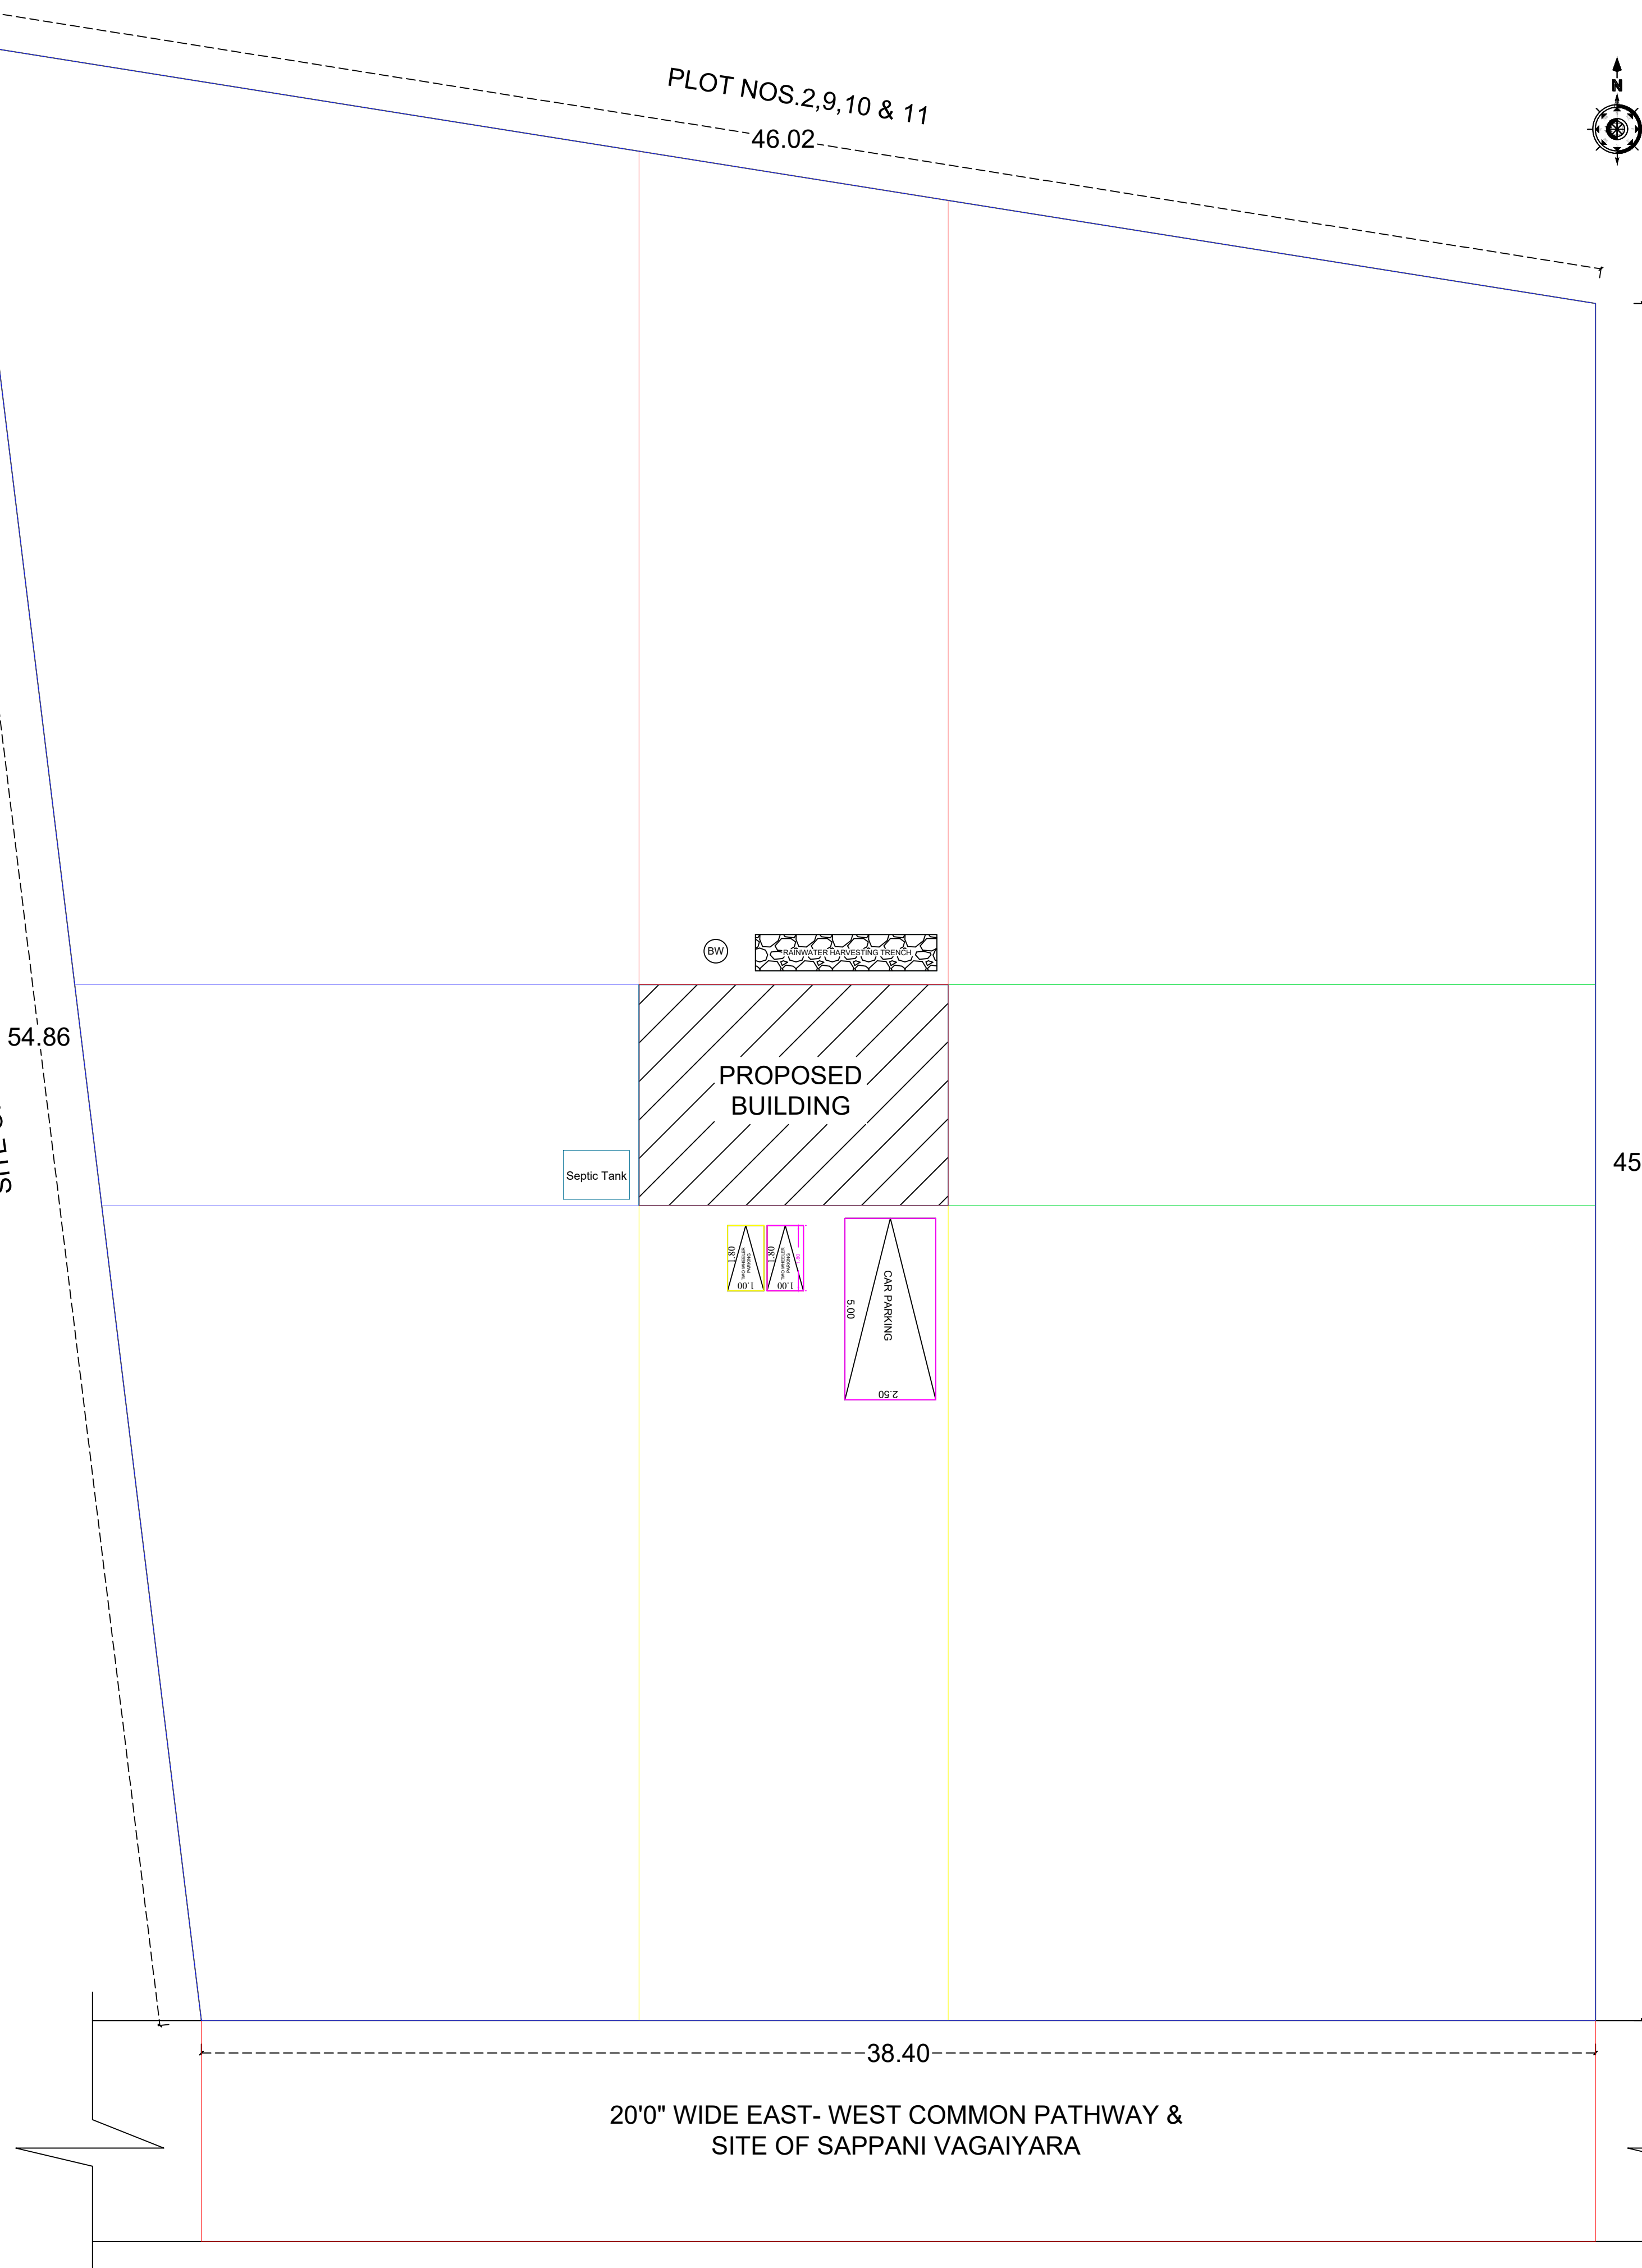

SITE PLAN
(1:100)

SPECIFICATIONS

1. SAND FILLING
2. P.C.C. MIX RATIO 1:5:10 40MM METAL
3. R.C.C. ISOLATED FOUNDATION
4. BRICK WORK CM MIX RATIO 1:6
- 5 R.C.C. 1:1.5:3 MIX AS PER IS 456 : 2000

SCHEDULE OF JOINERIES


MAIN DOOR MD	1.20 X 2.10
DOOR D	1.00 X 2.10
DOOR D1	0.90 X 2.10
WINDOW W	1.20 X 1.20
VENTILATOR V	0.90 X 0.60

PLINTH AREA DETAILS

PLOT AREA	22714.00 SQ.FT	2110.97 SQ.M
GROUND FLOOR AREA	558.54 SQ.FT	51.89 SQ.M
FIRST FLOOR AREA	558.54 SQ.FT	51.89 SQ.M
VACANT AREA	22163.75 SQ.FT	2059.08 SQ.M


COLOR INDEX

	SITE / BOUNDARY AREA
	PROPOSED BUILDING
	EXISTING ROAD

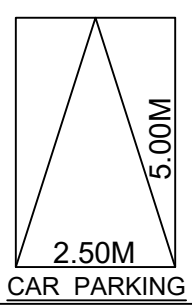

PARKING CALCULATION:-
Floor Area above 75.00sq.m = 1 Car Parking

PARKING PROVIDED:-
No. of Car Pockets : 1
No. of Bike Pockets : 2

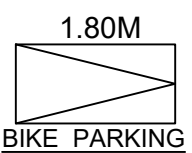

F.S.I DETAILS	PROPOSED	PERMISSIBLE
Total Plinth Floor Area Site Area = 103.78 2110.97	0.05	2.00

APPLICANT

Mrs.R.ARTHI SOWMIA D/O Mr.RAVI
ENGINEER

Er.R.ANBAZHAGAN B.E.,F.I.E.,F.I.V.,
Chartered Engineer & Approved Valuer
6, Thiruppathur Road,
(Near Anjaneyar Kovil)
Sivagangai-630 561. Ph: 98653 48124

OFFICE USE