

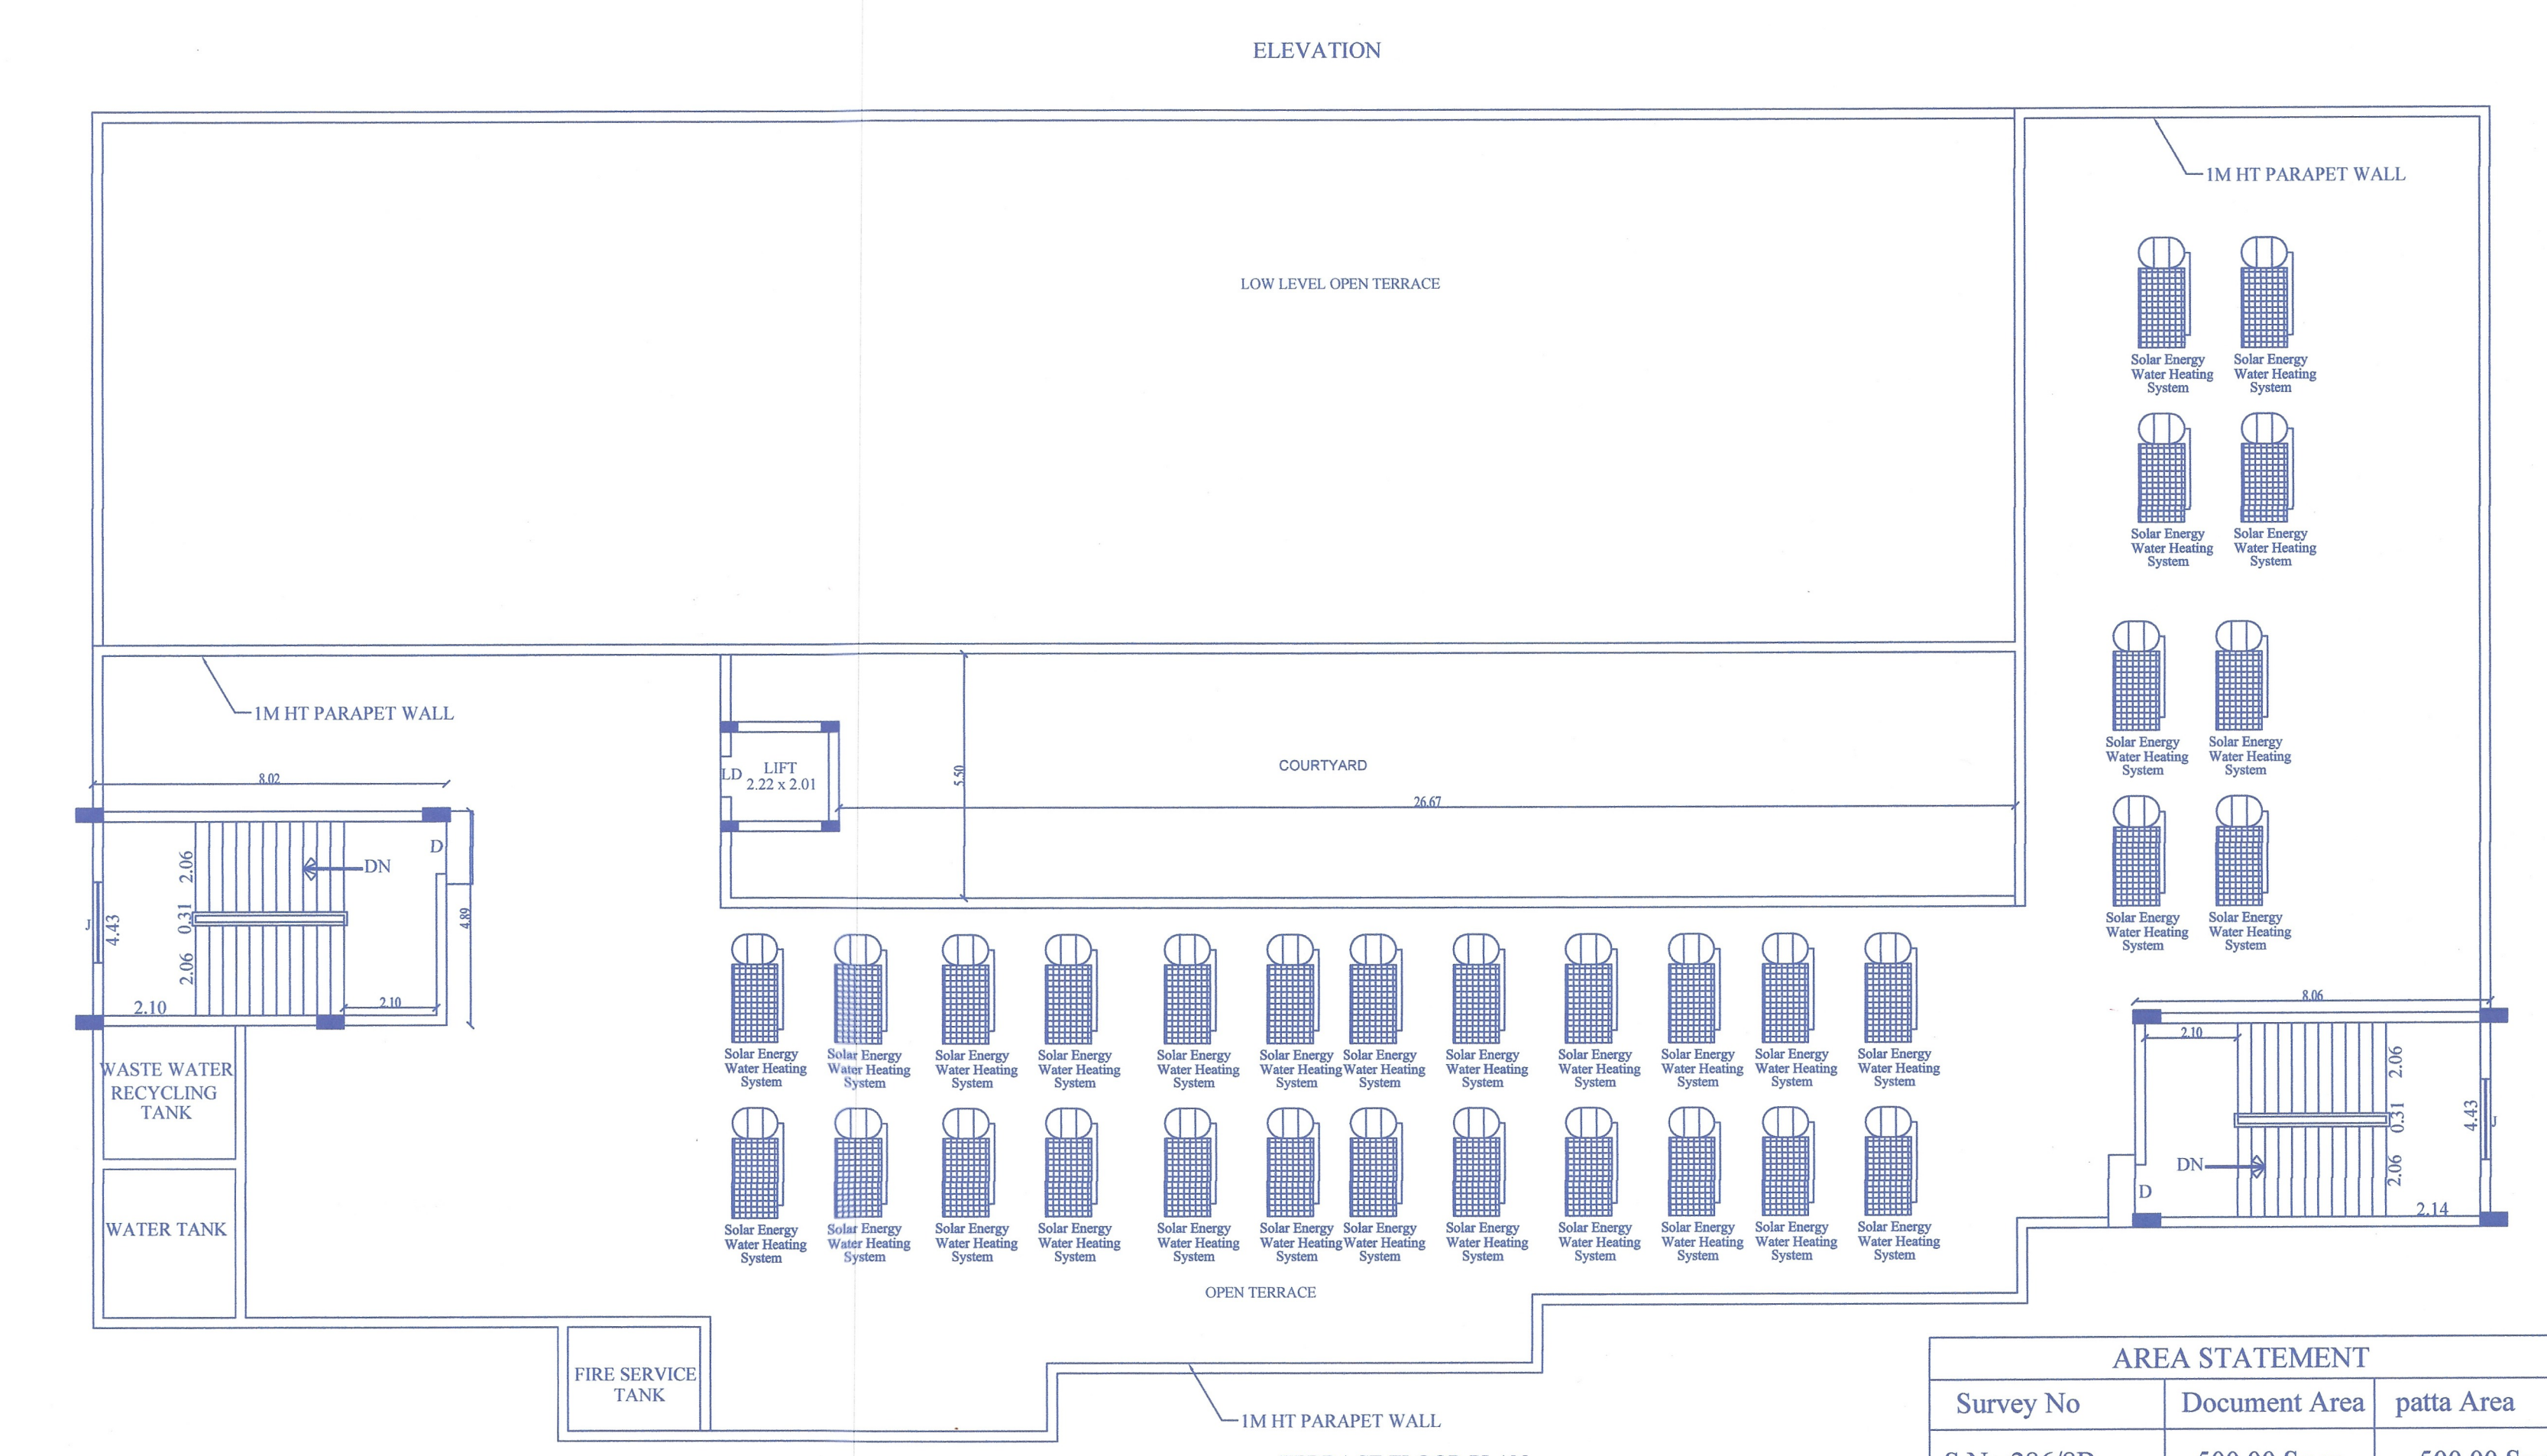
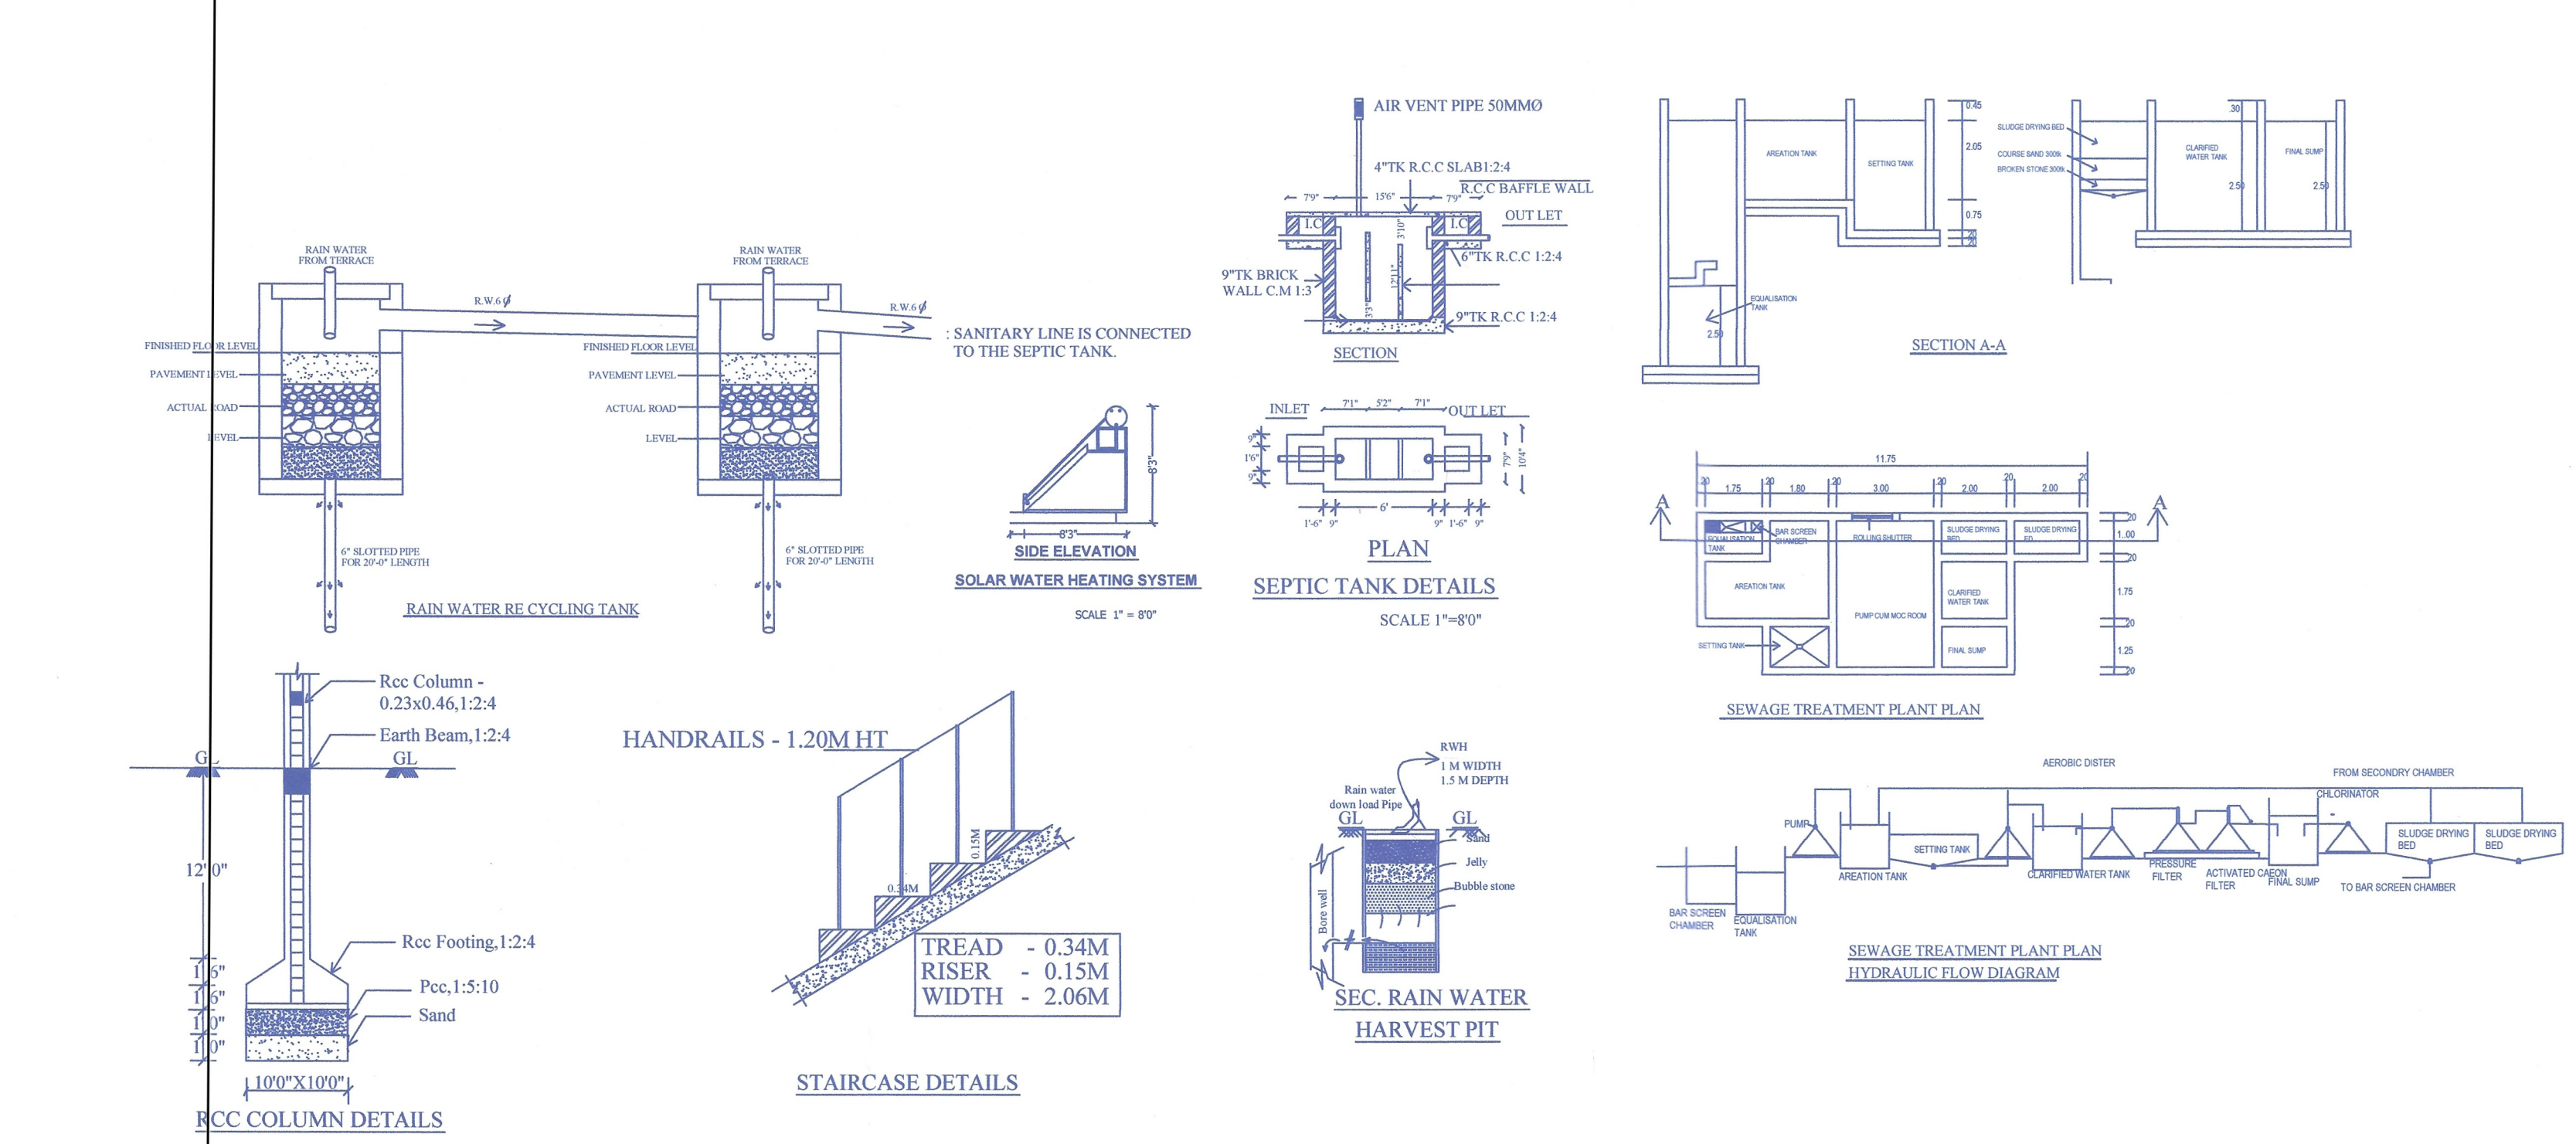
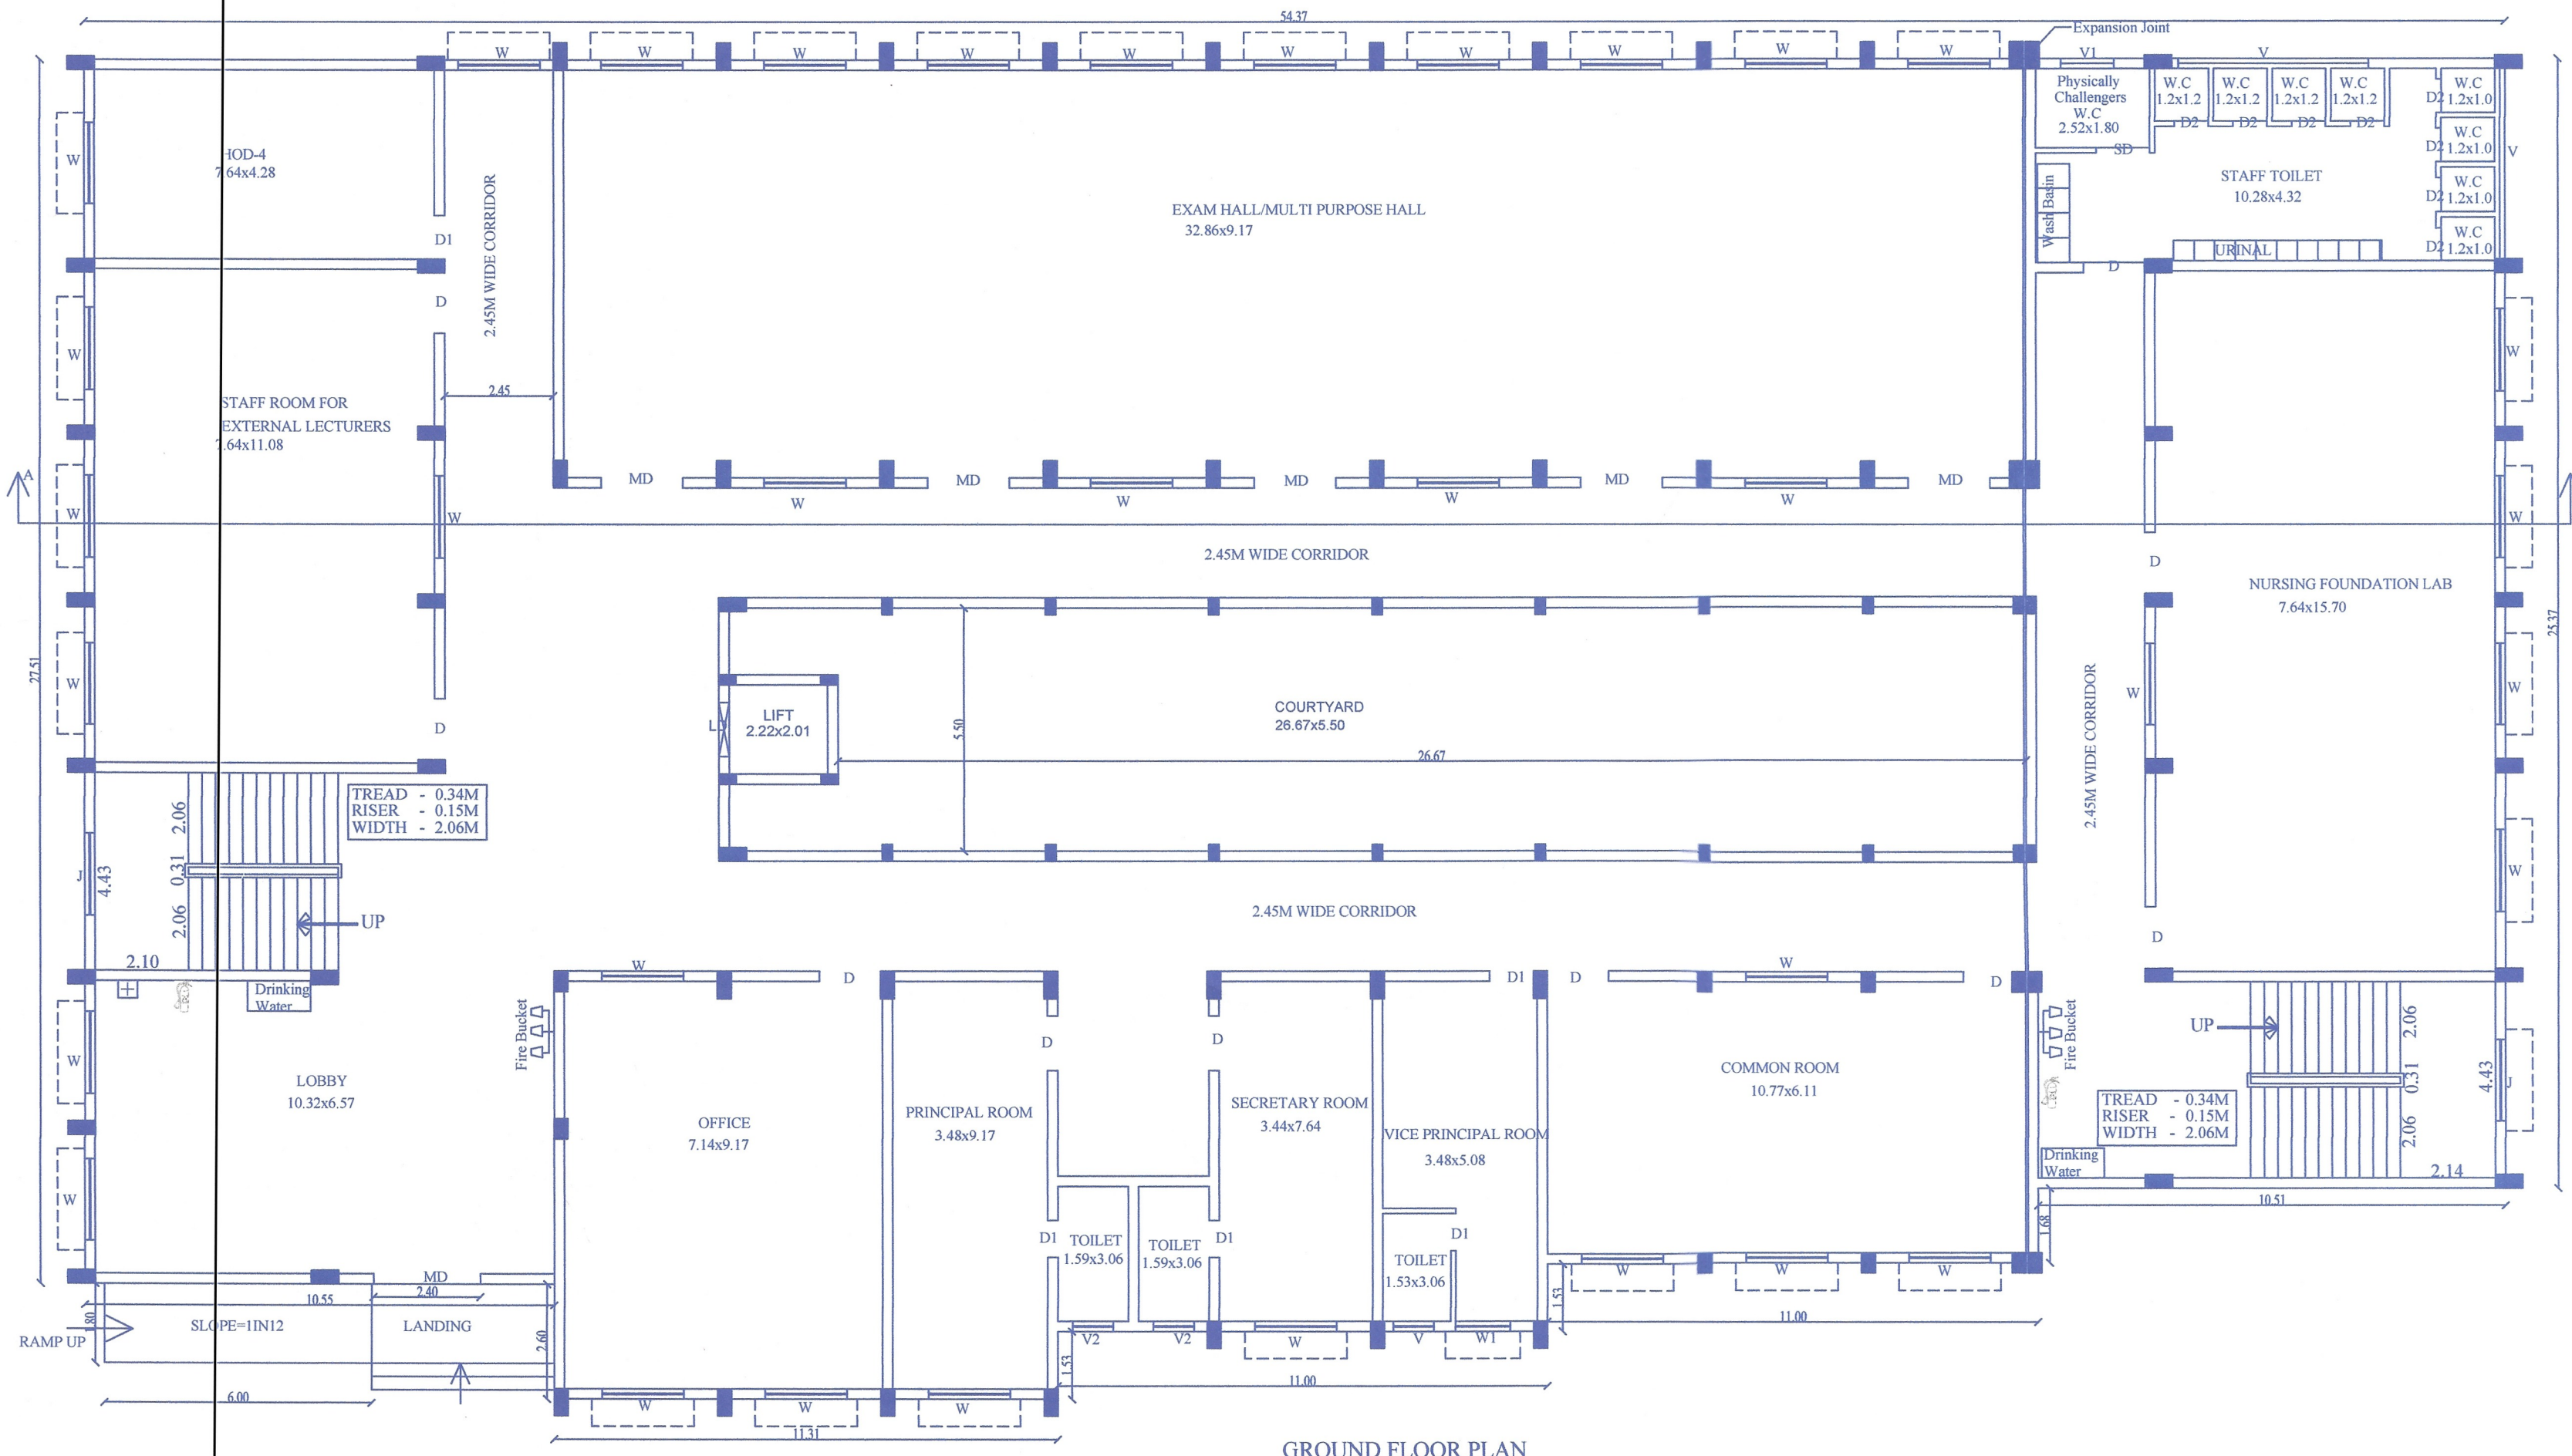
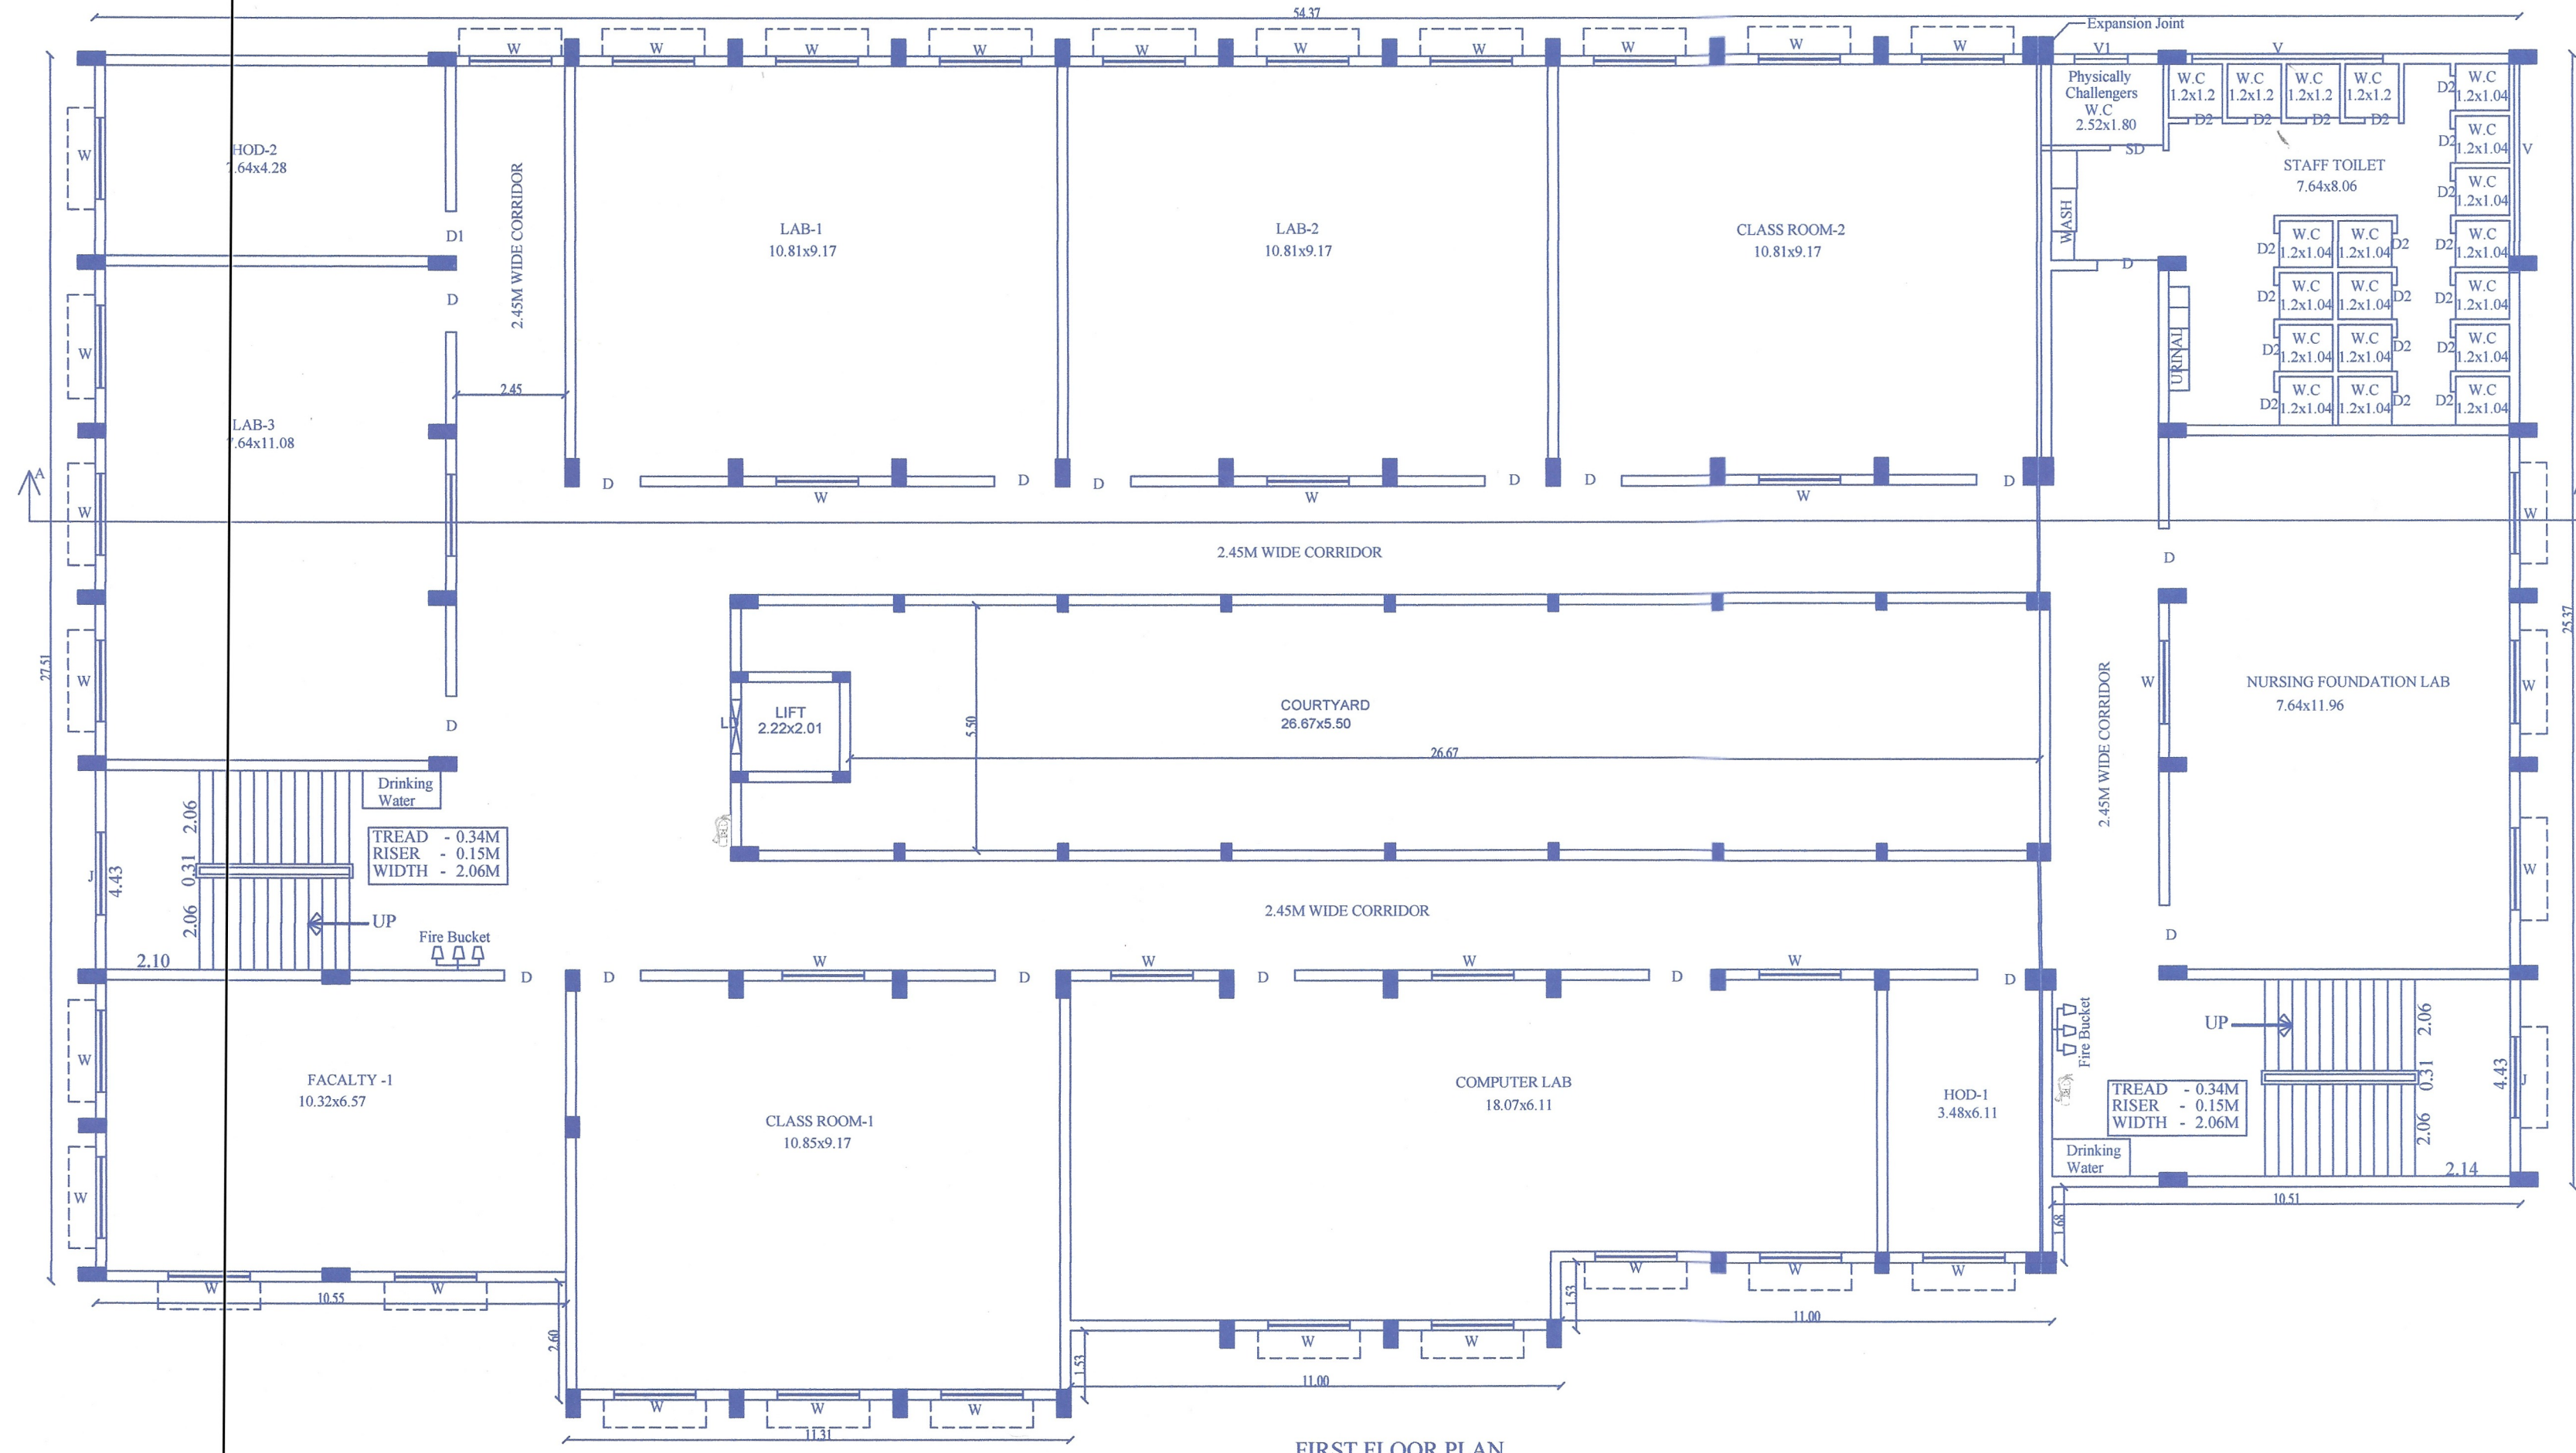


PLAN SHOWING THE PROPOSED CONSTRUCTION OF COLLEGE OF NURSING FOR M/S THE IMMACULATE CONCEPTION WOMEN DEVELOPMENT SOCIAL SERVICE SOCIETY IN S.NO : 286/8B, 13A,13B, 14, 15A1, 15A2, 15B, 15C, 15D, 287/2B2A2 AT THIDAKOTTAI VILLAGE, PULIYAL PANCHAYAT, DEVAKOTTAI PANCHAYAT UNION TALUK, SIVAGANGAI DISTRICT.

(SCALE - 1 : 100)

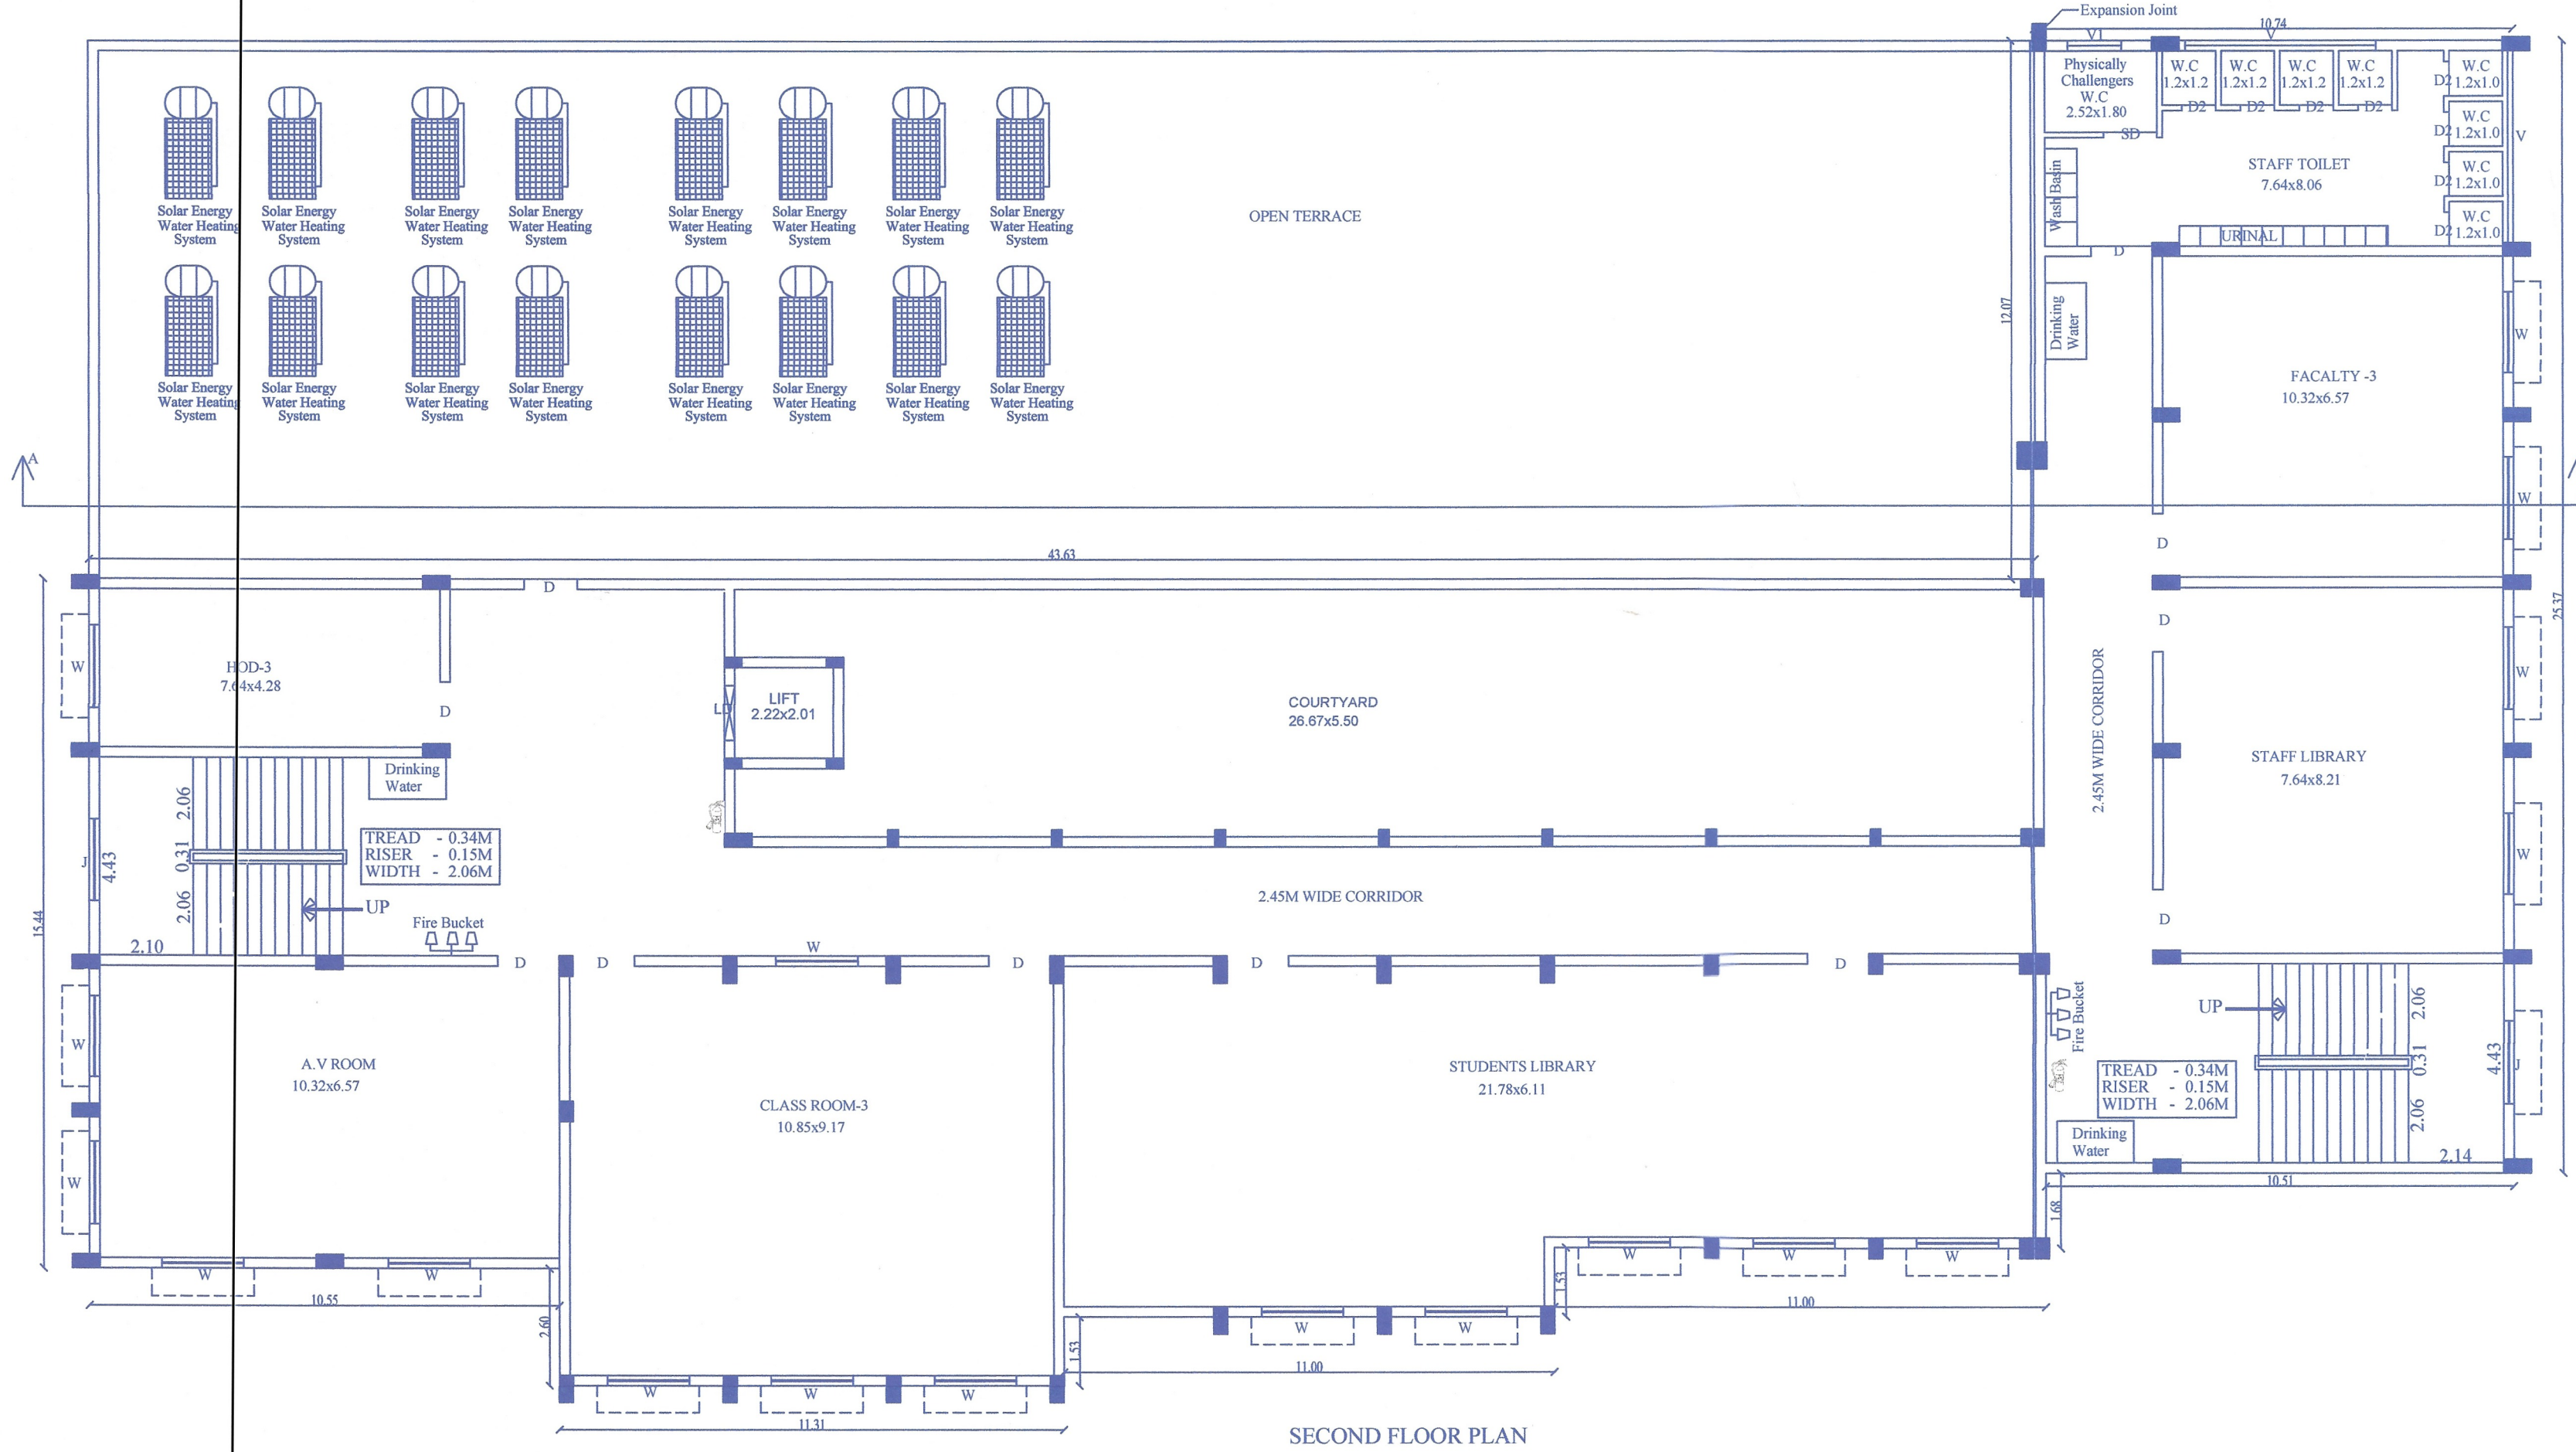

AREA STATEMENT			
Survey No	Document Area	patta Area	
S.No:286/8B	500.00 Sq.m	500.00 Sq.m	
S.No:286/13A	350.00 Sq.m	350.00 Sq.m	
S.No:286/13B	600.00 Sq.m	600.00 Sq.m	
S.No:286/15A1	534.00 Sq.m	534.00 Sq.m	
S.No:286/15A2	266.00 Sq.m	200.00 Sq.m	
S.No:286/15C	300.00 Sq.m	281.00 Sq.m	
S.No:286/15D	250.00 Sq.m	250.00 Sq.m	
S.No:286/15B	300.00 Sq.m	300.00 Sq.m	
S.No:286/14	850.00 Sq.m	850.00 Sq.m	
S.No:287/2B2A2	433.00 Sq.m	433.34 Sq.m	
Total Area	4383.00 Sq.m	4298.34 Sq.m	

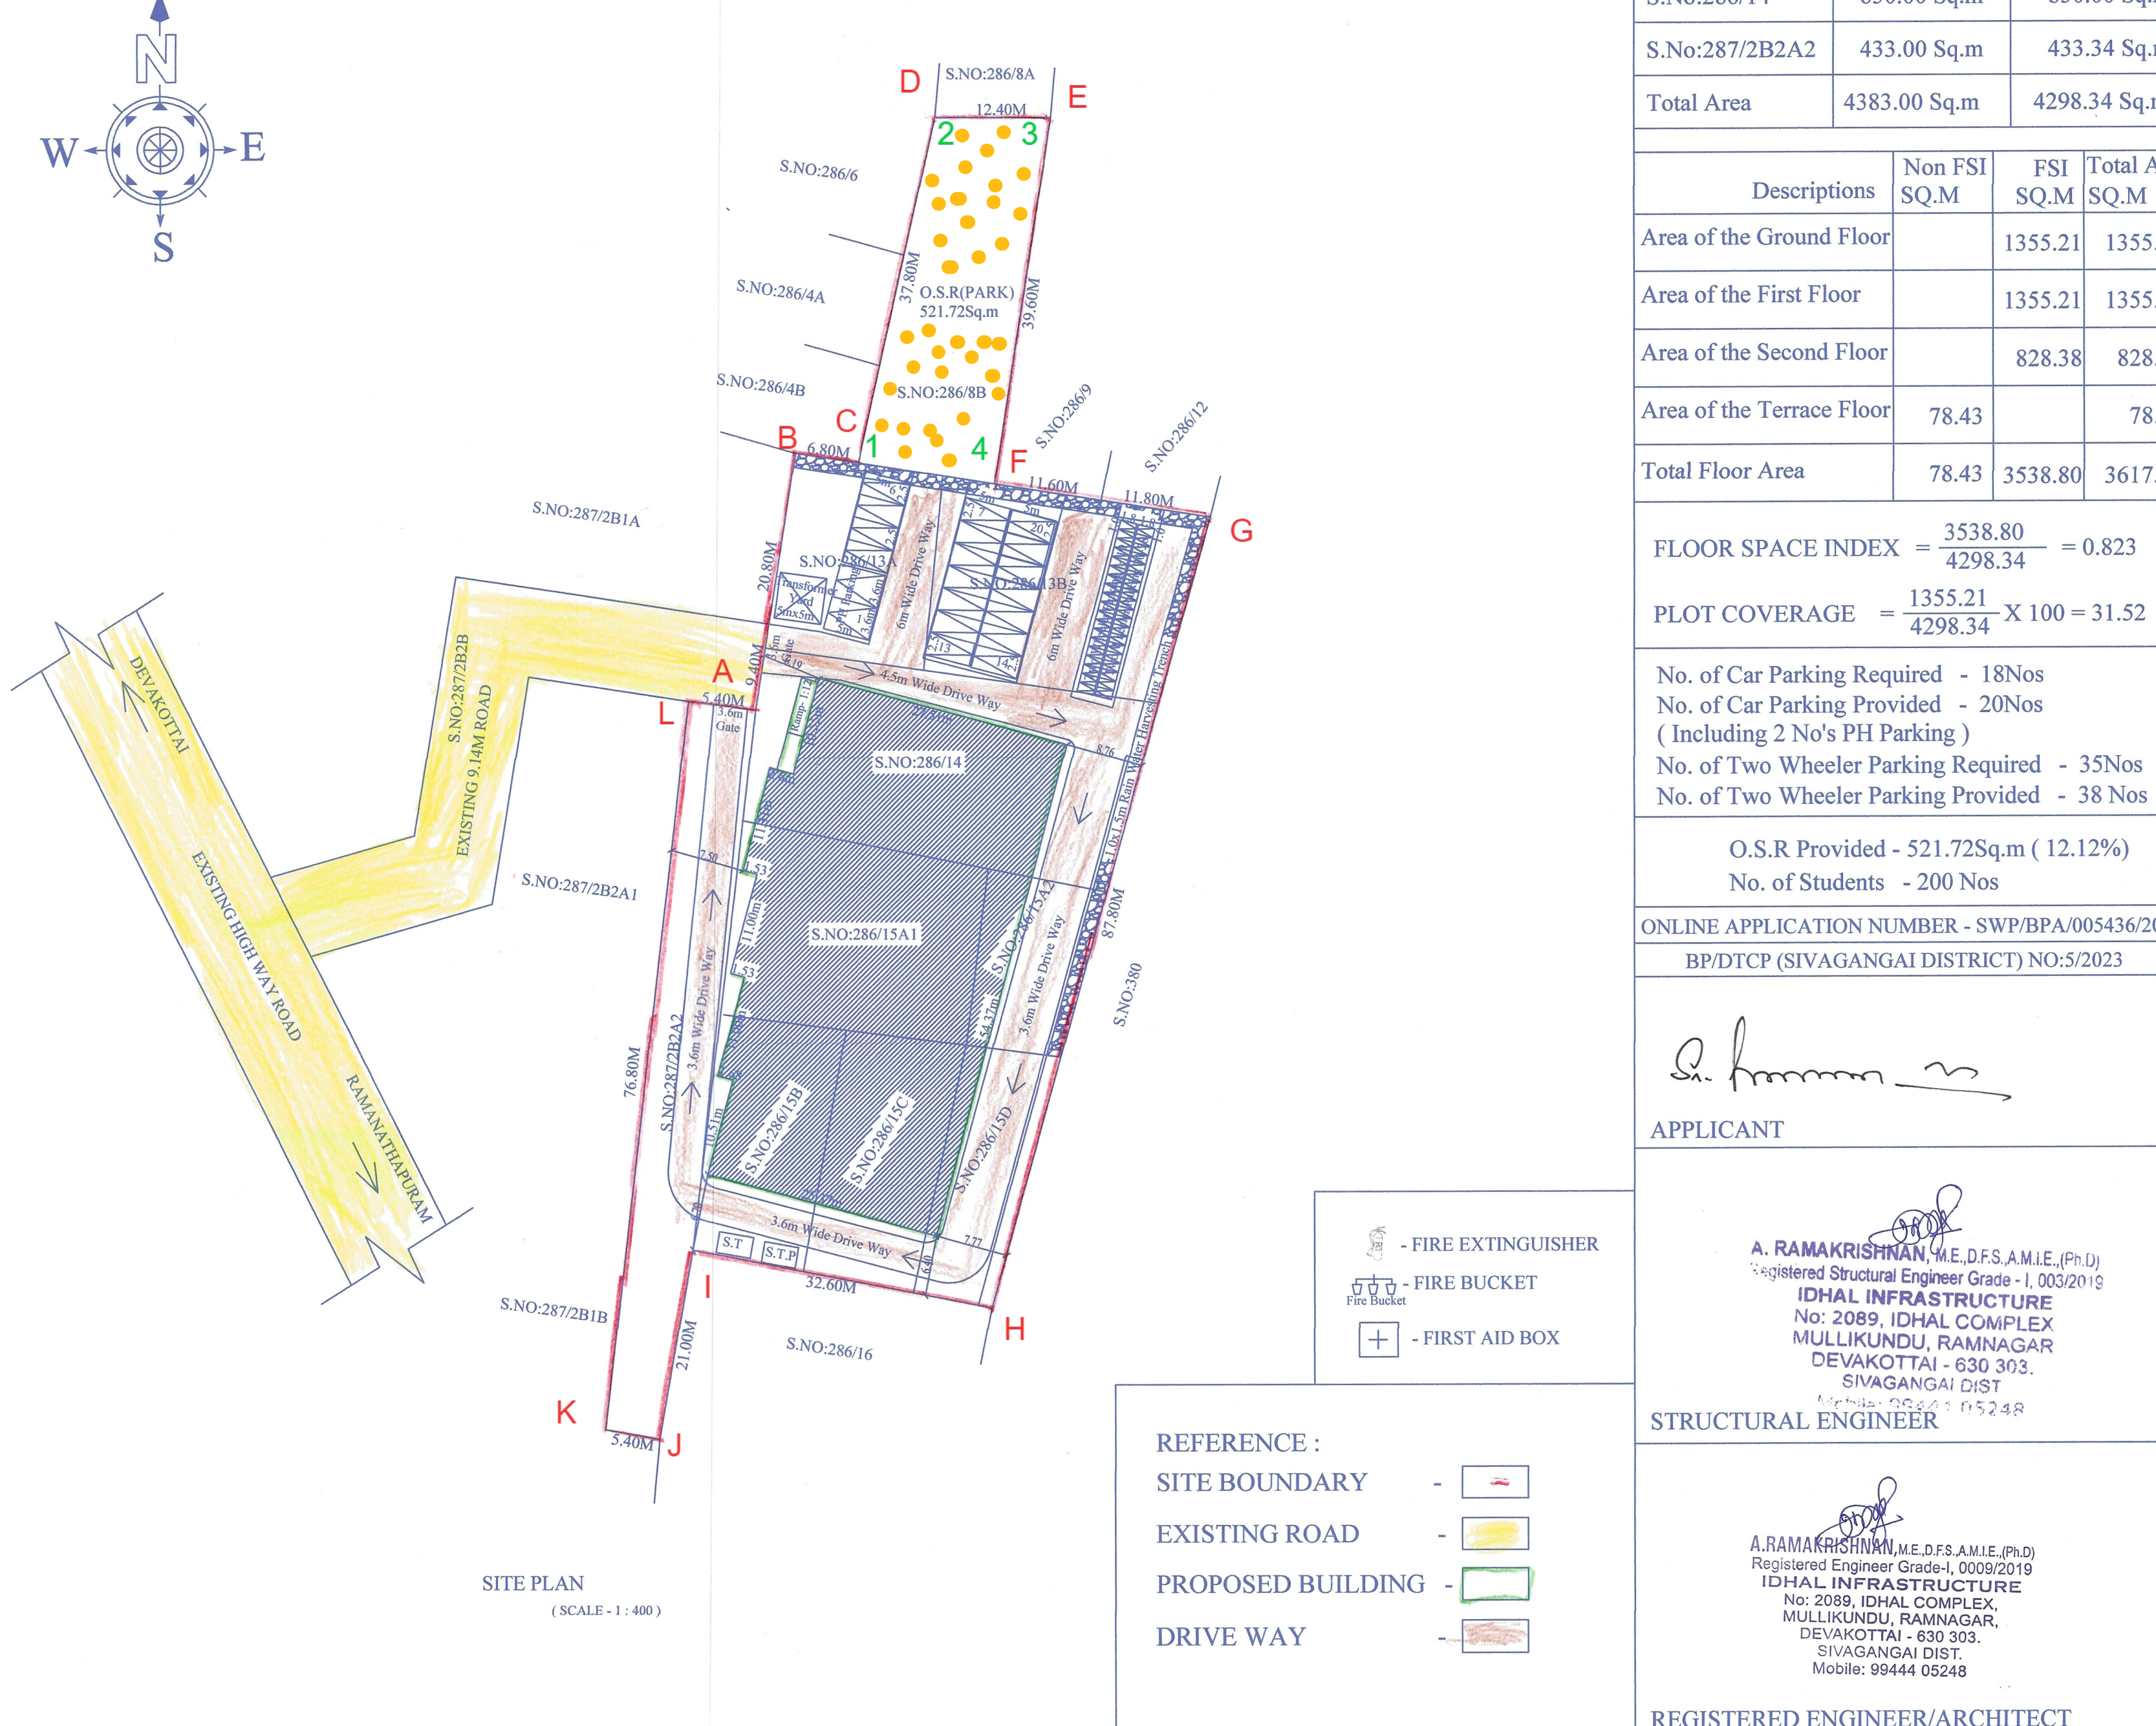

JOINERY DETAILS :			
MD	MAIN DOOR	2.40 x 2.40	
D	DOOR	1.38 x 2.40	
D1	DOOR	0.76 x 2.40	
W	WINDOW	1.83 x 1.83	
V	VENTILATOR	4.50 x 0.76	
V1	VENTILATOR	1.20 x 0.76	
V2	VENTILATOR	0.91 x 0.76	
J	JOLLY	1.52 x 1.00	
LD	LIFT DOOR	1.22 x 2.10	
SD	SLIDING DOOR	1.22 x 2.10	

Survey No	Document Area	patta Area	
S.No:286/8B	500.00 Sq.m	500.00 Sq.m	
S.No:286/13A	350.00 Sq.m	350.00 Sq.m	
S.No:286/13B	600.00 Sq.m	600.00 Sq.m	
S.No:286/15A1	534.00 Sq.m	534.00 Sq.m	
S.No:286/15A2	266.00 Sq.m	200.00 Sq.m	
S.No:286/15C	300.00 Sq.m	281.00 Sq.m	
S.No:286/15D	250.00 Sq.m	250.00 Sq.m	
S.No:286/15B	300.00 Sq.m	300.00 Sq.m	
S.No:286/14	850.00 Sq.m	850.00 Sq.m	
S.No:287/2B2A2	433.00 Sq.m	433.34 Sq.m	
Total Area	4383.00 Sq.m	4298.34 Sq.m	

Descriptions	Non FSI SQ.M	FSI SQ.M	Total Area SQ.M
Area of the Ground Floor		1355.21	1355.21
Area of the First Floor		1355.21	1355.21
Area of the Second Floor		828.38	828.38
Area of the Terrace Floor	78.43		78.43
Total Floor Area	78.43	3538.80	3617.23

FLOOR SPACE INDEX = $\frac{3538.80}{4298.34} = 0.823$
PLOT COVERAGE = $\frac{1355.21}{4298.34} \times 100 = 31.52$
No. of Car Parking Required - 18Nos
No. of Car Parking Provided - 20Nos
(Including 2 No's PH Parking)
No. of Two Wheeler Parking Required - 35Nos
No. of Two Wheeler Parking Provided - 38 Nos
O.S.R Provided - 521.72Sq.m (12.12%)
No. of Students - 200 Nos
ONLINE APPLICATION NUMBER - SWP/BPA/005436/2023
B/P/DTCP (SIVAGANGAI DISTRICT) NO:5/2023
APPLICANT
A. RAMAKRISHNAN, M.E.D.F.S.A.M.I.E.(Ph.D)
Registered Structural Engineer Grade - I, 0002019
IDHAL INFRASTRUCTURE
No: 2089, IDHAL COMPLEX,
MULLIKUNDU, RAMNAGAR,
DEVAKOTTAI - 630 303,
SIVAGANGAI DIST
11/524R
STRUCTURAL ENGINEER
A. RAMAKRISHNAN, M.E.D.F.S.A.M.I.E.(Ph.D)
Registered Engineer Grade-I, 0002019
IDHAL INFRASTRUCTURE
No: 2089, IDHAL COMPLEX,
MULLIKUNDU, RAMNAGAR,
DEVAKOTTAI - 630 303,
SIVAGANGAI DIST
Mobile: 99444 05248
REGISTERED ENGINEER/ARCHITECT