

PP

APPROVAL RECORD

Planning Permission

Sivagangai

Sivagangai district, Tamil Nadu

APPROVAL TYPE

Building Plan

ISSUING AUTHORITY

Town Panchayat

The approval as the planning authority issued it, reproduced in full behind this page.

An approval speaks to what was sanctioned, not to what was built. Completion is a separate record.

PLAN SHOWING THE PROPOSED CONSTRUCTION OF A R.C.C ROOF GROUND FLOOR, FIRST FLOOR & SECOND FLOOR MARRIAGE HALL (KAMALA MAHAL) BUILDING OLD SURVEY NO : 130/6,
NEW SURVEY NO : 130/6B, PATTA NO: 2570,THANJAVUR TO VALLAM MAIN ROAD, PILLAYARPATTI VILLAGE AND PILLAYARPATTI PANCHAYAT, THANJAVUR TALUK AND THANJAVUR DISTRICT.

OWNER NAME: Mr. B. VIJAYARAGHAVAN S/O. Mr. BALASUBRAMANIAN

BUILDING ONLINE APPLICATION NO : SWP / BPA / 059127 / 2023

SCALE 1CM = 1M.

FIRE EXTINGUISHER	—●—
FIRE ALARMS ARE TO BE PROVIDED	—●—
FIRE SPRINKLER SYSTEM TO BE PROVIDED	—●—
LIGHTNING CONDUCTORS ARE TO BE PROVIDED	—●—
REVERSE OSMOSIS WATERPOINT	—●—
FLOOR SPACE INDEX (F.S.I)	0.64
PLOT COVERAGE (PC)	23.32%

SCHEDULE OF JOINERIES			
Sl. No.	Item	Quantity	Unit
1	Door	4.00	nos
2	Window	2.40	nos
3	Door	0.92	nos
4	Door	0.70	nos
5	Door	1.30	nos
6	Window	3.00	nos
7	Window	2.40	nos
8	Window	1.30	nos
9	Window	1.30	nos
10	Window	0.90	nos
11	Window	0.90	nos
12	Window	0.90	nos
13	Window	0.90	nos
14	Window	0.90	nos
15	Window	0.90	nos
16	Window	0.90	nos
17	Window	0.90	nos
18	Window	0.90	nos
19	Window	0.90	nos
20	Window	0.90	nos

AREA CHART			
Area of the plot	5459.34 Sq.m(58742.50 Sq.ft)		


FLOORWISE BREAKUP			
Floor Name	Total Building Area	Non FSI Area	Commercial / Public

Floor Name	Total Building Area	Non FSI Area	Commercial / Public
Ground Floor	1274.58	4.55	152.53
First Floor	1274.58	—	172.29
Second Floor	1342.52	—	51.86
Head room	211.03	—	—
Total	4102.71	4.55	377.68
Vacant Area	4184.76 Sq.m (45028.02 Sq.ft)		


Note :
Plan, Section, Elevation - Scale : 1:100
All measurements are in Metres
Certified that the Rain Water Harvesting System shall be Provided as per the norms and standards laid down by
The C.O. No.18 Municipal Administration and Water Supply Department dated 04/02/2019.
Solar water heater system will be provided Rain Water is connected to rain water pit
All sewage line to be connected to septic tank. Trap will be provided in all the outlets.

COLOUR INDEX
SITE BOUNDARY ————
EXISTING ROAD ————
PROPOSED BUILDING ————
DRIVE WAY ————
RAIN WATER HARVESTING ————



PARKING DETAILS
No. of Car Parking (Required) 12 + 2 PH — 14 Nos
No. of Car Parking (Provided) 12 + 2 PH — 14 Nos
No. of Two Wheeler Parking (Required) 13 + 1 PH — 12 Nos
No. of Two Wheeler Parking (Provided) 48 + 1 PH — 49 Nos

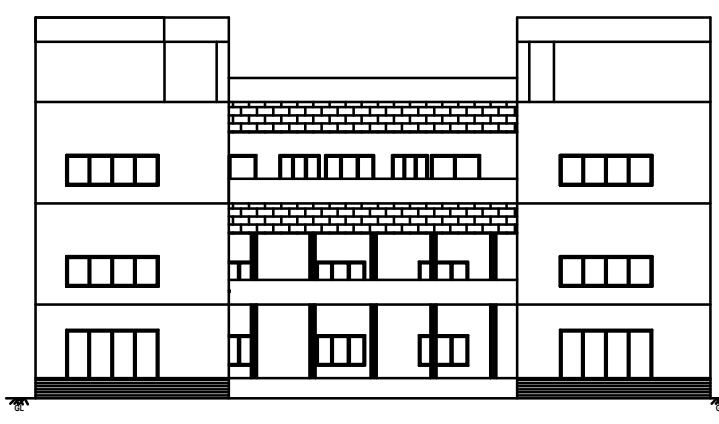


ELEVATION

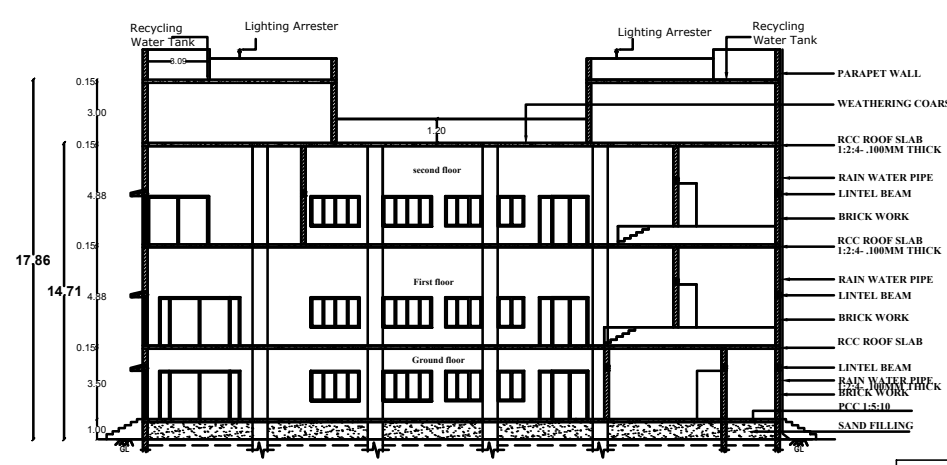


SECTION AB

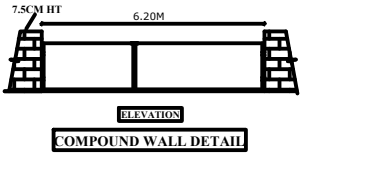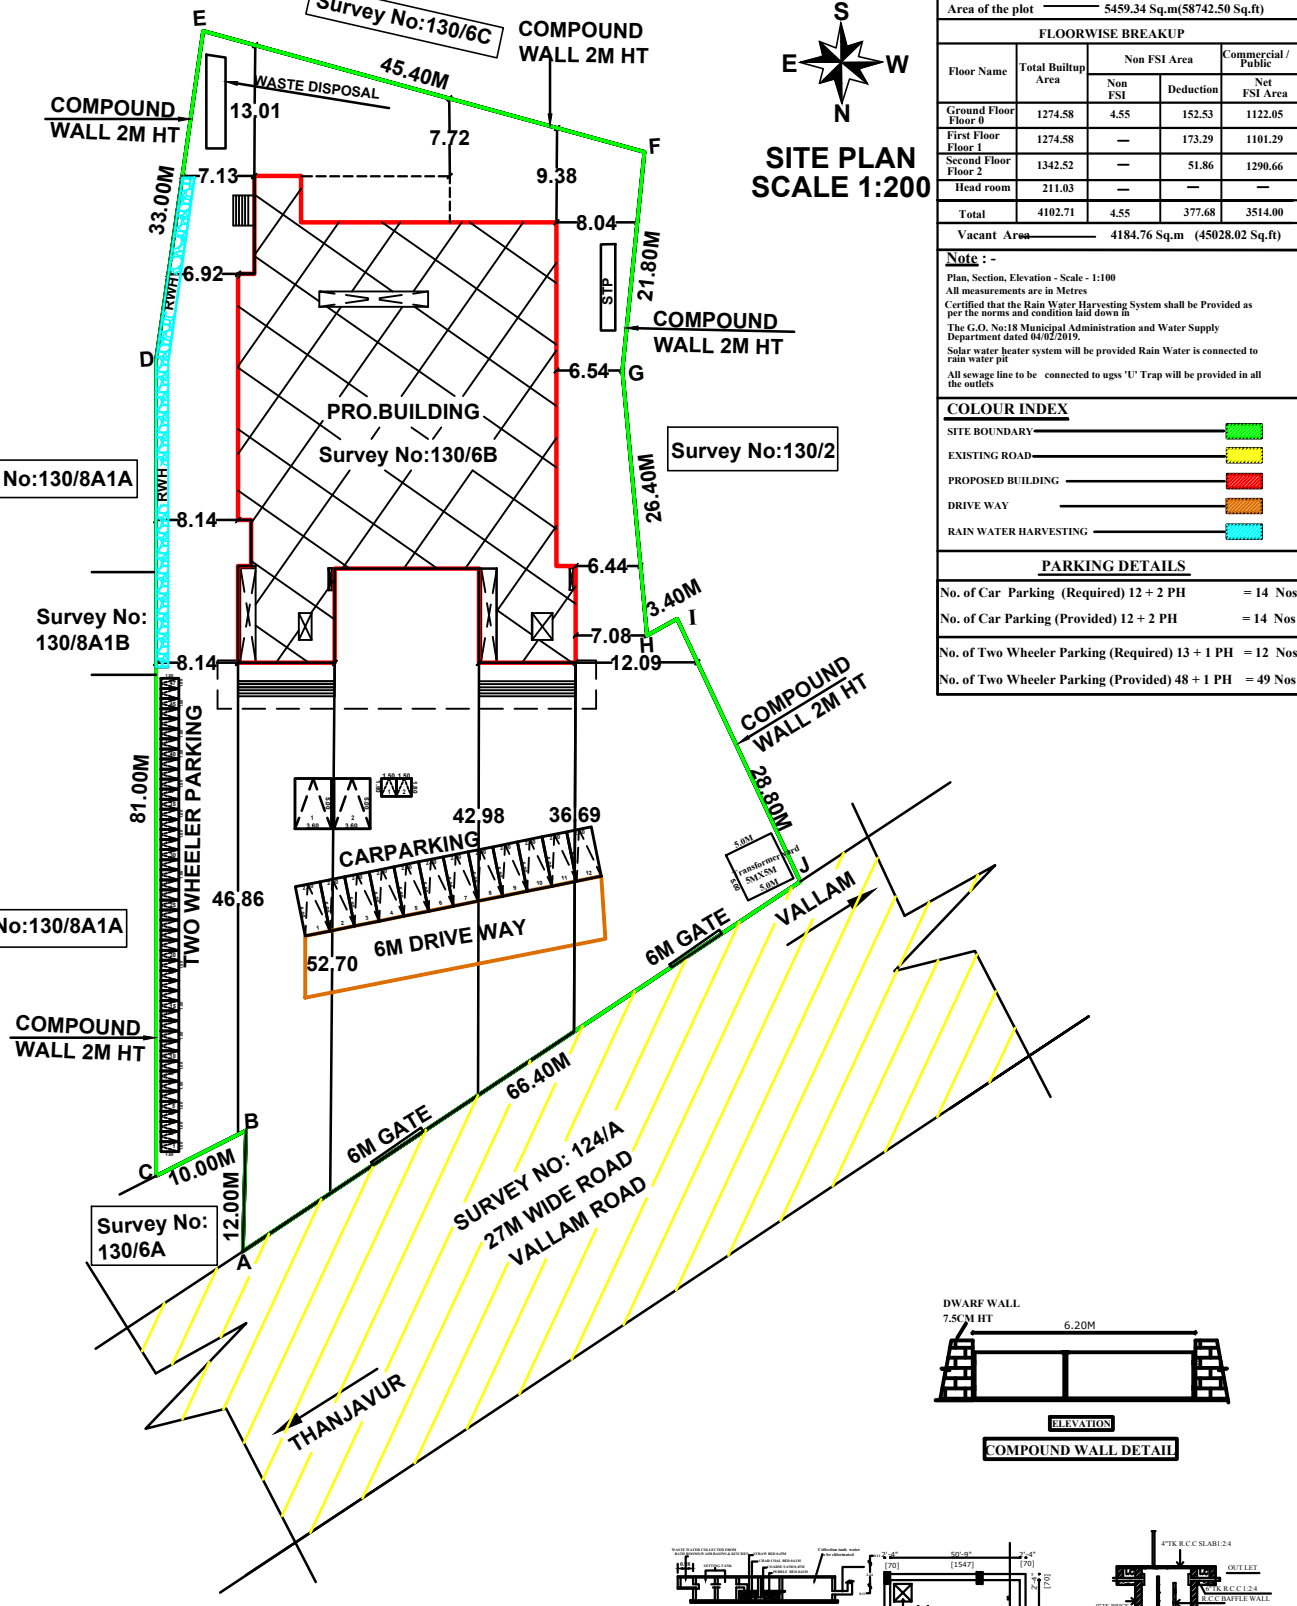


COMPOUND WALL DETAIL

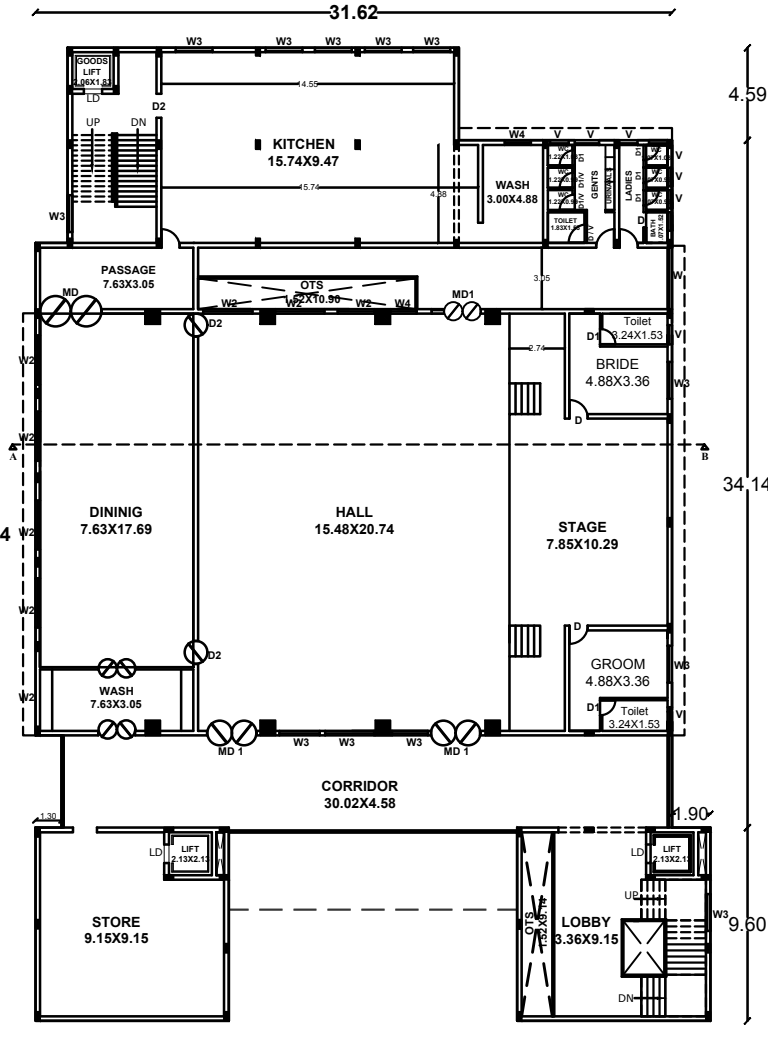


PRO. SECOND FLOOR PLAN

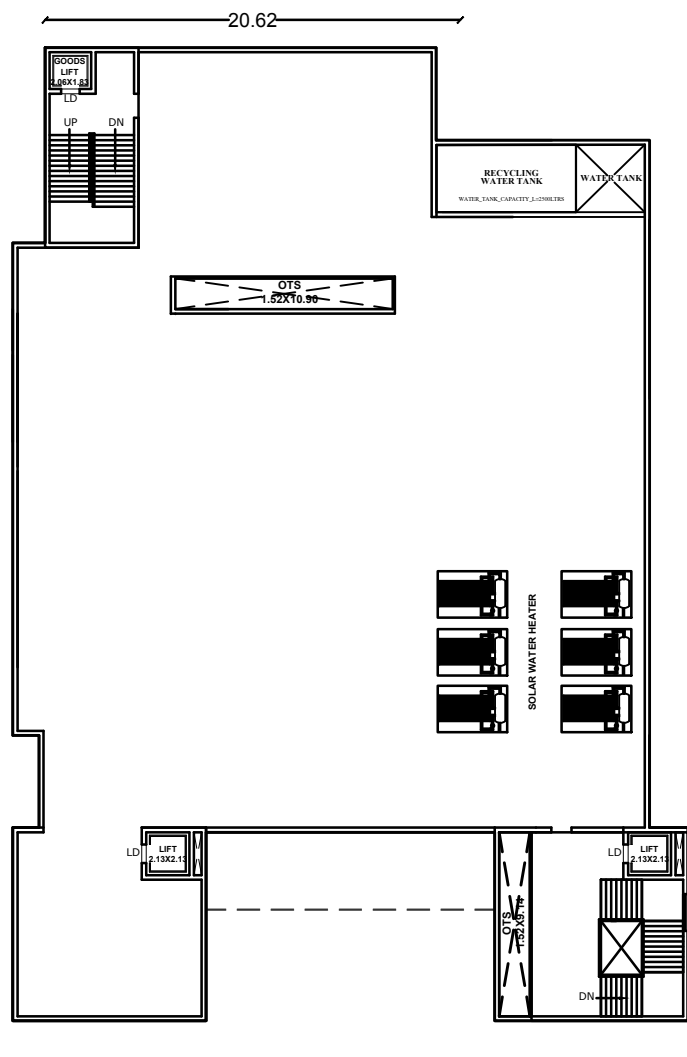


PRO. TERRACE FLOOR PLAN

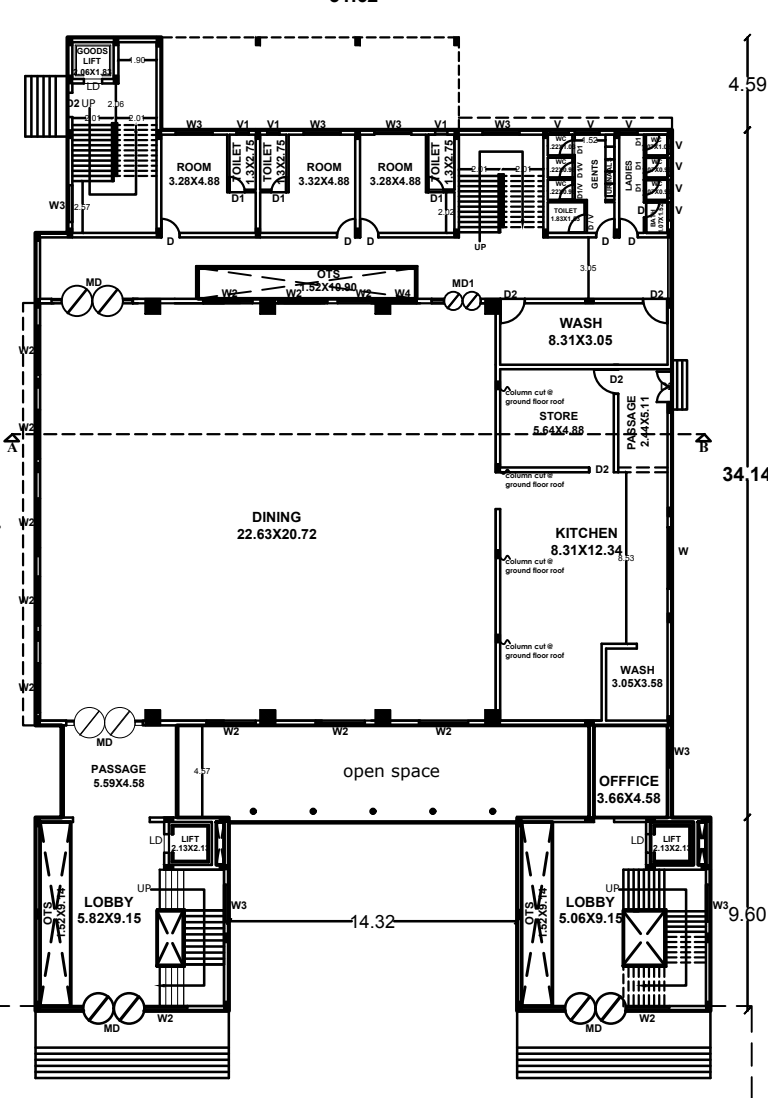

PRO. GROUND FLOOR PLAN

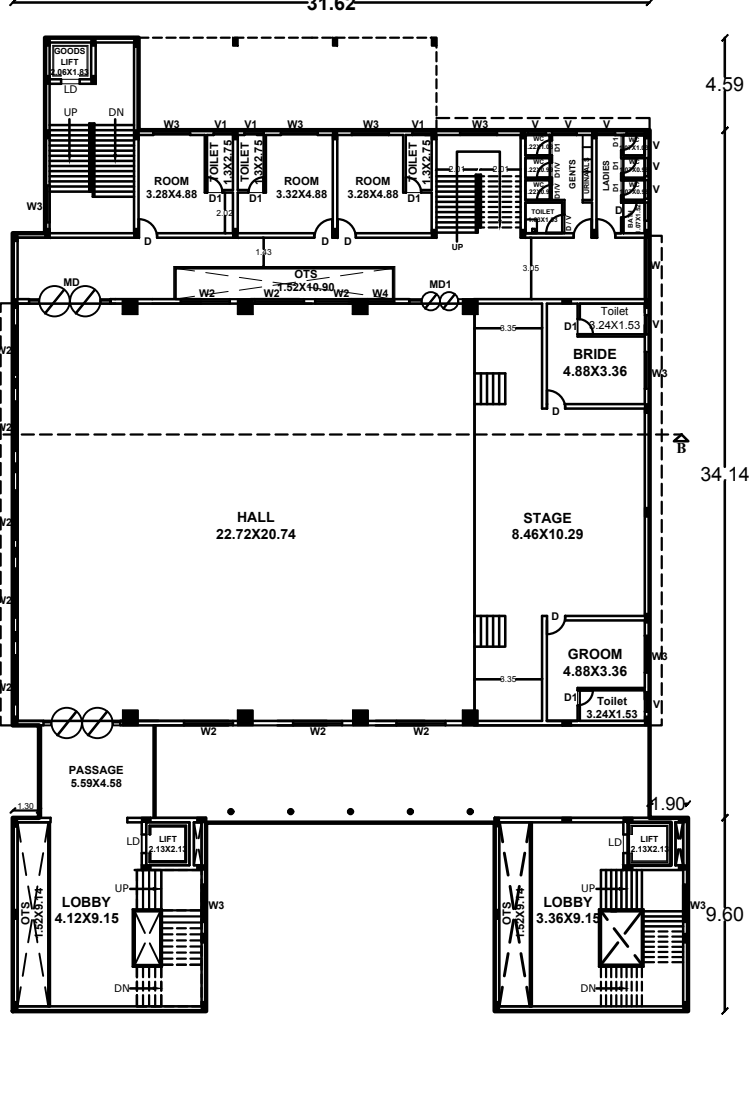

PRO. FIRST FLOOR PLAN

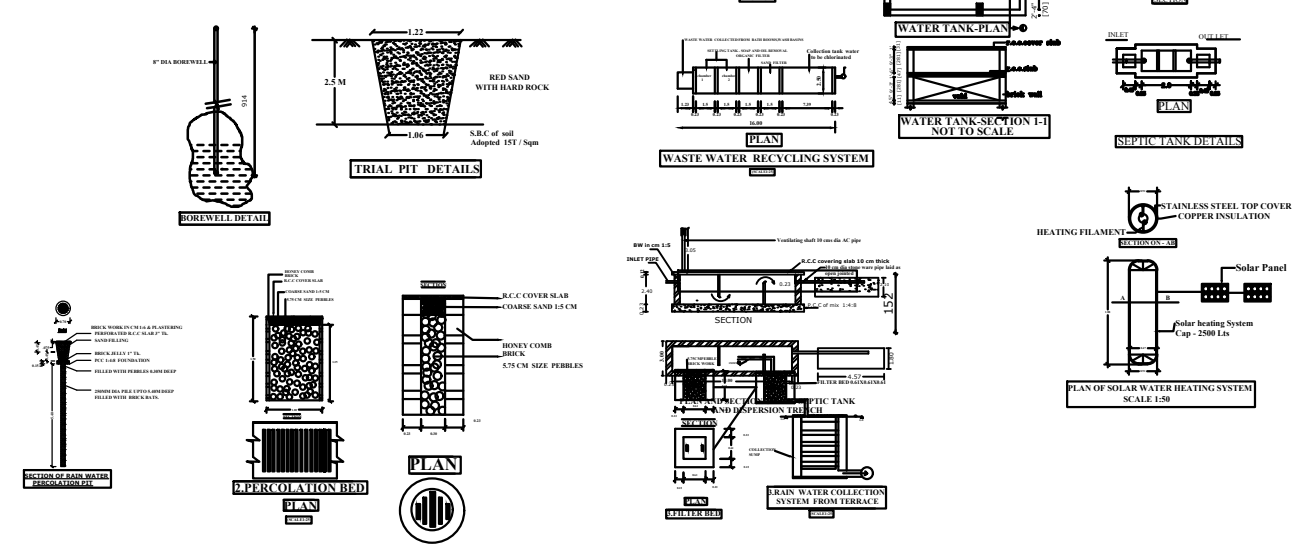

KARTHICK. T REG.No: CA/2017/88512 ARCHITECT		G.YOGANATH REG.NO: 003-RSE-GR I STRUCTURAL ENGINEER	APPROVAL AUTHORITY: PILLAYARPATTI PANCHAYAT OFFICE
OWNER : B. VIJAYARAGHAVAN		A. MANOKARAN REG.NO: DTCP POKT/CE/23/06/001 CONSTRUCTION ENGINEER	
BUILDING APPROVAL NO : SWP / DTCP / TNJ / TLPA / BP NO : 05 / 2024 ASSISTANT DIRECTOR / DEPUTY DIRECTOR THANJAVUR DISTRICT TOWN AND COUNTRY PLANNING APPROVAL AUTHORITY			

Eight ways to know a piece of land before you pay for it.

This report covers one part of the picture. These cover the rest, drawn from the same government records, for any property in Tamil Nadu.

LandLens One

Ask anything about a property and get an answer grounded in live government records, with the sources shown.

[/landlens/one](#)



Verify My Land

Every record check run on one property and returned as a single report.

[/landlens/verify-my-land](#)



Legal Opinion

An advocate's written opinion on the title, built on the records we pull for it.

[/landlens](#)



One Map

Every layer on one map: the parcel, its boundary, zoning, water bodies and what sits around it.

[/landlens/one/map](#)



PriceMap

What land actually changed hands for around this plot, taken from the registered deeds.

[/landlens/pricemap](#)



Build Scope

What you are allowed to build here: floor space, height, coverage and setbacks.

[/landlens/build-scope](#)



Property Tracker

Watch a property and hear about it when something new is registered against it.

[/landlens/property-tracker](#)



Deal Room

Run the transaction in one place: documents, stamping, signatures and the parties.

[/landlens/deal-room](#)



Twenty-four checks you can run yourself, at no cost.

Records and verification

The registers themselves, read for you.

Encumbrance Certificate

Patta and Chitta

Field Measurement Sketch

EC Analyzer

Bank charge check

Court case search

Seller background check

Approval check by survey

Value and duty

What it is worth and what it costs to register.

Guideline value by street

Guideline value by survey

Stamp duty and registration fees

Capital gains

Floor space index

Area unit converter

Zoning and land use

What the plan says can happen on this land.

Land use zone finder

CMDA land use check

Coastal regulation zone

Master plan check

Water bodies finder

Airport height clearance

Registers and directories

Who holds it, and which office keeps the record.

Find your registering office

Temple property check

Waqf property check

RERA register



Every free tool
/tools



Services we run
for you
/services



The LandLens
suite
/landlens/one



Every claim in this document traces back to a government record.

Legal opinions, due diligence and title verification

Building plan, layout and sub-division approvals

Completion and occupancy certificates, regularisation

Escrow, negotiation and NRI property management

Land survey, soil testing, architecture and construction

Verified RealEstate
3/350/2 Mettukuppam,
OMR Thoraipakkam,
Chennai 600 097, India
hello@verified.realestate
+91 9996 12 9996

Prepared from the registers named on the page each finding sits on. Where a register could not be read, this document says so in its place rather than leaving the gap to be read as a clean result.

