
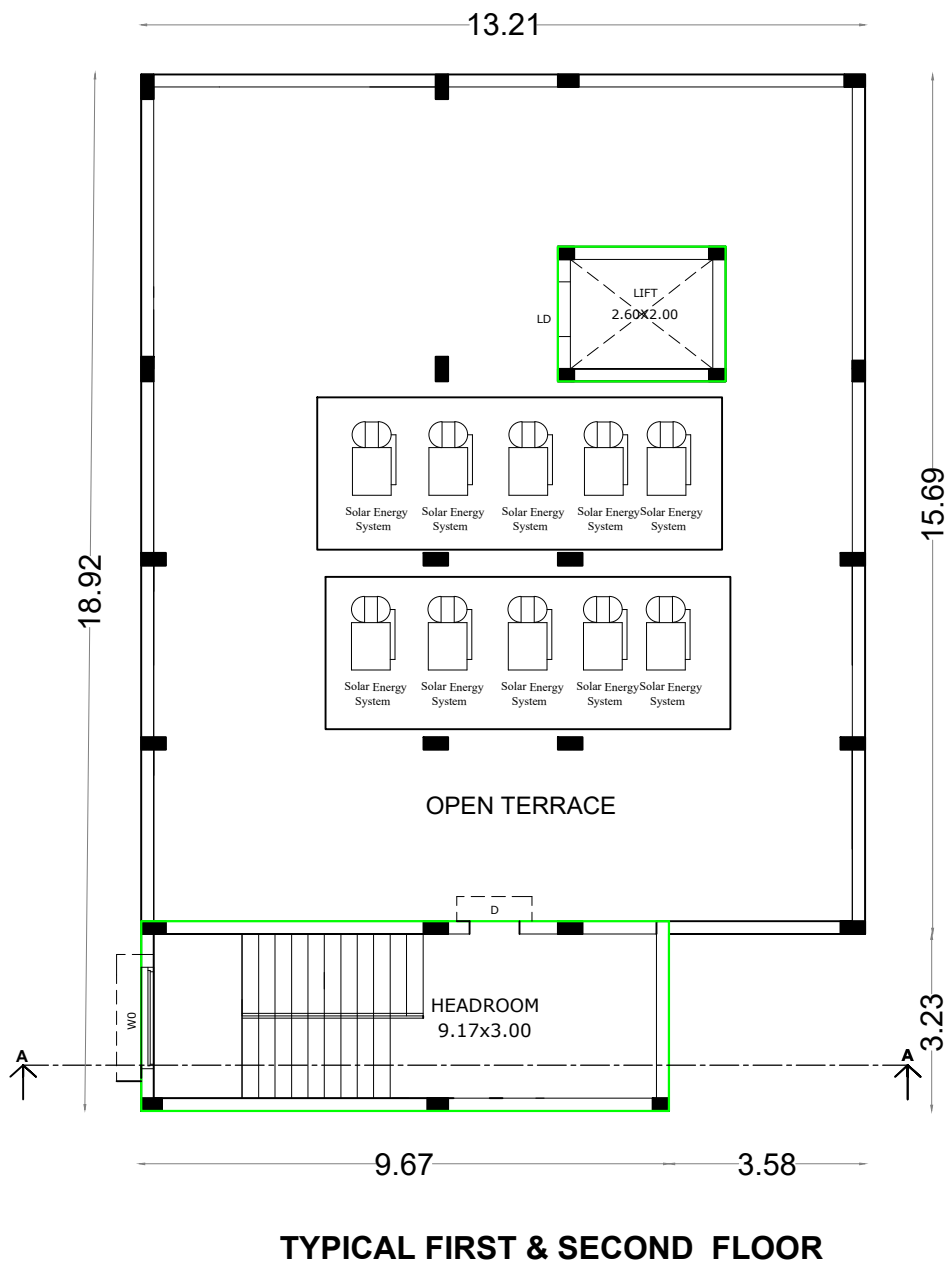
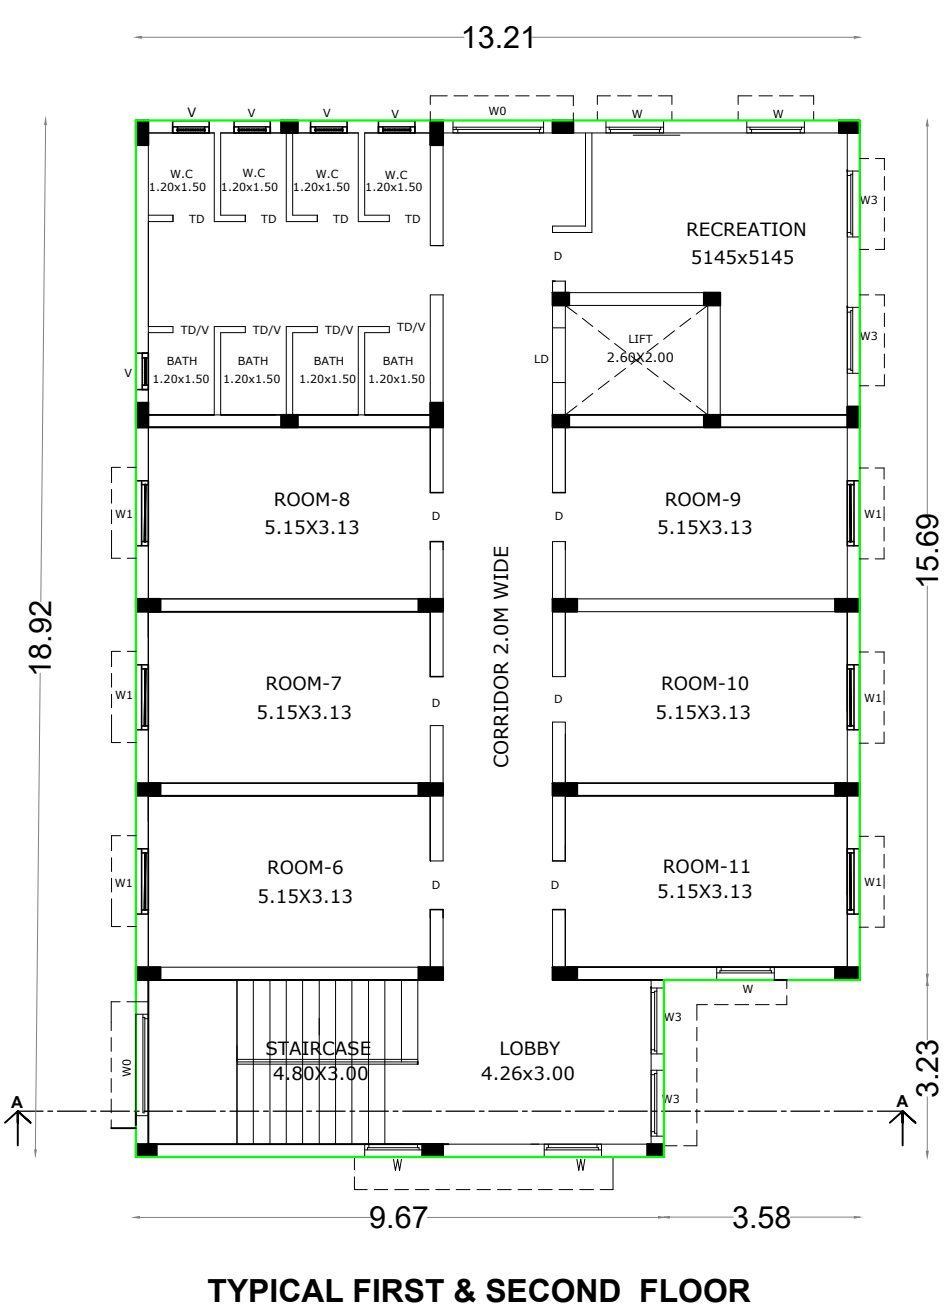
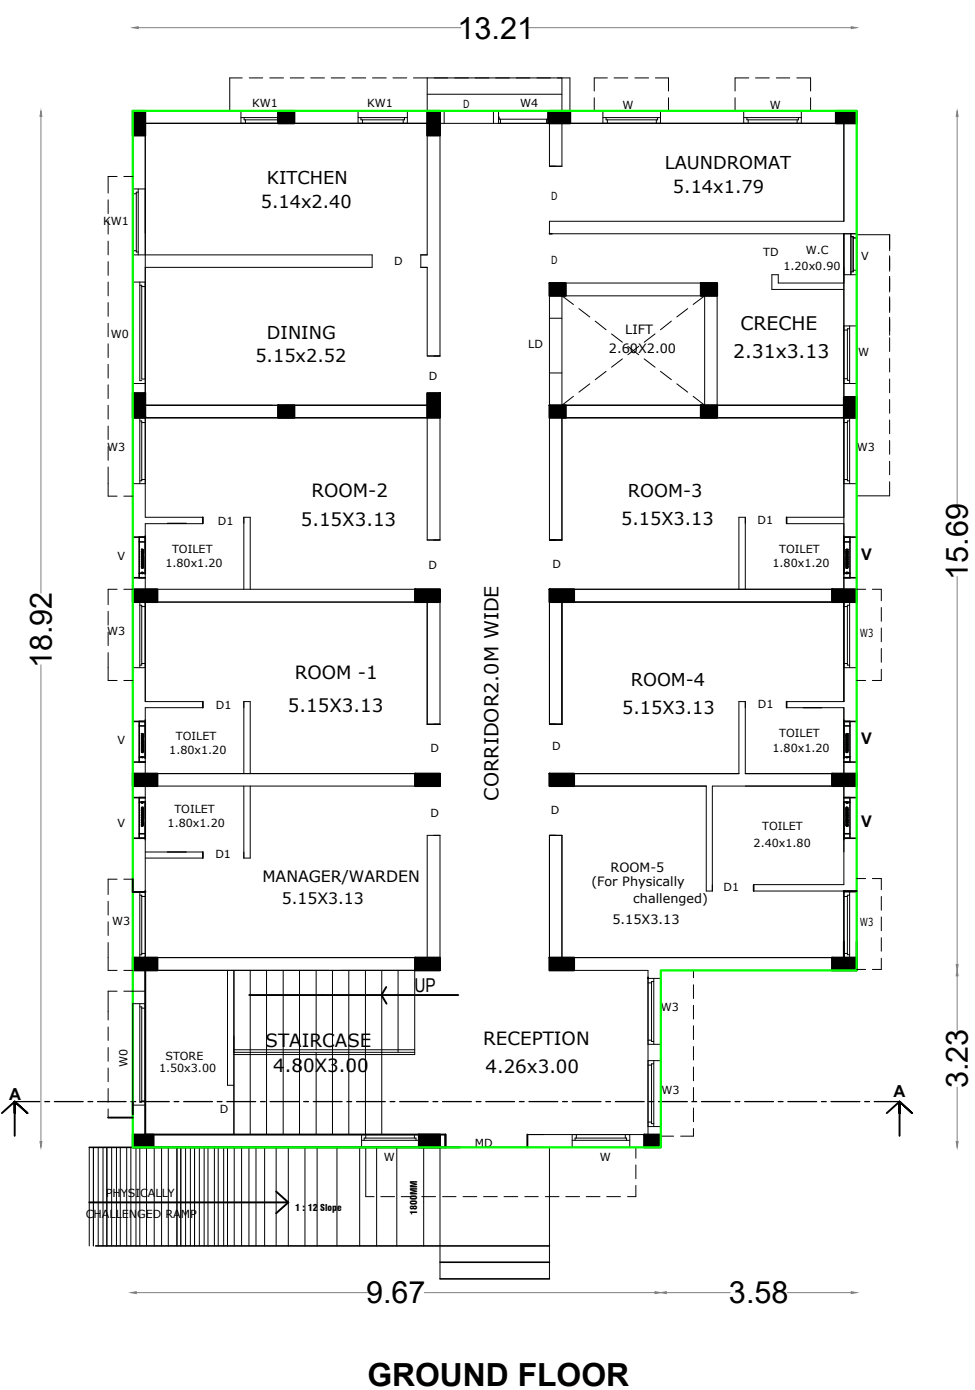
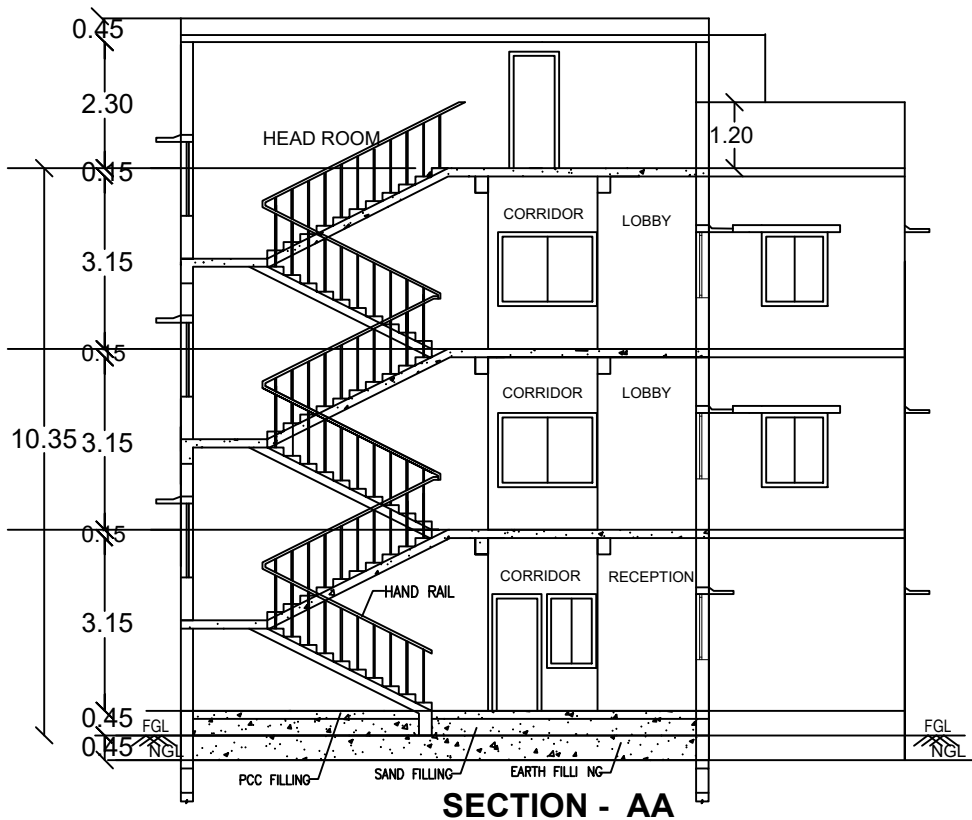


PLAN SHOWING THE PROPOSED CONSTRUCTION OF GOVERNMENT WORKING WOMEN HOSTEL BUILDING AT SURVEY.NO : 162/2, KANJIRANGAL VILLAGE AND PANCHAYAT, SIVAGANGAI PANCHAYAT UNION,SIVAGANGAI TALUK, SIVAGANGA DISTRICT.

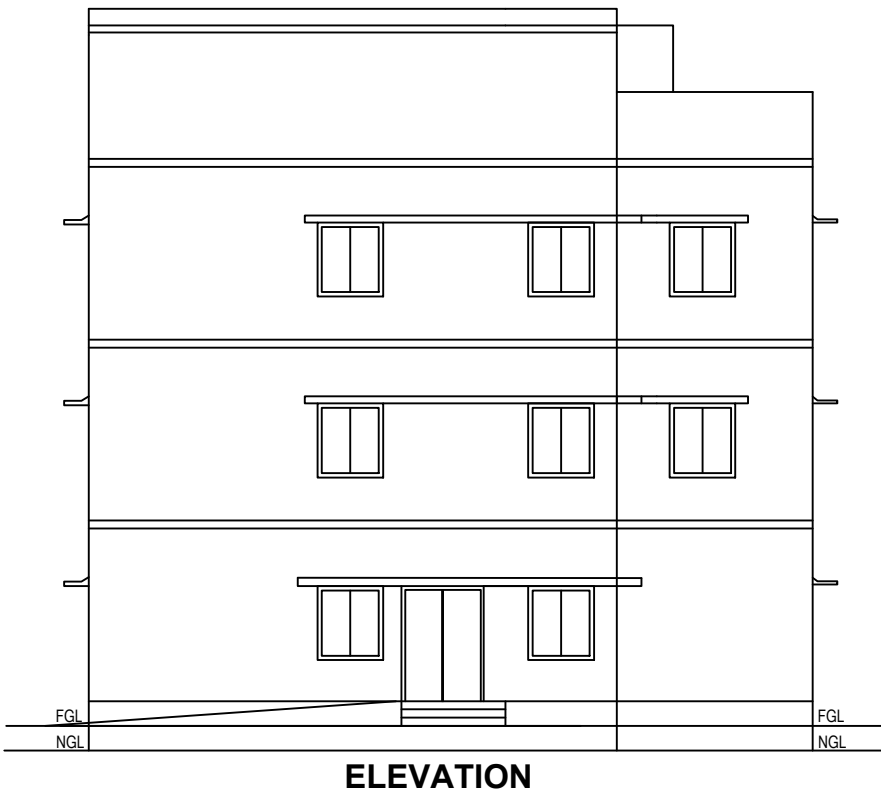

BLOCK-1 SHEET-1/2

JOINERY DETAIL		
TYPE DESCRIPTION		SIZE
MD	MAIN DOOR T.W FRAME WITH TEAK WOOD SHUTTER	1.50X2.10
D	RCC DOOR FRAME WITH BWR SHUTTER	0.90X2.10
D1	PVC SOLID DOOR	0.75X2.10
D1/V	PVC SOLID DOOR/VENTILATOR	0.75X2.10 0.75X 0.60
W0	MS WINDOW	1.80X1.35
W1	----- DO-----	1.52X1.35
W3	----- DO-----	1.20X1.35
W	----- DO-----	1.10X1.35
W4	----- DO-----	0.60X1.35
KW	----- DO-----	1.35X1.05
LD	LIFT DOOR	1.00X2.10

SPECIFICATION	
FOUNDATION & BASEMENT	: R.C.C COLUMN/BRICK WORK IN C.M 1:5
SUPERSTRUCTURE	: BRICK WORK IN C.M 1:5
ROOF	: R.C.C SLAB WITH SUITABLE REINFORCEMENT AND PROTECTED H.T TILES OVER WEATHERING COURSE MILD SLOPE TO BE PROVIDED
FLOORING	: IVORY VITRIFIED TILES FOR ALL ROOMS GRANITE TILES FOR VERANDAH, CORRIDOR, LOBBY & PASSAGE EUROCON TILES FOR RAMP, STEPS, PORTICO & STAIRCASE ANTISKID CERAMIC WITH GLAZED TILES TO A HEIGHT OF 1500MM FOR TOILETS
CUPBOARD SLAB	: IN RCC/CUDA/PAH
PAINTING	: LIME WHITE WASH 3 COATS FOR CEILING INNER WALL-OB 2 COATS OVER 1 COAT PRIMER WHITE CEMENT. OUTER WALL-PLASTIC EMULSION PAINT TWO COATS OVER 1 COAT PRIMER
JOINERIES	: ENTRANCE MAIN DOOR-TEAK WOOD FRAME WITH TEAK WOOD SHUTTER AND MELAMINE POLISH. INNER DOORS-RCC FRAME WITH BWR SHUTTERS. SOLID PVC DOOR FRAME AND SHUTTER FOR TOILETS. WINDOW-STEEL/ALUMINIUM/
PIPES / TAPS	: P V C / HALF TURN C.P TAP

AREA STATEMENT			
DESCRIPTION	FSI (SQ.M)	NON FSI (SQ.M)	TOTAL AREA (SQ.M)
GROUND FLOOR AREA	238.33	-	238.33
FIRST FLOOR AREA	238.33	-	238.33
SECOND FLOOR AREA	238.33	-	238.33
HEAD ROOM AREA	-	40.87	40.87
TOTAL AREA	714.99	40.87	755.86

APPLICANT








EXECUTIVE ENGINEER, TNPH C Ltd
Madurai Division

ENGINEER

SITE PLAN SHOWING THE PROPOSED CONSTRUCTION OF GOVERNMENT WORKING WOMEN HOSTEL BUILDING AT SURVEY.NO : 162/2, KANJIRANGAL VILLAGE AND PANCHAYAT, SIVAGANGAI PANCHAYAT UNION ,SIVAGANGAI TALUK, SIVAGANGA DISTRICT.

ONLINE APPLICATION:SWP/BPA/486718/2025,dt:27.05.2025

NAME OF THE APPLICANT:DISTRICT SOCIAL WELFARE OFFICER,SIVAGANGAI

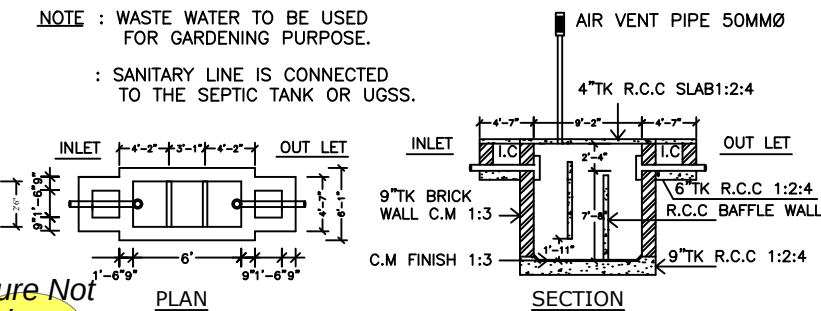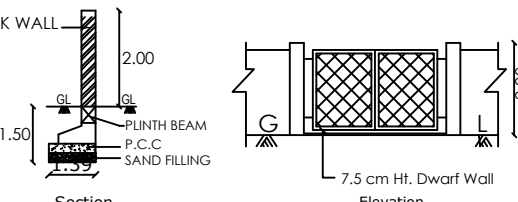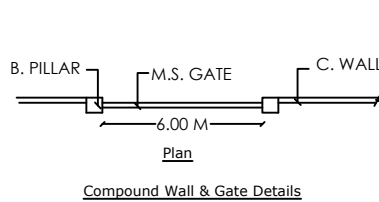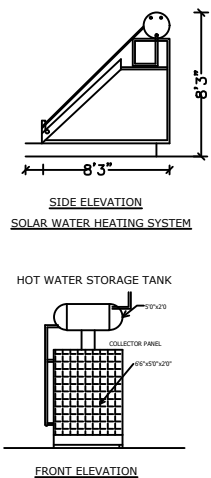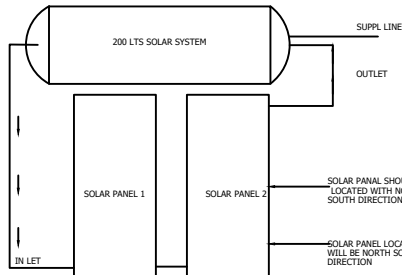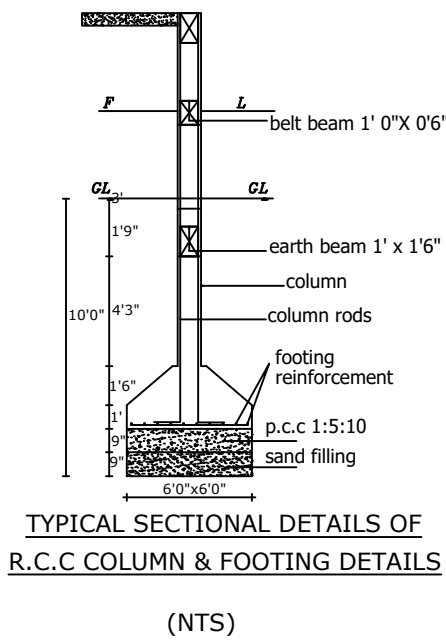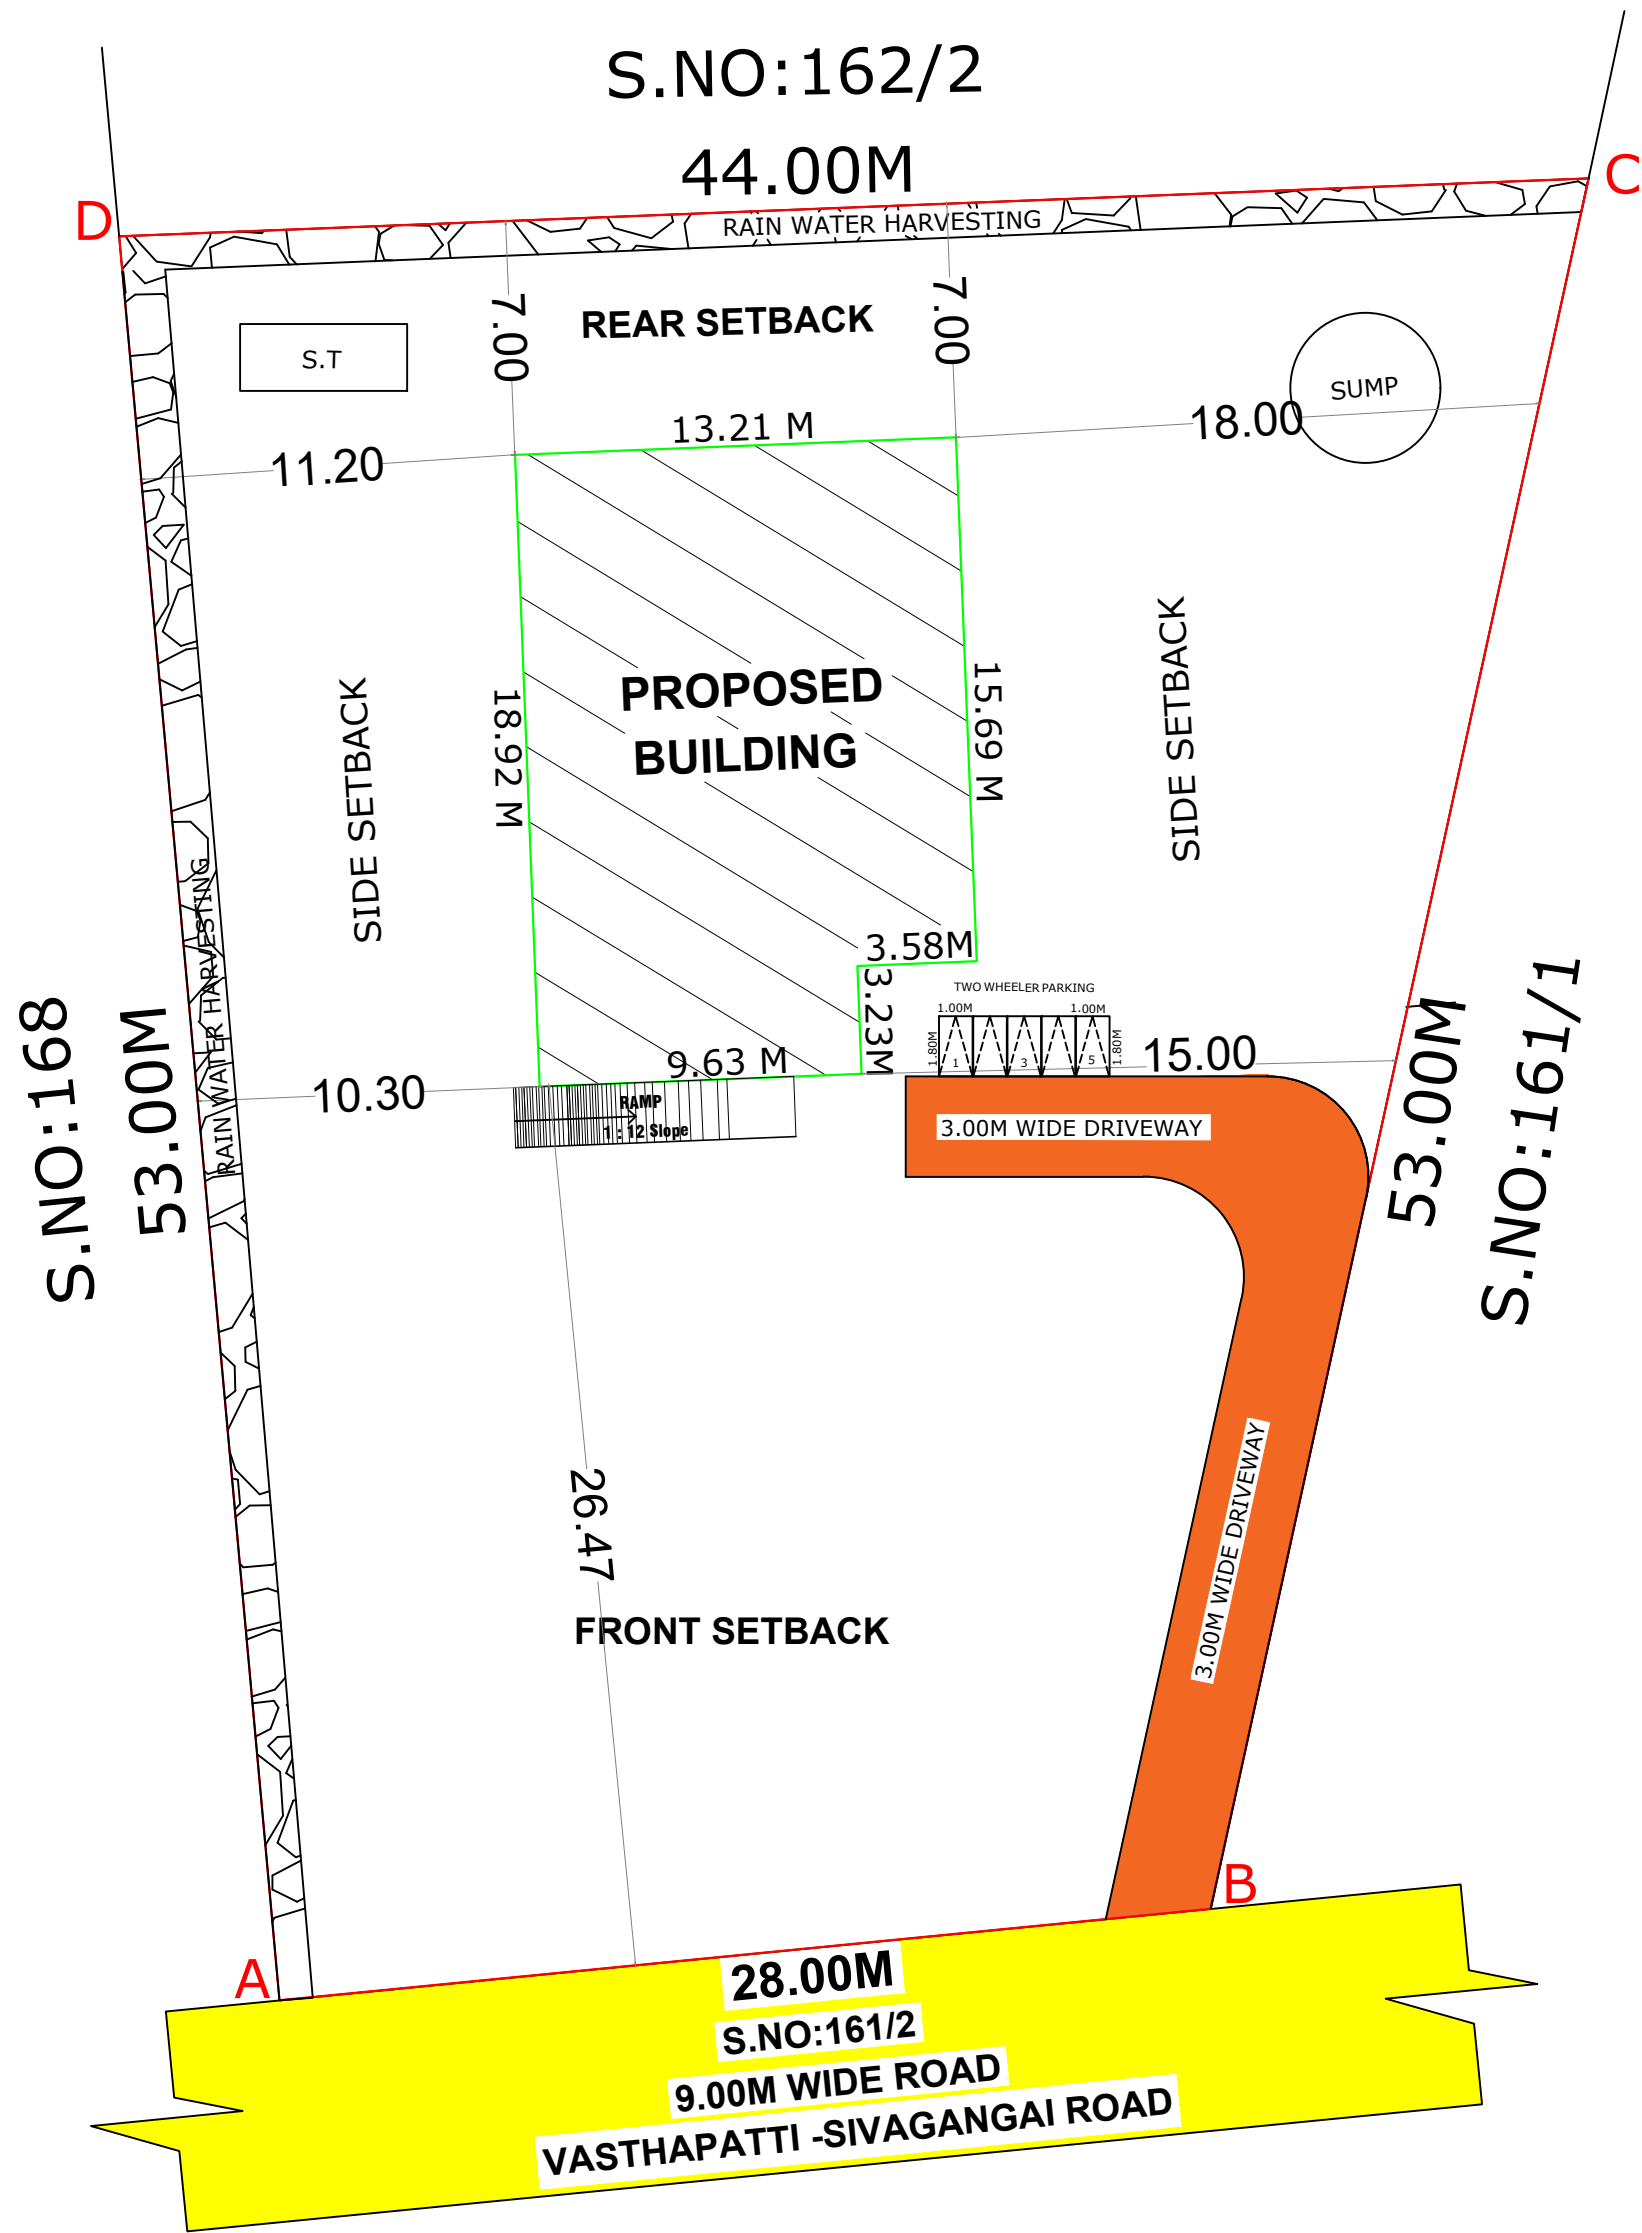

Signature Not Verified
Signed by Village Panchayat President
Location: Sivagangai
Date: 2025.10.29 12:41:07

SHEET-2/2

SITE AREA DETAILS
AS PER DOCUMENT - 2024.00 SQ.M

REFERENCE:

SITE BOUNDARY	-	
DRIVEWAY	-	
PROPOSED BUILDING	-	
EXISTING ROAD	-	

AREA DETAILS

DESCRIPTION	FSI (SQ.M)	NON FSI (SQ.M)	TOTAL AREA (SQ.M)
GROUND FLOOR AREA	238.33	-	238.33
FIRST FLOOR AREA	238.33	-	238.33
SECOND FLOOR AREA	238.33	-	238.33
HEAD ROOM AREA	-	40.87	40.87
TOTAL AREA	714.99	40.87	755.86

FLOOR SPACE INDEX = $\frac{714.99}{2024.00} = 0.35 < 2.0$

PARKING DETAILS

NO. OF TWO WHEELER REQUIRED = 05 NO.S
NO. OF TWO WHEELER PROVIDED = 05NO.S

- FIRE EXTINGUISHER TO BE PROVIDED
- FIRE ALARM TO BE PROVIDED

OFFICE USE

MAVADL S. Subha
16/11/25
சிவகங்கை.

APPLICANT

EXECUTIVE ENGINEER,
TN PHC Ltd
Madurai Division

ENGINEER