PLAN SHOWING THE PROPOSED CONSTRUCTION OF INDUSTRIAL BUILDING FOR SUNSURE SOLAR PARK THIRTY SIX PVT LTDIN S.NO -179/3A AT KEELAYUR VILLAGE,ILAYANGUDI PANCHAYAT UNION, ILAYANGUDI TALUK, SIVAGANGAI DISTRICT

AREA DETAILS:
S.NO : 179/3A - 7450.00 Sq.m

Descriptions	Non FSI In (SQ.m)	FSI In (SQ.m)	Total Area In (SQ.m)
Area of the Proposed Ground Floor	—	246.21	246.21
Total Floor Area		246.21	246.21

FLOOR SPACE INDEX = $\frac{246.21}{7450.00}$ = 0.03

REFERENCE :
SITE BOUNDARY -
EXISTING ROAD -
PROPOSED BUILDING -
DRIVE WAY -

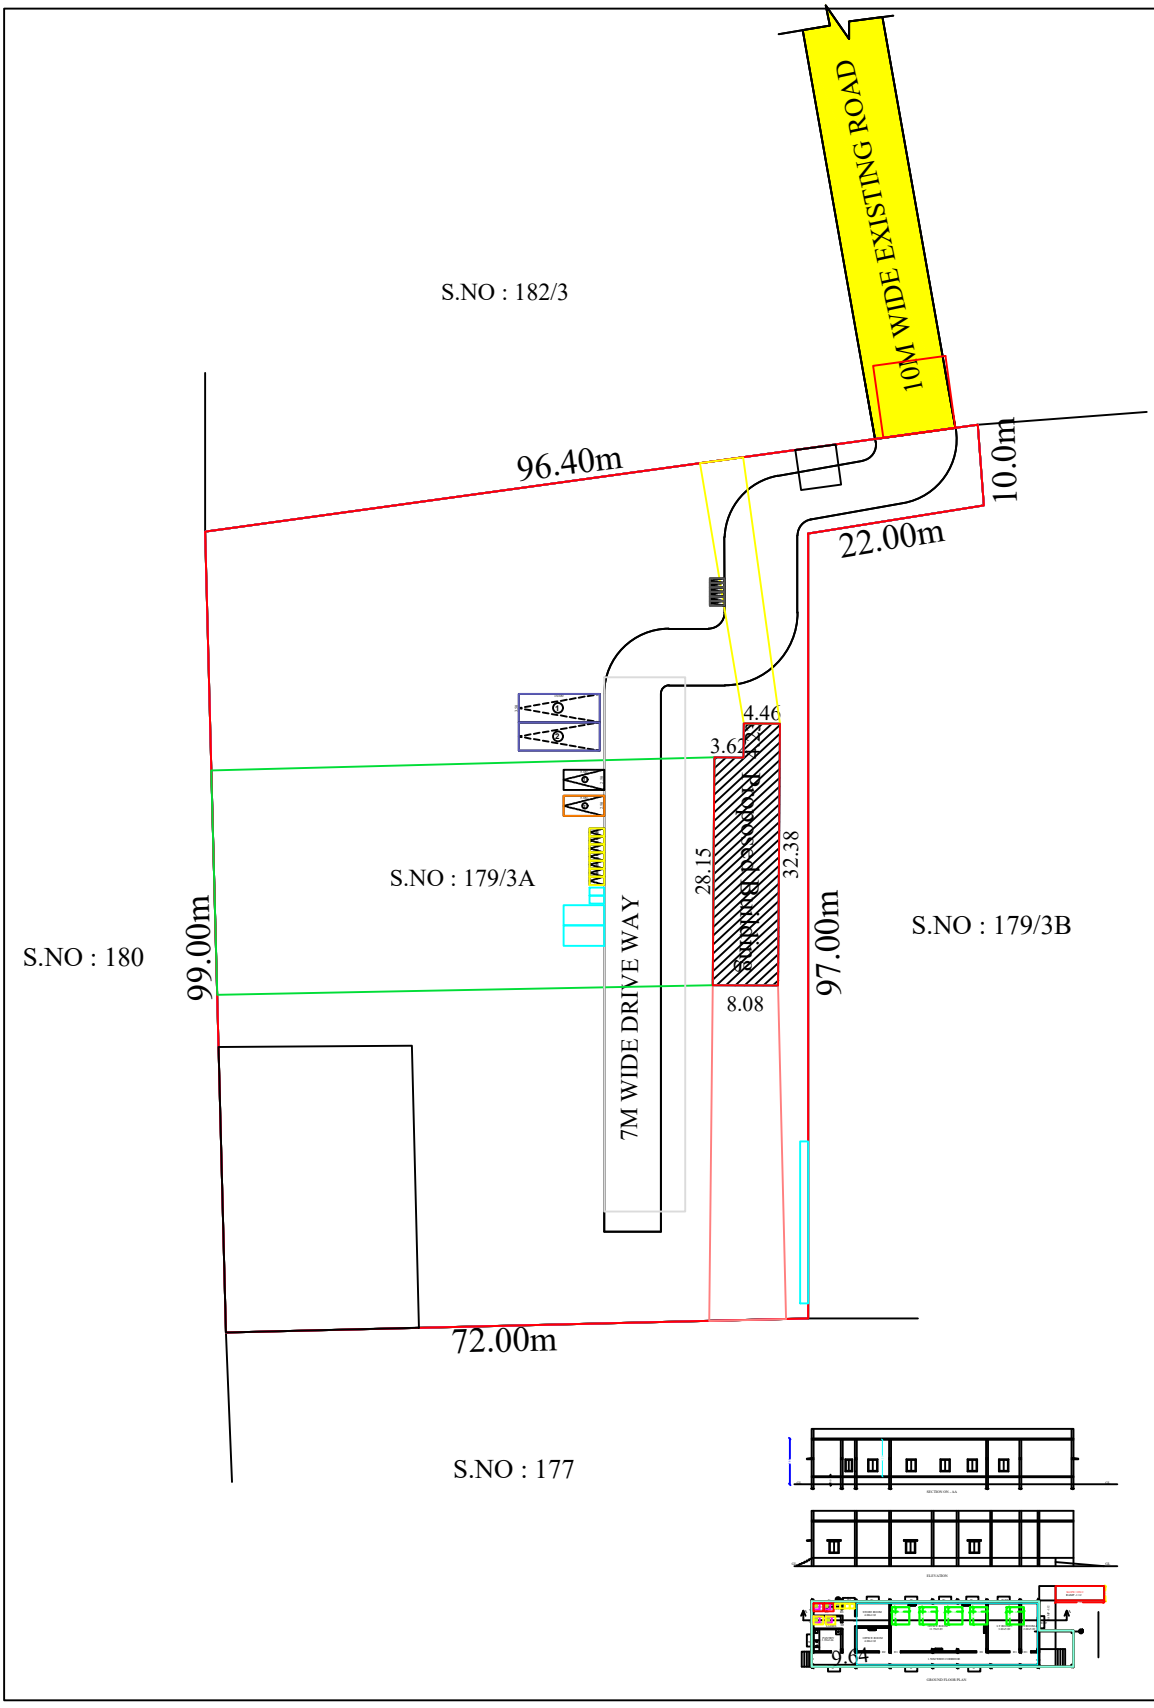

APPLICANT

Er.B.MUTHUKUMAR,B.E.,(Civil)
DTCP.RE / SVG Dist / 39 / 2021
No:3,KODIKAL STREET,
MANAMADURAI - 630 606.
Phone No: 97873 29758
ENGINEER

Signature Not Verified
Signed by: Village Panchayat President
Location:Sivagangai
Date:2026.08.27 11:15:32