

PP

APPROVAL RECORD

Planning Permission

Sivagangai district, Tamil Nadu

APPROVAL TYPE

Building Plan


ISSUING AUTHORITY

Town Panchayat


The approval as the planning authority issued it, reproduced in full behind this page.

An approval speaks to what was sanctioned, not to what was built. Completion is a separate record.


PLAN SHOWING THE PROPOSED CONSTRUCTION OF R.C.C. ROOF RESIDENTIAL BUILDING IN GROUND FLOOR, FIRST FLOOR & SECOND FLOOR AT OLD S.NO.659/6A1-PART, NEW S.NO.659/6A1B-NORTH PART, BLOCK NO.8, WARD NO.9, PLOT NO.14-NORTH PART, PARI NAGAR, KOTTAIYUR TOWN PANCHAYAT, KARAISKUDI TALUK, SIVAGANGAI DISTRICT.

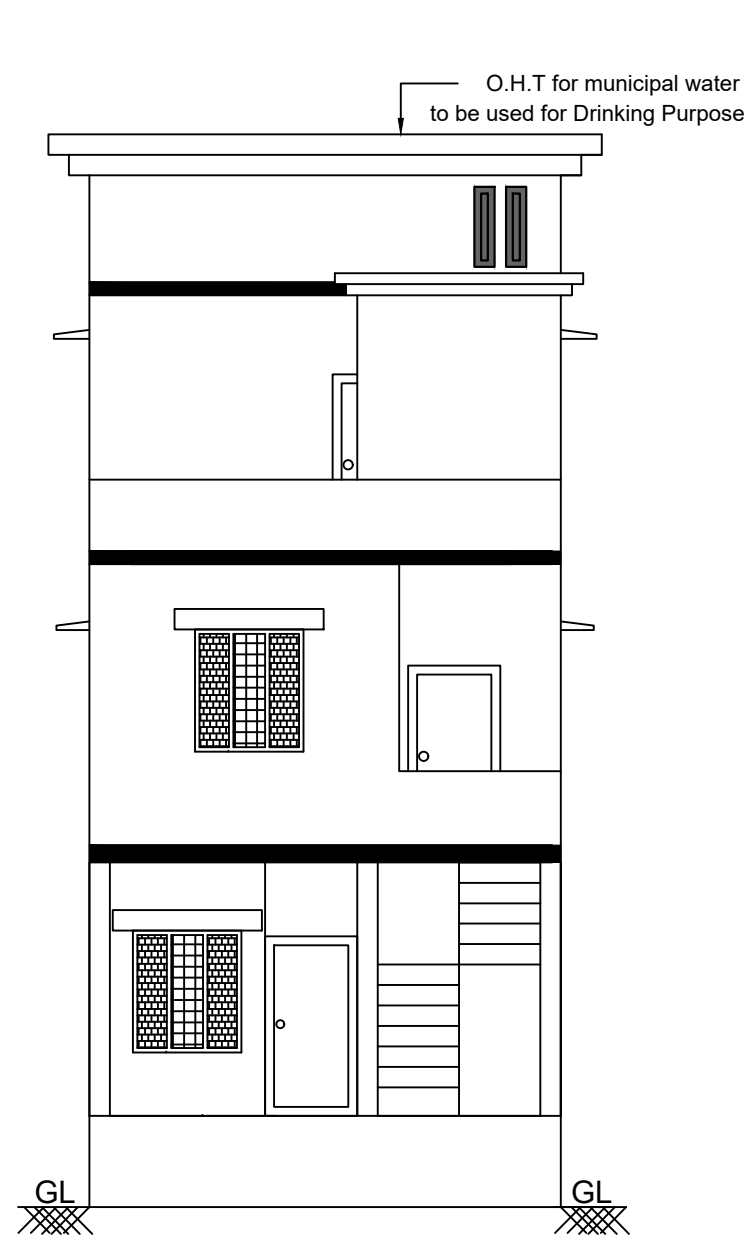


FRONT ELEVATION

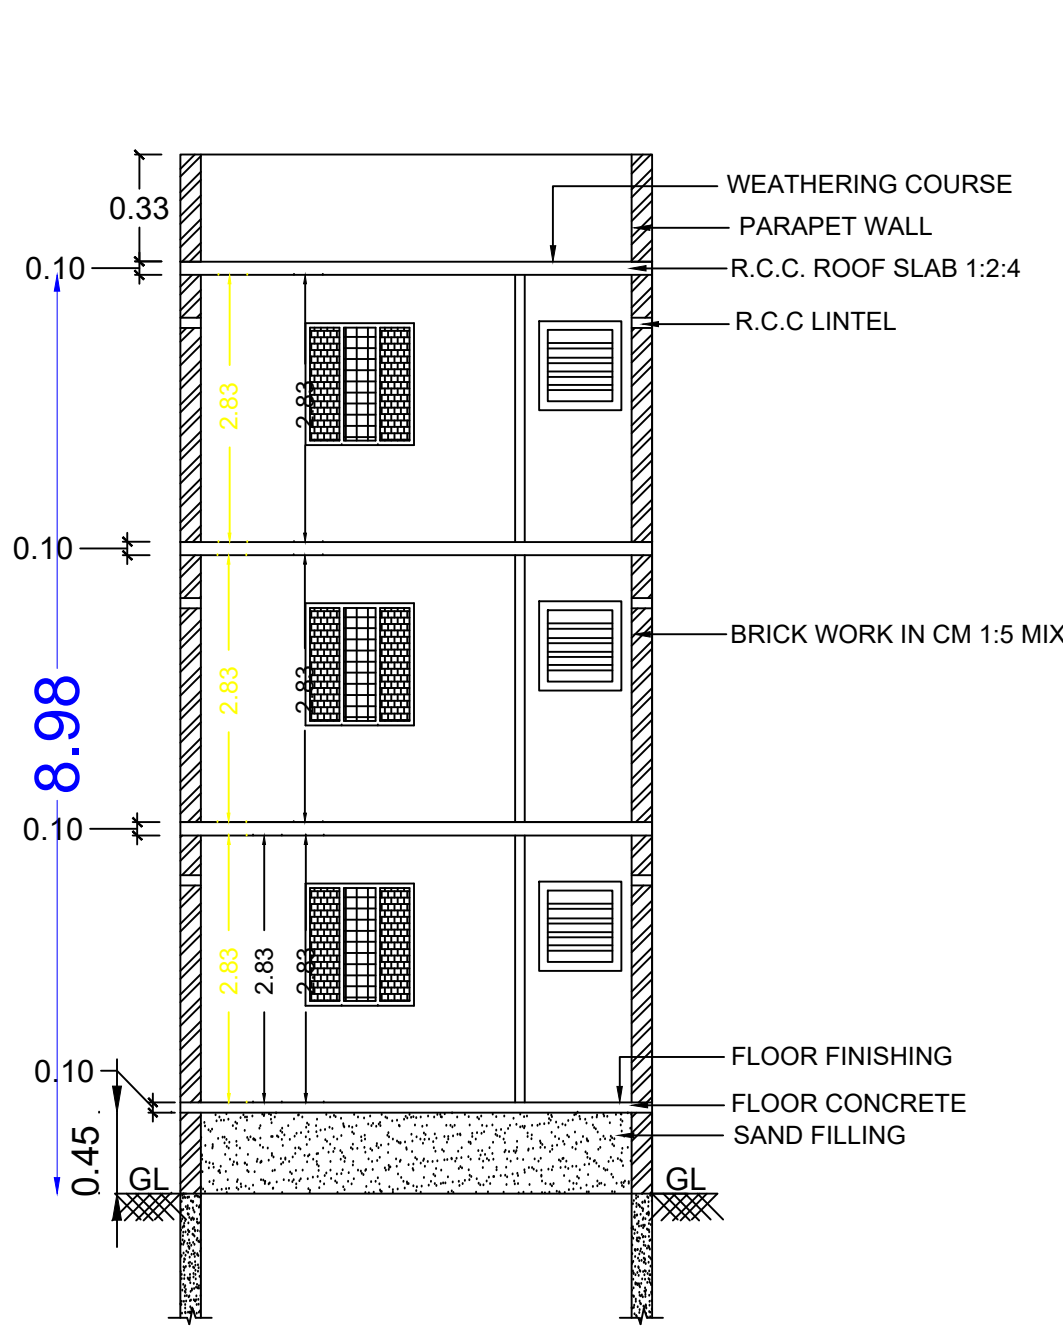


SECTION A1-A1

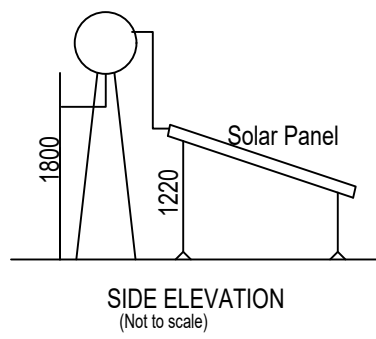

SIDE ELEVATION
(Not to scale)

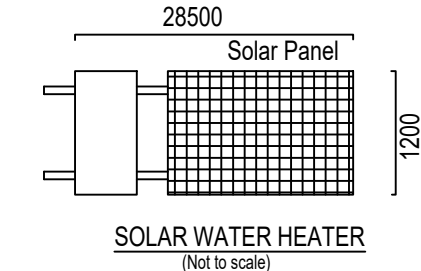


SOLAR WATER HEATER
(Not to scale)

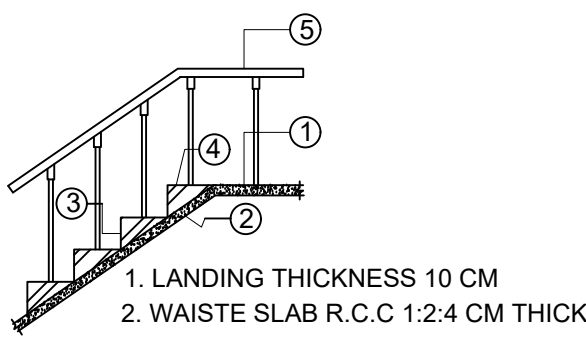


1. LANDING THICKNESS 10 CM
2. WAISTE SLAB R.C.C 1:2:4 CM THICK
3. RISE 15 CM
4. TREAD 25CM
5. HANDRAIL HEIGHT 80 CM

Staircase Details

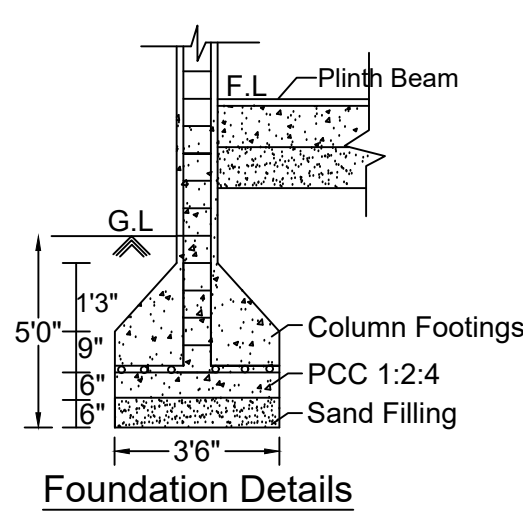


Foundation Details


1HB - JET PUMP

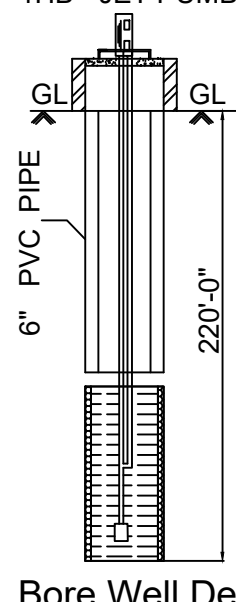

Bore Well Details

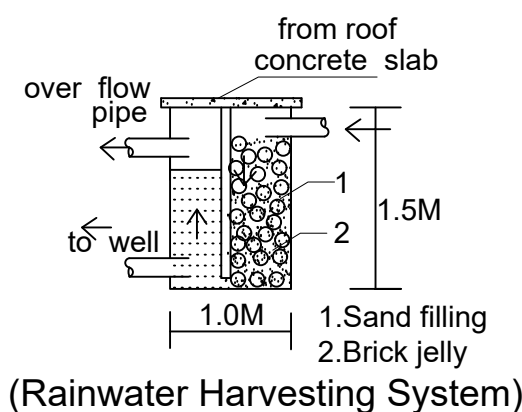

(Rainwater Harvesting System)

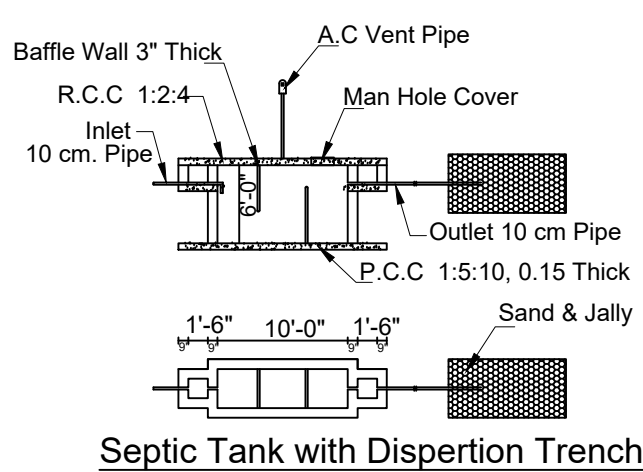


Septic Tank with Dispersion Trench


S.NO.695/5 PUNJAI LAND

PLOT NO.14-SOUTH PART

PLOT NO.13

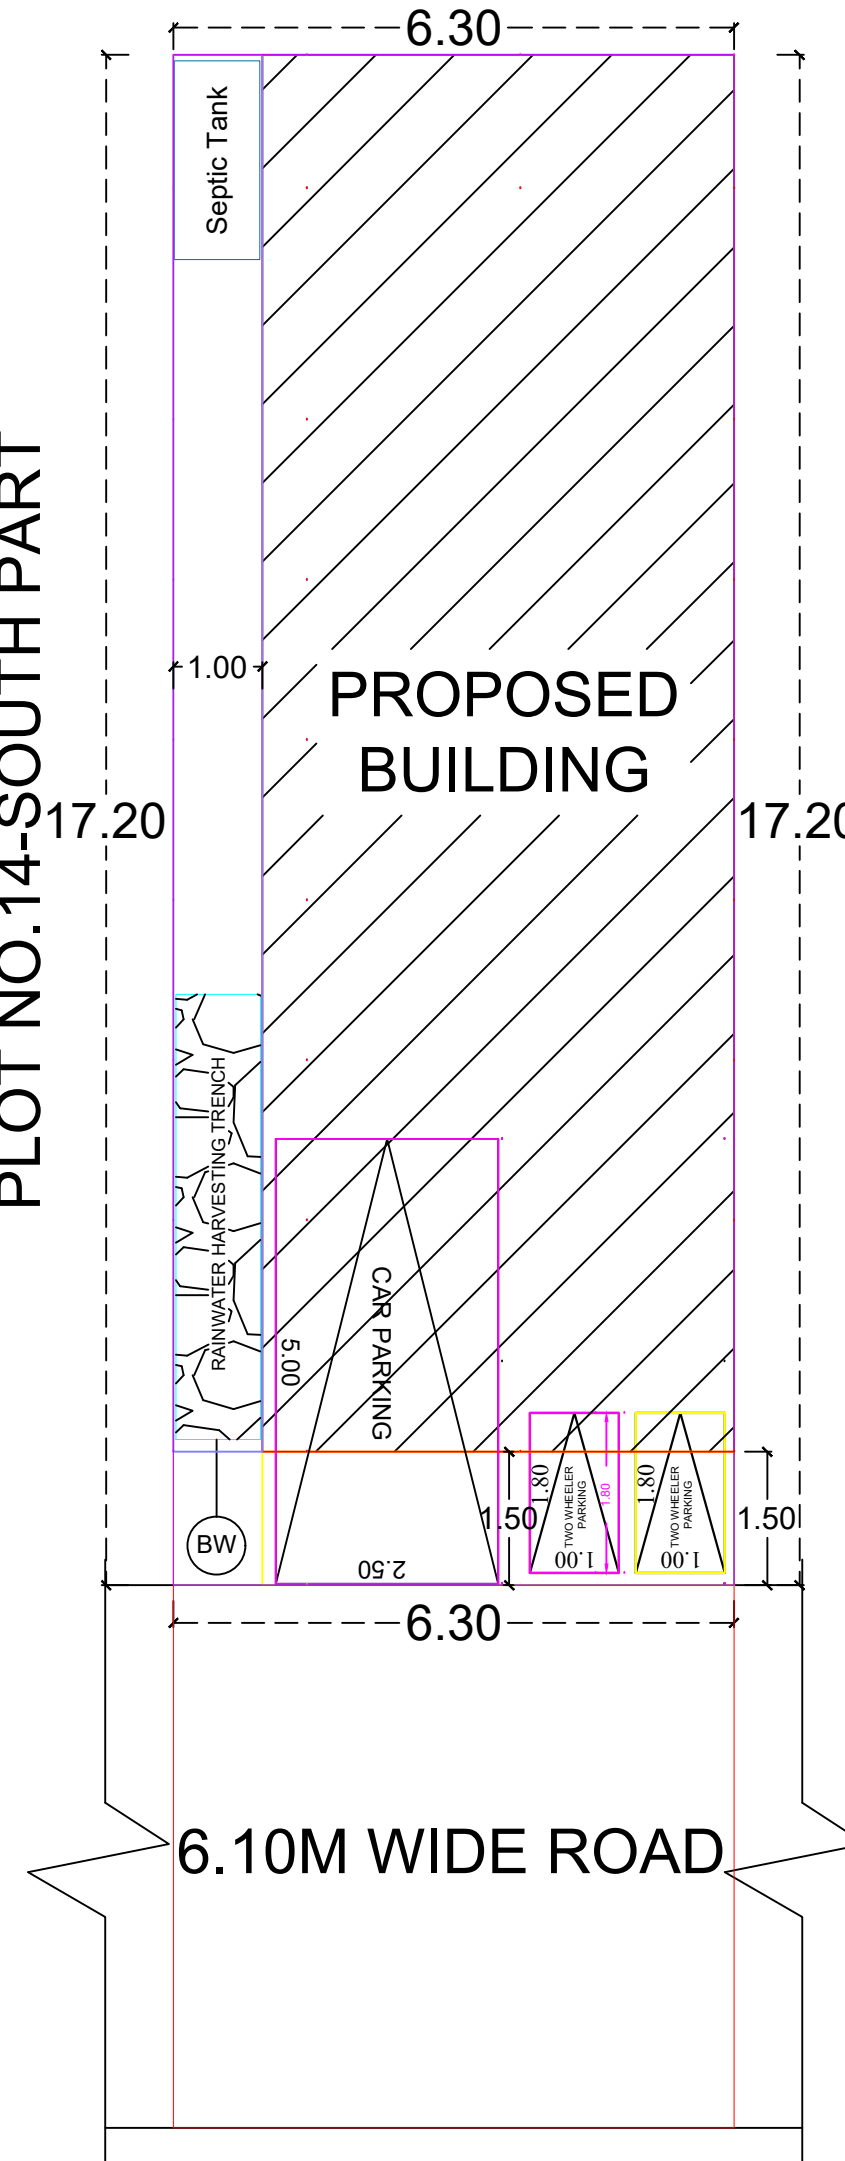

SITE PLAN
(1:100)

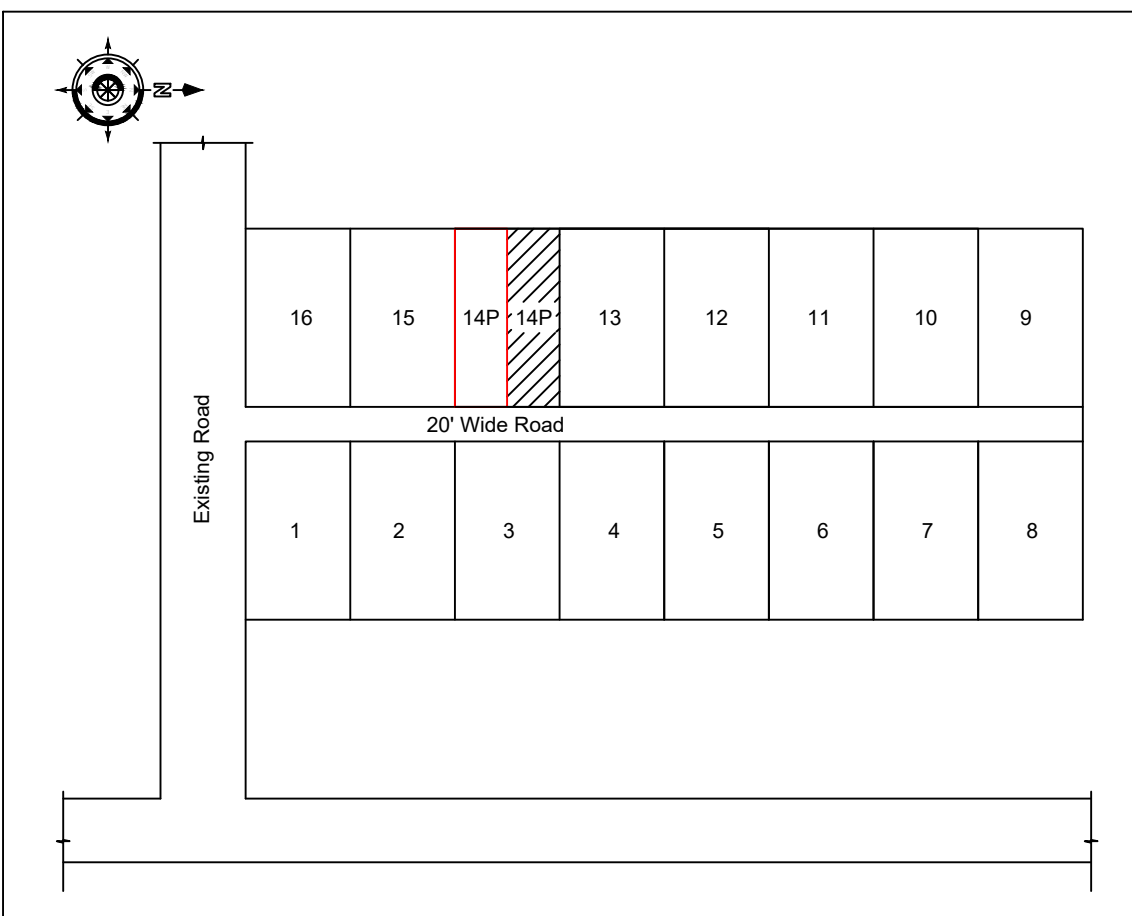

KEY PLAN (NOT TO SCALE)

SPECIFICATIONS

1. SAND FILLING
2. P.C.C. MIX RATIO 1:5:10 40MM METAL
3. R.C.C. ISOLATED FOUNDATION
4. BRICK WORK CM MIX RATIO 1:6
- 5 R.C.C. 1:1.5:3 MIX AS PER IS 456 : 2000

SCHEDULE OF JOINERIES

MAIN DOOR MD	1.20 X 2.10
DOOR D	1.00 X 2.10
DOOR D1	0.90 X 2.10
WINDOW W	1.20 X 1.20
VENTILATOR V	0.90 X 0.60

SITE AREA DETAILS

AS PER PATTA (PART)	1166.50 SQ.FT	108.36 SQ.M
AS PER DOCUMENT	1183.50 SQ.FT	109.90 SQ.M
AS PER SITE	1183.50 SQ.FT	109.90 SQ.M

PLINTH AREA DETAILS

PLOT AREA (LOWEST)	1166.50 SQ.FT	108.36 SQ.M
GROUND FLOOR AREA	895.50 SQ.FT	83.21 SQ.M
FIRST FLOOR AREA	895.50 SQ.FT	83.21 SQ.M
SECOND FLOOR AREA	409.00 SQ.FT	38.00 SQ.M
VACANT AREA	271.00 SQ.FT	25.15 SQ.M

COLOR INDEX

	SITE / BOUNDARY AREA
	PROPOSED BUILDING
	EXISTING ROAD
	PARKING CALCULATION:- Floor Area above 75.00sq.m = 1 Car Parking
	PARKING PROVIDED:- No. of Car Pockets : 2 No. of Bike Pockets : 2
	F.S.I DETAILS
	PROPOSED PERMISSIBLE
	Total Plinth Floor Area Site Area = 204.42 108.36
	1.88
	2.00

APPLICANT

Mr.R.PARTHIBAN S/O Mr.RAJARAM

ENGINEER

Er. A. SAI KISHORE, B.E.,M.E.,(Structural)
REGISTERED ENGINEER
REGD. NUMBER: 111/LS/2020/00003,
KARAISKUDI CITY MUNICIPAL CORPORATION,
3, R.M. NILAYAM (NEAR PERIYAR STATUE),
ARUNACHALAM CHETTIAR STREET,
KARAISKUDI - 630 001.
CELL NO: 8148992645.

Eight ways to know a piece of land before you pay for it.

This report covers one part of the picture. These cover the rest, drawn from the same government records, for any property in Tamil Nadu.

LandLens One

Ask anything about a property and get an answer grounded in live government records, with the sources shown.

[/landlens/one](#)



Verify My Land

Every record check run on one property and returned as a single report.

[/landlens/verify-my-land](#)



Legal Opinion

An advocate's written opinion on the title, built on the records we pull for it.

[/landlens](#)



One Map

Every layer on one map: the parcel, its boundary, zoning, water bodies and what sits around it.

[/landlens/one/map](#)



PriceMap

What land actually changed hands for around this plot, taken from the registered deeds.

[/landlens/pricemap](#)



Build Scope

What you are allowed to build here: floor space, height, coverage and setbacks.

[/landlens/build-scope](#)



Property Tracker

Watch a property and hear about it when something new is registered against it.

[/landlens/property-tracker](#)



Deal Room

Run the transaction in one place: documents, stamping, signatures and the parties.

[/landlens/deal-room](#)



Twenty-four checks you can run yourself, at no cost.

Records and verification

The registers themselves, read for you.

Encumbrance Certificate

Patta and Chitta

Field Measurement Sketch

EC Analyzer

Bank charge check

Court case search

Seller background check

Approval check by survey

Value and duty

What it is worth and what it costs to register.

Guideline value by street

Guideline value by survey

Stamp duty and registration fees

Capital gains

Floor space index

Area unit converter

Zoning and land use

What the plan says can happen on this land.

Land use zone finder

CMDA land use check

Coastal regulation zone

Master plan check

Water bodies finder

Airport height clearance

Registers and directories

Who holds it, and which office keeps the record.

Find your registering office

Temple property check

Waqf property check

RERA register



Every free tool
/tools



Services we run
for you
/services



The LandLens
suite
/landlens/one



Every claim in this document traces back to a government record.

Legal opinions, due diligence and title verification

Building plan, layout and sub-division approvals

Completion and occupancy certificates, regularisation

Escrow, negotiation and NRI property management

Land survey, soil testing, architecture and construction

Verified RealEstate
3/350/2 Mettukuppam,
OMR Thoraipakkam,
Chennai 600 097, India
hello@verified.realestate
+91 9996 12 9996

Prepared from the registers named on the page each finding sits on. Where a register could not be read, this document says so in its place rather than leaving the gap to be read as a clean result.

