


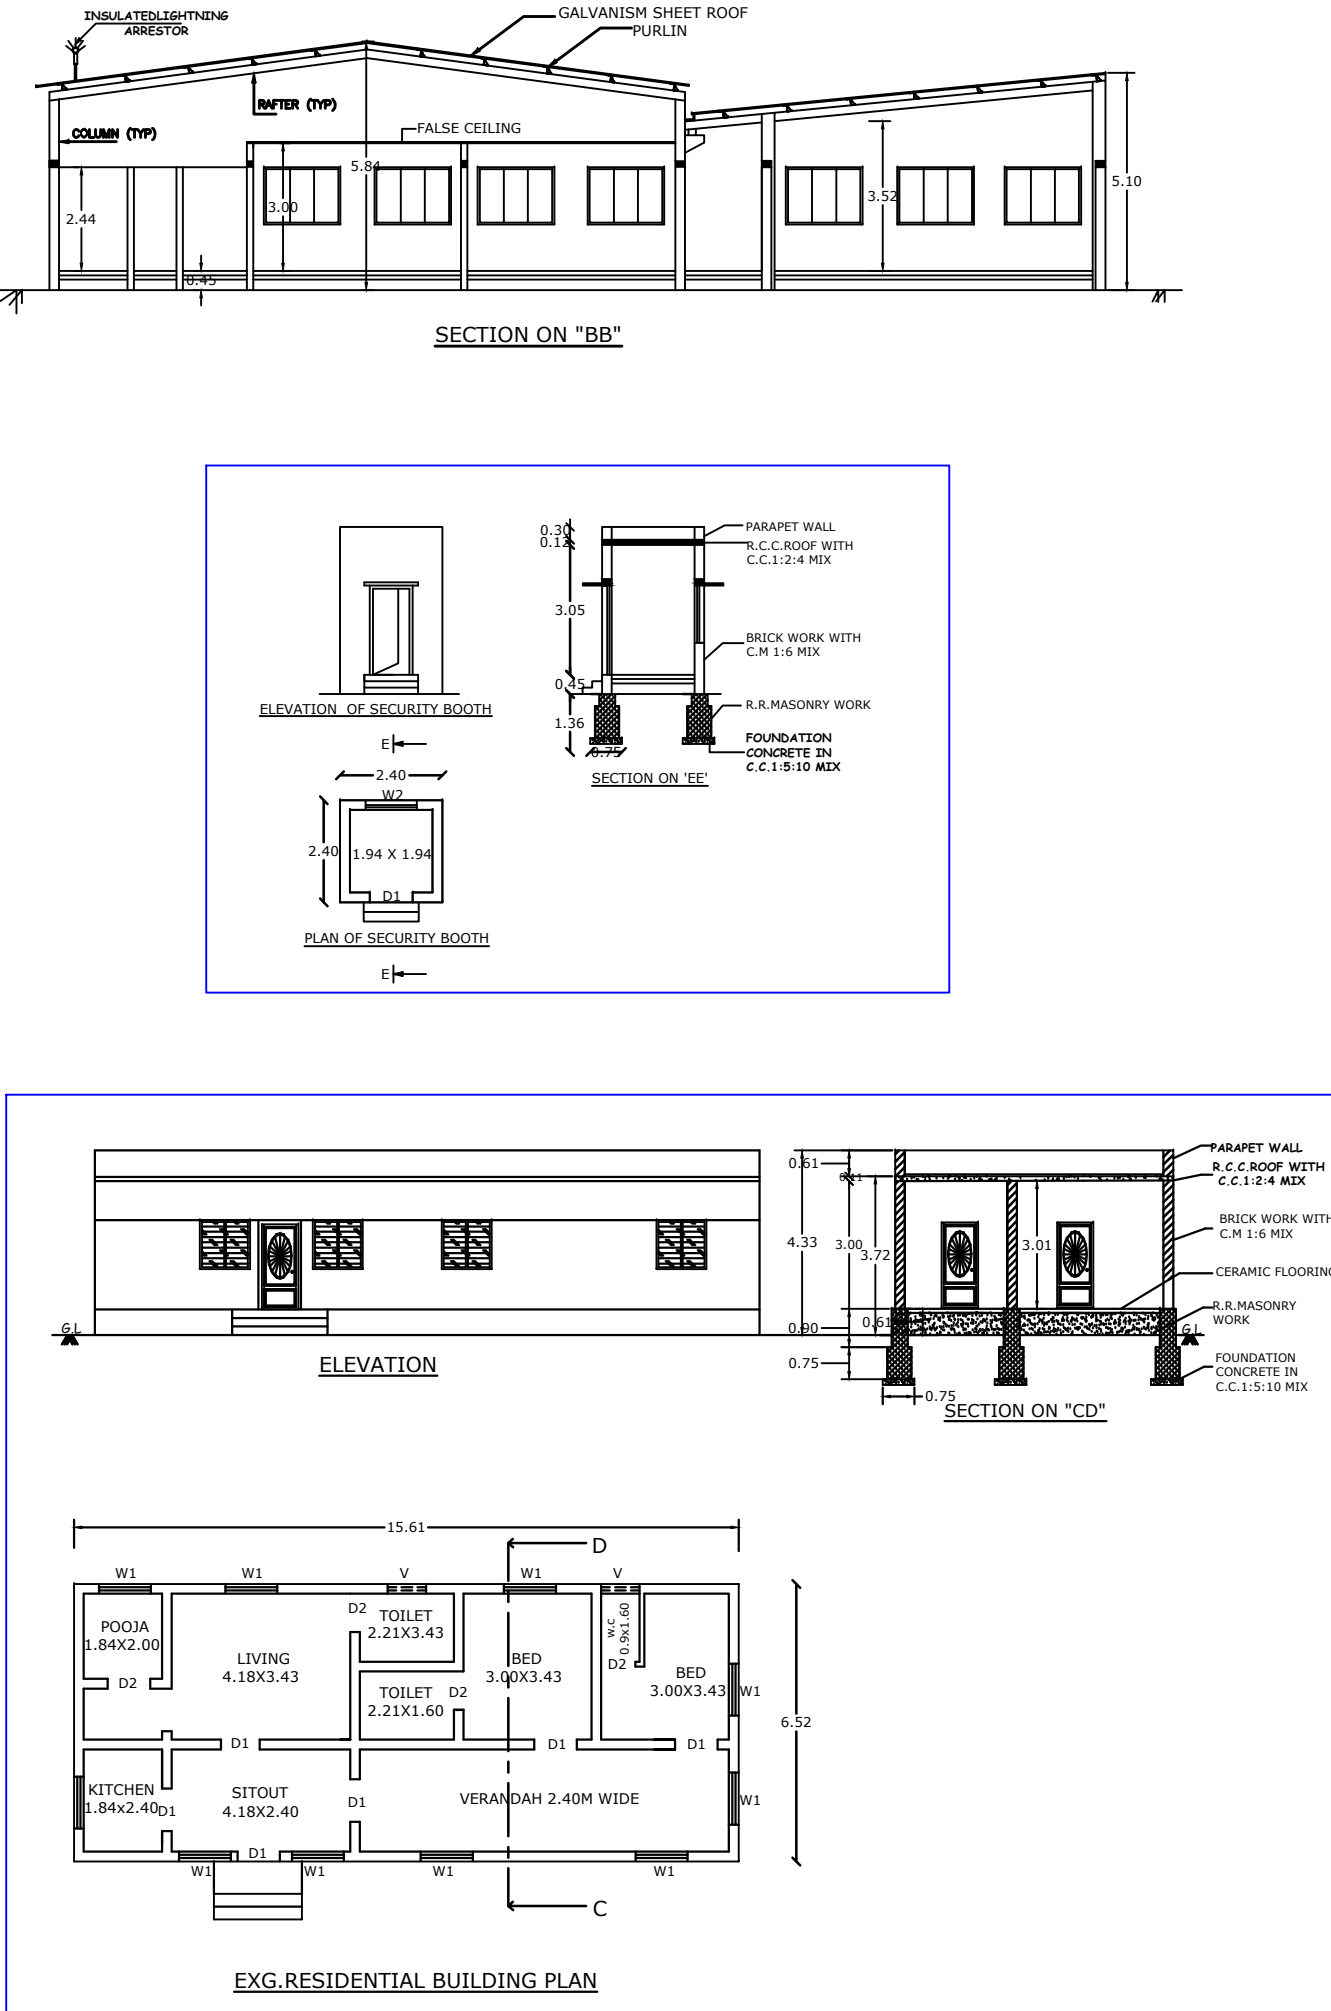


Er. K. Esakkimuthu,
B.E. (Civil), M.E. (Structural), AMIE, C.Eng., PDD
Registered Construction Engineer - RC
OTCP Reg. No.: RCE 01/TYLR/2023
EMS CONSTRUCTION, TIRUNELVELI
Cell: 9894074705, 8015687966

ASSISTANT DIRECTOR
DISTRICT TOWN AND COUNTRY PLANNING
TENKASI