


PLAN SHOWING THE PROPOSED CONSTRUCTION OF PRINCIPAL OFFICE BLOCK [BLOCK NO: 29] FOR NATIONAL COLLEGE CAMPUS IN T.S. NO: 1, BLOCK NO: 29, WARD NO: AB, [OLD S.F. NO: 39pt], ZONE - IV [GOLDENROCK ZONE], T.S. NO: 2, 3, 4, BLOCK NO: 21, WARD NO: AA, [OLD S.F. NO: 116pt], ZONE - V [K.ABISHEKAPURAM ZONE] AT DINDUGUL ROAD, K.ABISHEKAPURAM VILLAGE, TIRUCHIRAPPALLI CITY CORPORATION.


SCALE : 1 : 100.




ELEVATION

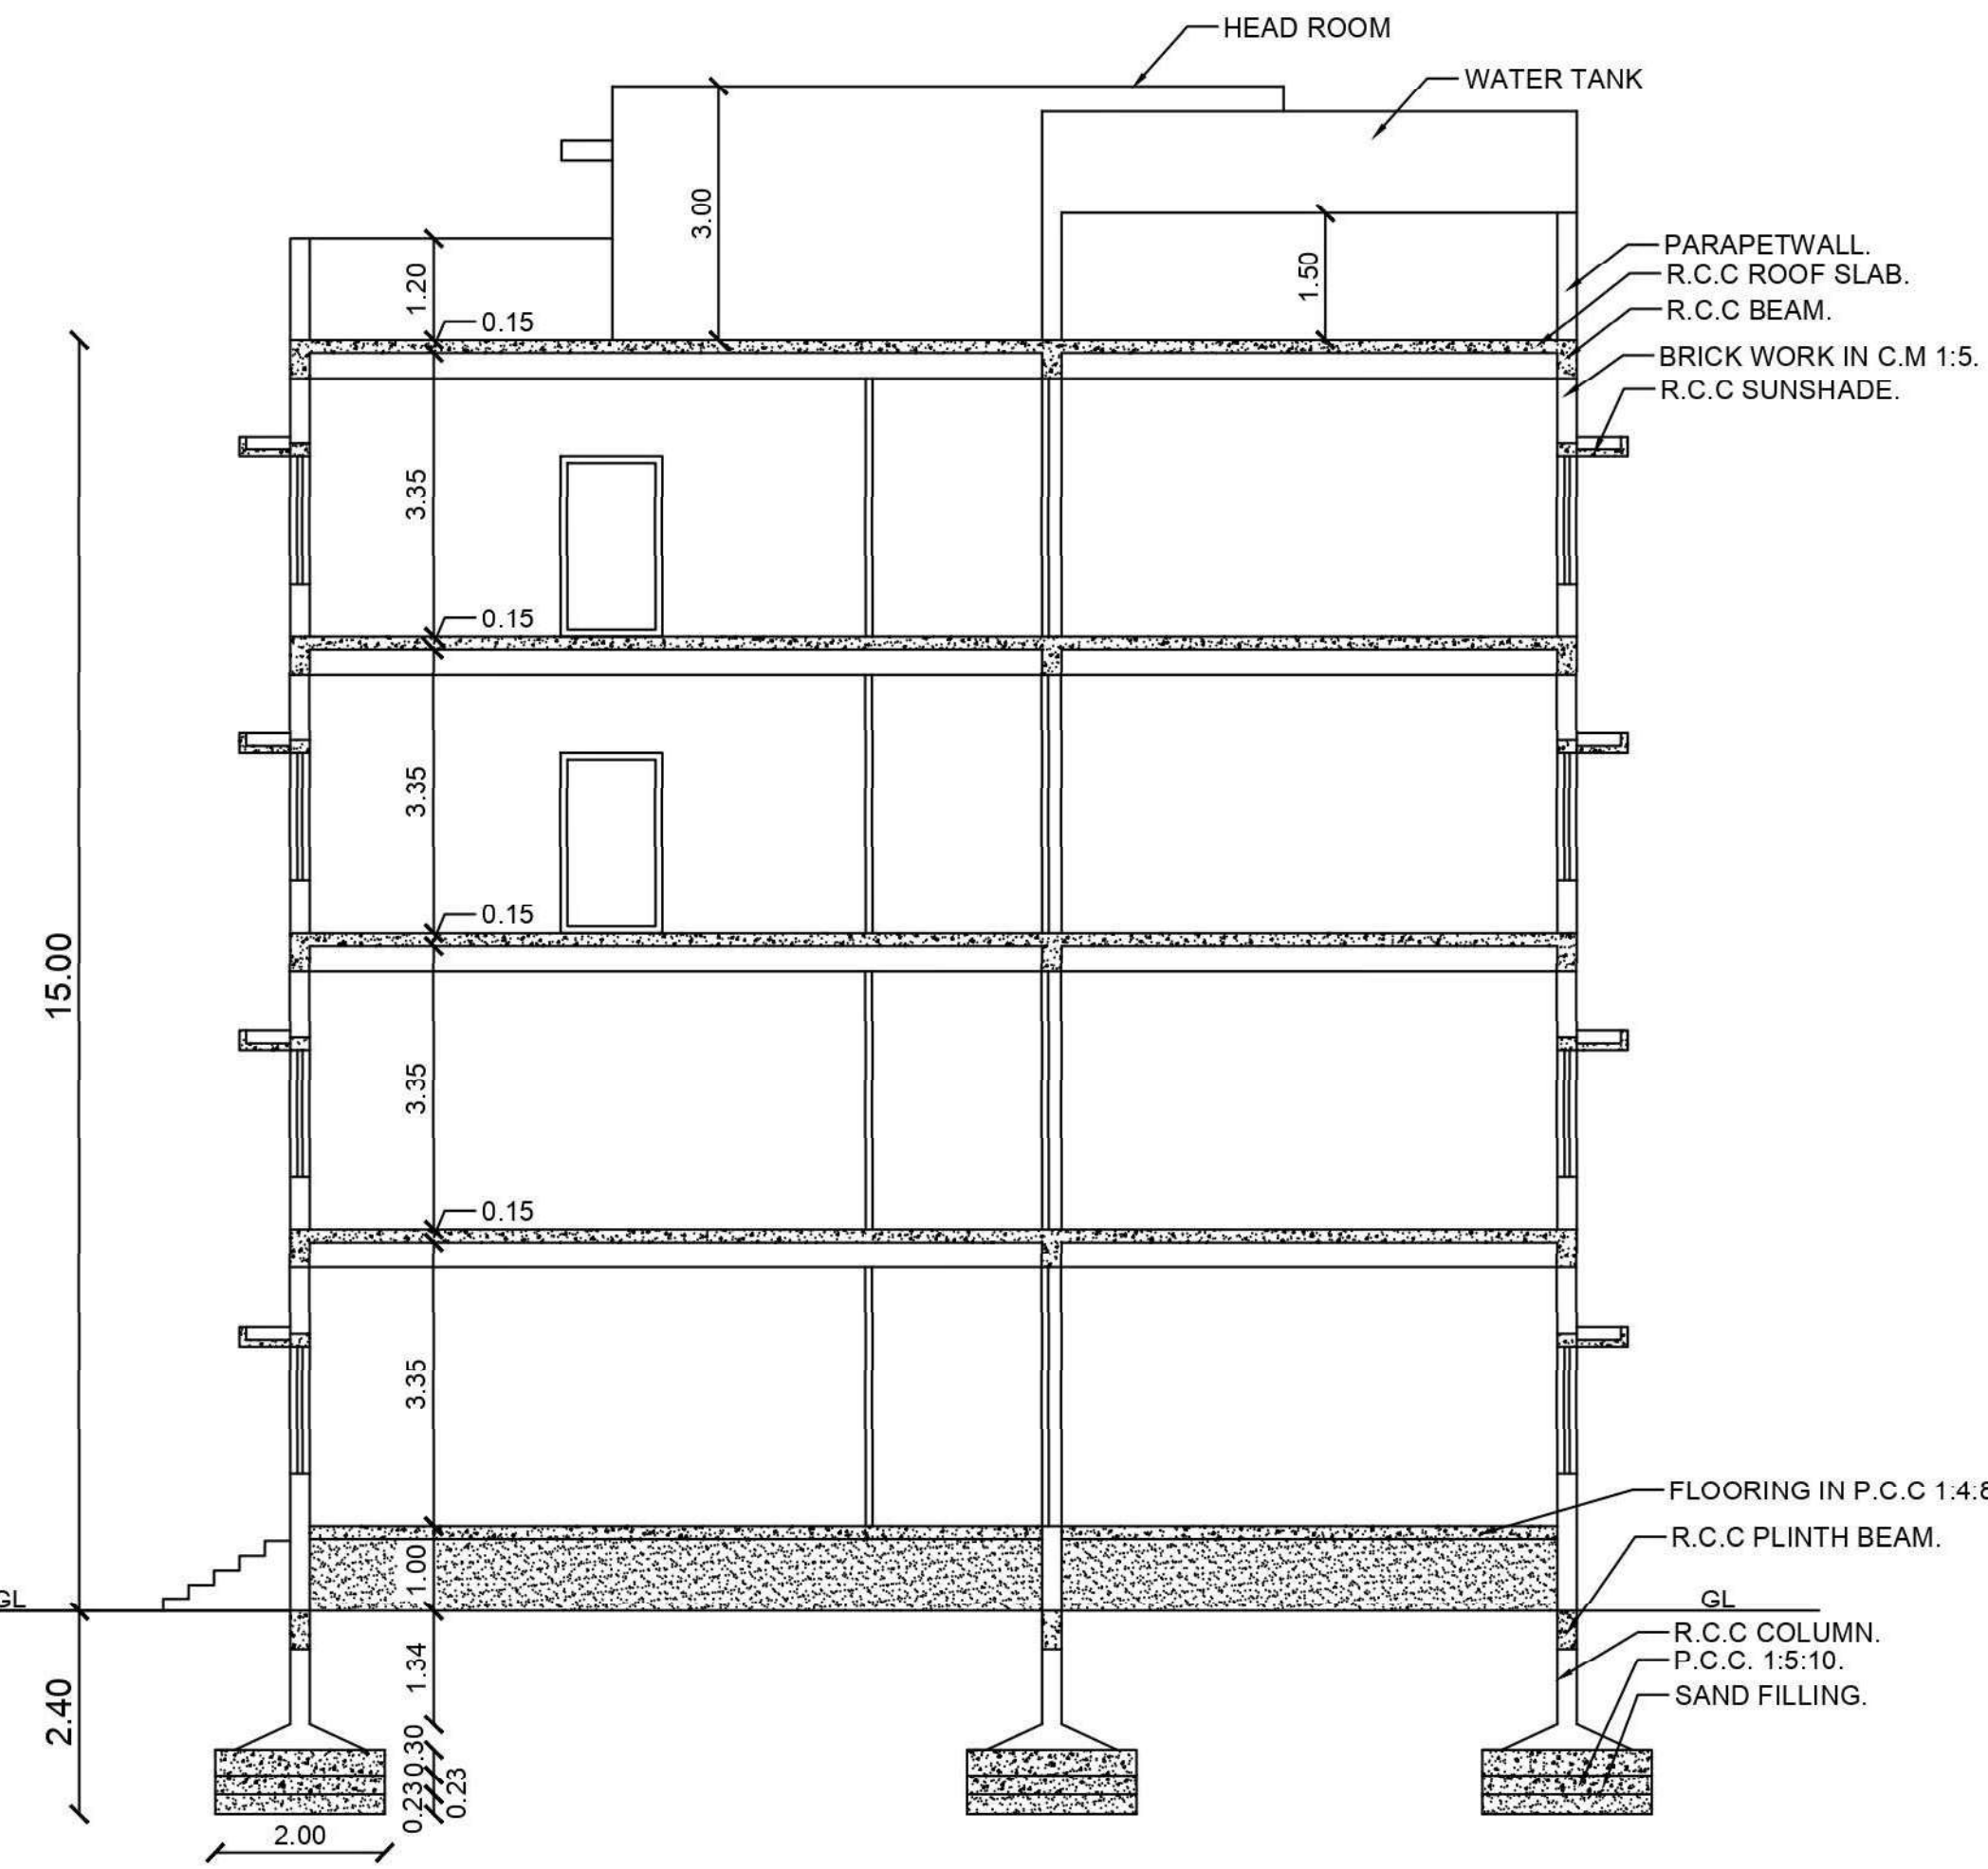


SECTION ON LL

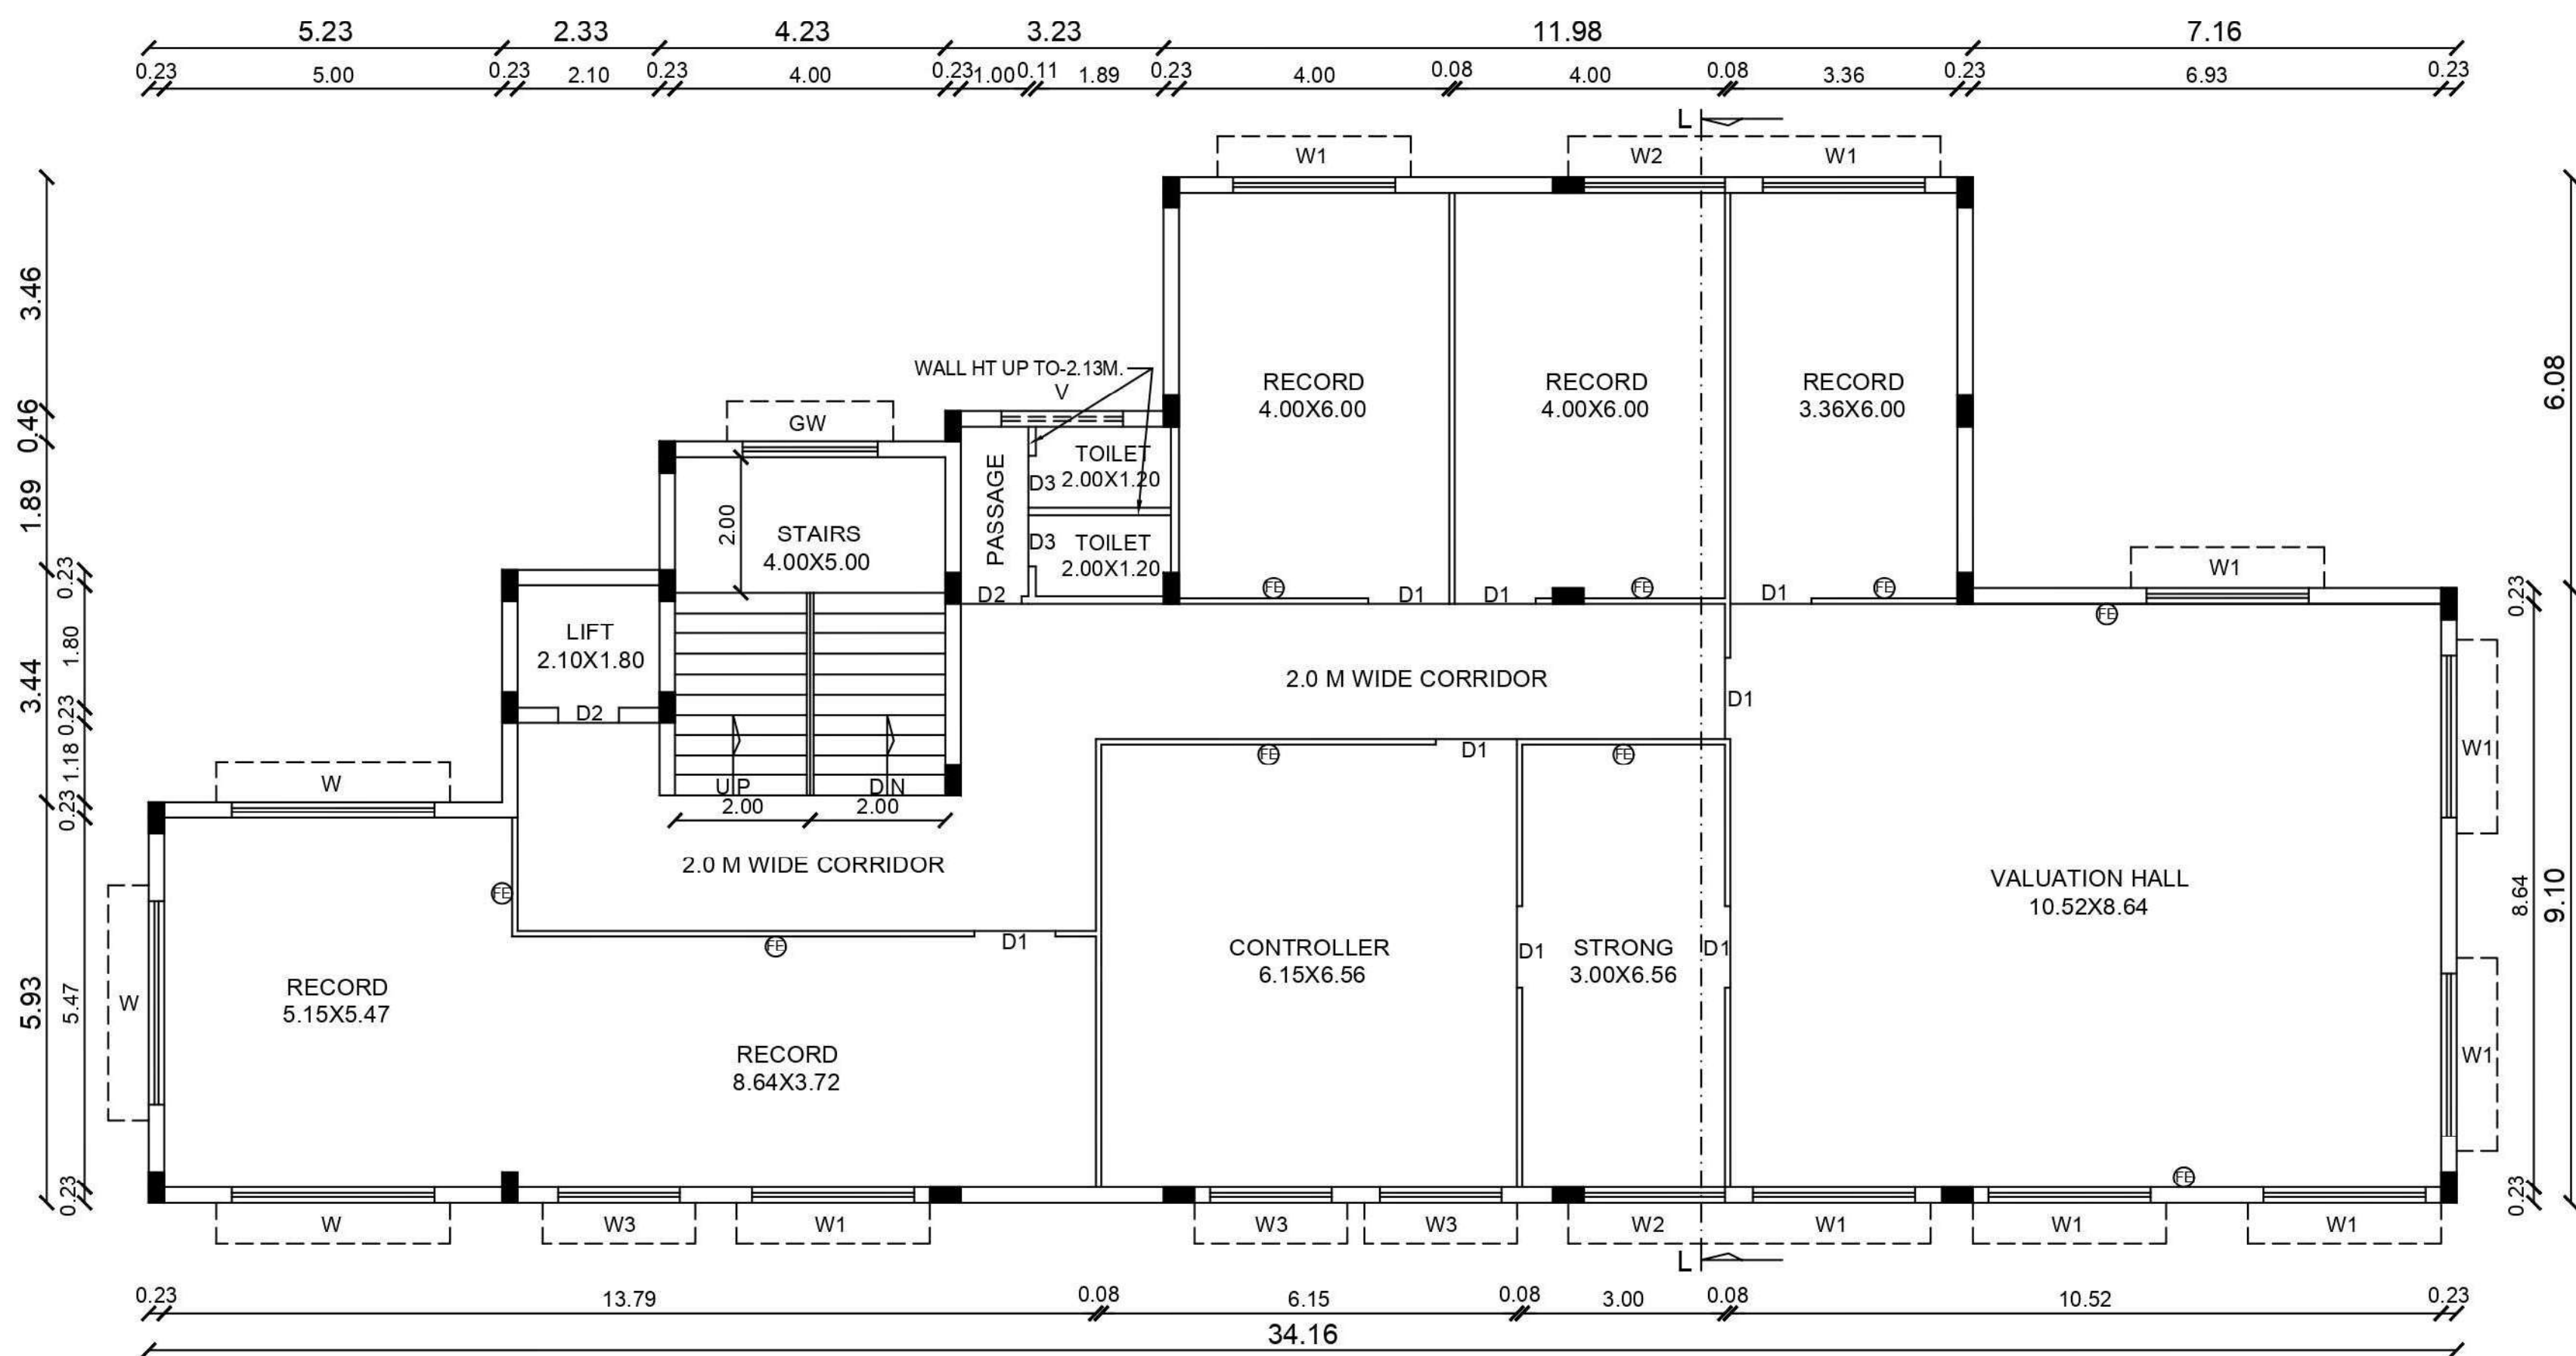


FLOOR02, FLOOR03 - TYPICAL

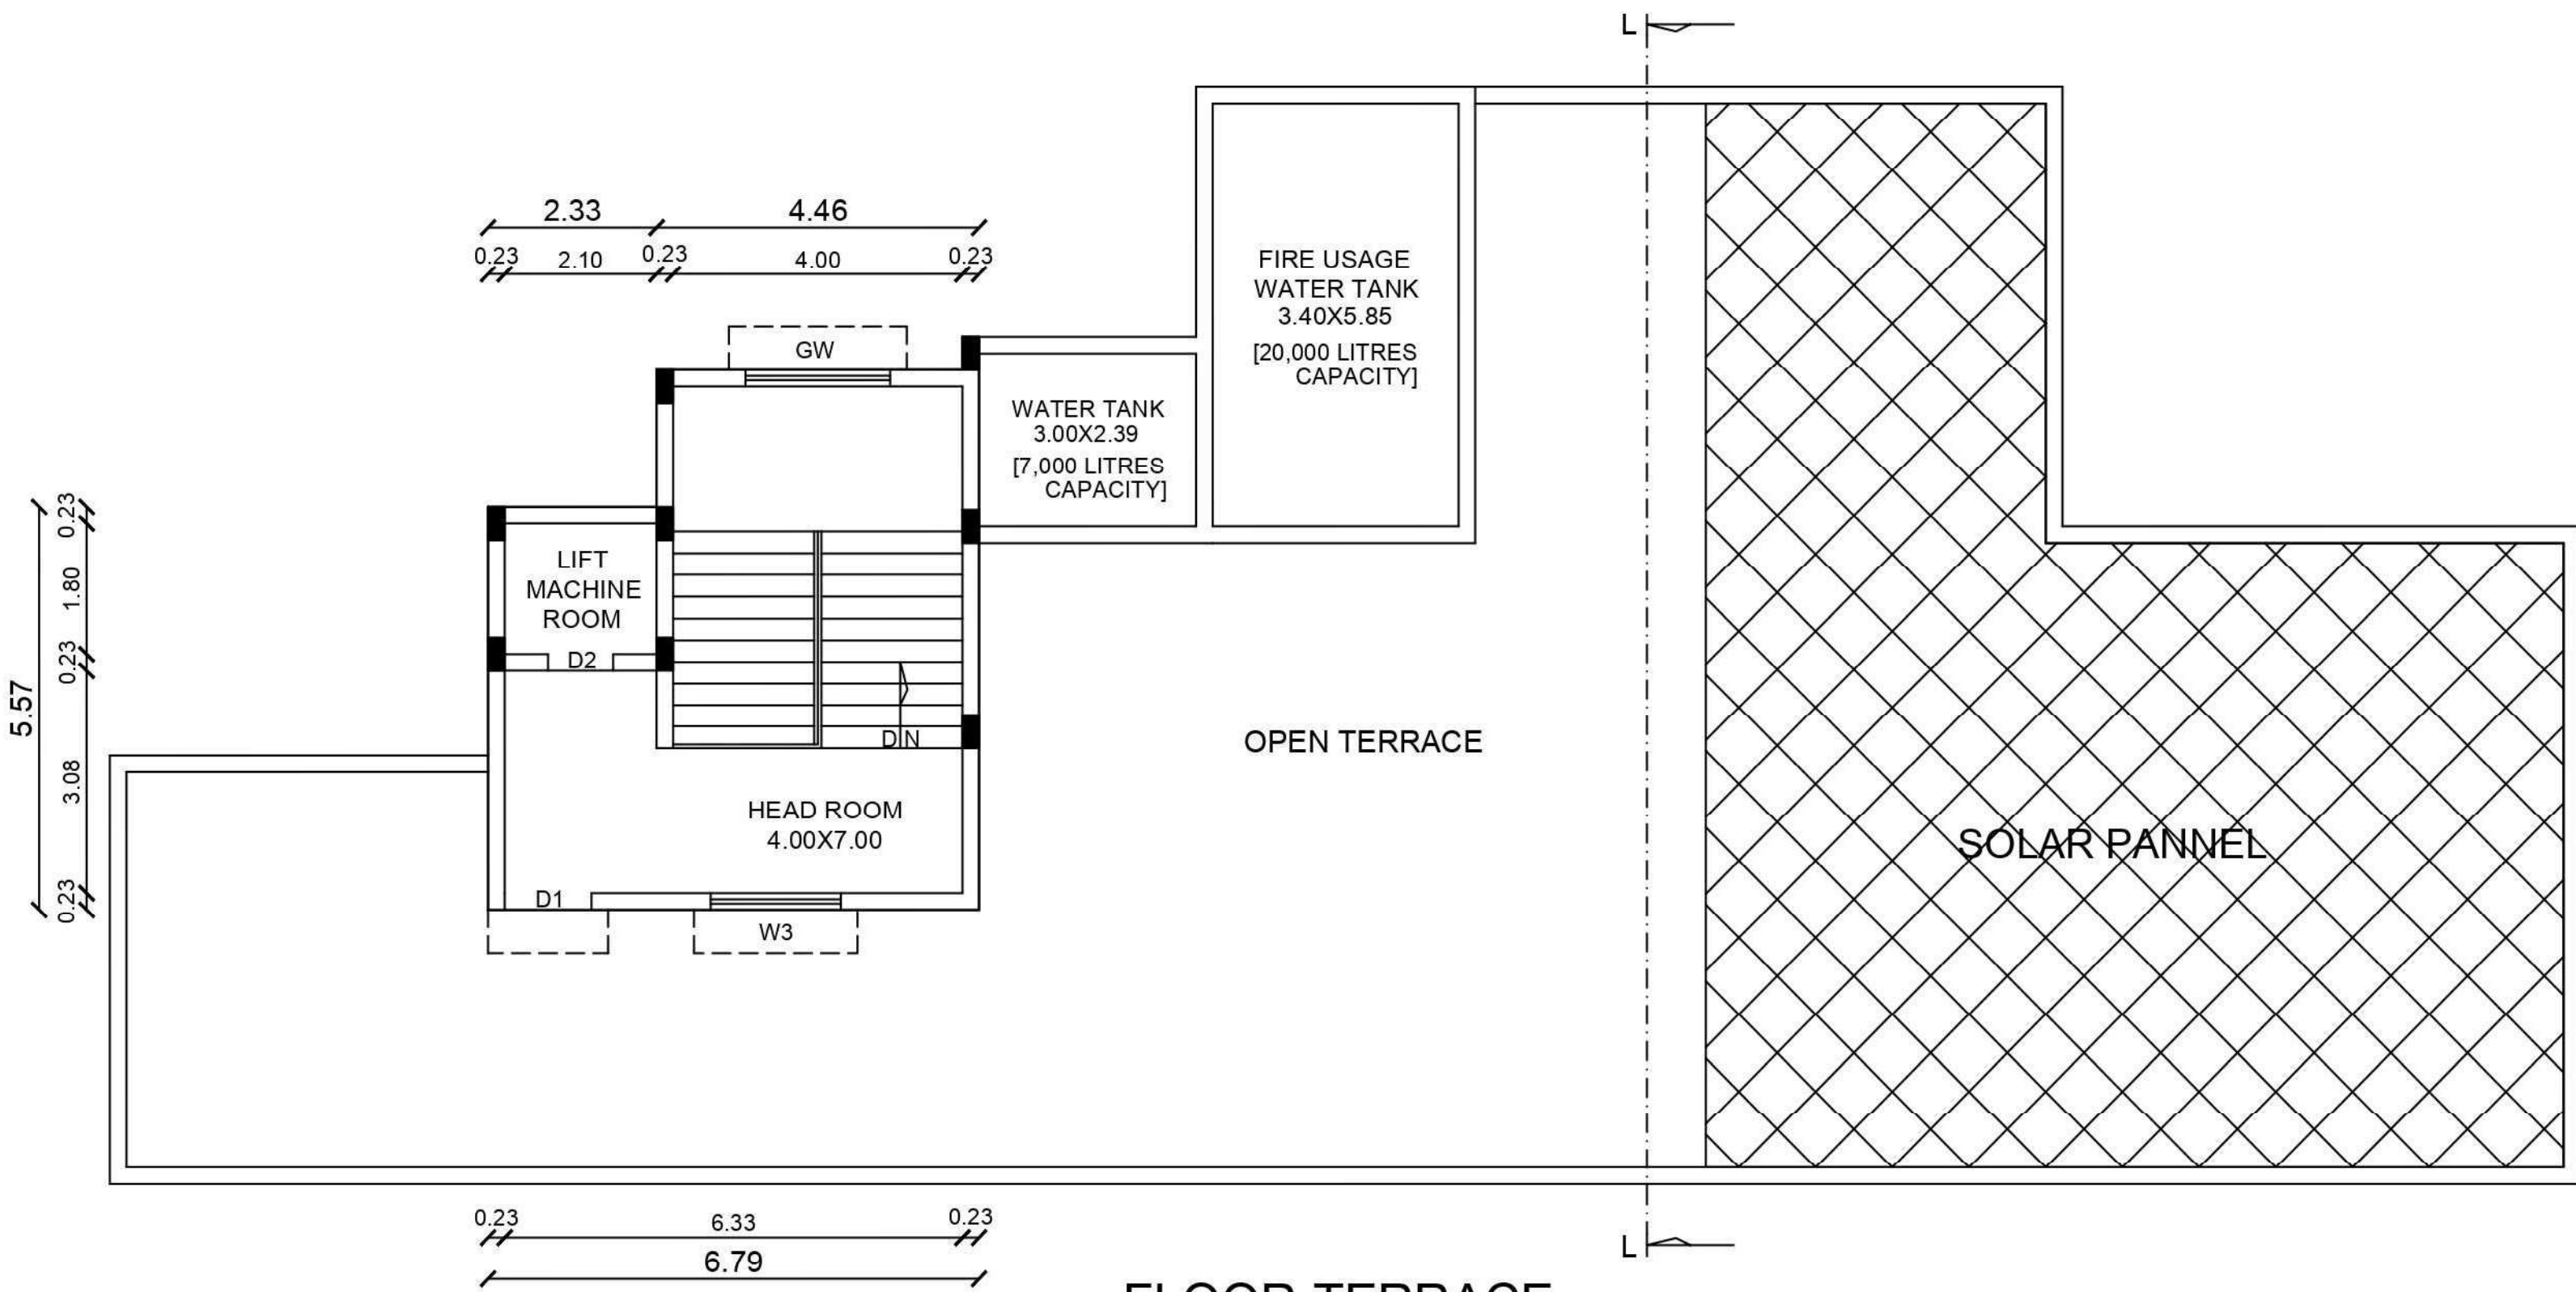

FLOOR-TERRACE

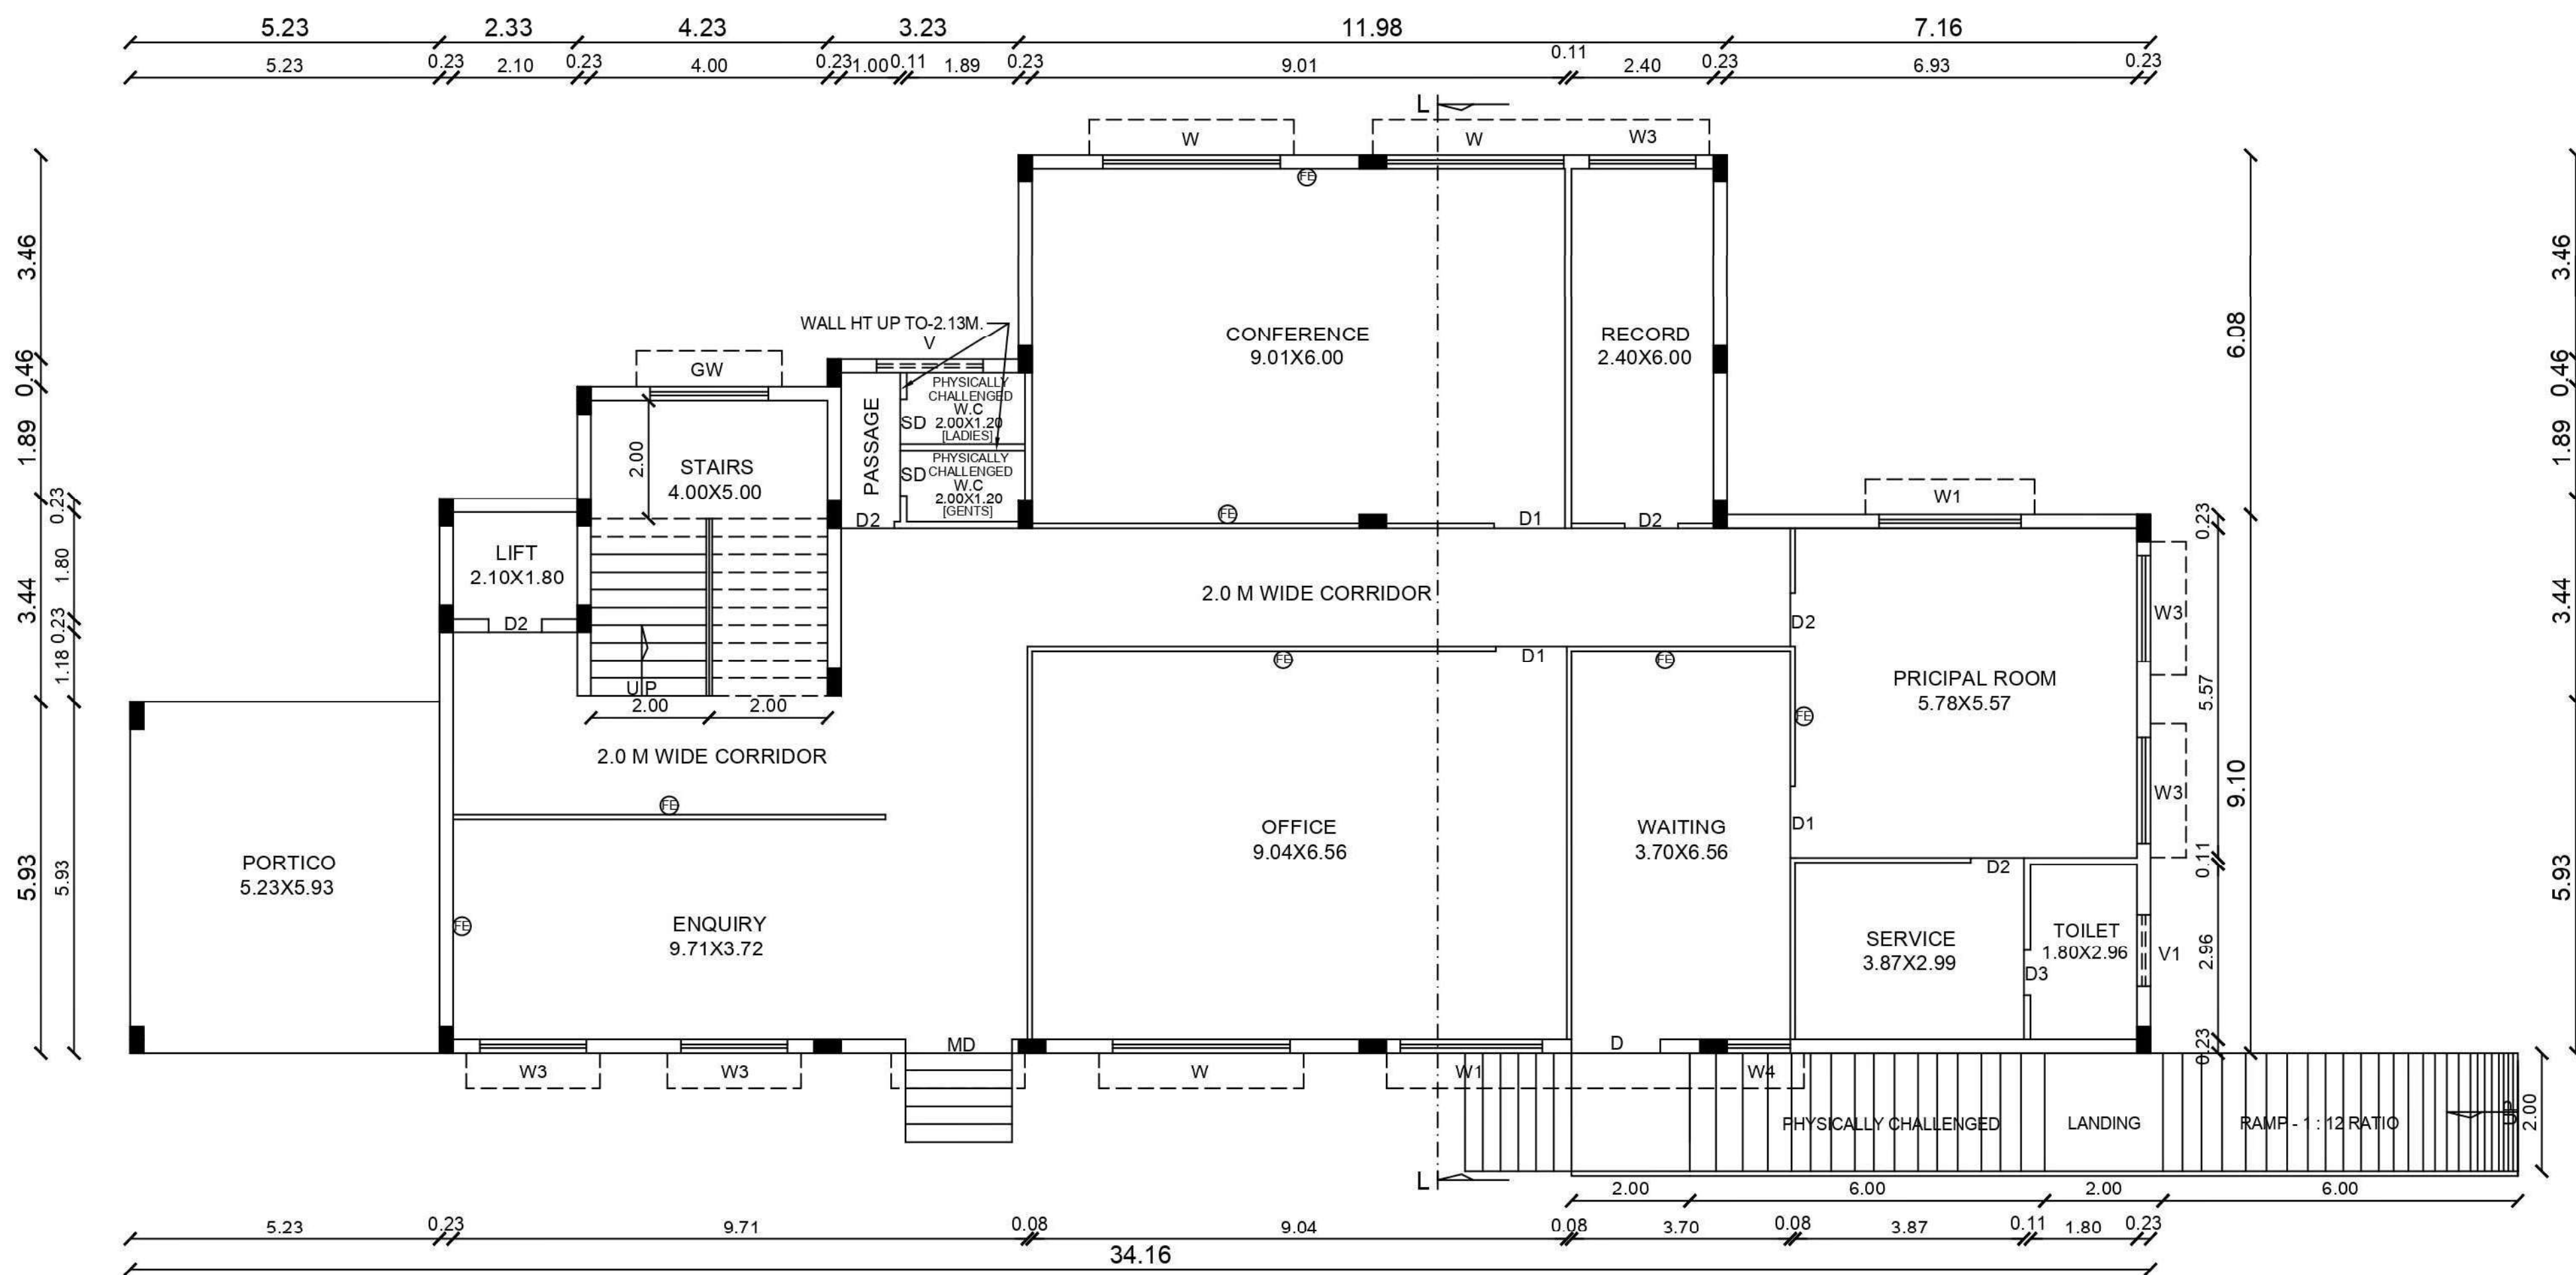

FLOOR-GROUND

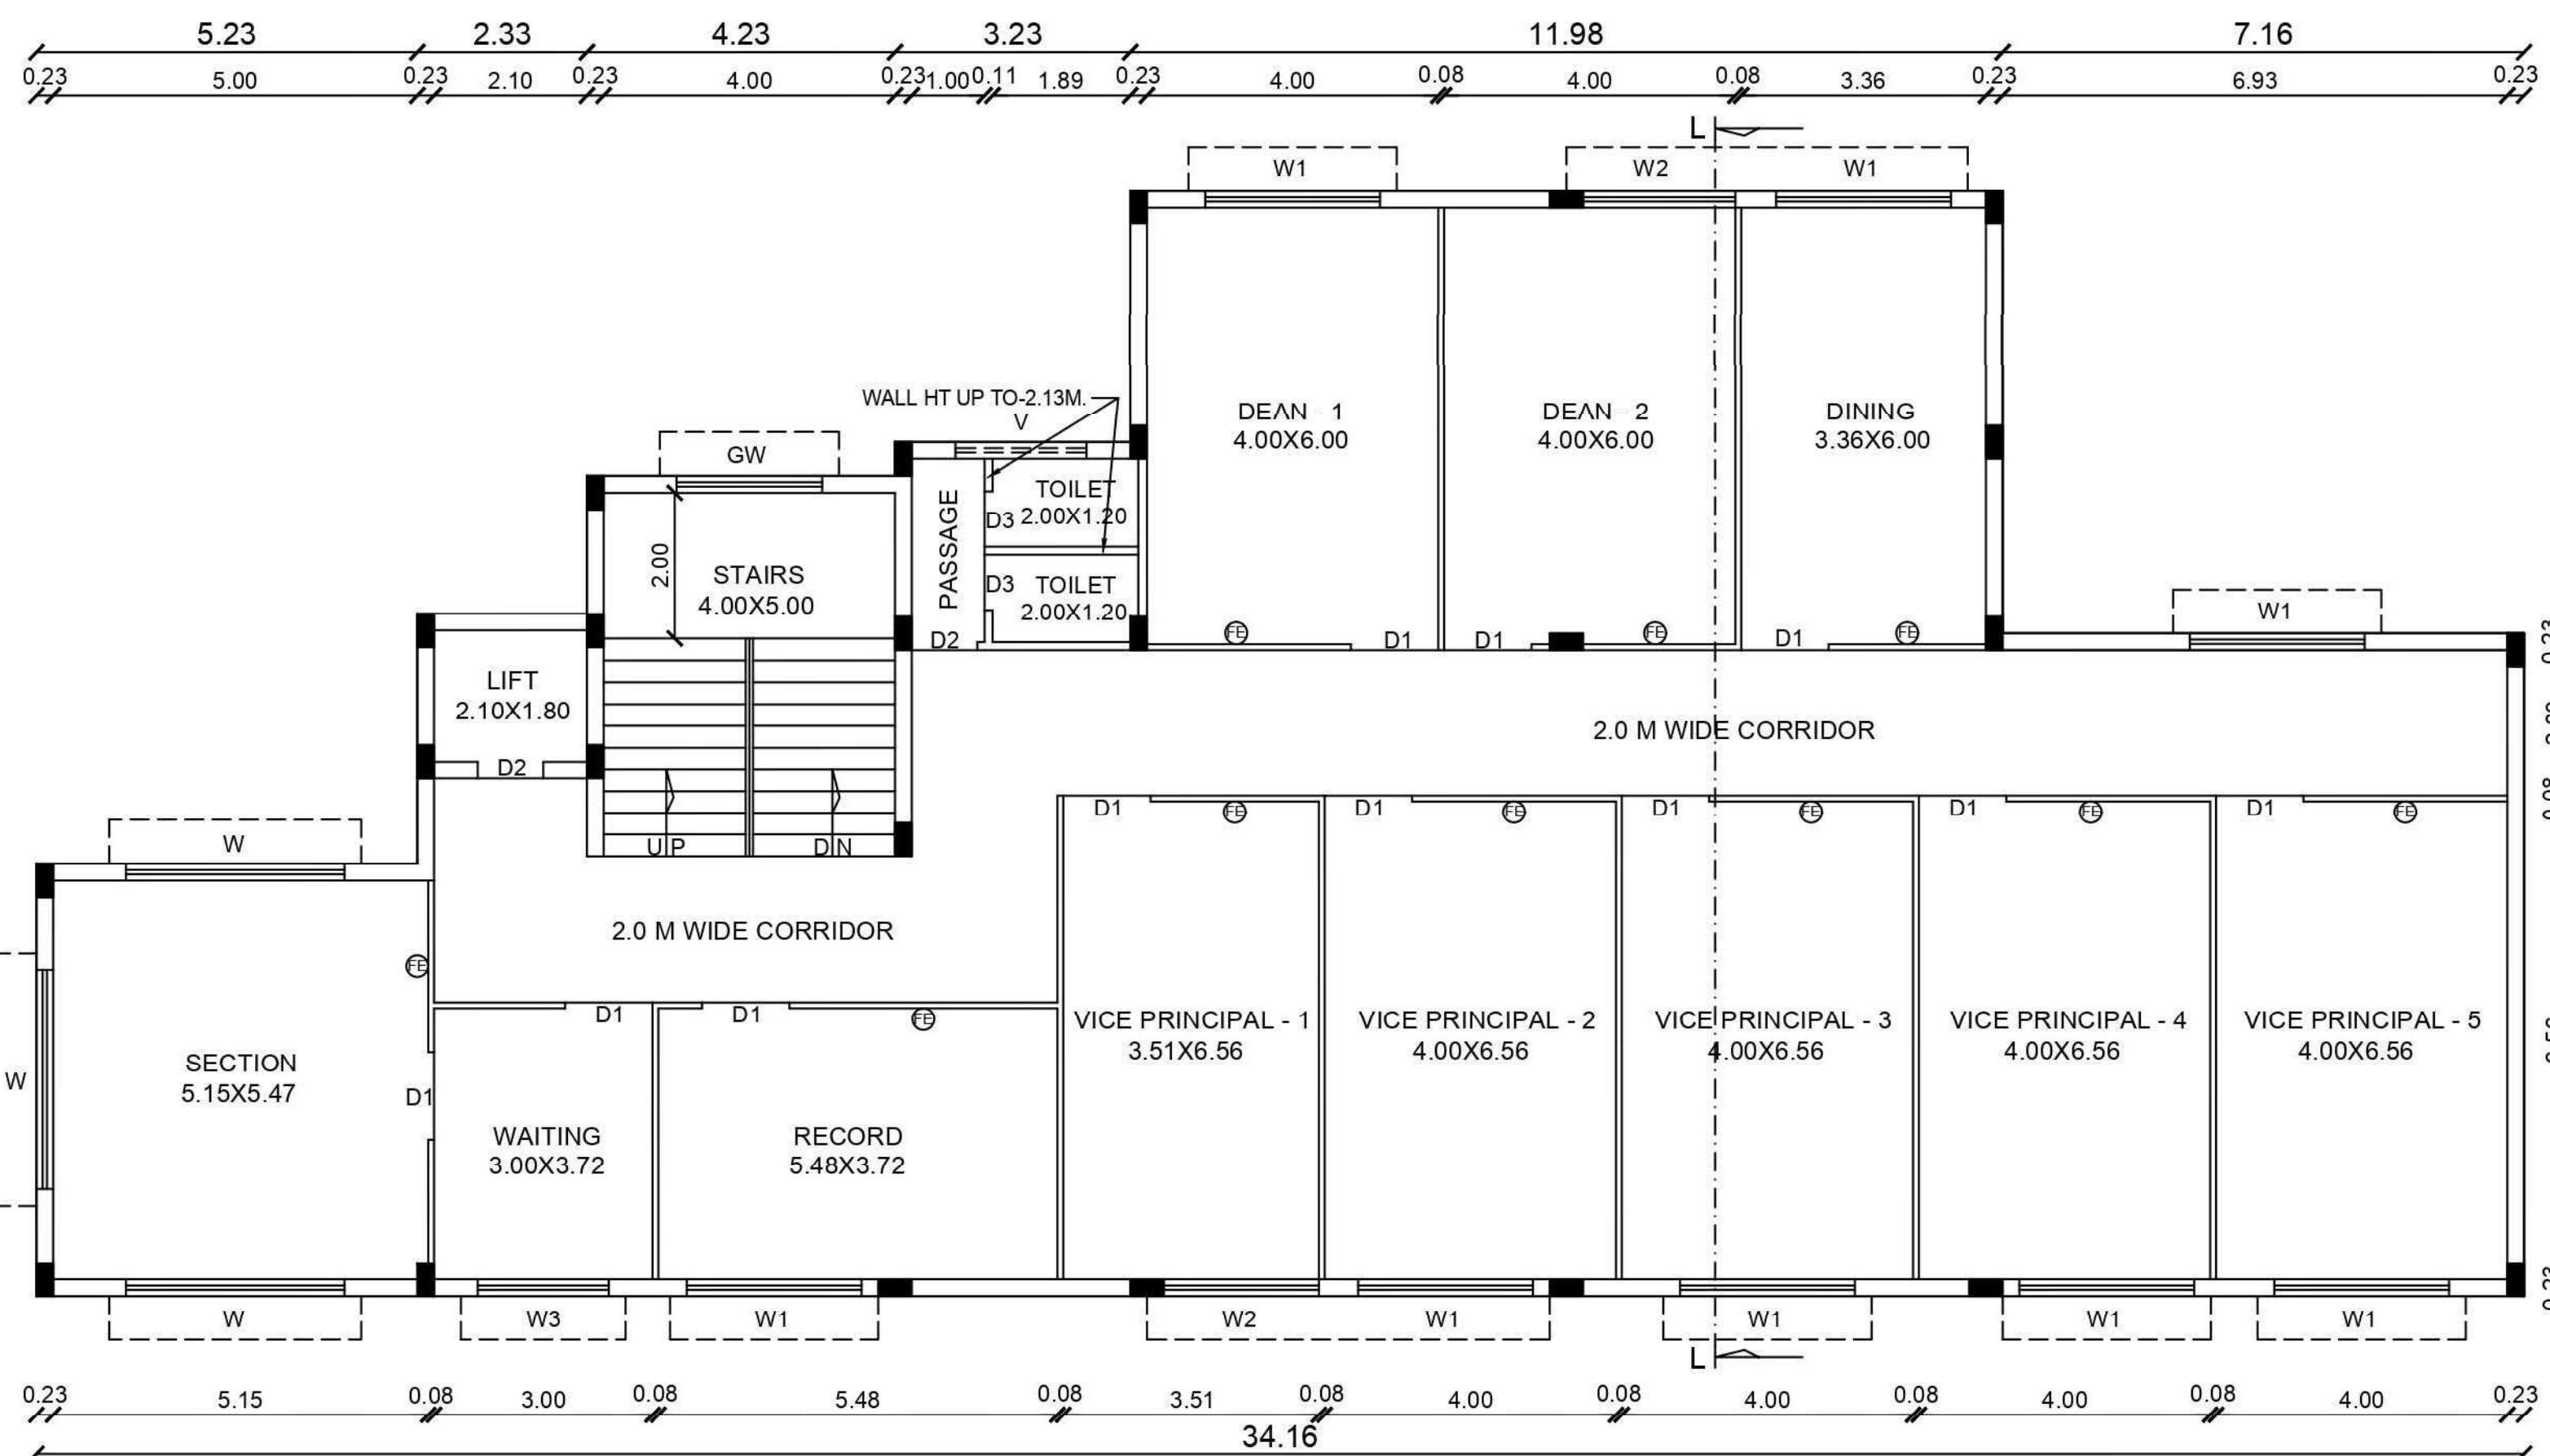

FLOOR01

B.P/DTCP NO : 471/2023

P.P/JD DTCP (TD) NO : 97/2024

APPROVAL AUTHORITY

REFERENCE.

MD	MAIN DOOR	1.80 X 2.13
D	DOOR	1.50 X 2.13
D1	DOOR	1.20 X 2.13
D2	DOOR	0.90 X 2.13
D3	DOOR	0.76 X 2.13
SD	SLIDING DOOR	0.76 X 2.13
W	WINDOW	3.00 X 1.50
W1	WINDOW	2.40 X 1.50
W2	WINDOW	2.13 X 1.50
W3	WINDOW	1.80 X 1.50
W3	WINDOW	1.07 X 1.50
GW	GLAZED WINDOW	2.00 X 1.50
V	VENTILATOR	1.80 X 0.60
V1	VENTILATOR	1.20 X 0.60

AREA DETAILS.

PROPOSED BUILDING.

FLOOR NAME	F.S.I.	NON F.S.I.	TOTAL (SQM)
FLOOR-GROUND	385.34	-	385.34
FLOOR 01	385.34	-	385.34
FLOOR 02	385.34	-	385.34
FLOOR 03	385.34	-	385.34
HEAD ROOM		46.36	46.36
TOTAL	1541.36	46.36	1587.72

S. Soundrapandian
SECRETARY
National College (Autonomous)
Tiruchirappalli-620 001.

APPLICANT

S. Soundrapandian
S. SOUNDRAPANDIAN, M.E.Structural
SE Grade I DITCP (R.No:CO/RA/SE/G-1/2019/06/15)
35, Suppa Colony, Guindy, Ch-52. 9952046424


STRUCTURAL ENGINEER.

S. Nagaraj
S. NAGARAJ, M.E.C.E.F.I.V.
Civil Engineer, Structural Surveyor
"ARUN CONSTRUCTION"
No.21, First Floor, Kanthana Towers
(Hotel Block) 30
13-F, Williams Road, Tiruchirappalli-1
Ph.:0431-2468601, 2464754
RE/Gr./TLPA/MAY 2019 - 027


LICENCED SURVEYOR

PLAN SHOWING THE PROPOSED CONSTRUCTION OF COMMERCE BLOCK [BLOCK NO: 28] FOR NATIONAL COLLEGE CAMPUS IN T.S. NO: 1, BLOCK NO: 29, WARD NO: AB, [OLD S.F. NO: 39pt], ZONE - IV [GOLDENROCK ZONE], T.S. NO: 2, 3, 4, BLOCK NO: 21, WARD NO: AA, [OLD S.F.NO: 116pt], ZONE - V [K.ABISHEKAPURAM ZONE] AT DINDUGUL ROAD, K.ABISHEKAPURAM VILLAGE, TIRUCHIRAPPALLI CITY CORPORATION.

SCALE : 1 : 100.

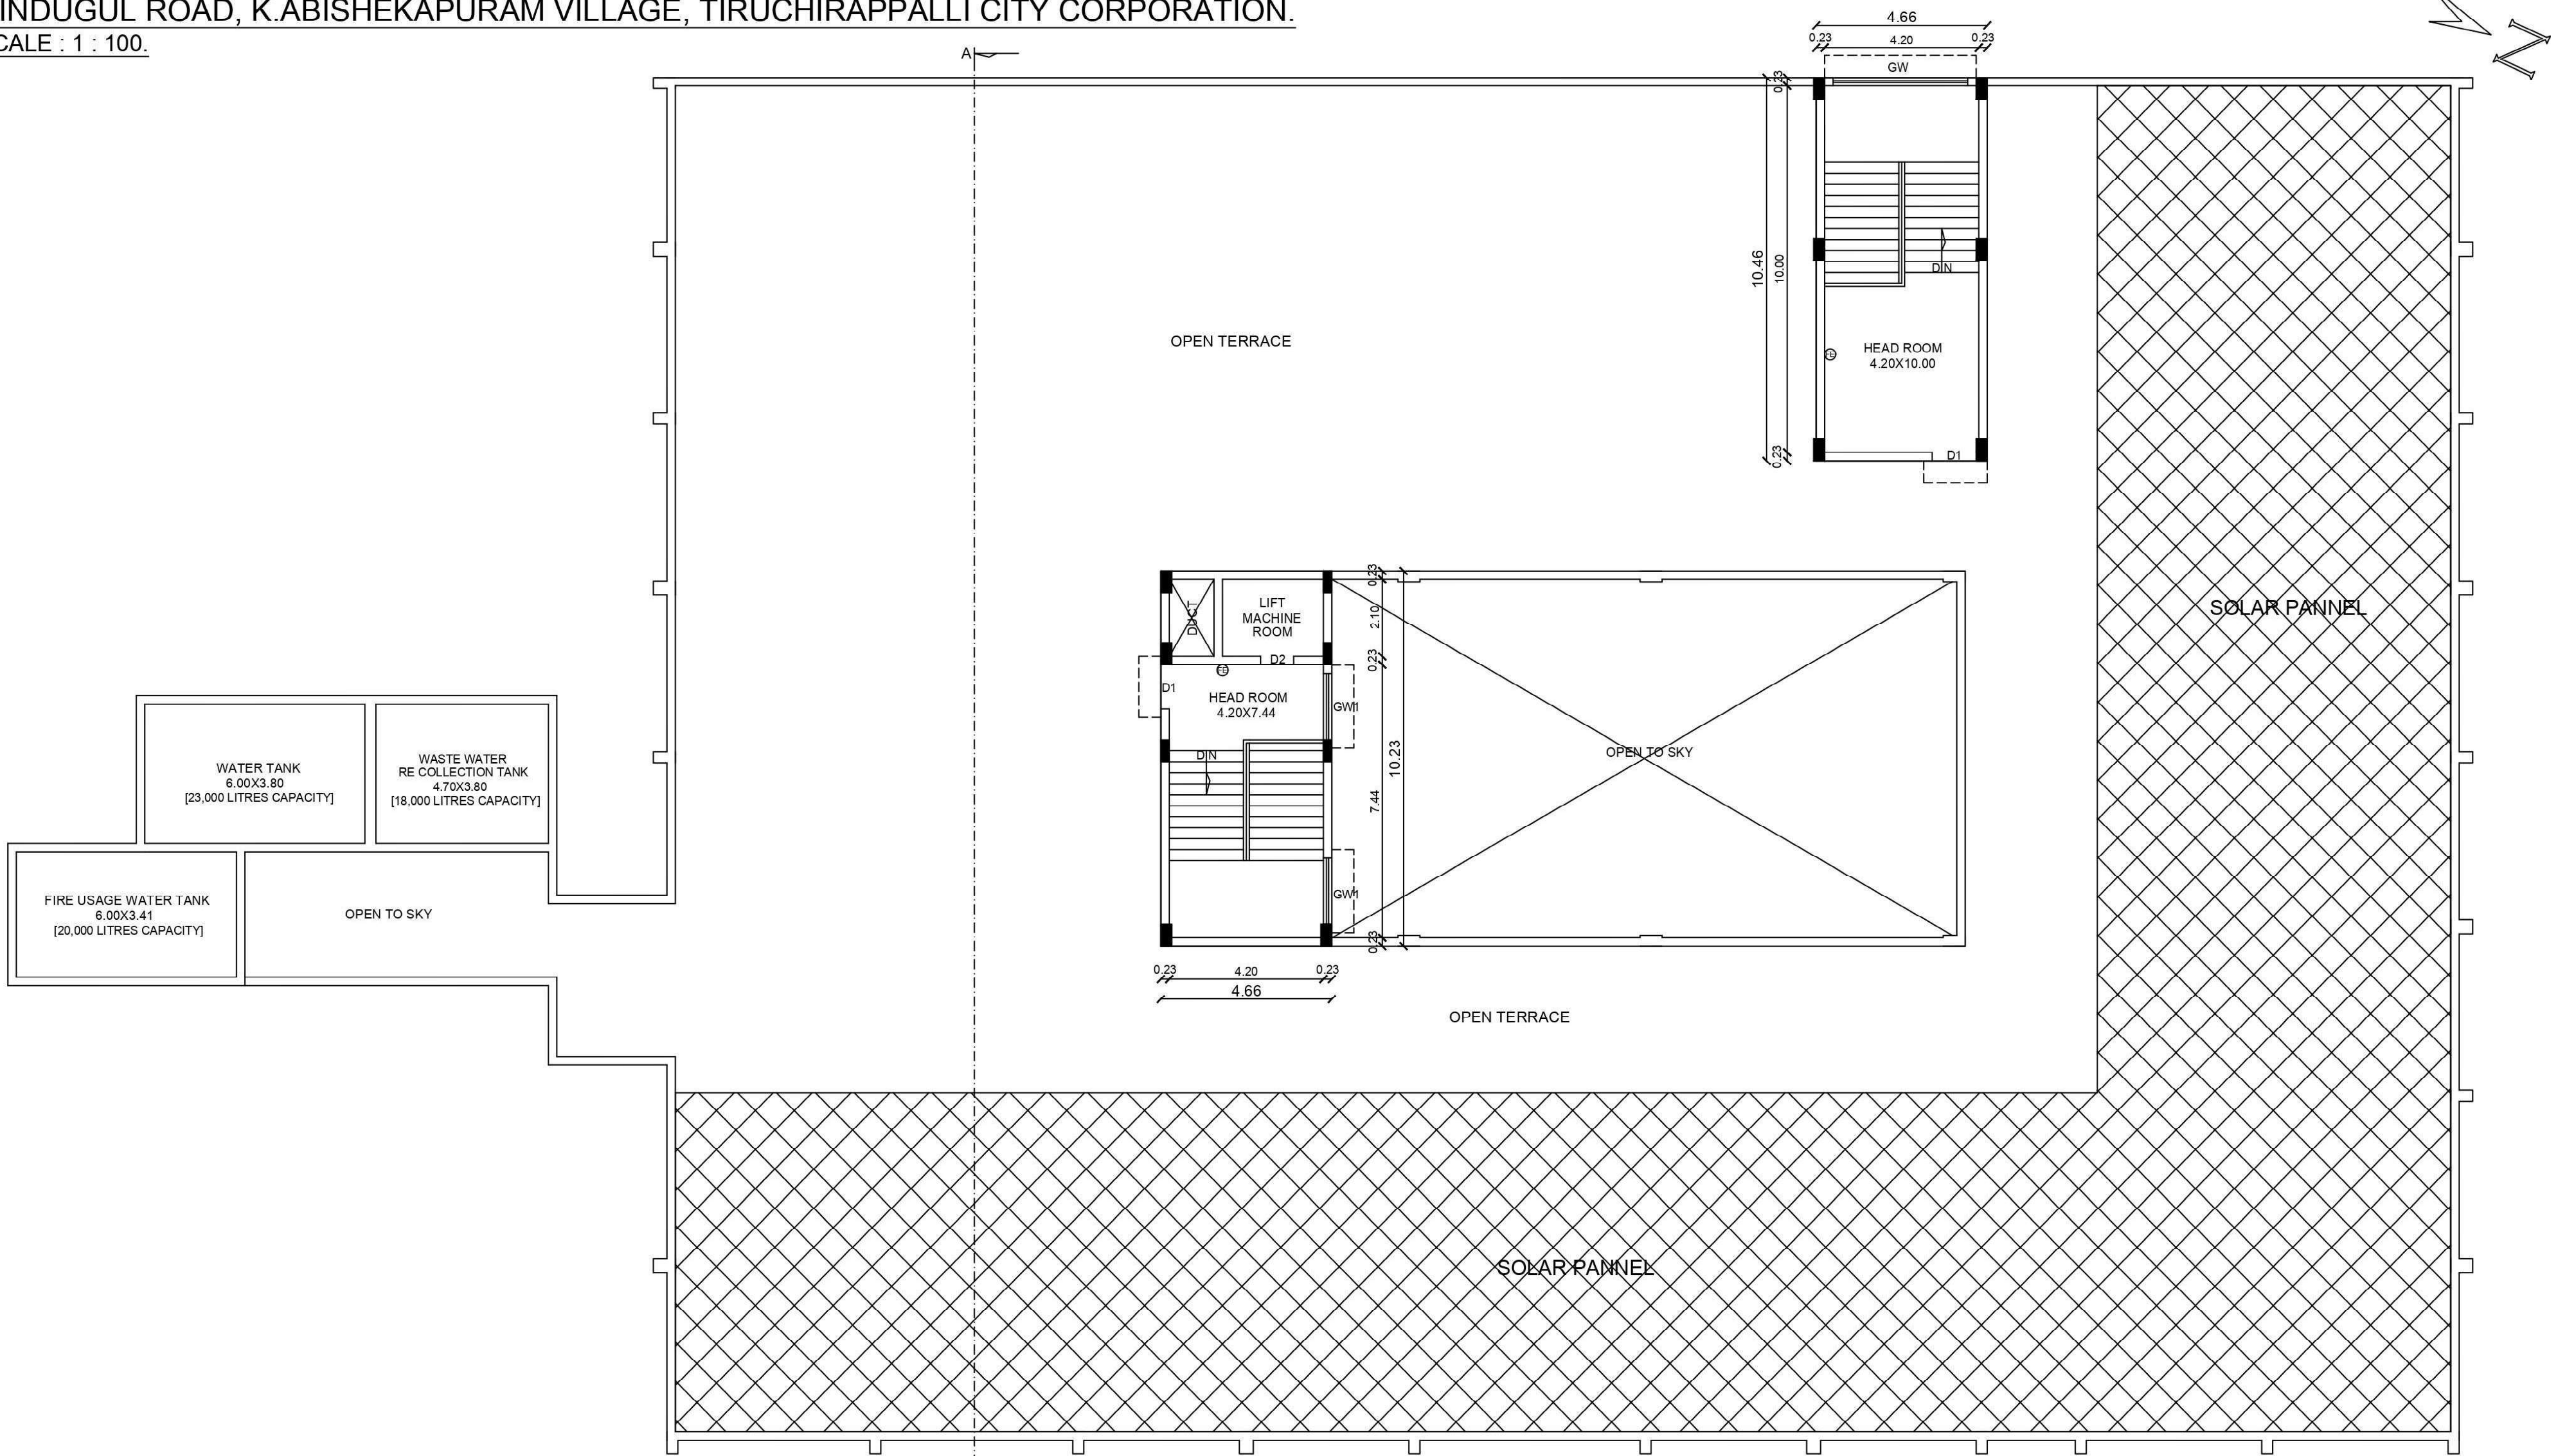

FLOOR-TERRACE

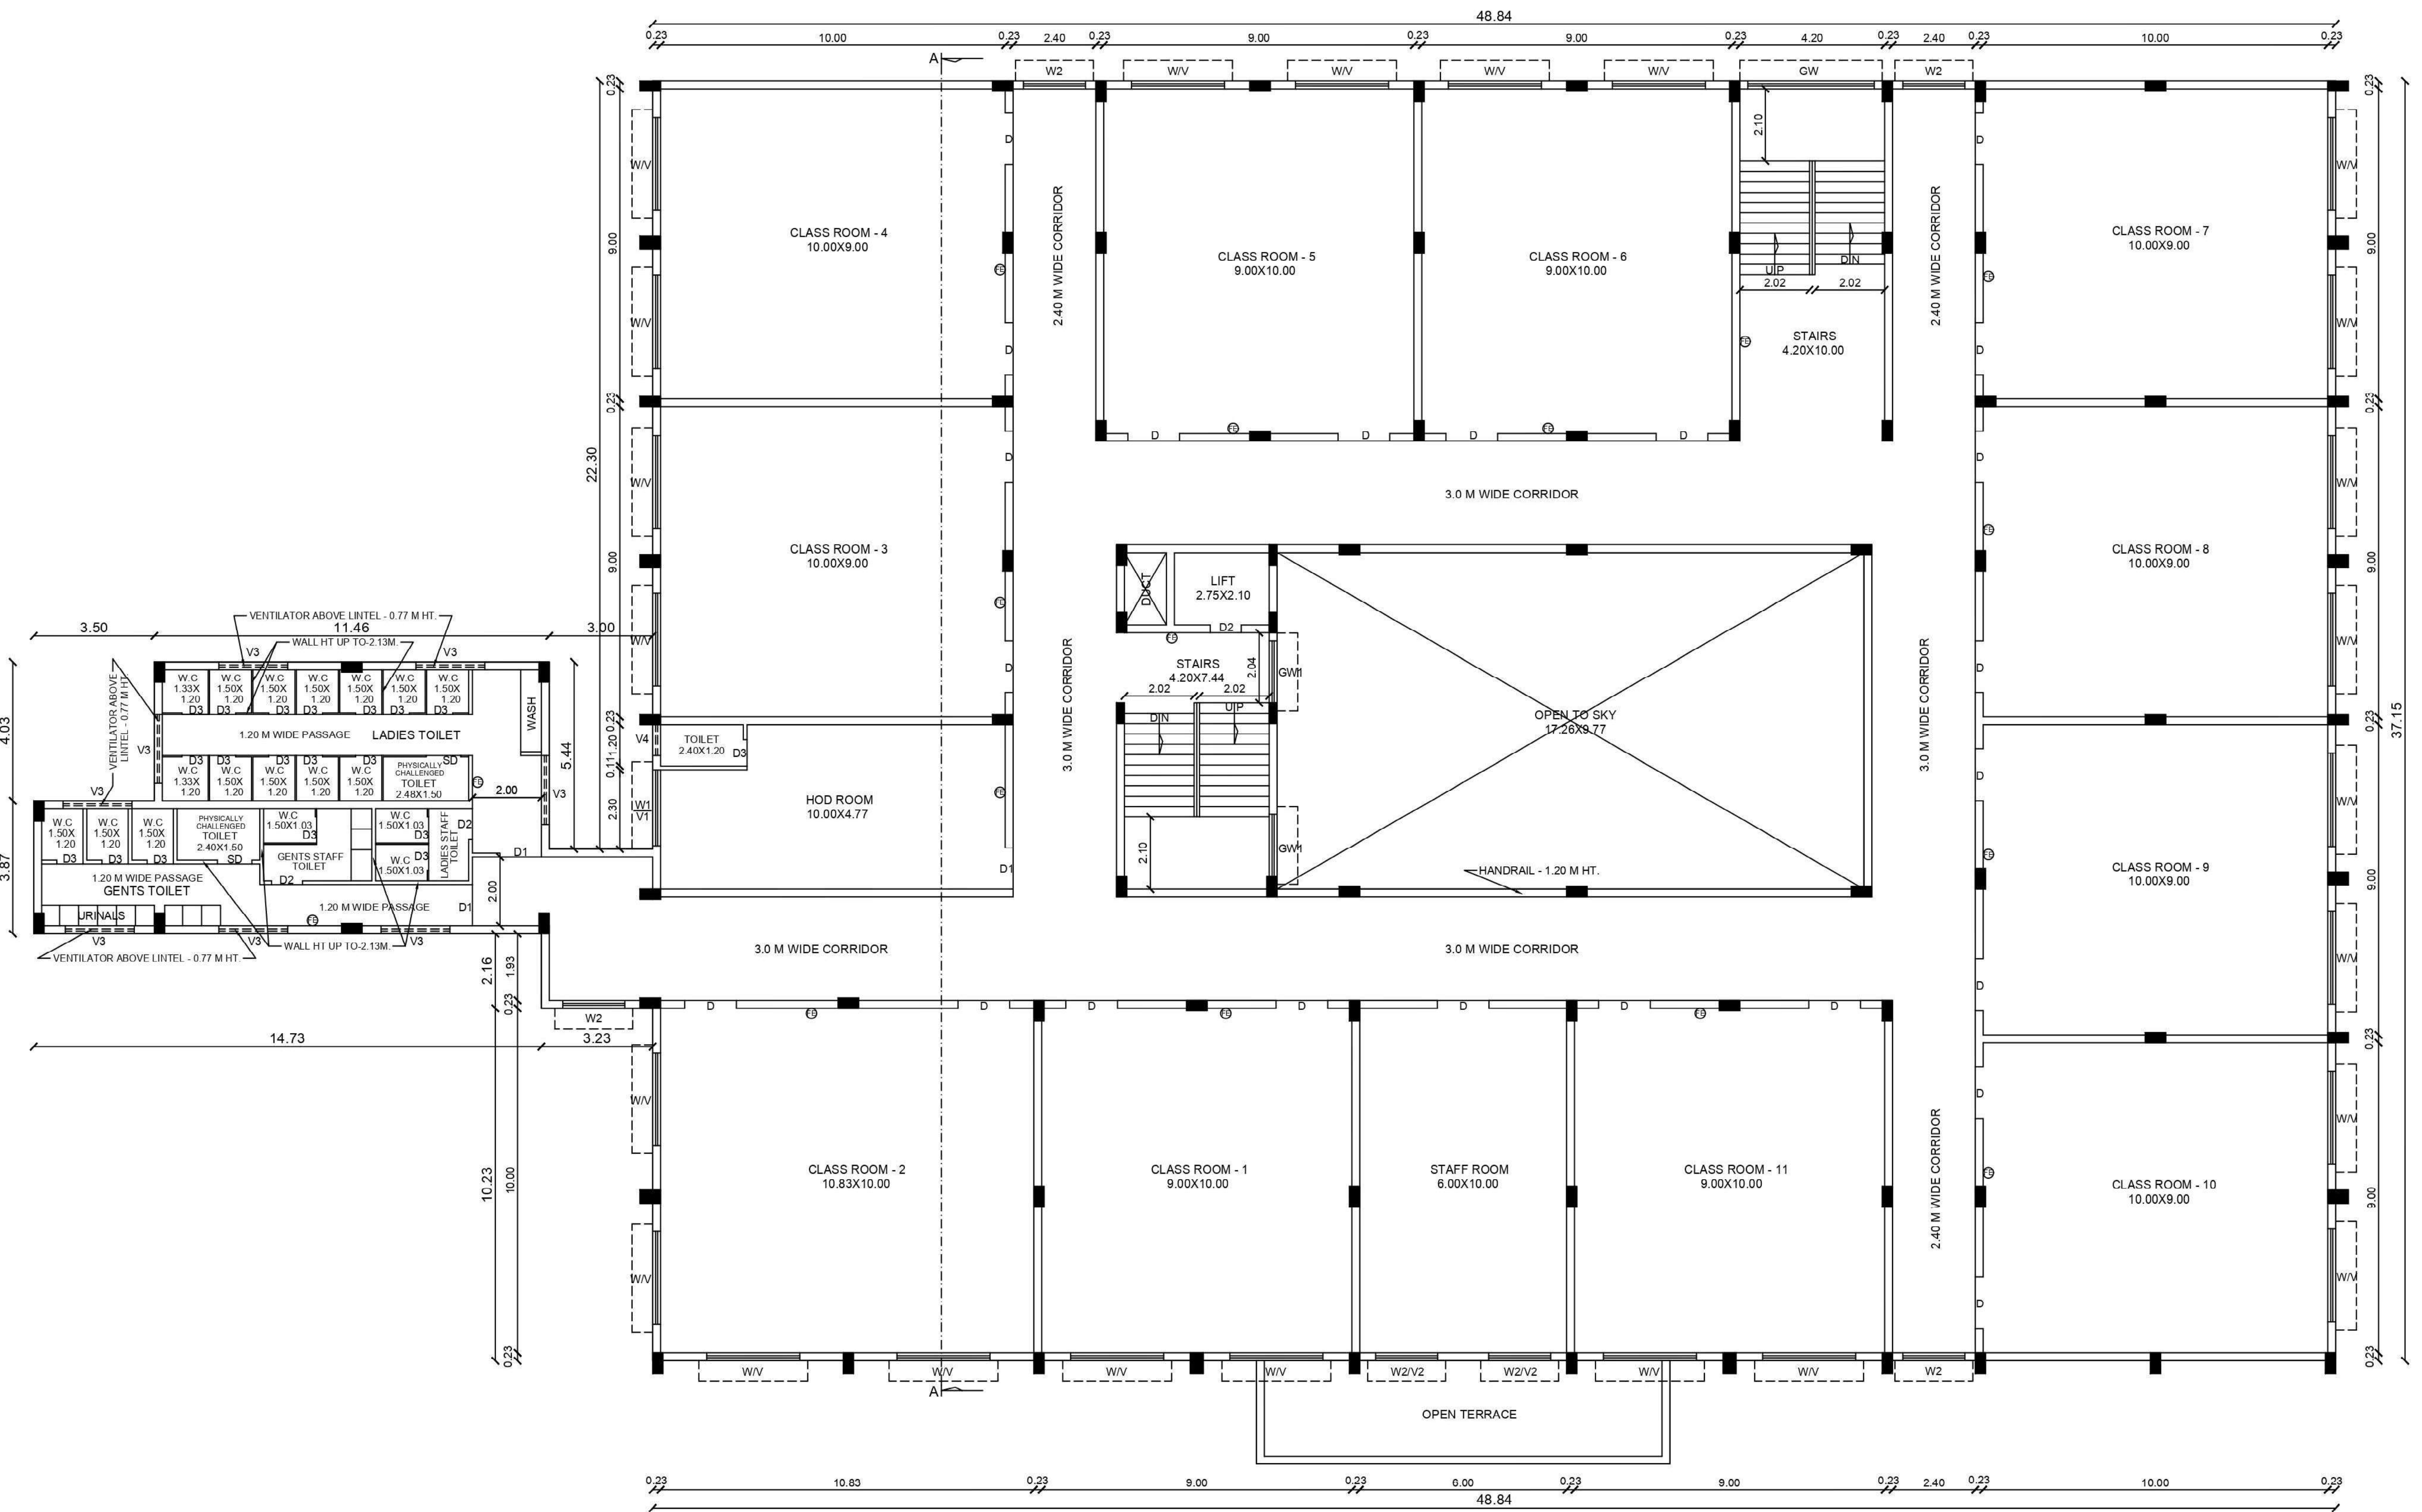

FLOOR02, FLOOR03 - TYPICAL

REFERENCE.

MD	MAIN DOOR	2.40 X 2.13
D	DOOR	1.50 X 2.13
D1	DOOR	1.20 X 2.13
D2	DOOR	0.90 X 2.13
D3	DOOR	0.76 X 2.13
SD	SLIDING DOOR	1.00 X 2.13
W	WINDOW	2.70 X 1.50
W1	WINDOW	2.20 X 1.50
W2	WINDOW	1.80 X 1.50
GW	GLAZED WINDOW	3.67 X 1.50
GW1	GLAZED WINDOW	1.80 X 1.50
V	VENTILATOR	2.70 X 0.60
V1	VENTILATOR	2.20 X 0.60
V2	VENTILATOR	1.80 X 0.60
V3	VENTILATOR	2.00 X 0.77
V4	VENTILATOR	0.90 X 0.60

AREA DETAILS.

PROPOSED BUILDING.

FLOOR NAME	F.S.I	NON F.S.I	TOTAL [SQM]
FLOOR-GROUND	1802.46	-	1802.46
FLOOR 01	1702.52	-	1702.52
FLOOR 02	1763.90	-	1763.90
FLOOR 03	1763.90	-	1763.90
HEAD ROOM		96.41	96.41
TOTAL	7032.78	96.41	7129.19

[Signature]
SECRETARY
National College (Autonomous)
Tiruchirappalli-620 001.

APPLICANT


[Signature]
S. SOUNDRAPANDIAN, M.E. Structural
SE Grade-I (IOP) (R.No:CL/AN/SEIG-1/2019/06/15)
36, Suppa Colony, Guindy, Ch-32, 9952046424

STRUCTURAL ENGINEER.


[Signature]
S. NAGARAJ, M.E. Civil
Civil Engineer, Licensed Surveyor
"ARUN CONSTRUCTION"
No.21, First Floor, Karthana Towers
(Hotel Blossoms)
13-F, Williams Road, Tiruchirappalli-1
Ph.:0431-2468601, 2464754
RE/GRJ/TLPA/MAY 2019 - 027
LICENCED SURVEYOR

Architectural elevation drawing of a building facade. The drawing shows a multi-story building with a central section featuring a prominent entrance with columns and a pediment. To the left is a wing with a grid of windows, and to the right is another wing with a different window pattern. A "WATER TANK" is labeled on the roof of the left wing. The drawing is a black and white line art.


ELEVATION

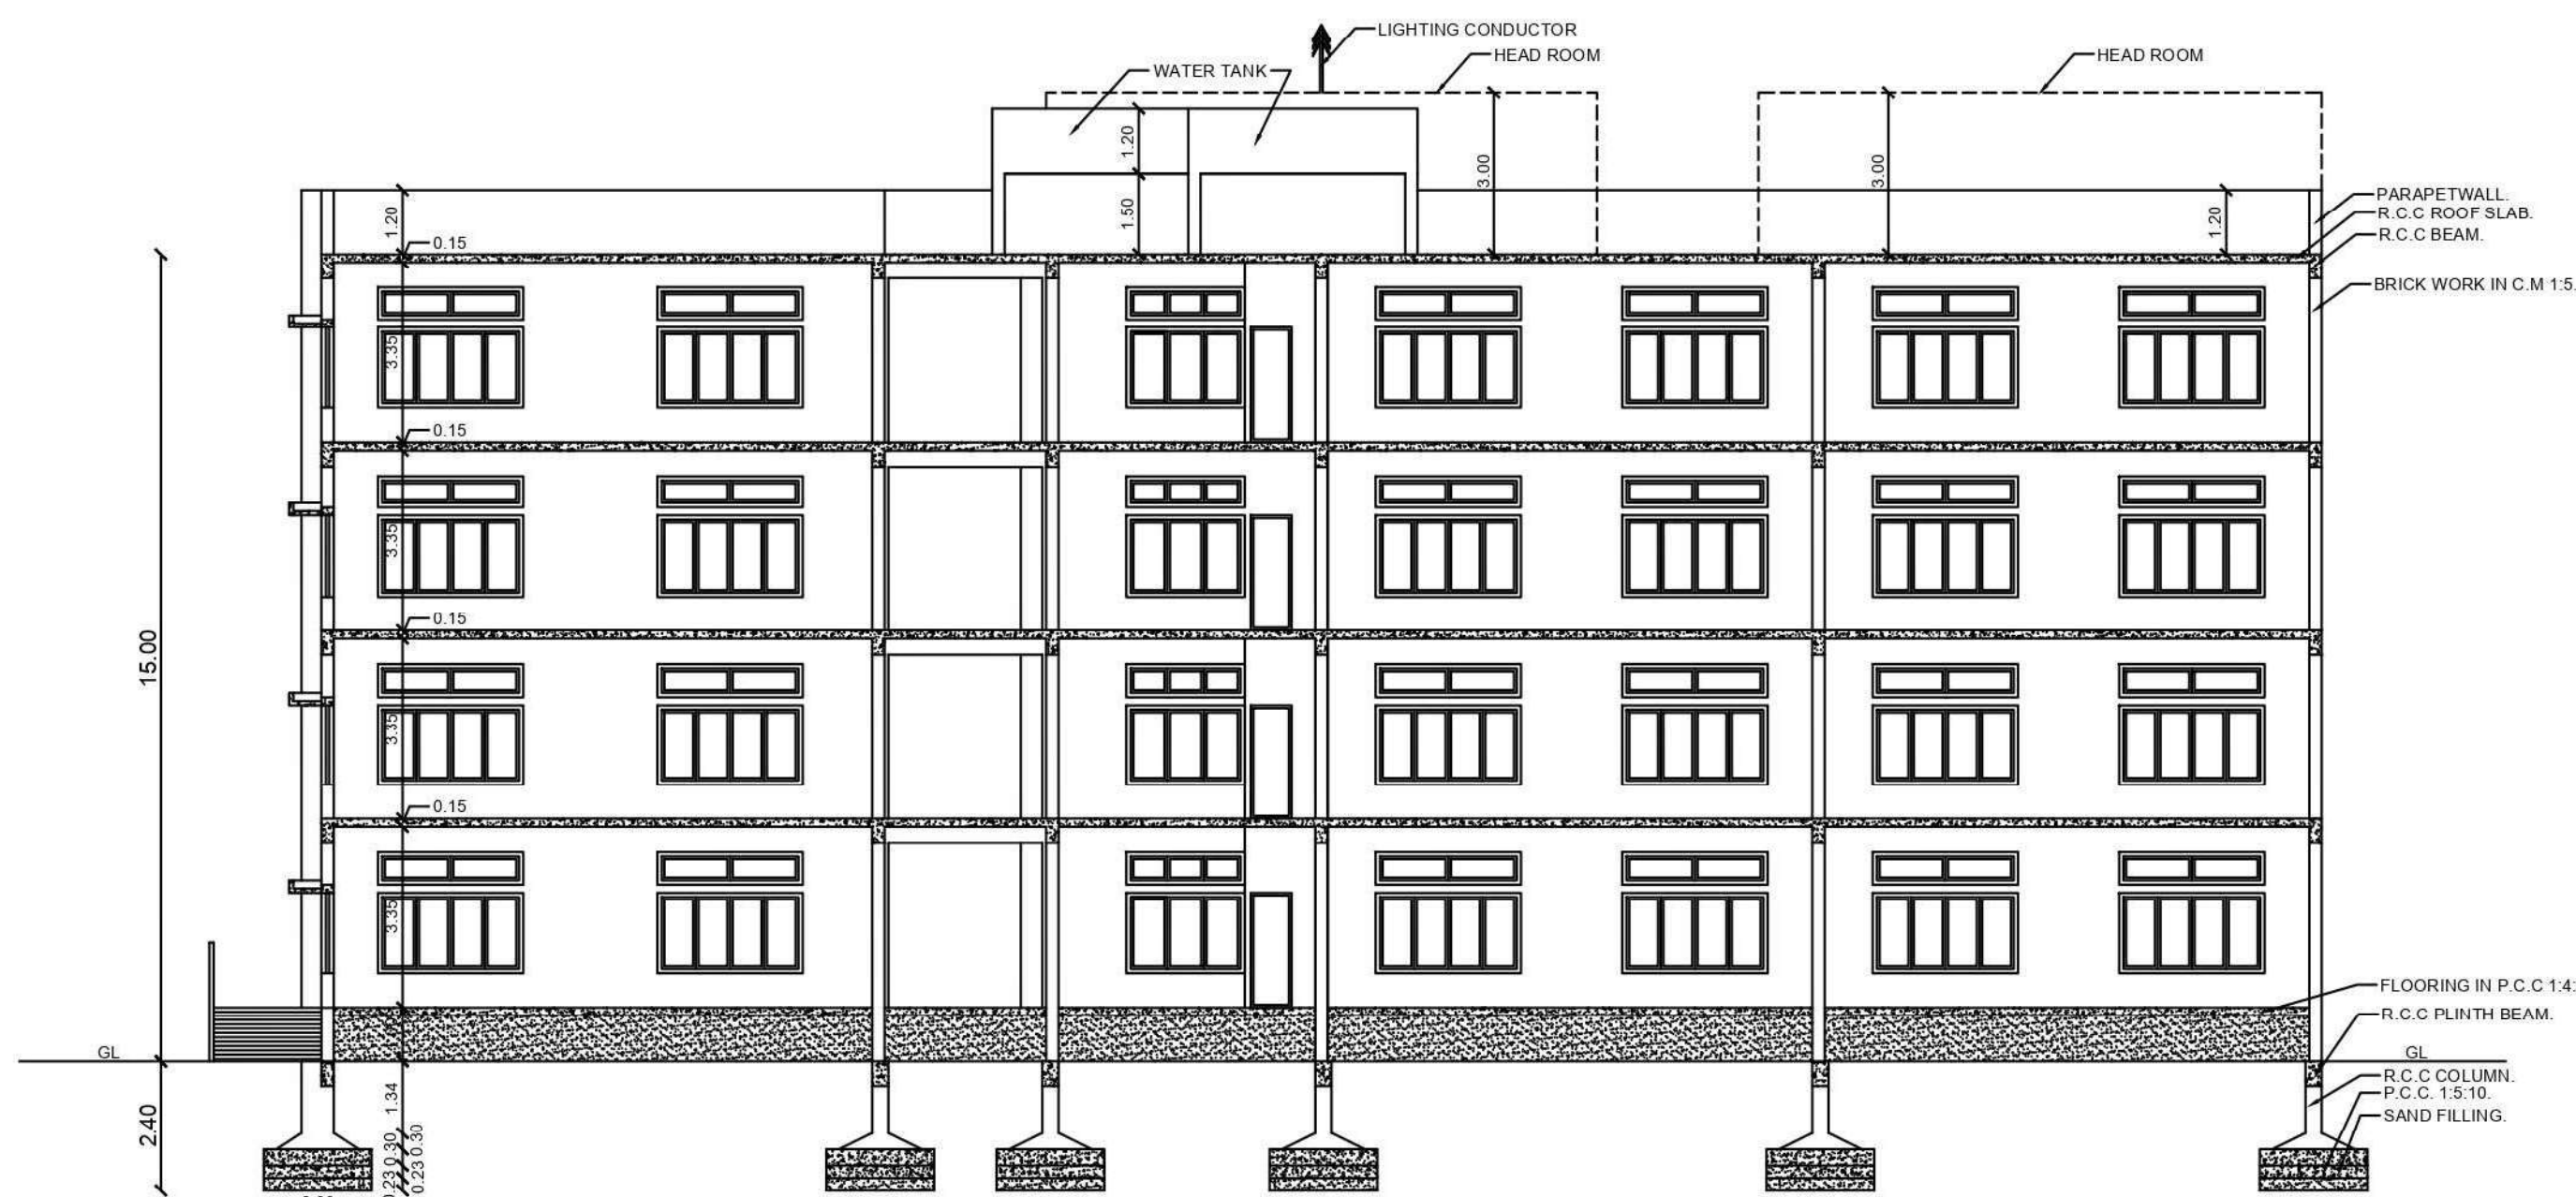

SECTION ON AA

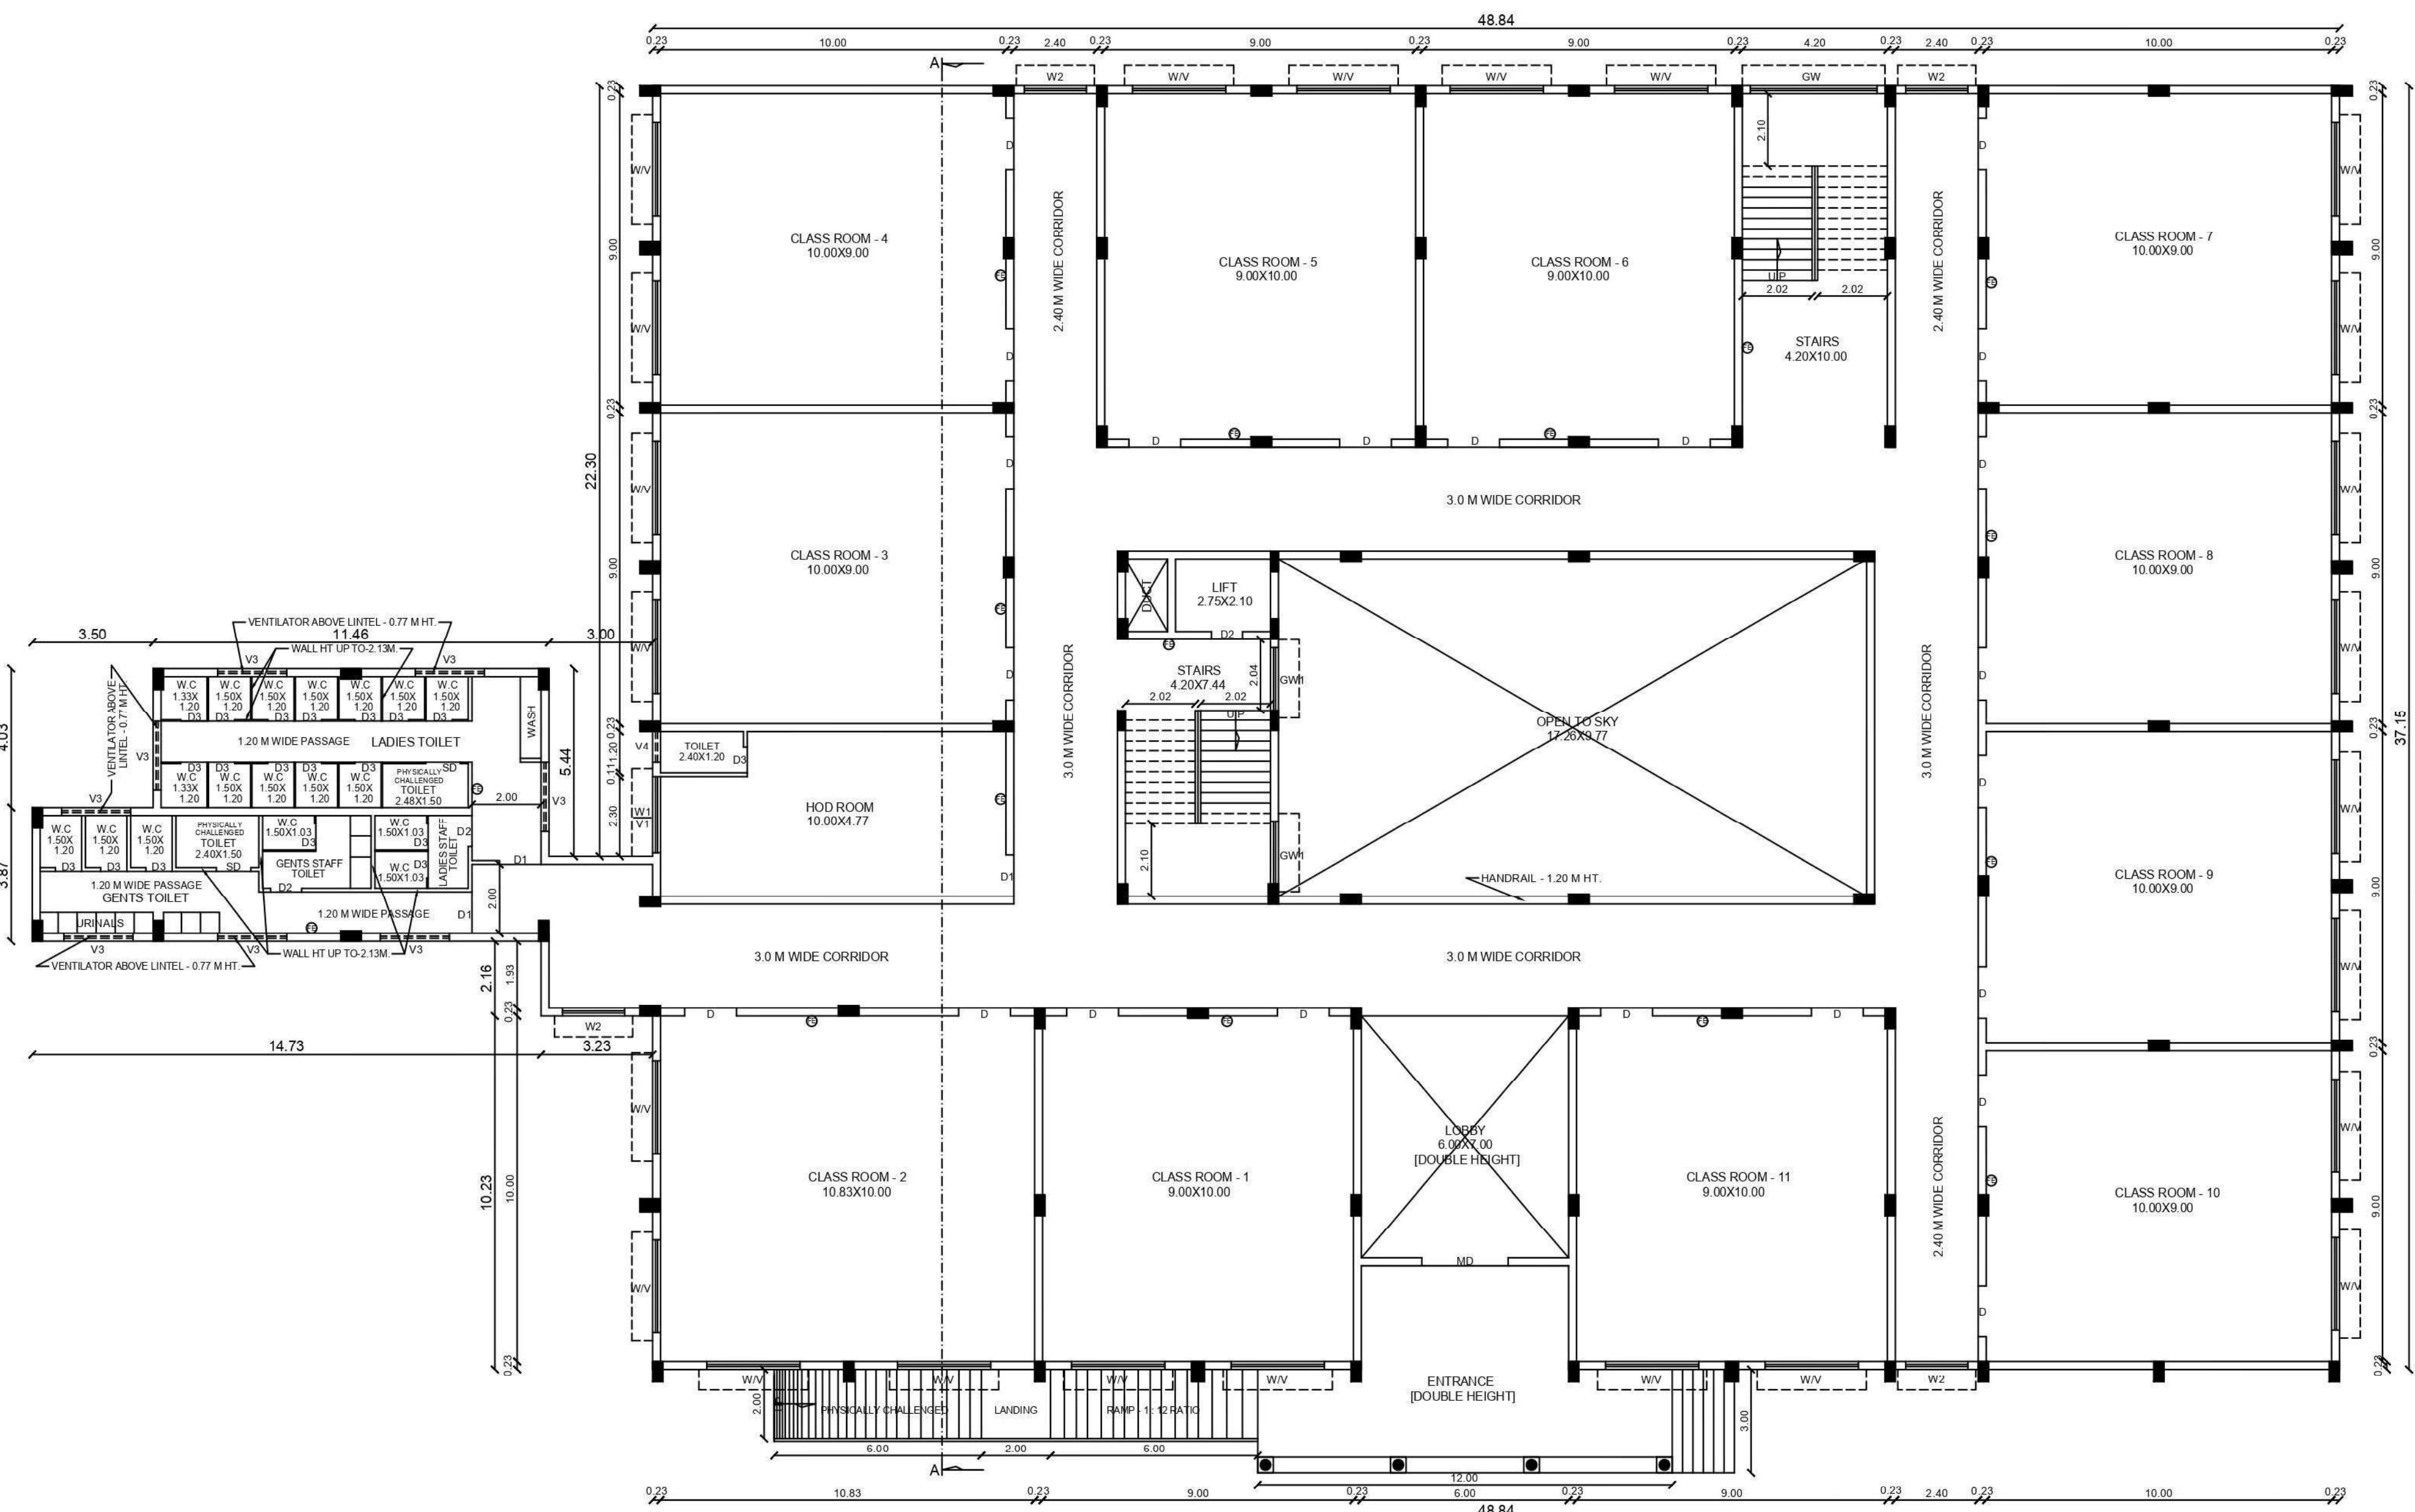

FLOOR-GROUND

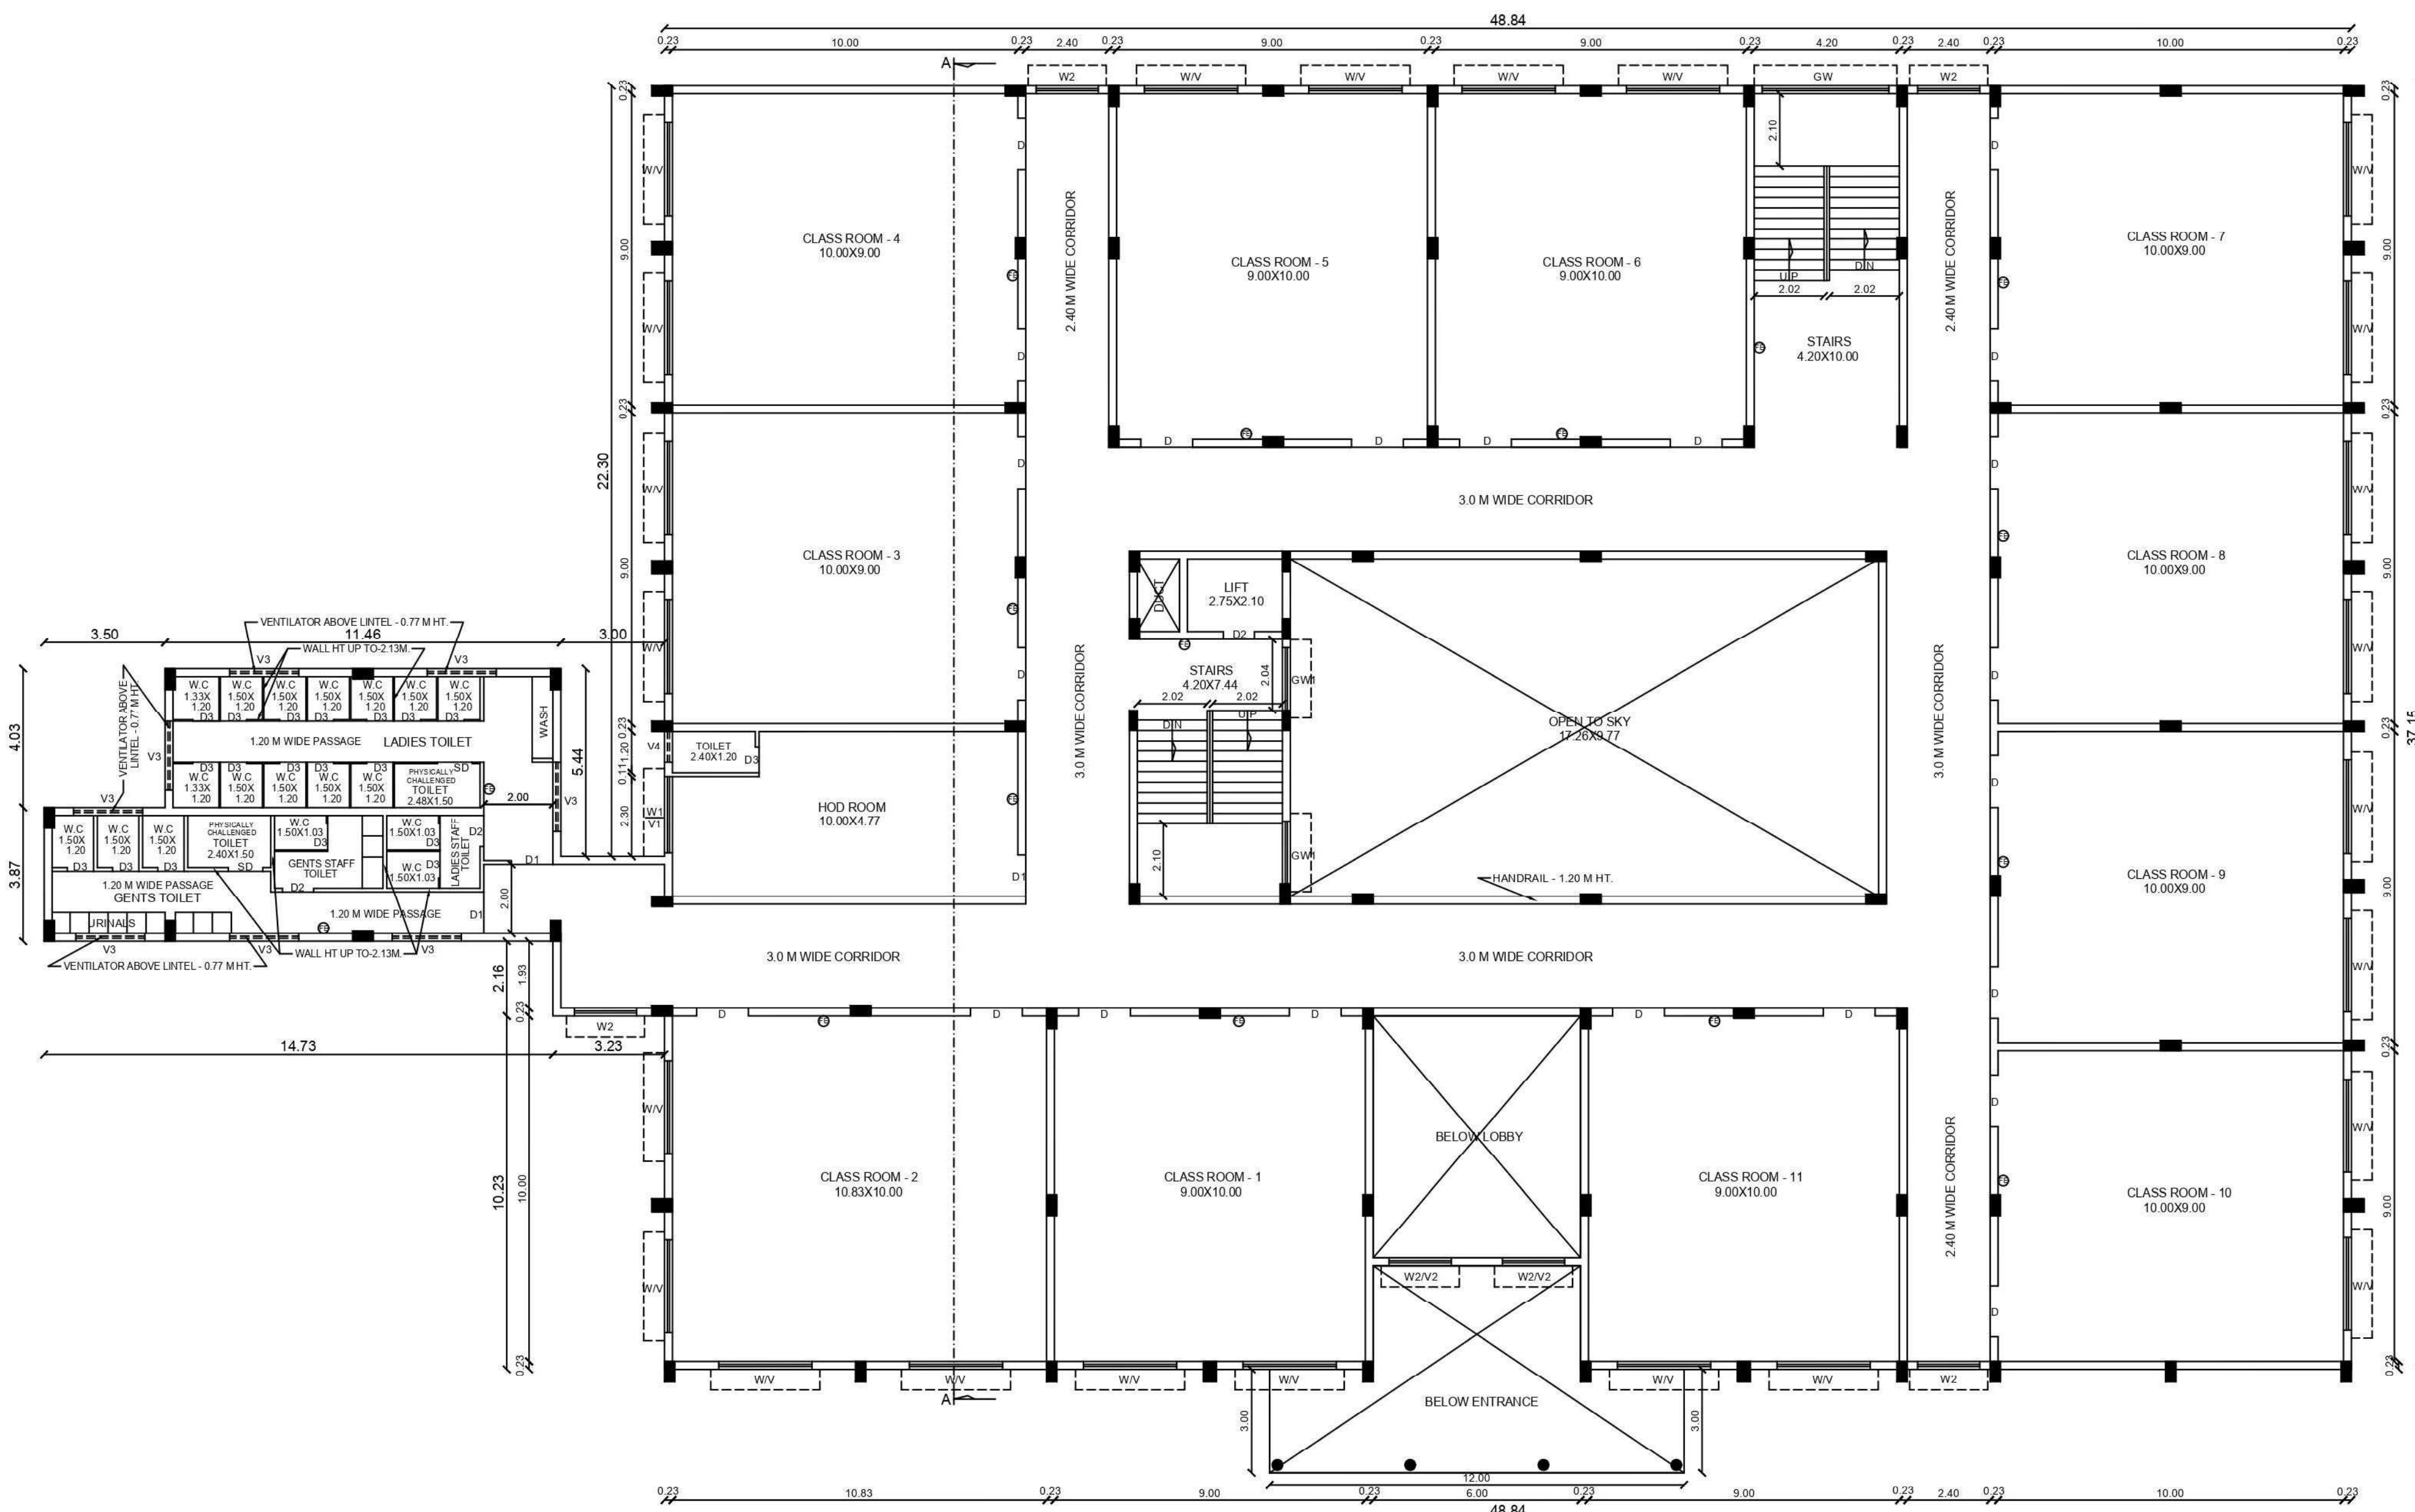

FLOOR01

MD	MAIN DOOR	2.40 X 2.13
D	DOOR	1.50 X 2.13
D1	DOOR	1.20 X 2.13
D2	DOOR	0.90 X 2.13
D3	DOOR	0.76 X 2.13
SD	SLIDING DOOR	1.00 X 2.13
W	WINDOW	2.70 X 1.50
W1	WINDOW	2.20 X 1.50
W2	WINDOW	1.80 X 1.50
GW	GLAZED WINDOW	3.67 X 1.50
GW1	GLAZED WINDOW	1.80 X 1.50
V	VENTILATOR	2.70 X 0.60
V1	VENTILATOR	2.20 X 0.60
V2	VENTILATOR	1.80 X 0.60
V3	VENTILATOR	2.00 X 0.77
V4	VENTILATOR	0.90 X 0.60

AREA DETAILS.
PROPOSED BUILDING

FLOOR NAME	F.S.I	NON F.S.I	TOTAL [SQM]
FLOOR-GROUND	1802.46	-	1802.46
FLOOR 01	1702.52	-	1702.52
FLOOR 02	1763.90	-	1763.90
FLOOR 03	1763.90	-	1763.90
HEAD ROOM		96.41	96.41
TOTAL	7032.78	96.41	7129.19


SECRETARY
National College (Autonomous)
Tiruchirappalli-620 001.

APPLICANT

S. SOUNDRAPANDIAN, M.E. Structural
SE Grade-I DCP (R.No.CGLRGN/SE/Gr-I/2019/06/15)
36, Suppa Colony, Guindy, Ch-32. 9952046424

STRUCTURAL ENGINEER


S. NAGARAJ, M.Tech, M.I.E, C.E.F.I.V.
Civil Engineer, Licensed Surveyor
"ARUN CONSTRUCTION"
No.21, First Floor, Kanadhana Towers
(Hotel Bloomsoms)
13-F, Williams Road, Tiruchirappalli-1
Ph.-0431-2468601, 2464754
REGD. CIVIL P/MAY 2019 - 027

REVISED PLAN SHOWING THE CONSTRUCTED LADIES HOSTEL BUILDING [BLOCK NO: 19] FOR NATIONAL COLLEGE CAMPUS IN T.S. NO: 1, BLOCK NO: 29, WARD NO: AB, [OLD S.F. NO: 39pt], ZONE - IV [GOLDENROCK ZONE], T.S. NO: 2, 3, 4, BLOCK NO: 21, WARD NO: AA, [OLD S.F. NO: 116pt], ZONE - V [K.ABISHEKAPURAM ZONE] AT DINDUGUL ROAD, K.ABISHEKAPURAM VILLAGE, TIRUCHIRAPPALLI CITY CORPORATION.
SCALE : 1 : 100.


SHEET NO : 11 / 14.




ELEVATION

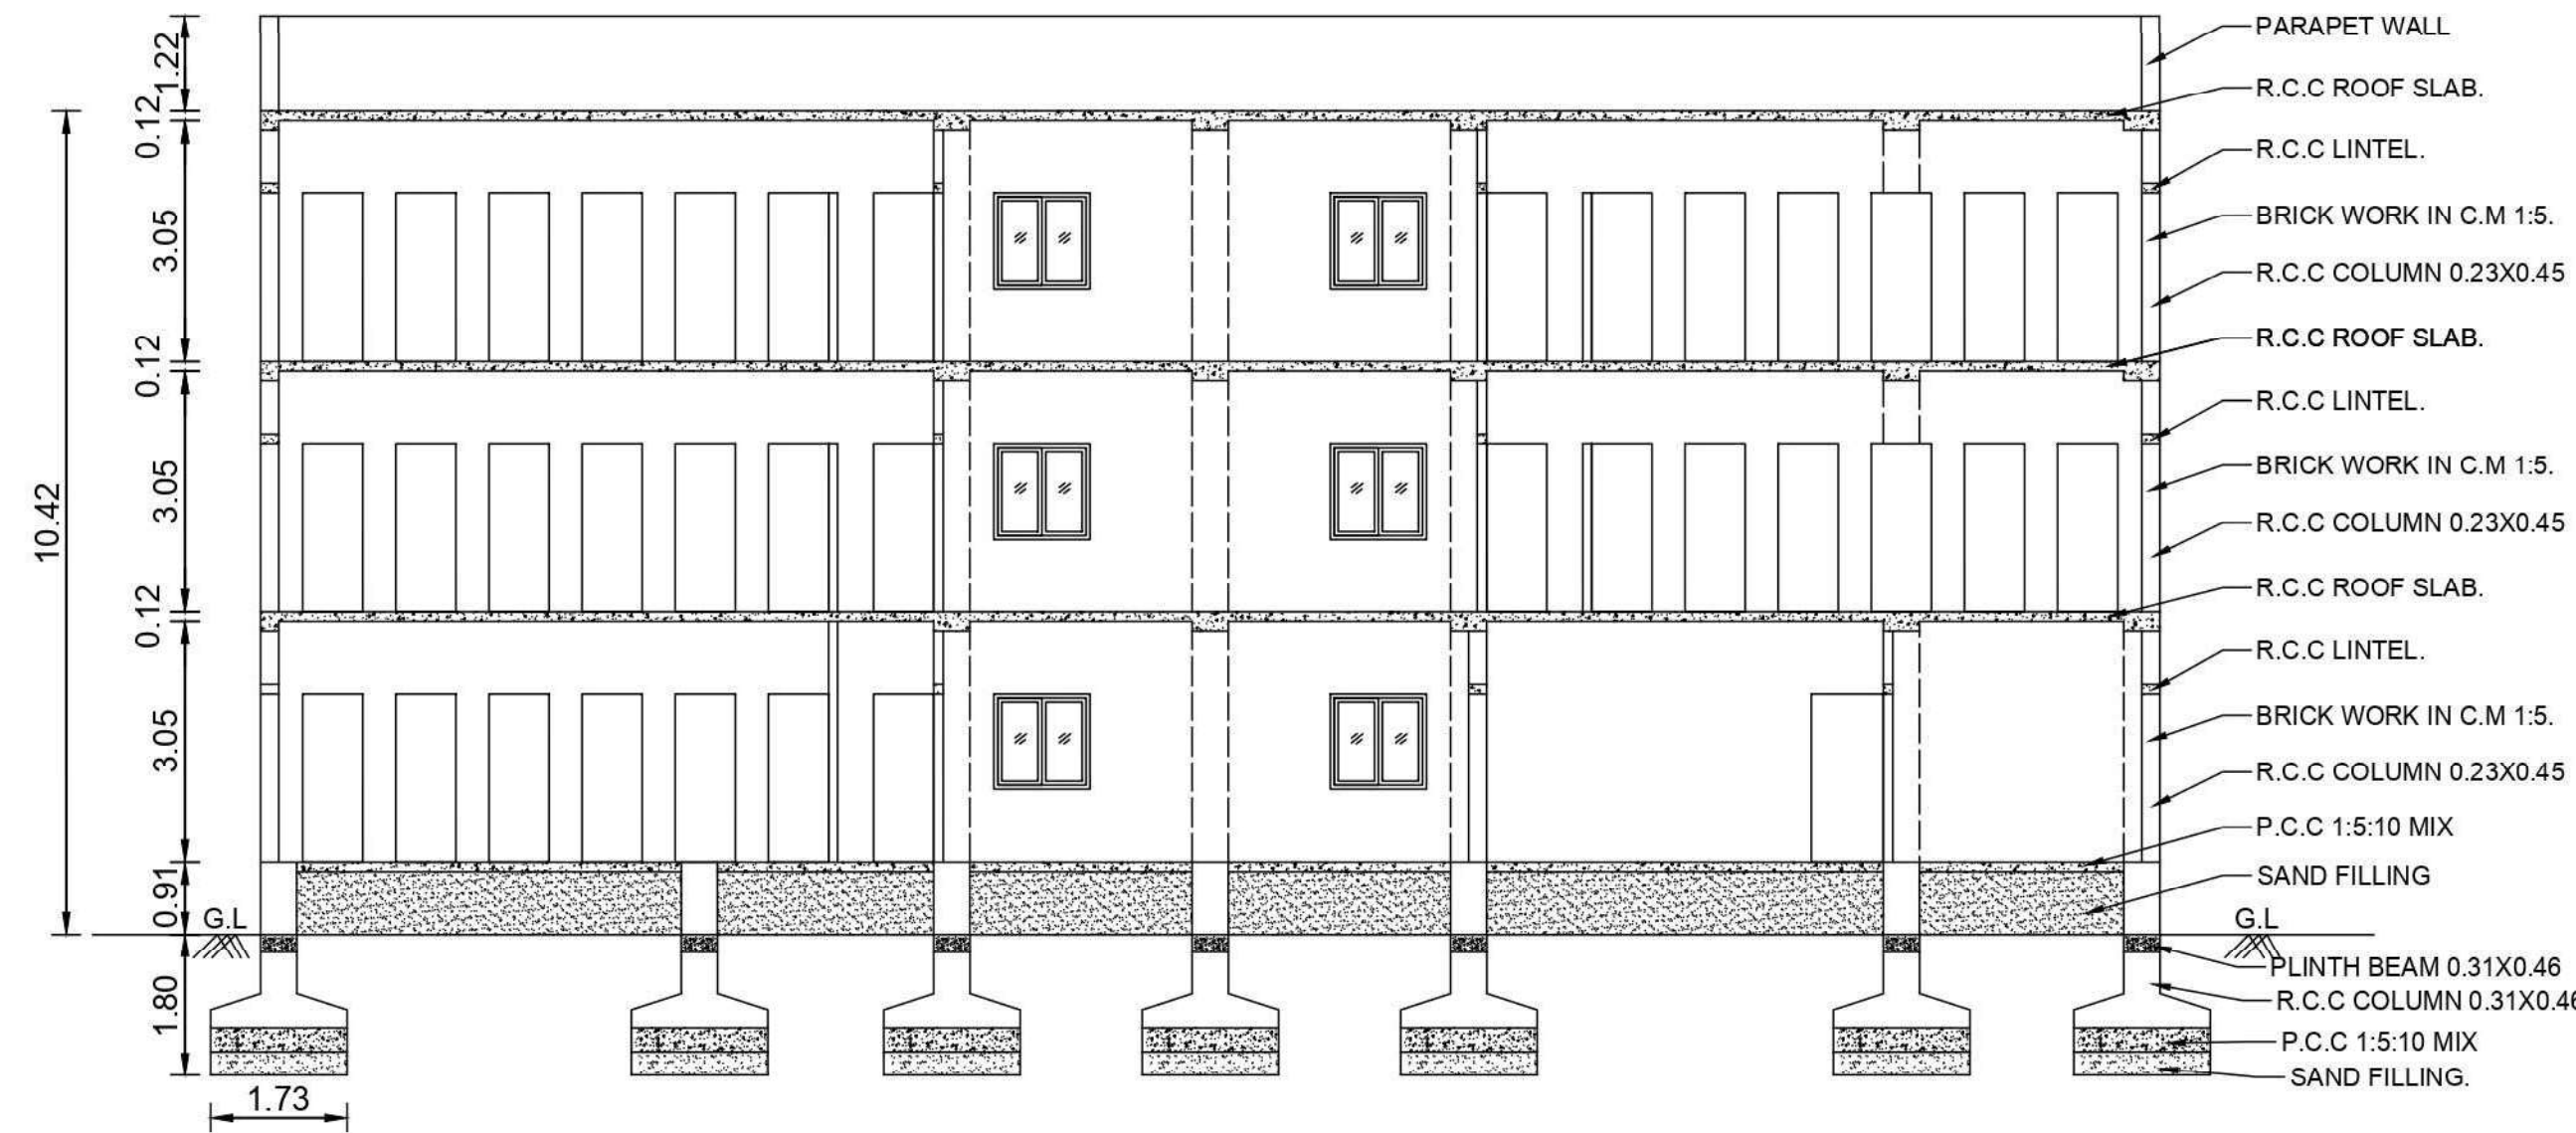


SECTION ON AB

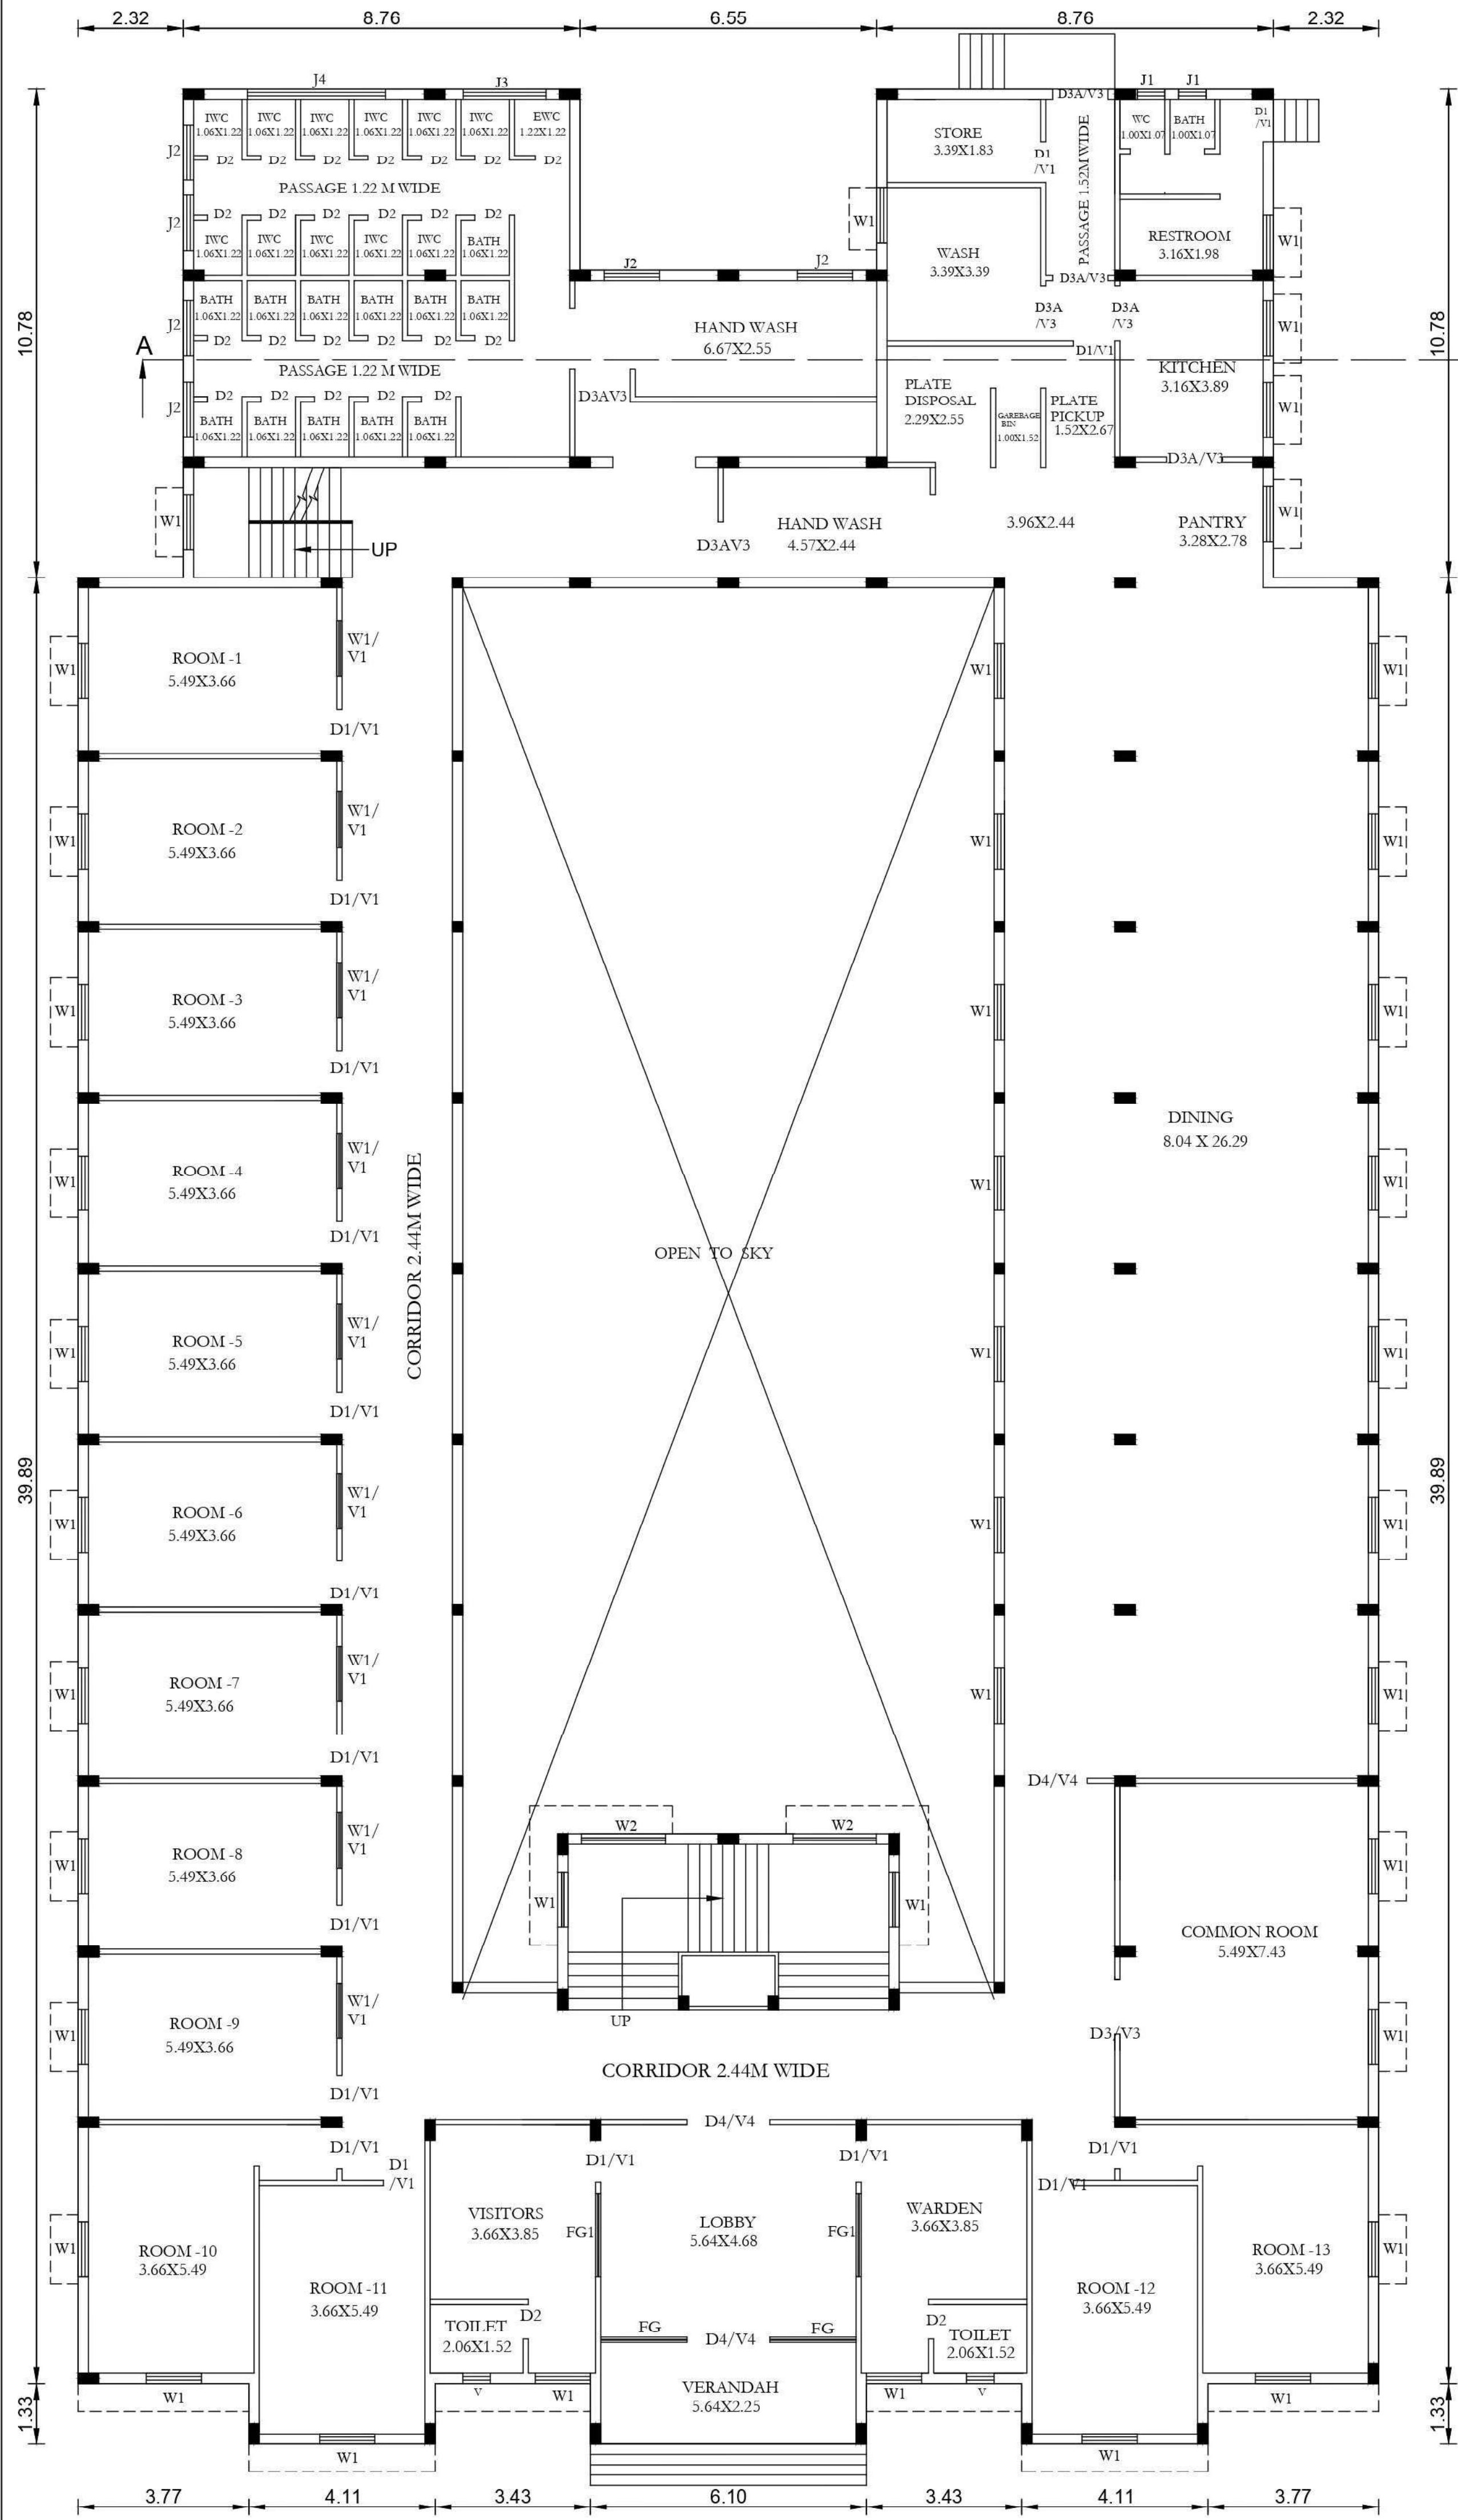

FLOOR-GROUND

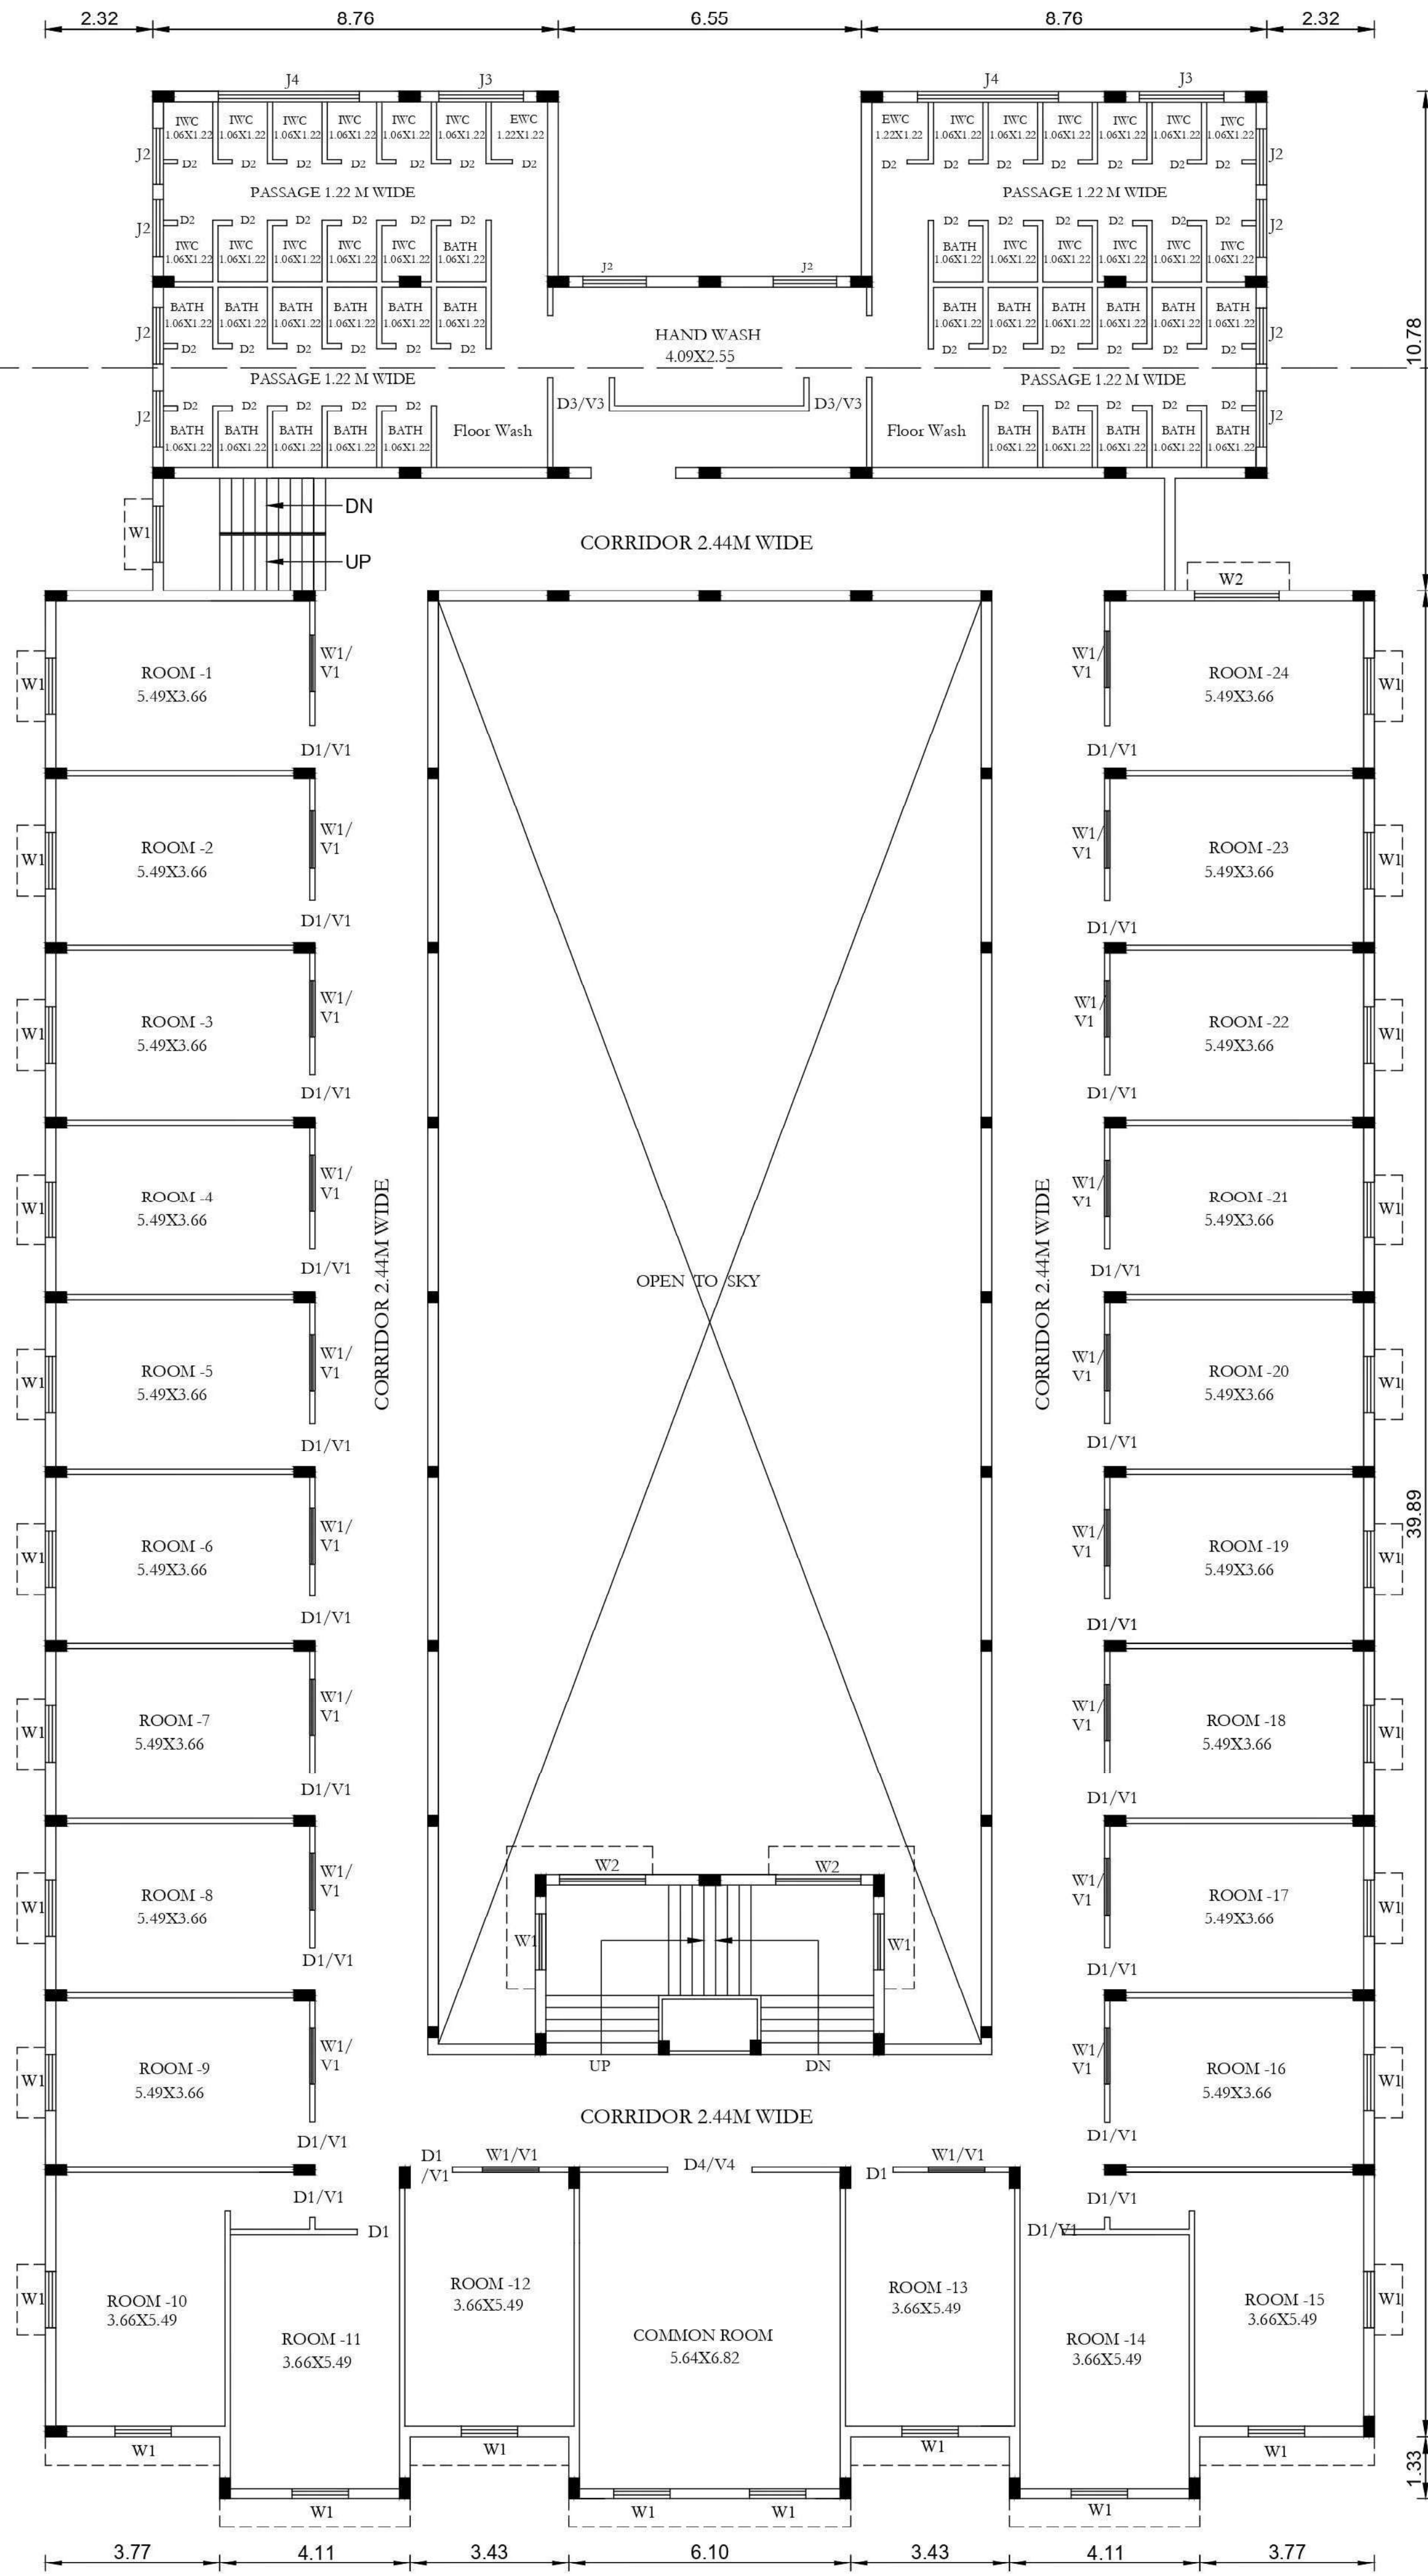

FLOOR01, FLOOR02 - TYPICAL

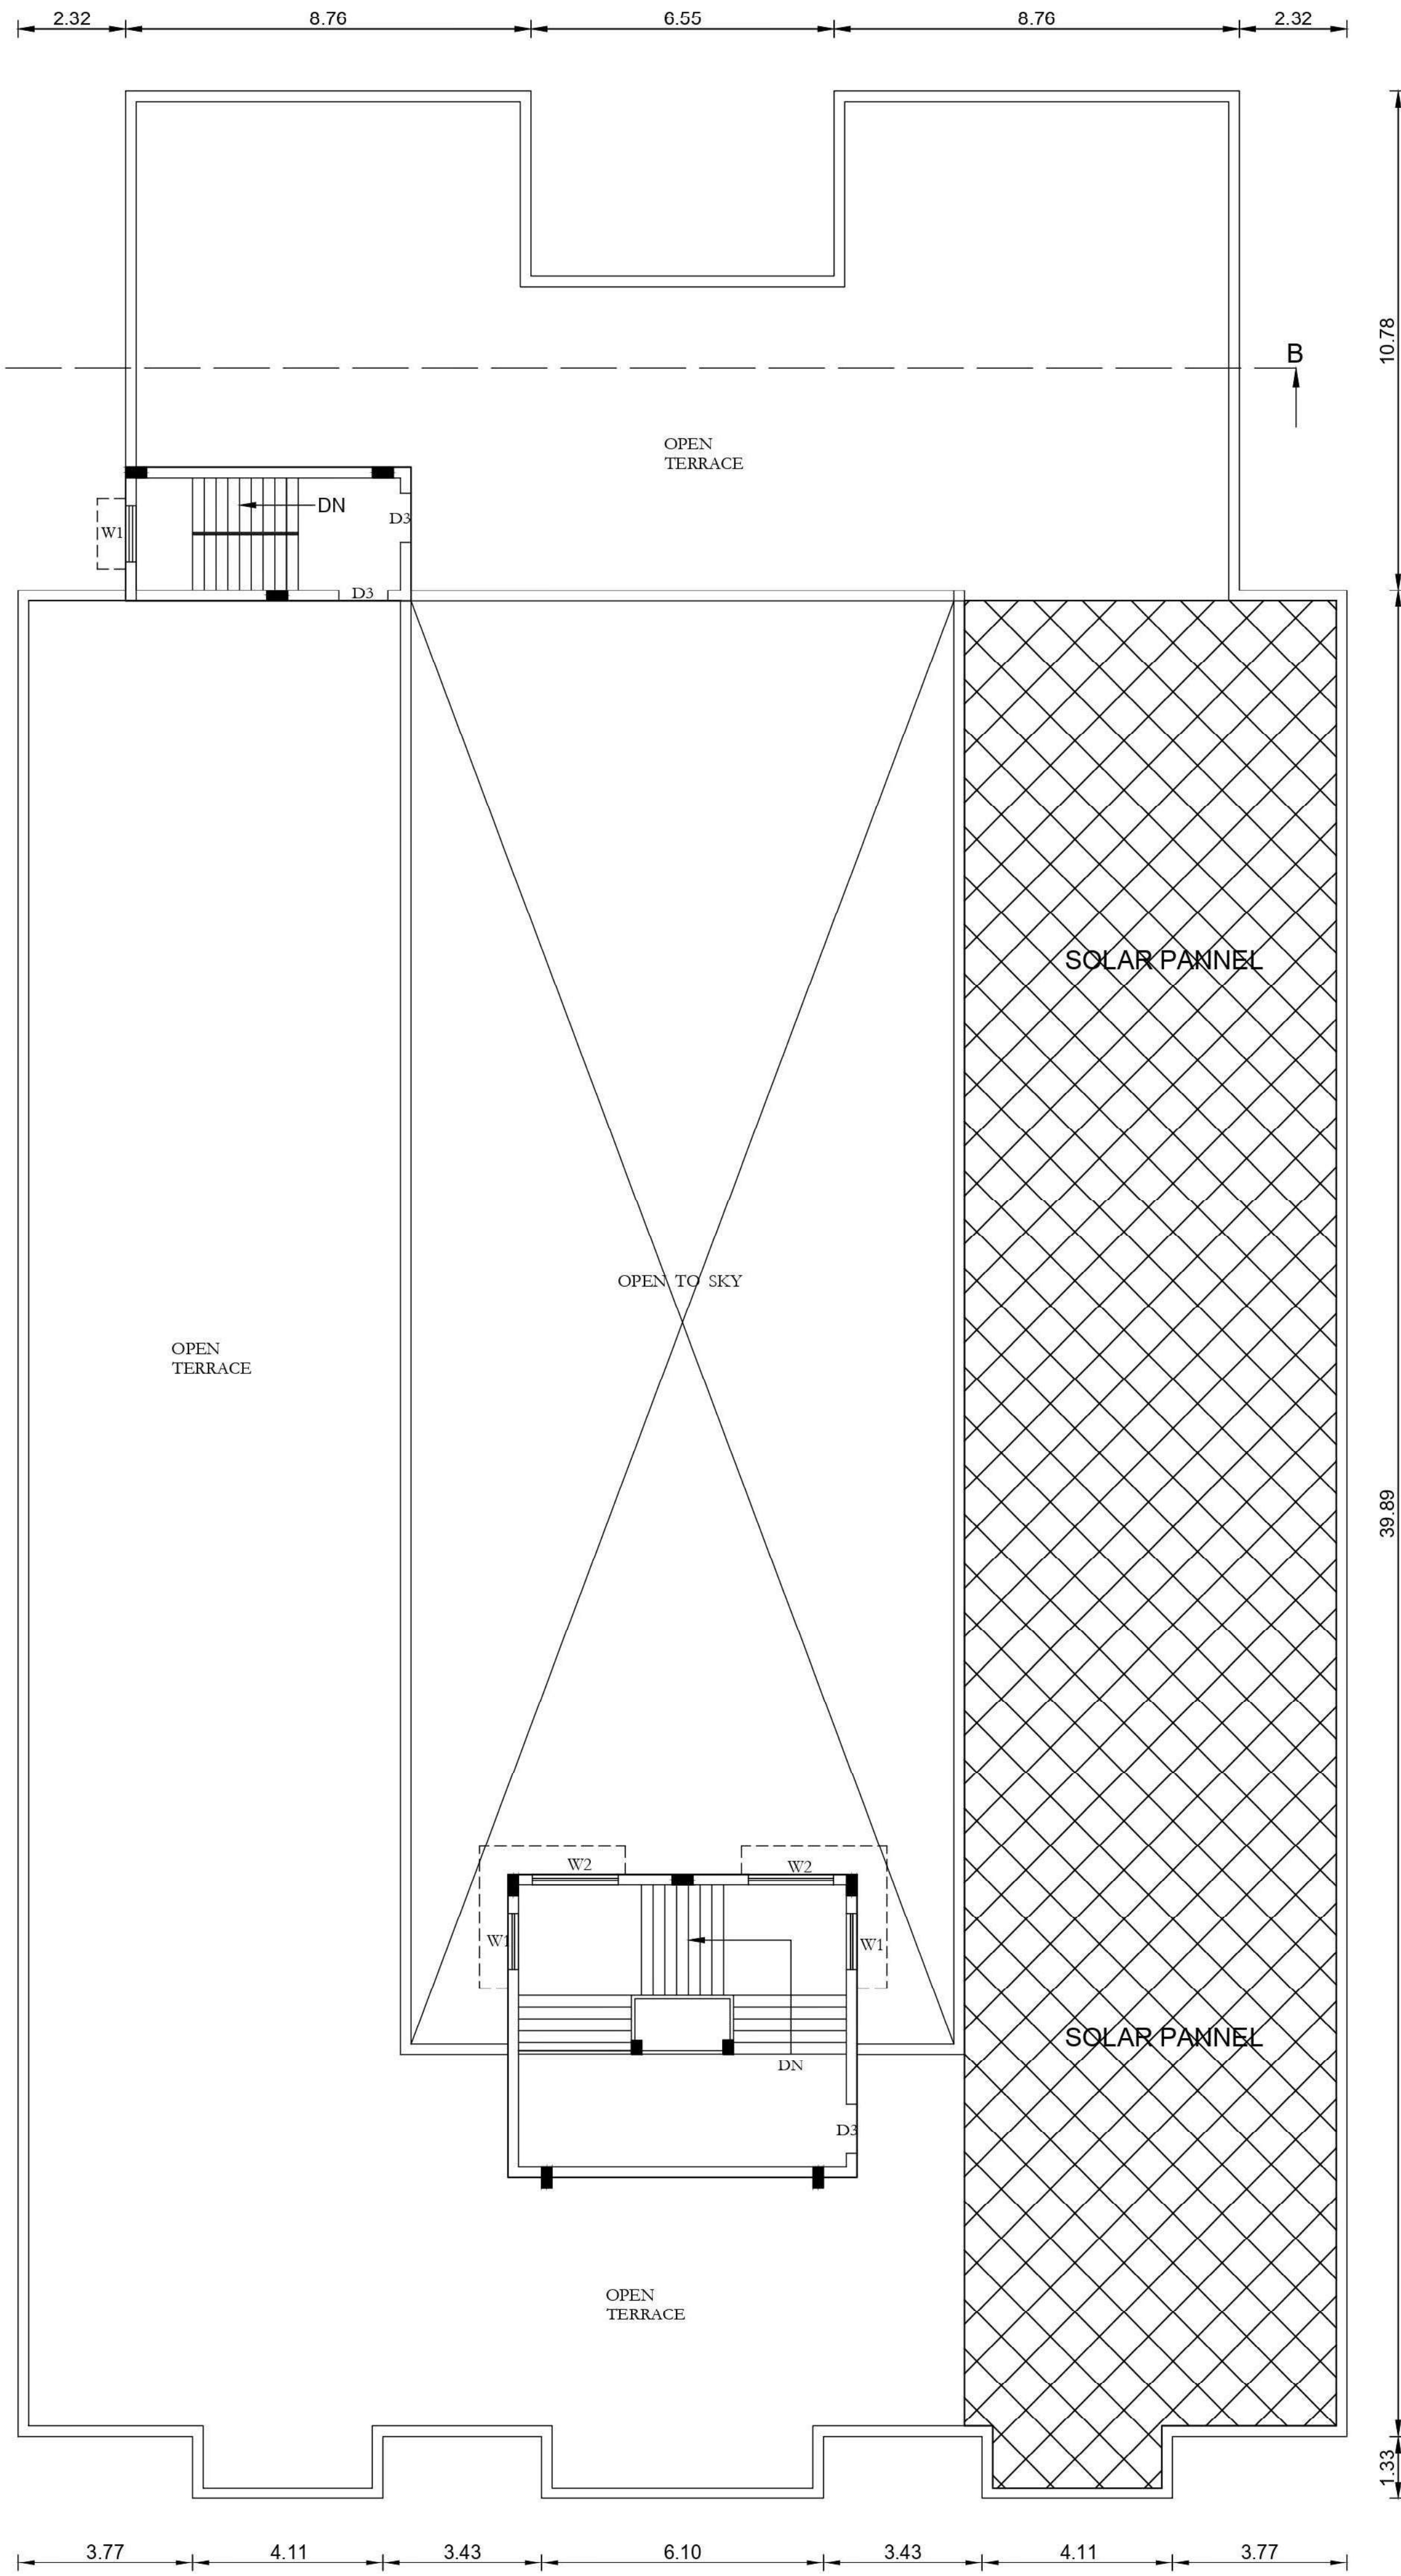

FLOOR-TERRACE

B.P/IDTCP NO : 471/2023

P.P/ID DTCP (TD) NO : 97/2024

APPROVAL AUTHORITY

REFERENCE.

D1	DOOR	0.91 X 2.13
D2	DOOR	0.76 X 2.13
D3	DOOR	1.22 X 2.13
D3A	DOOR	1.22 X 2.13
D4	DOOR	1.83 X 2.13
W1	WINDOW	1.22 X 1.22
W2	WINDOW	1.83 X 1.22
V1	VENTILATOR	0.91 X 0.61
V3	VENTILATOR	1.22 X 0.61
V4	VENTILATOR	1.83 X 0.61
J1	JOLLY	0.61 X 0.61
J2	JOLLY	0.61 X 0.61
J3	JOLLY	1.83 X 0.61
J4	VENTILATOR	3.05 X 0.61
FG	FIXED GLASS	1.83 X 1.22
FG1	FIXED GLASS	1.79 X 1.22

AREA DETAILS.

FLOOR NAME	F.S.I.	NON F.S.I.	TOTAL [SQM]
FLOOR-GROUND	1060.34	-	1060.34
FLOOR 01	1055.46	-	1055.46
FLOOR 02	1055.46	-	1055.46
HEAD ROOM	-	67.30	67.30
TOTAL	3171.26	67.30	3238.56

S. Nagaraj
SECRETARY
National College (Autonomous)
Tiruchirappalli-620 001.

APPLICANT

S. Soundrapandian
S. SOUNDRAPANDIAN, M.E. Structural
PE Grade-I (IITP) (R.No:CG/2005/24-1/2019/06/15)
36, Soppa Colony, Guindy, Ch-32. 9952046424


STRUCTURAL ENGINEER

S. Nagaraj
S. NAGARAJ, M.E. C.E.I.V.
Civil Engineer, Licensed Surveyor
"ARUN CONSTRUCTION"
No.21, First Floor, Karanthana Towers
(Hotel Blooms)
13-F, Williams Road, Tiruchirappalli-1
Ph: 0431-2468001, 2464754
RE/Gr./TLPA/MAY 2019 - 027
LICENCED SURVEYOR


REVISED PLAN SHOWING THE ADDITIONAL CONSTRUCTED SARANATHAN BLOCK [BLOCK NO: 7] FOR NATIONAL COLLEGE CAMPUS IN T.S. NO: 1, BLOCK NO: 29, WARD NO: AB, [OLD S.F. NO: 39pt], ZONE - IV [GOLDENROCK ZONE], T.S. NO: 2, 3, 4, BLOCK NO: 21, WARD NO: AA, [OLD S.F. NO: 116pt], ZONE - V [K.ABISHEKAPURAM ZONE] AT DINDUGUL ROAD, K.ABISHEKAPURAM VILLAGE, TIRUCHIRAPPALLI CITY CORPORATION.
SCALE : 1 : 100.




ELEVATION

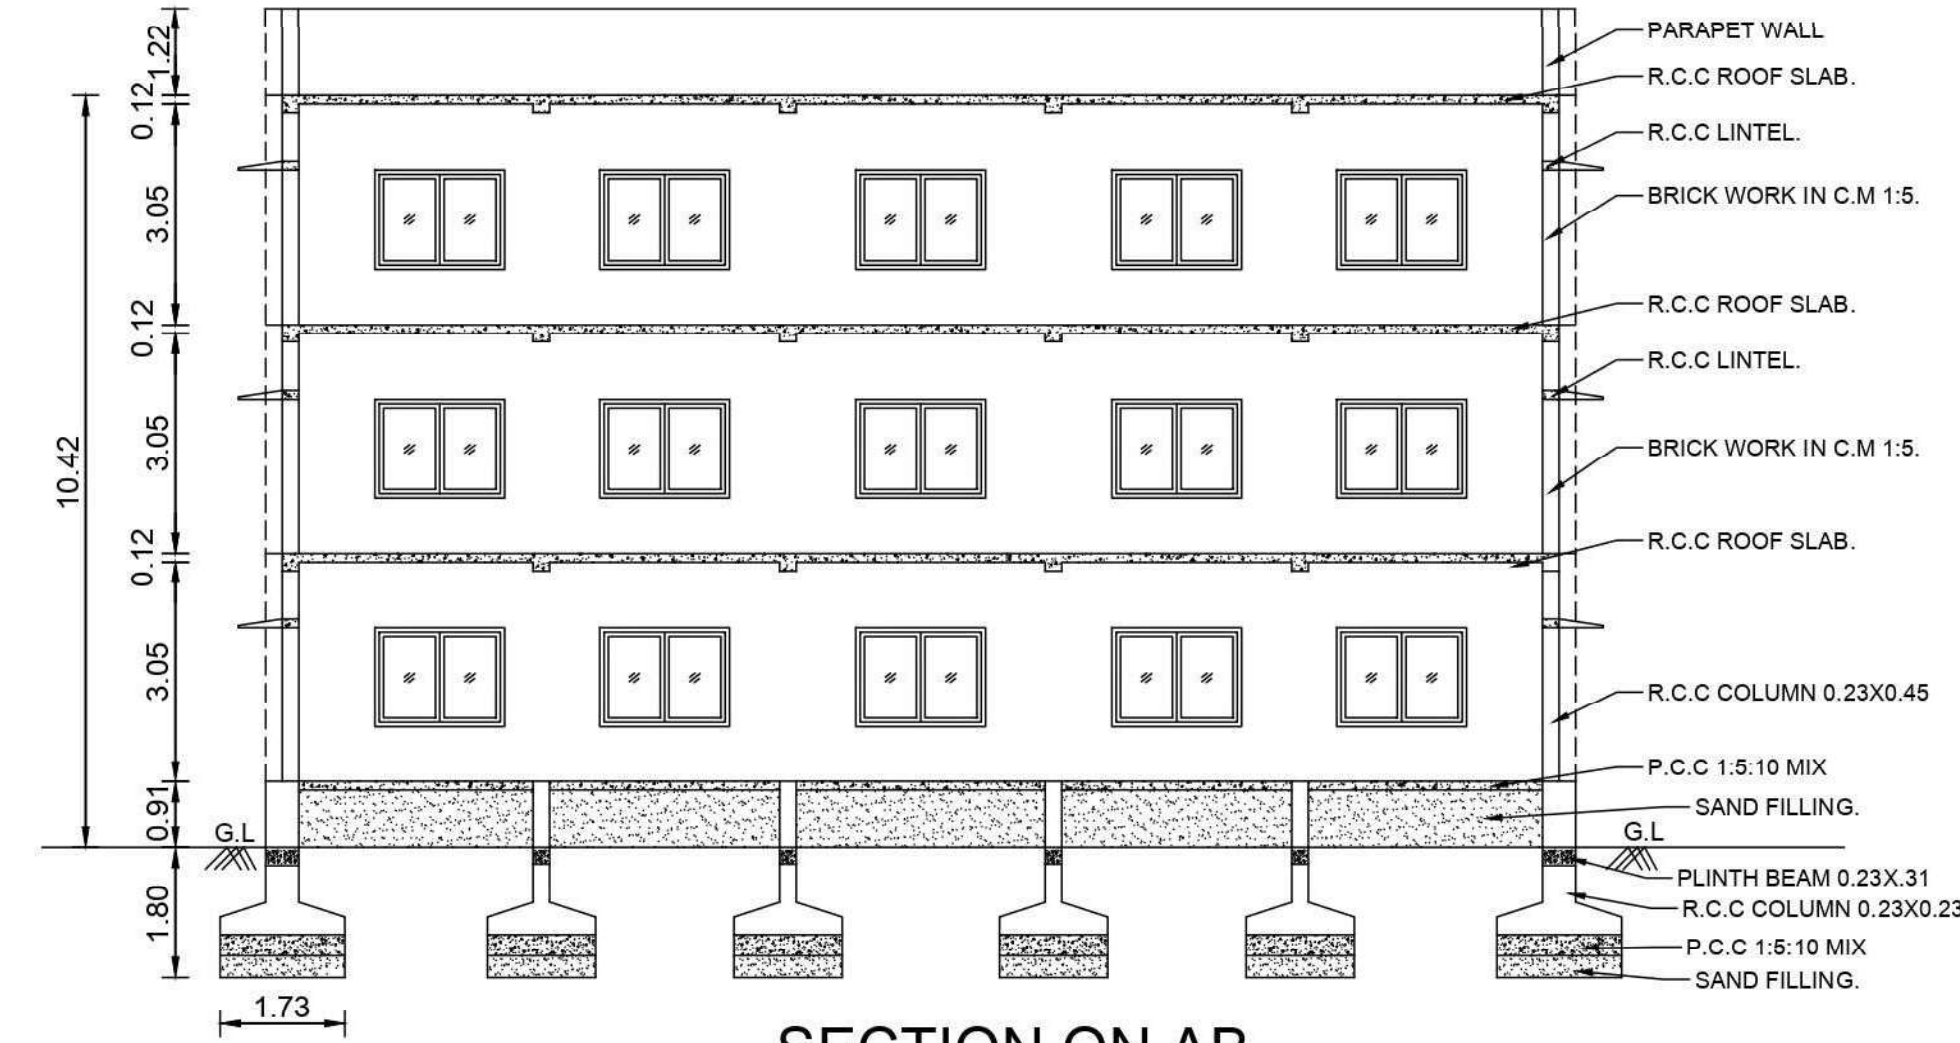


SECTION ON AB

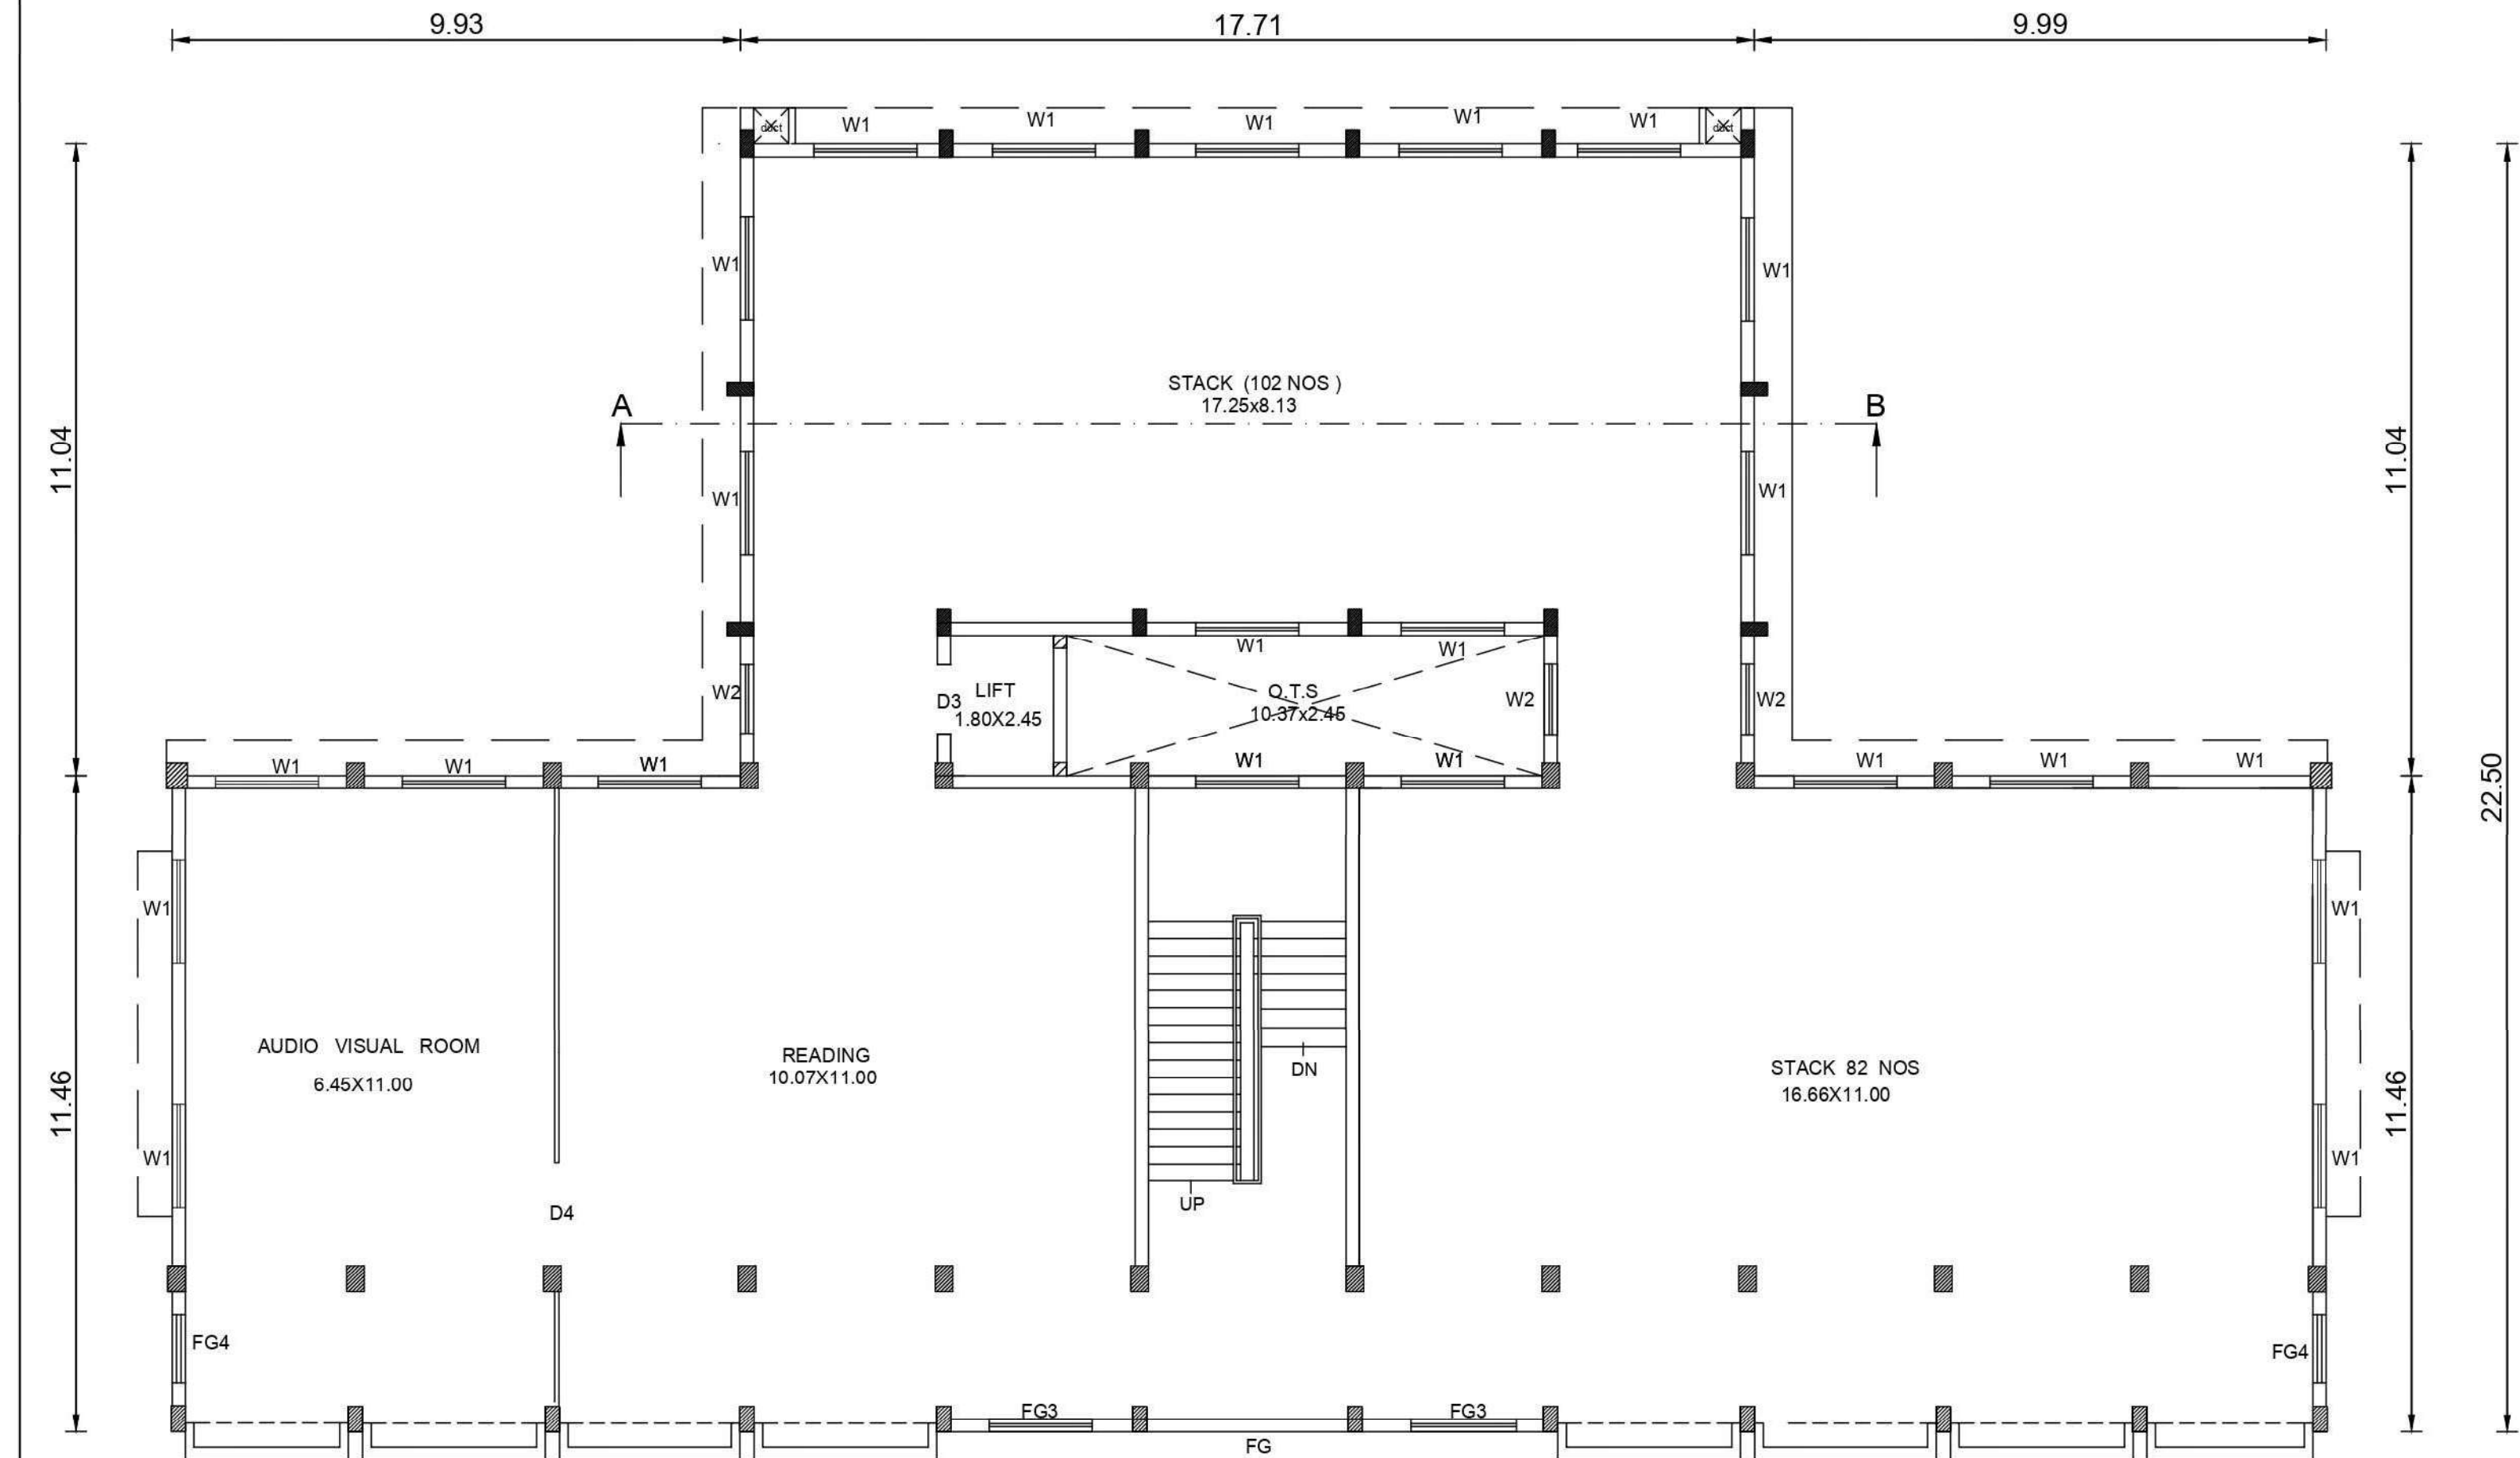


FLOOR02

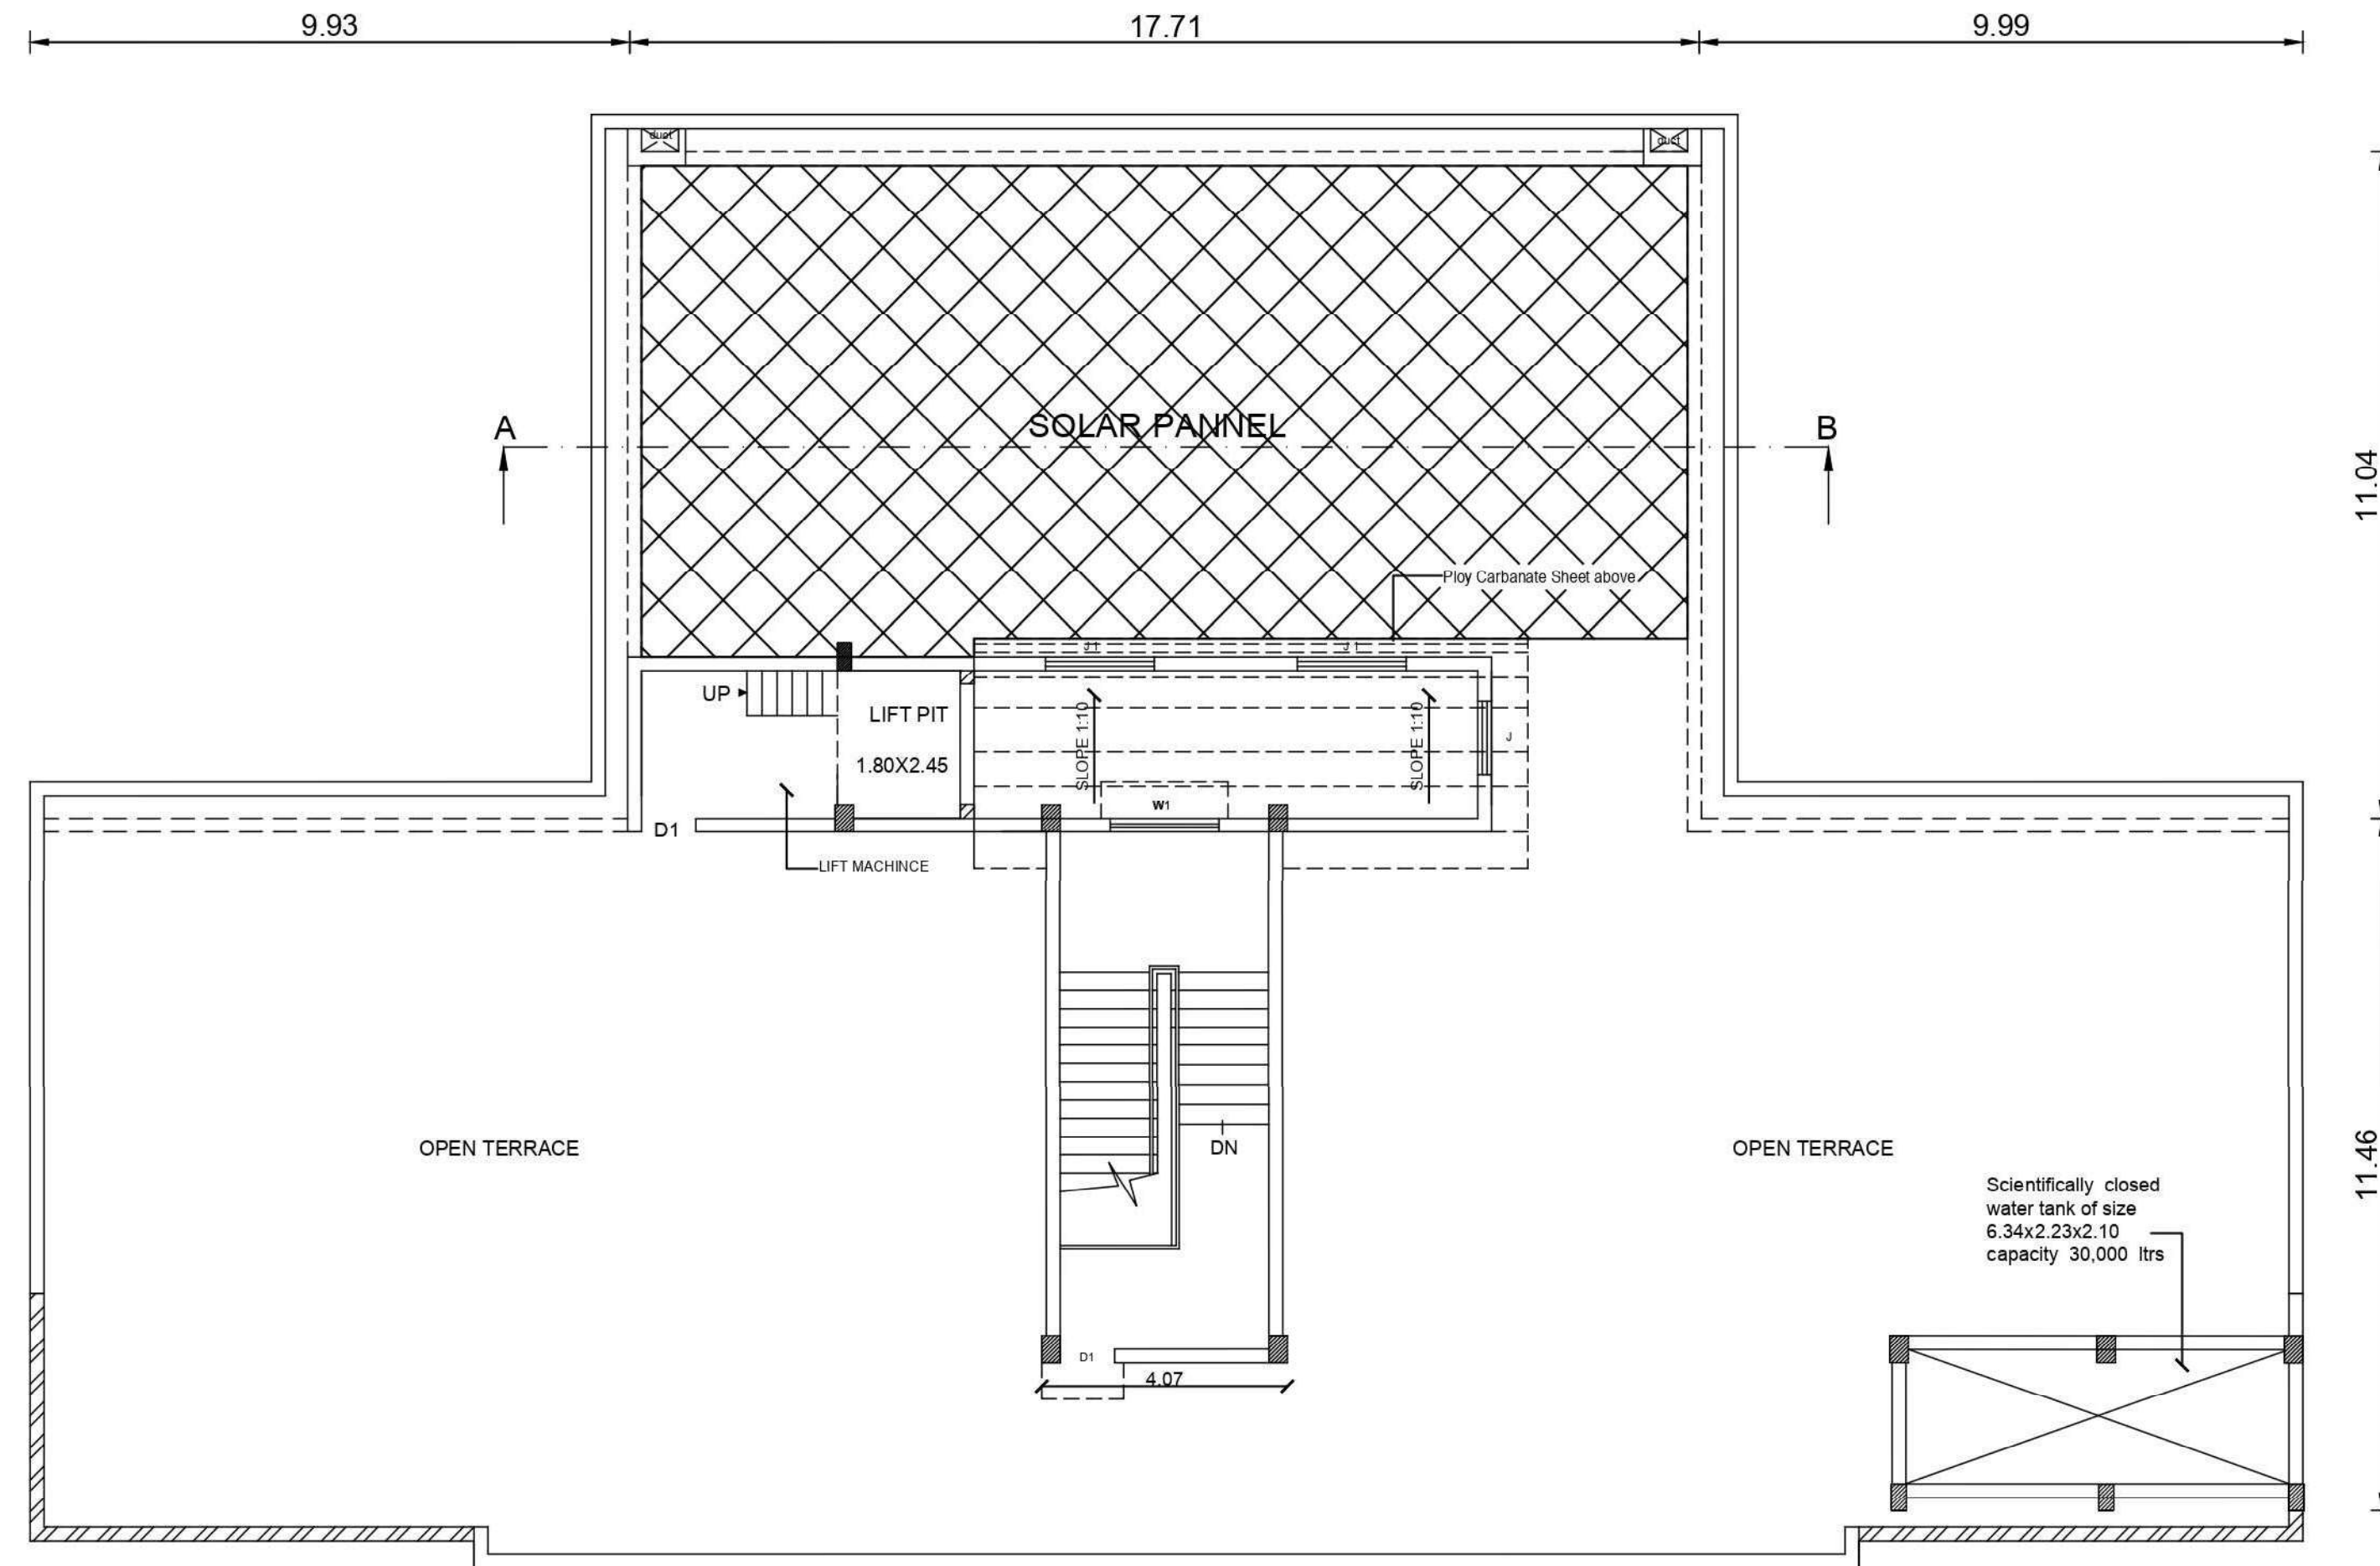

FLOOR-TERRACE

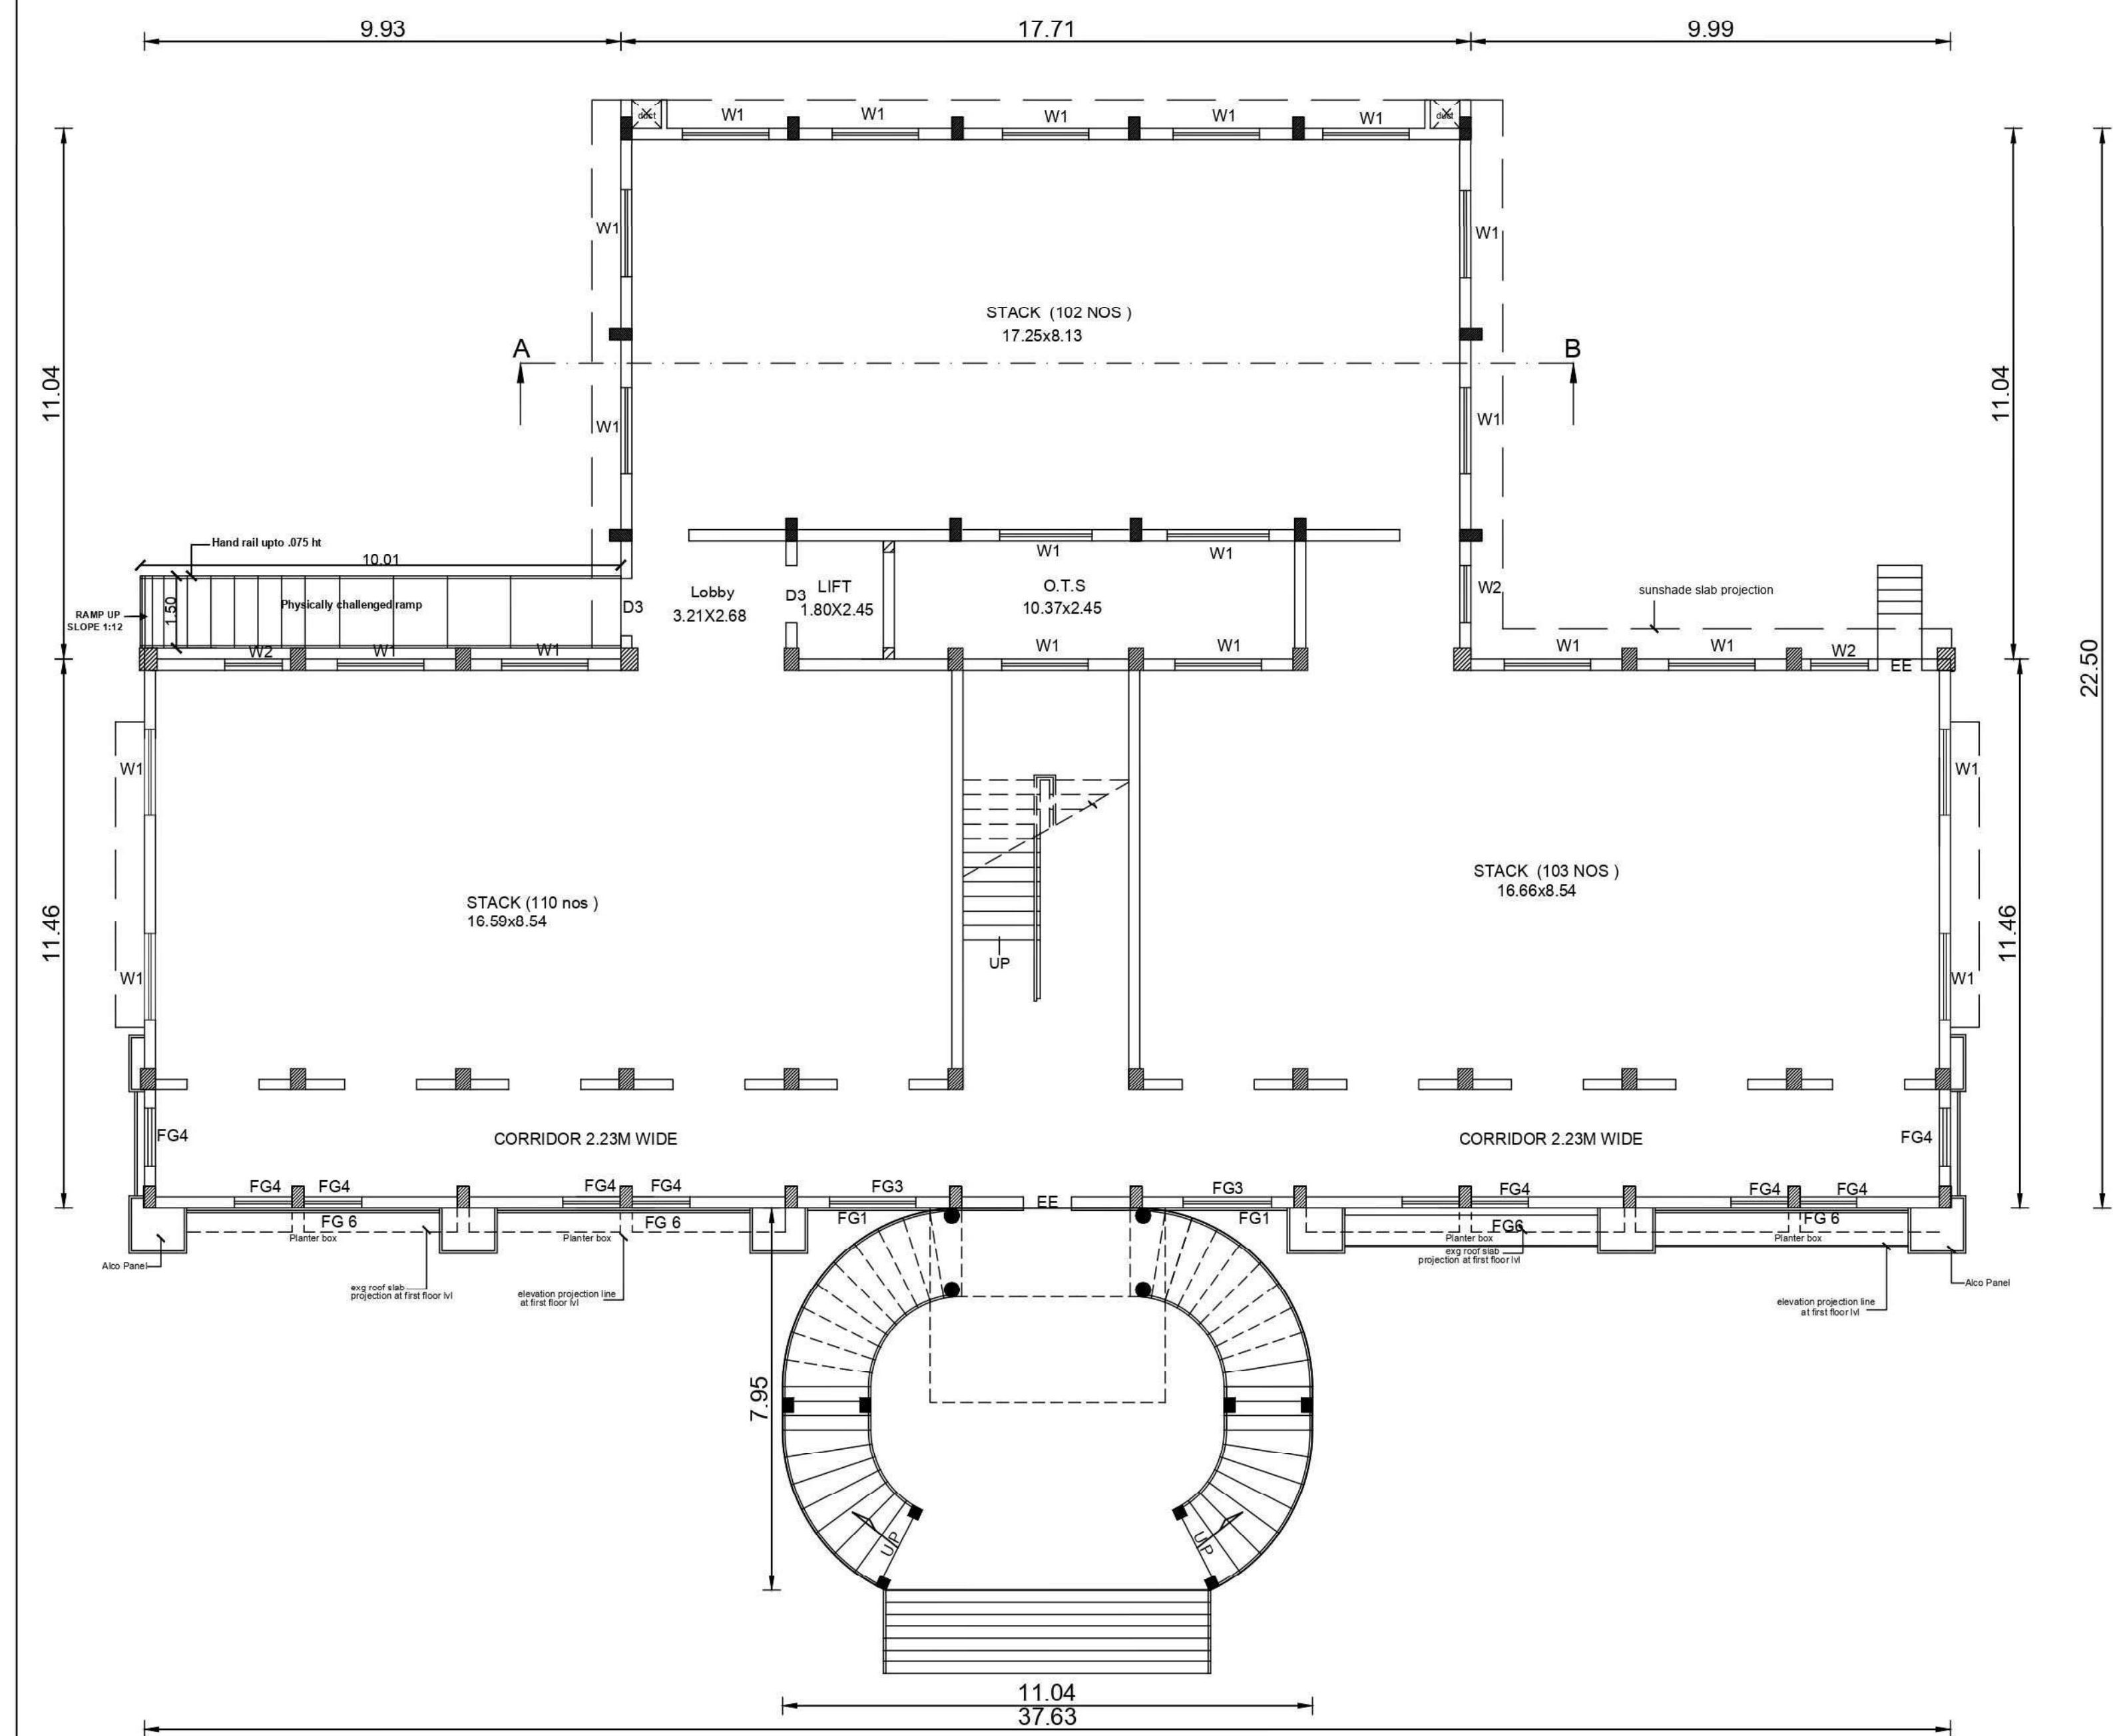

FLOOR-GROUND

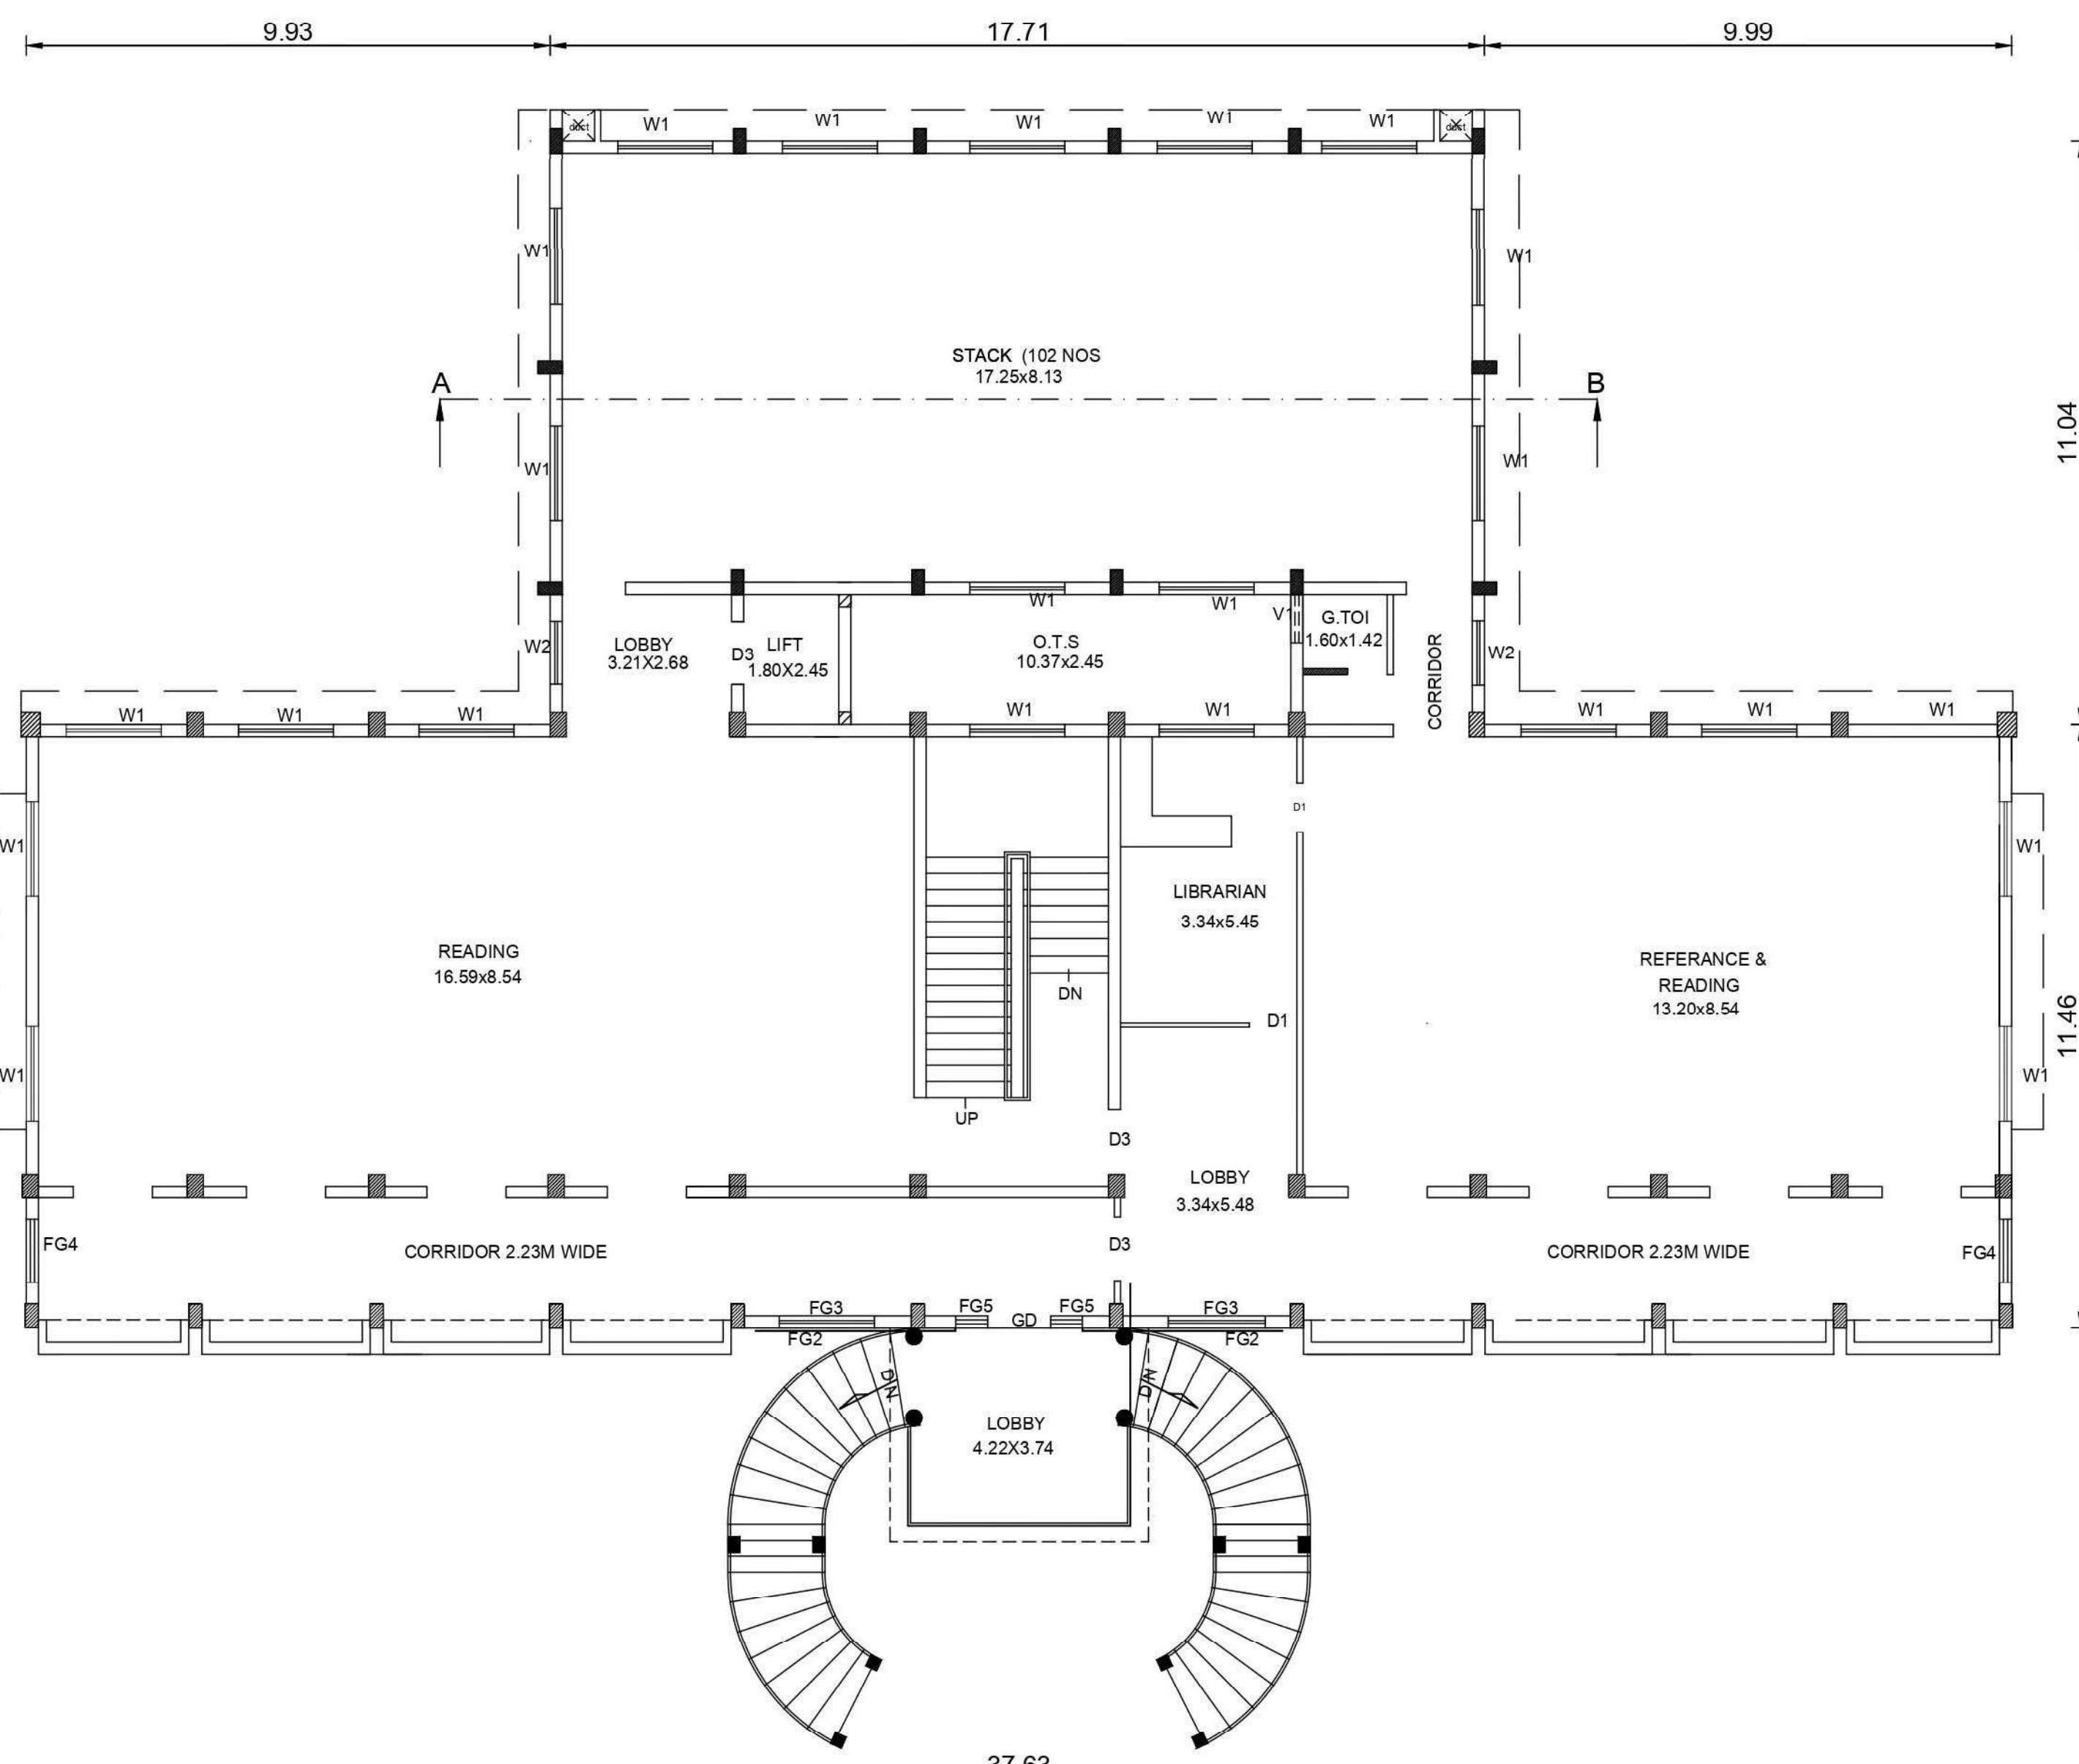

FLOOR01

B.P/DTCP NO : 471/2023

P.P/JD DTCP (TD) NO : 97/2024

APPROVAL AUTHORITY

REFERENCE.

D1	DOOR	0.91 X 2.13
D2	DOOR	0.76 X 2.13
D3	DOOR	1.22 X 2.13
D3A	DOOR	1.22 X 2.13
D4	DOOR	1.83 X 2.13
W1	WINDOW	1.22 X 1.22
W2	WINDOW	1.83 X 1.22
V1	VENTILATOR	0.91 X 0.61
V3	VENTILATOR	1.22 X 0.61
V4	VENTILATOR	1.83 X 0.61
J1	JOLLY	0.61 X 0.61
J2	JOLLY	1.22 X 0.61
J3	JOLLY	1.83 X 0.61
J4	VENTILATOR	3.05 X 0.61
FG	FIXED GLASS	1.83 X 1.22
FG1	FIXED GLASS	1.79 X 1.22
FG2	FIXED GLASS	3.00 X 1.22
FG3	FIXED GLASS	1.80 X 1.22
FG4	FIXED GLASS	1.20 X 1.22

AREA DETAILS.

EXISTING BUILDING.

FLOOR NAME	F.S.I.	NON F.S.I.	TOTAL [SQM]
FLOOR-GROUND	431.24	-	431.24
FLOOR 01	431.24	-	431.24
FLOOR 02	431.24	-	431.24
HEAD ROOM		35.24	35.24
TOTAL	1293.72	35.24	1328.96

ADDITIONAL CONSTRUCTED BUILDING.

FLOOR NAME	F.S.I.	NON F.S.I.	TOTAL [SQM]
FLOOR-GROUND	195.52	-	195.52
FLOOR 01	189.92	-	189.92
FLOOR 02	170.12	-	170.12
TOTAL	555.56	-	555.56

SECRETARY
National College (Autonomous)
Tiruchirappalli-620 001.




APPLICANT

S. SOUNDARAPANDIAN, M.E. Structural
36, Suppa Colony, Guindy, Ch-32, 9552046424

STRUCTURAL ENGINEER

S. NAGARAJ, M.Sc., M.E., C.E.F.I.V.
Civil Engineer, Licensed Surveyor
"ARUN CONSTRUCTION"
No.21, First Floor, Kanthana Towers
(Hotel Blossoms)
13-F, Williams Road, Tiruchirappalli-1
Ph.:0431-2468601, 2464754
REGD./T/PA/MAY 2019 - 027
LICENCED SURVEYOR

PLAN SHOWING THE EXISTING E.B. ROOM & GENERATOR ROOM BUILDING [BLOCK NO: 27] TO THE NATIONAL COLLEGE CAMPUS IN T.S. NO: 1, BLOCK NO: 29, WARD NO: AB, [OLD S.F. NO: 39pt], ZONE - IV [GOLDENROCK ZONE], T.S. NO: 2, 3, 4, BLOCK NO: 21, WARD NO: AA, [OLD S.F. NO: 116pt], ZONE - V [K.ABISHEKAPURAM ZONE] AT DINDUGUL ROAD, K.ABISHEKAPURAM VILLAGE, TIRUCHIRAPPALLI CITY CORPORATION.
SCALE : 1 : 100.

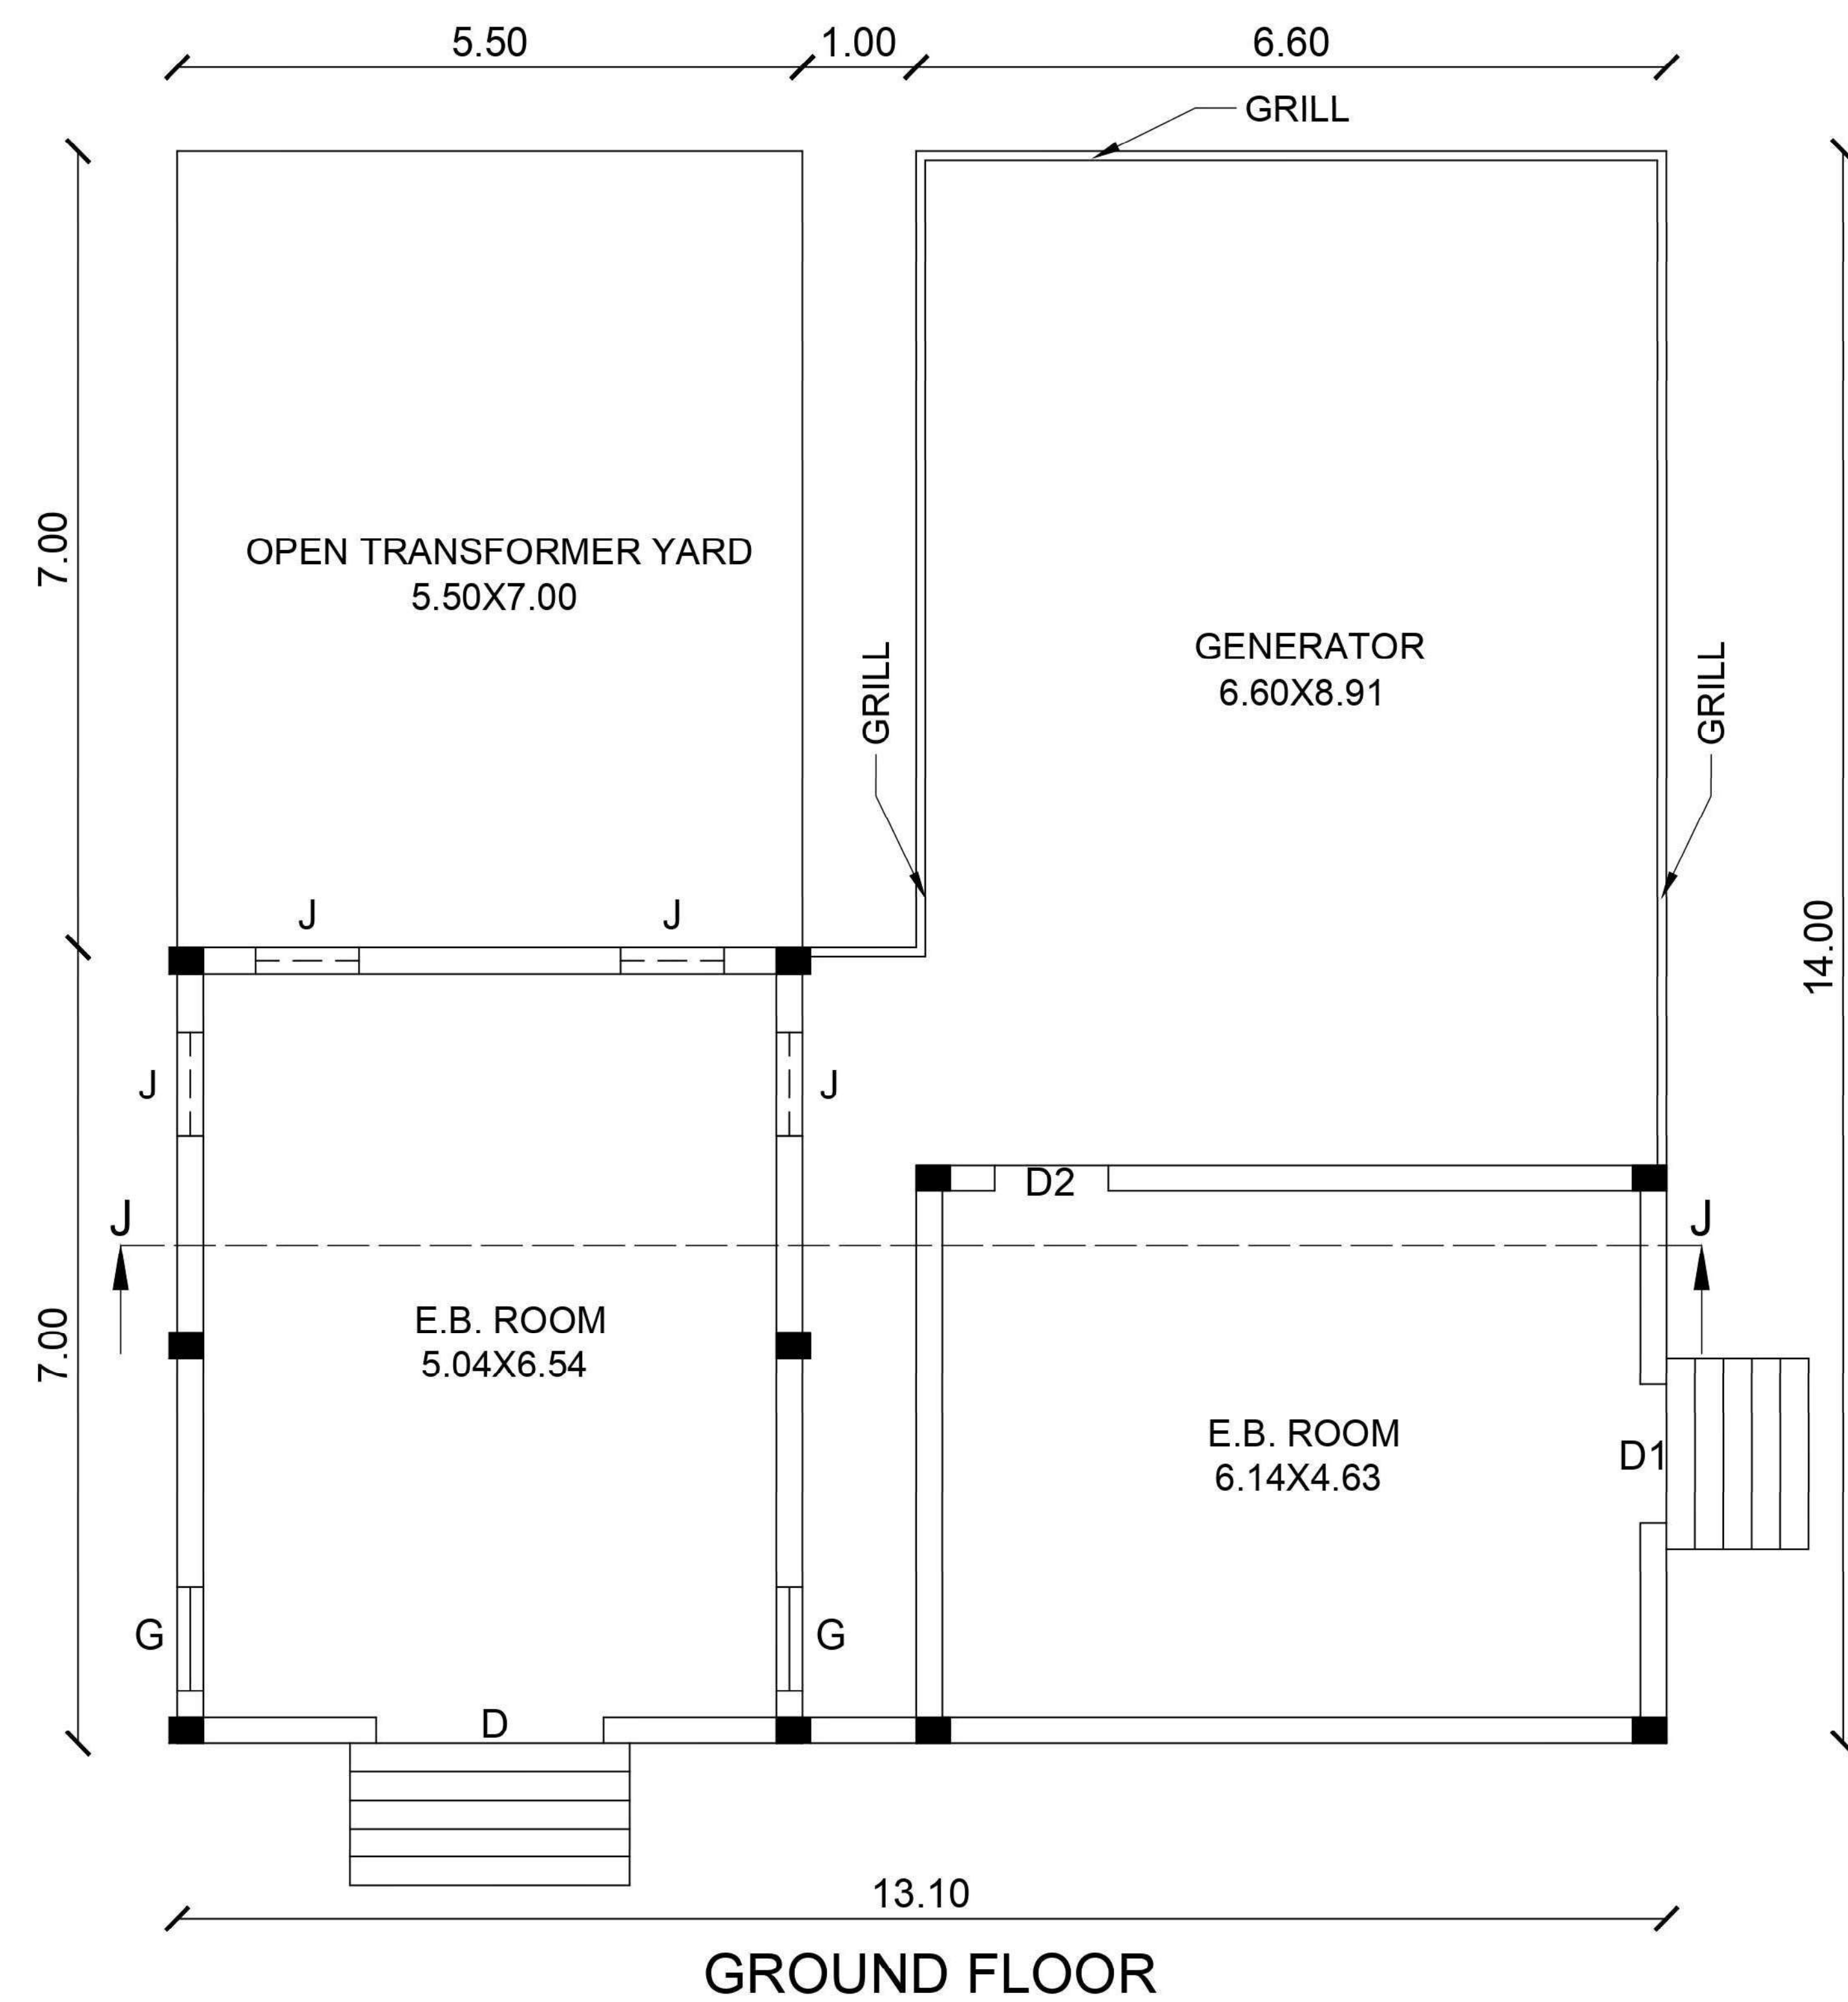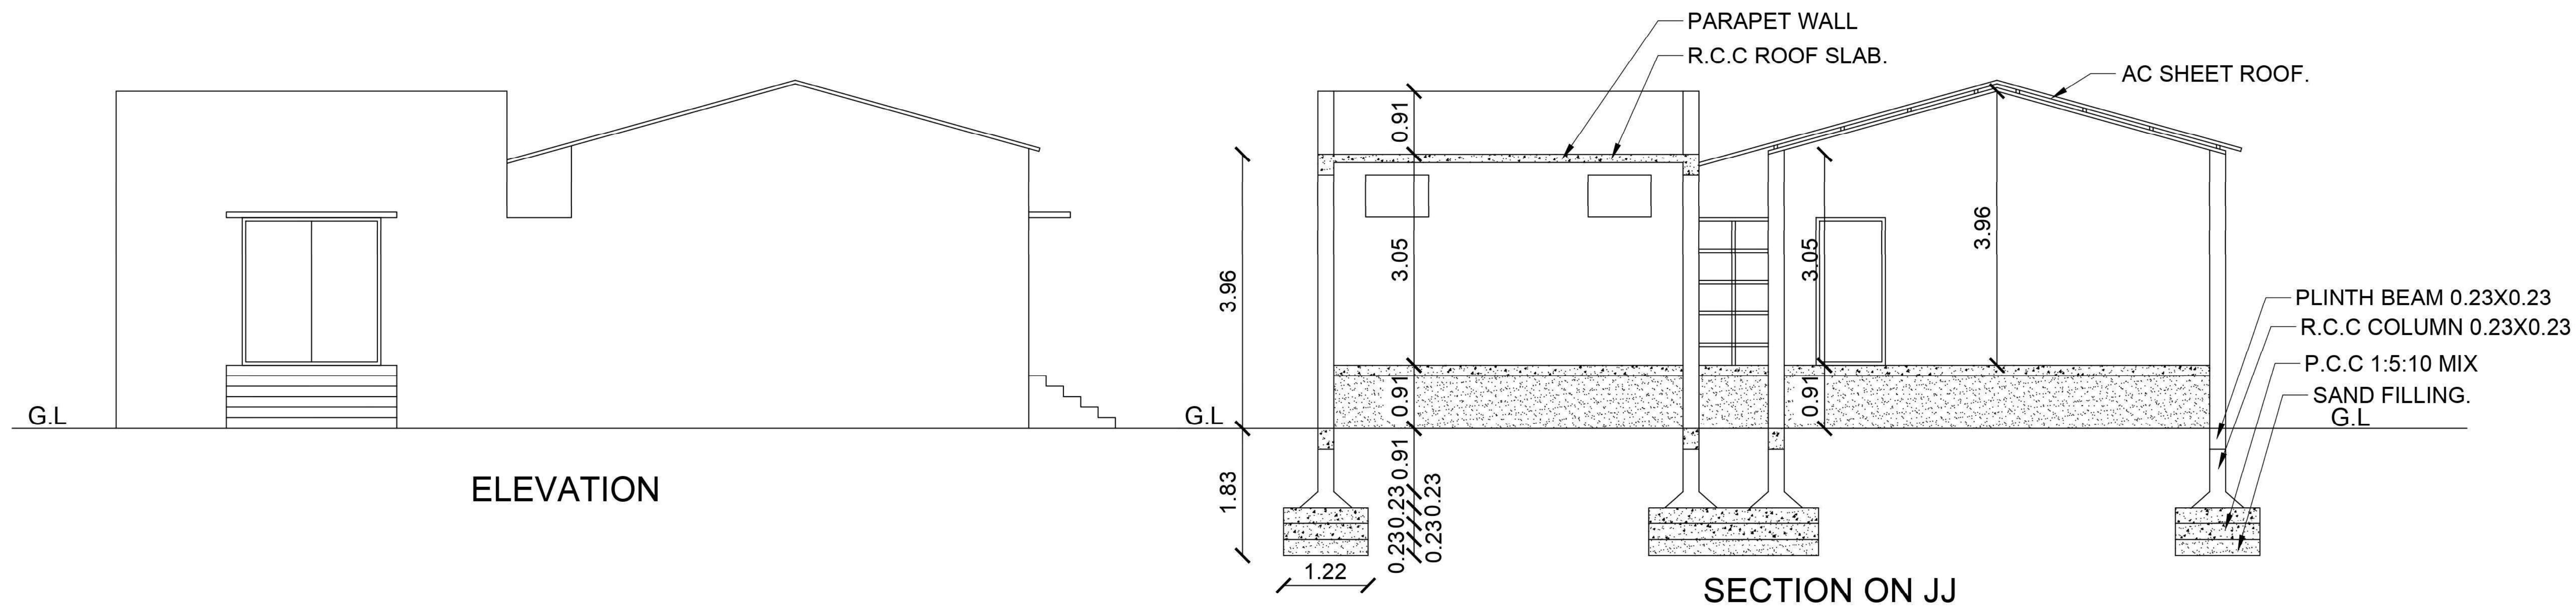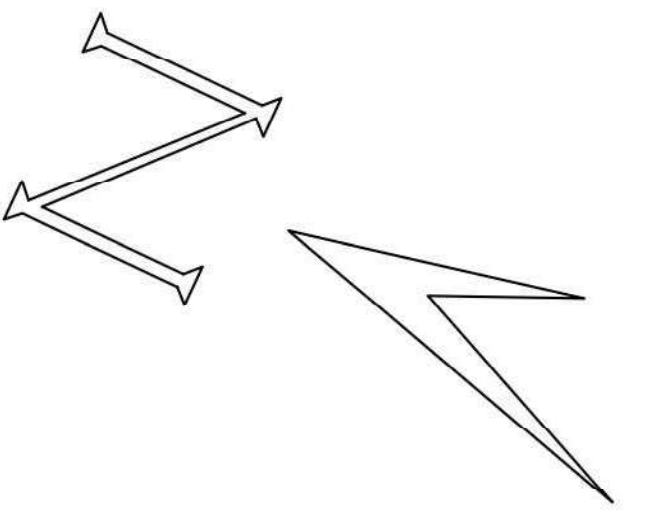

B.P/DTCP NO : 471/2023

P.P/JD DTCP (TD) NO : 97/2024

APPROVAL AUTHORITY

REFERENCE.

D	DOOR	2.00 X 2.13
D1	DOOR	1.22 X 2.13
D2	DOOR	1.00 X 2.13
G	GRILL	0.91 X 0.91
J	JOLLY	0.91 X 0.61

AREA DETAILS.

FLOOR NAME	F.S.I.	NON F.S.I.	TOTAL [SQM]
FLOOR-GROUND	137. 90	-	137. 90
TOTAL	137. 90	-	137. 90


SECRETARY
National College (Autonomous)
Tiruchirappalli-620 001.

APPLICANT


S. SOUNDRAPANDIAN, M.E. Structural
SE Grade-I DTCP (R.No:CGLRGN/SE/Gr-I/2019/06/15)
36, Suppa Colony, Guindy, Ch-32. 9952046424



STRUCTURAL ENGINEER.


S. NAGARAJ, M.Tech, M.I.E, C.E.F.I.V.
 Civil Engineer, Licenced Surveyor
"ARUN CONSTRUCTION"
 No.21, First Floor, Kanadhana Towers
 (Hotel Bloomsoms)
 13-F, Williams Road, Tiruchirappalli-1
 Ph.:0431-2468601, 2464754
 RE/Gr./TLPA/MAY 2019 - 027

LICENCED SURVEYOR

PLAN SHOWING THE EXISTING GYM & GALLERY BUILDING [BLOCK NO: 26] TO THE NATIONAL COLLEGE CAMPUS IN T.S. NO: 1, BLOCK NO: 29, WARD NO: AB, [OLD S.F. NO: 39pt], ZONE - IV [GOLDENROCK ZONE], T.S. NO: 2, 3, 4, BLOCK NO: 21, WARD NO: AA, [OLD S.F. NO: 116pt], ZONE - V [K.ABISHEKAPURAM ZONE] AT DINDUGUL ROAD, K.ABISHEKAPURAM VILLAGE, TIRUCHIRAPPALLI CITY CORPORATION.

SCALE : 1 : 100.

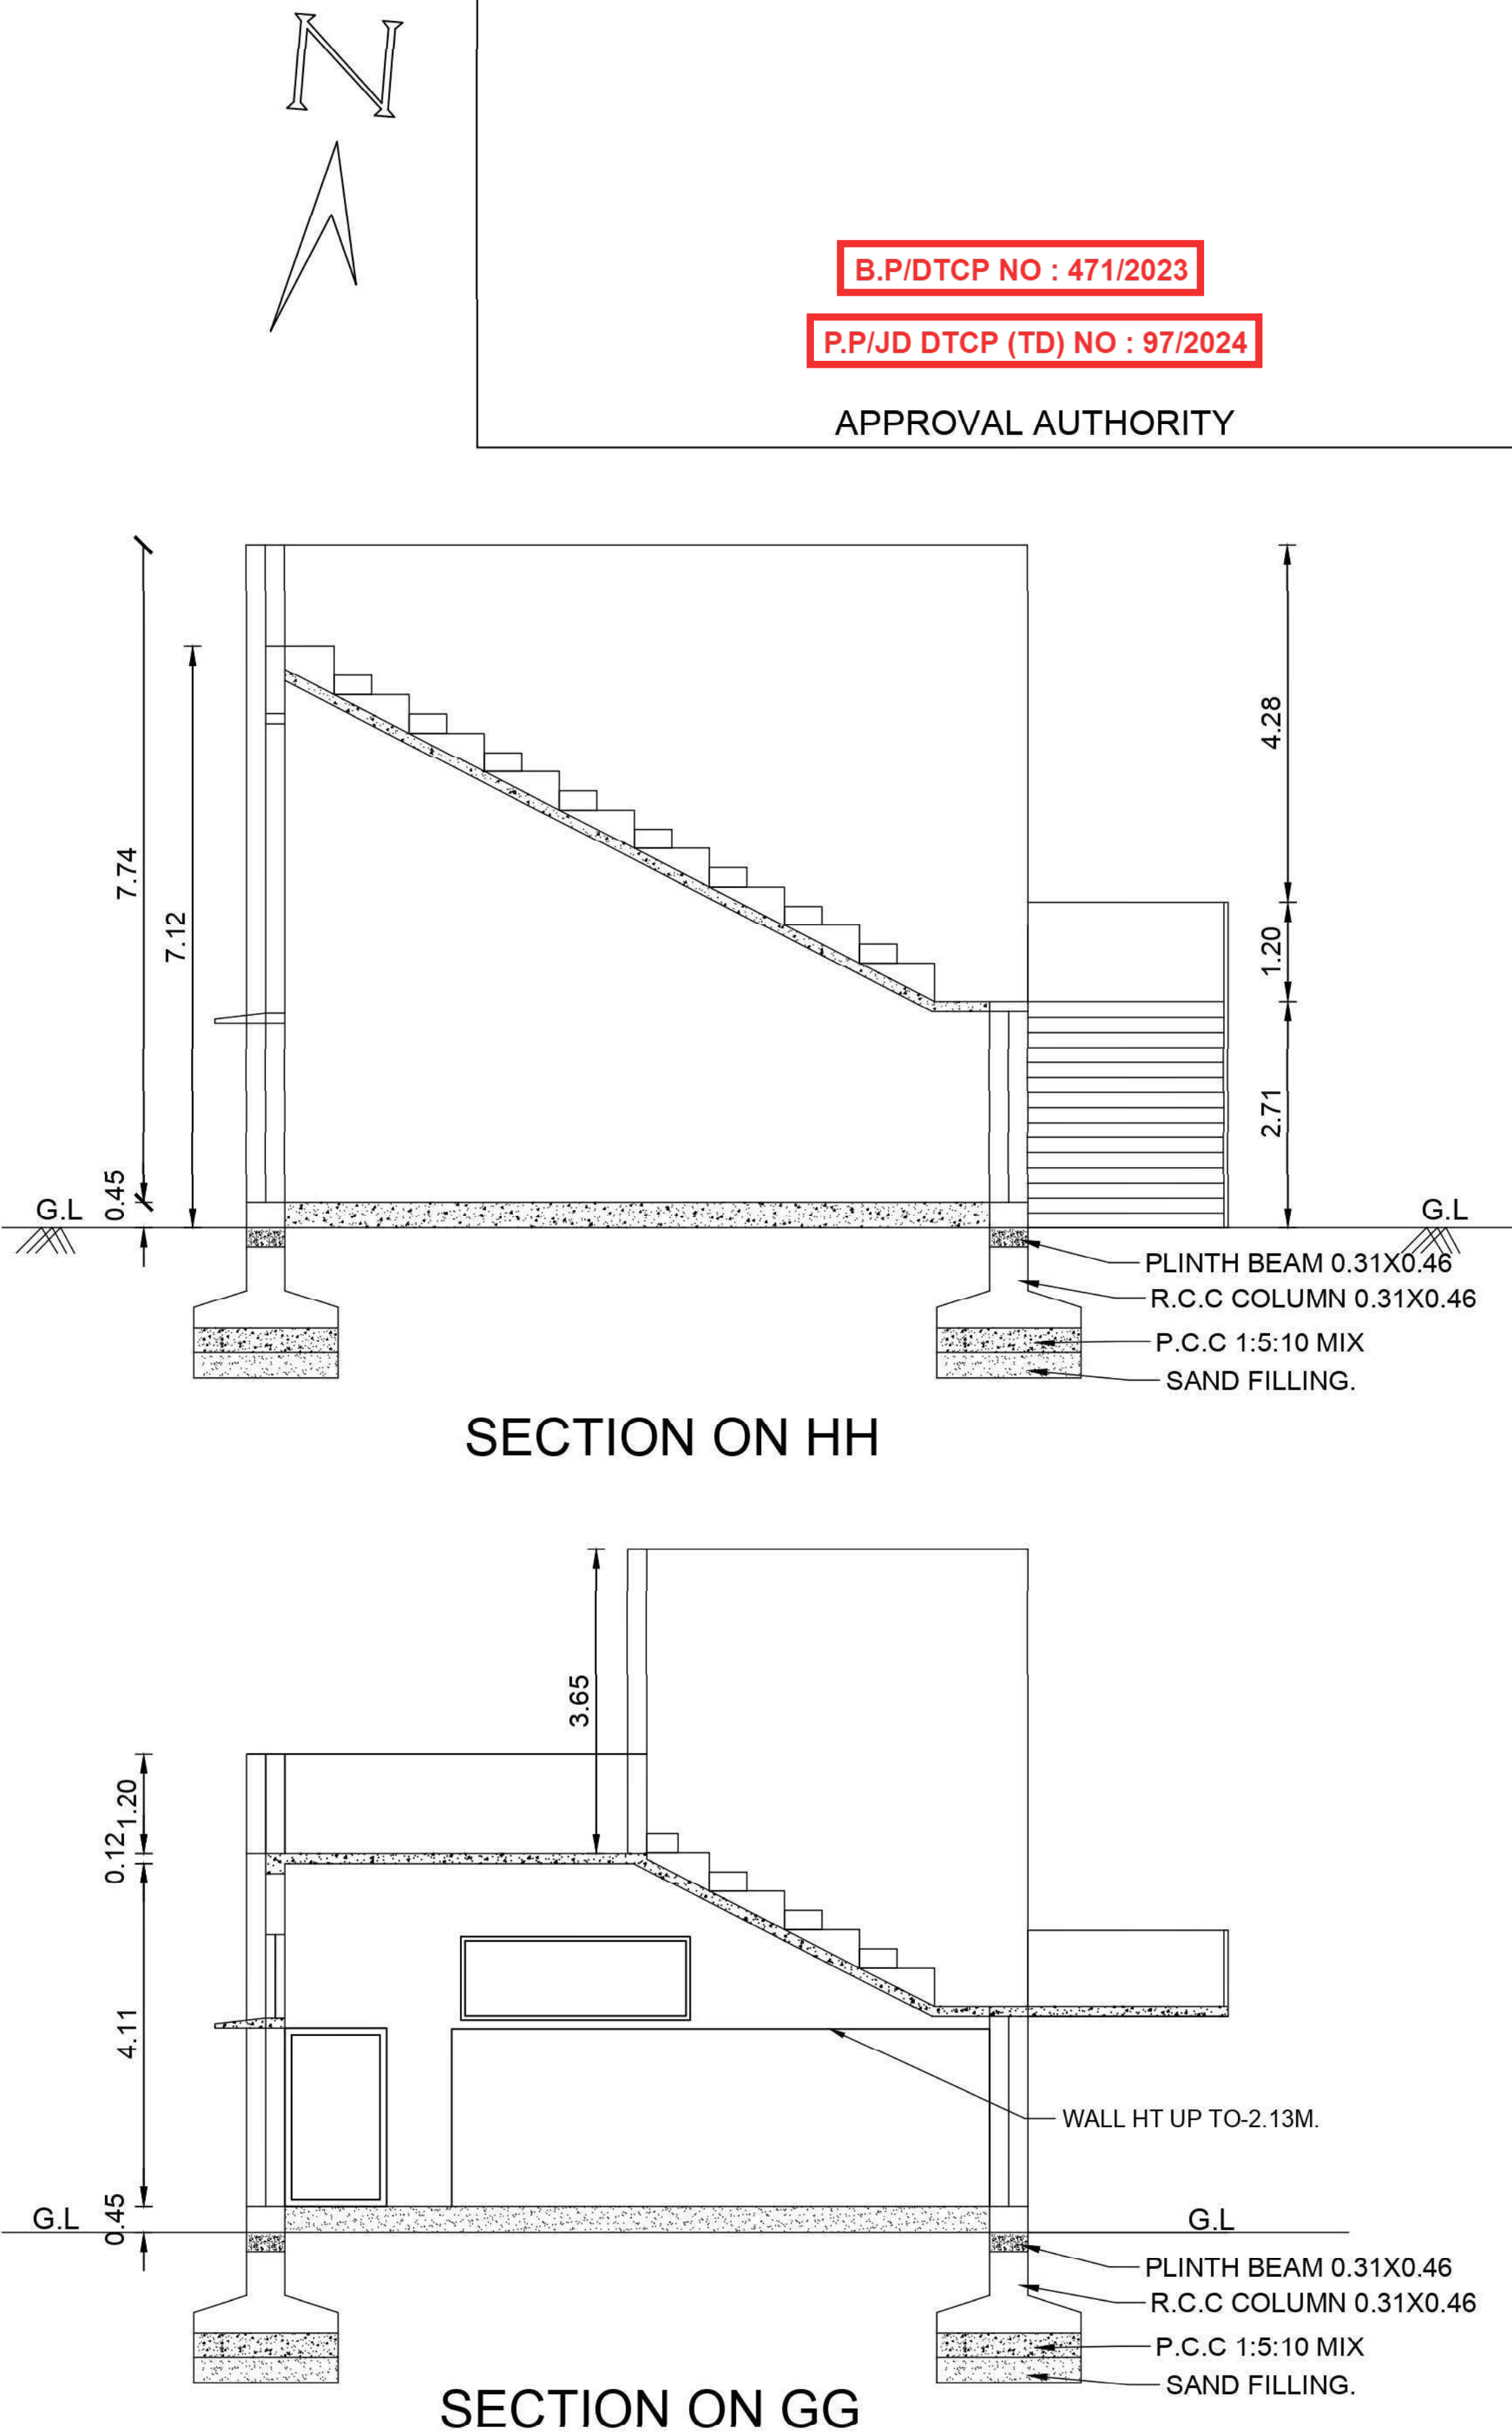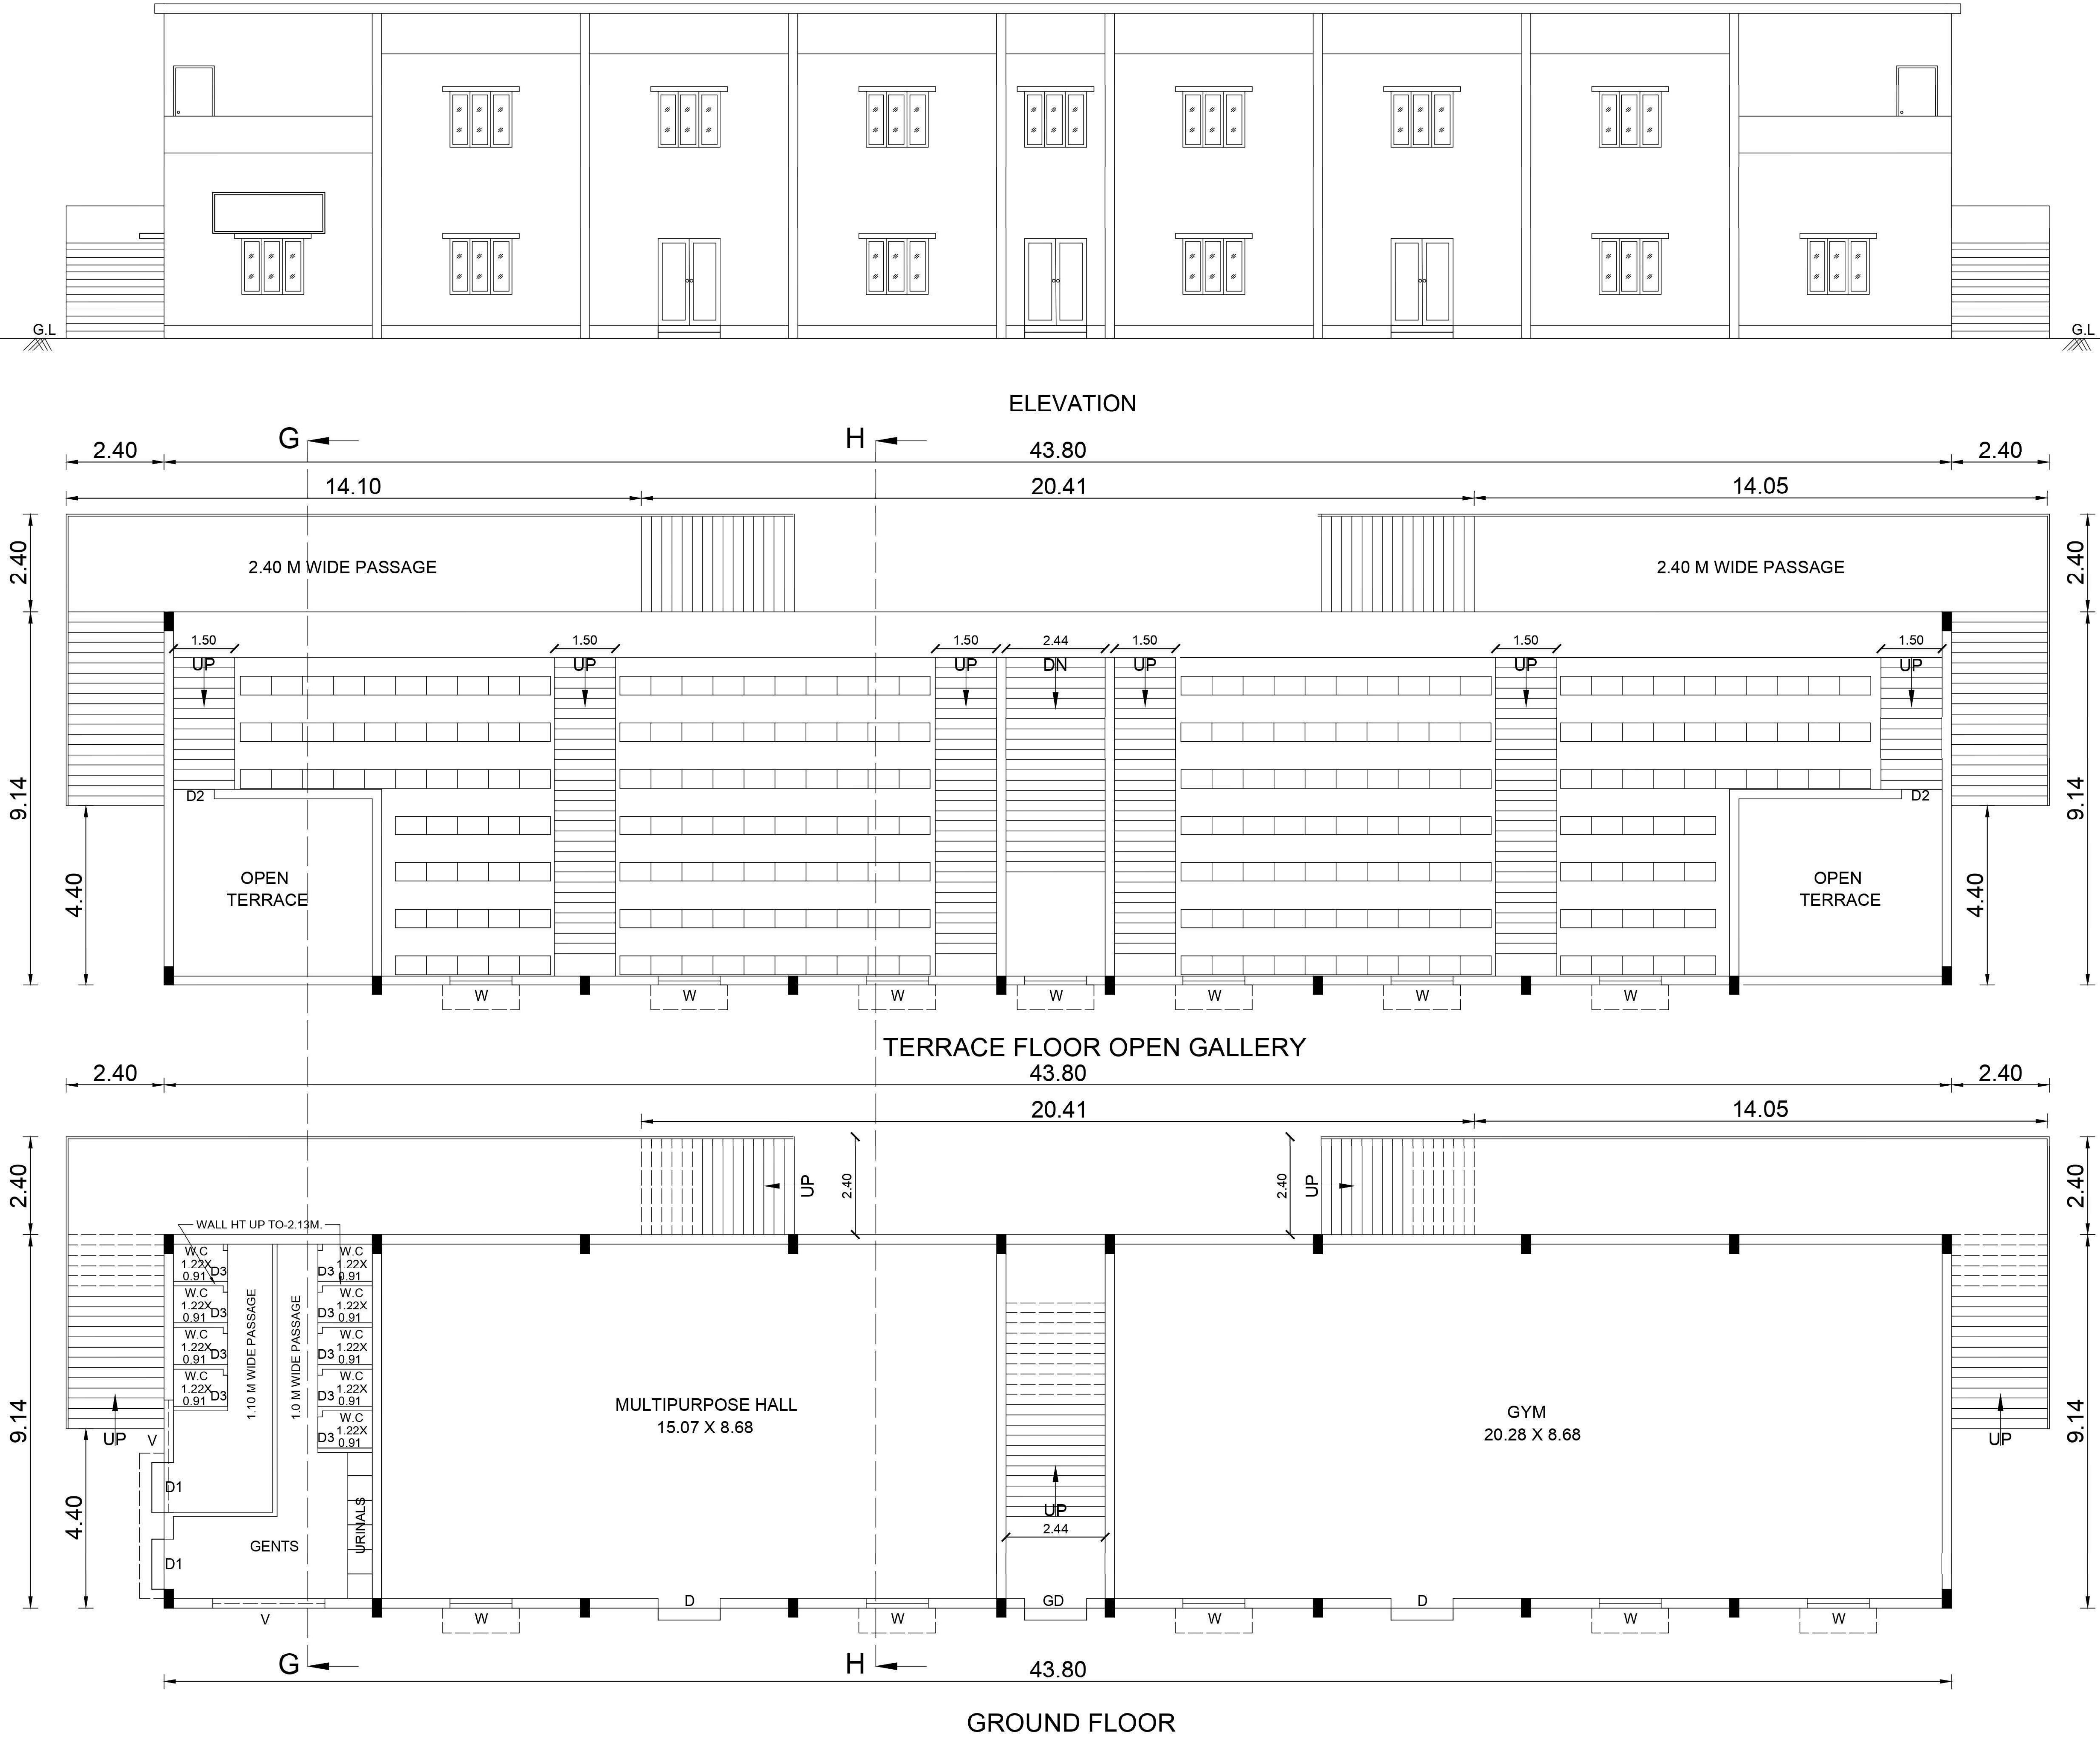

REFERENCE.

GD	GLAZED DOOR	1.52 X 2.13
D	DOOR	1.52 X 2.13
D1	DOOR	1.22 X 2.13
D2	DOOR	1.00 X 2.13
D3	DOOR	0.76 X 2.13
W	WINDOW	1.52 X 1.37
V	VENTILATOR	2.75 X 1.00

AREA DETAILS.

FLOOR NAME	F.S.I.	NON F.S.I.	TOTAL [SQM]
FLOOR-GROUND	467. 99	-	467. 99
TOTAL	467. 99	-	467. 99

APPLICANT

[Signature]
S. SOUNORAPANDIAN, M.E. Structural
SE Grade-3 (T.C.P. (R.N.C.G.R.N.C.E.G. (2019/06/15)
36, Suppa Colony, Guindy, Ch-32, 9952046424

STRUCTURAL ENGINEER.


[Signature]
S. SOUNORAPANDIAN, M.E. Structural
SE Grade-3 (T.C.P. (R.N.C.G.R.N.C.E.G. (2019/06/15)
36, Suppa Colony, Guindy, Ch-32, 9952046424

LICENCED SURVEYOR


[Signature]
S. SOUNORAPANDIAN, M.E. Structural
SE Grade-3 (T.C.P. (R.N.C.G.R.N.C.E.G. (2019/06/15)
36, Suppa Colony, Guindy, Ch-32, 9952046424

PLAN SHOWING THE EXISTING INDOOR STADIUM BUILDING [BLOCK NO: 25] TO THE NATIONAL COLLEGE CAMPUS IN T.S. NO: 1, BLOCK NO: 29, WARD NO: AB, [OLD S.F. NO: 39pt], ZONE - IV [GOLDENROCK ZONE], T.S. NO: 2, 3, 4, BLOCK NO: 21, WARD NO: AA, [OLD S.F. NO: 116pt], ZONE - V [K.ABISHEKAPURAM ZONE] AT DINDUGUL ROAD, K.ABISHEKAPURAM VILLAGE, TIRUCHIRAPPALLI CITY CORPORATION.


SCALE : 1 : 100.

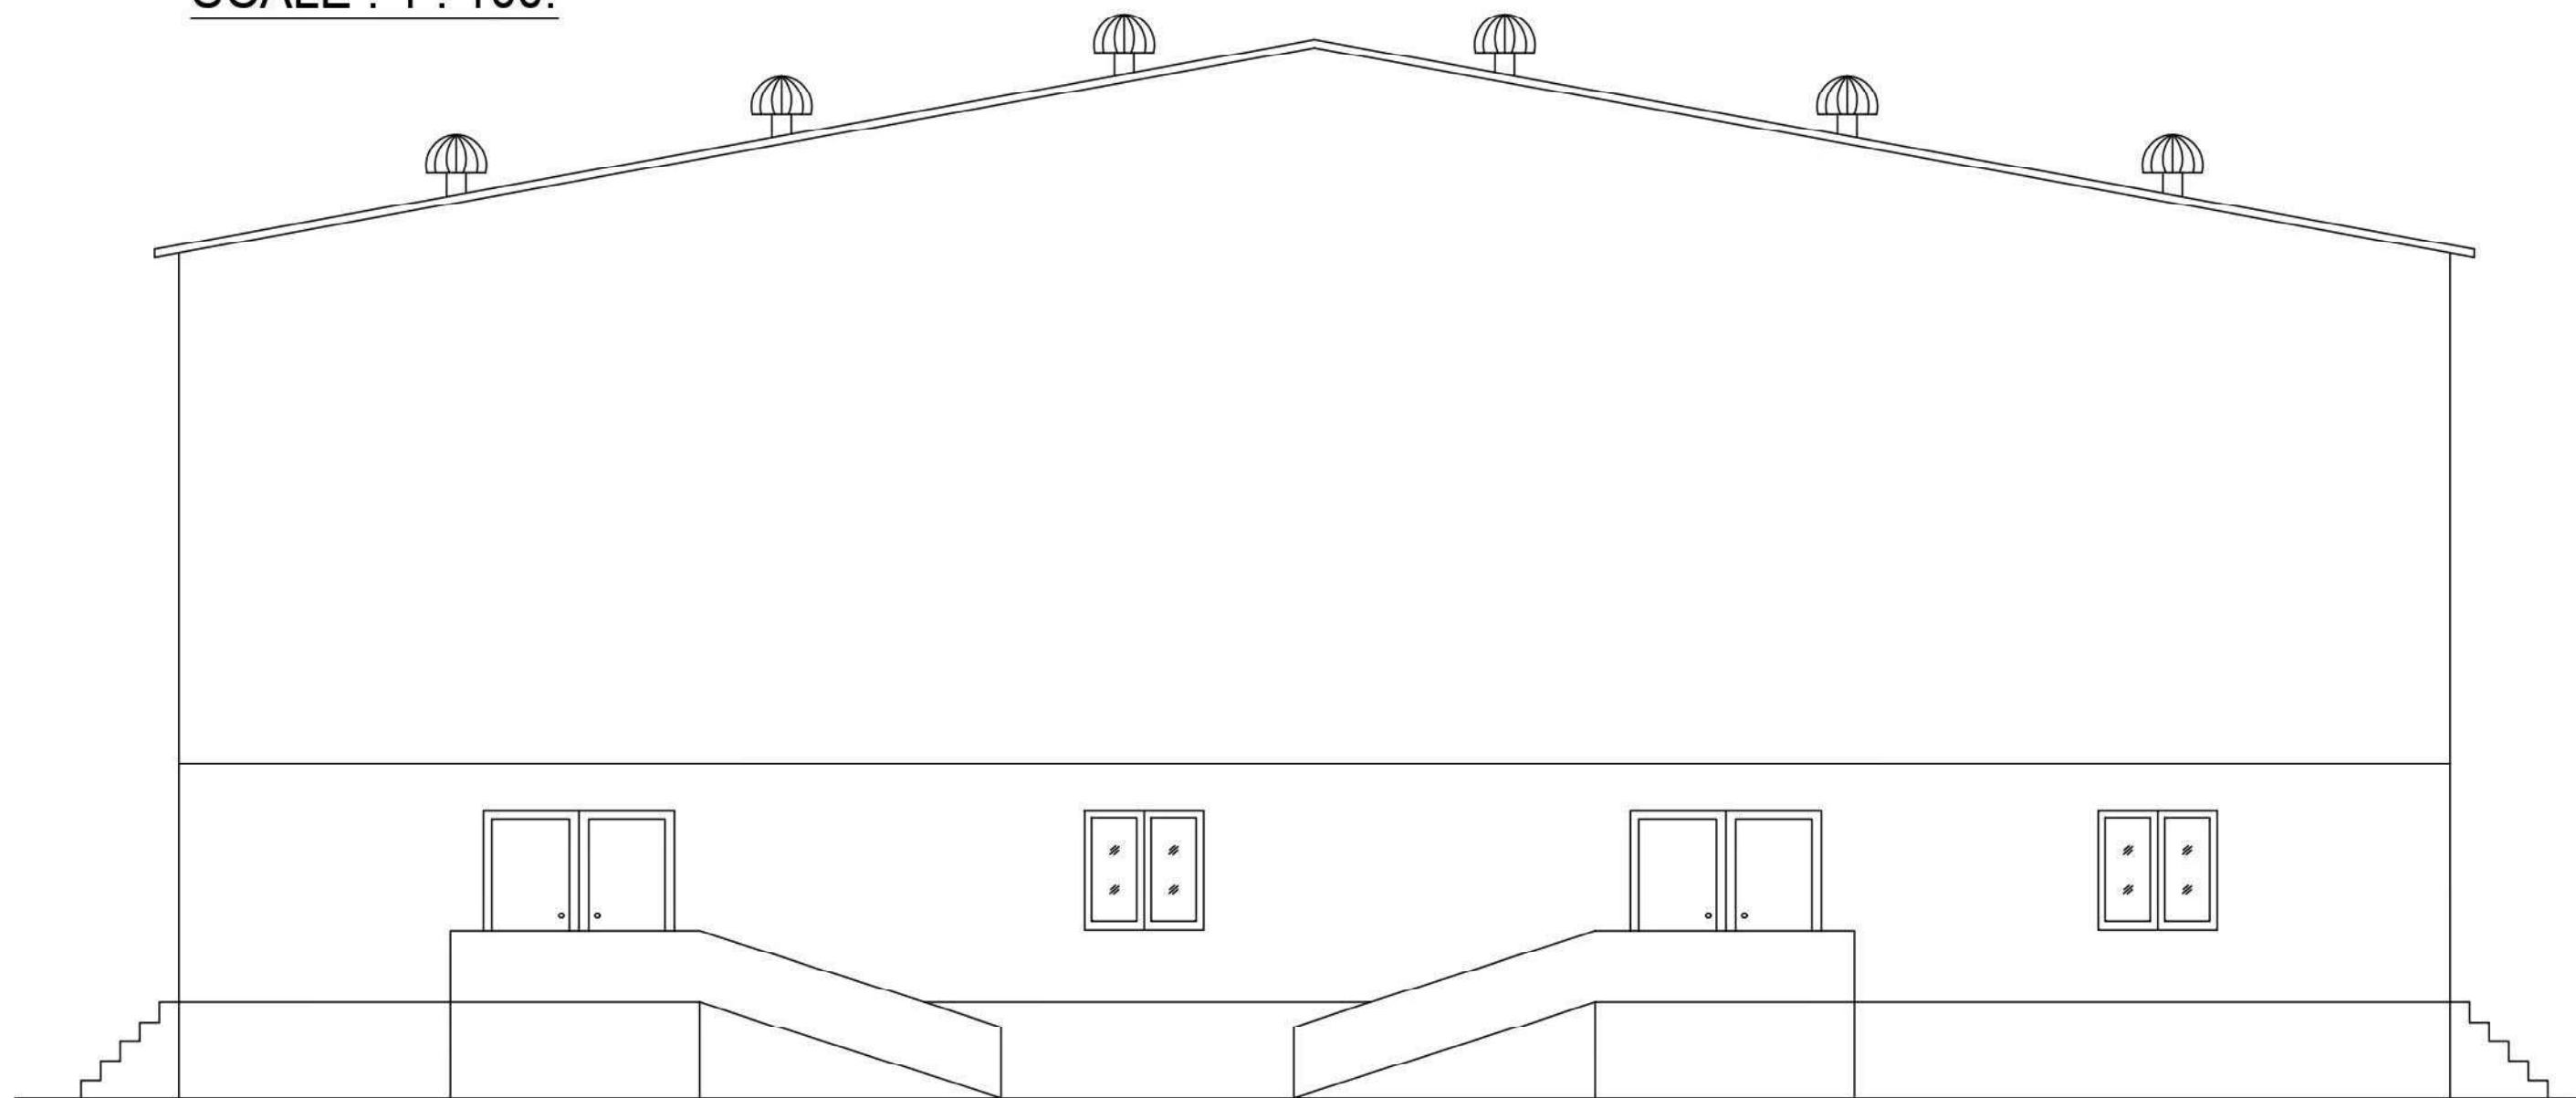

ELEVATION

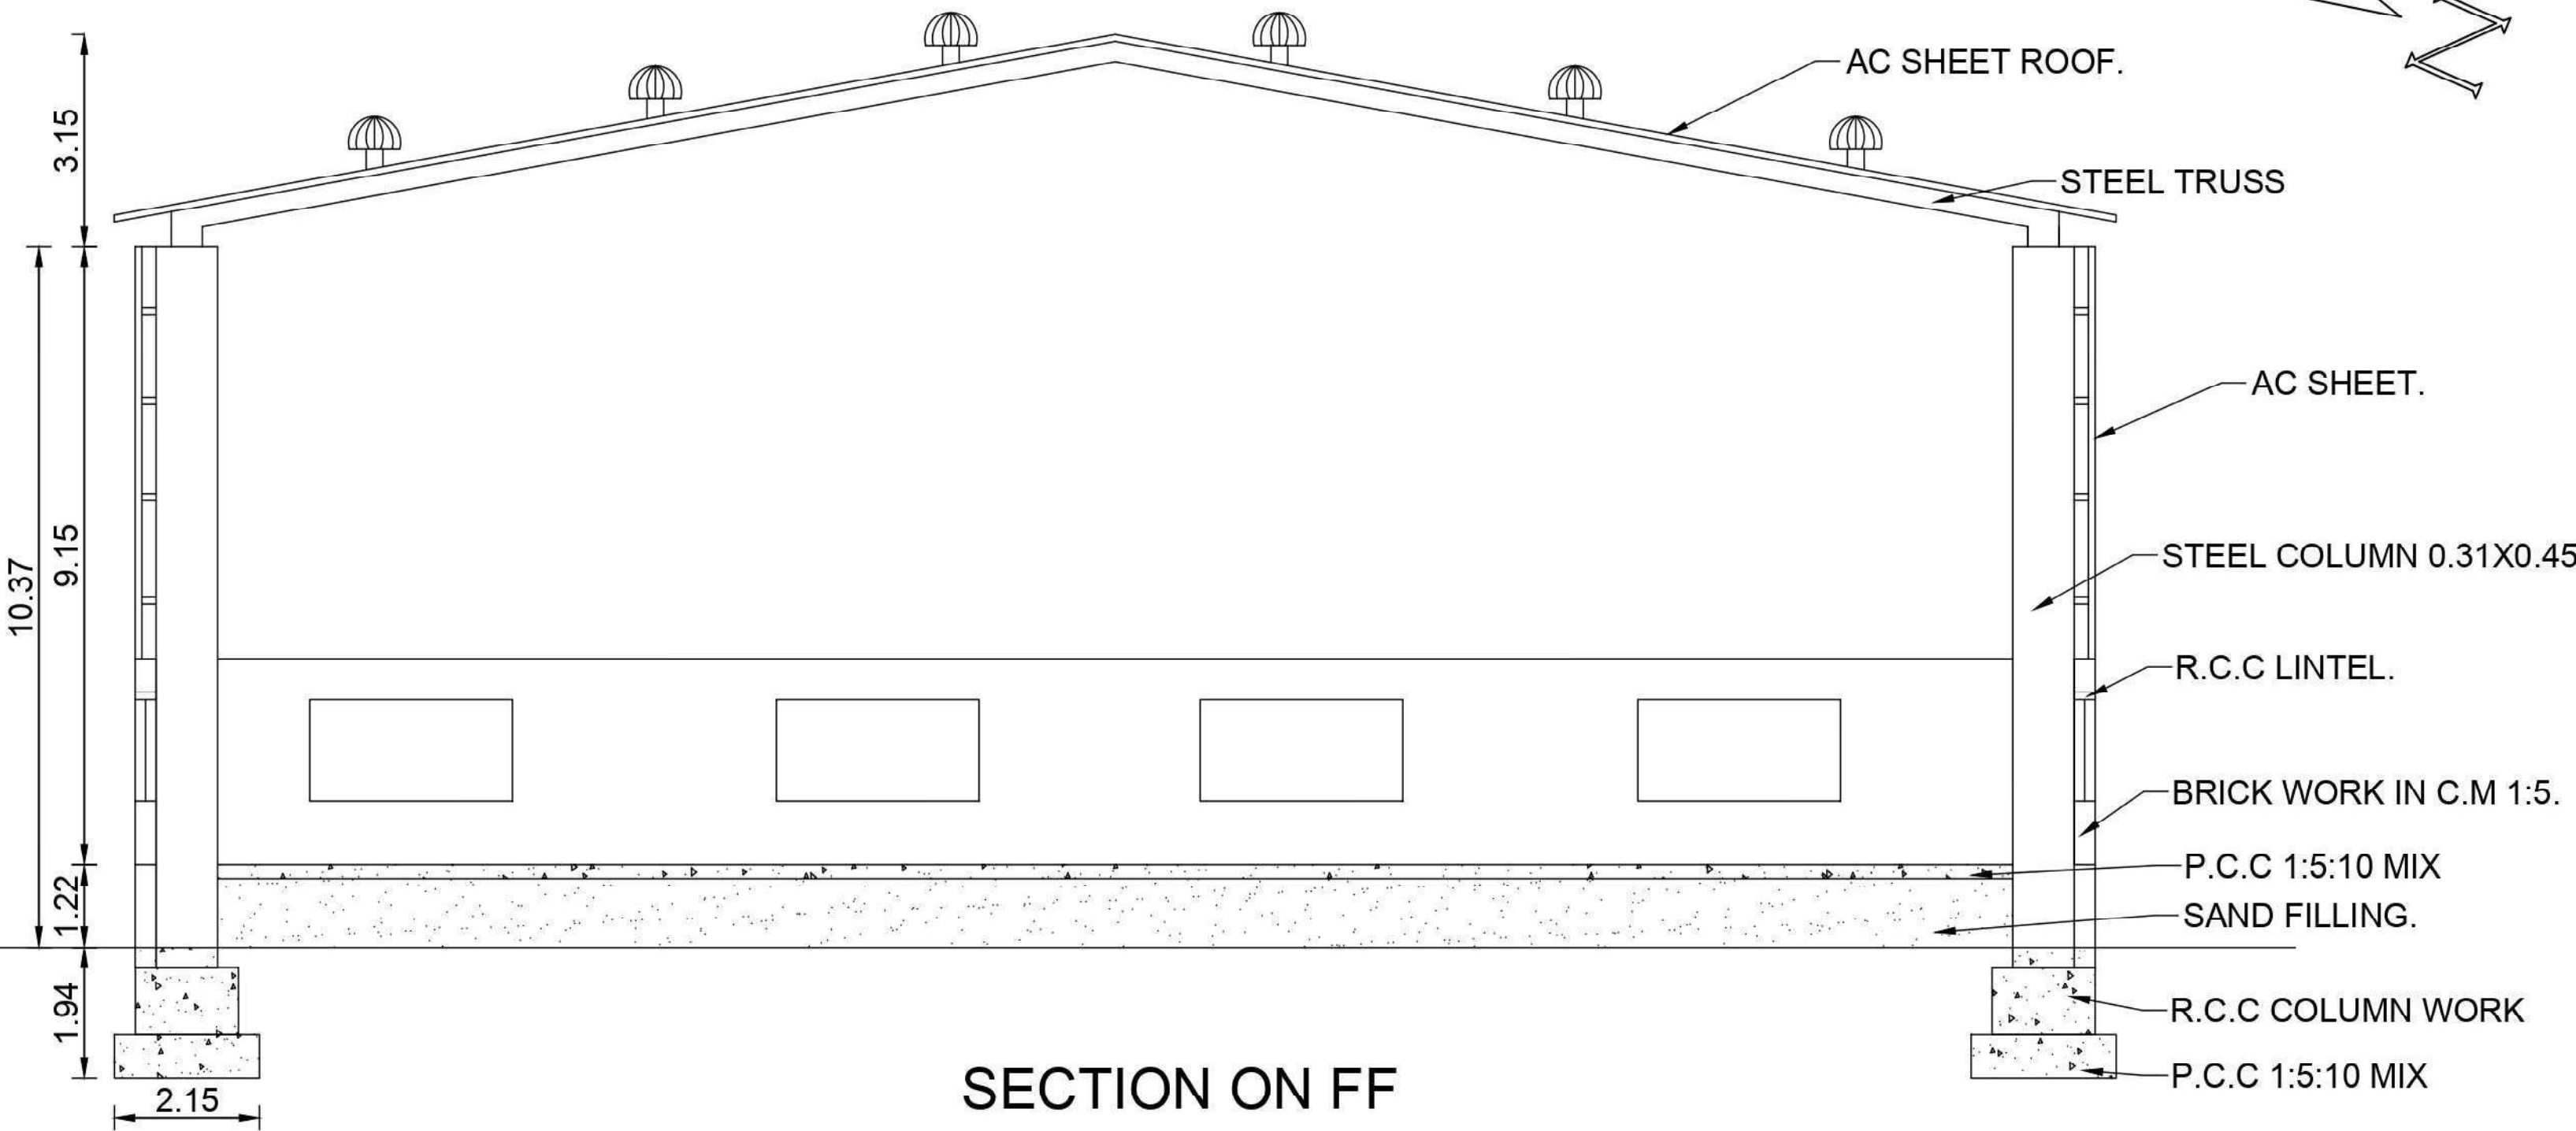

SECTION ON FF

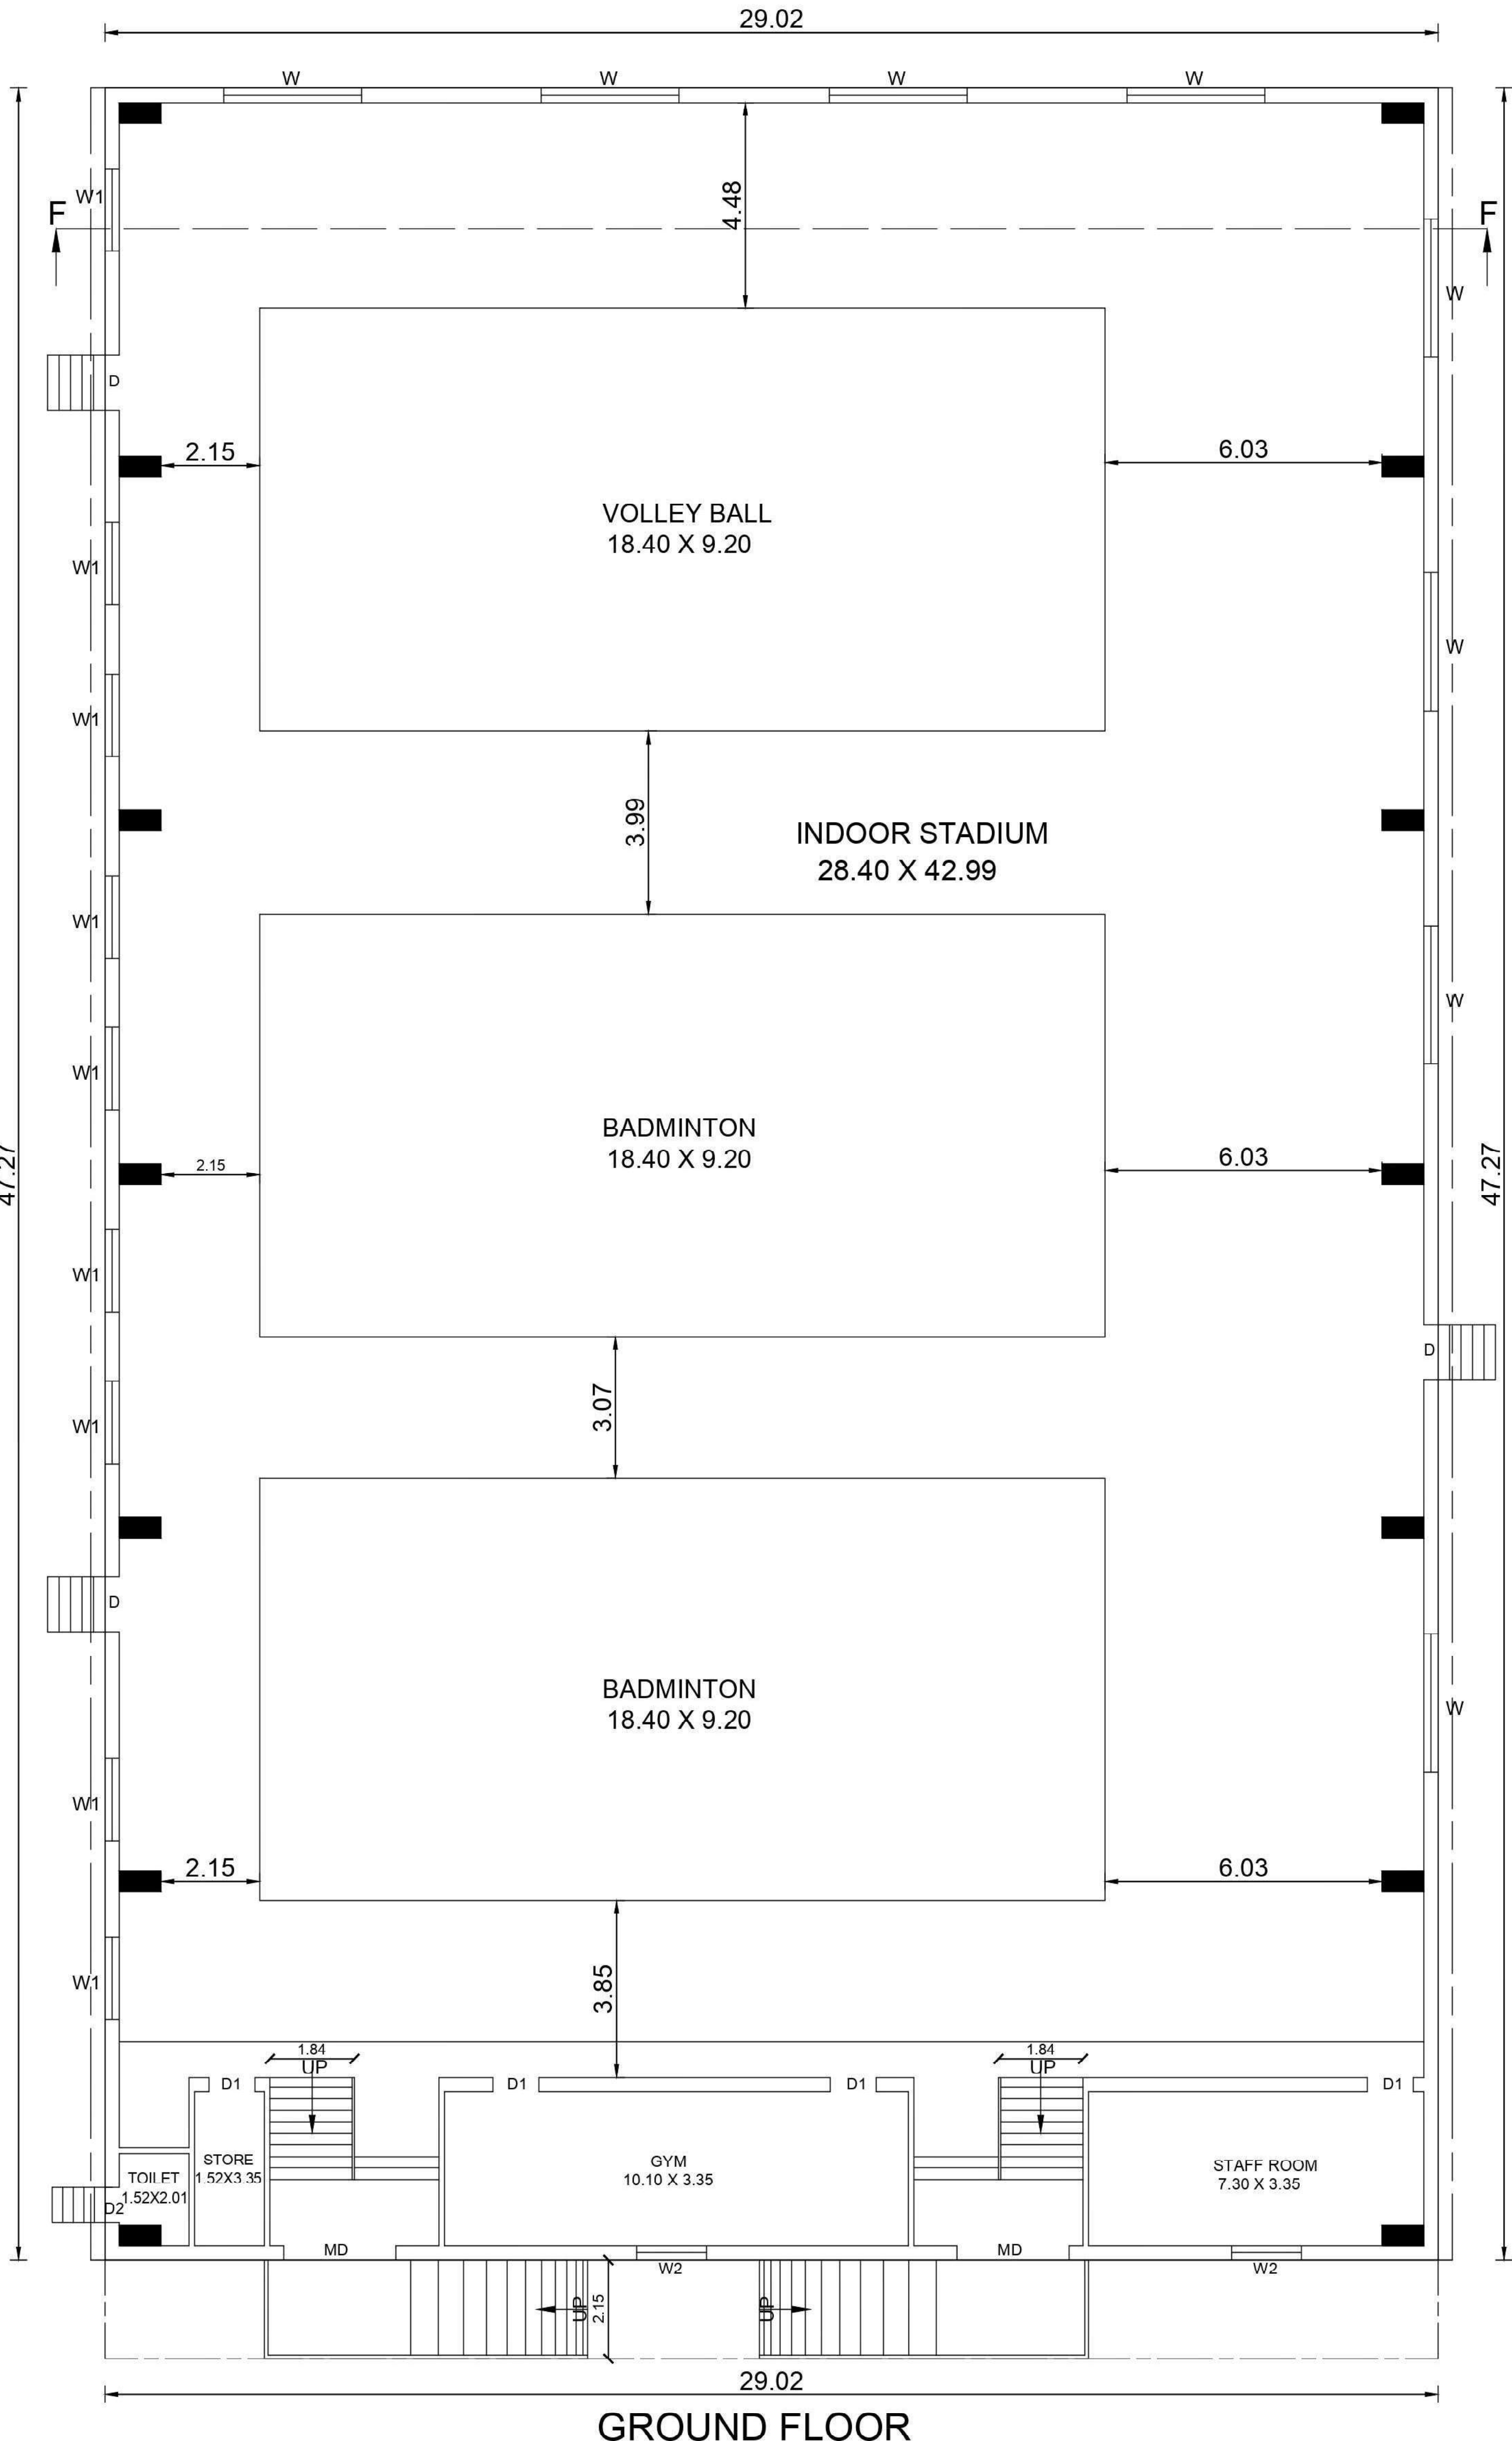

GROUND FLOOR

B.P/DTCP NO : 471/2023

P.P/JD DTCP (TD) NO : 97/2024

APPROVAL AUTHORITY

REFERENCE.

MD	MAIN DOOR	2.44 X 2.44
D	DOOR	1.22 X 2.13
D1	DOOR	1.00 X 2.13
D2	DOOR	0.76 X 2.13
W	WINDOW	3.00 X 1.52
W1	WINDOW	1.80 X 1.52
W2	WINDOW	1.52 X 1.52

AREA DETAILS.

FLOOR NAME	F.S.I.	NON F.S.I.	TOTAL [SQM]
FLOOR-GROUND	1410.35	-	1410.35
TOTAL	1410.35	-	1410.35

S. Soundrapandian
SECRETARY
National College (Autonomous)
Tiruchirappalli-620 001.

APPLICANT

S. Soundrapandian
S. SOUNDRAPANDIAN, M.E, Structural
35, Supra Colony, Guindy, Ch-32. 9952046424





STRUCTURAL ENGINEER.

S. Nagaraj
S. NAGARAJ, M.Engg, M.I.E, C.E.F.I.V.
Civil Engineer, Licensed Surveyor
"ARUN CONSTRUCTION"
No.21, First Floor, Kanthana Towers
(Hotel Blossoms)
13-F, Williams Road, Tiruchirappalli-1
Ph.:0431-2468601, 2464754
RE/Gr./TLPA/MAY 2019 - 027


LICENCED SURVEYOR

PLAN SHOWING THE EXISTING STAGE BUILDING [BLOCK NO: 24] TO THE NATIONAL COLLEGE CAMPUS IN T.S. NO: 1, BLOCK NO: 29, WARD NO: AB, [OLD S.F. NO: 39pt], ZONE - IV [GOLENROCK ZONE], T.S. NO: 2, 3, 4, BLOCK NO: 21, WARD NO: AA, [OLD S.F. NO: 116pt], ZONE - V [K.ABISHEKAPURAM ZONE] AT DINDUGUL ROAD, K.ABISHEKAPURAM VILLAGE, TIRUCHIRAPPALLI CITY CORPORATION.

SCALE : 1 : 100.

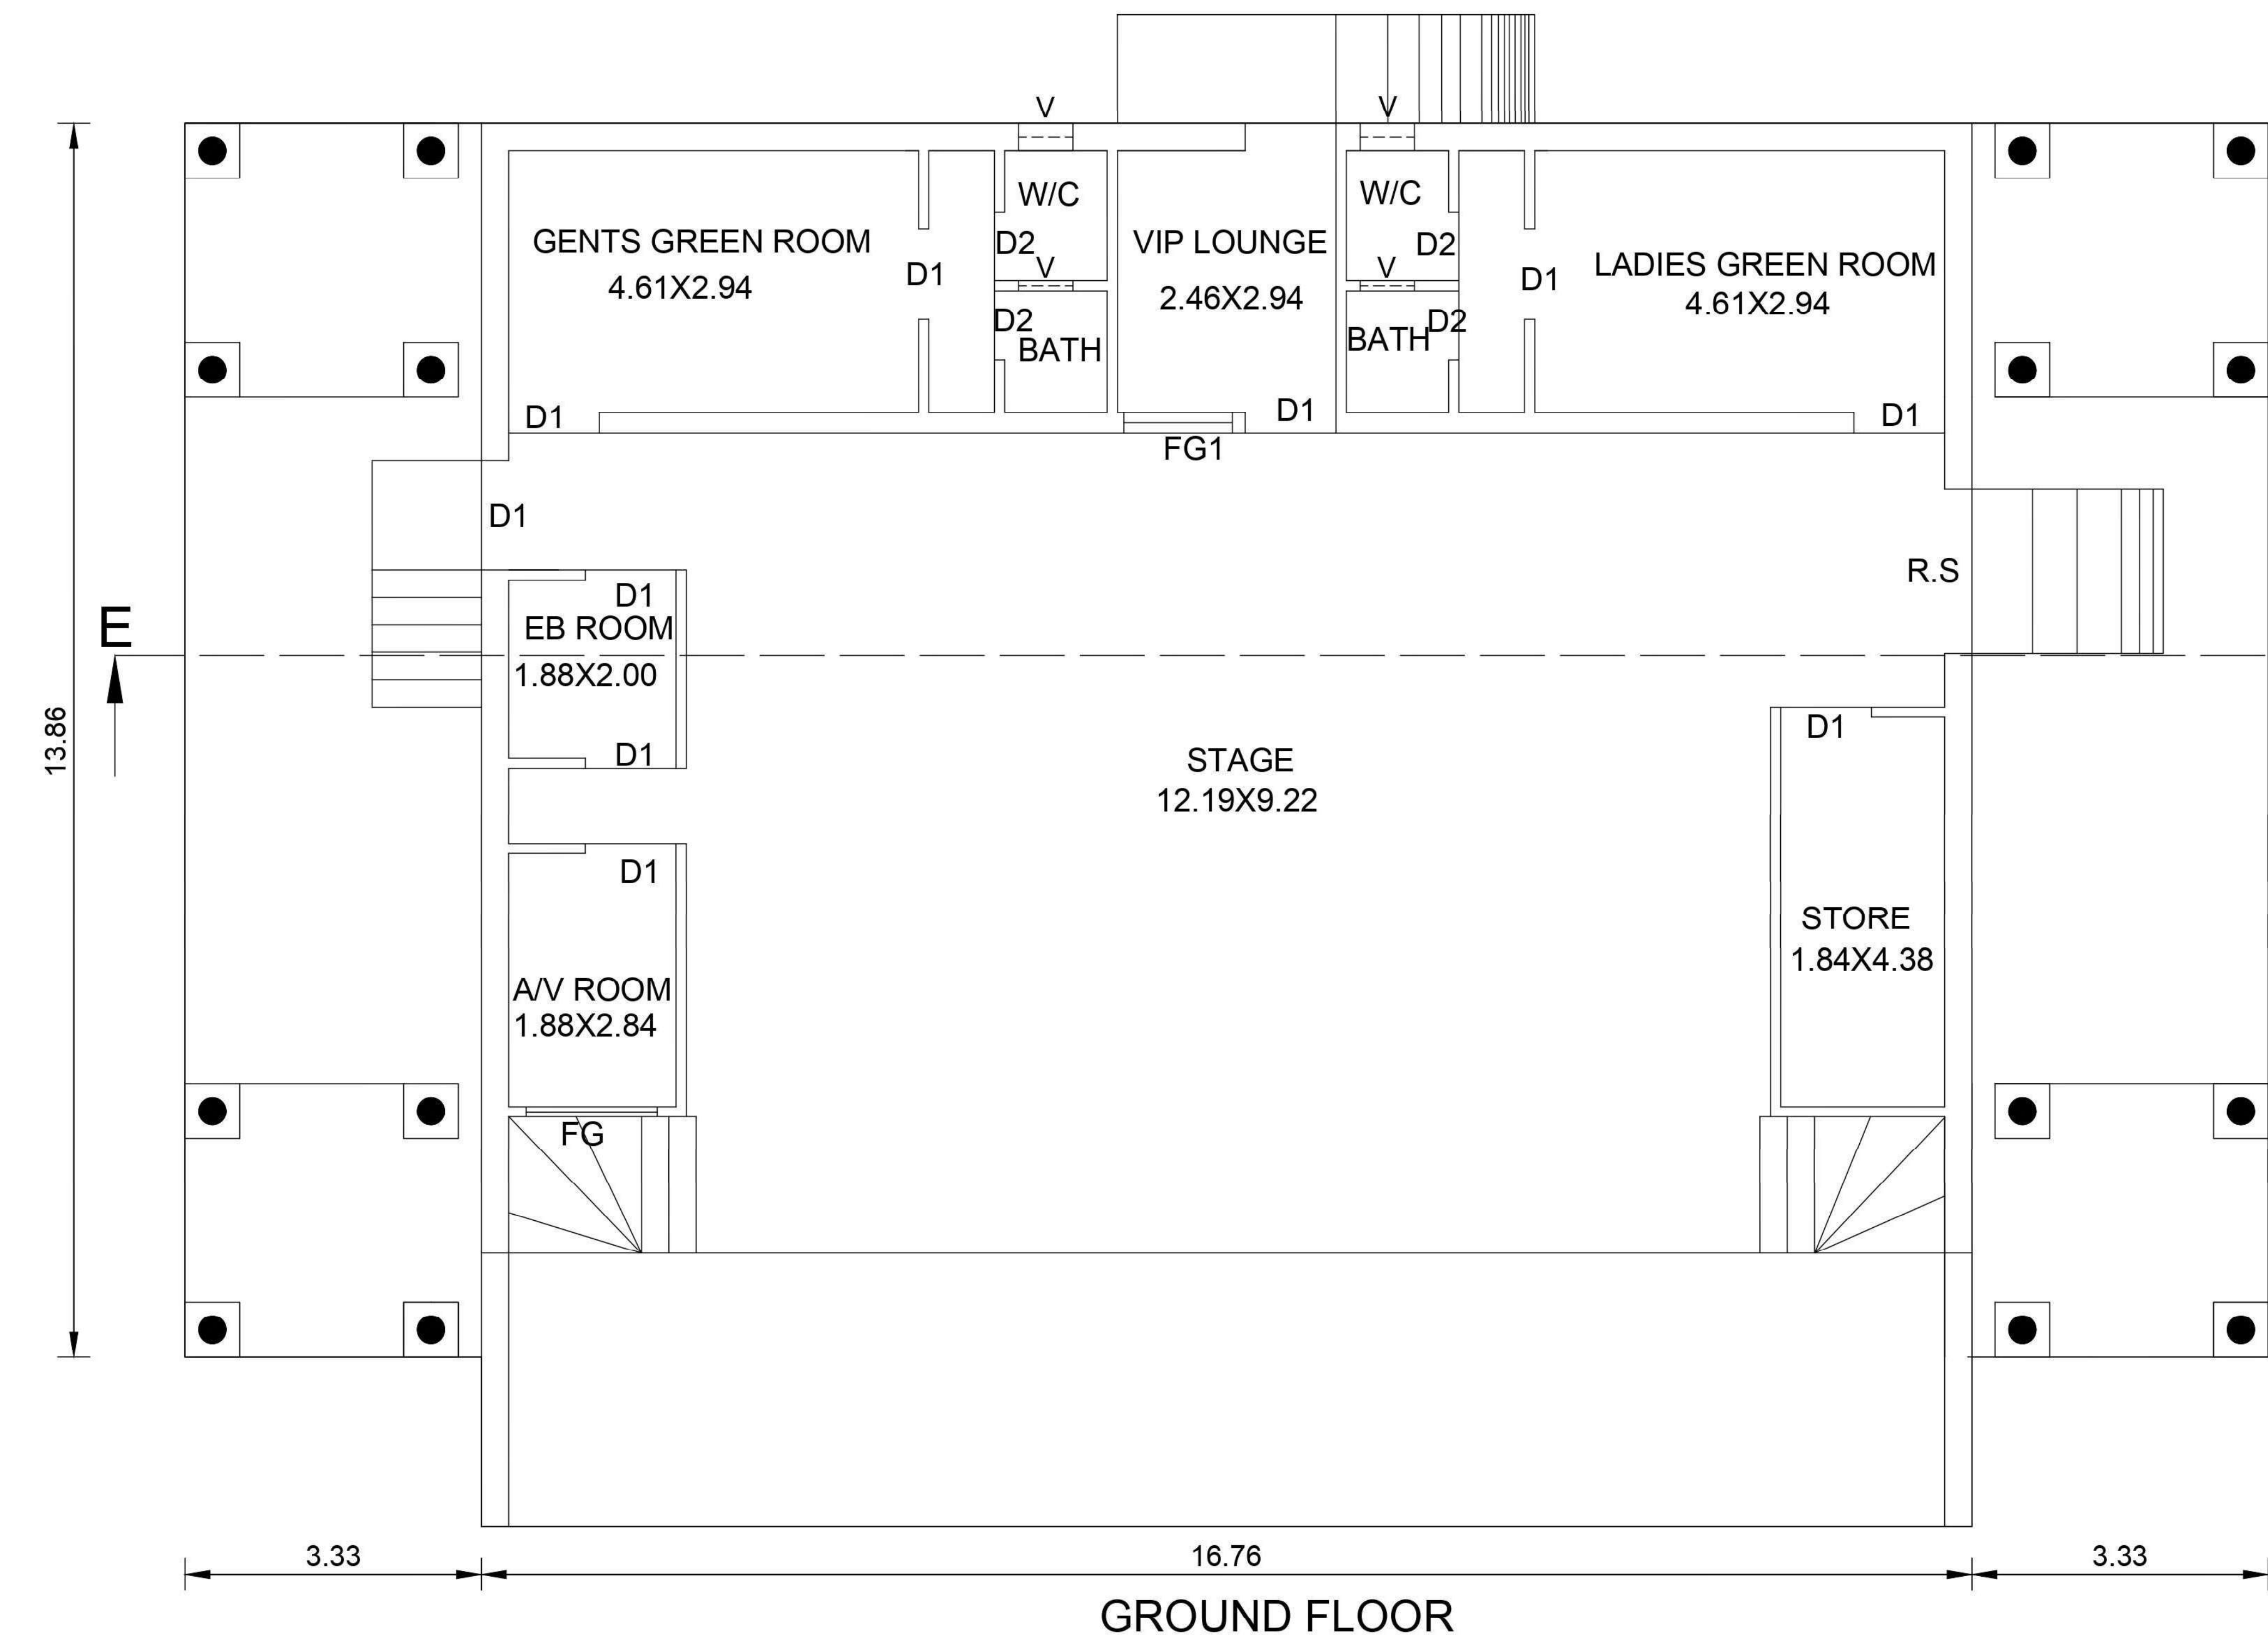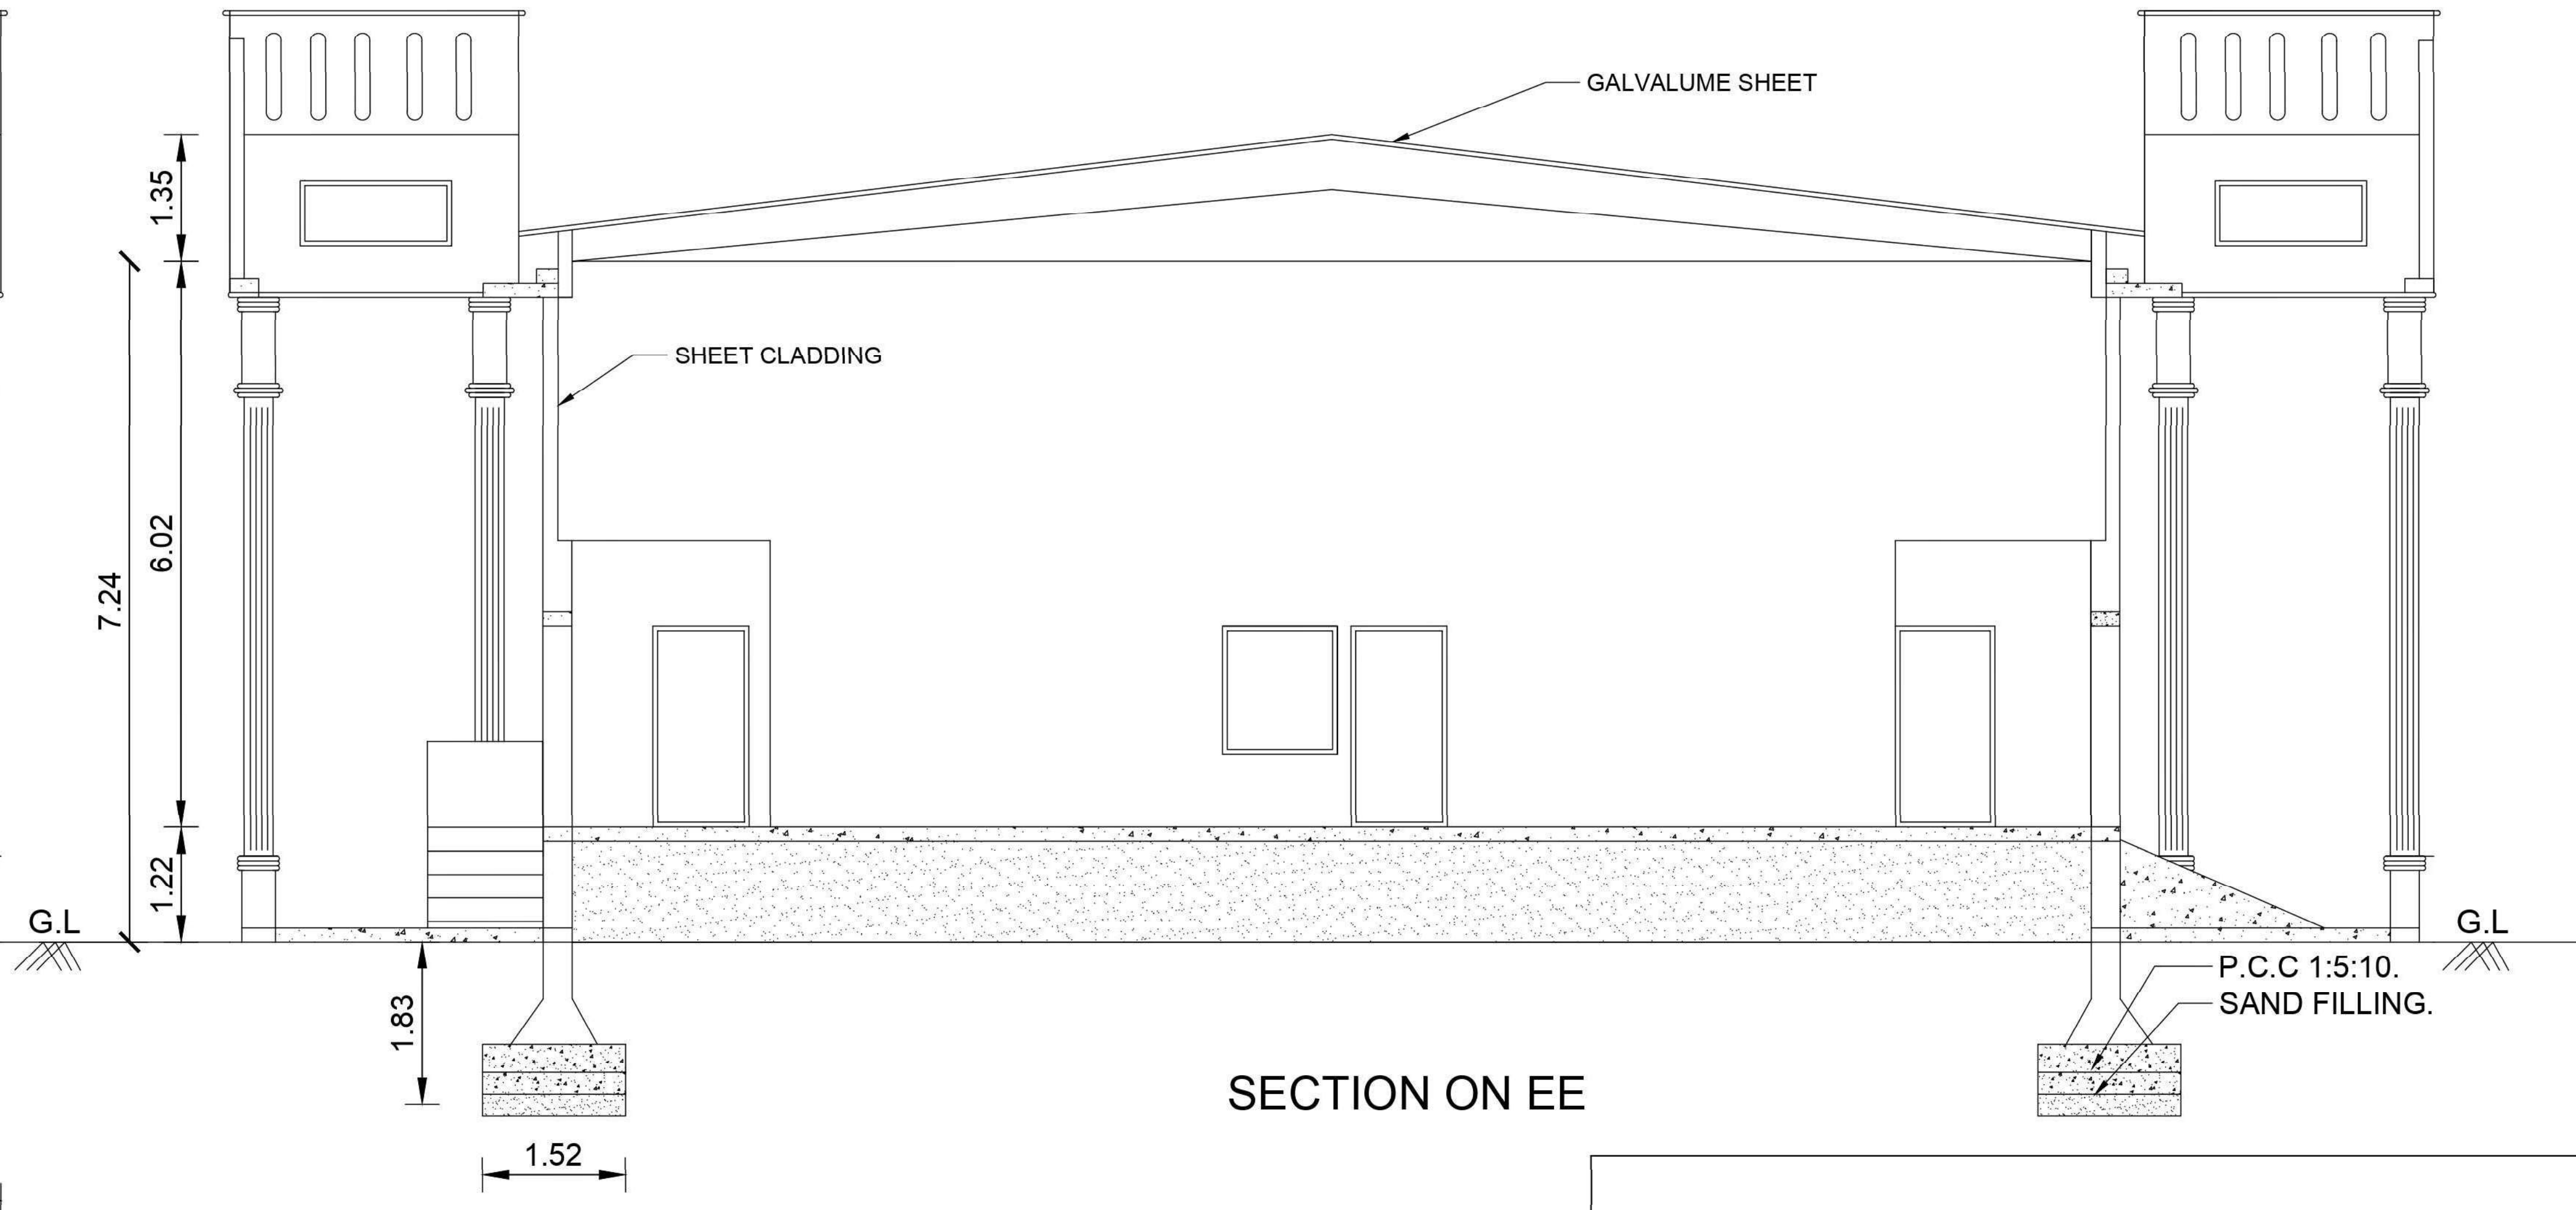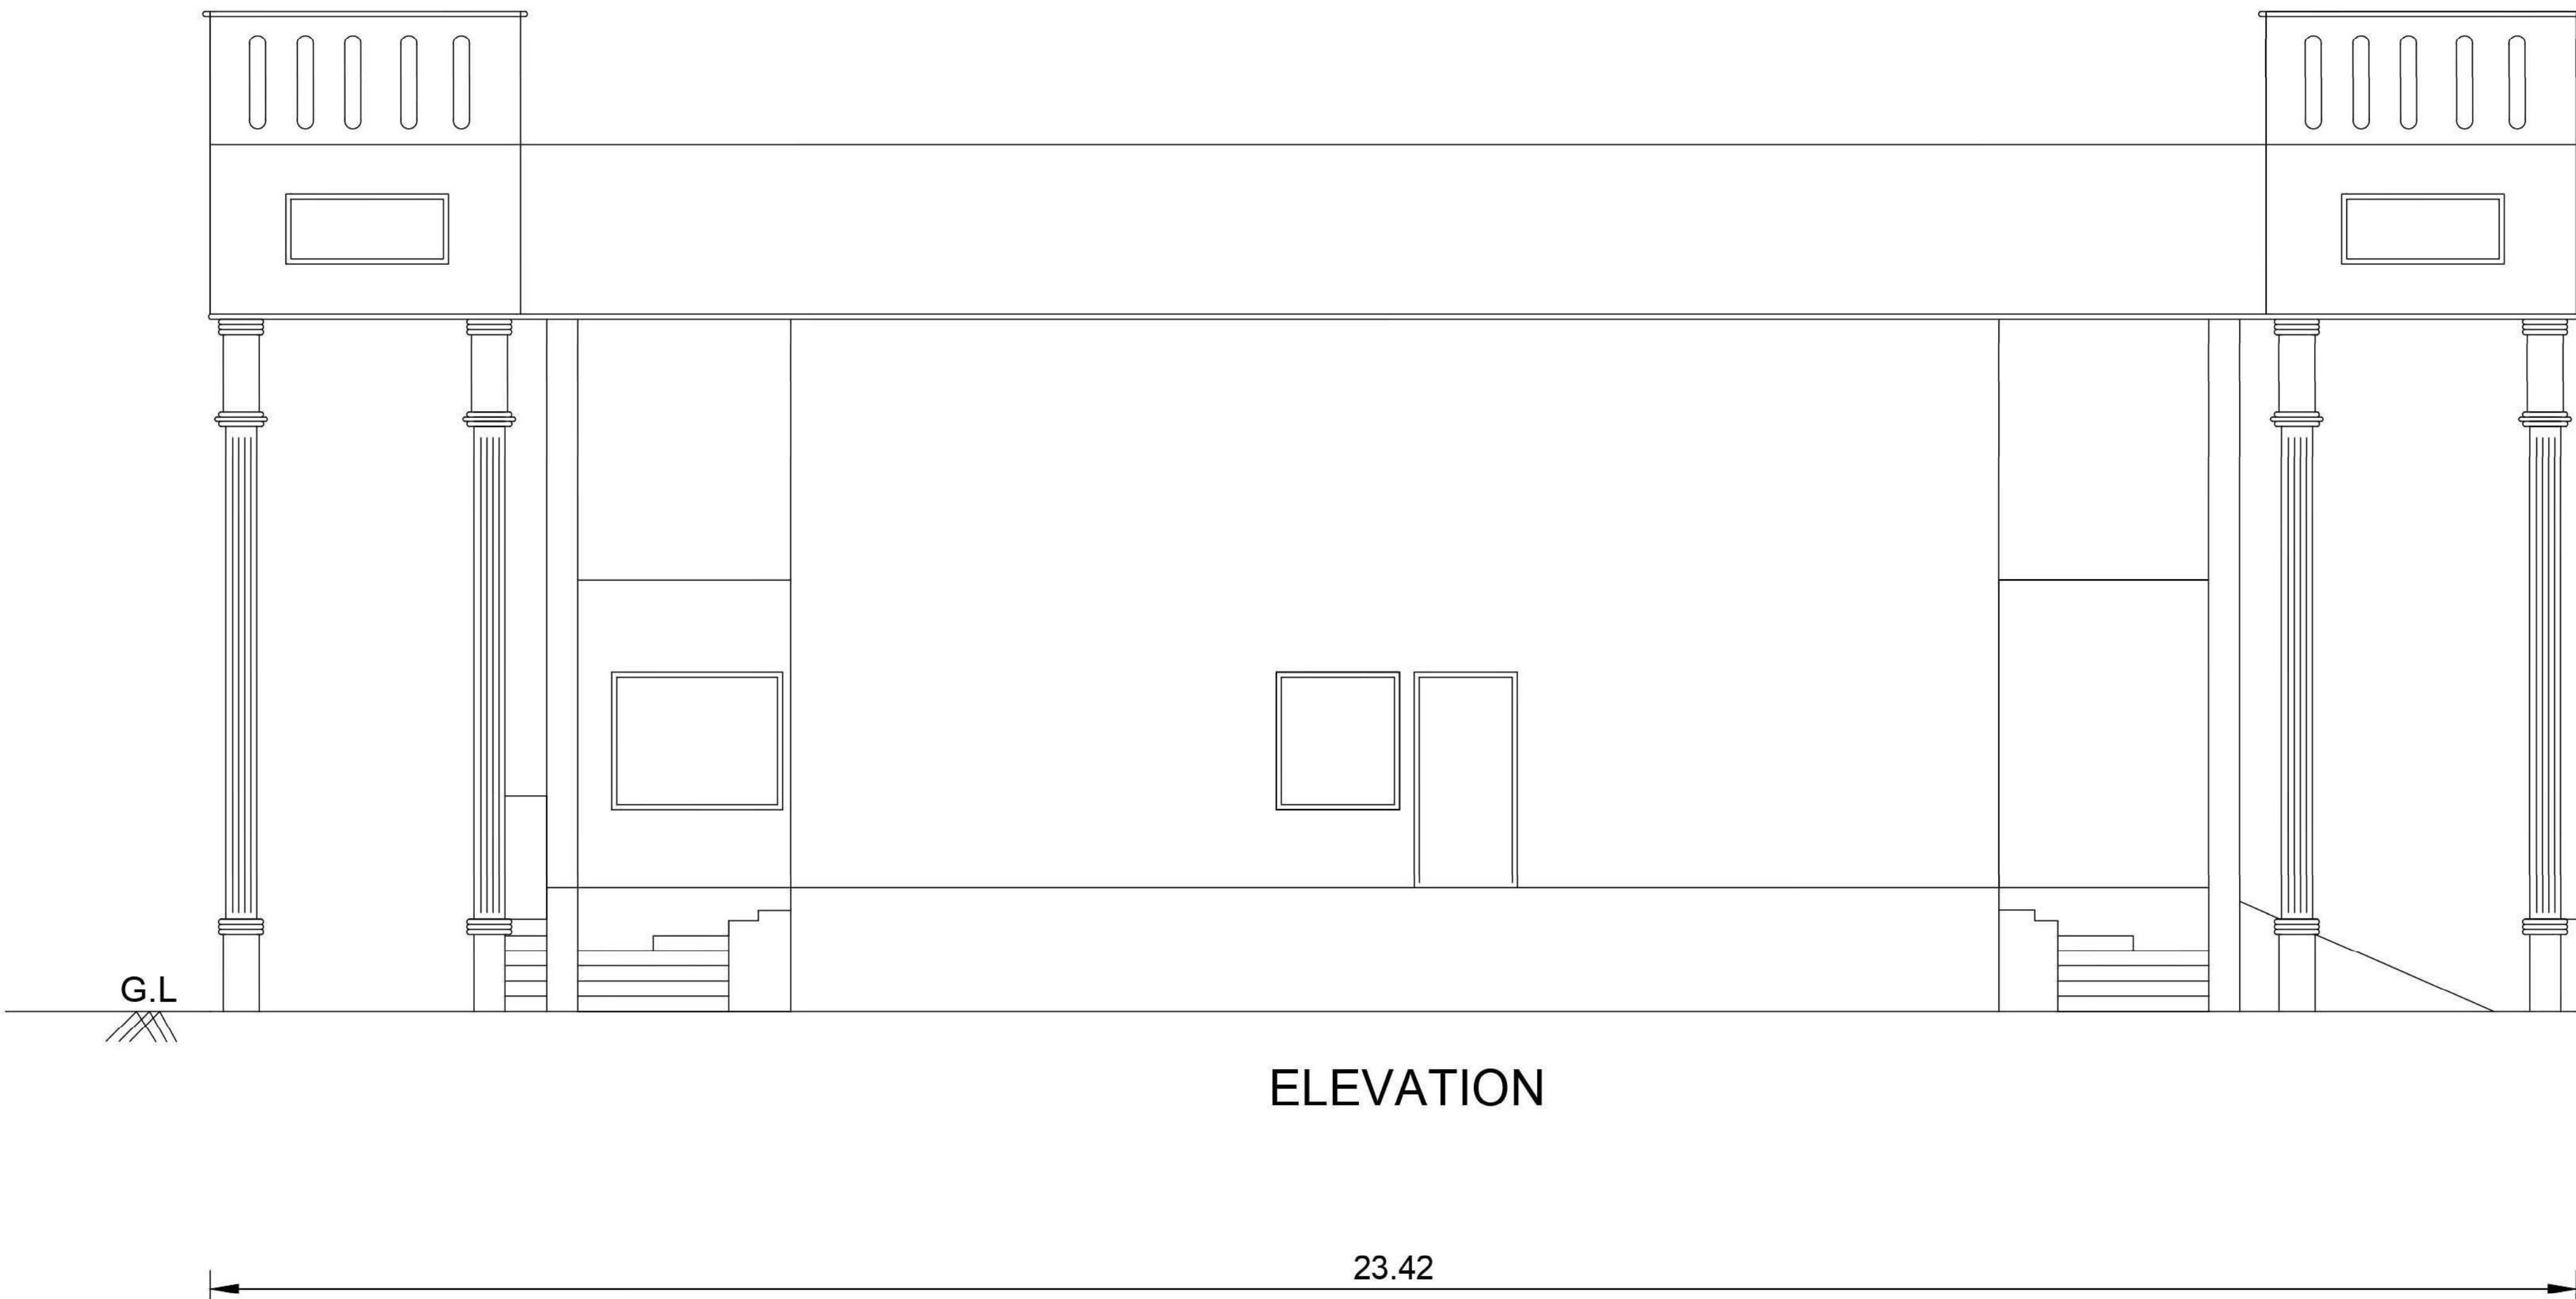
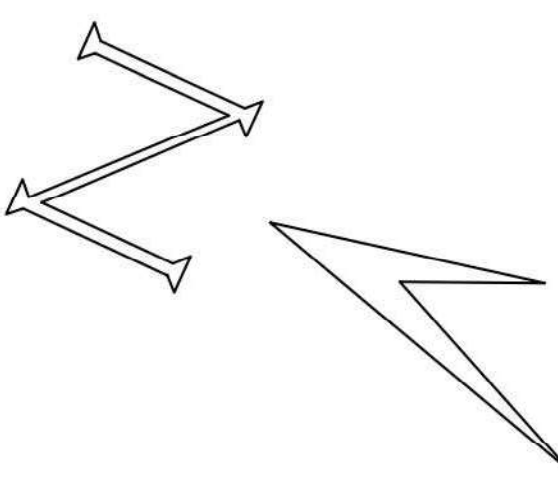


B.P/DTCP NO : 471/2023			
P.P/JD DTCP (TD) NO : 97/2024			
APPROVAL AUTHORITY			
REFERENCE.			
RS	ROOLING SHUTTER	1.83 X 2.44	
D1	DOOR	1.22 X 2.13	
D2	DOOR	0.76 X 2.13	
FG	FIXED GLASS	1.83 X 1.37	
FG1	FIXED GLASS	1.22 X 1.37	
V	VENTILATOR	0.91 X 0.61	
AREA DETAILS.			
FLOOR NAME	F.S.I.	NON F.S.I.	TOTAL [SQM]
FLOOR-GROUND	356. 68	-	356. 68
TOTAL	356. 68	-	356. 68

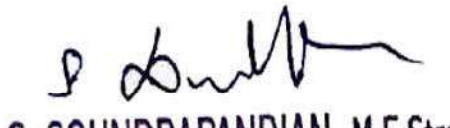
 SECRETARY National College (Autonomous) Tiruchirappalli-620 001.	 S. SOUNDRAPANDIAN, M.E.Structural SE Grade-I D/C.P. (R.No.COUBN/SE/G-1/2019/06/15) 36, Suppa Colony, Guindy, Ch-32. 9952046424	 S.NAGARAJ, M.Tech, M.I.E, C.E.F.I.V. Civil Engineer, Licenced Surveyor "ARUN CONSTRUCTION" No.21, First Floor, Kandhana Towers (Hotel Bloosoms) 13-F, Williams Road, Tiruchirappalli-1 Ph.:0431-2468601, 2464754 RE/Gr./TLPA/MAY 2019 - 027
APPLICANT	STRUCTURAL ENGINEER.	LICENCED SURVEYOR

PLAN SHOWING THE EXISTING WORK SHOP BUILDING [BLOCK NO: 22] TO THE NATIONAL COLLEGE CAMPUS IN T.S. NO: 1, BLOCK NO: 29, WARD NO: AB, [OLD S.F. NO: 39pt], ZONE - IV [GOLDENROCK ZONE], T.S. NO: 2, 3, 4, BLOCK NO: 21, WARD NO: AA, [OLD S.F. NO: 116pt], ZONE - V [K.ABISHEKAPURAM ZONE] AT DINDUGUL ROAD, K.ABISHEKAPURAM VILLAGE, TIRUCHIRAPPALLI CITY CORPORATION.


SCALE : 1 : 100.

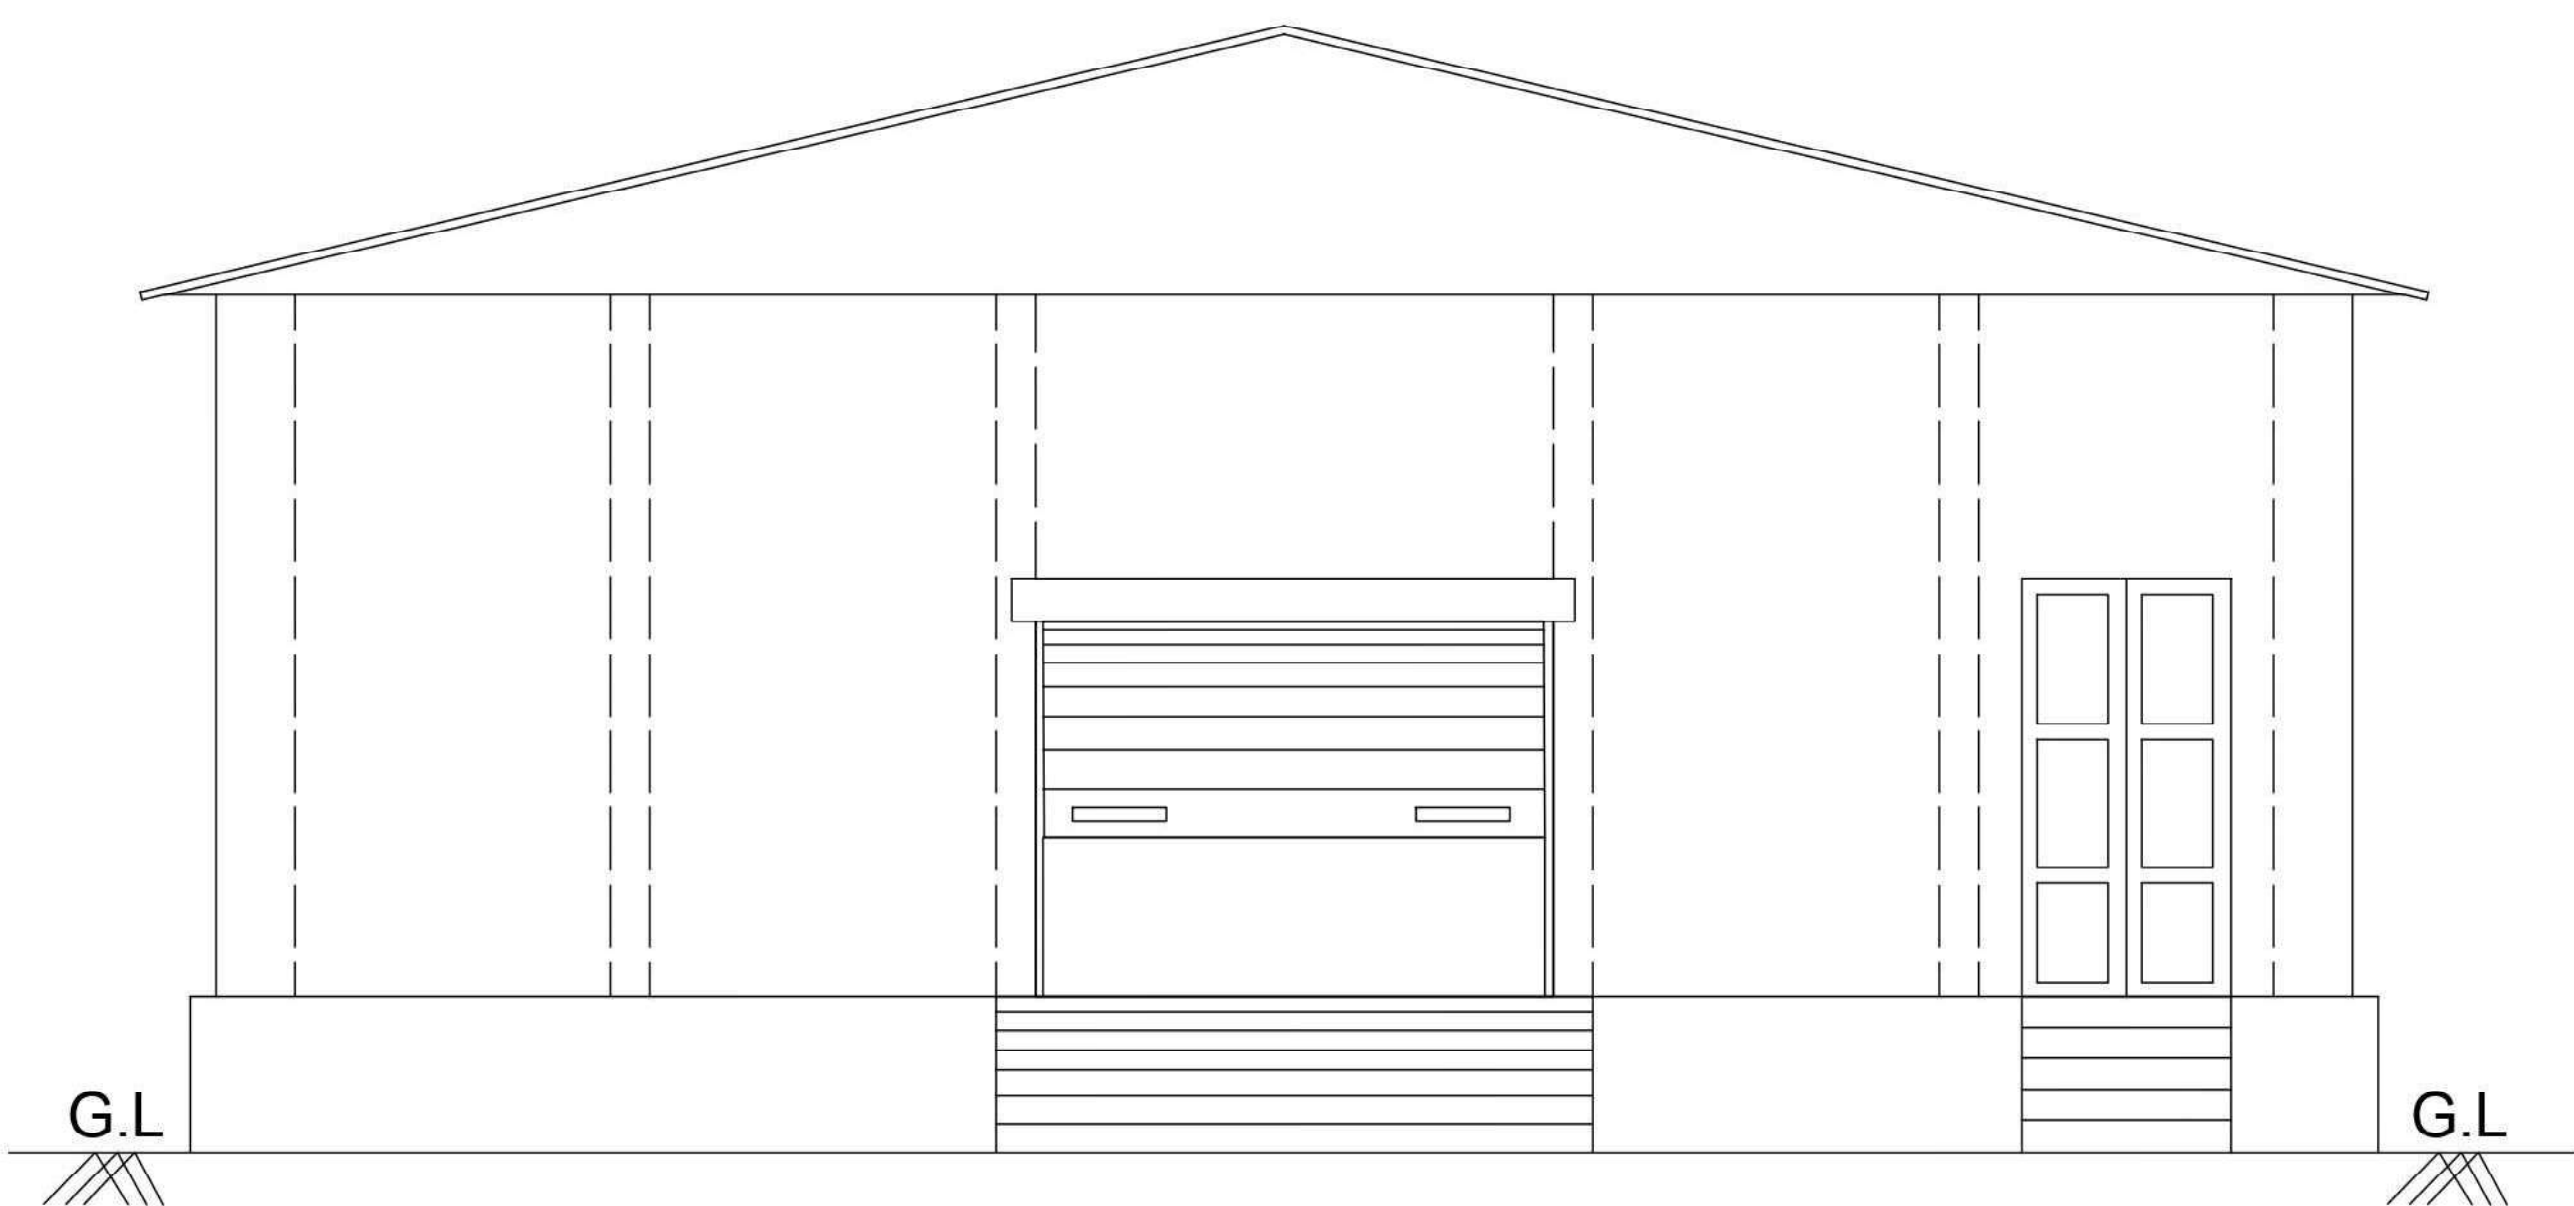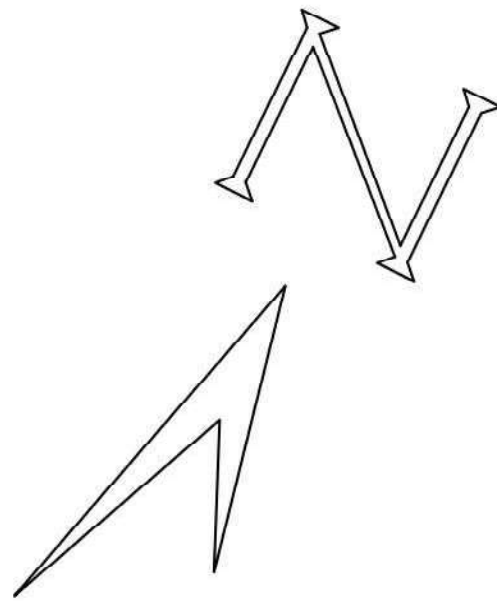

ELEVATION

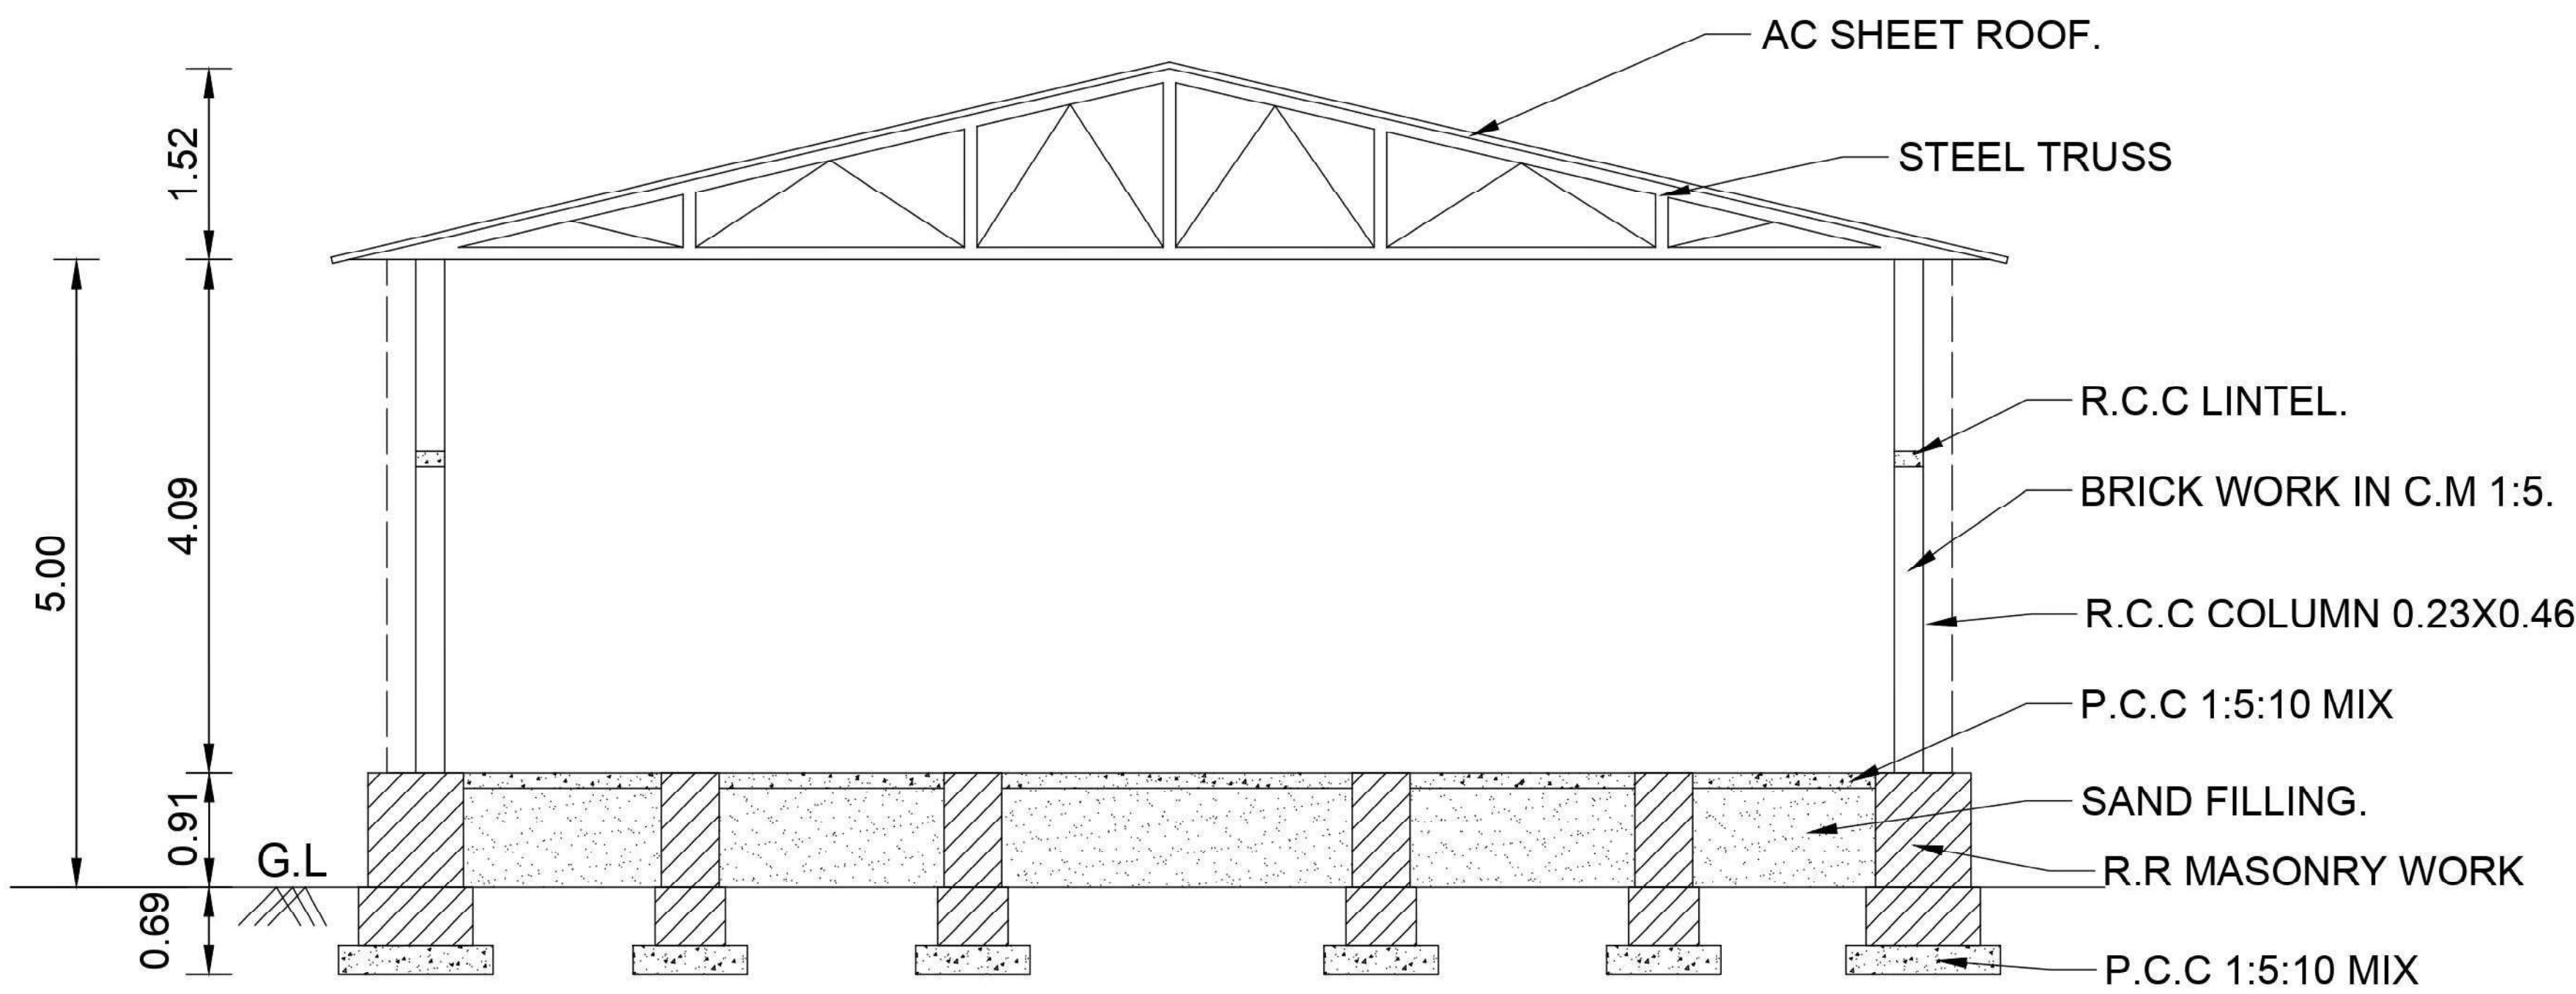

SECTION ON DD

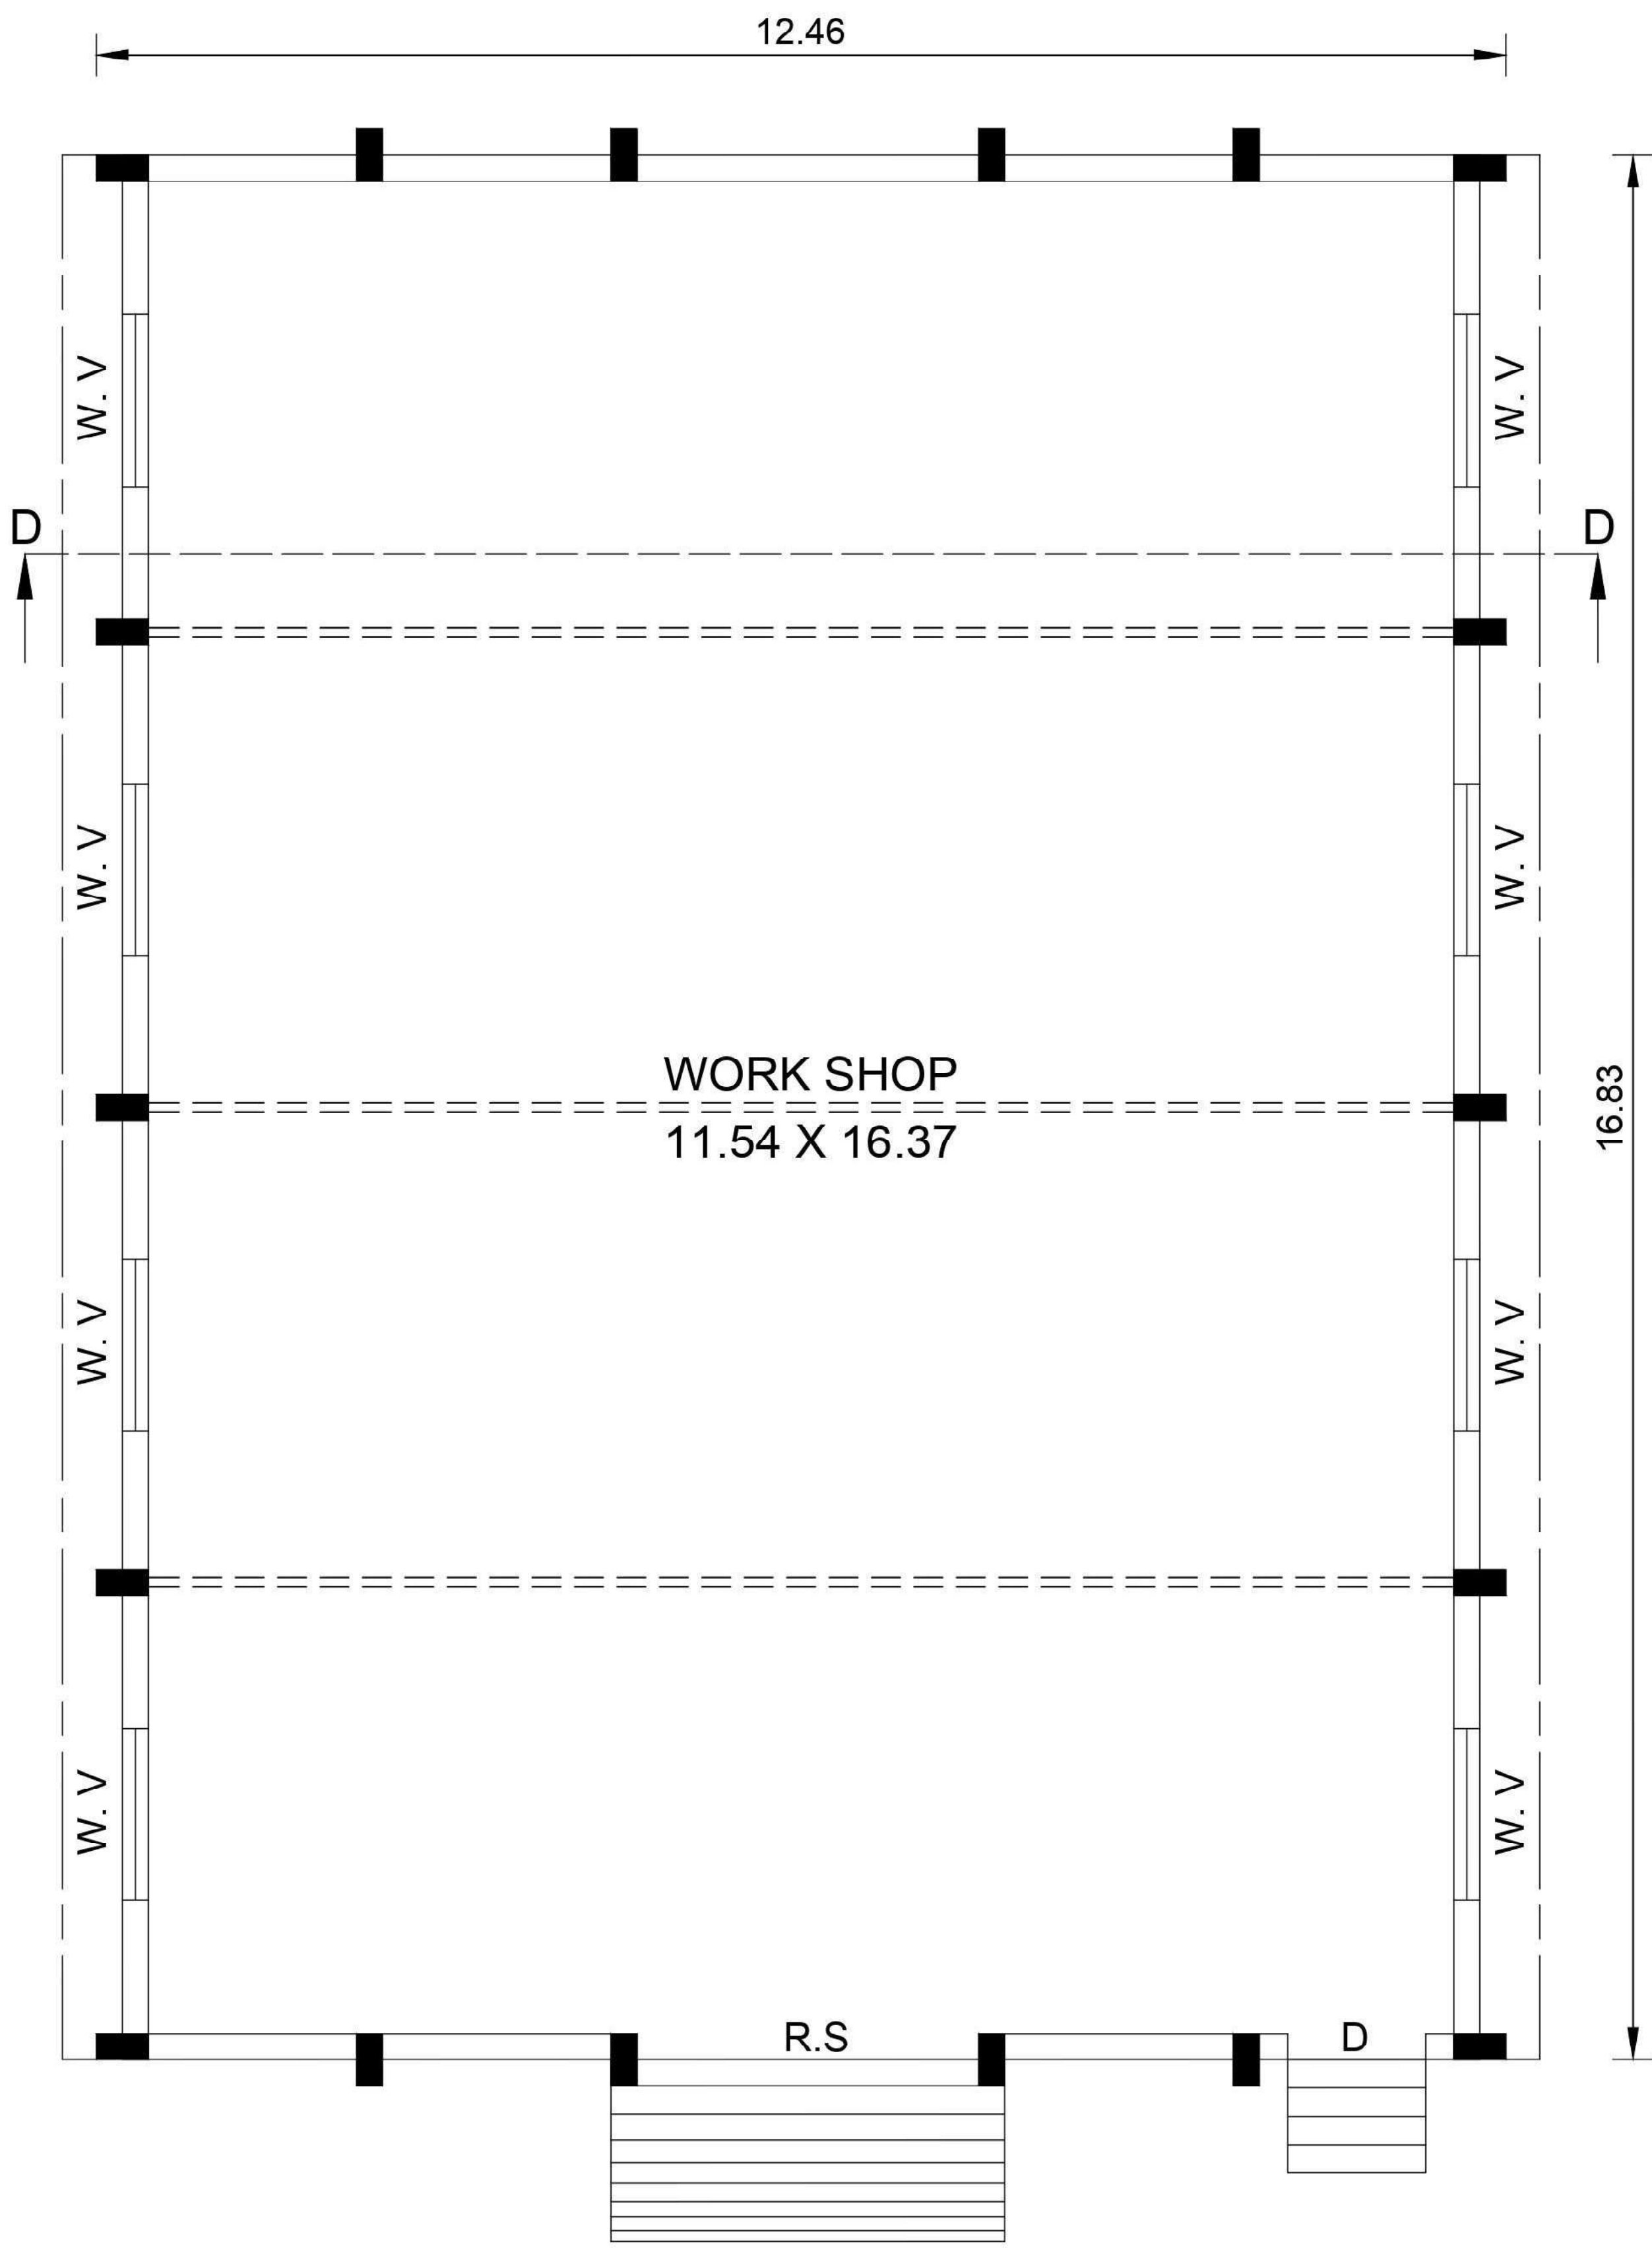

GROUND FLOOR

B.P/DTCP NO : 471/2023
P.P/JD DTCP (TD) NO : 97/2024

APPROVAL AUTHORITY

REFERENCE.


RS	ROOLING SHUTTER	3.05 X 2.44
D	DOOR	1.22 X 2.13
W	WINDOW	1.52 X 1.37
V	VENTILATOR	1.52 X 0.61

AREA DETAILS.

FLOOR NAME	F.S.I.	NON F.S.I.	TOTAL [SQM]
FLOOR-GROUND	201. 96	-	201. 96
TOTAL	201. 96	-	201. 96


SECRETARY
National College (Autonomous)
Tiruchirappalli-620 001.

APPLICANT

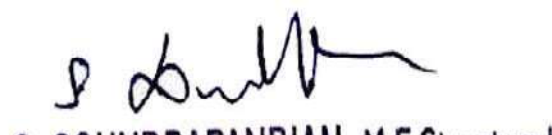
S. SOUNDRAPANDIAN, M.E.Structural
SE Grade-I D/CP (R.No.CGLR/NS/IG-1/2019/06/15)
36, Suppa Colony, Guindy, Ch-32. 9952046424


STRUCTURAL ENGINEER.


S. NAGARAJ, M.Sc., M.E., C.E.F.I.V.
Civil Engineer, Licensed Surveyor
"ARUN CONSTRUCTION"
No.21, First Floor, Kanthana Towers
(Hotel Bloosohs)
13-F, Williams Road, Tiruchirappalli-1
Ph:-0431-2468601, 2464754
RE/Gr./TLPA/MAY 2019 - 027


LICENCED SURVEYOR

PLAN SHOWING THE EXISTING CANTEEN BUILDING [BLOCK NO: 21] TO THE NATIONAL COLLEGE CAMPUS IN T.S. NO: 1, BLOCK NO: 29, WARD NO: AB, [OLD S.F. NO: 39pt], ZONE - IV [GOLDENROCK ZONE], T.S. NO: 2, 3, 4, BLOCK NO: 21, WARD NO: AA, [OLD S.F. NO: 116pt], ZONE - V [K.ABISHEKAPURAM ZONE] AT DINDUGUL ROAD, K.ABISHEKAPURAM VILLAGE, TIRUCHIRAPPALLI CITY CORPORATION.


SCALE : 1 : 100.

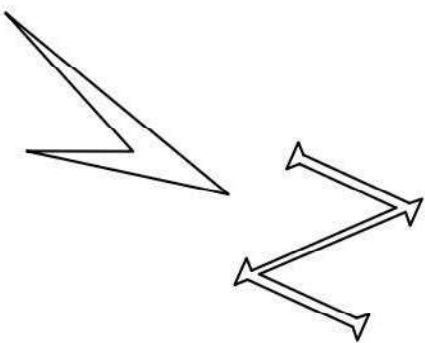

ELEVATION

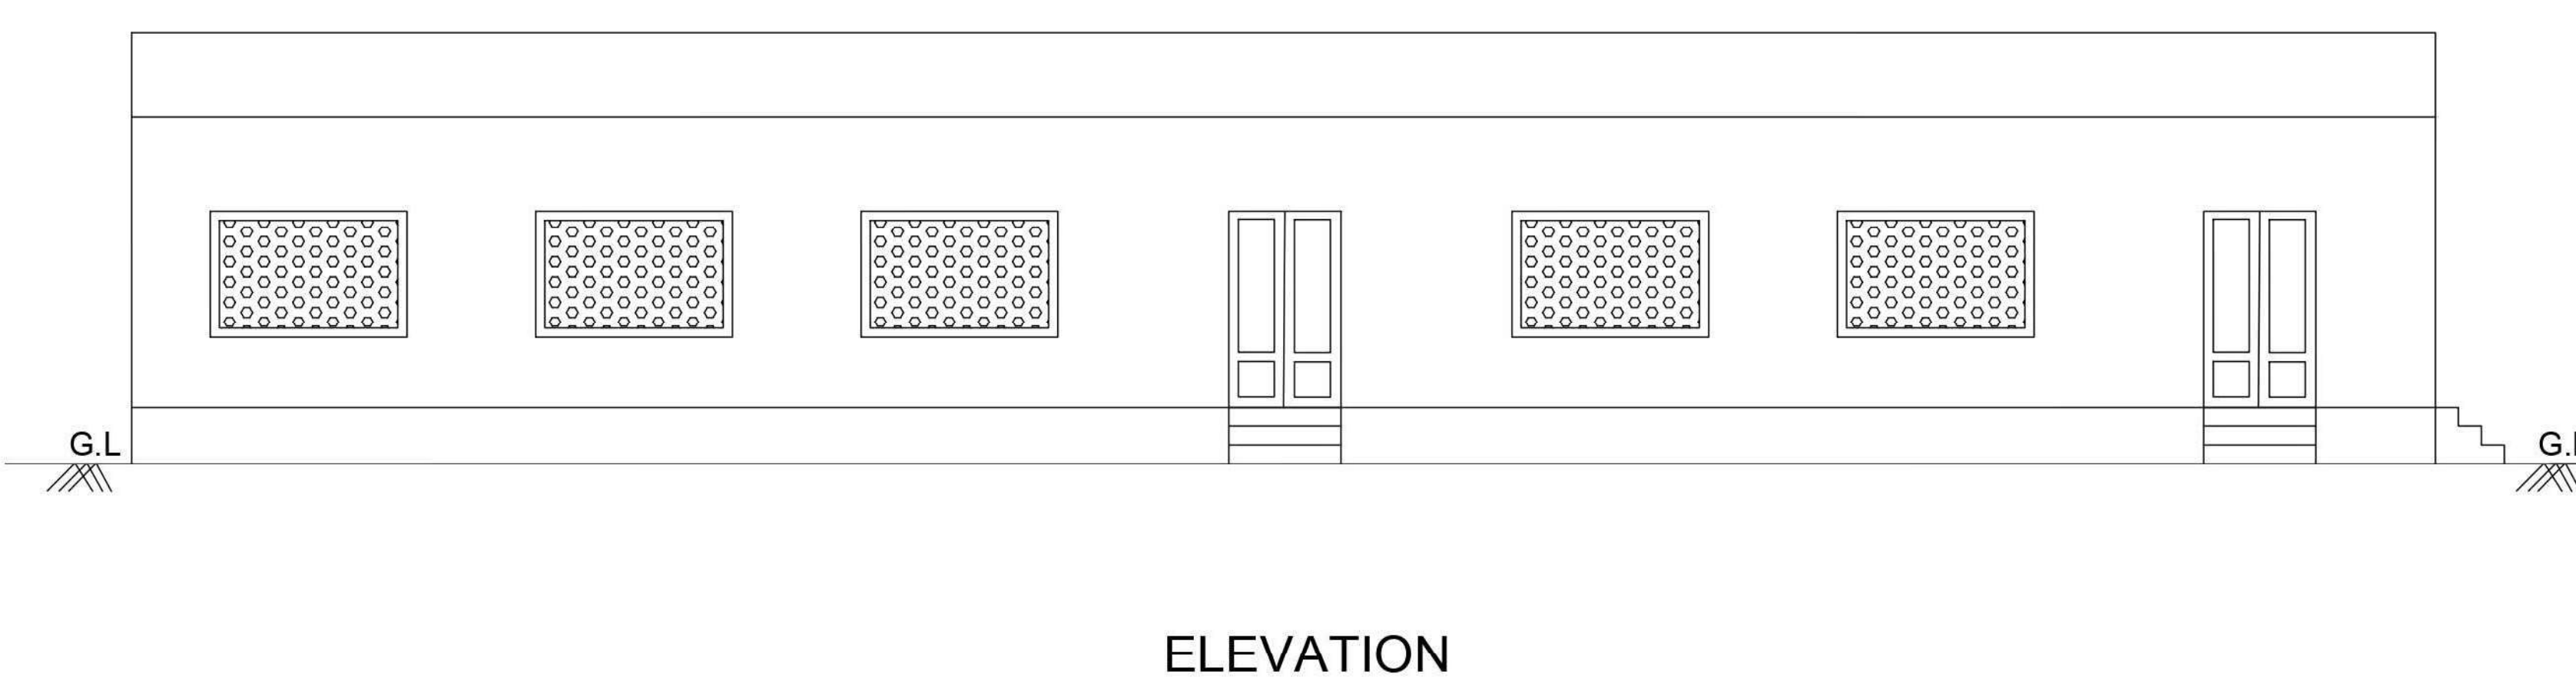

SECTION ON CC

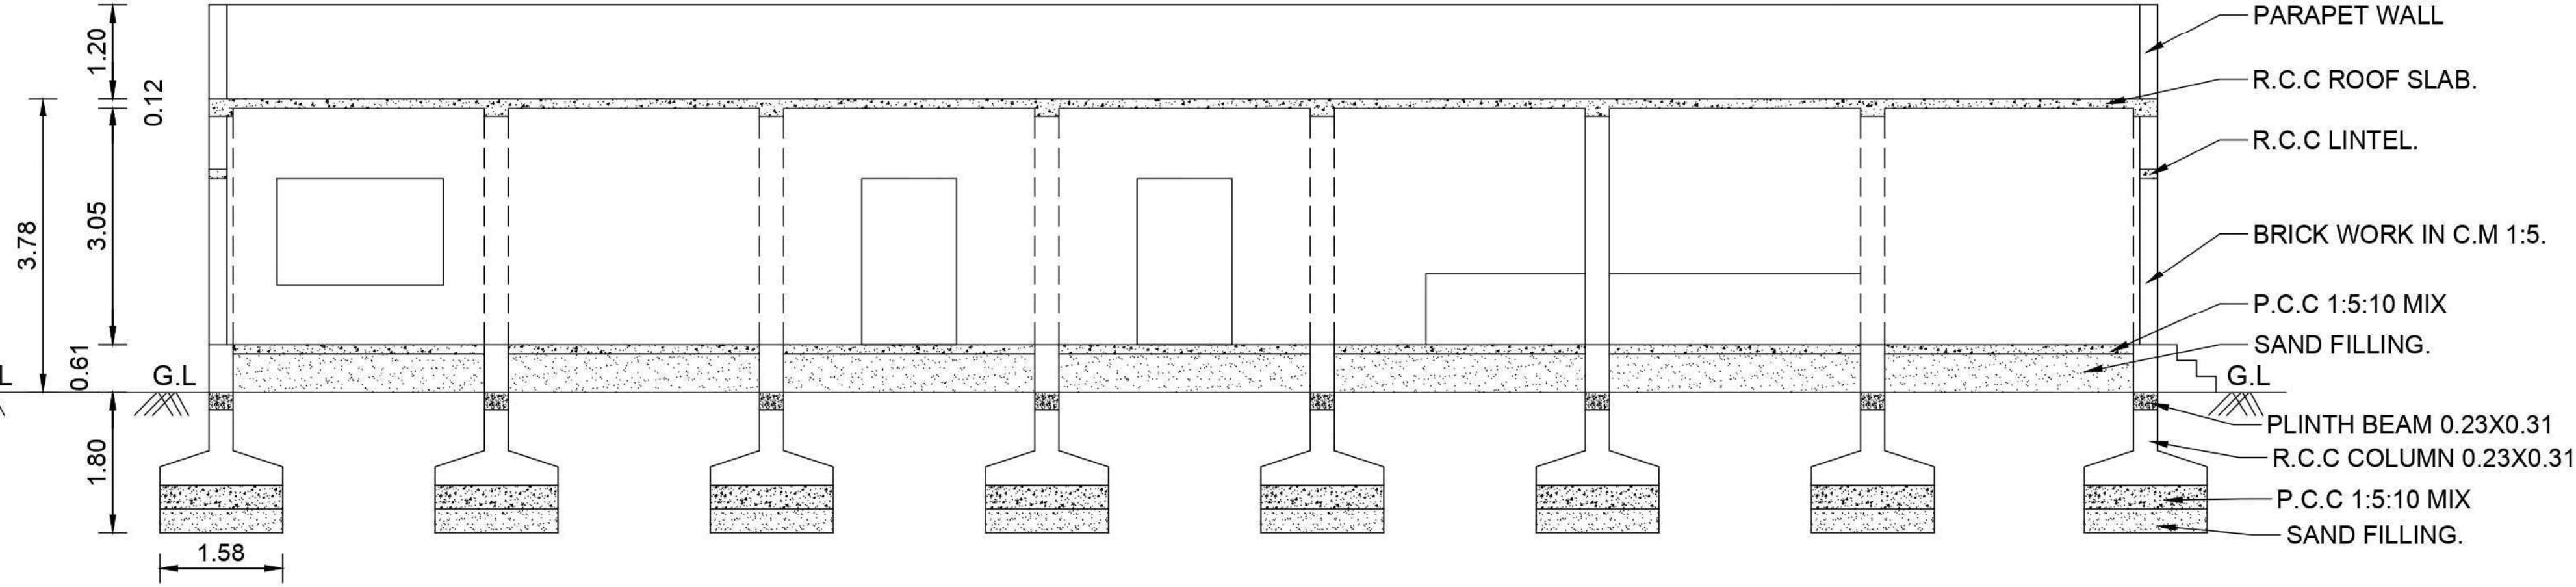

B.P/DTCP NO : 471/2023

P.P/JD DTCP (TD) NO : 97/2024

APPROVAL AUTHORITY


REFERENCE.

D	DOOR	1.22 X 2.13
D1	DOOR	0.91 X 2.13
D2	DOOR	0.76 X 2.13
J	JOLLY	2.13 X 1.37
V	VENTILATOR	0.91 X 0.61


AREA DETAILS.

FLOOR NAME	F.S.I.	NON F.S.I.	TOTAL [SQM]
FLOOR-GROUND	378. 78	-	378. 78
TOTAL	378. 78	-	378. 78

GROUND FLOOR

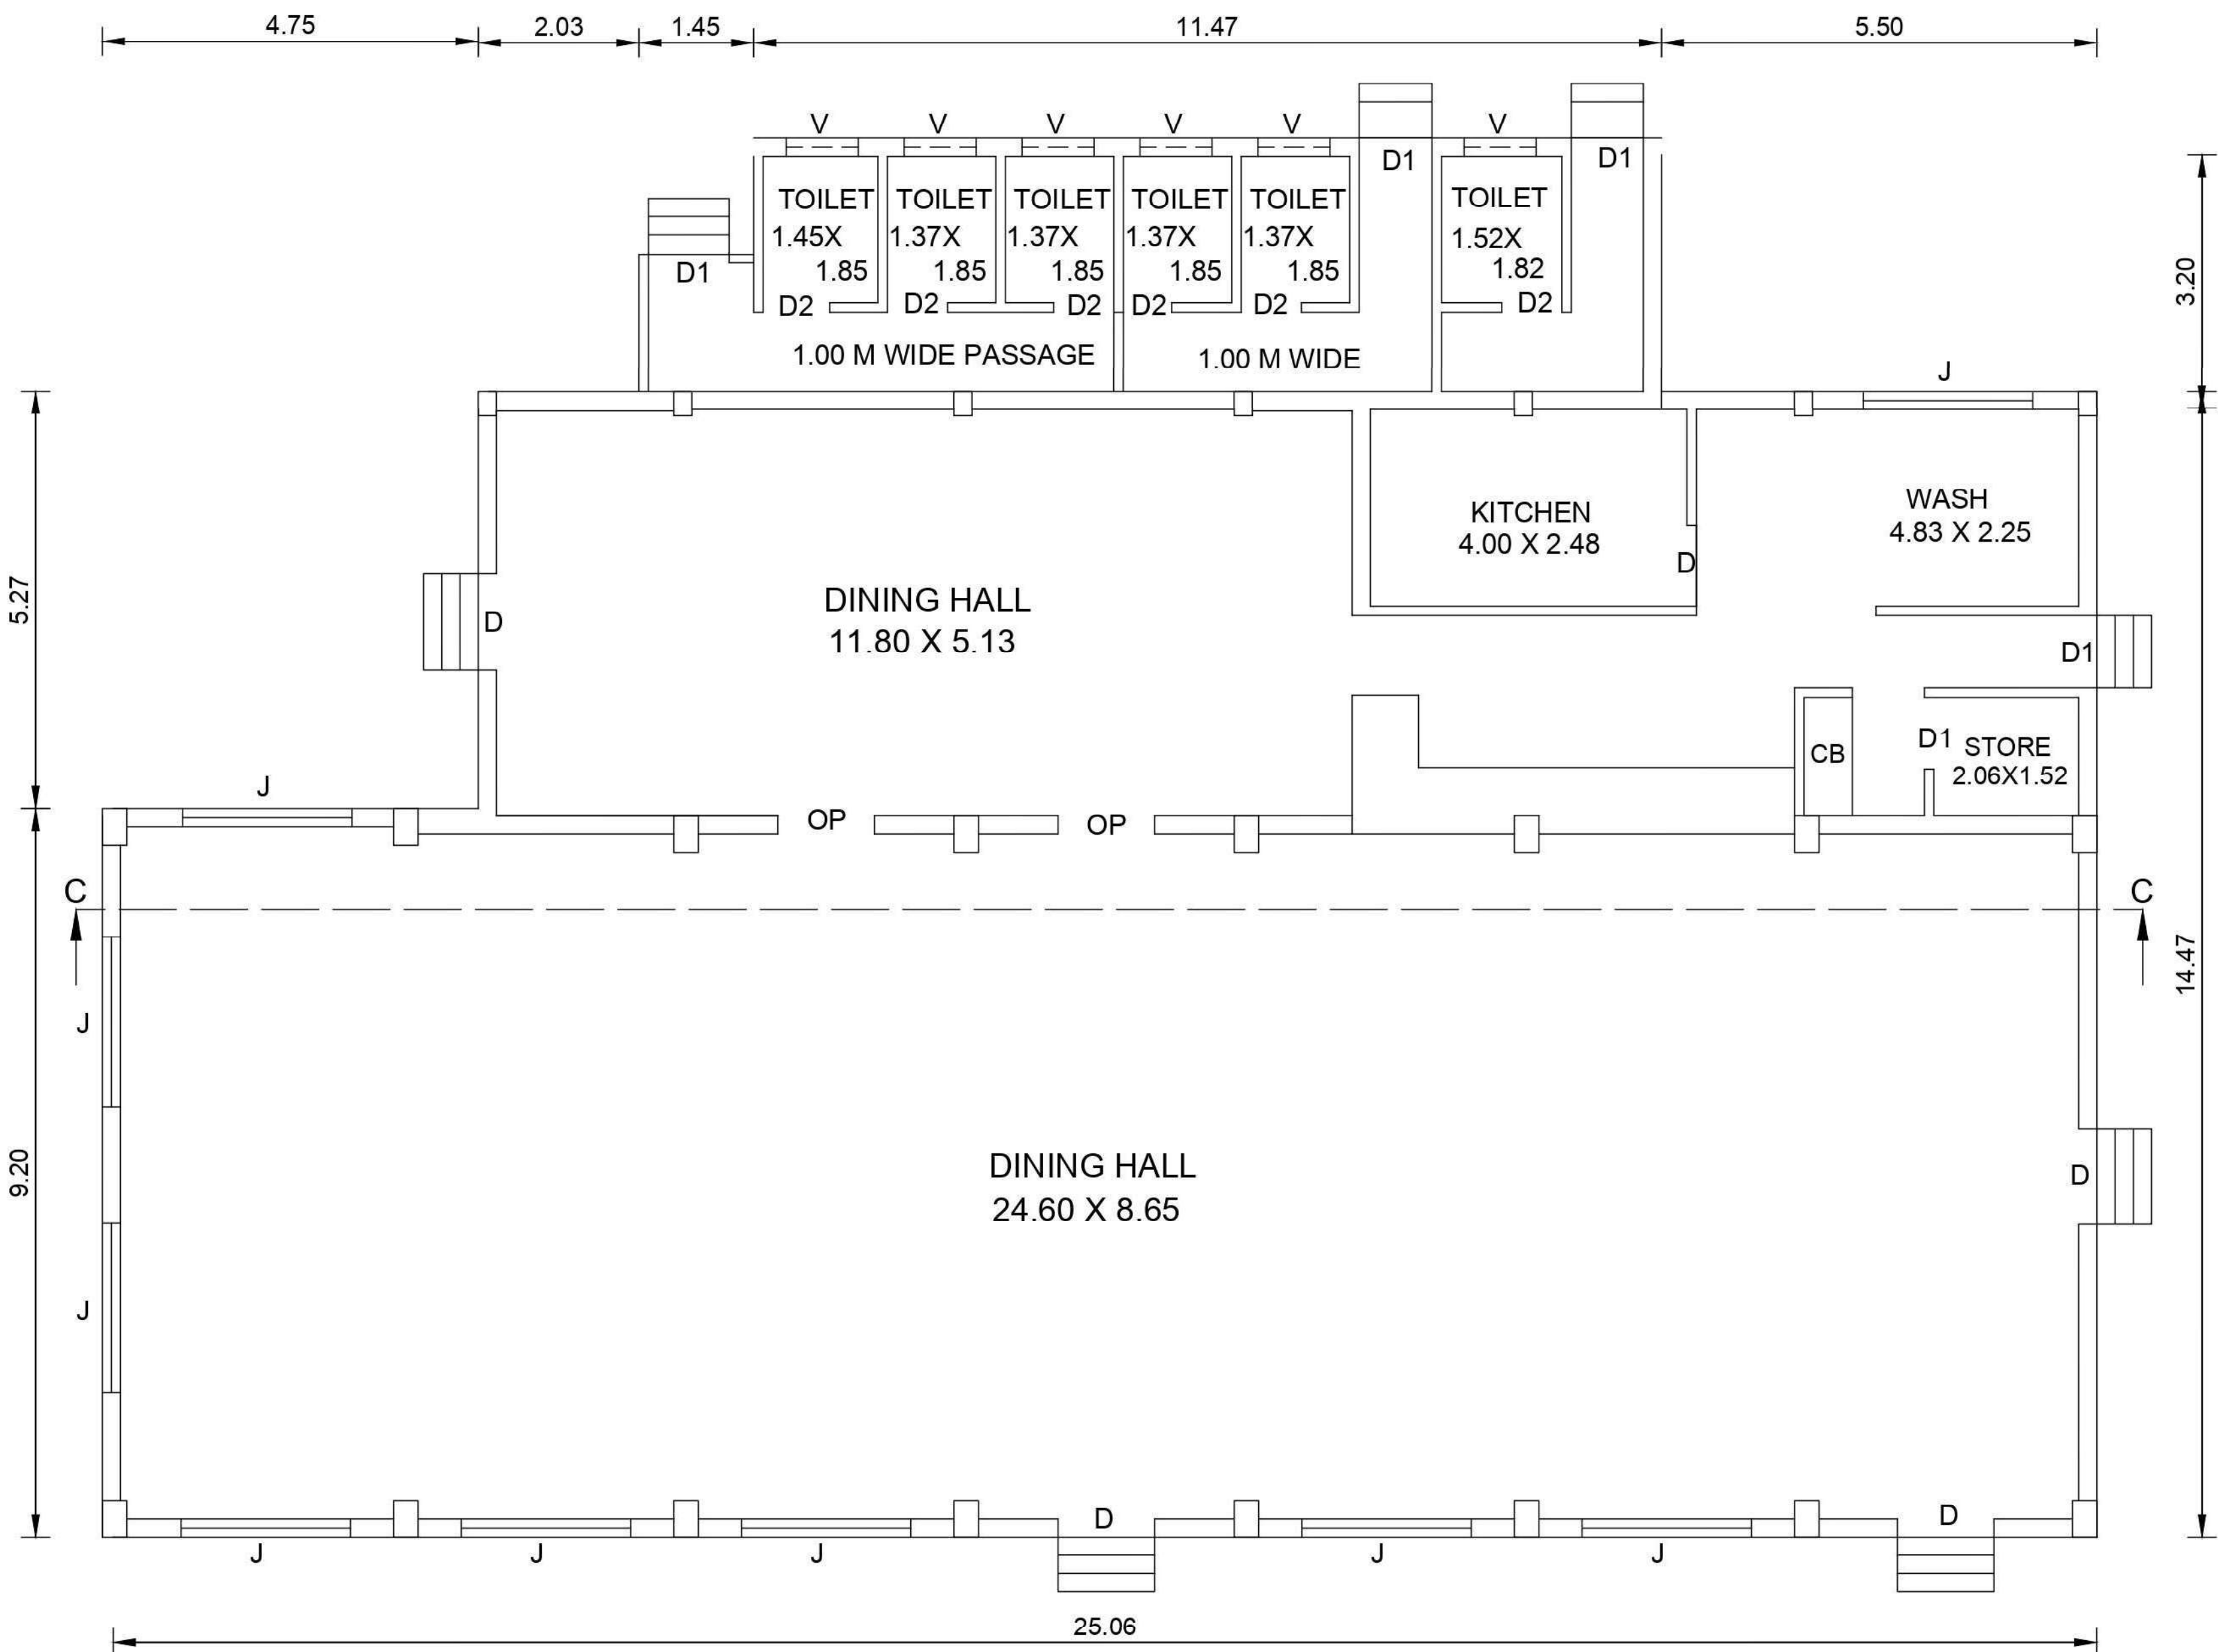

FLOOR-TERRACE

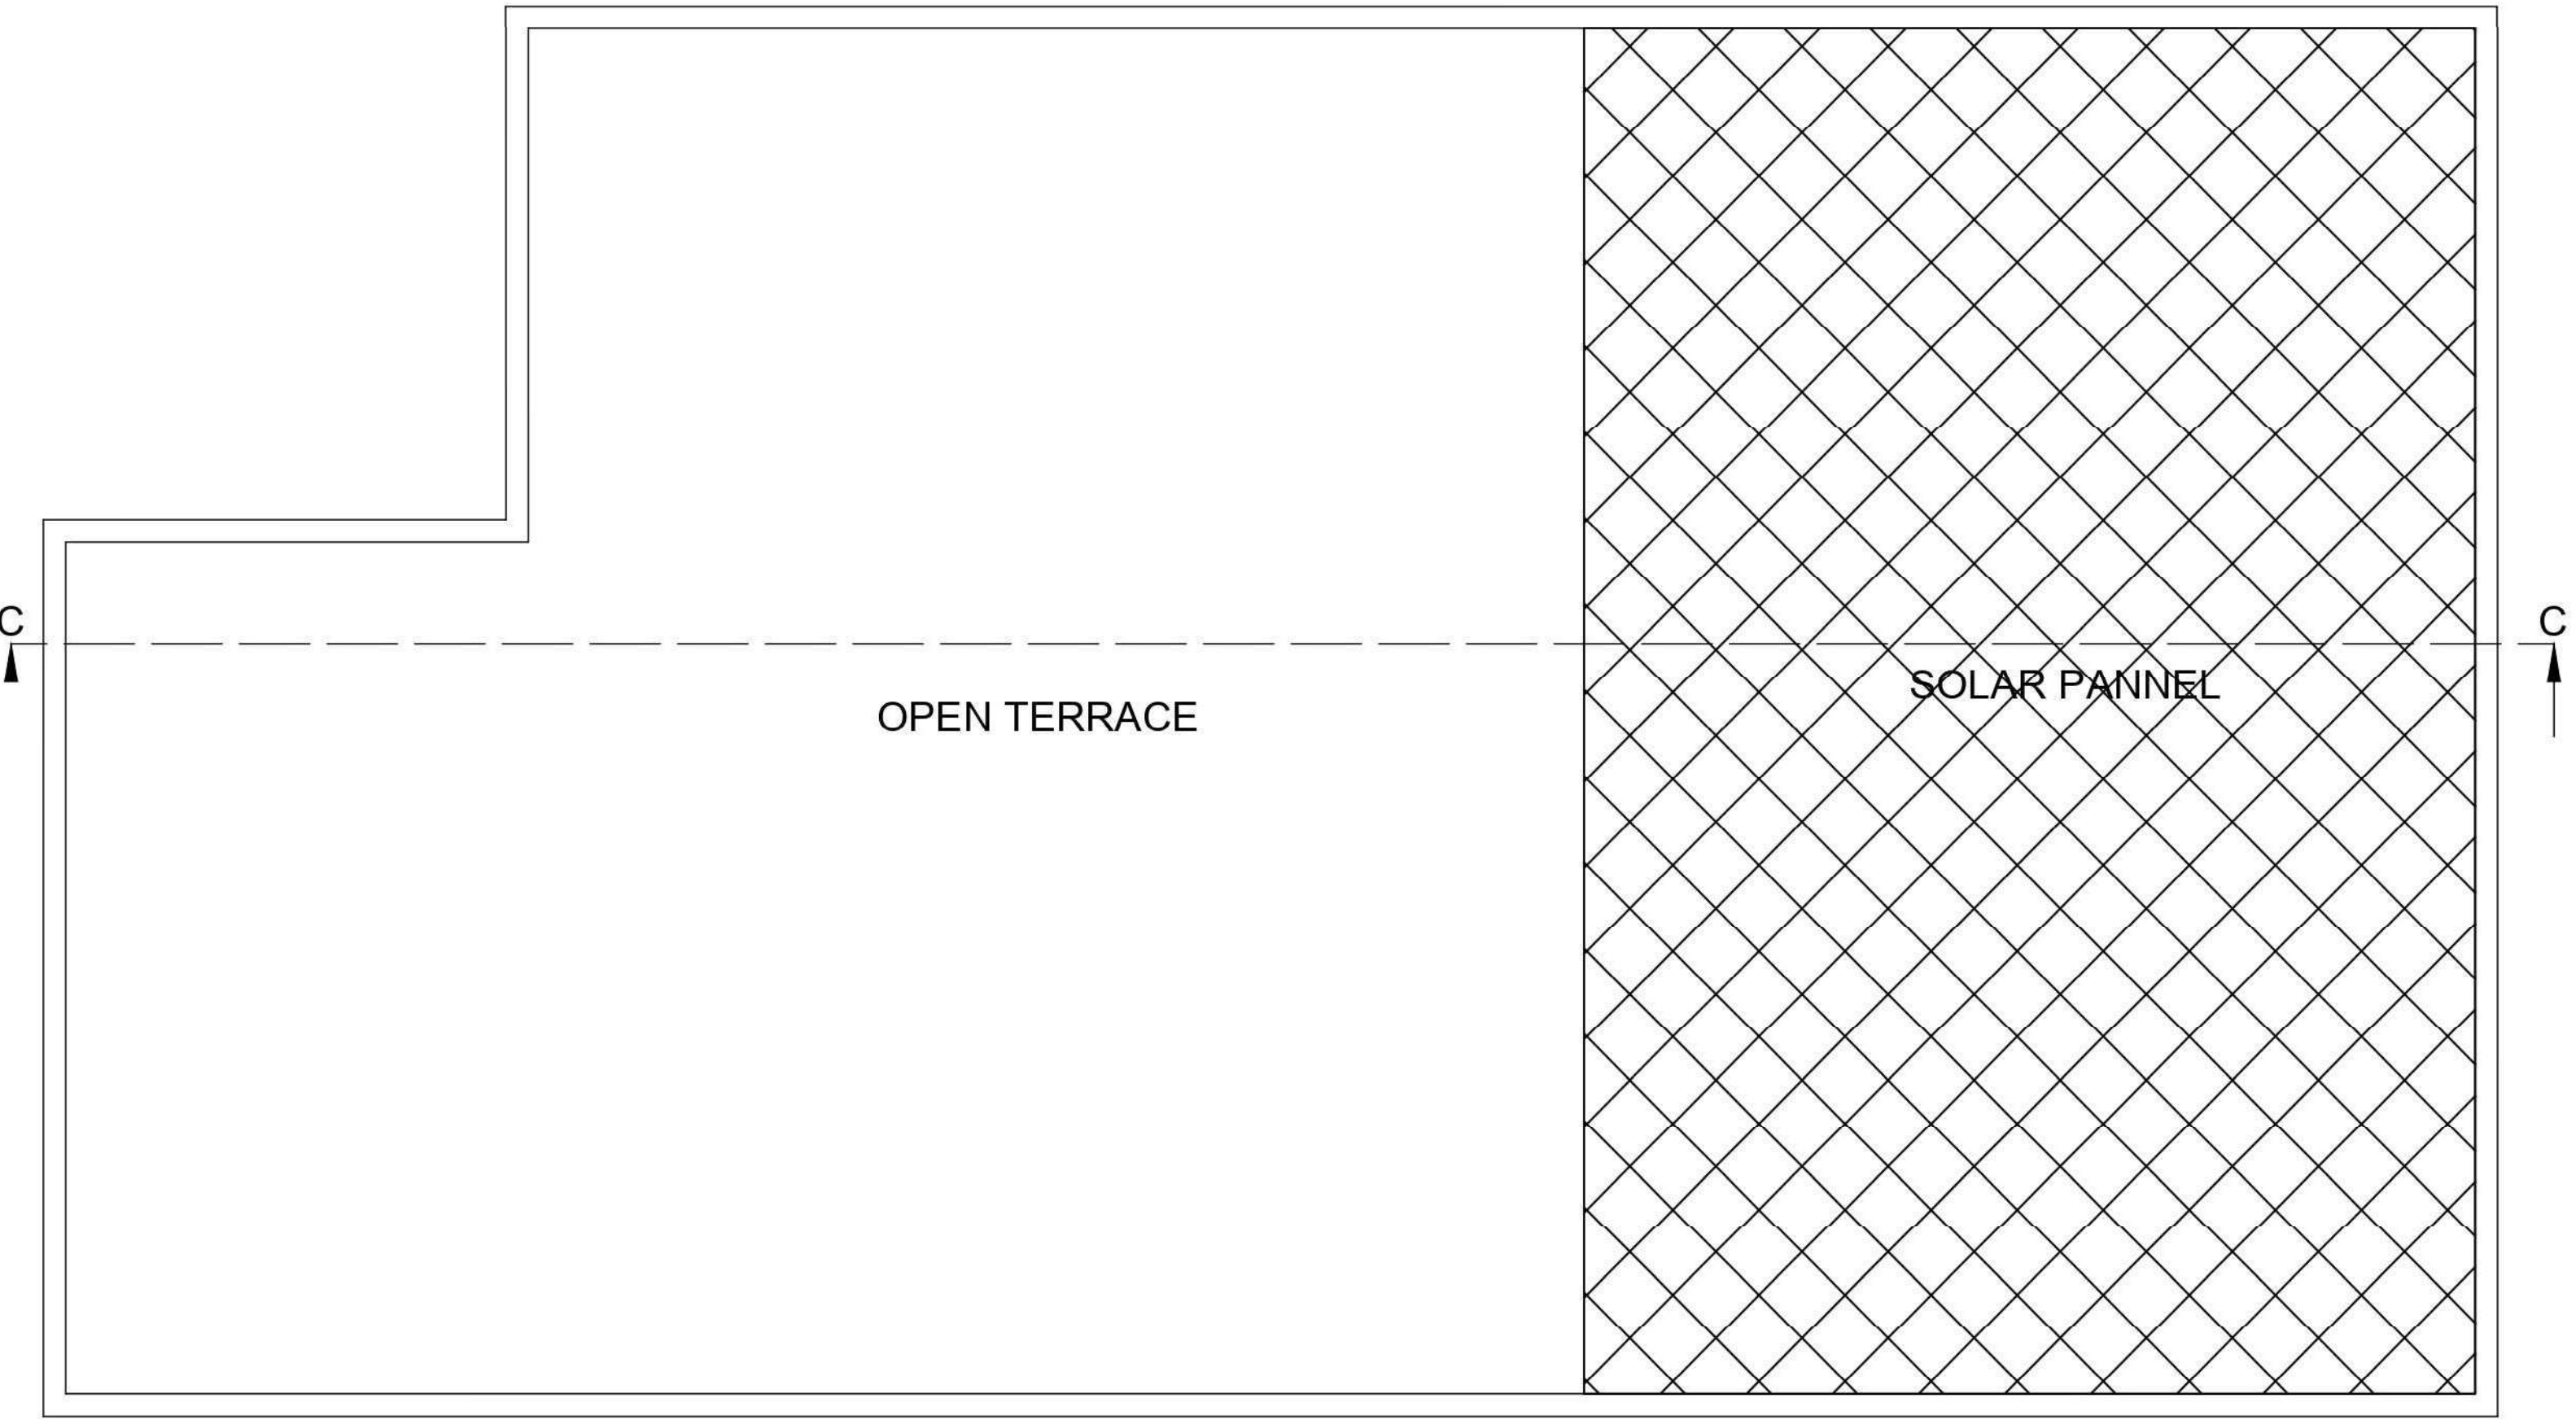

S. Soundrapandian
SECRETARY
National College (Autonomous)
Tiruchirappalli-620 001.

APPLICANT



S. Soundrapandian
S. SOUNDRAPANDIAN, M.E. Structural
35 Grade-1 B.T.P. (Bharathi Nagar)
36, Suppa Colony, Gandy, Ch-32, 9552046424

STRUCTURAL ENGINEER.


S. Nagaraj
S. NAGARAJ, M.Sc. M.E. C.E.F.I.V.
Civil Engineer, Licensed Surveyor
"ARUN CONSTRUCTION"
No.21, First Floor, Karthana Towers
(Hotel Blooms)
13-F, Williams Road, Tiruchirappalli-1
Ph:-0431-2468601, 2464754
RE/Gr./TLPA/MAY 2019 - 027

LICENCED SURVEYOR


PLAN SHOWING THE EXISTING TOILET BUILDING [BLOCK NO: 20] TO THE NATIONAL COLLEGE CAMPUS IN T.S. NO: 1, BLOCK NO: 29, WARD NO: AB, [OLD S.F. NO: 39pt], ZONE - IV [GOLDENROCK ZONE], T.S. NO: 2, 3, 4, BLOCK NO: 21, WARD NO: AA, [OLD S.F. NO: 116pt] ZONE - V [K.ABISHEKAPURAM ZONE] AT DINDUGUL ROAD, K.ABISHEKAPURAM VILLAGE, TIRUCHIRAPPALLI CITY CORPORATION.
SCALE : 1 : 100.

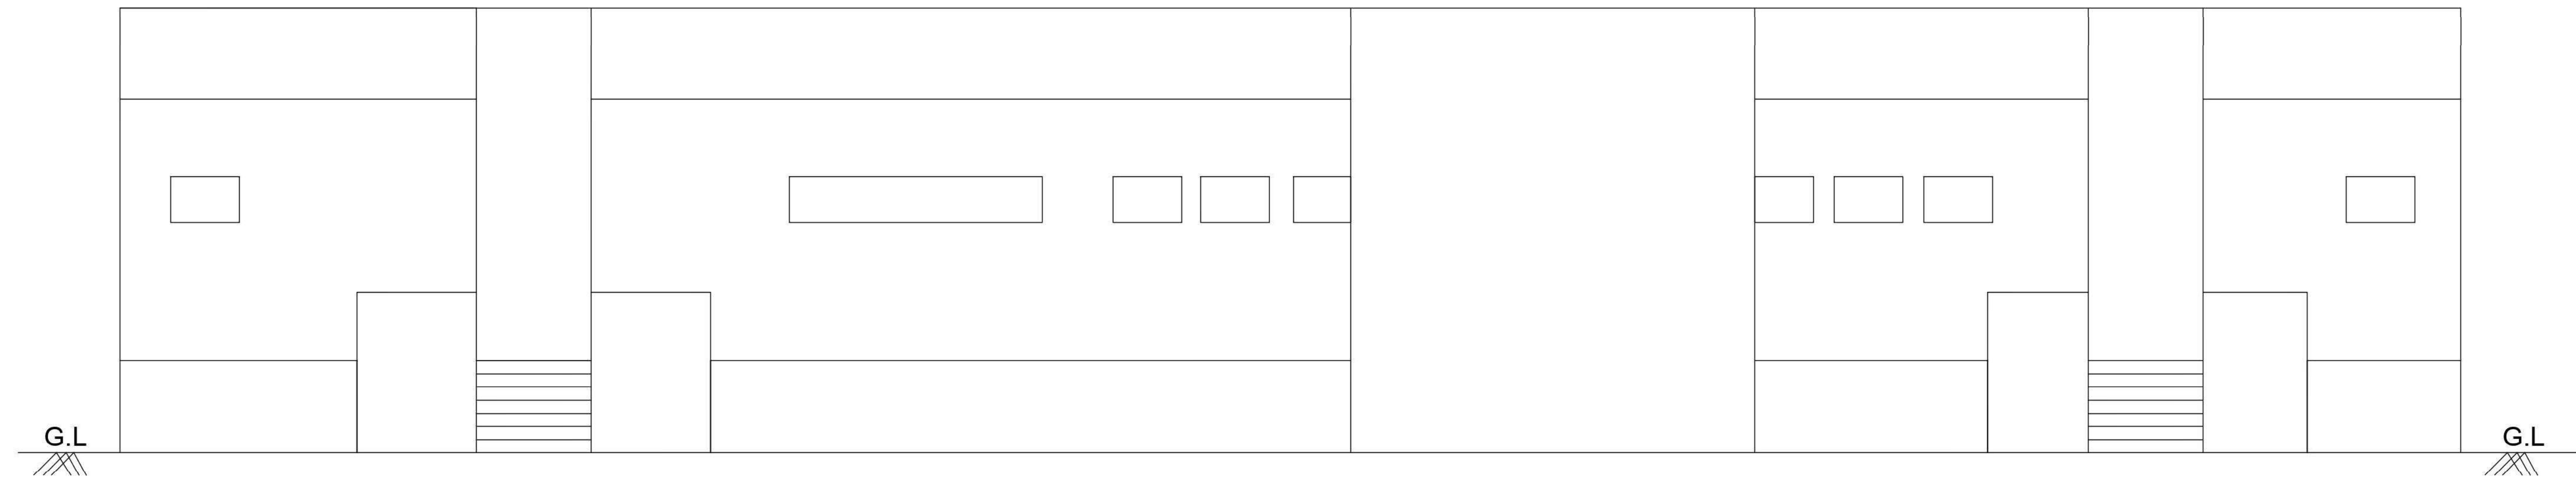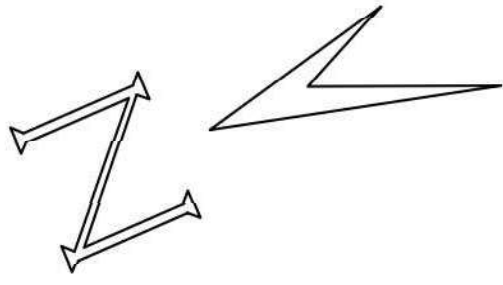


ELEVATION

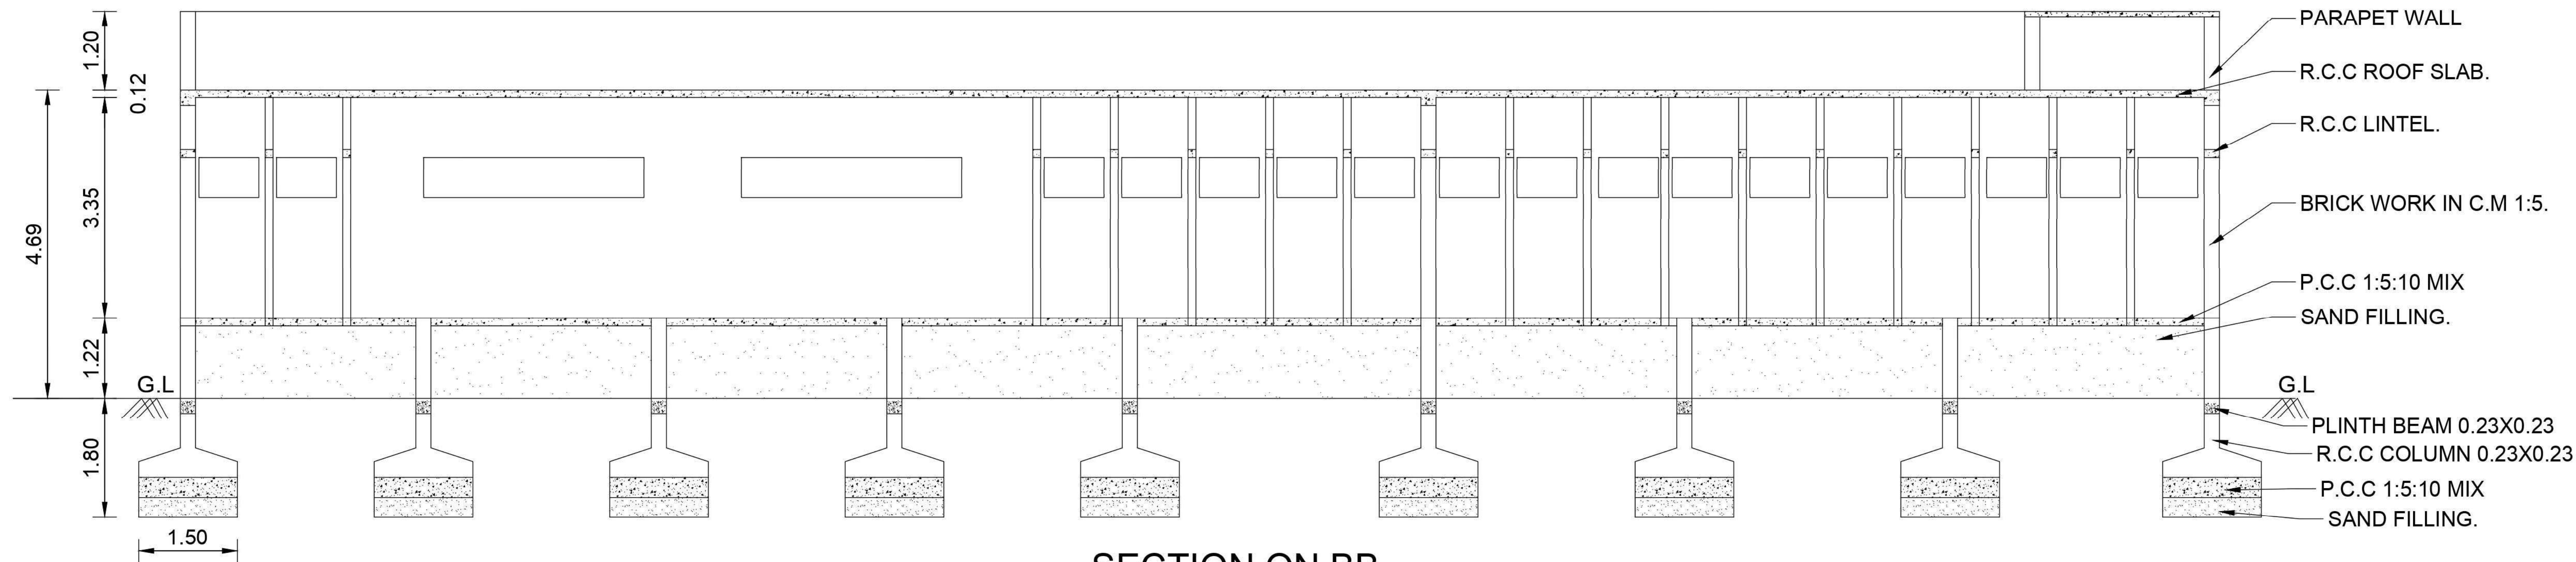

SECTION ON BB

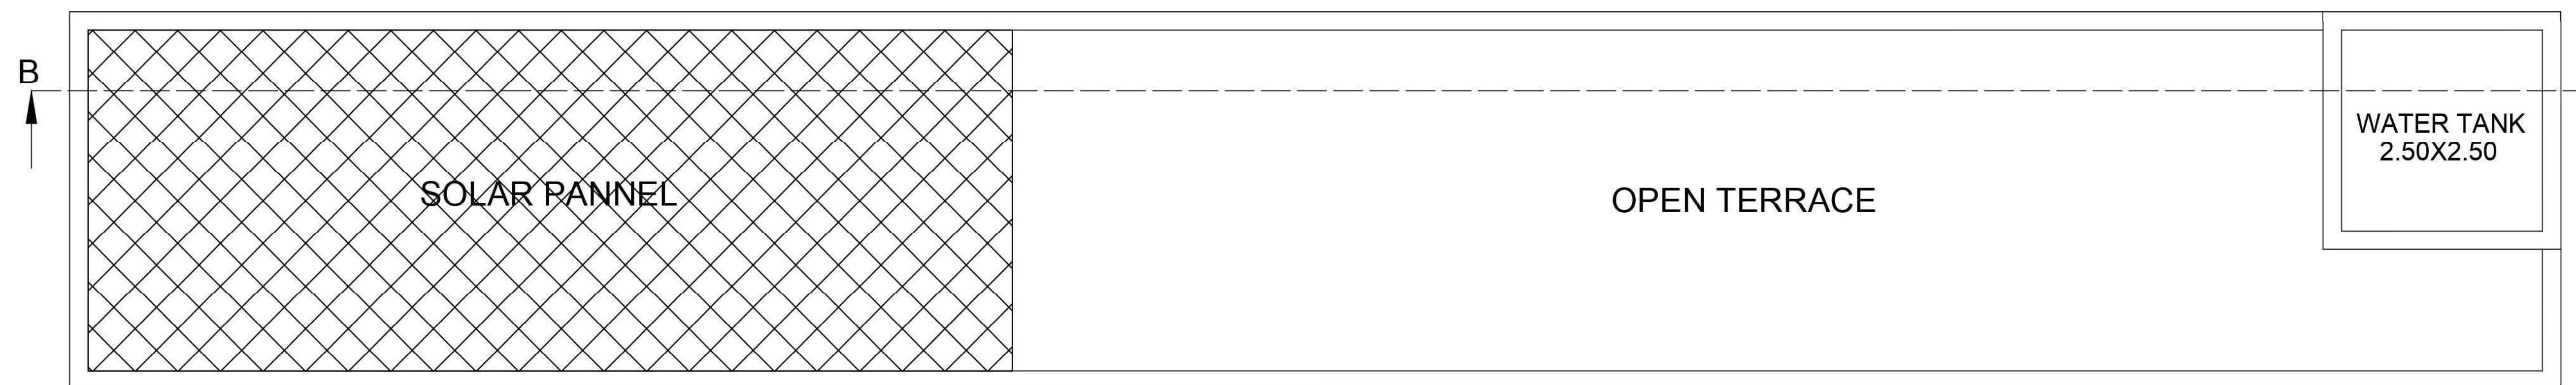

FLOOR-TERRACE

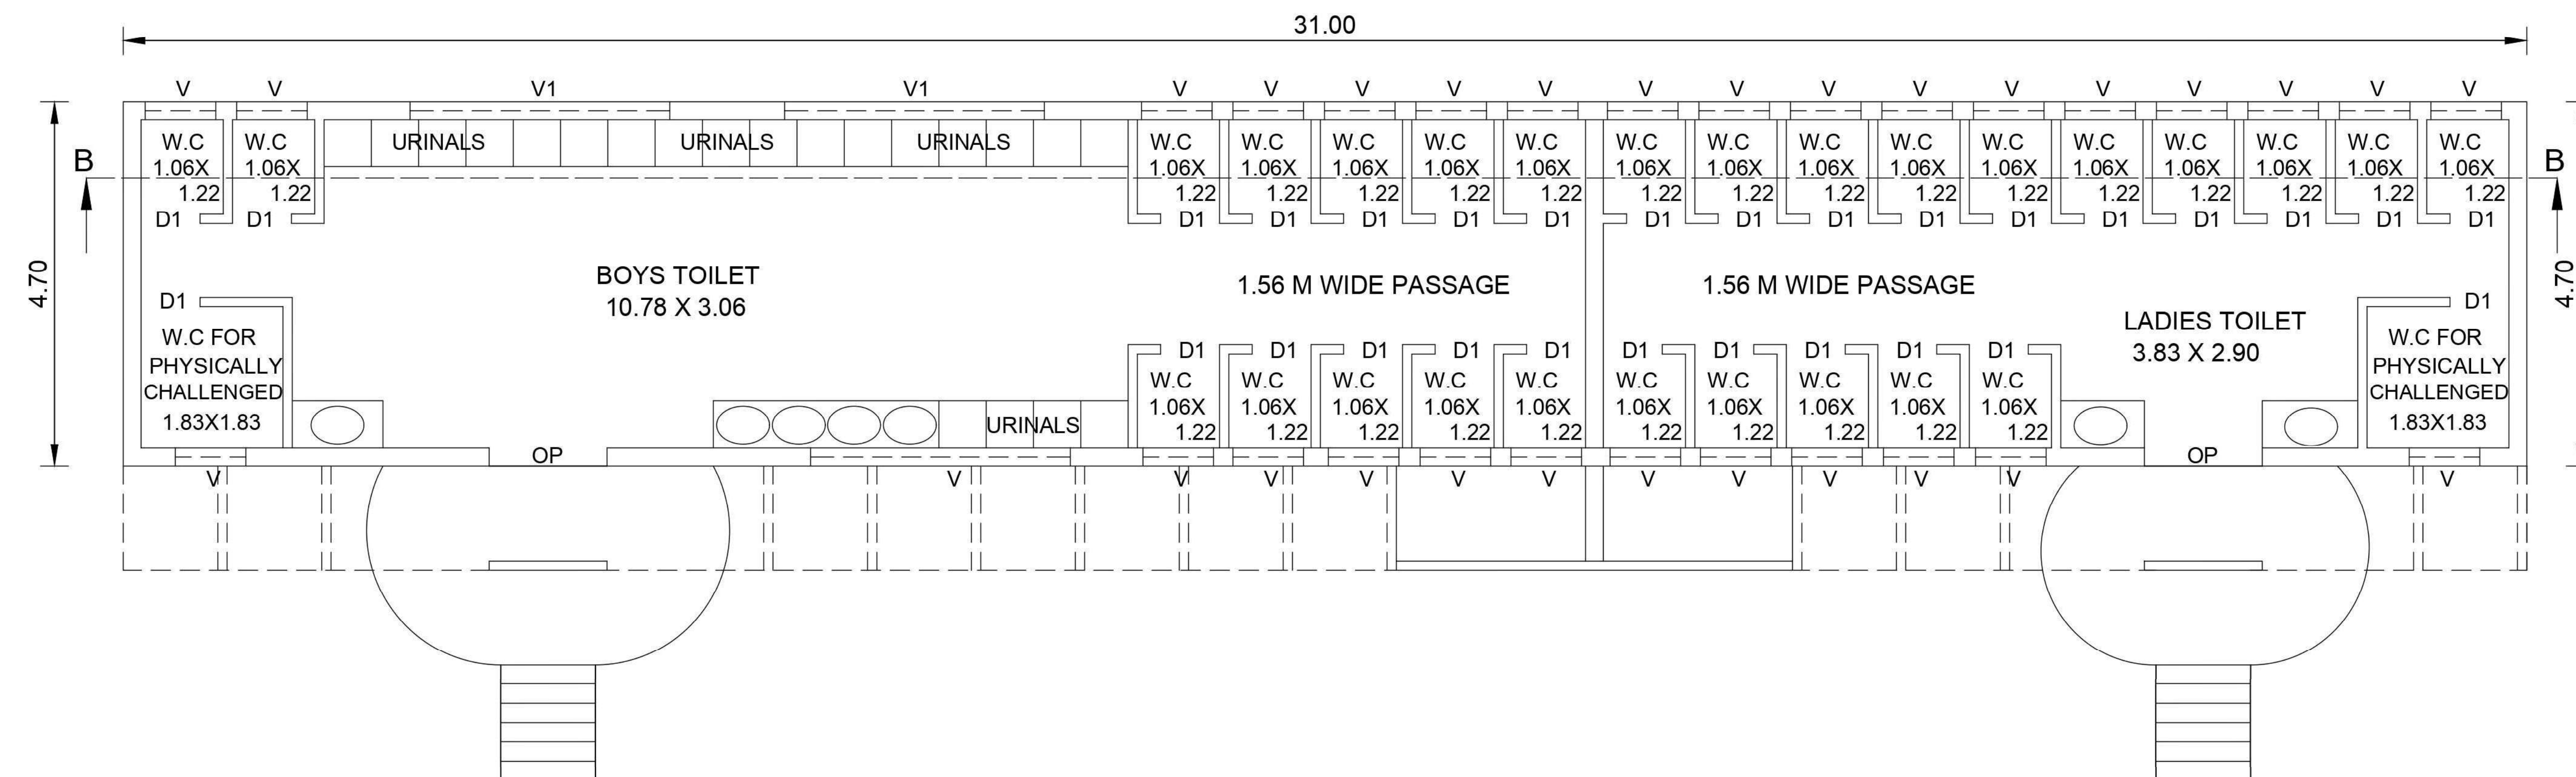

GROUND FLOOR

B.P/DTCP NO : 471/2023

P.P/JD DTCP (TD) NO : 97/2024

APPROVAL AUTHORITY

REFERENCE.

D1	DOOR	0.76 X 2.13
V	VENTILATOR	0.91 X 0.61
V1	VENTILATOR	3.35 X 0.61

AREA DETAILS.

FLOOR NAME	F.S.I.	NON F.S.I.	TOTAL [SQM]
FLOOR-GROUND	145. 70	-	145. 70
TOTAL	145. 70	-	145. 70

Shashidhar
SECRETARY
National College (Autonomous)
Tiruchirappalli-620 001.

APPLICANT

S. Soundrapandian
S. SOUNDRAPANDIAN, M.E. Structural
SE Grade-I DTCP (R.No.COLRGN/SE/G-1/2019/06/15)
36, Suppa Colony, Guindy, Ch-32. 9952046424



STRUCTURAL ENGINEER.

S. Nagaraj
S. NAGARAJ, M.E. C.E.E.L.V.
Civil Engineer, Licensed Surveyor
"ARUN CONSTRUCTION"
No.21, First Floor, Kandhana Towers
(Hotel Blossoms)
13-F, Williams Road, Tiruchirappalli-1
Ph.:0431-2468601, 2464764
RE/G.I./TLPA/MAY 2019 - 027

LICENCED SURVEYOR

PLAN SHOWING THE EXISTING MADAPALLI BUILDING [BLOCK NO: 15] TO THE NATIONAL COLLEGE CAMPUS
IN T.S. NO: 1, BLOCK NO: 29, WARD NO: AB, [OLD S.F. NO: 39pt], ZONE - IV [GOLDENROCK ZONE], T.S. NO: 2,
3, 4, BLOCK NO: 21, WARD NO: AA, [OLD S.F. NO: 116pt] ZONE - V [K.ABISHEKAPURAM ZONE] AT
DINDUGUL ROAD, K.ABISHEKAPURAM VILLAGE, TIRUCHIRAPPALLI CITY CORPORATION.

SCALE : 1 : 100.

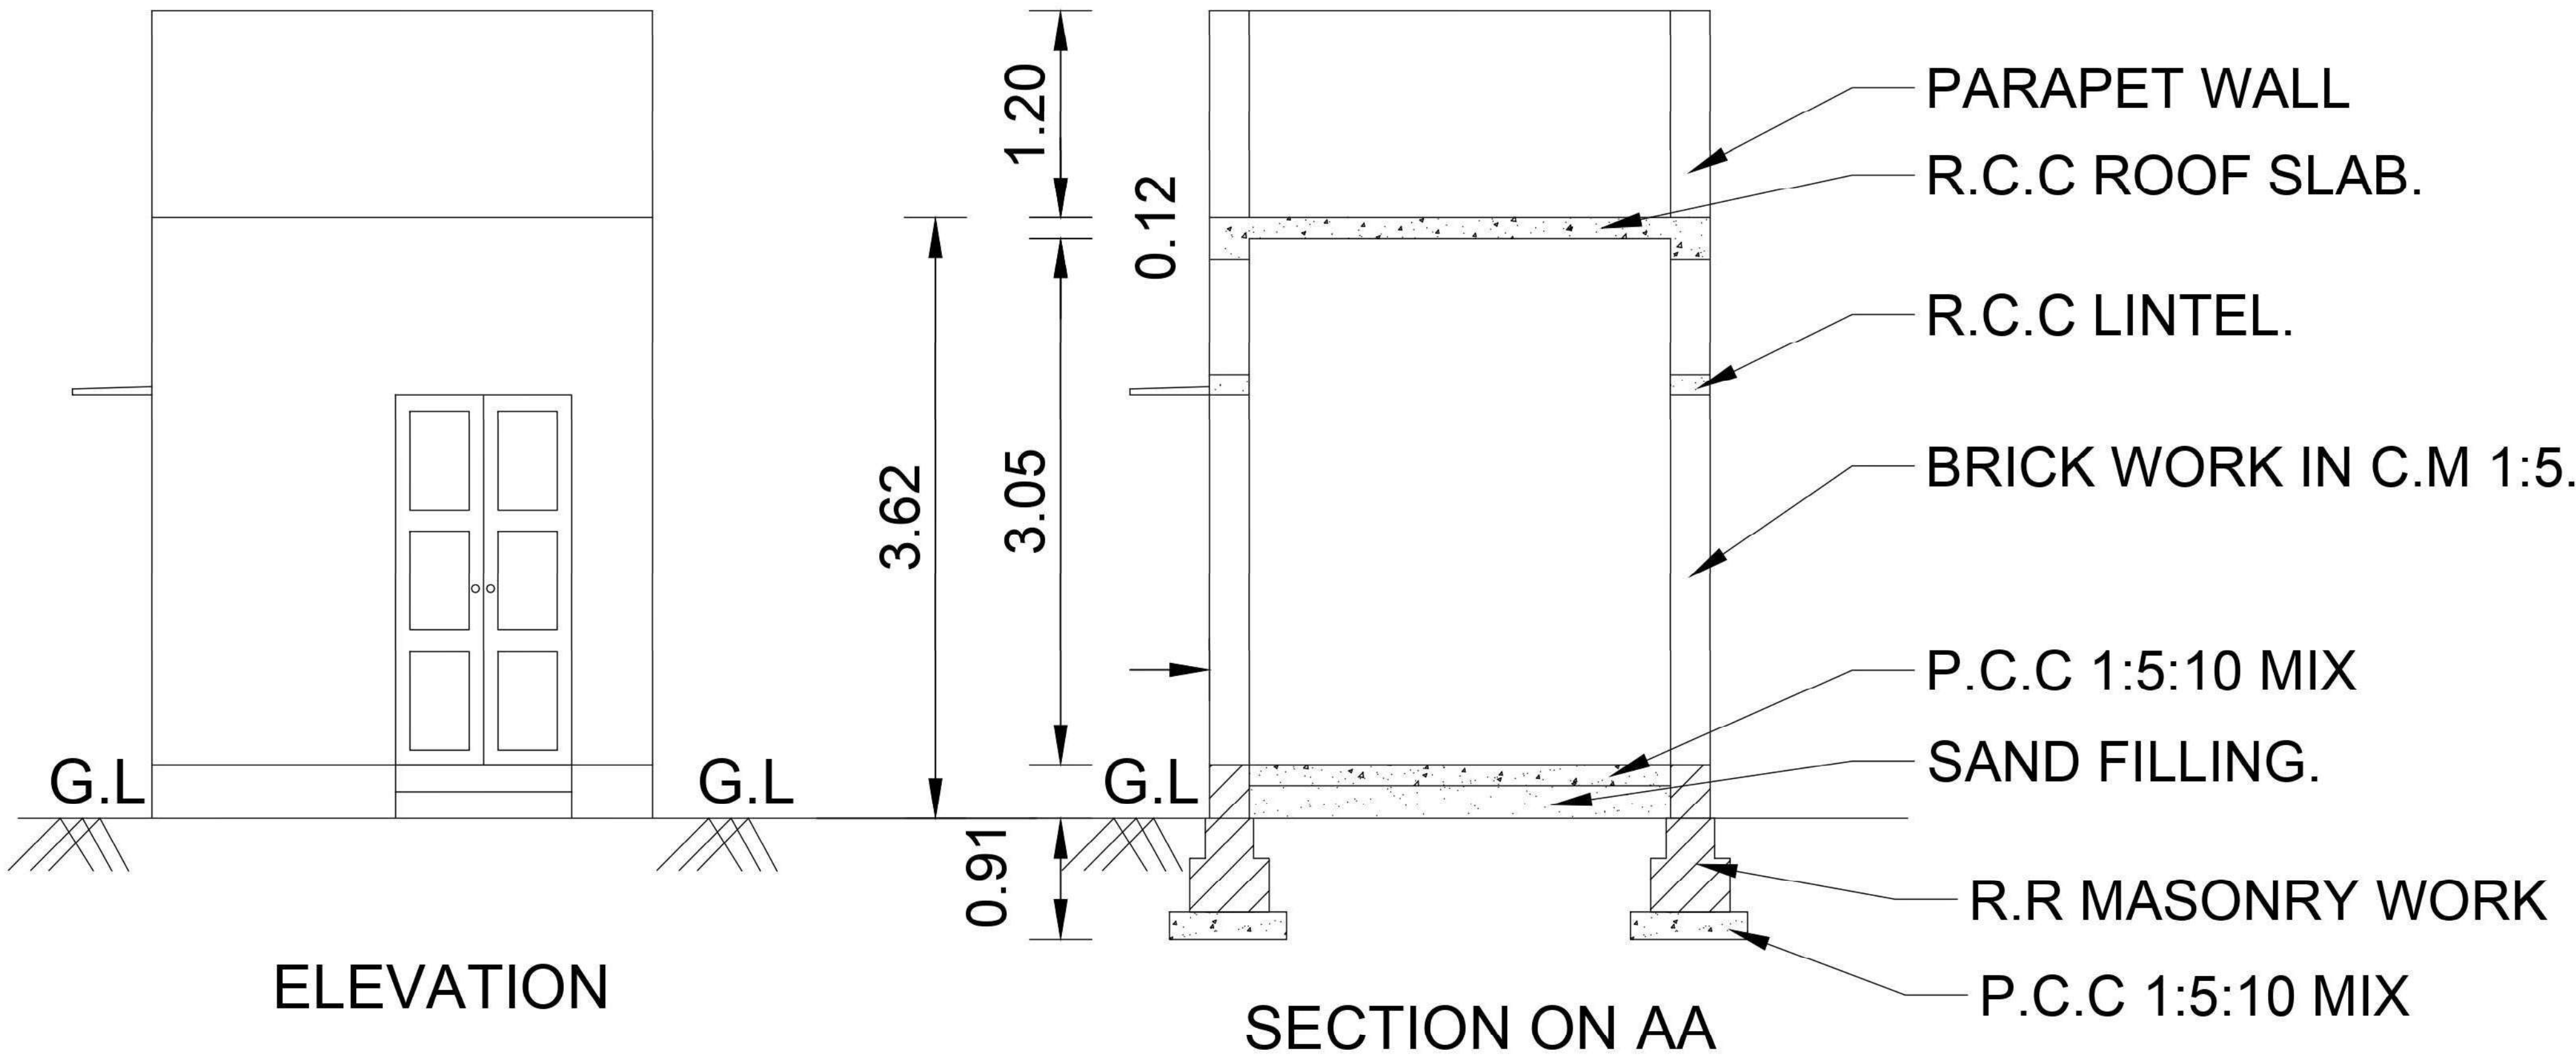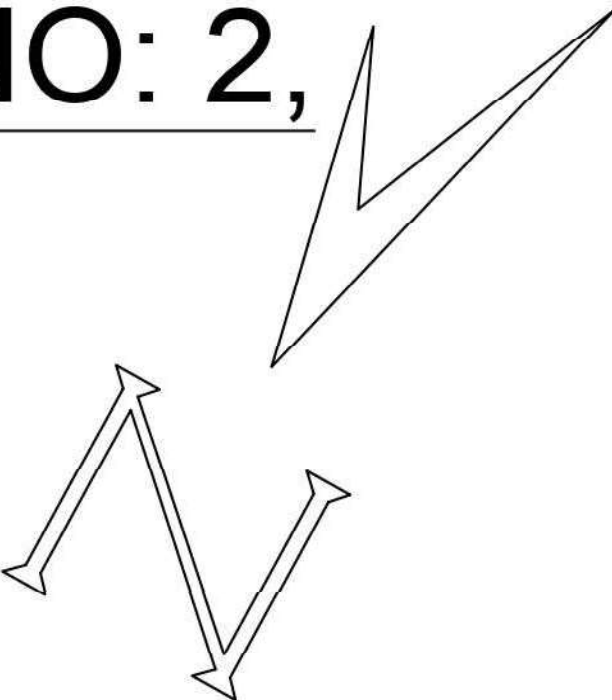

B.P/DTCP NO : 471/2023

P.P/JD DTCP (TD) NO : 97/2024


APPROVAL AUTHORITY

REFERENCE.

D	DOOR	1.00 X 2.13
W	WINDOW	0.91 X 0.91

AREA DETAILS.

FLOOR NAME	F.S.I.	NON F.S.I.	TOTAL [SQM]
FLOOR-GROUND	17. 40	-	17. 40
TOTAL	17. 40	-	17. 40

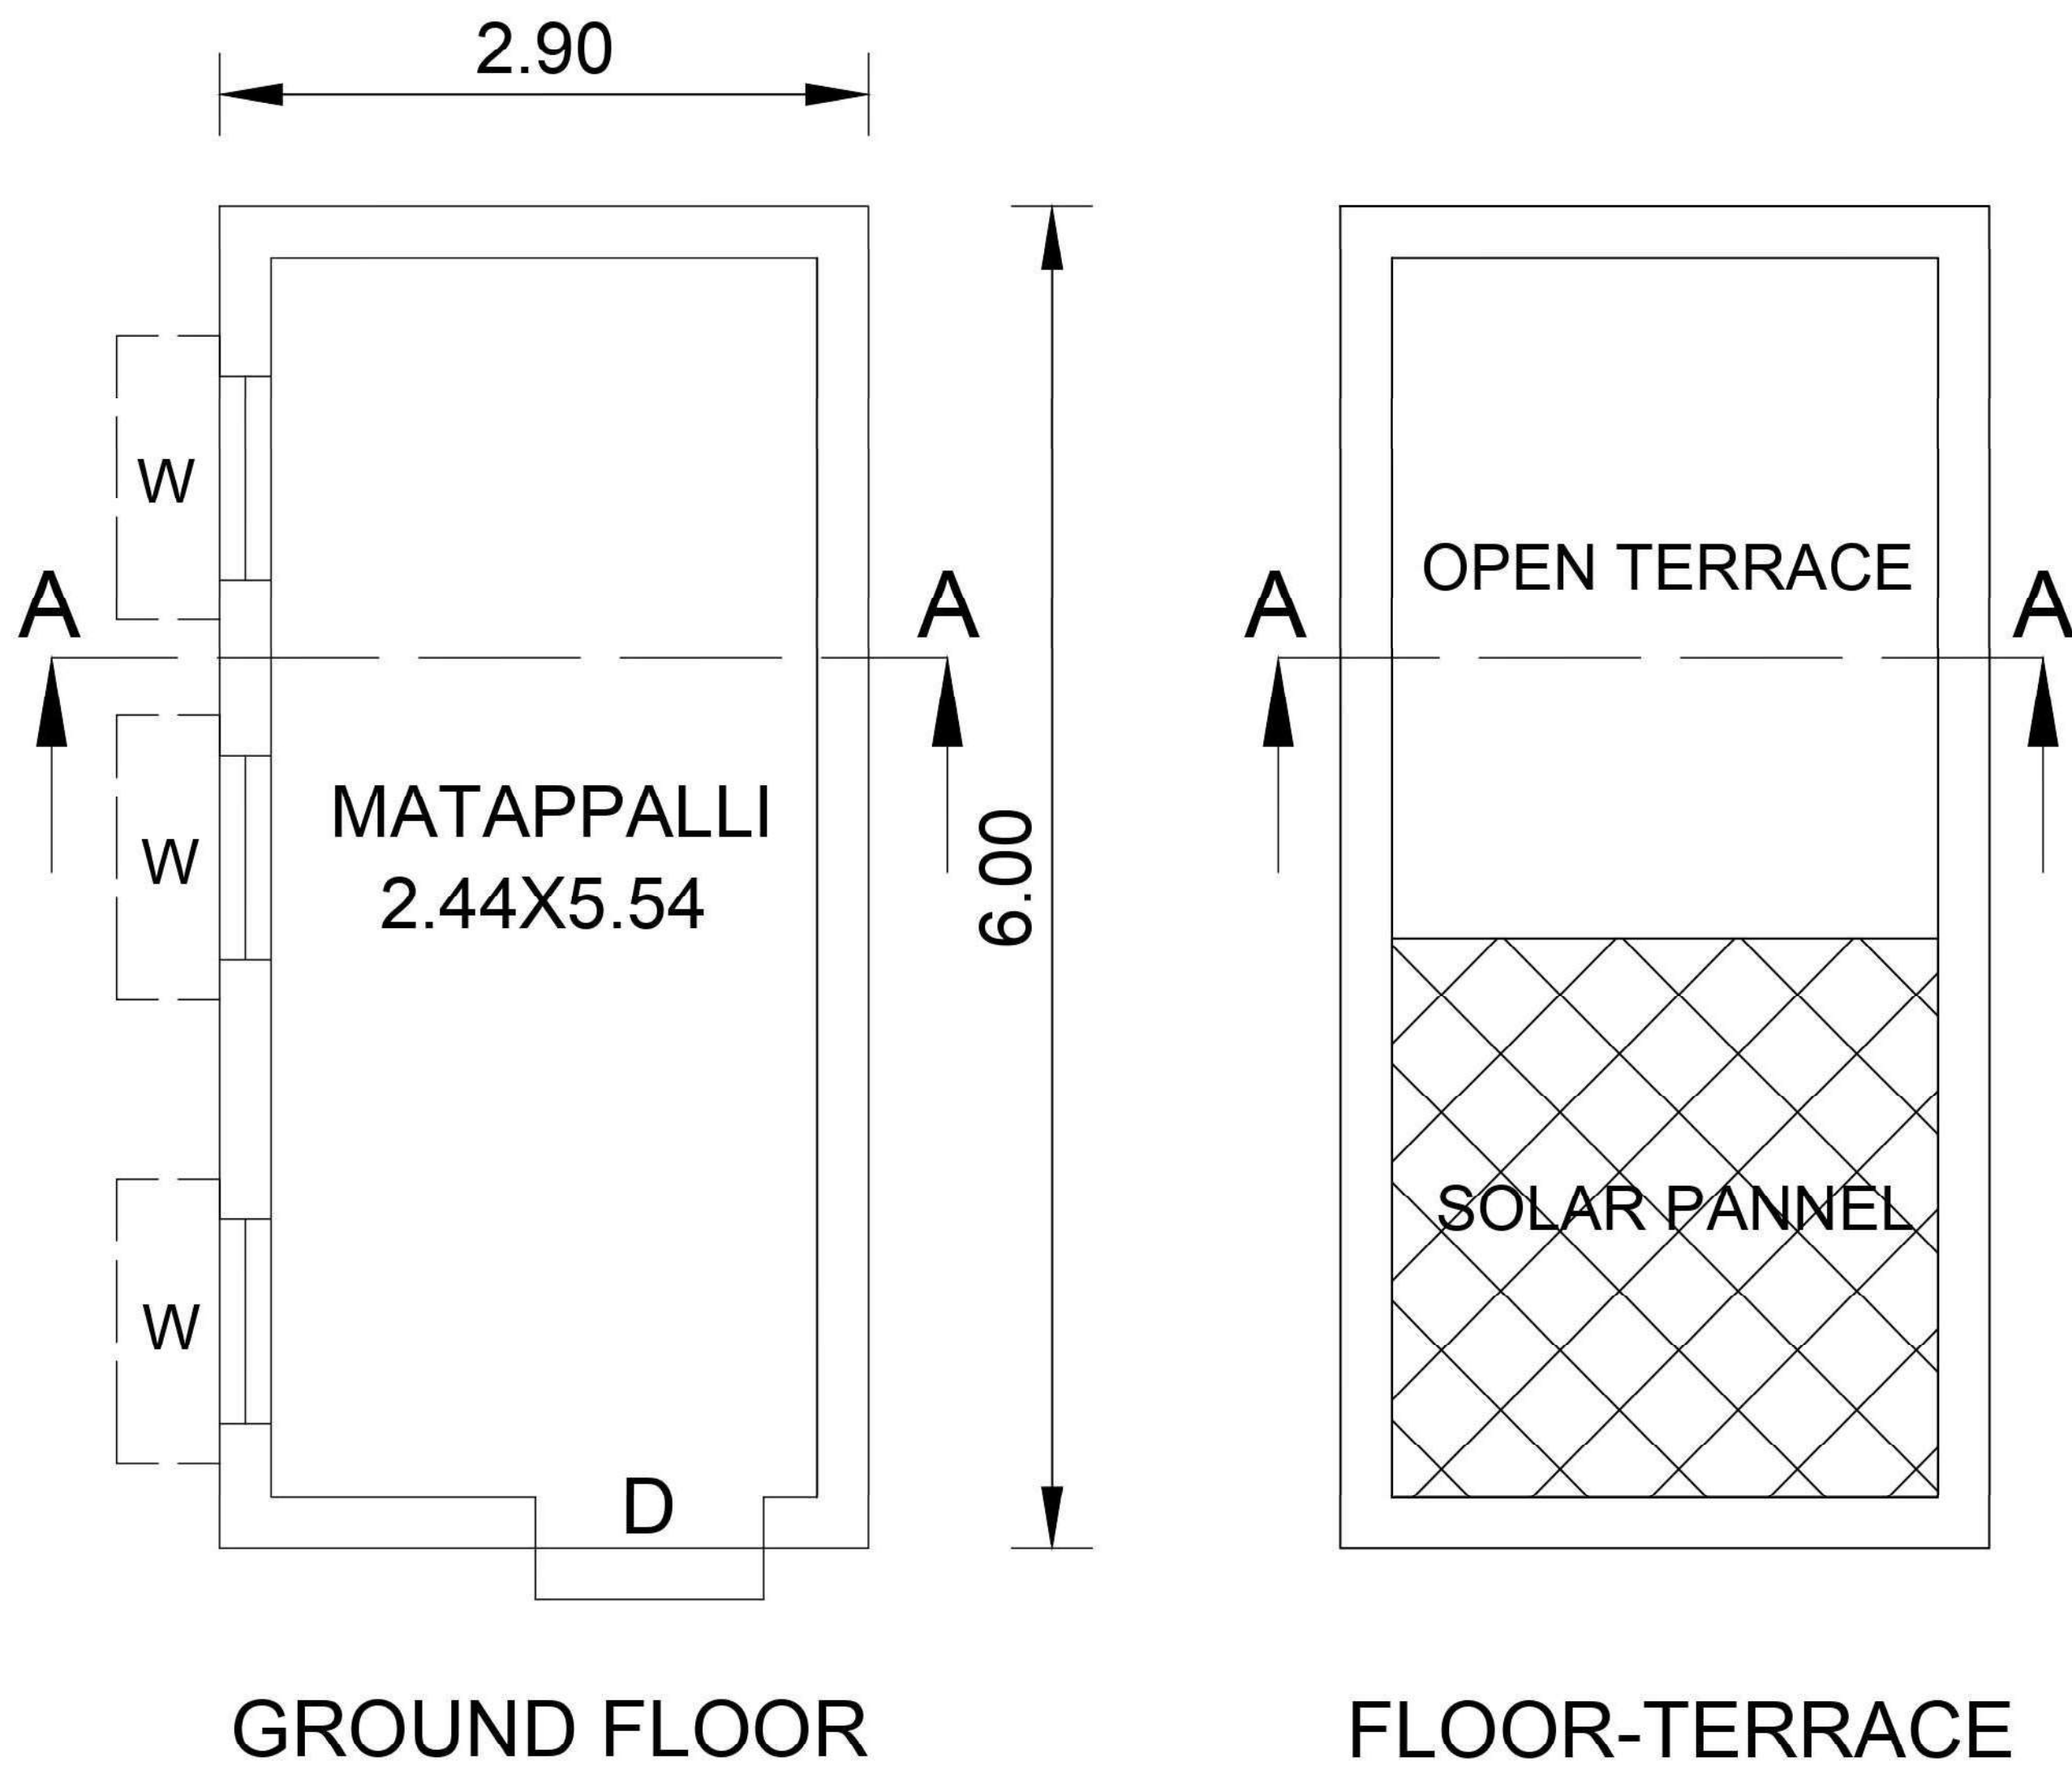



SECRETARY
National College (Autonomous)
Tiruchirappalli-620 001.

APPLICANT


S. SOUNDRAPANDIAN, M.E.Structural
SE Grade-I DTCP (R.No:CLRGW/SE/Gr-I/2019/06/15)
36, Suppa Colony, Guindy, Ch-32. 9952046424

STRUCTURAL ENGINEER.

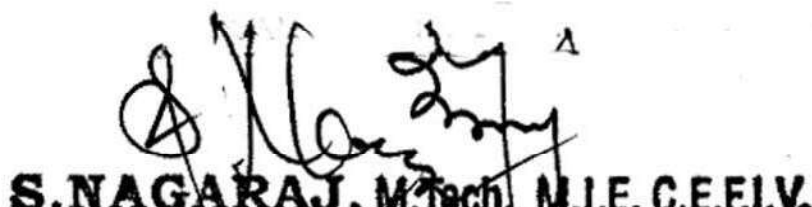
S.NAGARAJ, M.Tech, M.I.E, C.E.F.I.V.
Civil Engineer, Licenced Surveyor
"ARUN CONSTRUCTION"
No.21, First Floor, Kandhana Towers
(Hotel Bloosoms)
13-F, Williams Road, Tiruchirappalli-1
Ph.:0431-2468601, 2464754
RE/Gr.I/TLPA/MAY 2019 - 027

LICENCED SURVEYOR

LAYOUT PLAN SHOWING REVISED AND ADDITIONAL CONSTRUCTION TO THE EXISTING BUILDINGS IN NATIONAL COLLEGE CAMPUS IN T.S. NO: 1, BLOCK NO: 29, WARD NO: AB, [OLD S.F. NO: 39pt], ZONE - IV [GOLDENROCK ZONE], T.S. NO: 2, 3, 4, BLOCK NO: 21, WARD NO: AA, [OLD S.F. NO: 116pt] ZONE - V [K.ABISHEKAPURAM ZONE] AT DINDUGUL ROAD, K.ABISHEKAPURAM VILLAGE, TIRUCHIRAPPALLI CITY CORPORATION.

SCALE : 1 : 800.



AREA DETAILS.

AS PER SURVEY EXTRACT [FMB] - 82,629. 00 SQM.
AS PER DOCUMENT - 82,065. 00 SQM.
SUPER IMPOSED PLOT AREA - 81,823. 00 SQM.

AREA OF THE SITE - 81,823. 00 SQM.
OPEN SPACE - 64,500. 22 SQM.

B.P/DTCP NO : 471/2023

P.P/JD DTCP (TD) NO : 97/2024

APPROVAL AUTHORITY

BLOCK NO	BUILDING NAME	REMARKS	GROUND FLOOR F.S.I	FIRST FLOOR F.S.I	SECOND FLOOR F.S.I	THIRD FLOOR F.S.I	TOTAL F.S.I AREA [SQM]	HEAD ROOM NON F.S.I	TOTAL BUILT UP AREA [SQM]
CONSTRUCTED IN OUR COLLEGE BEFORE THE YEAR 1980.									
1	TEMPLE	EXISTING BUILDING	43.89	-	-	-	43.89	-	43.89
3 & 4	JUBILEE & LAB BLOCK	EXISTING BUILDING	2033.42	2033.42	-	-	4066.84	-	4066.84
6	SCIENCE BLOCK	EXISTING BUILDING	2175.01	2175.01	-	-	4350.02	-	4350.02
12	GEOLOGY BLOCK	EXISTING BUILDING	554.65	554.65	554.65	554.65	2218.60	46.42	2265.02
9	STORE SHED	EXISTING BUILDING	397.90	-	-	-	397.90	-	397.90
10	AUDITORIUM	EXISTING BUILDING	751.28	-	-	-	751.28	-	751.28
11	LIBRARY BLOCK	EXISTING BUILDING	902.90	902.90	-	-	1805.80	-	1805.80
16	TEACHERS HOSTEL	EXISTING BUILDING	299.24	299.24	-	-	598.48	-	598.48
17	STADIUM	EXISTING BUILDING	79.91	-	-	-	79.91	-	79.91
8	RAMANUJAM BLOCK	TO BE DEMOLISED	-	-	-	-	-	-	-
2	SHED	TO BE DEMOLISED	-	-	-	-	-	-	-
5	P.U.C BLOCK	ALREADY DEMOLISED	-	-	-	-	-	-	-
13	SIVA SIDDHANTHA HALL	ALREADY DEMOLISED	-	-	-	-	-	-	-
TOTAL			7238.20	5965.22	554.65	554.65	14312.72	46.42	14359.14
BLOCKS IN ALREADY APPROVED PLAN VIDE [P.P. NO: 03/2013 - TLPA2, DATE : 31.01.2013, B.L. NO: F1/180/13, 15.04.2013]									
7	SARANATHAN BLOCK	EXISTING BUILDING	644.69	556.00	556.00	-	1756.69	59.64	1816.33
18	SELF FINANCE BLOCK	EXISTING BUILDING	2025.65	2025.65	2025.65	2025.65	8102.60	61.87	8164.47
19	LADIES HOSTEL	EXISTING BUILDING	1647.14	1647.14	1647.14	-	4941.42	101.23	5042.65
TOTAL			4317.48	4228.79	4228.79	2025.65	14800.71	222.74	15023.45
EXISTING AND PROPOSED BUILDING FOR APPROVAL									
14	E.B. ROOM	TO BE DEMOLISED	17.40	-	-	-	17.40	-	17.40
15	MADAPALLI	EXISTING BUILDING	145.70	-	-	-	145.70	-	145.70
20	TOILET BLOCK	EXISTING BUILDING	378.78	-	-	-	378.78	-	378.78
21	CANTEEN BLOCK	EXISTING BUILDING	201.96	-	-	-	201.96	-	201.96
22	WORK SHOP	EXISTING BUILDING	356.68	-	-	-	356.68	-	356.68
23	N.C.C ROOM	TO BE DEMOLISED	1410.35	-	-	-	1410.35	-	1410.35
24	STAGE	EXISTING BUILDING	467.99	-	-	-	467.99	-	467.99
25	INDOOR STADIUM	EXISTING BUILDING	137.90	-	-	-	137.90	-	137.90
26	GYM & GALLERY BLOCK	EXISTING BUILDING	1802.46	1702.52	1763.90	1763.90	7032.78	96.41	7129.19
27	E.B & GENERATOR ROOM	EXISTING BUILDING	385.34	385.34	385.34	385.34	1541.36	46.36	1587.72
28	COMMERCE BLOCK	PROPOSED BUILDING	-	-	-	-	-	-	-
29	PRINCIPAL OFFICE	PROPOSED BUILDING	-	-	-	-	-	-	-
TOTAL			5304.56	2087.86	2149.24	2149.24	11690.90	142.77	11,833.67

REVISION FROM ALREADY APPROVED BUILDINGS

BLOCK NO	BUILDING NAME		GROUND FLOOR F.S.I		FIRST FLOOR F.S.I		SECOND FLOOR F.S.I		THIRD FLOOR F.S.I		HEAD ROOM NON F.S.I		TOTAL [SQM]	TOTAL [SQM]
			APPROVED	AS PER CONSTRUCTED	APPROVED	AS PER CONSTRUCTED	APPROVED	AS PER CONSTRUCTED	APPROVED	AS PER CONSTRUCTED	APPROVED	AS PER CONSTRUCTED	APPROVED	AS PER CONSTRUCTED
7	SARANATHAN BLOCK	ADDITIONAL CONSTRUCTION	644.69	195.52	556.00	189.92	556.00	170.12	-	-	59.64	-	1816.33	555.56
19	LADIES HOSTEL	EXISTING BUILDING	1647.14	1060.34	1647.14	1055.46	1647.14	1055.46	-	-	101.33	67.30	5042.75	3238.56