


PLAN SHOWING THE PROPOSED CONSTRUCTION OF DWELLING HOUSE BUILDING BEARING S.NO: 366(5).
WARD NO: 2 AT MURUGAN TEA SHOP STREET, KEELAKADAYAM VILLAGE-II IN SERVAIKARANPATTI PANCHAYAT.
KADAYAM UNION, TENKASI TALUK, TENKASI DISTRICT.

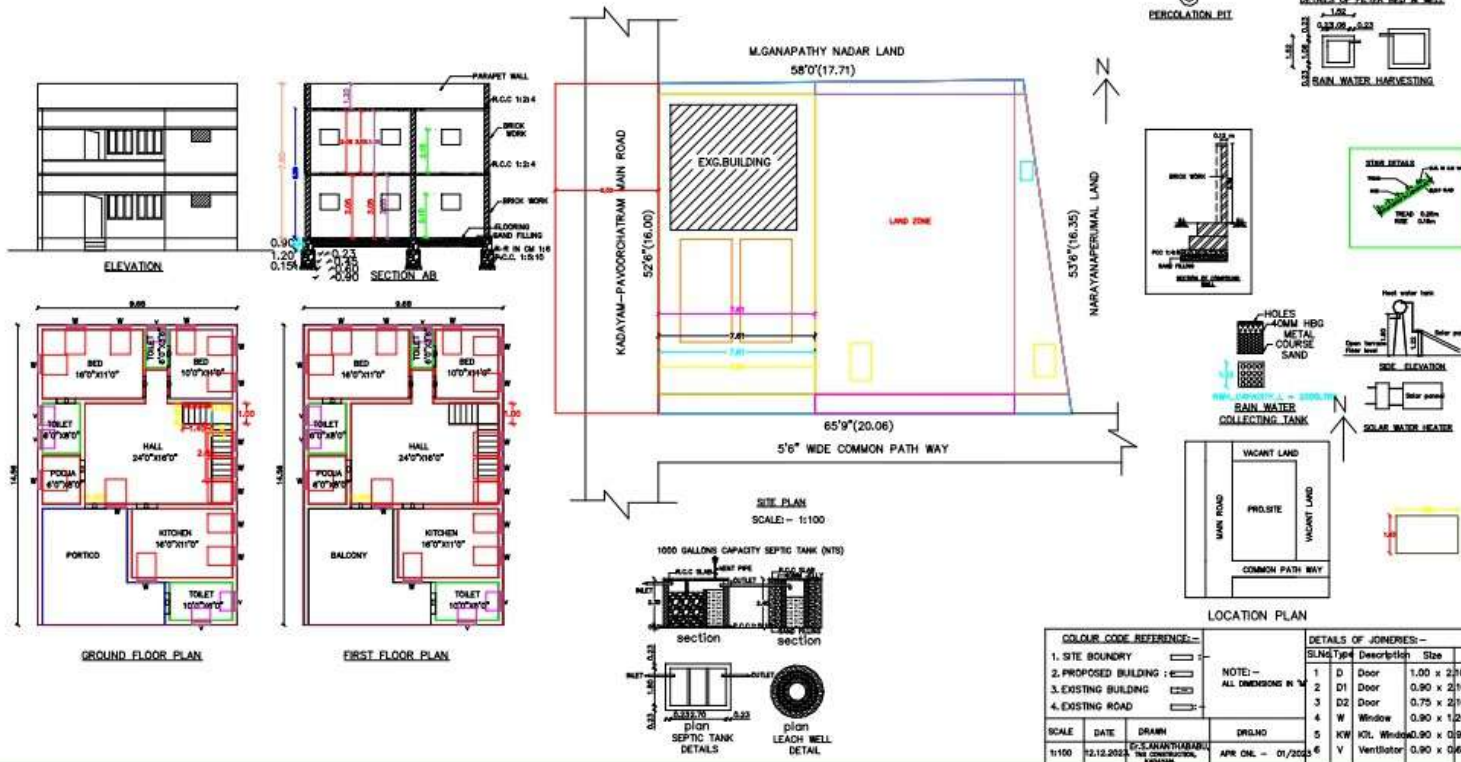

AREA STATEMENT:-		SQ.MT.	SQ.FT.
SITE AREA		304.01	3272.45
G.FLOOR PLINTH AREA		140.94	1516.51
G.FLOOR CARPET AREA		112.76	1213.21
F.FLOOR PLINTH AREA		140.94	1516.51
F.FLOOR CARPET AREA		112.76	1213.21
APPLICANT:-			
1.Mr.M.RAJALINGAM , S/o MUPPUDATHIMUTHU NADAR,			
2.Mr.R.VENKADESH , S/o M.RAJALINGAM.			
LICENSED SURVEYOR:-			
FOR OFFICE USE ONLY:-			

PLAN INFO
PLOT_NO=304.01
PLOT_AREA_M2=304.01
AS_PER_DOCUMENT=304.01
AS_AT_SITE=304.01
FMB_OR_PLR=304.01
SINGLE_FAMILY_BLDG=YES
CR2=NO
SECURITY_ZONE=NO
ACCESS_WIDTH_M=16.00
DEPTH_CUTTING_MORE_THAN_1.5_M=NO
WHETHER_GOVY_OR_AIDED_SCHOOL=NO
ROAD_WIDTH=3.00
ROAD_LENGTH=100
AREA_TYPE=HWS
AVG_PLOT_DEPTH=18.89
AVG_PLOT_WIDTH=16.18
LAND_USE_ZONE=PRZ
LEASEHOLD_LAND=NO
BUILDING_NEAR_MONUMENT=NO
BUILDING_NEAR_GOVY_BLDG=NO
BUILDING_NEAR_TO_RIVER=NO
BARRIER_FREE_ACCESS_FOR_PHYSICALLY_CHALLENGED_PEOPLE=NO
PROVISION_FOR_GREEN_BUILDINGS_AND_SUSTAINABILITY=NO
FIRE_PROTECTION_AND_FIRE_SAFETY_REQUIREMENTS=NO
NOC_FOR_CONSTRUCTION_NEAR_MONUMENT=NO
NOC_FOR_CONSTRUCTION_NEAR_AIRPORT=NO
NOC_FOR_CONSTRUCTION_NEAR_DEFENCE_AERODROMES=NO
NOC_STATE_ENV_IMPACT=NO
NOC_RAILWAY=NO
NOC_COLLECTOR_GVT_LAND=NO
NOC_IRRIGATION_DEPT=NO
NOC_FIRE_DEPT=NO
DISTRICT=TENKASI
JURISDICTION_TYPE=VILLAGE PANCHAYAT
OSR_APPLICABLE=NO
PREMIUM_FSI_REQUIRED=NO
IS_APPROVED_LAYOUT=NO
OCCUPANCY=RESIDENTIAL
RWH_DECLARED=YES
SURVEY_NO=366(5)
PATTA_NO=1526
TALUK=TENKASI
IS_SWIMMING_POOL_EXISTS=NO
IF_HERITAGE_TOWN_LESS_THAN_1KM_RADIUS=NO

Signature Not
Verified
Signed by Village Panchayat
President
Location: Tenkasi
Date: 2024.01.30 11:09:35