

PLAN SHOWING THE CONSTRUCTION OF DWELLING HOUSE BUILDING IN SURVEY NUMBER : 719/1C AT KAMARAJ NAGAR, RAMANATHAPURAM, THIPPANAMPATTY VILLAGE PANCHAYAT, KEELAPAVOOR UNION, TENKASI DISTRICT.

APPLICANT NAME : T.VAITHILINGAM S/O THIRUMALAIMUTHU

JOINERY DETAILED		
MAIN DOOR	MD	1.00 X 2.10
DOOR	D	0.90 X 2.10
DOOR	D1	0.75 X 2.10
WINDOW	W	0.90 X 1.20
VENTILATOR	V	0.90 X 0.90


AREA STATEMENT	Sq.m	Sq.ft
SITE AREA	266.88	2872.74
PLINTH AREA	41.86	450.41
CARPET AREA	34.16	367.56

COLOUR INDEX		
PROPOSED		
ROAD		
BOUNDARY		
EXISTING		

APPLICANT SIGNATURE
T. Vaithilingam

LICENSED ENGINEER
ER.K.RAM KUMAR B.E., LICENSED ENGINEER TS (Reg.No:23/2022,23.03.2022) KPM CONSTRUCTION Thippanampatty-627 808 MOBILE : 9944308988

FOR OFFICE USE ONLY

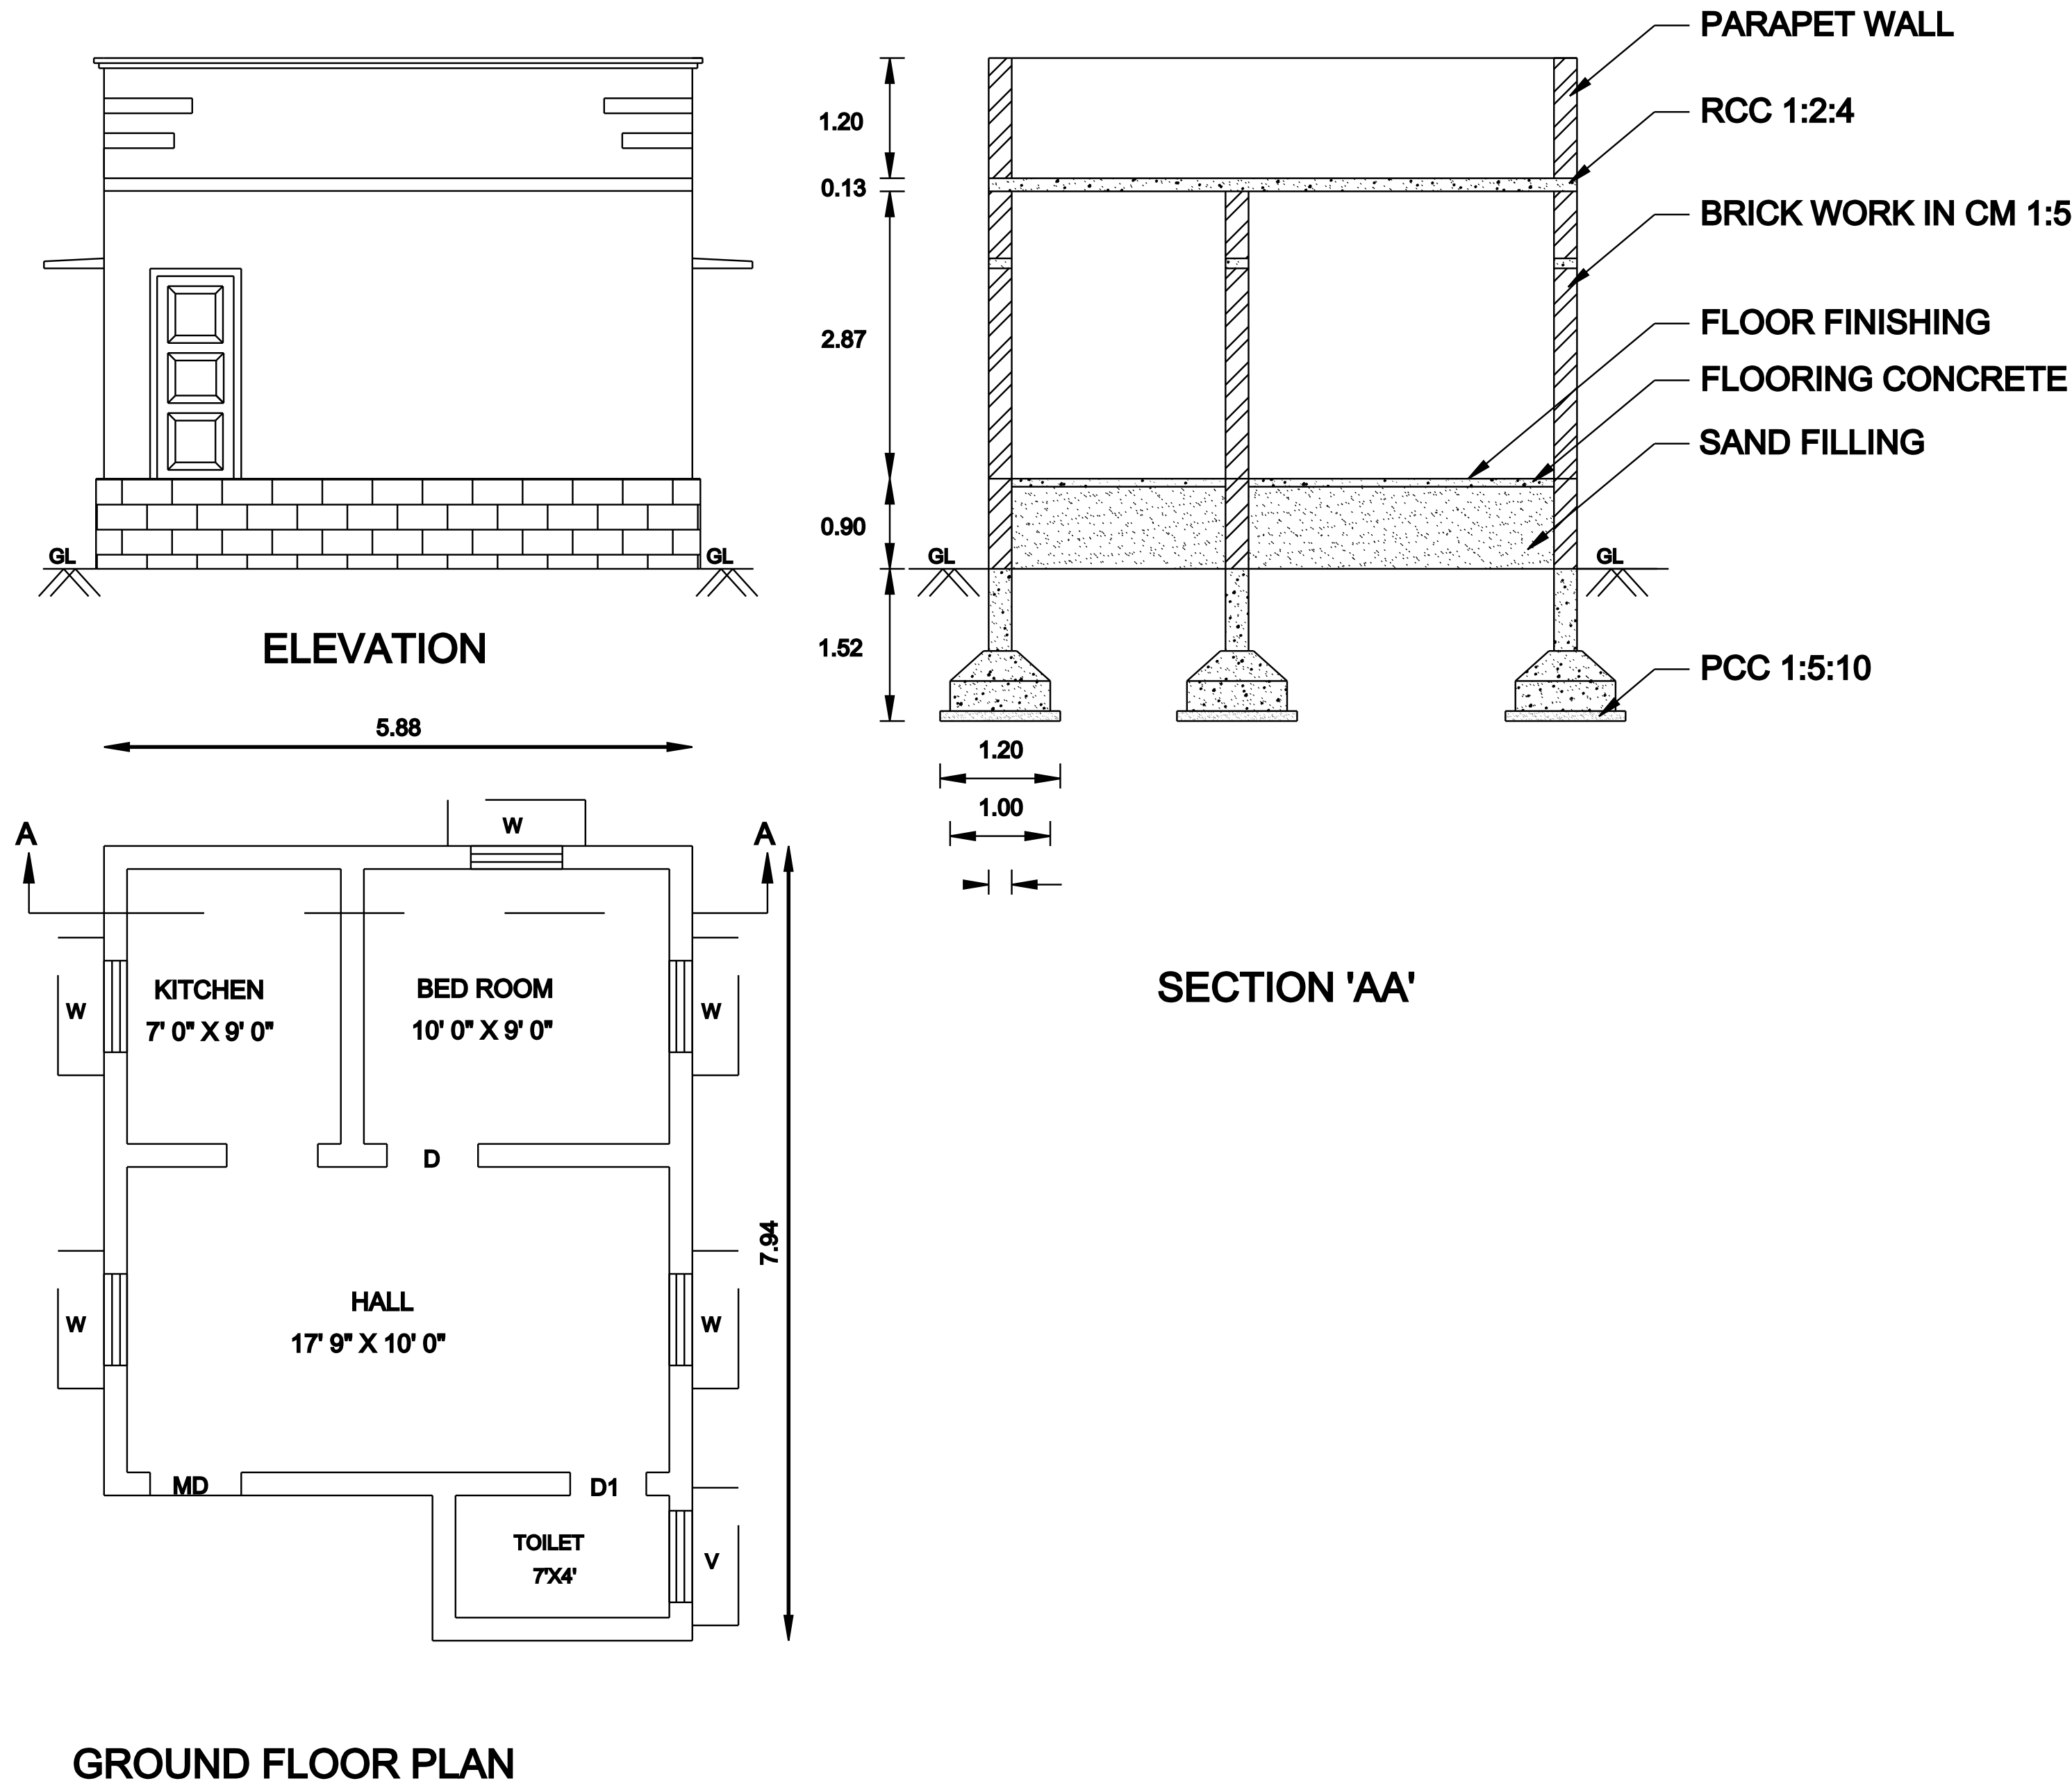

Balasubramnian's Site

Kamaraj Nagar


Vaikundarama Nadar's Site

Survey Number : 719/2A

Survey Number : 719/1D

SITE PLAN
SCALE = 1:100

ALL DIMENSIONS IN 'M'

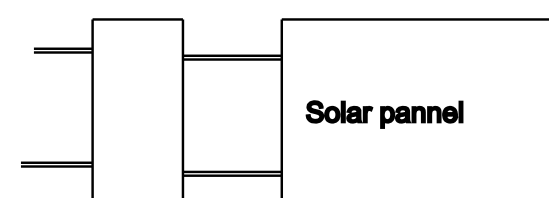

SOLAR WATER HEATER

