
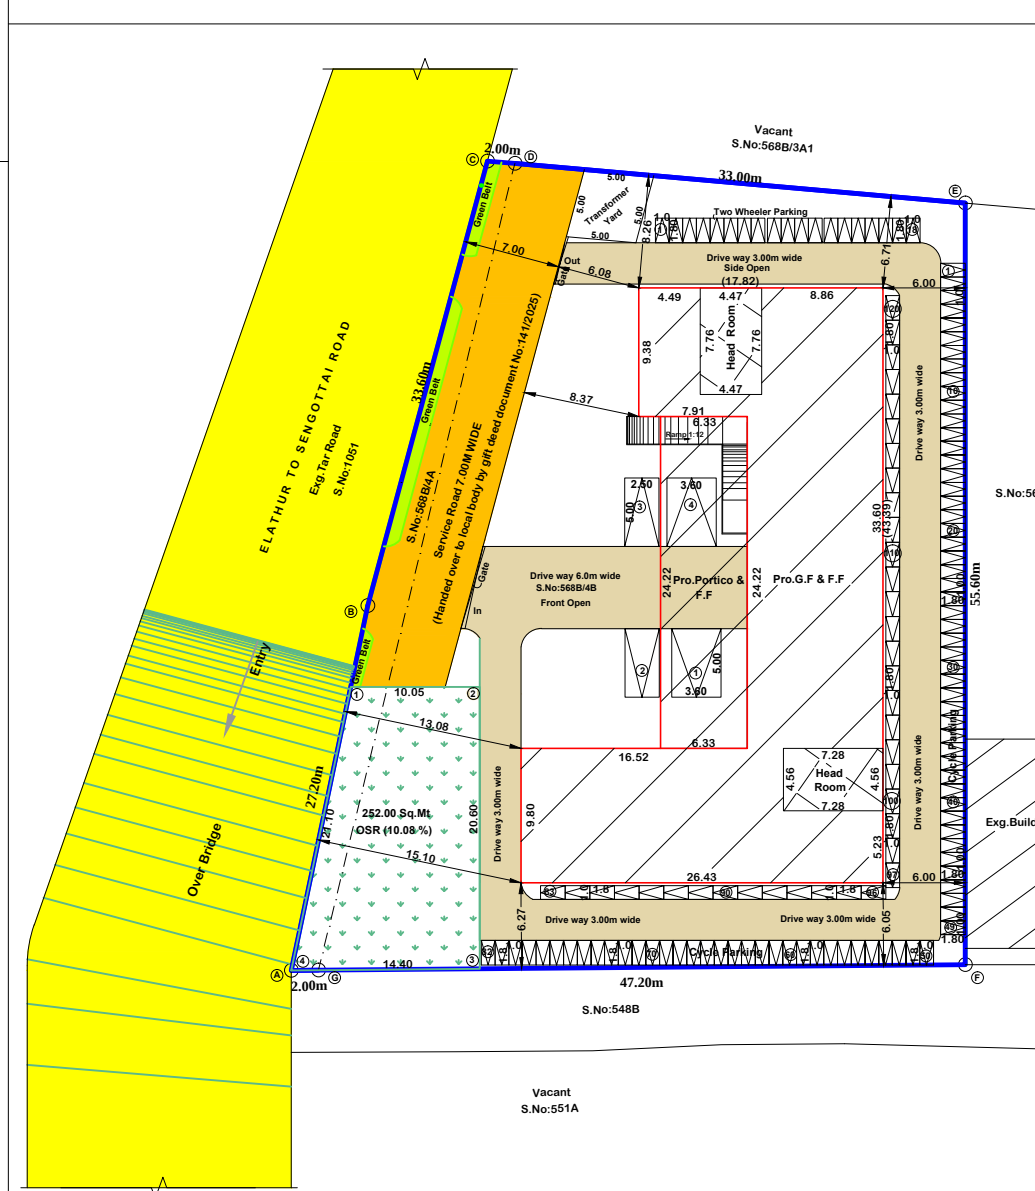
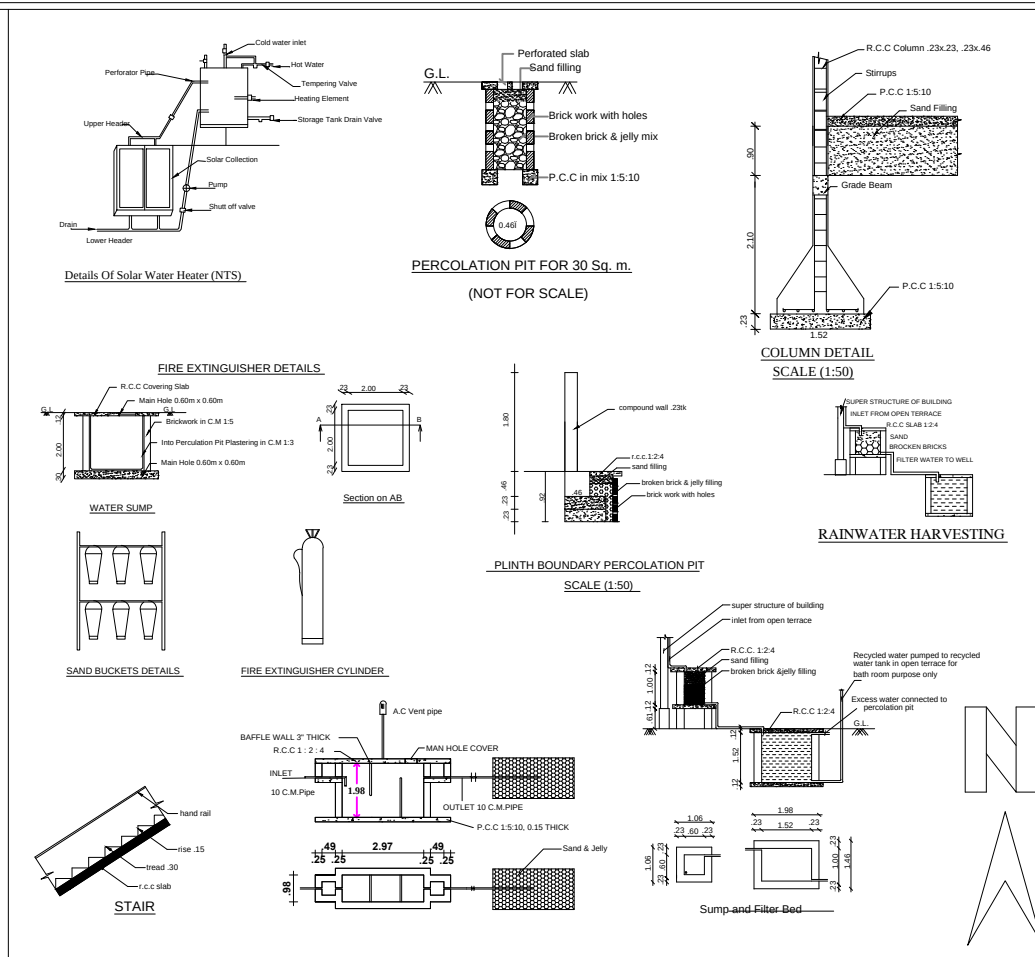
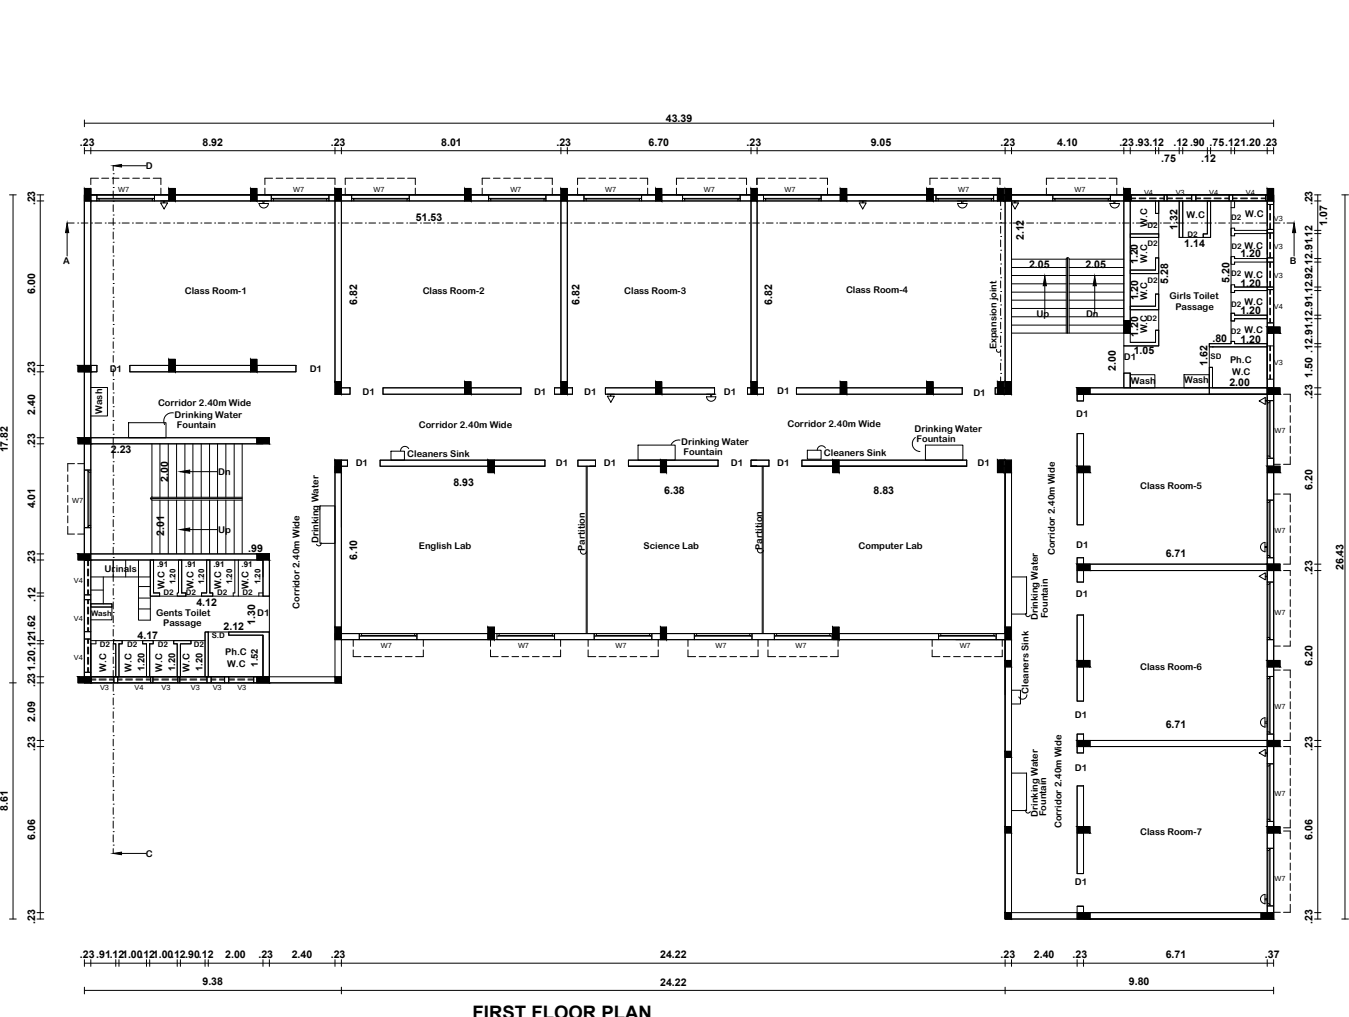
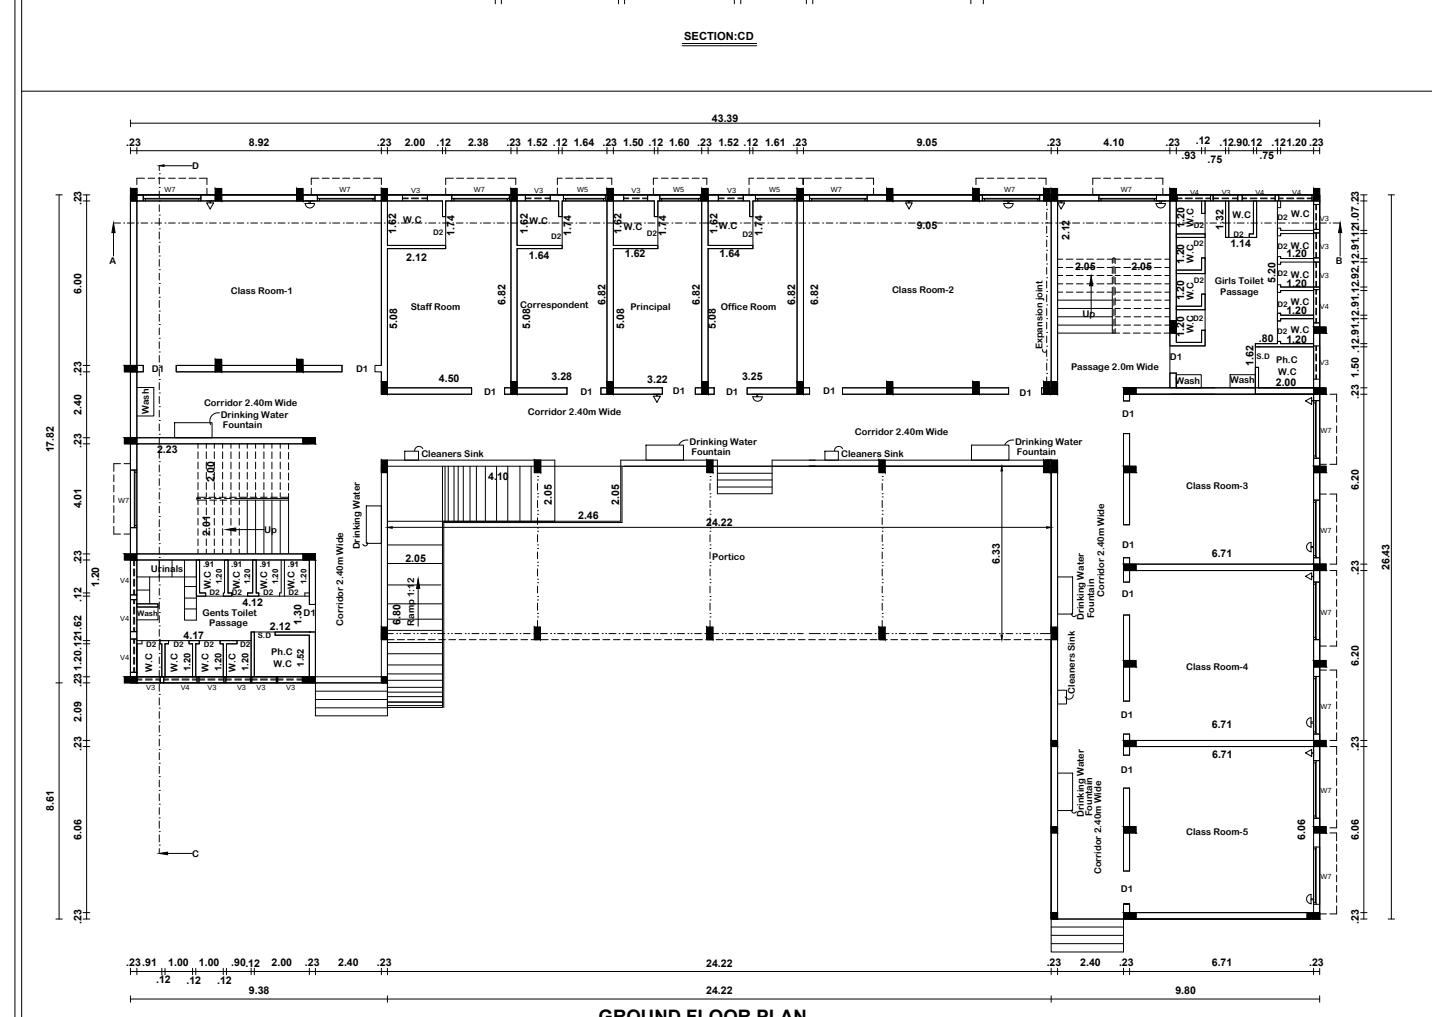
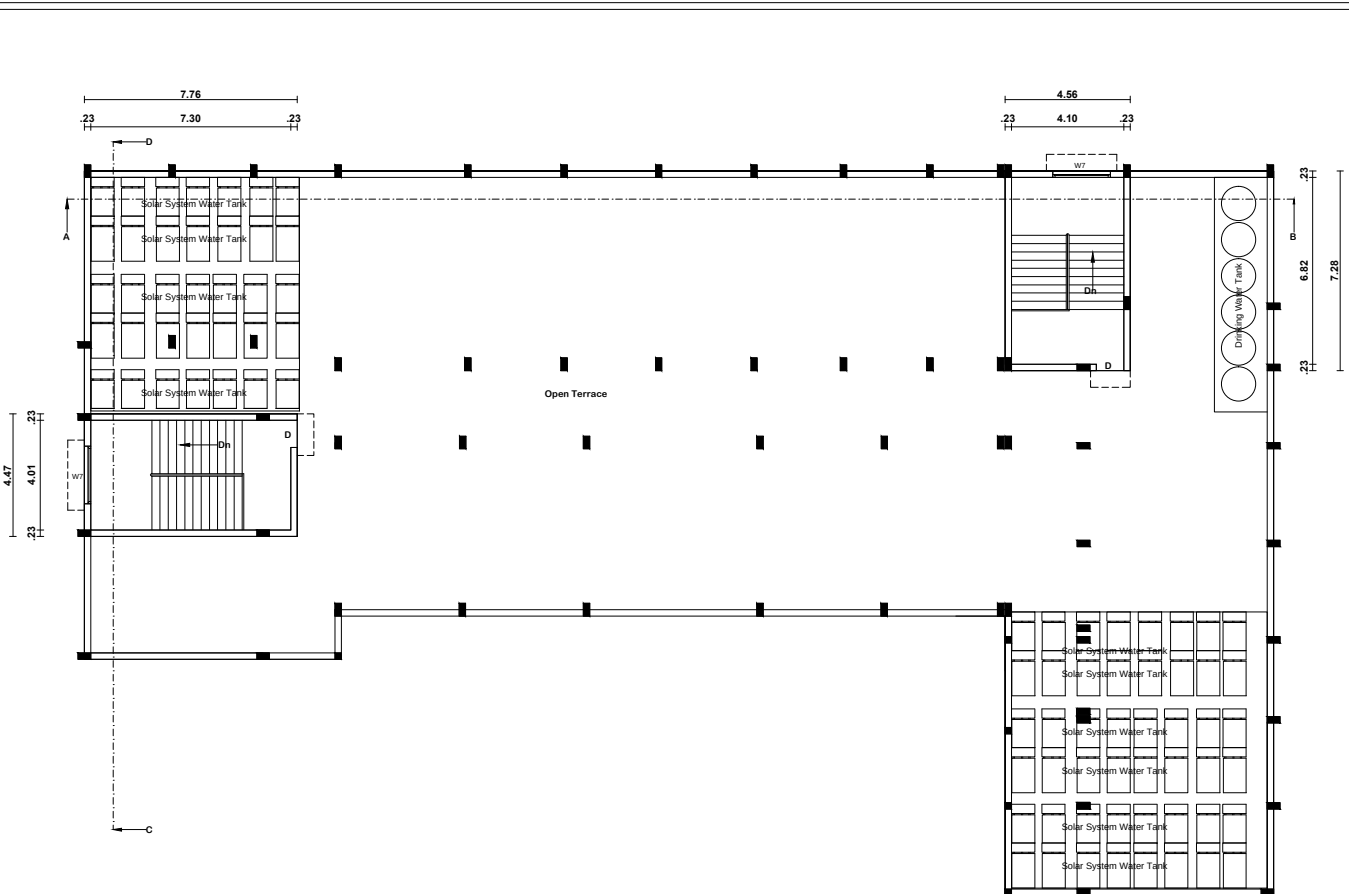


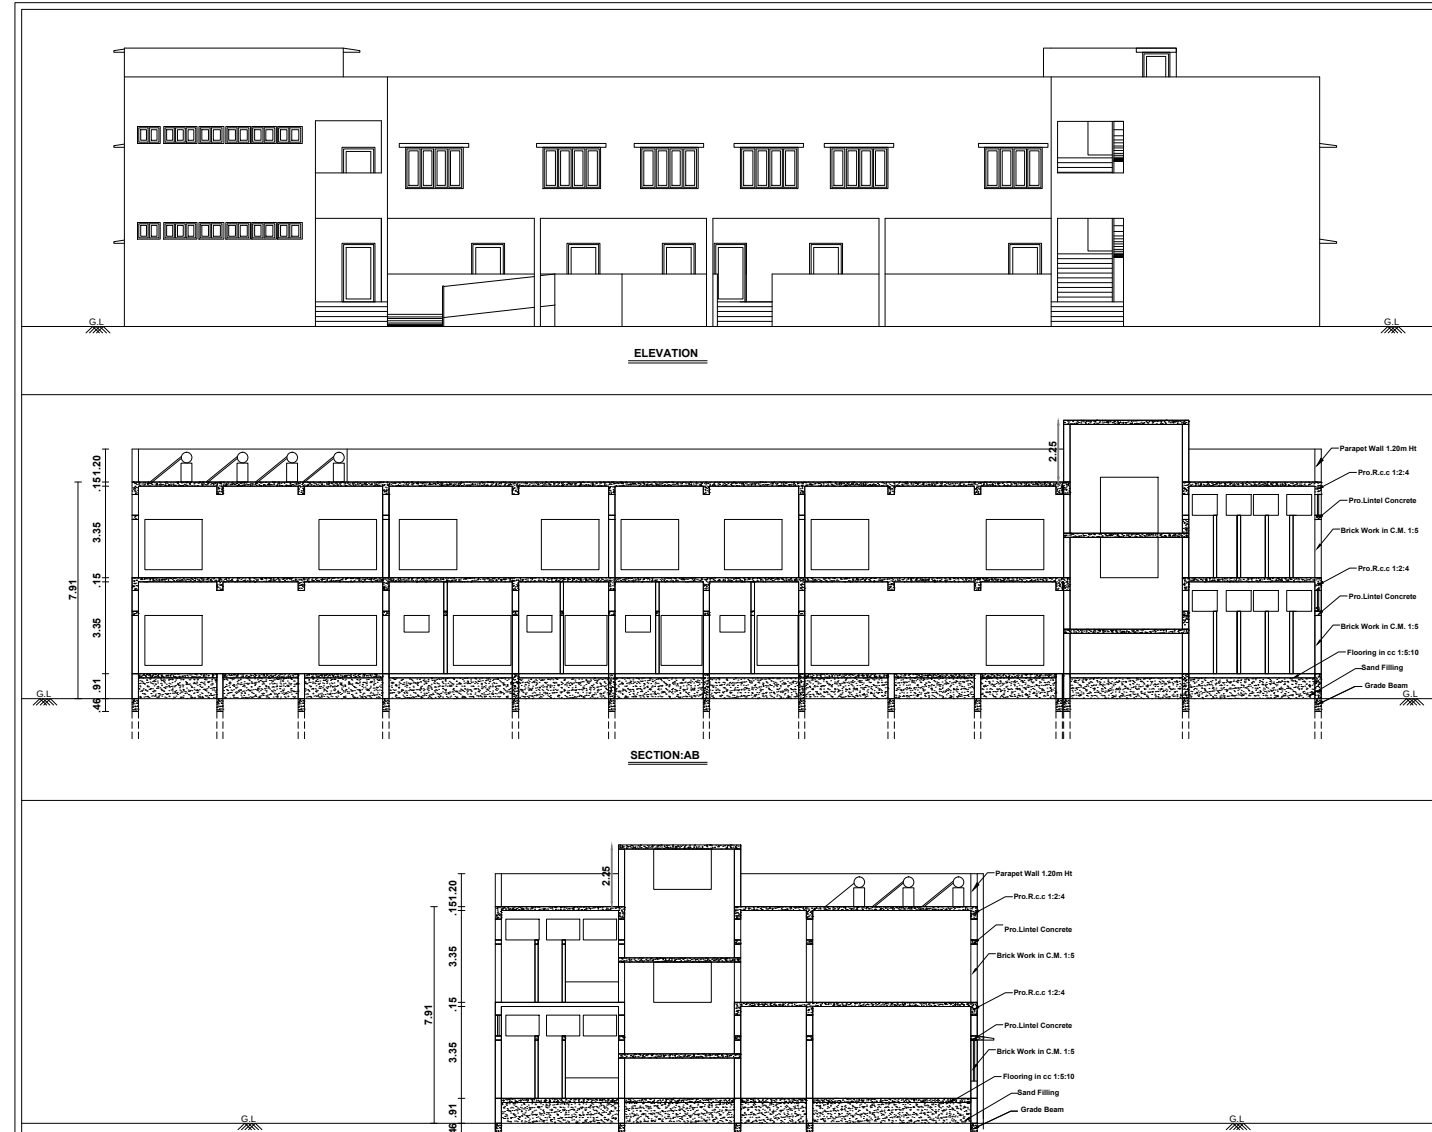

PLAN SHOWING THE PROPOSED CONSTRUCTION OF JOTHI KURINJI CHILD AND PRIMARY SCHOOL BUILDING IN S.NO: 568B/4A & 568B/4B, KUTHUKKALVALASAI VILLAGE, KUTHUKKALVALASAI PANCHAYAT, TENKASI PANCHAYAT UNION, TENKASI TALUK, TENKASI DISTRICT.											
All Dimensions are in Metre.											
SITE AREA DETAILS:-											
S.No		568B/4A		2397.99 Sq.M		S.No		568B/4A		193.50 Sq.M	
Total Area				2500.00 Sq.M							
Site Area				2500.00 Sq.m							
PROPOSED BUILDING AREA DETAILS:-											
Floor Details		FSI Area (In Sq.m)		NON FSI Area (In Sq.m)		Total Area		Sq.mt		Sq.Ft	
GROUND FLOOR AREA		819.38		-----		819.38		8820			
Building Area : 666.07 Sq.mt											
Porch Area : 153.31 Sq.mt											
Total Building Area : 819.38 Sq.mt											
FIRST FLOOR AREA		819.38				819.38		8820			
HEAD ROOM AREA				67.88		67.88		731			
Total Area		1638.76		67.88		1706.64		18371			
FLOOR SPACE INDEX = FSI AREA / SITE AREA		1638.76 / 2500.00		= 0.655 < 2.00							
PARKING DETAILS:-											
Sl.No	Parking Area Description			Area (In Sq.m)	Required (Nos)	Provided (Nos)					
01	1 Car Space For Every 300.0 Sq.mt Of Class Room Area			562.35 (12 Class Rooms Area)	2	4 (INCLUDING 2 PH)					
02	1 Two Wheeler Space For Every 50 Sq.m Of Class Room Area			562.35 (12 Class Rooms Area)	15	18					
03	1 Cycle Space For Every 5 Sq.m Of Class Room Area			562.35 (12 Class Rooms Area)	117	120					
JOINTURE DETAILS											
01	Door	1.20 x 2.10		W5	Window	1.50 x 1.30					
02	Door	1.00 x 2.10		W7	Window	2.10 x 1.30					
03	Door	0.75 x 2.10		V3	Ventilator	0.60 x 0.60					
04	Sliding Door	1.20 x 2.10		V4	Ventilator	1.20 x 0.60					
SANITATION REQUIREMENTS FOR EDUCATIONAL INSTITUTIONS											
Total Number Of Students=360				Male = 250							
Male = 250				Girls = 110							
S.No	Sanitary Unit	Required	Available		Remarks						
1.	Water Closet	16	21	18	22	OK	Room Water harvesting Device Provided				

Signature Not Verified
Signed by Village Panchayat President
Location: Tenkasi
Date: 2025.06.09 12:47:05