PP APPROVAL RECORD

Planning Permission

Tenkasi district, Tamil Nadu

APPROVAL TYPE
Layout Approval

ISSUING AUTHORITY
DTCP

The approval as the planning authority issued it, reproduced in full behind this page.

An approval speaks to what was sanctioned, not to what was built. Completion is a separate record.

Verified RealEstate™
3/350/2 Mettukuppam,
OMR Thoraipakkam,
Chennai 600 097, India

hello@verified.realestate
+91 9996 12 9996
verified.realestate

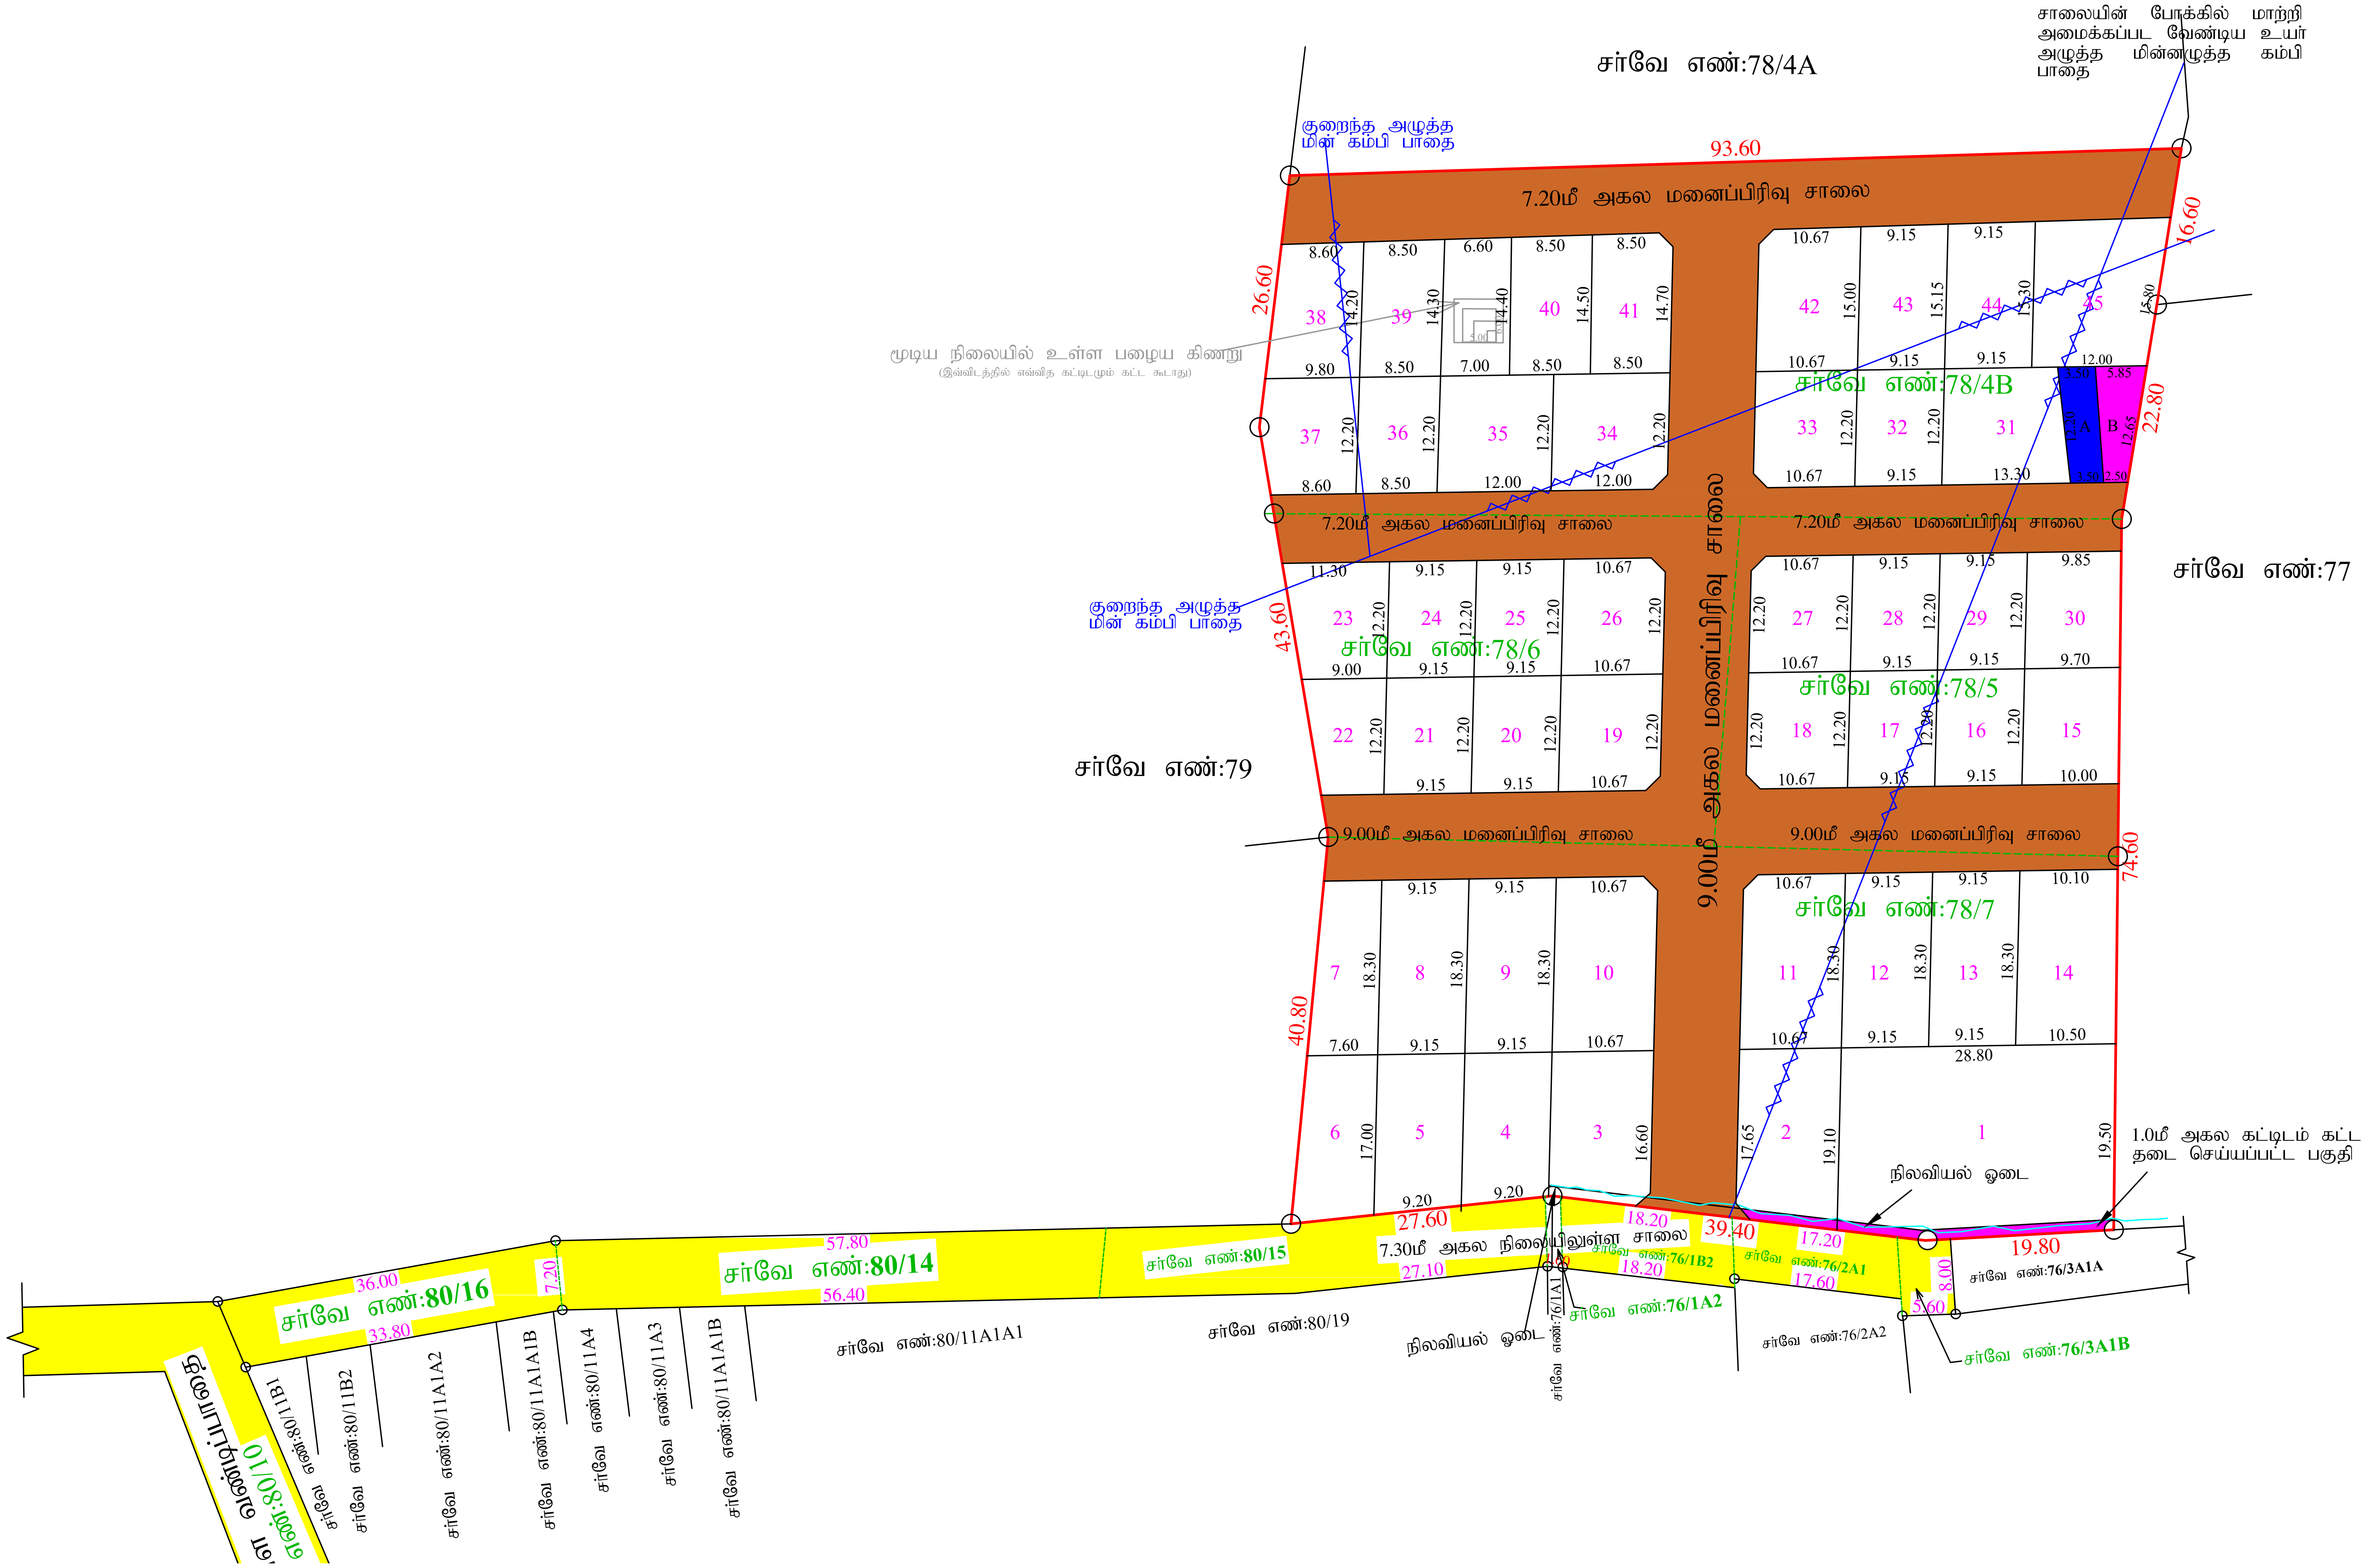

மனைப்பிரிவு வரைபடம்

மாவட்ட நகர் ஊரமைப்பு அலுவலகம்

தென்காசி மாவட்டம்.

கடையநல்லூர் வட்டம்,
கடையநல்லூர் ஊராட்சி ஒன்றியம்,
புன்னையாபுரம் ஊராட்சி,
சொக்கம்பட்டி கிராமம். (மலையிட பாதுகாப்பு குழும பகுதி [HACA])

சர்வே எண்கள்:78/4B, 5, 6, 7, -ல் அமையும் குடியிருப்பு மனைப்பிரிவின் தொழில்நுட்ப ஒப்புதல் வரைபடம்.

அளவு = 1:400 இணையதள விண்ணப்ப எண்:TULDQXC0

<u>குறிப்பு</u>

மனைப்பிரிவு இடத்தின் மொத்த பரப்பளவு	-	9712.30 ச.மீ (2.40ஏக்கர்)
உத்தேச மனைப்பிரிவு சாலையின் பரப்பளவு	-	2855.82 ச.மீ
மீதமுள்ள பரப்பளவு	-	6856.48 ச.மீ
கோரிய மனைகள்	-	47
ஒதுக்கிய மனைகள்	-	45 மற்றும் கிணறு மனை

மனைப்பிரிவு இடத்தின் எல்லை -
நிலையில் உள்ள சாலை -

<u>பொது ஒதுக்கீடுகள்:-</u>

1. புன்னையாபுரம் ஊராட்சிக்கு சீர்திருத்த தானபத்திர ஆவணம் எண்:4763/2025 - நாள்:2011.2025-ன் மூலம் ஒப்படைப்பு செய்யப்பட்டவை:
   - I) உத்தேச மனைப்பிரிவு சாலைகள் மற்றும் மூலை முடக்குகளின் மொத்த பரப்பு - 2855.82 ச.மீ
   - II) (A) உள்ளாட்சிக்கு ஒப்படைப்பு செய்யப்பட்ட பொது உபயோக (PUBLIC PURPOSE) ஒதுக்கீடு - 42.70 ச.மீ (0.62%)
   - (B) உள்ளாட்சிக்கு ஒப்படைப்பு செய்யப்பட்ட பொது உபயோக (TANGEDCO) ஒதுக்கீடு - 51.81 ச.மீ (0.75%)

மூலை முடக்கு : 7மீ, 9மீ (ம)10மீ அகல சாலைகளுக்கு :1.5மீஓ1.5மீ

<u>நிபந்தனைகள்:</u>

1. அரசாணை நிலை எண்: 71 ஊரக வளர்ச்சி மற்றும் உள்ளாட்சி துறை நாள்:16.08.2003- ன் படி நில உரிமம் குறித்து புன்னையாபுரம் ஊராட்சி தலைவர் உறுதி செய்துகொள்ள வேண்டும். மேலும் சாலைகள் மூலை முடக்கு மற்றும் பொது உபயோகம் ஒதுக்கீடு, பகுதியினை உள்ளாட்சிக்கு தான பத்திரம் மூலம் ஒப்படைப்பு செய்யப்பட்டுள்ளது.
2. இம்மனைப்பிரிவிற்க்கு உள்ளாட்சியால் இறுதி ஒப்புதல் வழங்கும் முன் இவ்விடத்தில் எந்த துறையாலும் நில ஆர்ஜித நடவடிக்கை ஏதும் செய்யப்படவில்லை என்றும் நில ஆர்ஜித நடவடிக்கை தரகோரி மாவட்ட வருவாய் அலுவலரிடமிருந்து உத்தேசங்கள் ஏதும் பெறப்படவில்லை என்றும் உள்ளாட்சி உறுதி செய்துகொள்ள வேண்டும்.
3. நில உரிமம் குறித்து சமர்ப்பிக்கப்பட்ட சான்றுகள் மற்றும் பரிசீலனைக்கு சமர்ப்பிக்கப்பட்ட ஆவணங்கள் ஆகியவை சரியானவையல்ல என அறியப்பட்டால் அல்லது மனைப்பிரிவிற்க்கு தெழில்நுட்ப ஒப்புதல் வழங்கியதால் பாதிப்பு ஏற்படக்கூடிய சூழ்நிலை ஏற்ப்படின் மனைப்பிரிவிற்க்கு வழங்கப்பட்ட தொழில்நுட்ப ஒப்புதல் எவ்வித முன்னறிவிப்புமின்றி இரத்து செய்யப்படும்.
4. அரசாணை நிலை எண்:181 வீட்டுவசதி மற்றும் நகர்ப்புற வளர்ச்சி துறை நாள்:19.12.2020-ன் படி புன்னையாபுரம் ஊராட்சி தலைவர் தொடர் நடவடிக்கைகள் மேற்க்கொள்ளப்பட வேண்டும்.
5. மனைப்பிரிவின் ஊடே செல்லும் உயர் மற்றும் குறைந்த அழுத்த மின்கம்பி பதையினை சாலையின் போக்கில் மனுதாரரால் தனது சொந்த செலவில் மாற்றியமைக்கப்பட வேண்டும்.
6. மனைப்பிரிவு சாலையின் போக்கினை தடுக்கும் வகையில் சுற்றுச்சுவர் எழுப்புதல் கூடாது.
7. மனைப்பிரிவின் ஊடே நிலவியல் ஓடை அமையுமாயின் அதன் போக்கிற்கு எவ்வித இடையூறுமின்றி அதன் போக்கிலே நிலைநிறுத்தப்பட வேண்டும்.
8. மலையிட பாதுகாப்பு குழும தடையின்மை சான்றுகளில் குறிப்பிடப்பட்டுள்ள நிபந்தனைகள் அனைத்தும் மனுதாரரால் நிறைவேற்றப்பட வேண்டும்.
9. வரைபடத்தில் குறிப்பிடப்பட்டுள்ள 1.0மீ அகல கட்டிடம் கட்ட தடைசெய்யப்பட்டள்ள பகுதியில் அபிவிருத்திகள் ஏதும் மேற்கொள்ளப்படாமல் திறவிடமாகவே நிலைநிறுத்தப்பட வேண்டும்.

ம.வ/தொமாநஊஅ எண்: SWP/67/ 2025 வ

உதவி இயக்குநர்
மாவட்ட நகர் ஊரமைப்பு அலுவலகம்
தென்காசி மாவட்டம்

THE LANDLENS SUITE

Eight ways to know a piece of land before you pay for it.

This report covers one part of the picture. These cover the rest, drawn from the same government records, for any property in Tamil Nadu.

LandLens One

Ask anything about a property and get an answer grounded in live government records, with the sources shown.
/landlens/one

Verify My Land

Every record check run on one property and returned as a single report.
/landlens/verify-my-land

Legal Opinion

An advocate's written opinion on the title, built on the records we pull for it.
/landlens

One Map

Every layer on one map: the parcel, its boundary, zoning, water bodies and what sits around it.
/landlens/one/map

PriceMap

What land actually changed hands for around this plot, taken from the registered deeds.
/landlens/pricemap

Build Scope

What you are allowed to build here: floor space, height, coverage and setbacks.
/landlens/build-scope

Property Tracker

Watch a property and hear about it when something new is registered against it.
/landlens/property-tracker

Deal Room

Run the transaction in one place: documents, stamping, signatures and the parties.
/landlens/deal-room

FREE TOOLS · NO ACCOUNT NEEDED

Twenty-four checks you can run yourself, at no cost.

Records and verification

The registers themselves, read for you.

- Encumbrance Certificate
- Patta and Chitta
- Field Measurement Sketch
- EC Analyzer
- Bank charge check
- Court case search
- Seller background check
- Approval check by survey

Value and duty

What it is worth and what it costs to register.

- Guideline value by street
- Guideline value by survey
- Stamp duty and registration fees
- Capital gains
- Floor space index
- Area unit converter

Zoning and land use

What the plan says can happen on this land.

- Land use zone finder
- CMDA land use check
- Coastal regulation zone
- Master plan check
- Water bodies finder
- Airport height clearance

Registers and directories

Who holds it, and which office keeps the record.

- Find your registering office
- Temple property check
- Waqf property check
- RERA register

Every free tool
/tools

Services we run for you
/services

The LandLens suite
/landlens/one

hello@verified.realestate · +91 9996 12 9996

Verified RealEstate™

Every claim in this document traces back to a government record.

- Legal opinions, due diligence and title verification
- Building plan, layout and sub-division approvals
- Completion and occupancy certificates, regularisation
- Escrow, negotiation and NRI property management
- Land survey, soil testing, architecture and construction

Verified RealEstate
3/350/2 Mettukuppam,
OMR Thoraipakkam,
Chennai 600 097, India
hello@verified.realestate
+91 9996 12 9996

Prepared from the registers named on the page each finding sits on. Where a register could not be read, this document says so in its place rather than leaving the gap to be read as a clean result.