PP APPROVAL RECORD

Planning Permission

Tenkasi district, Tamil Nadu

APPROVAL TYPE
Layout Approval

ISSUING AUTHORITY
DTCP

The approval as the planning authority issued it, reproduced in full behind this page.

An approval speaks to what was sanctioned, not to what was built. Completion is a separate record.

3/350/2 Mettukuppam,
OMR Thoraipakkam,
Chennai 600 097, India

hello@verified.realestate
+91 9996 12 9996
verified.realestate

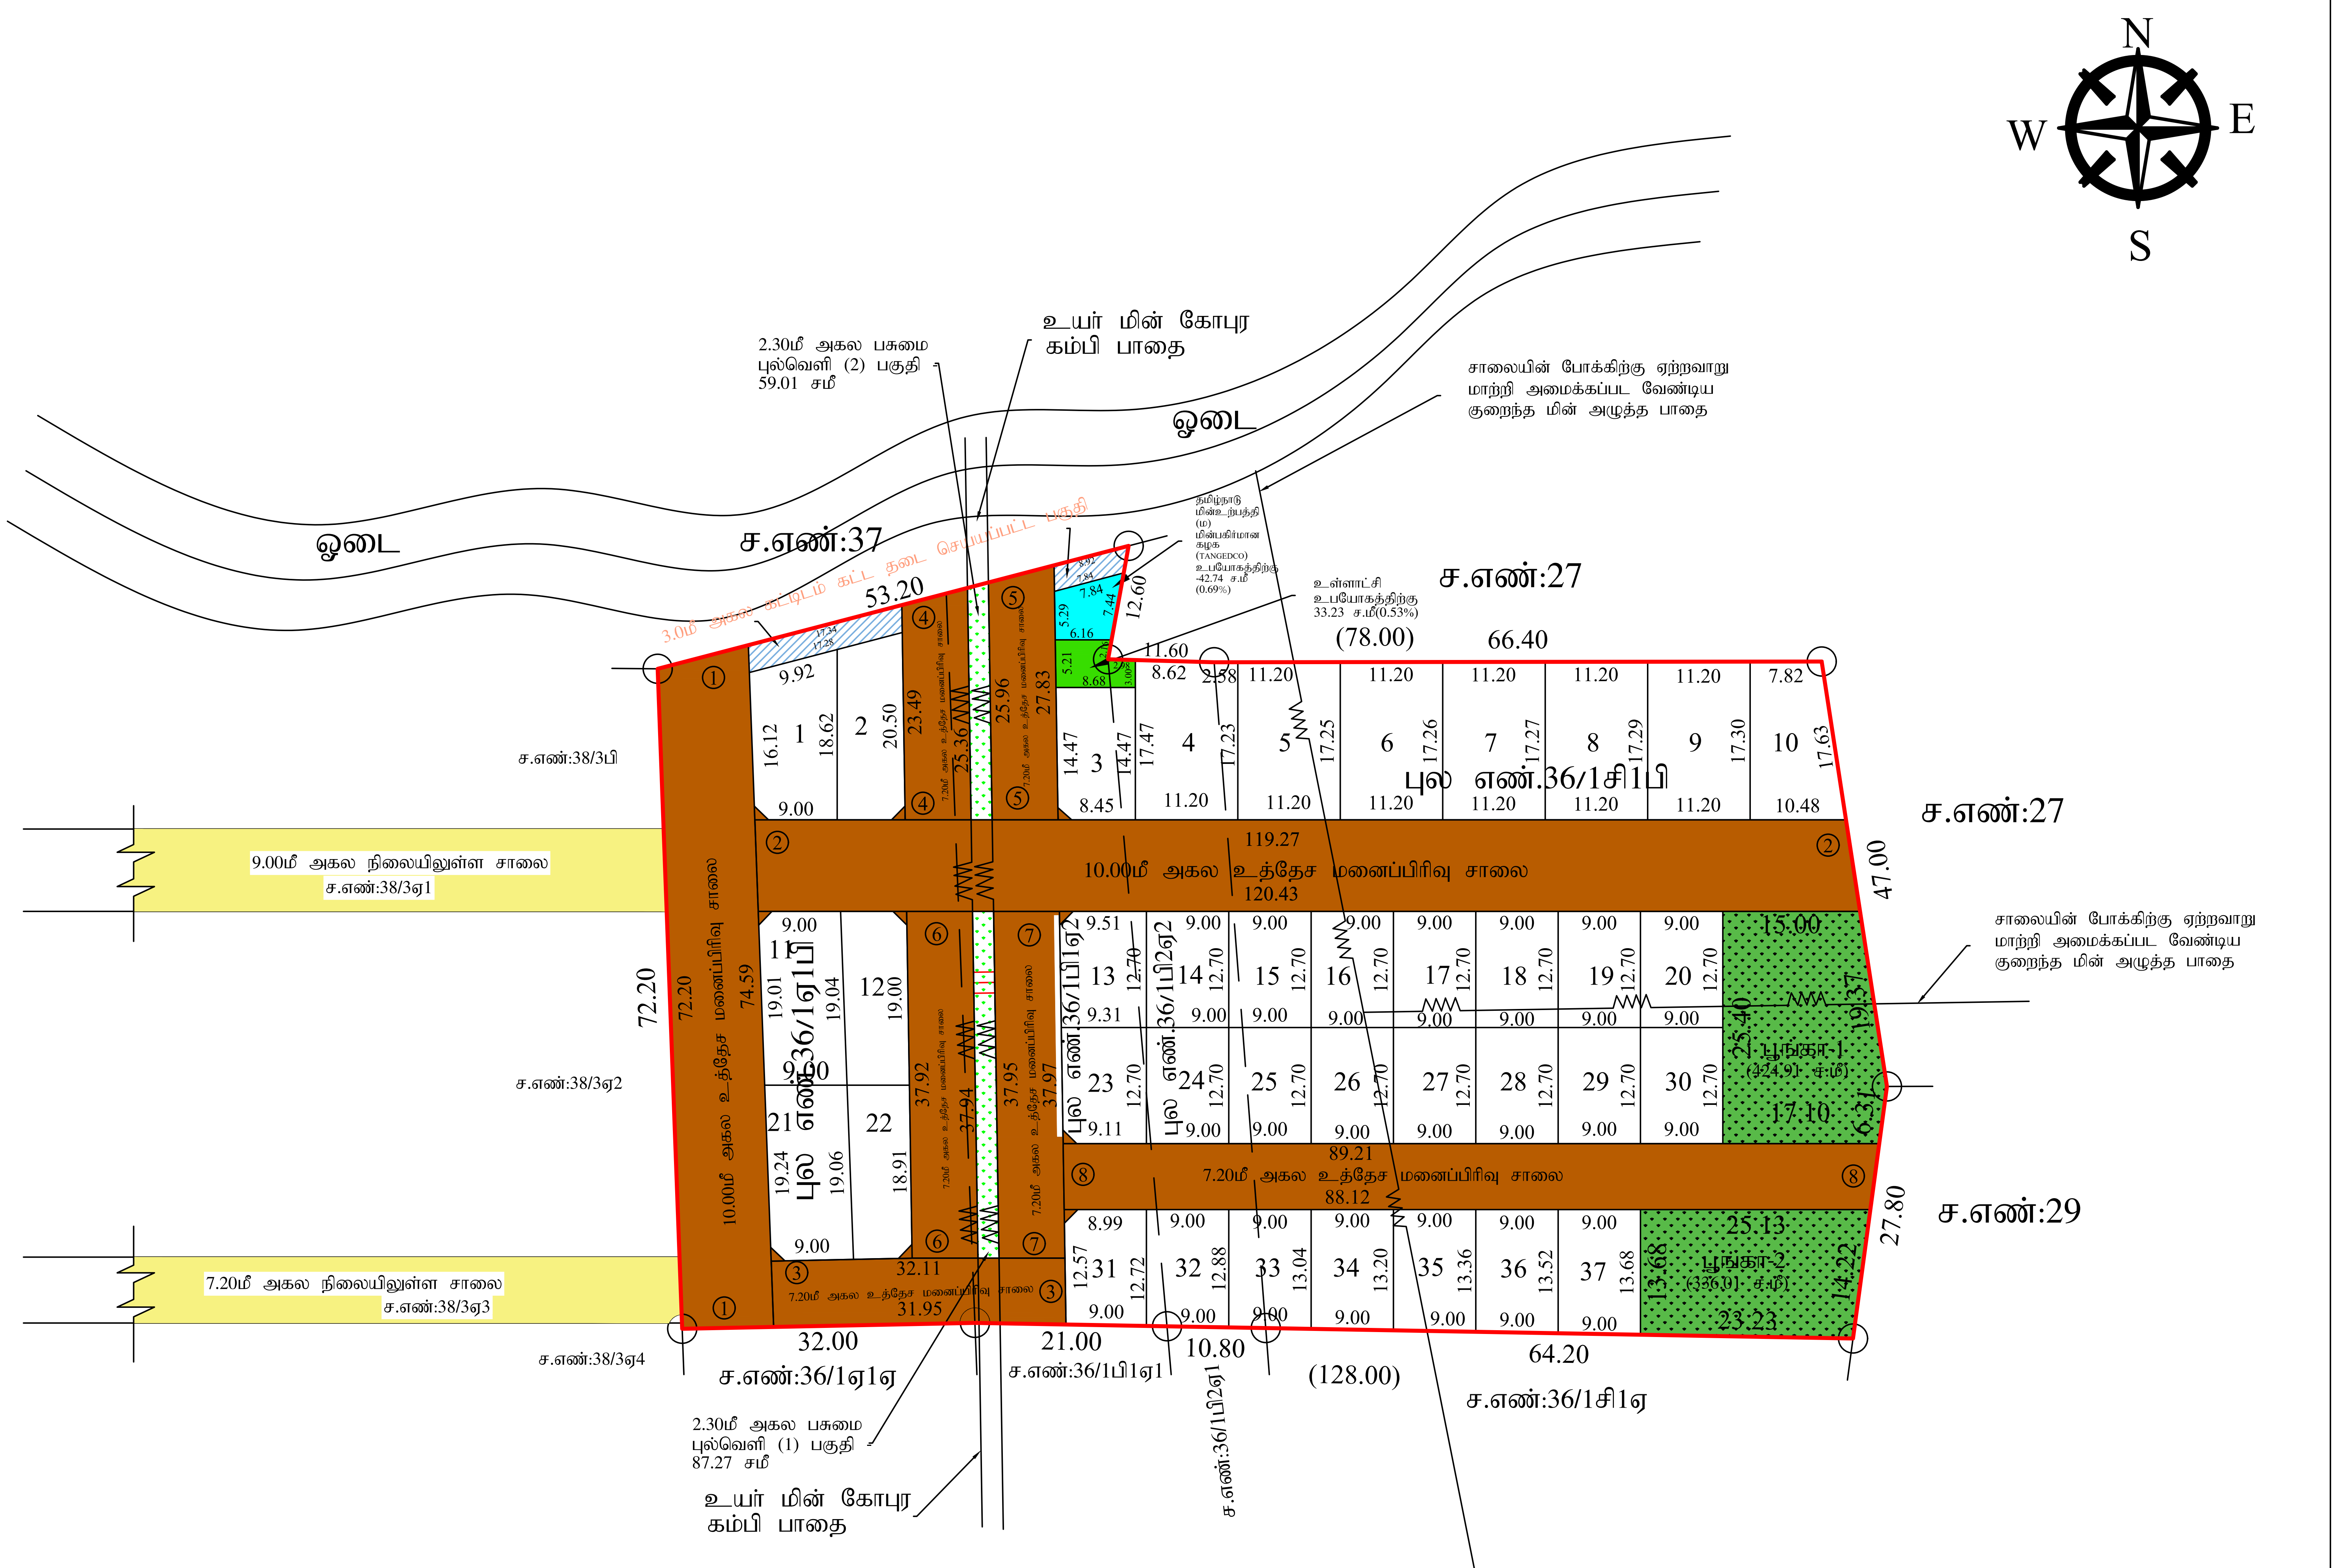

வரைவாளர் நிலை-3

மேற்பார்வையாளர்

மனைப்பிரிவு வரைபடம்

மாவட்ட நகர் ஊரமைப்பு அலுவலகம்

தென்காசி மாவட்டம்.

சங்கரன்கோவில் வட்டம்,

சங்கரன்கோவில் ஊராட்சி ஒன்றியம்,

கரிவலம்வந்தநல்லூர் ஊராட்சி,

கரிவலம்வந்தநல்லூர் கிராமம்,

புல எண்: 36/1A1B , 1B1A2, 1B2A2, 1C1B -ல் அமையும் உத்தேச குடியிருப்பு மனைப்பிரிவின் தொழில்நுட்ப ஒப்புதல் வரைபடம்

அளவு : 1:100 இணையதல விண்ணப்ப எண் : 50AV4GP4

குறிப்பு:

மனைப்பிரிவு இடத்தின் மொத்தப் பரப்பளவு	-	9895 சமீ (2.45 ஏக்கர்)
மனைப்பிரிவு உத்தேச சாலைகளின் பரப்பளவு	-	3728.78 சமீ
எஞ்சிய பரப்பளவு	-	6166.22 சமீ

கோரிய மனைகள் - 40

ஒதுக்கிய மனைகள் - 37

மனைப்பிரிவு இடத்தின் எல்லை

நிலையிலுள்ள சாலை

பொது ஒதுக்கீடு:

கரிவலம்வந்தநல்லூர் ஊராட்சிக்கு தான பத்திர ஆவணம் எண்: 1828/2026, நாள்09.07.2026 -ன் மூலம் கரிவலம்வந்தநல்லூர் ஊராட்சிக்கு ஒப்படைப்பு செய்யப்பட்டவை:-

(i) உத்தேச மனைப்பிரிவு சாலை மற்றும் மூலை முடக்கு பரப்பு		-3728.78 ச.மீ
(ii) பூங்கா ①+②	-	760.92 ச.மீ(12.34%)
(iii) (A) உள்ளாட்சிக்கு ஒப்படைப்பு செய்யப்பட்ட பொது உபயோக(PUBLIC PURPOSE)ஒதுக்கீடு	-	33.23 ச.மீ(0.53%)
(B) உள்ளாட்சிக்கு ஒப்படைப்பு செய்யப்பட்ட பொது உபயோக(TANGEDCO)ஒதுக்கீடு	-	42.74 ச.மீ(0.69%)
(iv) பசுமை புல்வெளி பகுதி ①+②	-	146.28 ச.மீ

கட்டிட வரம்பு - 7.20மீ, 9.00மீ அகல சாலைக்கு 1.50மீ

மூலை முடக்கு - 7.20மீ, 9.00மீ அகல சாலைக்கு 1.50மீ X 1.50மீ

நிபந்தனைகள்:

1. அரசாணை நிலை:71 ஊரக வளர்ச்சி மற்றும் உள்ளாட்சி துறை நாள் 16.08.2003-ன் படி நில உரிமம் குறித்து தலைவர், கரிவலம்வந்தநல்லூர் ஊராட்சி அவர்கள் உறுதி செய்துகொள்ள வேண்டும். மேலும் சாலைகள் மூலை முடக்கு மற்றும் பொது உபயோகம் ஒதுக்கீடு பகுதியினை உள்ளாட்சிக்கு தான பத்திரம் மூலம் ஒப்படைப்பு செய்யப்பட வேண்டும்.
2. இம்மனைப்பரிவுக்கு இறுதி ஒப்புதல் வழங்கும்முன் நில ஆர்ஜிதம் ஏதும் இல்லை எனவும். எந்தத் துறையாலும் நில ஆர்ஜித நடவடிக்கை எடுக்கப்படவில்லை எனவும், நில ஆர்ஜிதம் செய்து தரக்கோரி மாவட்ட வருவாய் உத்தேசங்கள் ஏதும் பெறப்படவில்லை எனவும், தலைவர், கரிவலம்வந்தநல்லூர் ஊராட்சி அவர்கள் உறுதி செய்து கொள்ள வேண்டும்.
3. நில உரிமம் குறித்து சமர்பிக்கப்பட்ட சான்றுகள் மற்றும் பரிசீலனைக்கு சமர்பிக்கப்பட்ட ஆவணங்கள் சரியானவையல்ல என அறியப்பட்டால் அல்லது மனைப்பிரிவிற்கு தொழில்நுட்ப ஒப்புதல் வழங்கியதால் பாதிப்பு ஏற்படக்கூடிய சூழ்நிலை ஏற்படின், இம்மனைப்பிரிவிற்கு வழங்கப்பட்ட தொழில்நுட்ப ஒப்புதல் எவ்வித முன் அறிவிப்பும் இன்றி ரத்து செய்யப்படும்.
4. அரசாணை நிலை எண் : 181 வீட்டு வசதி மற்றும் நகர்புற வளர்ச்சி துறை நாள் 19-12-2020-ன் படி தலைவர், கரிவலம்வந்தநல்லூர் ஊராட்சி அவர்கள் தொடர் நடவடிக்கைகள் மேற்கொள்ளபட வேண்டும்.
5. மனைப்பிரிவின் மேற்கு எல்கையில் அமைந்துள்ள ஓடையில் கழிவுகள் குப்பைகள் கொட்டாமல் பாதுகாக்கப்பட வேண்டும்.

ம.வ / தெமாநஊஅ எண் : SWP/51/ 2026

வ

உதவி இயக்குநர்
மாவட்ட நகர் ஊரமைப்பு அலுவலகம்
தென்காசி மாவட்டம்

THE LANDLENS SUITE

Eight ways to know a piece of land before you pay for it.

This report covers one part of the picture. These cover the rest, drawn from the same government records, for any property in Tamil Nadu.

LandLens One

Ask anything about a property and get an answer grounded in live government records, with the sources shown.
/landlens/one

Verify My Land

Every record check run on one property and returned as a single report.
/landlens/verify-my-land

Legal Opinion

An advocate's written opinion on the title, built on the records we pull for it.
/landlens

One Map

Every layer on one map: the parcel, its boundary, zoning, water bodies and what sits around it.
/landlens/one/map

PriceMap

What land actually changed hands for around this plot, taken from the registered deeds.
/landlens/pricemap

Build Scope

What you are allowed to build here: floor space, height, coverage and setbacks.
/landlens/build-scope

Property Tracker

Watch a property and hear about it when something new is registered against it.
/landlens/property-tracker

Deal Room

Run the transaction in one place: documents, stamping, signatures and the parties.
/landlens/deal-room

FREE TOOLS · NO ACCOUNT NEEDED

Twenty-four checks you can run yourself, at no cost.

Records and verification

The registers themselves, read for you.

- Encumbrance Certificate
- Patta and Chitta
- Field Measurement Sketch
- EC Analyzer
- Bank charge check
- Court case search
- Seller background check
- Approval check by survey

Value and duty

What it is worth and what it costs to register.

- Guideline value by street
- Guideline value by survey
- Stamp duty and registration fees
- Capital gains
- Floor space index
- Area unit converter

Zoning and land use

What the plan says can happen on this land.

- Land use zone finder
- CMDA land use check
- Coastal regulation zone
- Master plan check
- Water bodies finder
- Airport height clearance

Registers and directories

Who holds it, and which office keeps the record.

- Find your registering office
- Temple property check
- Waqf property check
- RERA register

Every free tool
/tools

Services we run for you
/services

The LandLens suite
/landlens/one

Verified RealEstate™

Every claim in this document traces back to a government record.

- Legal opinions, due diligence and title verification
- Building plan, layout and sub-division approvals
- Completion and occupancy certificates, regularisation
- Escrow, negotiation and NRI property management
- Land survey, soil testing, architecture and construction

Verified RealEstate
3/350/2 Mettukuppam,
OMR Thoraipakkam,
Chennai 600 097, India
hello@verified.realestate
+91 9996 12 9996

Prepared from the registers named on the page each finding sits on. Where a register could not be read, this document says so in its place rather than leaving the gap to be read as a clean result.