

PP

APPROVAL RECORD

Planning Permission

Thanjavur

Thanjavur district, Tamil Nadu

APPROVAL TYPE
Building PlanISSUING AUTHORITY
DTCPPURPOSE
Industrial

The approval as the planning authority issued it, reproduced in full behind this page.

An approval speaks to what was sanctioned, not to what was built. Completion is a separate record.

PLAN SHOWING THE PROPOSED CONSTRUCTION OF GREEN INDUSTRY " SSP MORDEN RICE MILL FACTORY BUILDING WITH
INSTALLATION - 144.50 HP., AT S.F. NO. 237/1, THIRUKKANURPATTI VILLAGE AND PANCHAYAT, THANJAVUR TALUK AND DISTRICT.

<u>SCHEDULE OF JOINERIES</u>		
RS1	- ROLLING SHUTTER	- 4.88 X 3.35M
RS	- ROLLING SHUTTER	- 3.05 X 2.13M
D1	- DOOR	- 1.52 X 2.13M
D2	- DOOR	- 1.22 X 2.13M
D3	- DOOR	- 1.00 X 2.13M
D4	- DOOR	- 0.76 X 2.13M
W	- WINDOW	- 1.67 X 1.67M
V	- VENTILATOR	- 0.90 X 1.00M

SHEET NO : 1/1

AREA DETAILS		SQ.MT.	
AREA OF SITE	5350.00		
	FSI	NON - FSI	
AREA OF GROUND FLOOR	913.23		

FLOOR SPACE INDEX (FSI)	=	$\frac{913.23}{5350.00}$	=	0.170
PLOT COVERAGE (PC)	=	$\frac{913.23}{5350.00}$	X 100 =	17.07 %

PARKING DETAILS

NO. OF CAR PARKING REQUIRED - 0 NOS
NO. OF CAR PARKING PROVIDED - 14 NOS
NO. OF TWO WHEELER PARKING REQUIRED - 14 NOS
NO. OF TWO WHEELER PARKING PROVIDED - 14 NOS
NO. OF CYCLE PARKING REQUIRED - 14 NOS
NO. OF CYCLE PARKING PROVIDED - 14 NOS
NO. OF LORRY PARKING REQUIRED - 2 NOS
NO. OF LORRY PARKING PROVIDED - 2 NOS

COLOUR INDEX

PROPOSED SITE	
PROPOSED BUILDING	
EXISTING ROAD	
RAIN WATER HARVEST BED	

APPLICANTS

For SSP Modern Rice Mill








திரு. உணை
Managing Partner.

R. R.

K. R.

ENGINEER

OFFICE USE

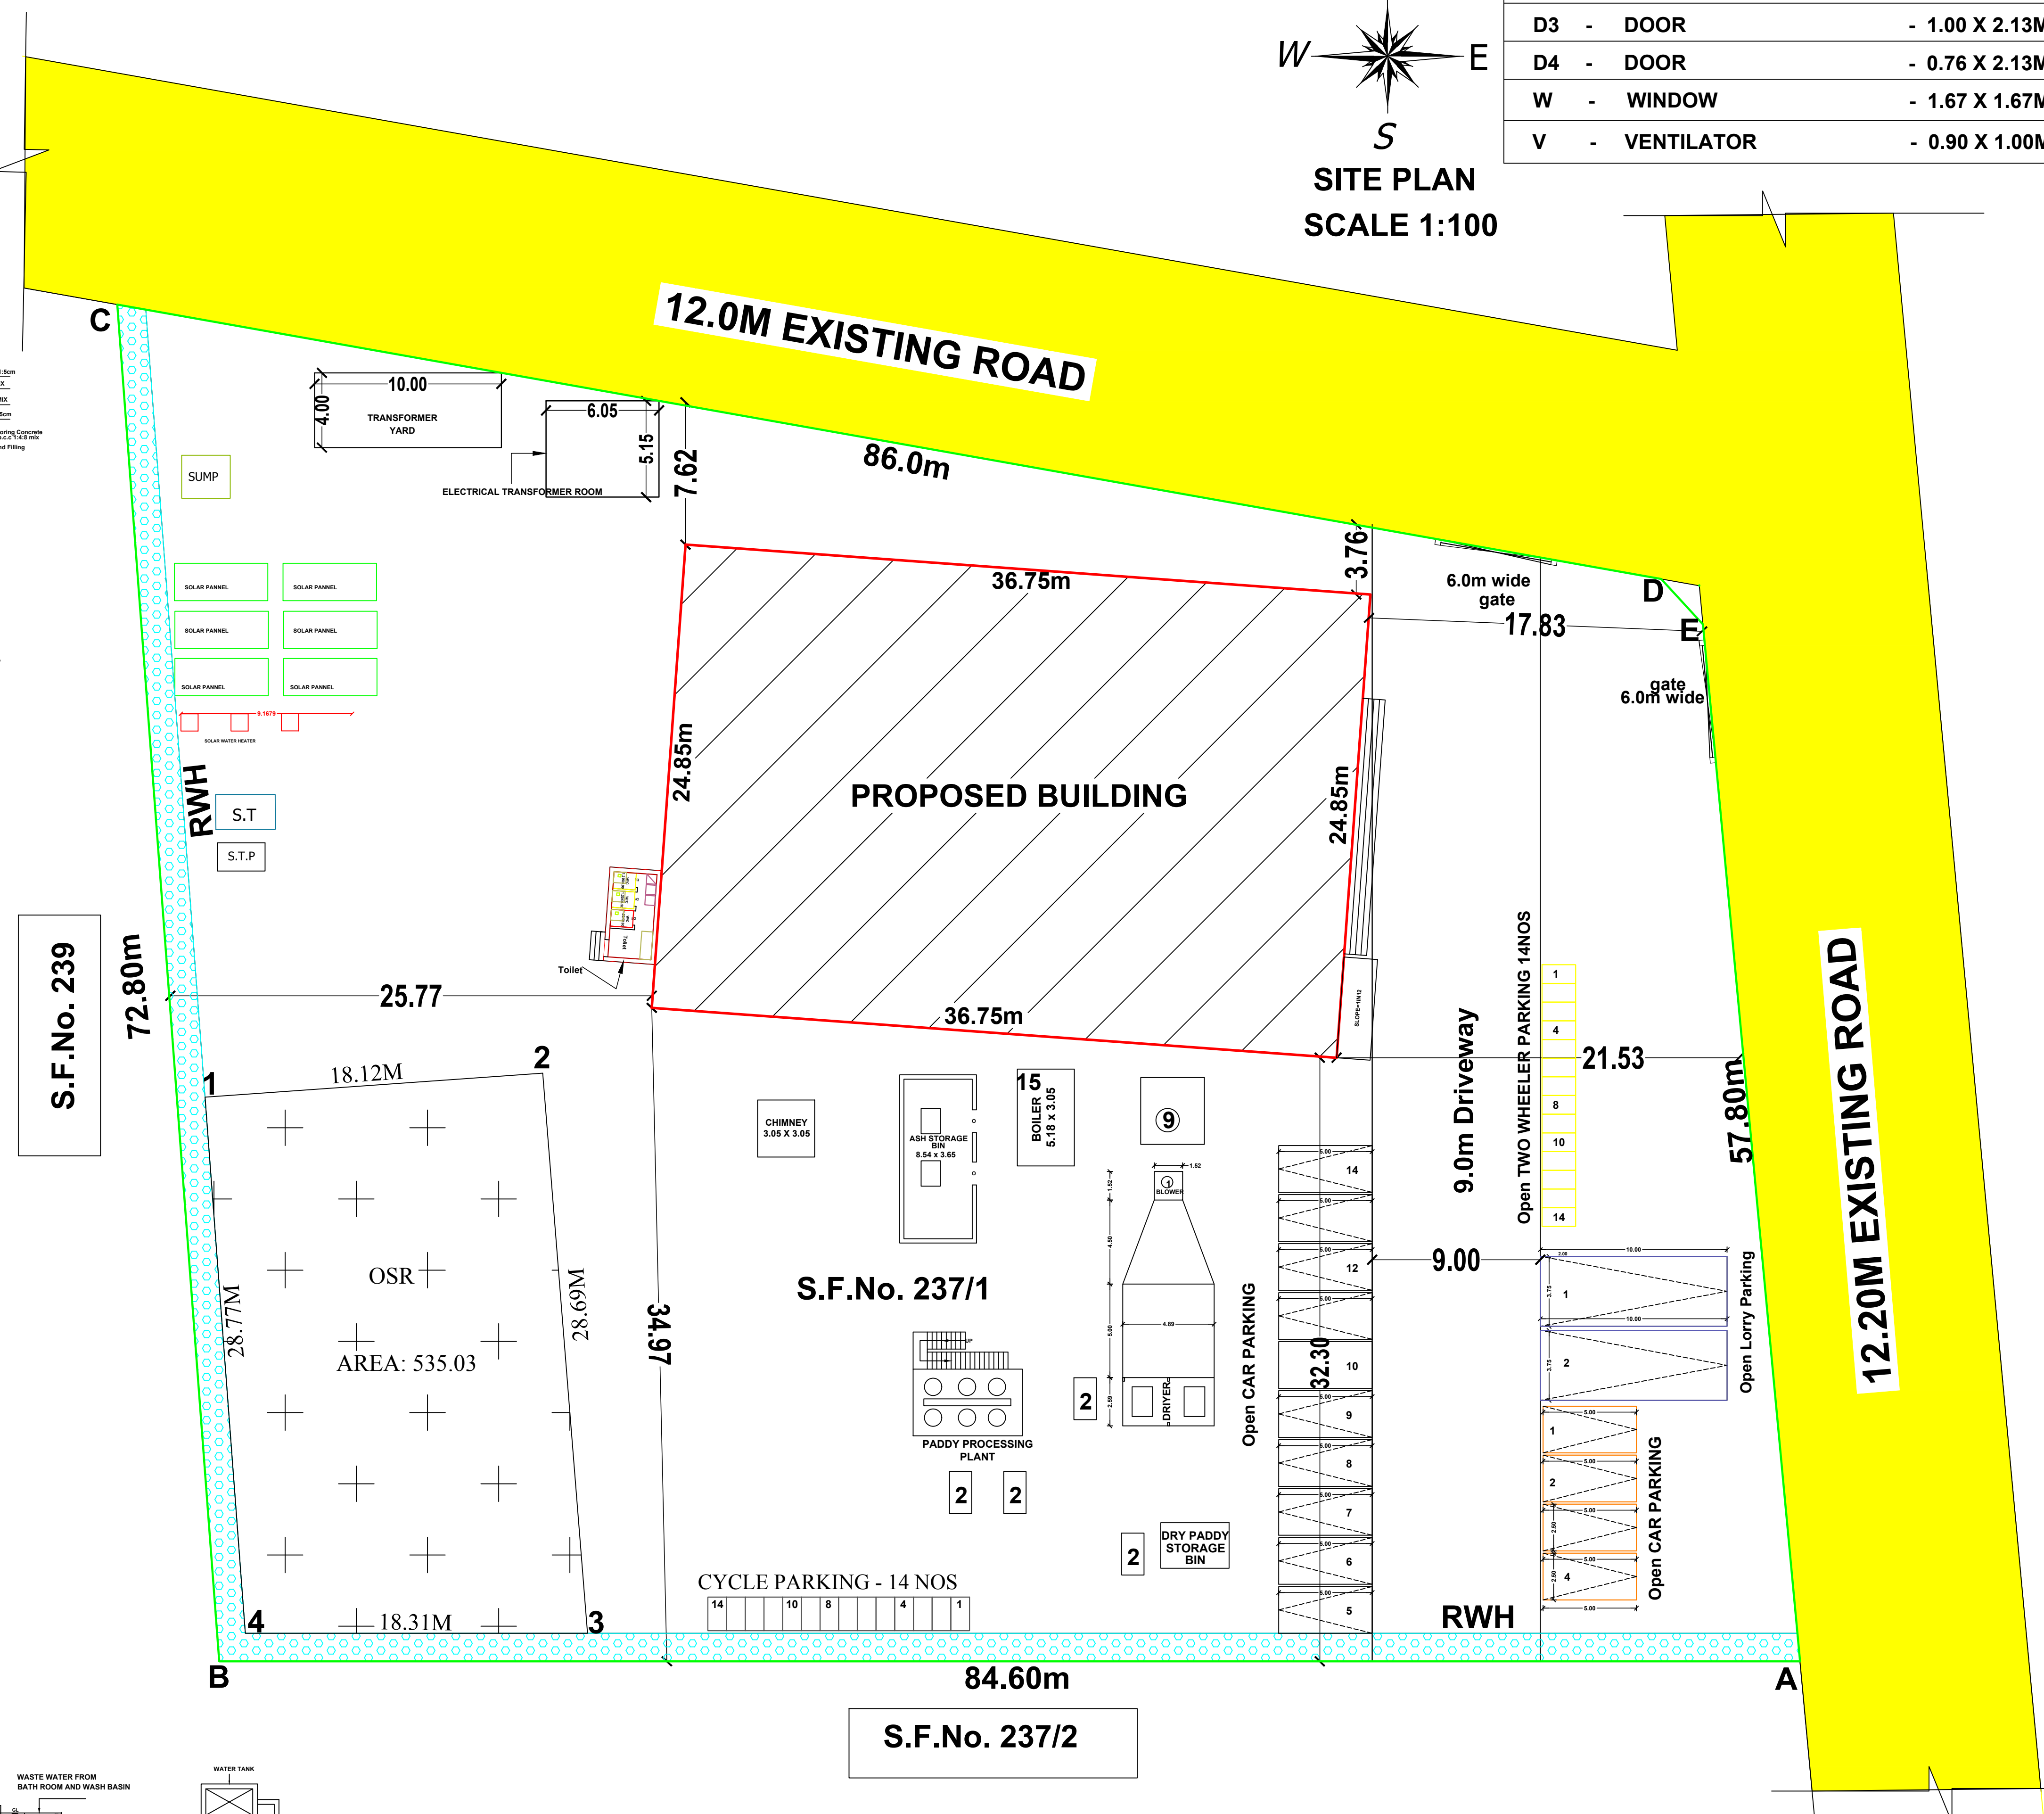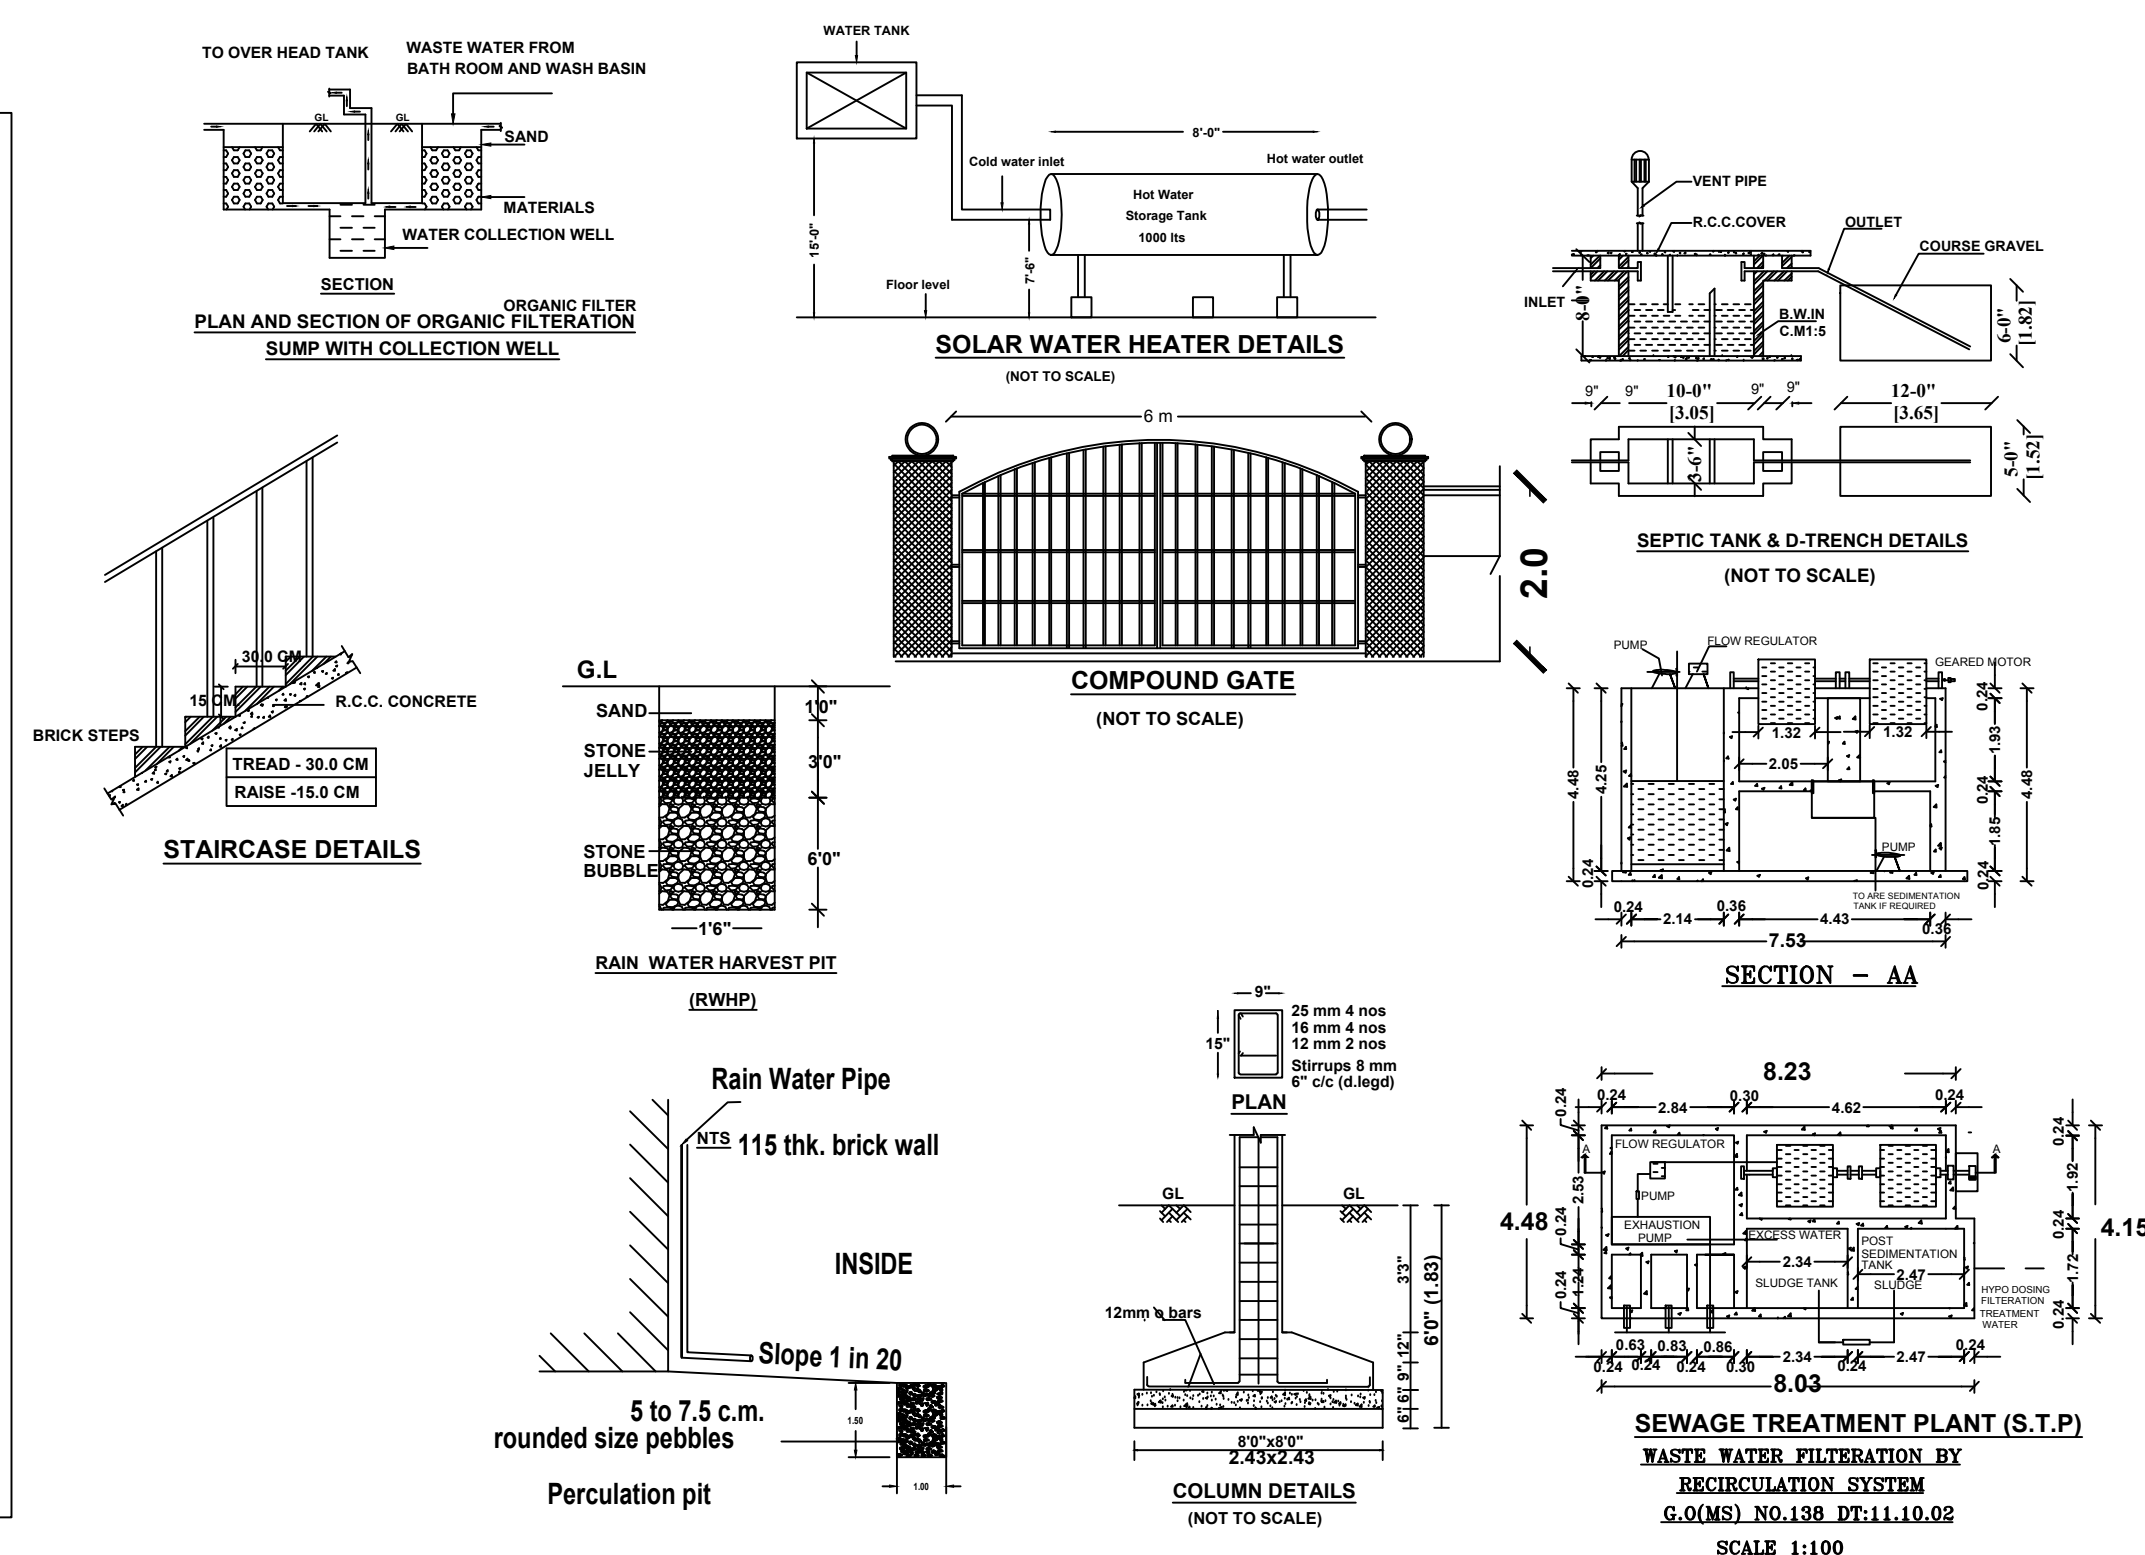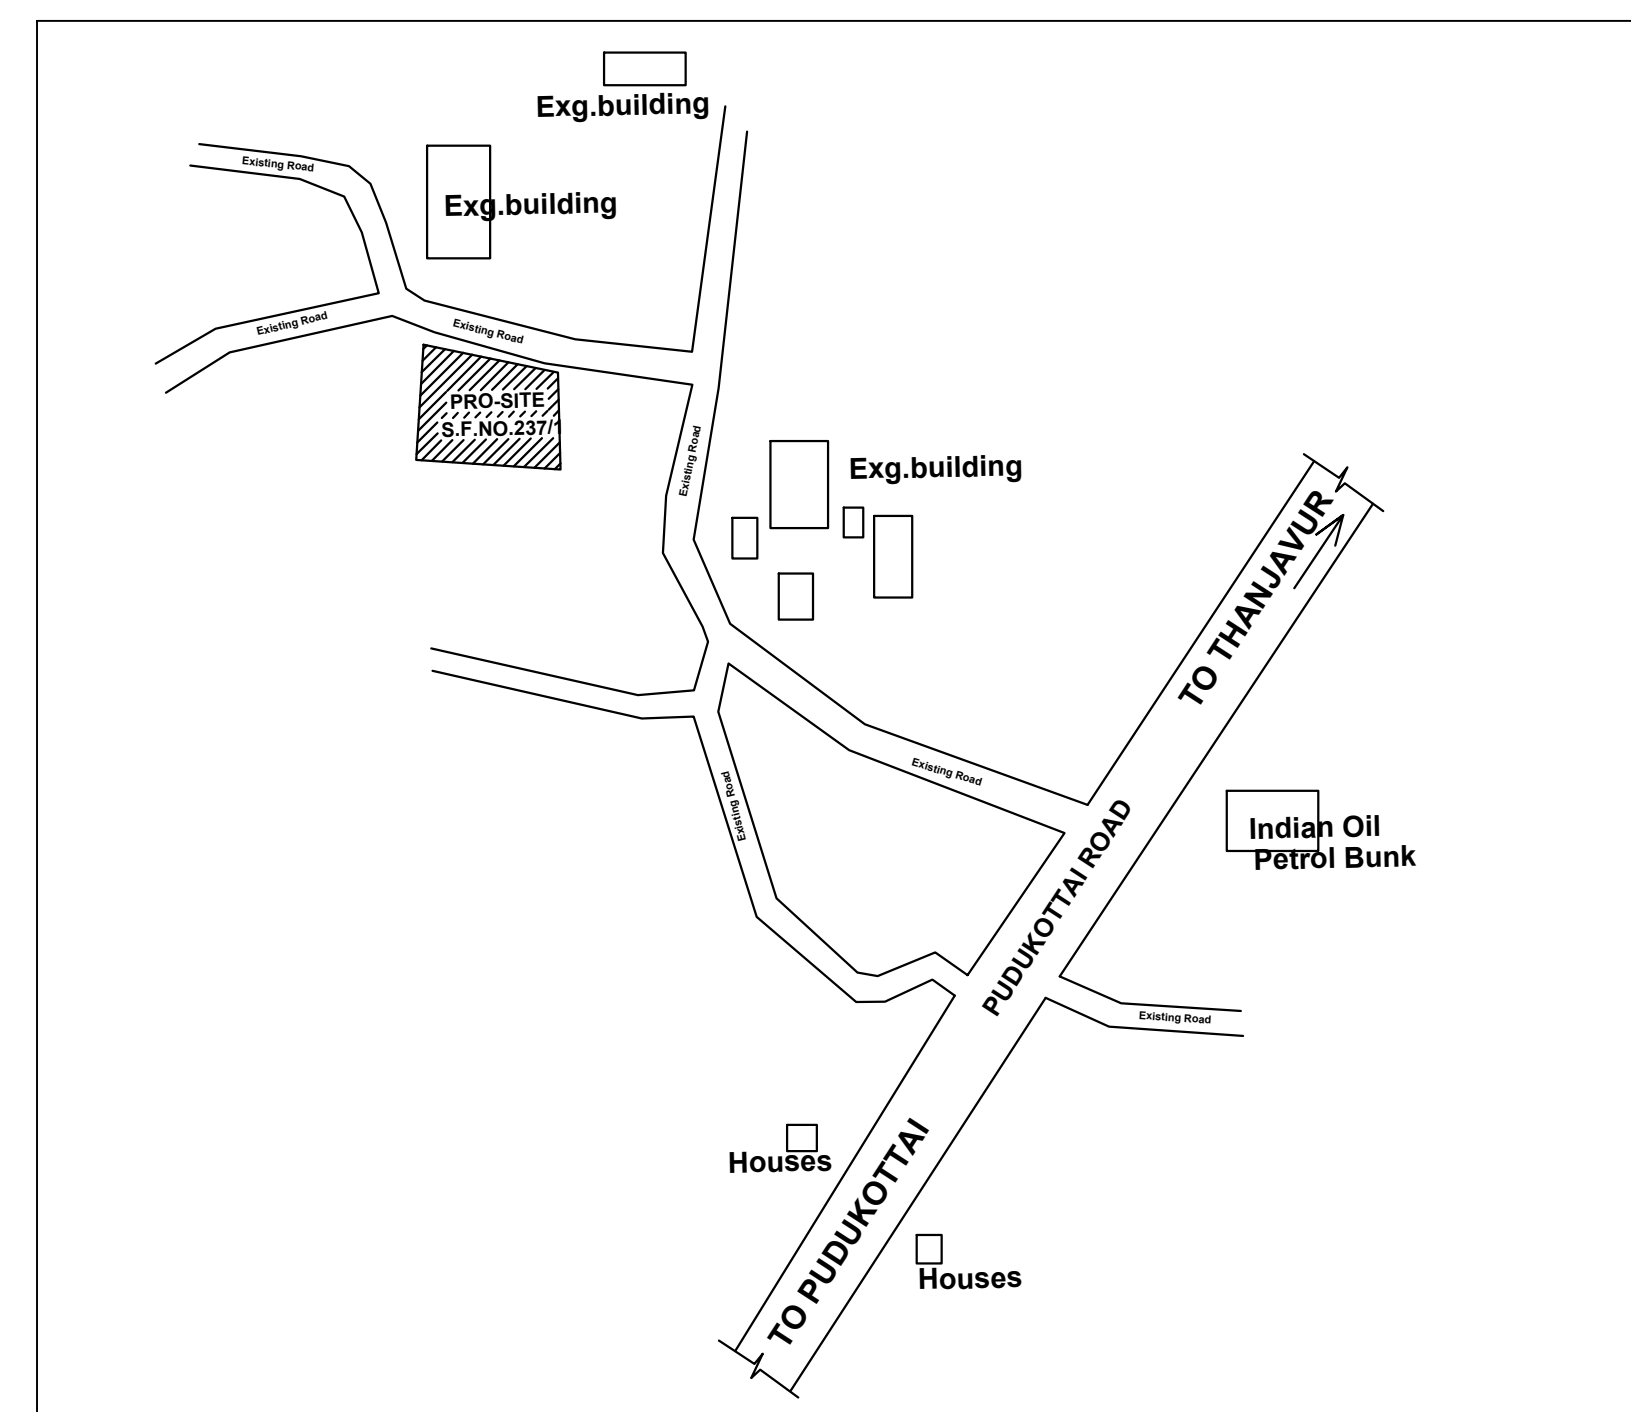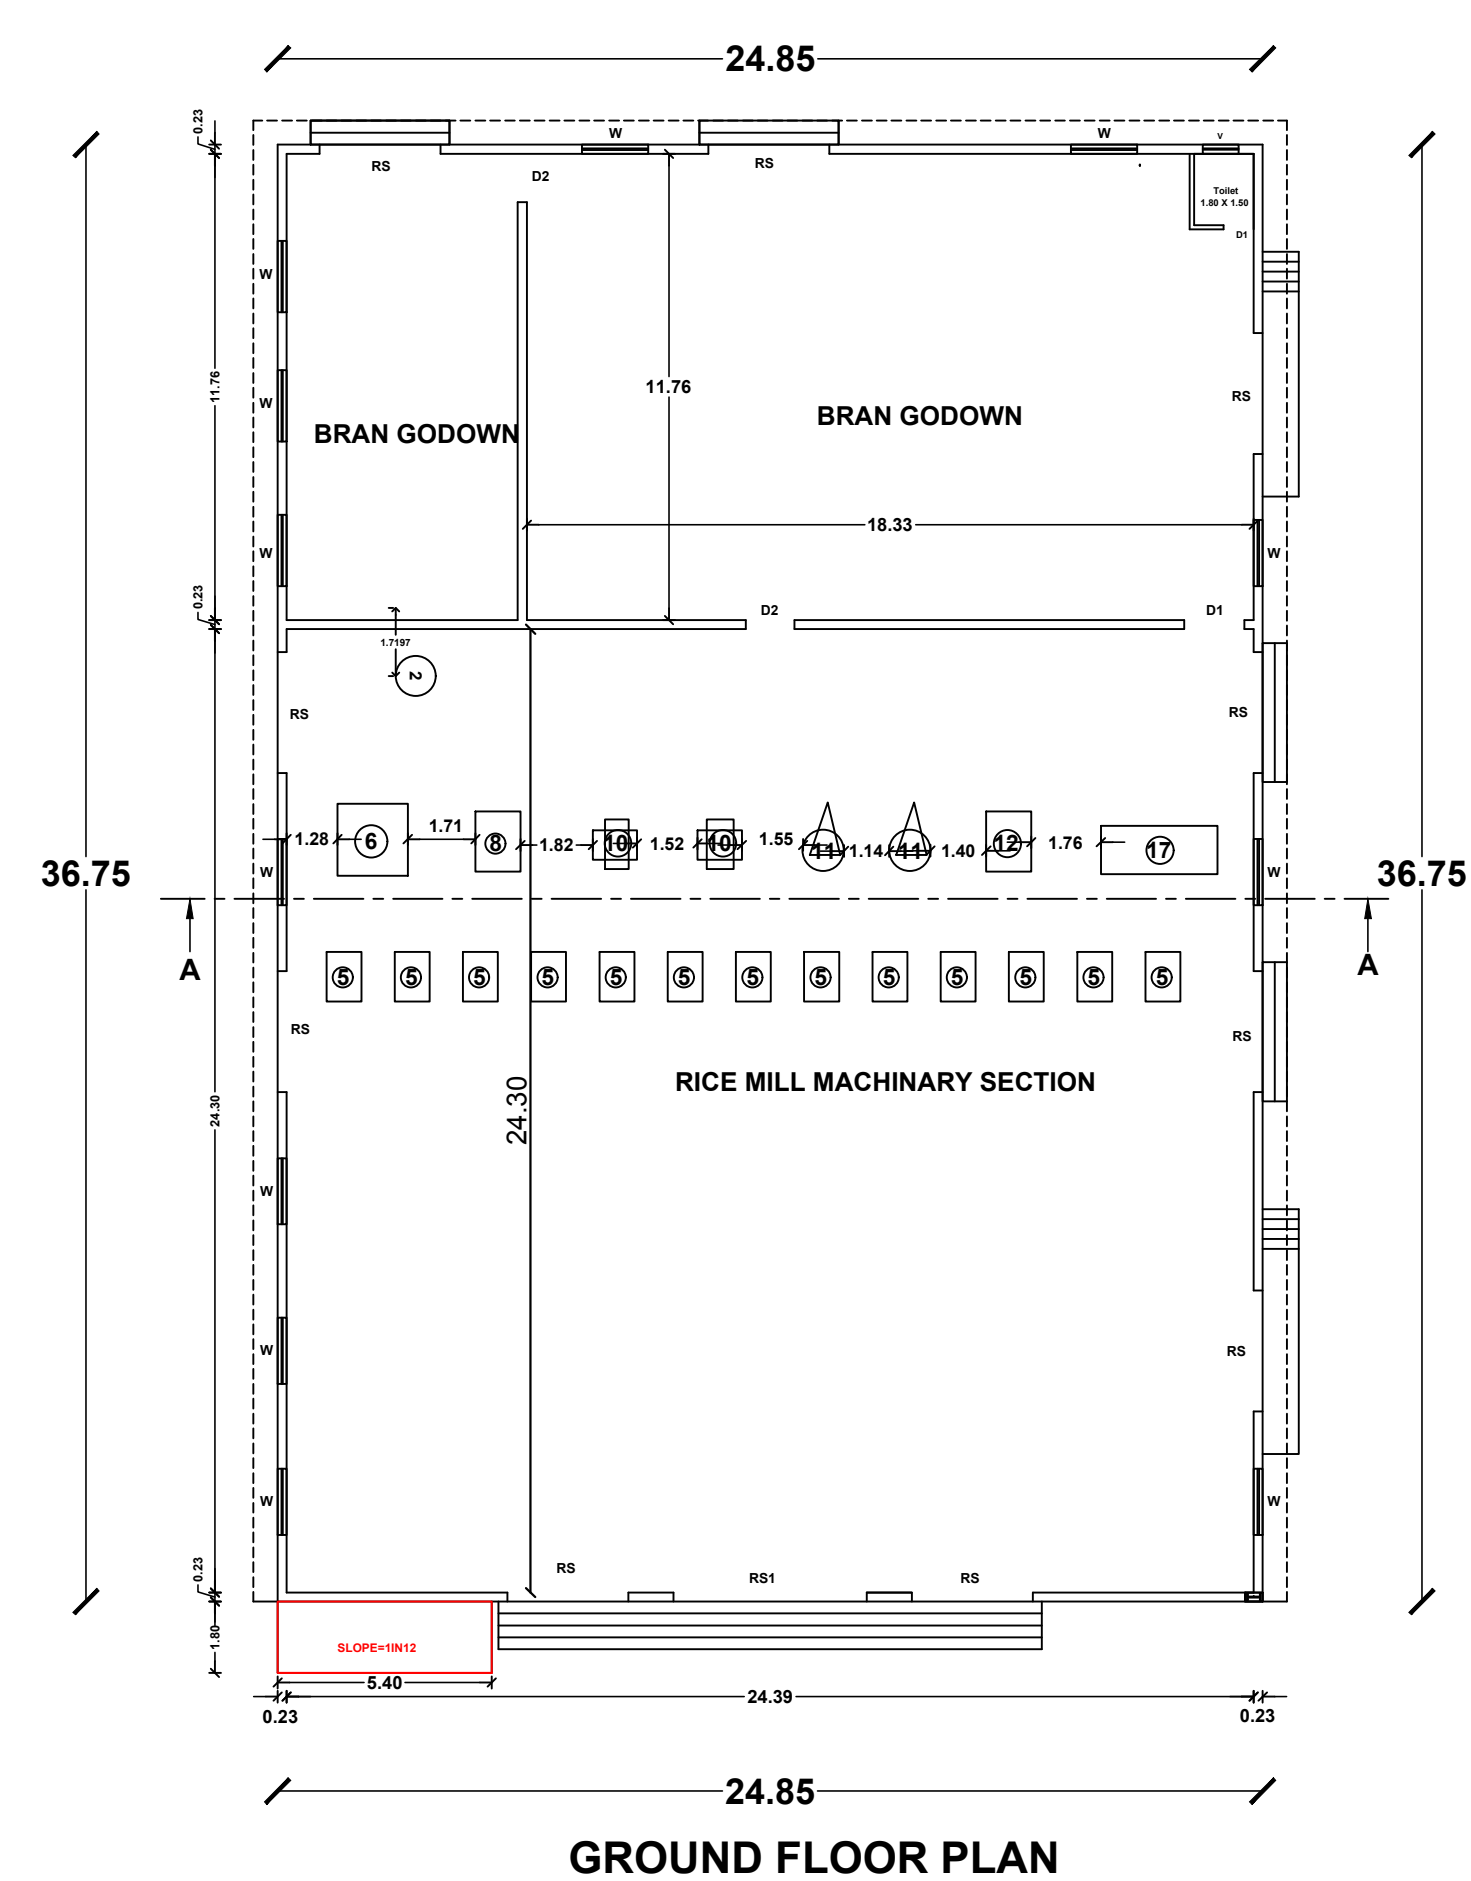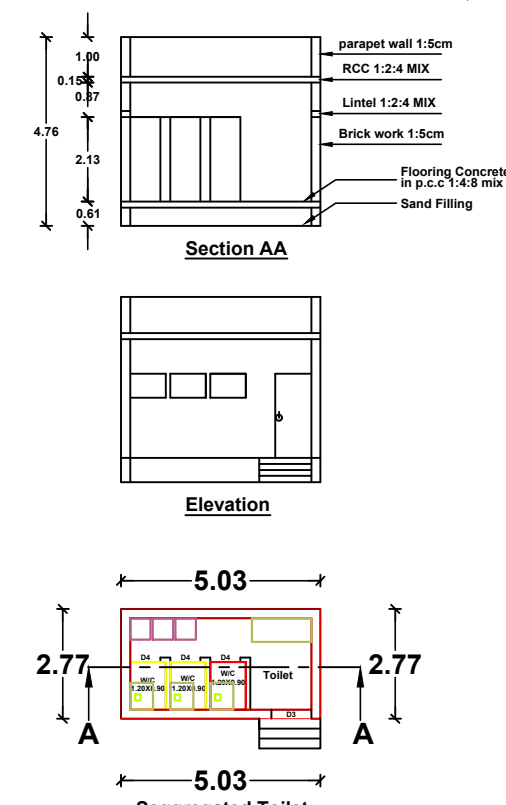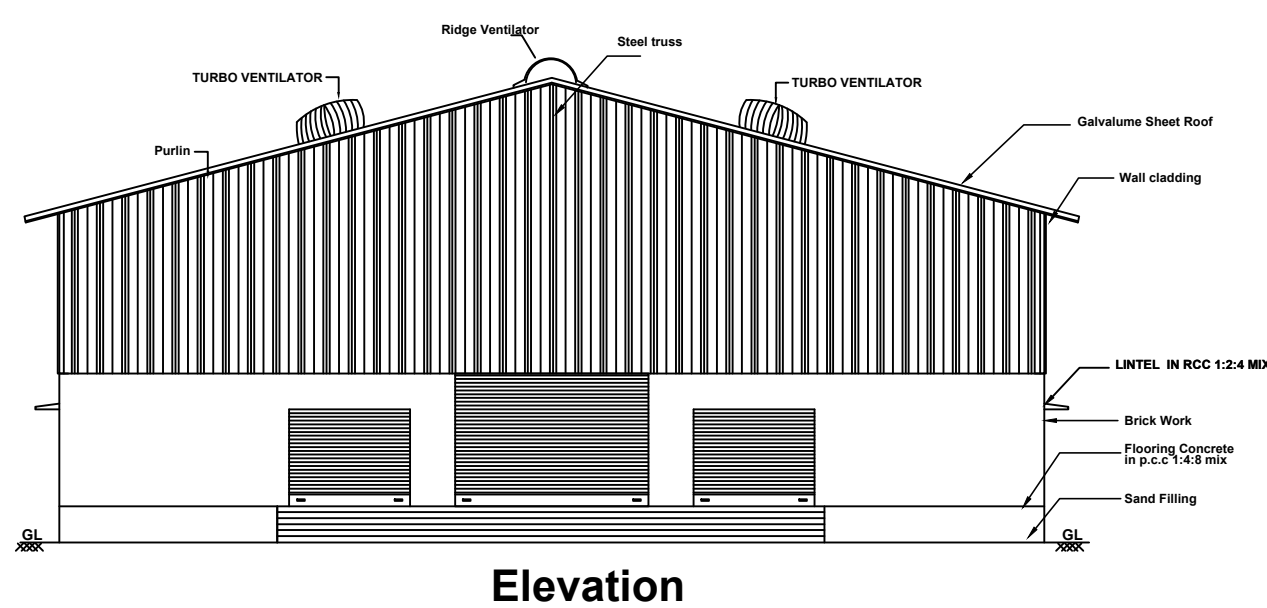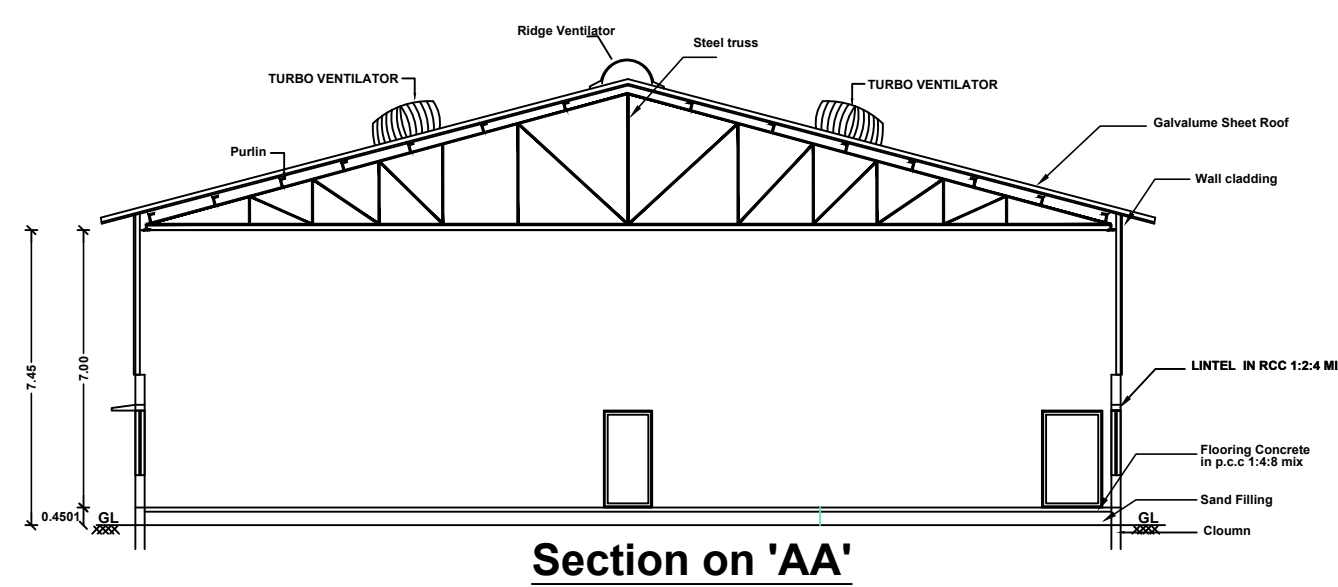

Machinery details	Numbers	HP	TOTAL HP
01. Puppalo Blower	1 No.	15 HP	15 HP
02. Elevator (E)	1 No.	5 HP	5 HP
03. Dust Blower	1 No.	3 HP	3 HP
04. Feed Roller	1 No.	2 HP	2 HP
05. Elevator	13 No.	1 HP	13 HP
MILL UNIT			
06. Paddy Seiver With Aspirator	1 No.	5 HP	5 HP
07. Paddy Cleaner With Dust Blower	1 No.	5 HP	5 HP
08. Rubber Sheller	1 No.	10 HP	10 HP
09. Husk Aspirator	1 No.	3 HP	3 HP
10. Huller	2 No.	10 HP	20 HP
11. Cone	2 No.	15 HP	30 HP
12. Rice Seiver With Aspirator	1 No.	2 HP	2 HP
13. Single Elevator	8 Nos.	6/8 HP	6 HP
14. BB10 X BB8 Ban Blower With Cyclone and Pipes	1 No.	2 HP	2 HP
15. Boiler	1 No.	18.5 HP	18.5 HP
16. Bore	1 No.	3 HP	3 HP
17. Colour Sorter	1 No.	2 HP	2 HP
total			144.50 HP

NOTES:-

1. ALL DIMENSIONS ARE IN FEET & METRE
2. RAINWATER COLLECTION WELLS WILL BE PROVIDED
3. FIRE FIGHTING ARRANGEMENTS WILL BE PROVIDED
4. EMERGENCY ALARMS WILL BE PROVIDED
5. DRINKING WATER WILL BE PROVIDED
6. GROUND WATER SUMPS WILL BE PROVIDED
7. FILTERED RAIN WATER SUMPS WILL BE PROVIDED
8. EXHAUST FAN PROVISION IS MADE AT TOILET & WASH
9. SOLAR WATER HEATING SYSTEM PROVIDED.
10. RAINWATER HARVESTING FACILITIES PROVIDED.
11. WASTE WATER RECYCLING TRENCH AND TANK PROVIDED.
12. SEWAGE TREATMENT PLANT PROVIDED.
13. SEPTIC TANK PROVIDED.
14. WATER FACILITIES PROVIDED.
15. TRANSFORMER YARD PROVIDED.
16. FA - FIRE ALARAM PROVIDED
17. F E - FIRE SAFETY MEASURES PROVIDED.
18. SB - SAND BUCKET PROVIDED

Eight ways to know a piece of land before you pay for it.

This report covers one part of the picture. These cover the rest, drawn from the same government records, for any property in Tamil Nadu.

LandLens One

Ask anything about a property and get an answer grounded in live government records, with the sources shown.

[/landlens/one](#)



Verify My Land

Every record check run on one property and returned as a single report.

[/landlens/verify-my-land](#)



Legal Opinion

An advocate's written opinion on the title, built on the records we pull for it.

[/landlens](#)



One Map

Every layer on one map: the parcel, its boundary, zoning, water bodies and what sits around it.

[/landlens/one/map](#)



PriceMap

What land actually changed hands for around this plot, taken from the registered deeds.

[/landlens/pricemap](#)



Build Scope

What you are allowed to build here: floor space, height, coverage and setbacks.

[/landlens/build-scope](#)



Property Tracker

Watch a property and hear about it when something new is registered against it.

[/landlens/property-tracker](#)



Deal Room

Run the transaction in one place: documents, stamping, signatures and the parties.

[/landlens/deal-room](#)



Twenty-four checks you can run yourself, at no cost.

Records and verification

The registers themselves, read for you.

Encumbrance Certificate

Patta and Chitta

Field Measurement Sketch

EC Analyzer

Bank charge check

Court case search

Seller background check

Approval check by survey

Value and duty

What it is worth and what it costs to register.

Guideline value by street

Guideline value by survey

Stamp duty and registration fees

Capital gains

Floor space index

Area unit converter

Zoning and land use

What the plan says can happen on this land.

Land use zone finder

CMDA land use check

Coastal regulation zone

Master plan check

Water bodies finder

Airport height clearance

Registers and directories

Who holds it, and which office keeps the record.

Find your registering office

Temple property check

Waqf property check

RERA register



Every free tool
/tools



Services we run
for you
/services



The LandLens
suite
/landlens/one



Every claim in this document traces back to a government record.

Legal opinions, due diligence and title verification

Building plan, layout and sub-division approvals

Completion and occupancy certificates, regularisation

Escrow, negotiation and NRI property management

Land survey, soil testing, architecture and construction

Verified RealEstate
3/350/2 Mettukuppam,
OMR Thoraipakkam,
Chennai 600 097, India
hello@verified.realestate
+91 9996 12 9996

Prepared from the registers named on the page each finding sits on. Where a register could not be read, this document says so in its place rather than leaving the gap to be read as a clean result.

